

DPW PROJECT 24-246
ISU: REPAIR UTILITY TUNNEL, PHASE 3
IDAHO STATE UNIVERSITY
POCATELLO

95% CONSTRUCTION DOCUMENTS-APRIL, 2025

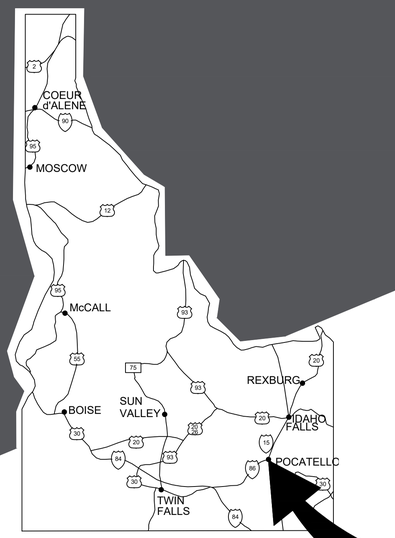

PROJECT LOCATION

C1 VICINITY MAP
N.T.S.

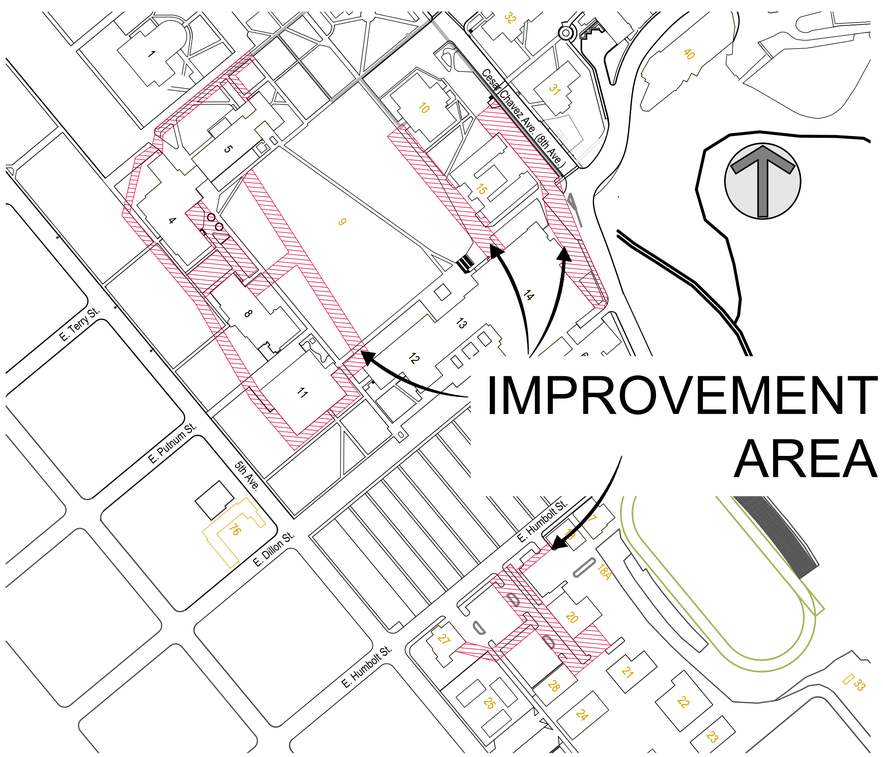

A1 LOCATION MAP
N.T.S.

CONTACTS

OWNER:
STATE OF IDAHO
DIVISION OF PUBLIC WORKS
502 N. 4TH STREET
P.O. BOX 83720
BOISE, ID 83720-0072

PROJECT MANAGER:
GARY GROFF
PHONE: 208.332.1919 / 208.407-8218
EMAIL: gary.groff@adm.idaho.gov

FIELD REP:
FRED RICHARDS
611 HILSON ST., SUITE A
POCATELLO, ID 82201
CELL: 208-709-1667
EMAIL: fred.richards@adm.idaho.gov

AGENCY:
IDAHO STATE UNIVERSITY
921 SOUTH 8TH AVENUE
POCATELLO, ID 83209-8137

AGENCY REP.:
COLE ELQUIST
OFFICE: 208.282.2472
CELL: 307.413.1486
EMAIL: coleelquist@isu.edu

CIVIL ENGINEER:
KELLER ASSOCIATES, INC.
305 NORTH 3RD, SUITE A
POCATELLO, ID 83201

PROJECT MANAGER:
KRIS WIESE
PHONE: 208.238.2146
EMAIL: kwiese@kellerassociates.com

PROJECT ENGINEER:
MATTHEW HILL
PHONE: 208.238.2146
EMAIL: mhill@kellerassociates.com

MECHANICAL ENGINEER:
HEATH ENGINEERING COMPANY
377 WEST 800 NORTH
SALT LAKE CITY, UT 84103

ENGINEER:
ANDY PASKETT
PHONE: 801.322.0487
EMAIL: apaskett@heatheng.com

ELECTRICAL ENGINEER:
MUSGROVE ENGINEERING
645 W 25th St.
IDAHO FALLS, ID 83402

ENGINEER:
LEE TANNER
PHONE: 208.523.2862
EMAIL: lee@musgrovepa.com

Know what's **below.** **Call** before you dig.

Sheet List Table

Sheet Number	Sheet Title
G-001	TITLE SHEET
G-002	GENERAL NOTES
G-003	SYMBOLS & LINE LEGEND
G-004	VEHICULAR TEMPORARY TRAFFIC CONTROL PLAN
G-005	OFF SITE MATERIALS STORAGE & TRUCKING ROUTE
CE-101	STAGING EROSION & SEDIMENTATION CONTROL PLAN
CE-102	STAGING EROSION & SEDIMENTATION CONTROL PLAN
CE-105	EROSION & SEDIMENT CONTROL DETAILS
V-100	EXISTING OVERALL SITE PLAN
V-101	EXISTING SITE PLAN
V-102	EXISTING SITE PLAN
V-103	EXISTING SITE PLAN
V-104	EXISTING SITE PLAN
V-105	EXISTING SITE PLAN
V-106	EXISTING SITE PLAN
V-107	EXISTING SITE PLAN
V-108	EXISTING SITE PLAN
V-109	EXISTING SITE PLAN
V-110	EXISTING SITE PLAN
V-111	EXISTING SITE PLAN
V-112	EXISTING SITE PLAN
V-113	EXISTING SITE PLAN
V-114	EXISTING SITE PLAN
V-115	EXISTING SITE PLAN
V-116	EXISTING SITE PLAN
V-117	EXISTING SITE PLAN
CD-100	DEMOLITION OVERALL PLAN
CD-101	DEMOLITION PLAN
CD-102	DEMOLITION PLAN
CD-103	DEMOLITION PLAN
CD-104	DEMOLITION PLAN
CD-105	DEMOLITION PLAN
CD-106	DEMILITION PLAN
CD-107	DEMOLITION PLAN
CD-108	DEMOLITION PLAN
CD-109	DEMOLITION PLAN
CD-110	DEMOLITION PLAN
CD-111	DEMOLITION PLAN
CD-112	DEMOLITION PLAN
CD-113	DEMOLITION PLAN
CD-114	DEMOLITION PLAN
CD-115	DEMOLITION PLAN
CD-116	DEMOLITION PLAN
C-100	OVERALL SITE & TUNNEL PLAN
C-101	SITE & TUNNEL PLAN
C-102	SITE & TUNNEL PLAN
C-103	SITE PLAN
C-200	GRADING PLAN
C-201	GRADING PLAN
C-202	GRADING PLAN
C-203	GRADING PLAN
C-204	GRADING PLAN
C-205	GRADING PLAN
C-206	GRADING PLAN
C-207	GRADING PLAN
C-208	GRADING PLAN
C-209	GRADING PLAN
C-210	GRADING PLAN
C-211	GRADING PLAN
C-212	GRADING PLAN
C-213	GRADING PLAN
C-214	GRADING PLAN
C-215	GRADING PLAN
C-300	UTILITY & PROFILE OVERALL PLAN
C-301	UTILITY & PROFILE PLAN
C-302	UTILITY & PROFILE PLAN
C-303	UTILITY & PROFILE PLAN
C-304	UTILITY & PROFILE PLAN
C-305	UTILITY & PROFILE PLAN
C-306	UTILITY & PROFILE PLAN
C-307	UTILITY & PROFILE PLAN
C-308	UTILITY & PROFILE PLAN
C-309	UTILITY & PROFILE PLAN
C-310	UTILITY & PROFILE PLAN
C-311	UTILITY & PROFILE PLAN
C-312	UTILITY & PROFILE PLAN
C-313	UTILITY & PROFILE PLAN
C-314	UTILITY & PROFILE PLAN
C-315	UTILITY & PROFILE PLAN
C-316	UTILITY & PROFILE PLAN
C-317	UTILITY & PROFILE PLAN
C-318	UTILITY & PROFILE PLAN
C-319	UTILITY & PROFILE PLAN
C-401	NEW TUNNEL C PROFILE SECTION
C-402	ENLARGED SITE DETAI-EXPANSION LOOP A
C-403	ENLARGED SITE DETAIL-EXPANSION LOOP B
C-404	ENLARGED SITE DETAIL
C-501	DETAILS
C-502	DETAILS
C-503	DETAILS
C-504	TUNNEL SECTION DETAILS
C-505	TUNNEL SECTION DETAILS
C-506	TUNNEL SECTION DETAILS
C-507	DETAILS
C-508	DETAILS
C-509	DETAILS
C-510	DETAILS
--	APPENDIX DIVIDER SHEET - APPENDIX DIVIDER SHEET
--	IRRIGATION - 15 OF 43
--	IRRIGATION - 16 OF 43
--	IRRIGATION - 20 OF 43
--	IRRIGATION - 21 OF 43
--	IRRIGATION - 26 OF 43
--	IRRIGATION - 27 OF 43
M-001	MECHANICAL EQUIPMENT SCHEDULE
M-100	OVERALL SITE PLAN
M-101	STEAM PIPING IN TUNNEL REMODEL PLAN
M-301	TUNNEL SECTION
M-401	ENLARGED TUNNEL REMODEL PLANS
M-402	ENLARGED TUNNEL REMODEL PLANS
M-501	PIPING SUPPORT, GUIDE, AND ANCHOR DETAILS
M-502	PIPING DETAILS
MD-101	STEAM PIPING IN TUNNEL DEMOLITION PLAN
P-101	BUSINESS ADMINISTRATION BUILDING PLUMBING PLANS
E-000	ELECTRICAL TITLE SHEET
E-100	OVERALL INSTALLATION PLAN
E-101	INSTALLATION PLAN
E-101L	INSTALLATION PLAN
E-102	INSTALLATION PLAN
E-103	INSTALLATION PLAN
E-103A	INSTALLATION PLAN
E-104	INSTALLATION PLAN
E-105	INSTALLATION PLAN
E-106	INSTALLATION PLAN
E-107	INSTALLATION PLAN
E-108	INSTALLATION PLAN
E-109	INSTALLATION PLAN
E-110	INSTALLATION PLAN
E-110L	INSTALLATION PLAN
E-110A	INSTALLATION PLAN
E-110L-B	INSTALLATION PLAN
E-110L-C	INSTALLATION PLAN
E-111	INSTALLATION PLAN
E-112	INSTALLATION PLAN
E-113	INSTALLATION PLAN
E-200	BUILDING 08 LEONARD HALL 1ST FLOOR PLAN
E-201	BUILDING 11 FINE ARTS SUB BASEMENT
E-202	BUILDING 12 MUSEUM BASEMENT 1ST FLOOR
E-203	BUILDING 18 MAINTENANCE & OPERATIONS BASEMENT
E-204	BUILDING 27 CENTRAL OPERATIONS BASEMENT
E-205	BUILDING 10 ADMINISTRATION BASEMENT
E-206	BUILDING 15 GRAVELY HALL BASEMENT
E-207	BUILDING 14 POND STUDENT UNION
E-208	BUILDING 14 POND STUDENT UNION
E-209	BUILDING 14 POND STUDENT UNION
E-300	ELECTRICAL DETAILS
E-300A	ELECTRICAL DETAILS
E-301	ELECTRICAL DETAILS
E-302	ELECTRICAL DETAILS
ED-100	OVERALL EXISTING AND DEMOLITION PLAN
ED-101	EXISTING AND DEMOLITION PLAN
ED-102	EXISTING AND DEMOLITION PLAN
ED-103	DEMOLITION PLAN
ED-104	EXISTING AND DEMOLITION PLAN
ED-105	EXISTING AND DEMOLITION PLAN
ED-106	EXISTING AND DEMOLITION PLAN
ED-106A	EXISTING AND DEMOLITION PLAN
ED-107	EXISTING AND DEMOLITION PLAN
ED-108	EXISTING AND DEMOLITION PLAN
ED-109	EXISTING AND DEMOLITION PLAN
ED-110	DEMOLITION PLAN
ED-110A	DEMOLITION PLAN
ED-111	DEMOLITION PLAN
ED-112	EXISTING AND DEMOLITION PLAN
ED-113	DEMOLITION PLAN

KELLER ASSOCIATES
305 North 3rd Ave, Suite A
Pocatello, Idaho 83201
(208) 238-2146

95% Design Review Not For Construction

NO.	REVISIONS	DATE

This document or any part thereof in detail or design concept is the personal property of Keller Associates, Inc. and shall not be reproduced or published without the written authorization of Keller Associates, Inc.

DPW PROJECT #24-246
ISU: REPAIR UTILITY TUNNEL, PHASE 3

IDAHO STATE UNIVERSITY

TITLE SHEET

DRAWN: KJW | CHECK: MBH

VERIFY SCALE: Scales based on 22"x34" prints.
1-1/2 Inches

PROJECT NO.
208106-119

SHEET NO.
G-001

J:\208106-119 ISU REPLACE UTILITY TUNNEL, PHASE 3\C_DESN_CAD\3_DESIGN\D_PLANS-1\G-001.DWG LAST SAVED: 4/4/2025 4:48 PM PRINTED: 4/8/2025 10:46 AM

GENERAL NOTES

1. FOR ALL OF THE UTILITY LOCATES CONTRACTOR SHALL CALL DIG-LINE AT 1-800-342-1585 TO LOCATE ALL EXISTING UTILITIES PRIOR TO CONSTRUCTION AND SHALL NOTIFY ENGINEER OF ANY CONFLICTS BETWEEN UTILITIES AND PLANS. FOR LOCATES OF IDAHO STATE UNIVERSITY UTILITIES CALL ISU AT 208-282-4710. CONTRACTOR TO HIRE A PRIVATE UTILITY LOCATES FIRM IF NECESSARY TO LOCATE CAMPUS OWNED UTILITIES IF ISU IS NOT ABLE TO LOCATED AND MARK.
2. ALL WORK SHALL BE DONE IN ACCORDANCE WITH THE SPECIFICATIONS.
3. A PRE-CONSTRUCTION MEETING WILL BE HELD PRIOR TO COMMENCEMENT OF WORK, ALL CONTRACTORS, SUBCONTRACTORS, AND/OR UTILITY CONTRACTORS, REQUIRED AGENCY PERSONNEL, AND THE OWNER'S ENGINEER SHALL BE PRESENT.
4. THE CONTRACTOR SHALL REMOVE ALL OBSTRUCTIONS, BOTH ABOVE AND BELOW GROUND, AS REQUIRED FOR THE CONSTRUCTION OF THE PROPOSED IMPROVEMENTS.
5. ALL CONTRACTORS WORKING WITHIN THE PROJECT BOUNDARIES ARE RESPONSIBLE FOR COMPLIANCE WITH ALL APPLICABLE SAFETY LAWS OF ANY JURISDICTIONAL BODY. THE CONTRACTOR SHALL BE RESPONSIBLE FOR ALL BARRICADES, SAFETY DEVICES AND CONTROL OF TRAFFIC WITHIN THE CONSTRUCTION AREA AND IMPLEMENTATION OF THE TRAFFIC CONTROL PLAN. CONSTRUCTION/SAFETY FENCING SHOULD BE PORTABLE 6-FOOT TALL CHAIN LINK AND SUPPORTED BY T-POSTS OR WEIGHTED BASES. TEMPORARY CONSTRUCTION FENCING NEEDS TO BE SECURE WITH LOCKABLE GATES.
6. ALL MATERIALS FURNISHED FOR THE PROJECT MUST MEET THE MINIMUM REQUIREMENTS OF THE APPROVING AGENCIES OR AS SET FORTH HEREIN, WHICHEVER IS MORE RESTRICTIVE. CONTRACTORS MUST FURNISH PROOF THAT ALL MATERIALS INSTALLED ON THIS PROJECT MEET THESE REQUIREMENTS AT THE REQUEST OF THE AGENCY, THE ENGINEER, AND OWNER.
7. THE LOCATIONS OF EXISTING UNDERGROUND UTILITIES ARE SHOWN IN AN APPROXIMATE WAY ONLY. THE CONTRACTOR SHALL DETERMINE THE EXACT LOCATION OF ALL EXISTING UTILITIES KNOWN & UNKNOWN BEFORE COMMENCING WORK. CONTRACTOR AGREES TO BE FULLY RESPONSIBLE FOR ANY AND ALL DAMAGES THAT MIGHT BE OCCASIONED BY HIS FAILURE TO EXACTLY LOCATE AND PRESERVE ANY AND ALL UNDERGROUND UTILITIES.
8. ALL CONTRACTORS WORKING WITHIN THE PROJECT BOUNDARIES SHALL NOTIFY DEPARTMENT OF PUBLIC WORKS AND IDAHO STATE UNIVERSITY OF ANY TESTING AND ANY UTILITY INTERRUPTIONS OR PLANNED OUTAGES AT LEAST 48 HOURS PRIOR TO ANY CONSTRUCTION.
9. ALL COSTS TO THE CONTRACTOR INCURRED IN CORRECTING DEFICIENT WORK SHALL BE TO THE CONTRACTOR'S ACCOUNT.
10. WORK SUBJECT TO APPROVAL BY ANY AGENCY MUST BE INSPECTED AND APPROVED PRIOR TO (A) PLACING OF CONCRETE, (B) PLACING OF AGGREGATE BASE, (C) PLACING OF ASPHALT PAVING, AND (D) BACKFILLING TRENCHES FOR PIPE. WORK DONE WITHOUT SUCH APPROVAL SHALL NOT RELIEVE THE CONTRACTOR FROM THE RESPONSIBILITY OF PERFORMING THE WORK IN AN ACCEPTABLE MANNER.
11. ALL MATERIAL PLACED AS FILL OR BACKFILL SHALL BE PLACED AND COMPACTED IN ACCORDANCE WITH THE SPECIFICATIONS.
12. MISCELLANEOUS SMALL STRUCTURES SUCH AS FENCING, SIGNS, PARKING CURB STOPS, IRRIGATION AND DRAINAGE FACILITIES, UTILITY POLES; LINES, AND APPURTENANCES, WHEN NECESSARY TO REMOVE OR DISTURB, SHALL BE REPLACED OR RECONSTRUCTED TO EQUAL OR BETTER THAN THEIR CONDITION PRIOR TO DISTURBANCE AT CONTRACTOR'S EXPENSE.
13. WHEN DISCREPANCIES OCCUR BETWEEN SPECIFICATIONS, OR SHEETS IN THE PLANS, THE CONTRACTOR SHALL IMMEDIATELY NOTIFY THE ENGINEER. UNTIMELY NOTIFICATION SHALL NEGATE ANY CONTRACTOR'S CLAIM FOR ADDITIONAL COMPENSATION.
14. THE CONTRACTOR SHALL BE RESPONSIBLE FOR SECURING SOURCES FOR GRANULAR MATERIALS, WATER, WASTE SITES, AND ANY OTHER MATERIALS SOURCED AS REQUIRED FOR PROJECT COMPLETION.
15. CONTRACTOR SHALL PROVIDE & RETAIN EVIDENCE OF ALL PERMITS PERTAINING TO THE CLEARING AND GRUBBING OF THE SITE.
16. OWNER WILL HIRE A MATERIALS TESTING FIRM TO PROVIDE ALL TESTING NECESSARY TO COMPLY WITH THE REQUIREMENTS OF THE CITY AND/OR SPECIFICATIONS. SUCH TESTS SHALL BE SUBMITTED TO THE ENGINEER.
    SPECIAL INSPECTION IS REQUIRED PER IBC 2015 CHAPTER 17 FOR THE FOLLOWING CONSTRUCTION:
    - PERIODIC INSPECTION FOR REINFORCING STEEL AND PLACEMENT
    - PERIODIC INSPECTION OF ANCHORS CAST IN CONCRETE AND POST INSTALLED ANCHORS.
    - CONTINUOUS INSPECTION DURING CONCRETE POURS, SAMPLING OF TEST SPECIMENS, STRENGTH TESTS, SLUMP AND AIR.
17. THE CONTRACTOR SHALL COORDINATE ALL INSPECTIONS WITH THE ENGINEER OF RECORD AND IDAHO STATE UNIVERSITY. THE ENGINEER AND UNIVERSITY SHALL BE NOTIFIED TO INSPECT: 1) REBAR, 2) FILL MATERIAL, STRUCTURAL AND NON-STRUCTURAL.
18. ACCEPTANCE OF ALL IMPROVEMENTS BY THE OWNER SHALL CONSTITUTE SUBSTANTIAL COMPLETION OF THIS PROJECT.
19. WITHIN 2 WEEKS AFTER THE COMPLETION OF WORK, THE CONTRACTOR SHALL SUBMIT A SET OF AS-BUILT PLANS TO THE ENGINEER.
20. ISU IS A SMOKE-FREE CAMPUS. SMOKING IS PROHIBITED ON ALL PROPERTY WHOLLY OWNED, LEASED OR OPERATED BY ISU.
21. ISU IS A GUN-FREE CAMPUS. GUNS ARE PROHIBITED ON ALL PROPERTY WHOLLY OWNED, LEASED OR OPERATED BY ISU.
22. IT IS THE CONTRACTOR'S RESPONSIBILITY TO OBTAIN APPLICABLE PARKING PERMITS FOR ALL CONTRACTOR OWNED VEHICLES ON CAMPUS. PARKING PERMITS MAY BE OBTAINED FROM THE ISU DEPARTMENT OF PUBLIC SAFETY.
23. **CONTRACTOR IS RESPONSIBLE FOR COST TO REPAIR / REPLACE ANY CUT OR DAMAGED UTILITIES.**
24. EXISTING A.C. PAVEMENT SHALL BE CUT TO A NEAT STRAIGHT LINE PARALLEL OR PERPENDICULAR TO THE STREET CENTERLINE.
25. SAWCUTS OF PAVEMENT AND CONCRETE SHALL REQUIRE WATER FOR DUST CONTROL.
26. CONTRACTOR TO KEEP EXISTING COMMUNICATION AND POWER LINES IN TUNNEL FREE AND CLEAR OF DEBRIS..
27. **CONTRACTOR TO PROVIDE COVER/PROTECTION FOR ANY EXISTING HIGH VOLTAGE LINES WITHIN THE TUNNEL IN TRAYS OR LOOSE (NOT IN TRAYS) 5-FEET MINIMUM PAST END OF CONSTRUCTION.**
28. **CONTRACTOR CAN OBTAIN DRAWING CAD FILES OF THIS PROJECT FROM KELLER ASSOCIATES FOR PURPOSES RELATED TO CONSTRUCTION AND CONSTRUCTION STAKING.**

IRRIGATION

1. PROVIDE REGULAR AND ADEQUATE SUPPLEMENTAL AND/OR ALTERNATIVE IRRIGATION IF DOWN MORE THAN 7 DAYS TO ALL TURF AND PLANT LIFE AFFECTED BY WORK OPERATIONS THE ENTIRE COURSE OF THE WORK.
2. RESTORE ALL LANDSCAPE DISTURBED BY CONSTRUCTION ACTIVITY TO PRIOR CONDITION OR BETTER. ADJUST IRRIGATION SYSTEM TO MATCH FINISHED CONDITIONS.
3. LAY OUT IRRIGATION HEADS AND MAKE ANY MINOR ADJUSTMENTS REQUIRED DUE TO DIFFERENCES BETWEEN ACTUAL SITE CONDITIONS AND THE DRAWINGS. ANY DEVIATION IN LAYOUT SHALL BE WITHIN THE INTENT OF THE DRAWINGS AND APPROVED BY THE ENGINEER.
4. LAY OUT ALL IRRIGATION EQUIPMENT USING AN APPROVED STAKING METHOD AND MAINTAIN THE STAKING OF APPROVED LAYOUT. ALL LAYOUTS SHALL BE APPROVED BY THE ENGINEER AND OWNER PRIOR TO EQUIPMENT INSTALLATION.
5. TAKE ALL REASONABLE INVESTIGATIVE ACTION AND PRECAUTIONS WHEN WORKING AROUND ANY UTILITY SYSTEM.
6. ROUTING OF IRRIGATION LINES AS INDICATED ON DRAWINGS IS DIAGRAMMATIC. INSTALL LINES AND VARIOUS ASSEMBLIES TO CONFORM TO ACTUAL SITE CONDITIONS. WHENEVER POSSIBLE, PLACE ALL IRRIGATION EQUIPMENT IN PLANTED AREAS. IRRIGATION ELEMENTS DRAWN IN HARDSCAPE AREAS ON THE PLANS IS FOR GRAPHIC CLARITY ONLY AND IS MEANT TO BE PLACED IN PLANTED AREAS.
7. ALL PVC PIPING SHALL BE SCHEDULE 40 WITH MATCHING FITTINGS.
8. INSTALL ALL ASSEMBLIES SPECIFIED HEREIN ACCORDING TO THE RESPECTIVE DETAIL DRAWINGS OR AS SPECIFIED USING THE BEST STANDARD PRACTICES WITH PRIOR APPROVAL.
9. ALL LINES SHALL HAVE A MINIMUM CLEARANCE OF 6 INCHES HORIZONTALLY FROM EACH OTHER AND 24 INCHES FROM OTHER UTILITIES.
10. DIG TRENCHES AND SUPPORT PIPE DIRECTLY ON BOTTOM OF TRENCH. ALL TRENCHES TO BE STRAIGHT AND ALIGNED GENERALLY WITH WALKS, STREETS, AND BUILDINGS. LAY PIPE AT AN EVEN GRADE.
11. PROVIDE MINIMUM PIPE COVER AS FOLLOWS:

PRESSURE MAINLINES 3" OR GREATER	20"
PRESSURE MAINLINES LESS THAN 3"	18"
NON-PRESSURE LATERAL LINES	18"
CONTROL WIRING	18"

12. INITIAL BACKFILL ON ALL LINES TO BE FINE GRANULAR MATERIAL NOT LARGER THAN 3/8" MATERIAL.
13. UNDER NO CIRCUMSTANCES SHALL VEHICLE WHEELS BE USED FOR COMPACTING SOIL.
14. AFTER ALL IRRIGATION PIPE AND RISERS ARE IN PLACE AND CONNECTED, AND PRIOR TO INSTALLATION OF IRRIGATION HEADS AND CONTROL VALVES, APPLY FULL HEAD OF WATER TO FLUSH OUT SYSTEM.
15. SPRINKLER HEADS AND ALL REMOTE CONTROL VALVES (RCV) SHALL BE INSTALLED ONLY AFTER FLUSHING OF THE SYSTEM HAS BEEN COMPLETED TO THE COMPLETE SATISFACTION OF THE ENGINEER AND OWNER.
16. PIPING UNDER EXISTING PAVEMENT MAY BE INSTALLED BY JACKING, BORING, OR HYDRAULIC DRIVING.
17. ALL NEW REMOTE CONTROL VALVES SHALL BE 2" UNLESS OTHERWISE NOTED. WIRING AS PER PLAN
18. RUN (2) SPARE CONTROL AND (1) COMMON CONTROL WIRES MINIMUM FOR EACH GROUPING OF 3 OR MORE NEW REMOTE CONTROL VALVES UNLESS NOTED OTHERWISE.
19. ALL POINTS-OF-CONNECTION TO INCLUDE A FILTER SCREEN, A PRESSURE REDUCING VALVE, A BACKFLOW ASSEMBLY, ISOLATION VALVES, AND QUICK COUPLER VALVES AS SHOWN.
20. APPROVED MODIFICATIONS / ADJUSTMENTS FROM INDICATED PIPE SIZES SHALL BE SIZED AS FOLLOWS:

MAX FLOW	PIPE SIZE
9 GPM	1"
16 GPM	1.25"
22 GPM	1.5"
37 GPM	2"
52 GPM	2.5"

21. ALL BELOW GRADE ELECTRICAL CONNECTIONS SHALL BE IN 10" OR LARGER VALVE BOXES.
22. SUPPORT ALL PIPING IN ACCESSIBLE VAULTS WITH ADJUSTABLE PIPE SUPPORTS TO SUPPORT WEIGHT OF MAINTENANCE PERSONNEL STANDING ON PIPE.
23. WHEN CONNECTING A NEW SUPPLY TO AN EXISTING SYSTEM, FLUSH ENTIRE SYSTEM, TEST TO ENSURE PROPER OPERATION, CLEAN AND ADJUST AS NECESSARY.
19. ALL IRRIGATION CONTROL WIRE SPLICES TO BE MADE WITH APPROVED WATER PROOF WIRE SPLICE KIT AND HOUSED IN AN APPROVED IRRIGATION BOX. NO DIRECT BURY OF WIRE SPLICES ALLOWED.

IDAHO STATE UNIVERSITY PARTS AND STANDARD PRACTICES (OR APPROVED EQUAL BY ENGINEER AND ISU)

1.	WIRE:	HUNTER ID1BLU DECODER WIRE (14 AWG TWISTED PAIR) (RUN EXTRA SET OF WIRES FOR EACH WIRE RUN)
2.	DECODERS: WIRE RUN)	HUNTER ICD-100 (RUN EXTRA SET OF WIRES FOR EACH
3.	WIRE CONNECTORS:	HUNTER DBRY-6 WATTERPROOF WIRE CONNECTORS
4.	CONTROLLERS:	IRRITROL MC-E SERIES
5.	ELECTRIC VALVES:	HUNTER ICV 1" - 3"
6.	SPRAY HEADS:	TORO 570Z SERIES
7.	ROTORS:	HUNTER PGJ, I-20, I-25, 1-90
8.	QUICK COUPLING VALVES:	RAIN BIRD 2 PIECE 3/4" 1"
9.	QUICK COUPLING VALVES:	RAIN BIRD 1 PIECE 1 1/4"
10.	PIPE:	SCHEDULE 40 PVC (1" MINIMUM)
11.	DRIP LINE:	NETAFIM (ONLY IF NECESSARY)
12.	DESIGN:	WATER IN IRRIGATION LINES SHALL NOT EXCEED 5.2 FPS.

13. PIPE TO BE INSTALLED IN STRAIGHT RUNS WITHOUT BENDING OF THE PIPE. TRENCHES SHALL BE CUT IN STRAIGHT LINES TO ENSURE PIPE IS NOT BEING BENT. TRENCH DEPTH SHALL BE DUG AT MINIMUM OF 16" AND NOT TO EXCEED 20" MAXIMUM. ONE PIPE INSTALLED PER TRENCH OR A MINIMUM OF 6" SPACING BETWEEN PIPES SIDE BY SIDE. PIPE SHOULD NOT BE STACKED ON TOP OF EACH OTHER IN TRENCHES.
14. DIRECT BURY WIRE SHALL BE CABLED TOGETHER WITH TIES OR ELECTRICAL TAPE. WIRE SHALL BE PLACED NEXT TO PIPE AND SHOULD NOT RUN ON TOP OF ANY PIPE. EXTRA WIRES SHOULD BE PROVIDED AS PER PLAN.
15. DRIP ZONES SHALL HAVE PRESSURE REGULATORS OR REDUCER AND FILTERS INSTALLED. INSTALL BLOW-OUT HEAD AT THE END OF EACH DRIP LINE OR ZONE (DRIP ZONES NOT RECOMMENDED UNLESS NECESSARY)
16. ROTORS AND SPRAY HEADS SHALL BE INSTALLED ON SWING JOINTS .
17. INSTALL CONCRETE THRUST BLOCKS AT ALL CHANGES OF DIRECTION 45 DEGREES OR GREATER AN ALL MAINLINES 2" OR GREATER.
18. SPRINKLER HEADS AND ALL VALVES SHALL BE INSTALLED ONLY AFTER THOROUGH WATER FLUSHING OF THE SYSTEM IS COMPLETE.
19. PIPES ARE TO BE BEDDED AND COVERED WITH GRANULAR MATERIAL NO LARGER THAN 3/8" IN DIAMETER. TRENCHES SHOULD BE WATER SETTLED.
20. NO PVC PIPE MAY BE PULLED. PVC PIPE IS TO BE TRENCHED AND BACKFILLED.

STORM & EROSION CONTROL

1. THE CONTRACTOR SHALL MAINTAIN ALL EXISTING DRAINAGE FACILITIES WITHIN THE CONSTRUCTION AREA UNTIL THE DRAINAGE IMPROVEMENTS ARE IN PLACE AND FUNCTIONING.
2. ON SLOPING AREAS, THE CONTRACTOR SHALL TAKE PRECAUTIONS TO MITIGATE ANY POSSIBLE EROSION PROBLEMS IN TRENCHES DUE TO STORM WATER THAT MIGHT OCCUR DURING OR AFTER CONSTRUCTION AS DIRECTED OR APPROVED BY ENGINEER.
3. DURING CONSTRUCTION; THE CONTRACTOR IS FULLY RESPONSIBLE FOR INTERIM PROVISIONS FOR PASSAGE OF IRRIGATION AND STORM WATER. NO SUPPLEMENTAL COMPENSATION WILL BE MADE FOR WET CONDITIONS OR FLOW DIVERSIONS.
4. THE CONTRACTOR SHALL ALSO BE REQUIRED TO TAKE ALL PRECAUTIONS NECESSARY TO INSURE THAT NO STORM WATER/SEDIMENT AND/OR CONSTRUCTION DEBRIS ARE RELEASED FROM THE SITE. ANY RELEASES SHALL BE CLEANED AND MITIGATED AT CONTRACTOR'S EXPENSE.
5. CONTRACTOR TO PREPARE AND SUBMIT EROSION CONTROL PLAN TO OWNER AND ENGINEER.
6. CONTRACTOR TO MEET CITY OF POCATELLO AND EPA EROSION AND SEDIMENTATION CONTROL PLAN (ESCP) AND STORM WATER POLLUTION PREVENTION PLAN (SWPPP) REQUIREMENTS.
7. CONTRACTOR RESPONSIBLE FOR ANY REQUIRED PERMITS WITH THE CITY OF POCATELLO.

KELLER ASSOCIATES
305 North 3rd Ave, Suite A
Pocatello, Idaho 83201
(208) 238-2146

95% Design Review Not For Construction

NO.	REVISIONS	DATE

This document or any part thereof in detail or design concept is the personal property of Keller Associates, Inc. and shall not be used in any way without the written authorization of Keller Associates, Inc.

DPW PROJECT #24-246
ISU: REPAIR UTILITY TUNNEL, PHASE 3

IDAHO STATE UNIVERSITY

GENERAL NOTES

DRAWN: KJW | CHECK: MBH

VERIFY SCALE: Scales based on 22"x34" prints.
1-1/2 Inches

PROJECT NO. 208106-119

SHEET NO. G-002

J:\208106-119 ISU REPLACE UTILITY TUNNEL, PHASE 3\C_DESN_CAD\3_DESIGN\D_PLANS-1\G-002.DWG LAST SAVED: 11/14/2024 4:08 PM PRINTED: 4/8/2025 10:47 AM

EXISTING TOPOGRAPHY

- 2460 — TOPOGRAPHIC CONTOUR
- EG — EDGE OF GRAVEL
- EP — EDGE OF PAVEMENT
- CURB & GUTTER, SIDEWALK & DROP INLET
- X — FENCE (BARBED WIRE OR OTHER)
- O — FENCE (CHAINLINK)
- DITCH FLOWLINE
- TP-31 — TEST PIT
- SIGN
- BUILDING OR STRUCTURE
- TRAFFIC MARKING (STOP BAR)
- TRAFFIC MARKING (CROSS WALK)
- EXISTING TUNNEL

PROPERTY & CONTROL

- CP #203 — SURVEY CONTROL POINT
- BM-#1 — BENCHMARK
- FOUND BRASS CAP
- FOUND ALUMINUM CAP
- FOUND 5/8" STEEL PIN
- SET 5/8" STEEL PIN W/CAP
- FOUND 1/2" STEEL PIN
- SET 1/2" STEEL PIN W/CAP
- CALCULATED POINT
- WC — WITNESS CORNER
- EASEMENT - UTILITY
- EASEMENT - TEMPORARY
- EASEMENT - SETBACK
- PROJECT BOUNDARY
- P/L — PROPERTY LINES
- SECTION LINES
- R/W — PRESCRIPTIVE RIGHT OF WAY
- ROW — DEDICATED RIGHT OF WAY
- ( ) — DATA OF RECORD
- 6 / 7 — QUARTER SECTION - NOT FOUND
- 5 — CENTER SECTION
- 5 / 6 / 7 / 8 — SECTION CORNER - FOUND

EXISTING UTILITY

- 8"W — WATERLINE & VALVE
- 12"SS> — SANITARY SEWER LINE & MANHOLE
- <4"SS — SANITARY SEWER SERVICE & CLEANOUT
- PS — PRESSURE SEWER LINE & VALVE VAULT
- 10"SD> — STORM DRAIN LINE & MANHOLE
- 8"PI — PRESSURE IRRIGATION & VALVE
- GI — GRAVITY IRRIGATION & MANHOLE
- PP / OHP — OVERHEAD POWER LINE & POWER POLE
- UGP — UNDERGROUND POWER LINE
- SIGNAL POLE
- LIGHT POLE
- NG — NATURAL GAS LINE
- FO — FIBER OPTIC LINE
- T / TR — TELEPHONE LINE & RISER
- TV / CABLE — CABLE LINE & RISER

PROPOSED GRADING

- 2457 — TOPOGRAPHIC CONTOUR
- RIDGELINE
- 1.50% / 57.73 — DRAINAGE ARROW & SLOPE
- SPOT ELEVATION
- SWALE FLOWLINE

PROPOSED MISCELLANEOUS

- CLEARING AND GRUBBING
- CONSTRUCTION PHASE LIMITS
- DEMOLITION/ABANDON

PROPOSED SITE

- 6" VERTICAL CURB, GUTTER, SIDEWALK & INLET
- 6" VERTICAL CUT CURB & GUTTER
- 6" REVERSE CURB & GUTTER
- 6" REVERSE CUT CURB & GUTTER
- IMBEDDED CURB
- BUILDING OR STRUCTURE (SOLID)
- CONCRETE (AR-CONC)
- ASPHALT (DOTS)
- GRAVEL SURFACE (AR-SAND)
- GRAVEL SECTION (GRAVEL)
- LANDSCAPE ROCK (AGGREGATE)

PROPOSED SITE (CONT.)

- NEW TUNNEL
- SOD
- MULCH
- O — CHAINLINK FENCE & GATE
- X — FENCE
- EP — EDGE OF PAVEMENT
- EG — EDGE OF GRAVEL
- SIGN
- TRAFFIC MARKING (STOP BAR)
- TRAFFIC MARKING (CROSS WALK)
- X — TEMPORARY SITE FENCING

PROPOSED UTILITY

FLANGED | MECHANICAL JOINT | FITTING TYPES

- 45° — 8"W — BEND
- 8"W — 8"W — REDUCING TEE
- TEE
- REDUCER
- FLANGE TO MECHANICAL JOINT COUPLING
- CROSS
- CAP W/BLIND FLANGE
- CHECK VALVE
- GATE VALVE
- BUTTERFLY VALVE
- BLOW-OFF VALVE
- RESTRAINED FITTING
- WM — WATER SERVICE LINE & METER
- FIRE HYDRANT
- 8" FIRE — 8" FIRE — FIRE LINE
- 8"W — 8"W — WATERLINE
- MW — MONITORING WELL
- LOCATION WIRE BOX
- NON-FREEZE YARD HYDRANT
- 8"PI — PRESSURE IRRIGATION, TEE & GATE VALVE
- 2"PI — PRESSURE IRRIGATION SERVICE
- 8"GI< — 8"GI< — GRAVITY IRRIGATION & STRUCTURE
- 8"SS< — 8"SS< — SANITARY SEWER & MANHOLE W/ VENTED LID
- 4"SS< — SANITARY SEWER SERVICE & CAP
- 4"SS< — 4"SS< — SANITARY SEWER SERVICE & CLEANOUT

PROPOSED UTILITY (CONT.)

- 8"PS< — 8"PS< — PRESSURE SEWER & VALVE VAULT
- 18"SD< — 15"SD< — STORM DRAIN LINE, INLET & CATCH BASIN
- 12"SD< — 12"SD< — STORM DRAIN LINE & MANHOLE W/ VENTED LID
- JOINT TRENCH IN PROFILE
- CABLE & TELEPHONE RISERS
- JT — JT — JOINT TRENCH & DEVICE
- JUNCTION BOX & DUCT BANK
- NG — GM — NG — NATURAL GAS LINE & METER
- NG — GR — NG — NATURAL GAS LINE & RISER
- NG — NG — NATURAL GAS LINE & VALVE
- UGP — UGP — UNDERGROUND POWER
- OHP — PP — OHP — OVERHEAD POWER & POLE
- LIGHT POLE
- TEL — TEL — TR — TELEPHONE LINE & RISER
- T — FO — FO — FIBER OPTIC LINE & VAULT
- T/D — T/D — TELEPHONE DATA LINE
- TV — CABLE — CABLE & TV RISER

DEMOLITION HATCH LEGEND

- ASPHALT DEMO
- TUNNEL DEMO
- CURB DEMO
- SOD DEMO
- CONCRETE SIDEWALK DEMO
- MULCH DEMO

KELLER ASSOCIATES
305 North 3rd Ave, Suite A
Pocatello, Idaho 83201
(208) 238-2146

95% Design Review Not For Construction

NO.	REVISIONS	DATE

This document or any part thereof in detail or design concept is the personal property of Keller Associates, Inc. and shall not be reproduced in any form without the written authorization of Keller Associates, Inc.

DPW PROJECT #24-246
ISU: REPAIR UTILITY TUNNEL, PHASE 3

IDAHO STATE UNIVERSITY

SYMBOLS & LINE LEGEND


DRAWN: KJW | CHECK: MBH

VERIFY SCALE: Scales based on 22"x34" prints.
1-1/2 Inches

PROJECT NO. 208106-119

SHEET NO. G-003

J:\208106-119 ISU REPLACE UTILITY TUNNEL, PHASE 3\C_DESIGN\CAD\3_DESIGN\D_PLANS-1\G-003.DWG LAST SAVED: 8/13/2024 9:11 AM PRINTED: 4/8/2025 10:47 AM

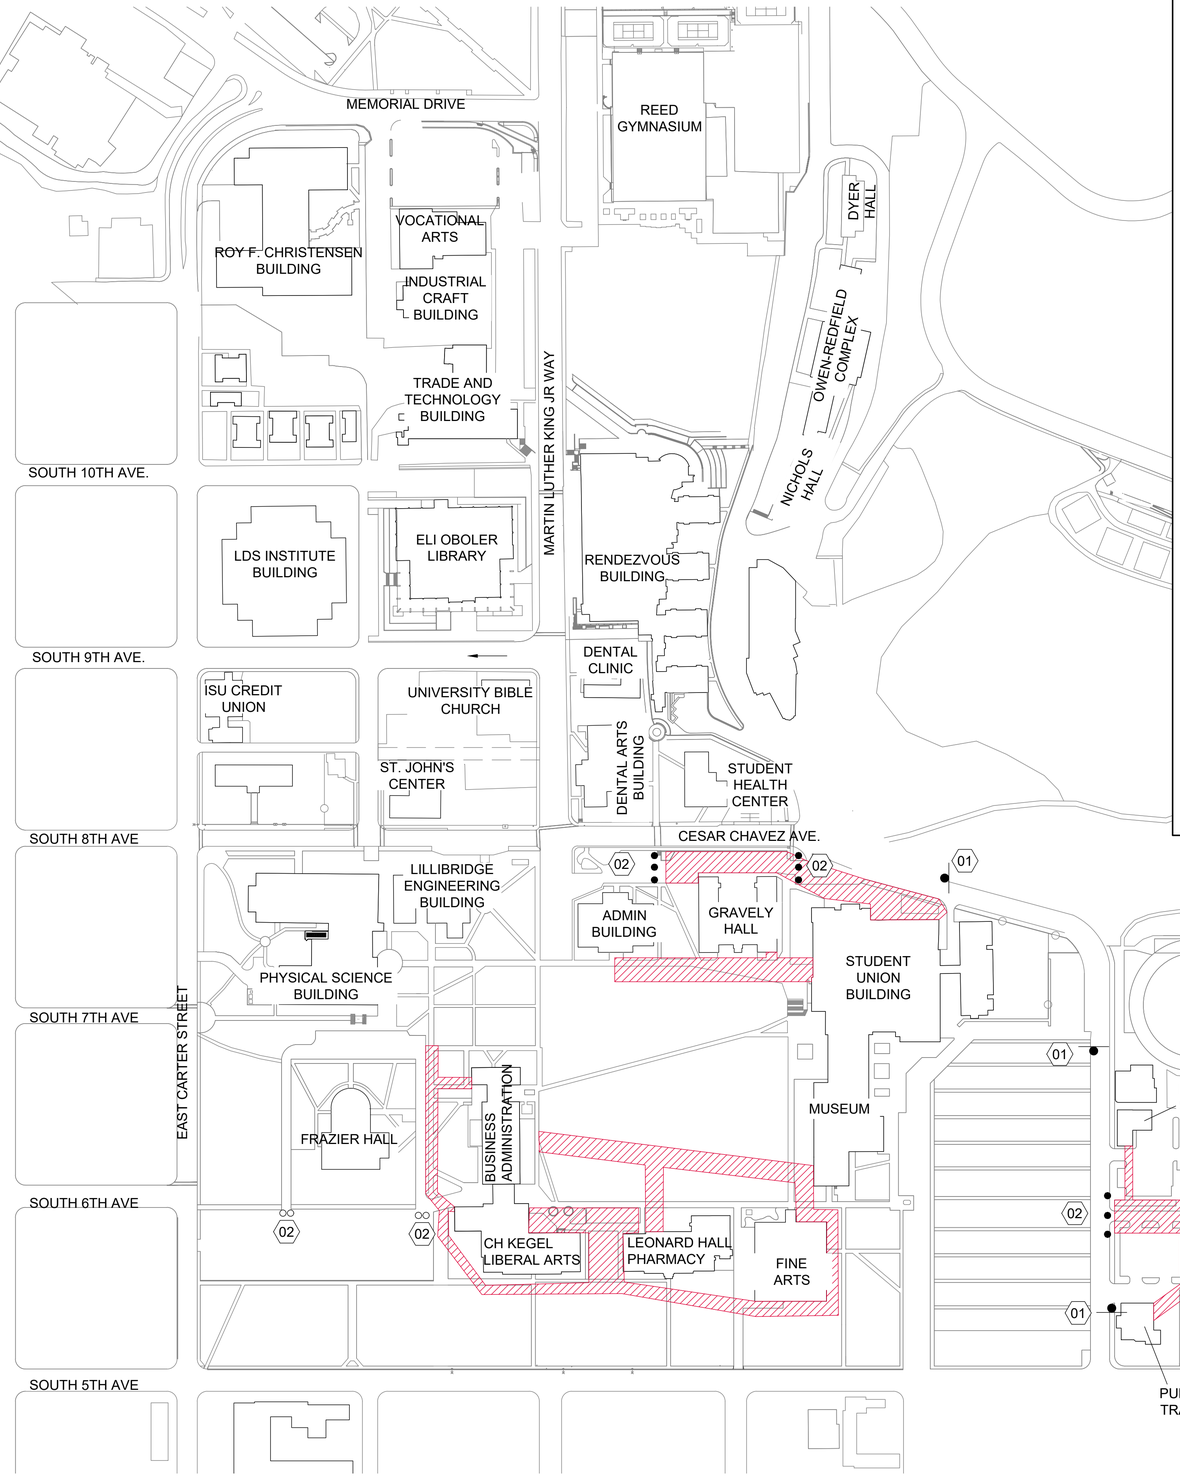

GENERAL NOTES:

1. THIS PLAN IS FOR GENERAL INTENT FOR THE PROJECT. CONTRACTOR TO PROVIDE A FINAL CONSTRUCTION TRAFFIC CONTROL PLAN FOR VEHICLES AND PEDESTRIAN.
2. SIGNS SHALL BE MOUNTED 5' ABOVE THE PAVED SURFACE.
3. SIGNS AND SIGN STANDS THAT DO NOT APPLY TO ACTIVE WORK ZONE TRAFFIC CONTROL SHALL BE REMOVED.
4. COVER ALL CONFLICTING SIGNS WITHIN THE PROJECT. SIGNS SHALL BE COVERED USING AN APPROVED METHOD. SIGNS DAMAGED SHALL BE REPLACED AT NO COST TO THE OWNER.
5. SIGNS USED AT NIGHT SHALL HAVE TYPE A FLASHERS.
6. CONTACT IDAHO STATE UNIVERSITY EMERGENCY SERVICES AT 1-208-834-6100 48 HOURS PRIOR TO PARKING CLOSURE.
7. CONTACT POCATELLO STREET OPERATIONS AT 1-208-234-6194 48 HOURS PRIOR TO ROAD CLOSURE.

CONSTRUCTION TRAFFIC CONTROL:

1. PROVIDE CONSTRUCTION TRAFFIC CONTROL FOR THE WORK FOR VEHICLES AND PEDESTRIANS.
2. SUBMIT A CONSTRUCTION TRAFFIC CONTROL PLAN TO THE ENGINEER, ISU AND TO THE ROADWAY JURISDICTION PRIOR TO CONSTRUCTION. NO WORK SHALL COMMENCE PRIOR TO OBTAINING APPROVAL ON TRAFFIC CONTROL PLAN. UPDATE TRAFFIC CONTROL PLAN BASED ON CONTRACTOR OPERATIONS THROUGH OUT THE PROJECT.
3. UNDER NO CIRCUMSTANCES SHALL TRAFFIC CONTROL AND ASSOCIATED CONSTRUCTION HINDER ANY EMERGENCY VEHICLE ACCESS, BLOCK PRIVATE DRIVEWAYS FOR EXTENDED PERIODS, OBSTRUCT BUSINESS DELIVERIES, AND MAIL/PACKAGE DELIVERY, OR IMPACT TRASH/RECYCLE SERVICES.
4. NO WORK SHALL COMMENCE UNTIL AN APPROVED TRAFFIC CONTROL PLAN IS OBTAINED.
5. CONTRACTOR TO PROVIDE NOTICE TO OWNER WHEN ACTIVITIES ARE ANTICIPATED TO AFFECT ACCESS AND MAKE APPROPRIATE ACCOMMODATIONS AS NEEDED. DISRUPTIONS TO INDIVIDUAL DRIVEWAY OR BUILDING ACCESS TO BE MINIMIZED, WITH ACCESS RESTORED FOR EVENING HOURS EXCEPT WHEN NEW CONCRETE IS BEING CURED.
6. PEDESTRIAN ACCESS AND EGRESS SHALL BE MAINTAINED TO BUILDINGS ADJACENT TO THE PROJECT OR WITHIN THE PUBLIC RIGHT OF WAY. CONTRACTOR TO COORDINATE WITH ISU FOR PEDESTRIAN ACCESS AND EGRESS DURING CONSTRUCTION RELATED ACTIVITIES. CONTRACTOR TO PROVIDE A PEDESTRIAN AND EMERGENCY EGRESS PLAN TO ISU AND THE EOR PRIOR TO CONSTRUCTION.
7. PERFORM TRAFFIC CONTROL WORK AND PROVIDE MATERIALS IN ACCORDANCE WITH THE CURRENT EDITION OF THE MANUAL ON UNIFORM TRAFFIC CONTROL DEVICES (MUTCD).
8. TRAFFIC CONTROL OPERATIONS AND CHANGES MUST BE DIRECTED BY A TRAFFIC CONTROL SUPERVISOR ACCREDITED THROUGH AMERICAN TRAFFIC SAFETY SERVICES ASSOCIATION (ATSSA). TRAFFIC CONTROL FLAGGERS MUST HAVE ATSSA CERTIFICATION.

SHEET KEYNOTES

01 — UTILITY WORK AHEAD — W 21-7 (48" x 48")

02 — ROAD CLOSED — R 11-2 (48" x 30") TYPE III BARACADE

LEGEND

- CONSTRUCTION LIMITS
- SIGN
- TRAFFIC CONTROL DRUM

0 150 300

KELLER ASSOCIATES
305 North 3rd Ave, Suite A
Pocatello, Idaho 83201
(208) 238-2146

95% Design Review Not For Construction

NO.	REVISIONS	DATE

This document or any part thereof in detail or design concept is the personal property of Keller Associates, Inc. and shall not be used in any form on any other work without the written authorization of Keller Associates, Inc.

DPW PROJECT #24-246
ISU: REPAIR UTILITY TUNNEL, PHASE 3

IDAHO STATE UNIVERSITY

VEHICULAR TEMPORARY TRAFFIC CONTROL PLAN


DRAWN: KJW | CHECK: MBH

VERIFY SCALE: Scales based on 22"x34" prints.
1-1/2 Inches

PROJECT NO.
208106-119

SHEET NO.
G-004

J:\208106-119 ISU REPLACE UTILITY TUNNEL, PHASE 3\C_DESN_CAD\3_DESIGN\D_PLANS-1\G-004.DWG 1/17/2025 3:34 PM

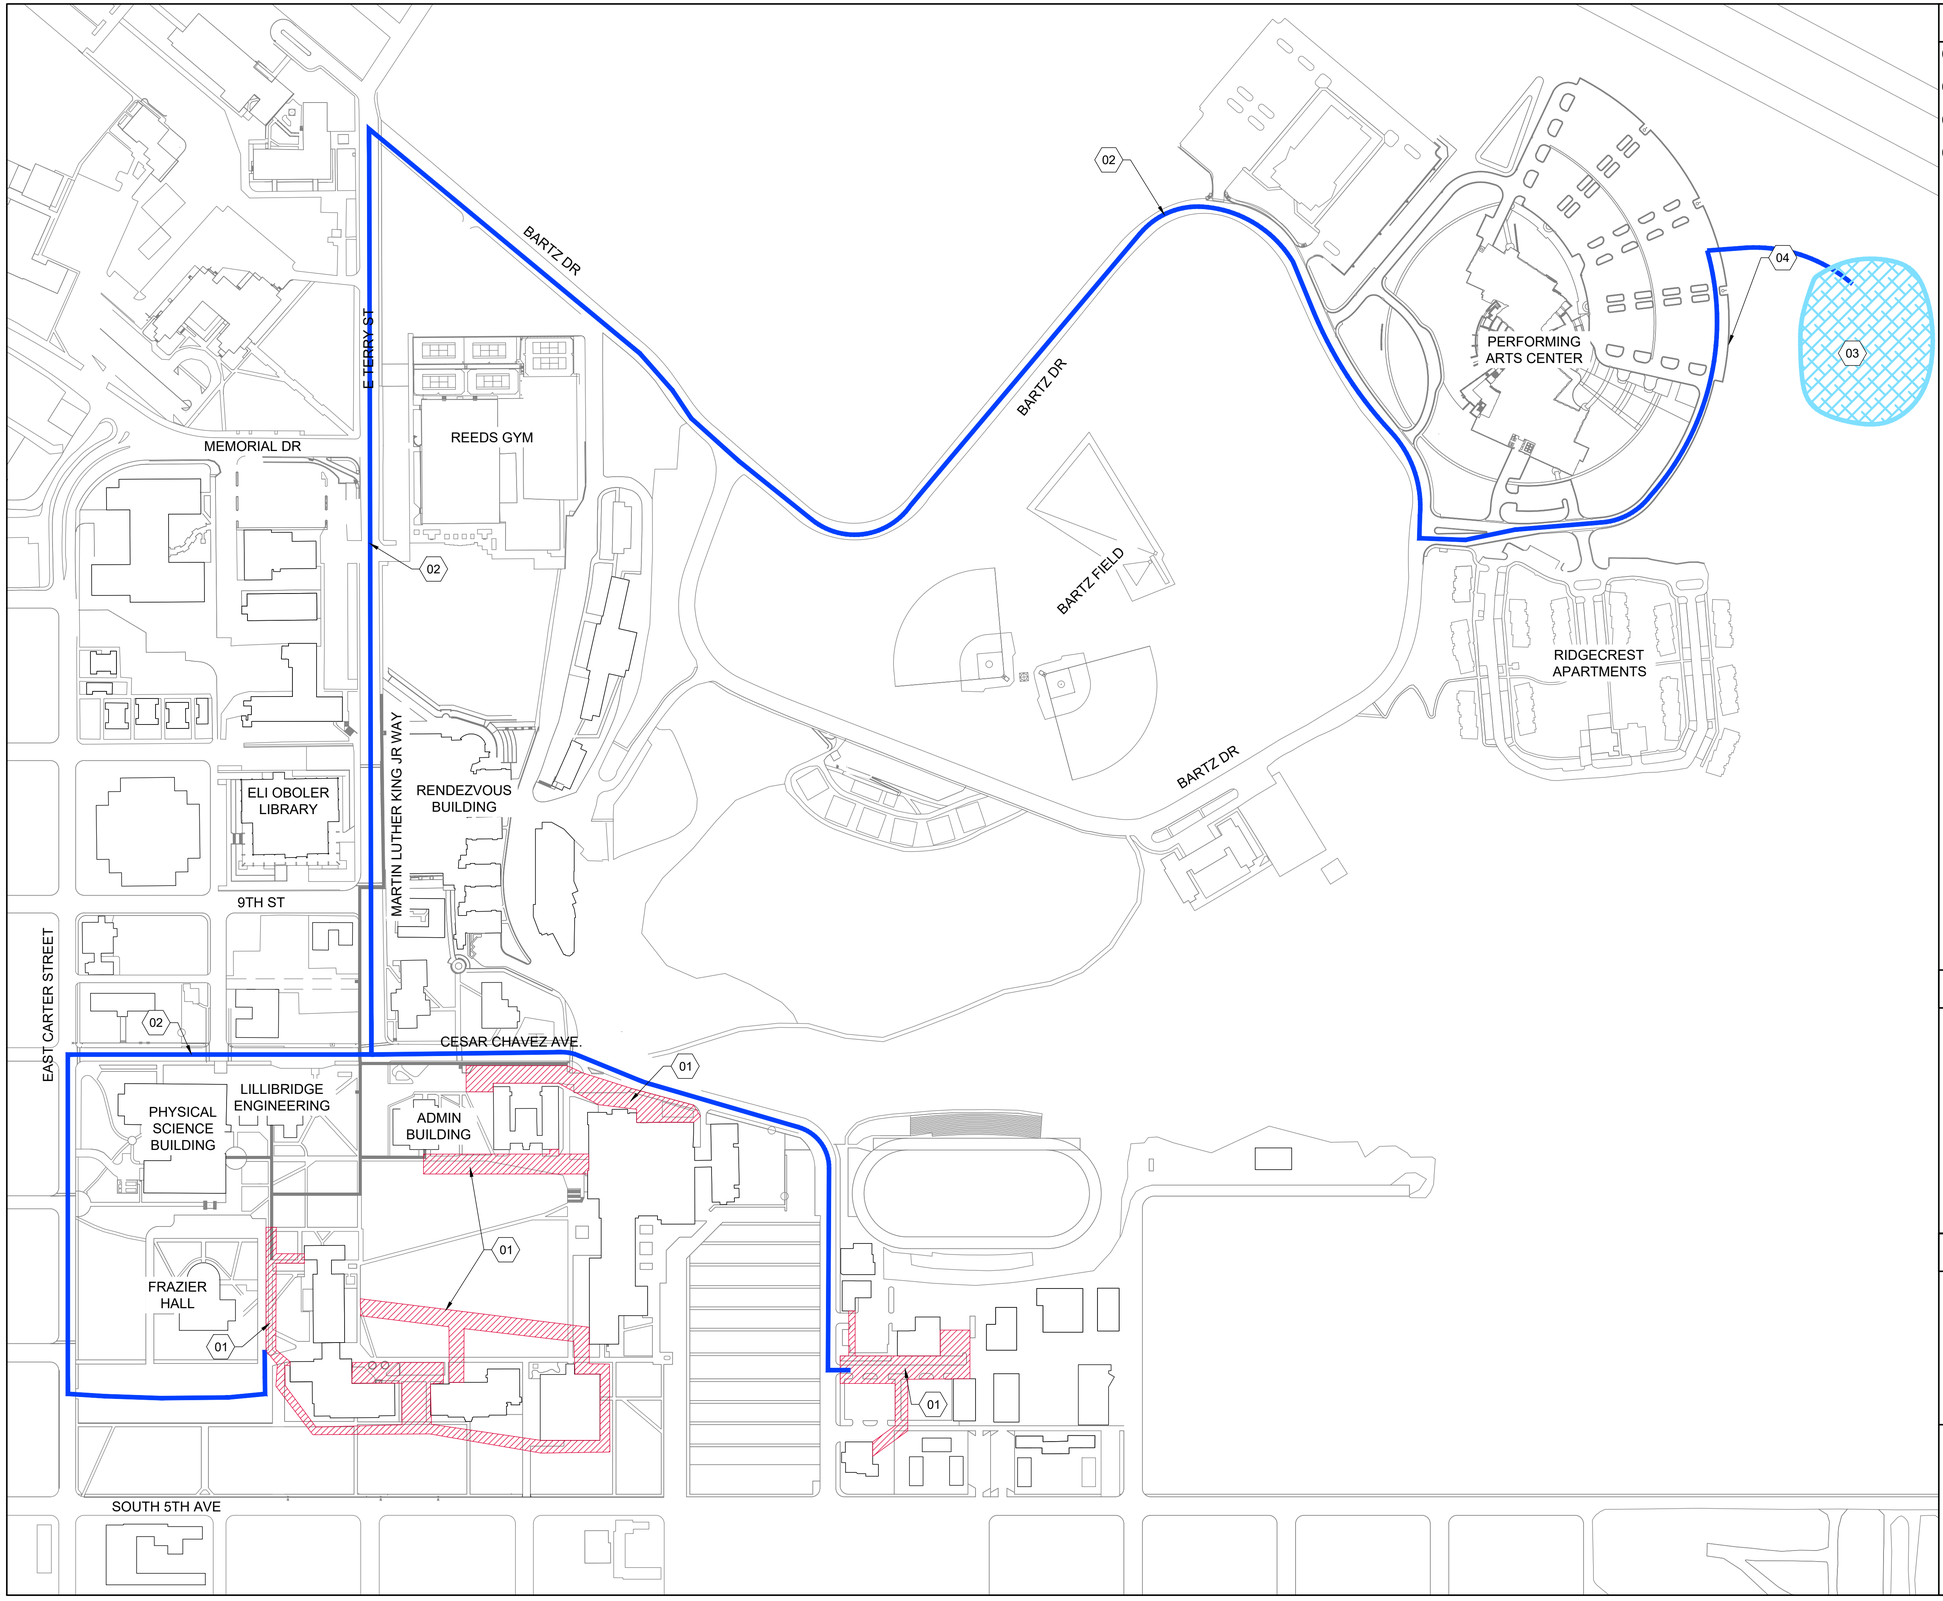

SHEET KEYNOTES

01	PROJECT SITE AREA
02	TRUCK ROUTE (BOTH DIRECTIONS)
03	MATERIAL STORAGE AREA
04	PROVIDE CURB PROTECTION

SHEET NOTES

1. ON SITE STORAGE OF EXCAVATED MATERIAL WILL NOT BE ALLOWED.
2. ALL MATERIAL TO BE HAULED OFF SITE FOR TEMPORARY STORAGE.
3. SUITABLE STORED MATERIAL TO BE USED AS BACKFILL TO BE HAULED BACK TO SITE.
4. UNSUITABLE MATERIAL TO BE HAULED TO A SUITABLE OFF SITE LOCATION FOR DISPOSAL.
5. STAGING AND STOCK PILING ARE SHALL BE RETURNED TO EXISTING GRADING AND CONDITION PRIOR TO PROJECT COMPLETION.

LEGEND

CONSTRUCTION LIMITS

0 180 360

KELLER ASSOCIATES
305 North 3rd Ave, Suite A
Pocatello, Idaho 83201
(208) 238-2146

95% Design Review Not For Construction

NO.	REVISIONS	DATE

This document or any part thereof in detail or design concept is the personal property of Keller Associates, Inc. and shall not be used in any form on any project other than that for which it was prepared without the written authorization of Keller Associates, Inc.

DPW PROJECT #24-246
ISU: REPAIR UTILITY TUNNEL, PHASE 3

IDAHO STATE UNIVERSITY

OFF SITE MATERIALS STORAGE & TRUCKING ROUTE

DRAWN: KJW | CHECK: MBH


VERIFY SCALE: Scales based on 22"x34" prints.

1-1/2 Inches

PROJECT NO. 208106-119

SHEET NO. G-005

J:\208106-119 ISU REPLACE UTILITY TUNNEL, PHASE 3\C_DESN_CAD\G_DESIGN\D_PLANS-1\G-005.DWG 1/17/2025 3:33 PM

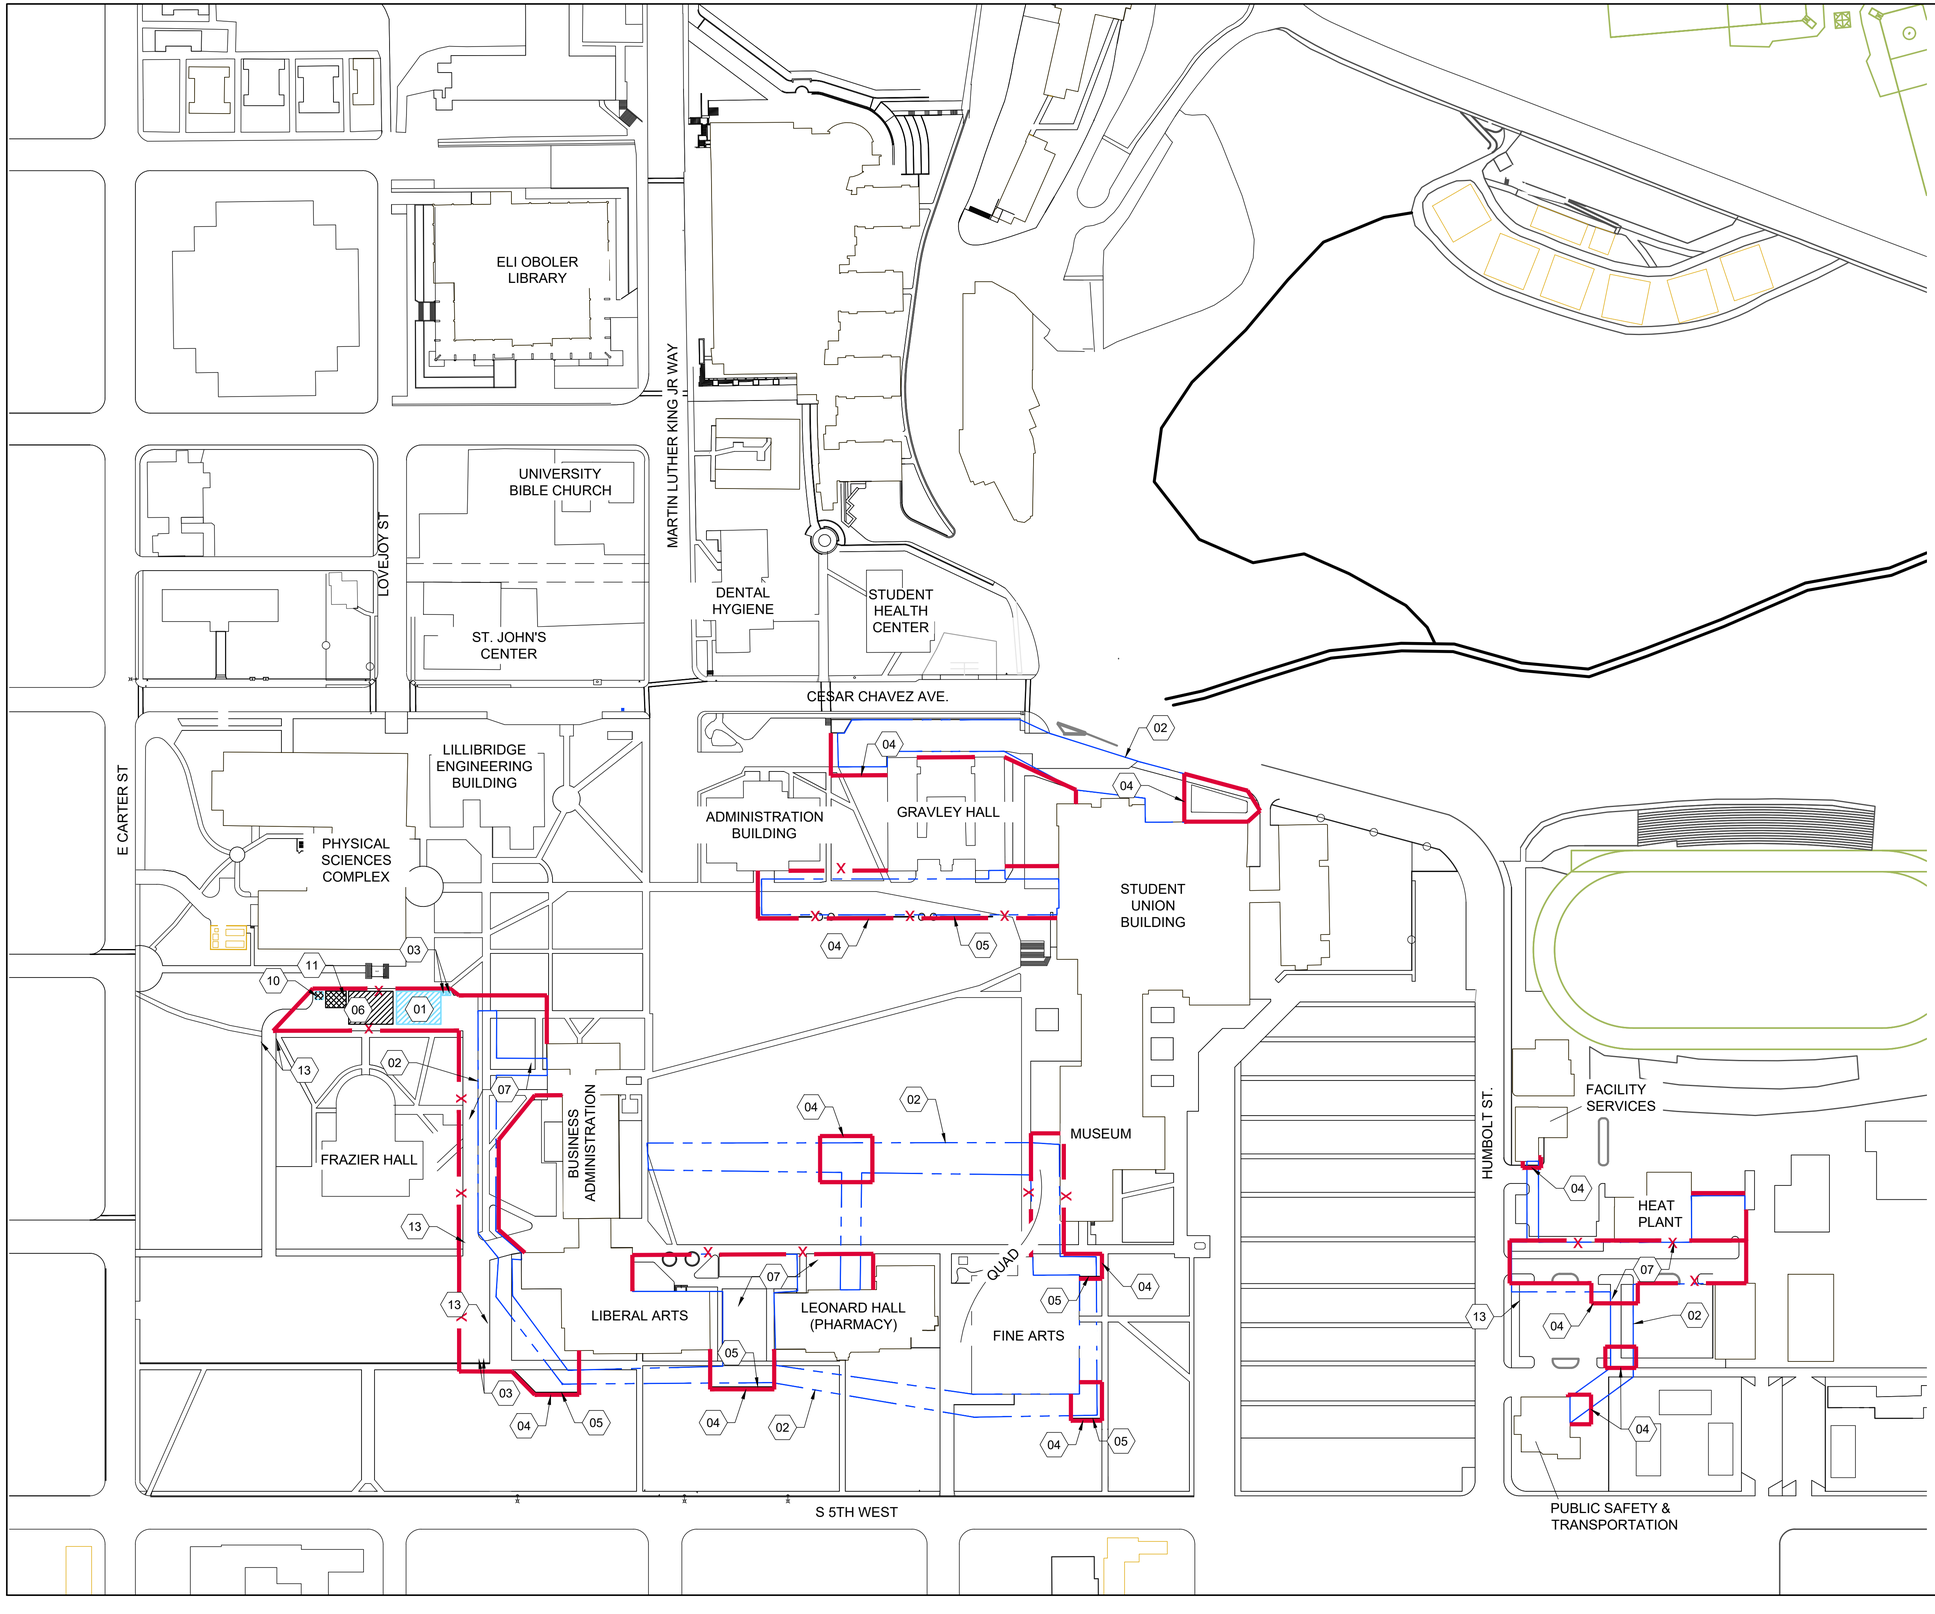

SHEET KEYNOTES

01	STAGING & LAY DOWN AREA,RE: BMP-37 & 44
02	CONSTRUCTION LIMITS
03	PORTA POTTY, BMP-50
04	SITE FENCING
05	SILT FENCE, RE: BMP-65 RE: A1/CE-501
06	VEHICLE / EQUIPMENT CLEANING, MAINTENANCE, AND REPAIR, RE: BMP-84
07	DUST CONTROL, ENTIRE SITE, RE: BMP-43
08	NOT USED
09	NOT USED
10	DUMPSTER, RE: BMP-51
11	DEDICATED FUEL AREA, RE: BMP-83
12	NOT USED
13	SANDBAG SEDIMENT TRAP, BMP-70, RE: B1/CE-501

EROSION CONTROL NOTES

1. ALL STANDARDS CALLED OUT AS "BMP"-___" ARE PER CURRENT COPY OF THE STATE OF IDAHO CATALOG OF STORM WATER BEST MANAGEMENT PRACTICES.
2. THE AREA OF DISTURBANCE IS GREATER THAN 1-ACRE. THE CONTRACTOR TO FILE A NOTICE OF INTENT (NOI) WITH THE ENVIRONMENTAL PROTECTION AGENCY. THE CONTRACTOR WILL NEED TO FILE THE NOI BEFORE COMMENCING CONSTRUCTION ACTIVITIES.
3. CONSTRUCTION SITE SHALL CONFORM TO DUST CONTROL MANAGEMENT PER BMP-7.
4. BMP-13: INLET PROTECTION METHOD SHALL BE BELOW GRADE, SUCH AS A DROP INLET INSERT WITH SEDIMENT RESERVOIR AND OVERFLOW PROTECTION, WHEN POSSIBLE. IF APPLICABLE, INLET PROTECTION ABOVE GRADE SHALL NOT INTERFERE WITH TRAFFIC.
5. SILT FENCE, WATTLE, INLET PROTECTION, ETC. TO STAY IN PLACE THROUGH END OF PROJECT.
6. EXISTING UTILITIES SHOWN IN APPROXIMATE LOCATION. CONTACT DIG LINE AT 1-800-342-1585 48 HOURS IN ADVANCE TO LOCATE UTILITIES PRIOR TO COMMENCING WORK. (RE: EXISTING SITE PLAN SHEETS V-100 THRU V-112)
7. CONTRACTOR SHALL CLEAN ALL EXISTING ROADWAYS ON A REGULAR BASIS TO ENSURE NO MUD IS TRACKED OFF SITE.
8. CONTRACTOR TO NOTIFY OWNER AND ENGINEER IF ANY HAZARDOUS MATERIALS, OR MATERIALS OF A QUESTIONABLE NATURE ARE FOUND. WORK TO BE STOPPED IN THOSE AREAS UNTIL MATERIAL IS DEEMED SAFE OR A PLAN FOR REMOVAL HAS BEEN MADE.

GENERAL SHEET NOTES

1. STAGING & STOCK PILING AREA SHALL BE RETURNED TO EXISTING GRADING AND CONDITION PRIOR TO PROJECT COMPLETION.
2. CONTRACTOR TO PROVIDE AN EROSION CONTROL AND SEDIMENTATION PLAN MEETING CITY OF POCATELLO REQUIREMENTS.
3. CONTRACTOR TO COORDINATE WITH ISU FOR FINAL LOCATION OF SITE FENCING.
4. CONCRETE WASTE TO BE DISPOSED OFF SITE.

KELLER ASSOCIATES
305 North 3rd Ave, Suite A
Pocatello, Idaho 83201
(208) 238-2146

95% Design Review Not For Construction

NO.	REVISIONS	DATE

This document or any part thereof in detail or design concept is the personal property of Keller Associates, Inc. and shall not be used in part or whole without the written authorization of Keller Associates, Inc.

DPW PROJECT #24-246
ISU: REPAIR UTILITY TUNNEL, PHASE 3

IDAHO STATE UNIVERSITY

STAGING EROSION & SEDIMENTATION CONTROL PLAN

DRAWN: KJW | CHECK: MBH

VERIFY SCALE: Scales based on 22"x34" prints.


1-1/2 Inches

PROJECT NO.
208106-119

SHEET NO.
CE-101

0 100 200

J:\208106-119 ISU REPLACE UTILITY TUNNEL, PHASE 3\C_DESN_CAD\3_DESIGN\D_PLANS-1\CE-101.DWG 2/18/2025 7:40 PM

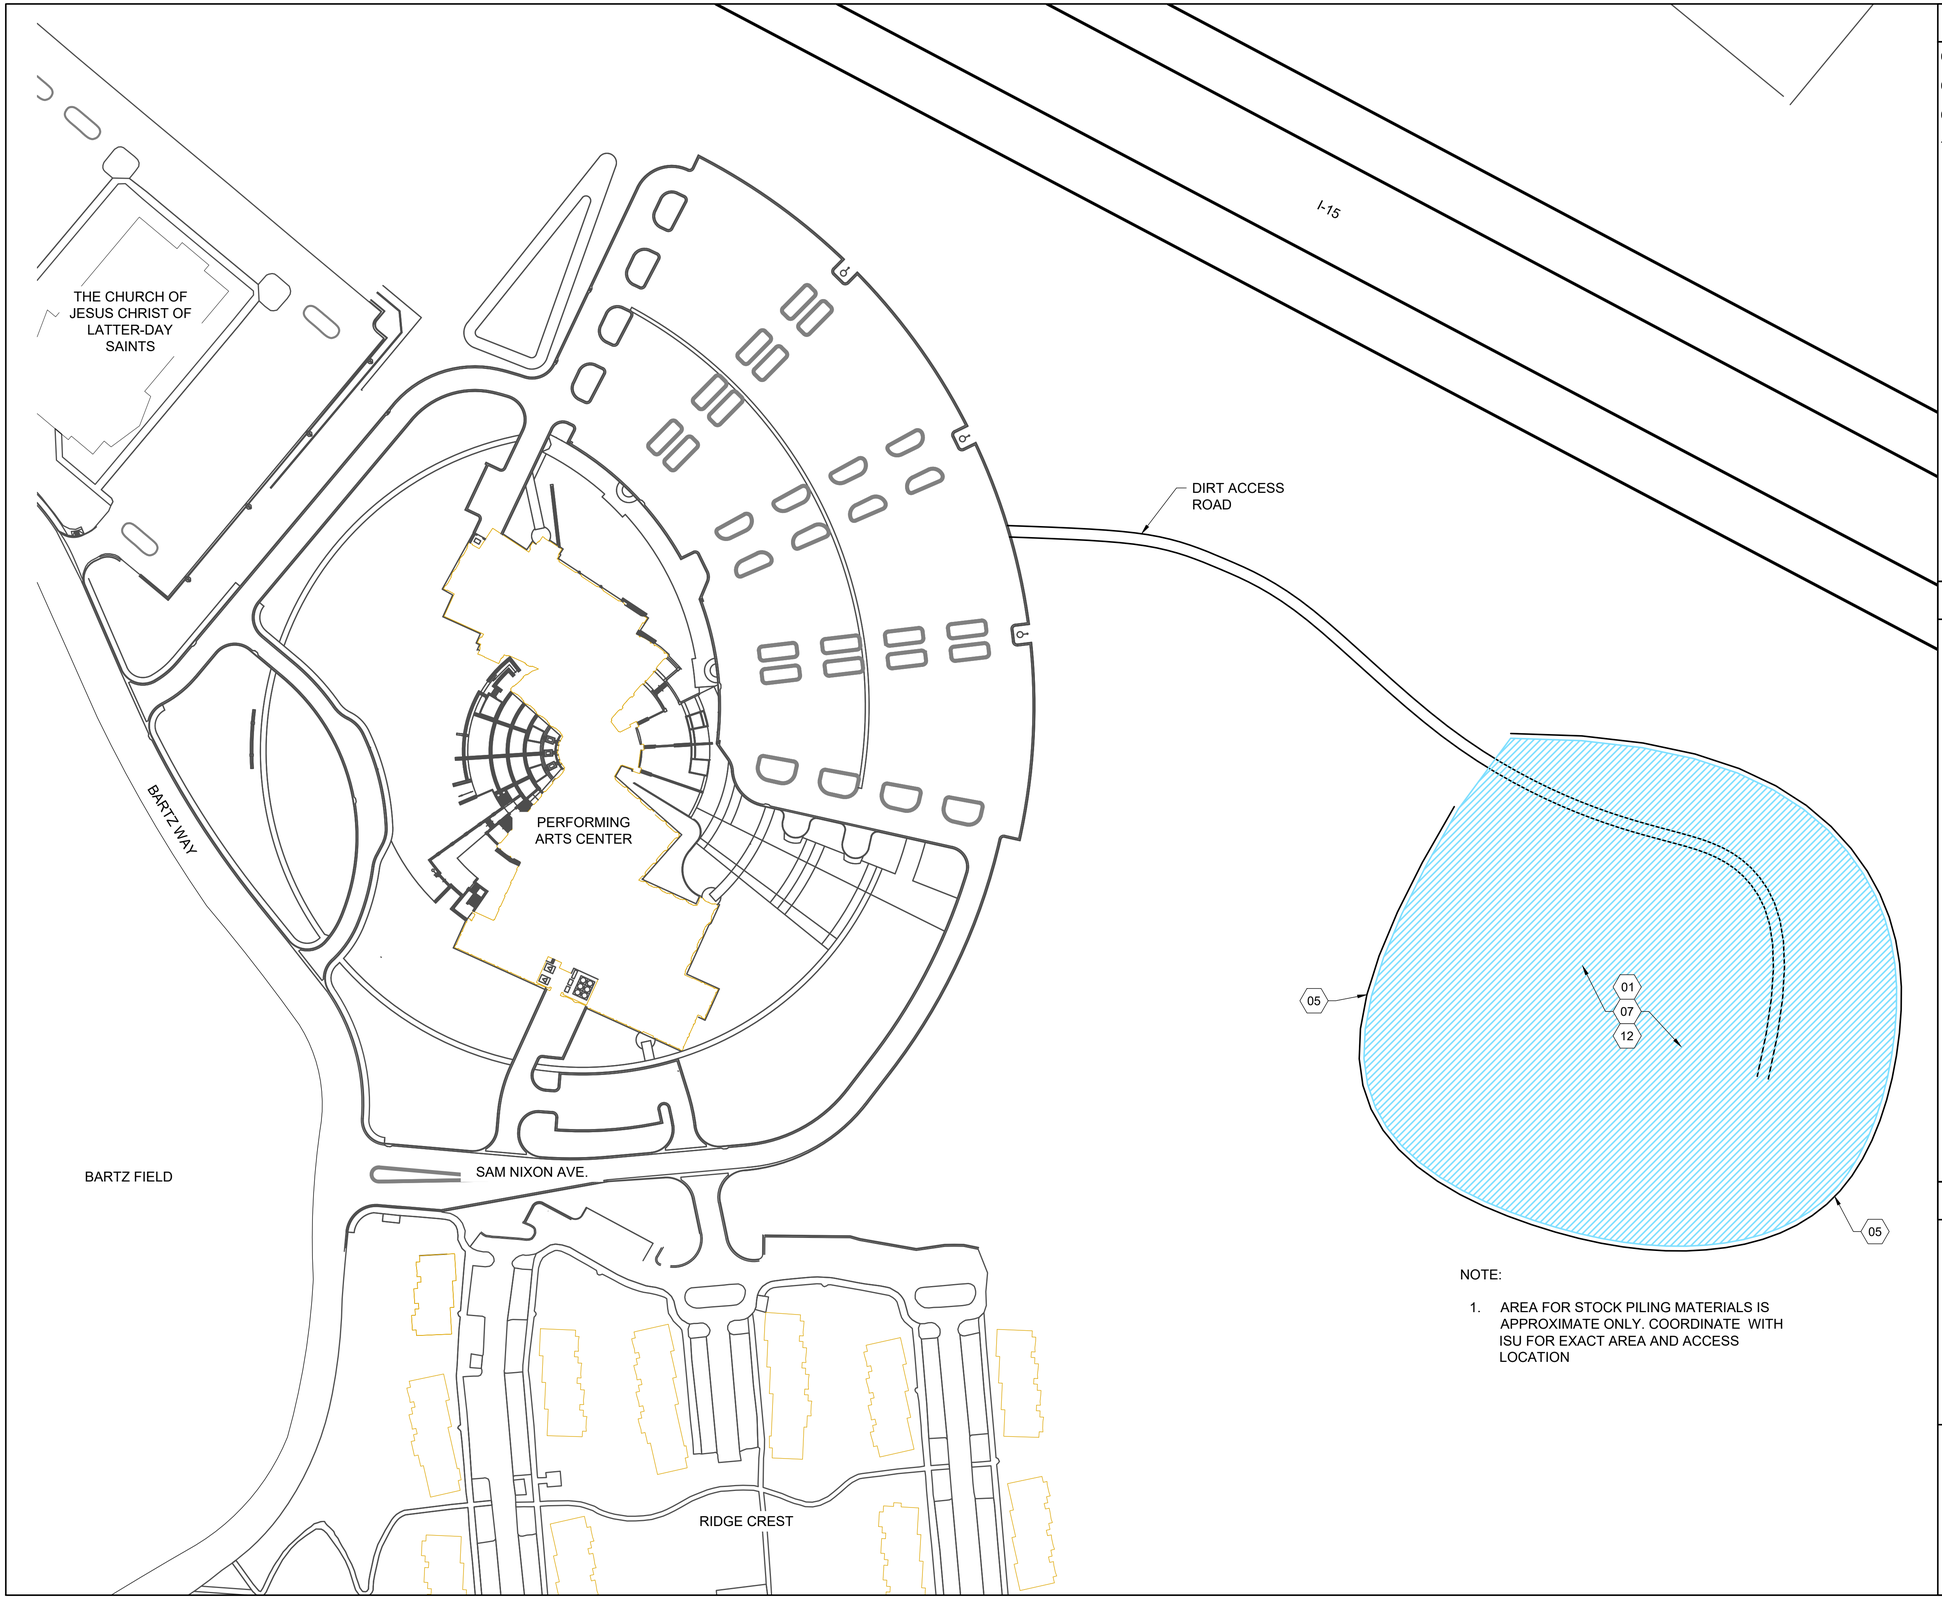

NOTE:

1. AREA FOR STOCK PILING MATERIALS IS APPROXIMATE ONLY. COORDINATE WITH ISU FOR EXACT AREA AND ACCESS LOCATION

SHEET KEYNOTES

01 STAGING & STOCKPILE AREA,RE: BMP-37 & 44

05 SILT FENCE, RE: BMP-65 RE: A1/CE-501

07 DUST CONTROL, ENTIRE SITE, RE: BMP-43

12 STOCKPILE SEDIMENT/SOIL, RE: BMP-9 (LOCATION VARIES, CONTRACTOR TO COORDINATE WITH ISU)

EROSION CONTROL NOTES

1. ALL STANDARDS CALLED OUT AS "BMP"-___" ARE PER CURRENT COPY OF THE STATE OF IDAHO CATALOG OF STORM WATER BEST MANAGEMENT PRACTICES.
2. THE AREA OF DISTURBANCE IS GREATER THAN 1-ACRE. THE CONTRACTOR TO FILE A NOTICE OF INTENT (NOI) WITH THE ENVIRONMENTAL PROTECTION AGENCY. THE CONTRACTOR WILL NEED TO FILE THE NOI BEFORE COMMENCING CONSTRUCTION ACTIVITIES.
3. CONSTRUCTION SITE SHALL CONFORM TO DUST CONTROL MANAGEMENT PER BMP-7.
4. BMP-13: INLET PROTECTION METHOD SHALL BE BELOW GRADE, SUCH AS A DROP INLET INSERT WITH SEDIMENT RESERVOIR AND OVERFLOW PROTECTION, WHEN POSSIBLE. IF APPLICABLE, INLET PROTECTION ABOVE GRADE SHALL NOT INTERFERE WITH TRAFFIC.
5. SILT FENCE, WATTLE, INLET PROTECTION, ETC. TO STAY IN PLACE THROUGH END OF PROJECT.
6. EXISTING UTILITIES SHOWN IN APPROXIMATE LOCATION. CONTACT DIG LINE AT 1-800-342-1585 48 HOURS IN ADVANCE TO LOCATE UTILITIES PRIOR TO COMMENCING WORK. (RE: EXISTING SITE PLAN SHEETS V-100 THRU V-112)
7. CONTRACTOR SHALL CLEAN ALL EXISTING ROADWAYS ON A REGULAR BASIS TO ENSURE NO MUD IS TRACKED OFF SITE.
8. CONTRACTOR TO NOTIFY OWNER AND ENGINEER IF ANY HAZARDOUS MATERIALS, OR MATERIALS OF A QUESTIONABLE NATURE ARE FOUND. WORK TO BE STOPPED IN THOSE AREAS UNTIL MATERIAL IS DEEMED SAFE OR A PLAN FOR REMOVAL HAS BEEN MADE.

GENERAL SHEET NOTES

1. STAGING & STOCK PILING AREA SHALL BE RETURNED TO EXISTING GRADING AND CONDITION PRIOR TO PROJECT COMPLETION.
2. CONTRACTOR TO PROVIDE AN EROSION CONTROL AND SEDIMENTATION PLAN MEETING CITY OF POCATELLO REQUIREMENTS.
3. CONTRACTOR TO COORDINATE WITH ISU FOR FINAL LOCATION OF SITE FENCING.
4. CONCRETE WASTE TO BE DISPOSED OFF SITE.

0 80 160

KELLER ASSOCIATES
305 North 3rd Ave, Suite A
Pocatello, Idaho 83201
(208) 238-2146

95% Design Review Not For Construction

NO.	REVISIONS	DATE

This document or any part thereof in detail or design concept is the personal property of Keller Associates, Inc. and shall not be used in any form whatsoever without the written authorization of Keller Associates, Inc.

DPW PROJECT #24-246
ISU: REPAIR UTILITY TUNNEL, PHASE 3

IDAHO STATE UNIVERSITY

STAGING EROSION & SEDIMENTATION CONTROL PLAN

DRAWN: KJW | CHECK: MBH


VERIFY SCALE: Scales based on 22"x34" prints.

1-1/2 Inches


PROJECT NO.
208106-119

SHEET NO.
CE-102

J:\208106-119 ISU REPLACE UTILITY TUNNEL, PHASE 3\C_DESN_CAD\3_DESIGN\D_PLANS-1\CE-101.DWG 2/18/2025 7:40 PM

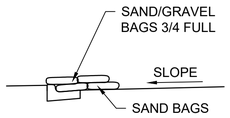


END VIEW

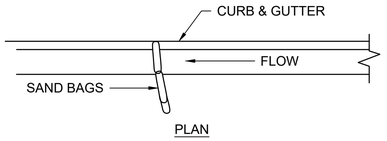

PLAN

B1 SANDBAG SEDIMENT TRAP


N.T.S.

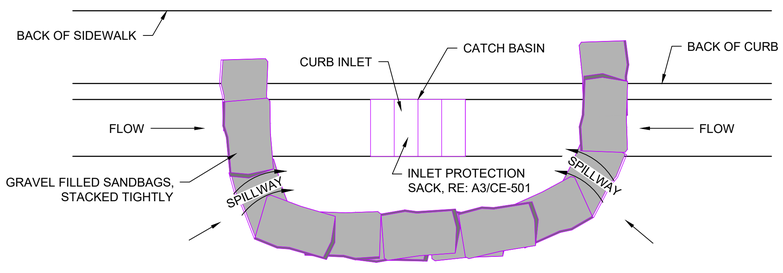

NOTES:
1. PLACE CURB TYPE SEDIMENT BARRIERS ON GENTLY SLOPING STREET SEGMENTS, WHERE WATER CAN POND AND ALLOW SEDIMENT TO SEPARATE FROM RUNOFF.
2. SANDBAGS, OF EITHER BURLAP OR WOVEN GEOTEXTILE FABRIC, ARE FILLED WITH GRAVEL, LAYERED AND PACKED TIGHTLY.
3. LEAVE ONE SANDBAG GAP IN THE TOP ROW TO PROVIDE A SPILLWAY FOR OVERFLOW.
4. INSPECT BARRIERS AND REMOVE SEDIMENT AFTER EACH STORM EVENT. SEDIMENT AND GRAVEL MUST BE REMOVED FROM THE TRAVELED WAY IMMEDIATELY.

B2 INLET PROTECTION


N.T.S.

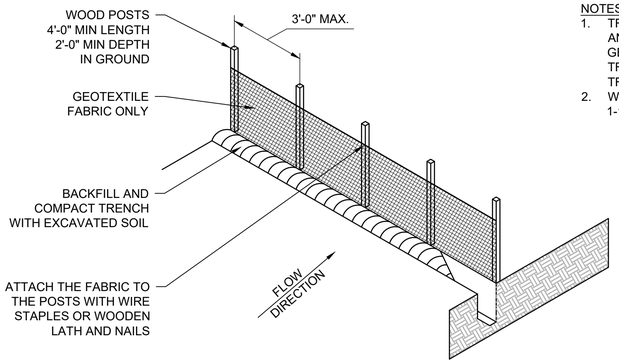

NOTES:
1. TRENCH SHALL BE A MINIMUM OF 4" WIDE AND 6" DEEP TO BURY AND ANCHOR THE GEOTEXTILE FABRIC. FOLD MATERIAL TO FIT TRENCH AND BACKFILL AND COMPACT TRENCH WITH EXCAVATED SOIL.
2. WOOD POSTS SHALL BE A MINIMUM SIZE OF 1-1/8" x 1-1/8" OAK OR HICKORY.

A1 SILT FENCE

N.T.S.

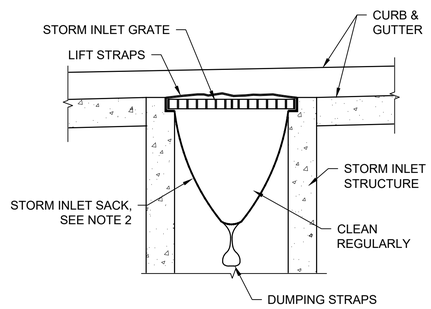

NOTE:
1. WEEKLY AND AFTER STORM EVENT, LOOK INTO DANDY SACK. IF CONTAINMENT AREA IS MORE THAN 1/3 FULL OF SEDIMENT, THE UNIT MUST BE EMPTIED.
2. STORM INLET SACK, "DANDY SACK" OR APPROVED EQUAL, INSTALL PER MANUFACTURER RECOMMENDATIONS.

A3 INLET PROTECTION SACK

N.T.S.

KELLER ASSOCIATES
305 North 3rd Ave, Suite A
Pocatello, Idaho 83201
(208) 238-2146

95% Design Review Not For Construction

NO.	REVISIONS	DATE

This document or any part thereof in detail or design concept is the personal property of Keller Associates, Inc. and shall not be used in any form for any other work without the written authorization of Keller Associates, Inc.

DPW PROJECT #24-246
ISU: REPAIR UTILITY TUNNEL, PHASE 3

IDAHO STATE UNIVERSITY

EROSION & SEDIMENT CONTROL DETAILS

DRAWN: KJW CHECK: MBH


VERIFY SCALE: Scales based on 22"x34" prints.

1-1/2 Inches

PROJECT NO.
208106-119

SHEET NO.
CE-105

J:\208106-119 ISU REPLACE UTILITY TUNNEL, PHASE 3\C_DESN_CAD\3_DESIGN\D_PLANS-1\CE-501.DWG LAST SAVED: 8/13/2024 10:06 AM PRINTED: 4/8/2025 10:49 AM

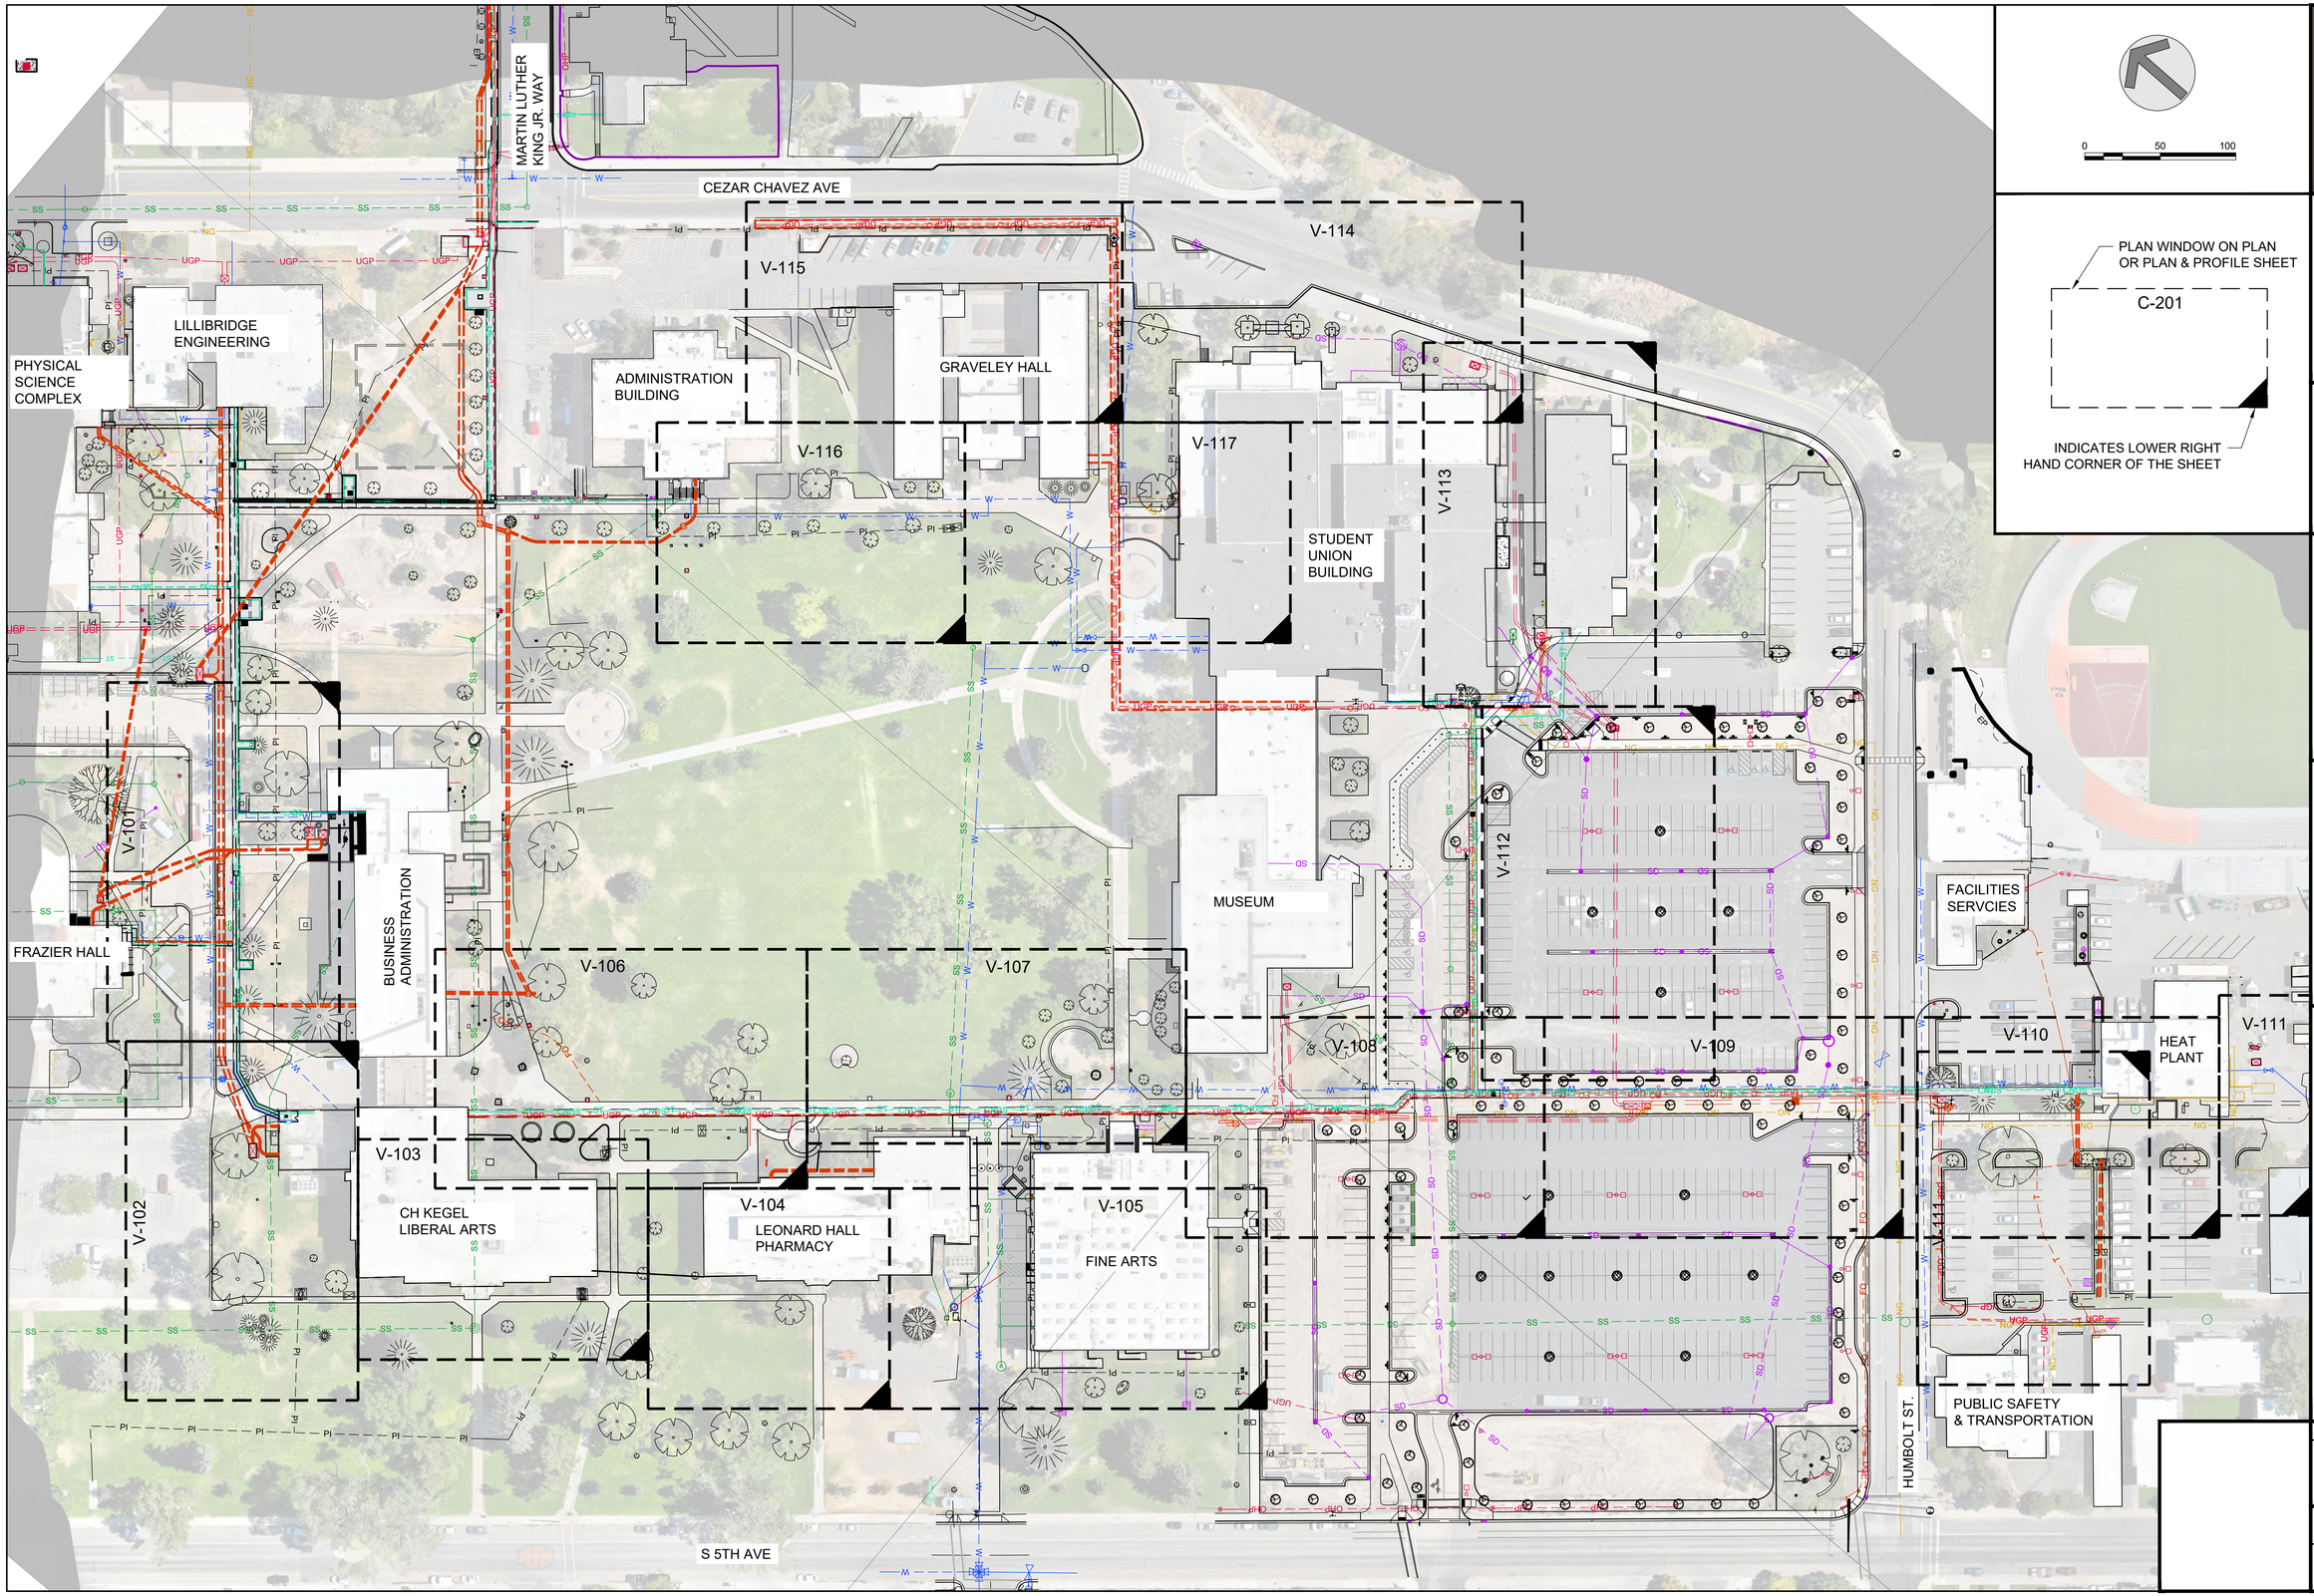

0 50 100

PLAN WINDOW ON PLAN OR PLAN & PROFILE SHEET

C-201

INDICATES LOWER RIGHT HAND CORNER OF THE SHEET

KELLER ASSOCIATES
305 North 3rd Ave, Suite A
Pocatello, Idaho 83201
(208) 238-2146

PROFESSIONAL ENGINEER LICENSED STATE OF IDAHO MATTHEW B. HILL 15381

Review Not For Construction

NO.	REVISIONS	DATE

This document or any part thereof in detail or design concept is the personal property of Keller Associates, Inc. and shall not be reproduced or published without the written authorization of Keller Associates, Inc.

DPW PROJECT #24-246
ISU: REPAIR UTILITY TUNNEL, PHASE 3

IDAHO STATE UNIVERSITY

EXISTING OVERALL SITE PLAN

DRAWN: KJW CHECK: MBH

VERIFY SCALE: Scales based on 22"x34" prints.

1-1/2 Inches

PROJECT NO. 208106-119

SHEET NO. V-100

J:\208106-119 ISU REPLACE UTILITY TUNNEL, PHASE 3\C_DESN_CAD\3_DESIGN\D_PLANS-I\V-101.DWG LAST SAVED: 4/7/2025 11:20 AM PRINTED: 4/8/2025 10:52 AM

EXISTING SITE NOTES

1. STEAM AND CONDENSATE LINES ARE IN TUNNELS LOCATED UNDER SIDEWALK PATHS UNLESS OTHERWISE NOTED.
2. CONTRACTOR TO VERIFY ALL INFORMATION ON THESE PLANS IN THE FIELD.
3. PIPE SIZES LISTED ON THESE PLANS MAY VARY IN THE FIELD. CONTRACTOR TO FIELD VERIFY.
4. TUNNEL UTILITIES INCLUDE: IDAHO POWER, SYRINGA, CABLE ONE, CENTURY LINK, AND IDAHO STATE UNIVERSITY NETWORKING / TELECOMMUNICATIONS.
5. FOR EXISTING IRRIGATION SYSTEM SEE SHEETS 15, 16, 20, 21, 26, AND 27 IN APPENDIX A.

01 FRAZIER HALL

STA: 3+00 (TUNNEL C)

SHEET V-102

MATCH LINE

4'-5"± WIDE X 5'-3"± TALL (TUNNEL INSIDE DIMENSIONS)

6'-5"± WIDE X 6'-10"± TALL (TUNNEL INSIDE DIMENSIONS)

TYP.

01 BUSINESS ADMINISTRATION

SHEET KEYNOTES

01	BUILDING	14	ADA RAMP	35	COMMUNICATIONS CONDUIT (LOCATED IN CONCRETE DUCT)	55	FIRE DEPARTMENT CONNECTION	68	IRRIGATION VALVE
02	DECIDUOUS TREE	15	RAILING	44	STEAM LINE (LOCATED IN CONCRETE DUCT)	57	POST INDICATOR VALVE	69	STEAM LINE EXPANSION LOOP
03	CONIFEROUS TREE	18	CONCRETE RETAINING WALL	45	CONDENSATE LINE (LOCATED IN CONCRETE DUCT)	59	ELECTRICAL TRANSFORMER	73	COMMUNICATIONS CONDUIT
06	CURB & GUTTER	19	ASPHALT PAVING	49	ELECTRICAL METER	64	STEAM LINE (LOCATED IN TUNNEL)	82	STEAM AND CONDENSATE BANK TO BUILDING
07	CONCRETE SIDEWALK	20	SITE SIGN	50	SANITARY SEWER LINE	65	CONDENSATE LINE (LOCATED IN TUNNEL)	88	STEAM TUNNEL VENT
08	LANDSCAPING, SOD	21	RIBBON CURB	52	WATER LINE	66	TUNNEL (LOCATED UNDER SIDEWALK OR PAVING)	91	COMMUNICATION BOX
09	LANDSCAPING, MULCH	23	ENCLOSURE WALL	53	WATER VAULT	67	PRESSURE IRRIGATION MAIN LINE	94	VENTILATION SHAFT
101	HIGH VOLTAGE CONDUIT BANK, IDAHO POWER	29	LANDSCAPING, ROCK MULCH					95	VAULT (UNKNOWN)
11	ACCESS HATCH	32	SHRUB					98	ABANDONED STEAM/CONDENSATE LINE (FIELD VERIFY LOCATION AND DEPTH), IN CONCRETE DUCT
12	MEMORIAL MARKER	34	BLOCK RETAINING WALL						
13	CONCRETE STAIRS								

0 10 20

KELLER ASSOCIATES
305 North 3rd Ave, Suite A
Pocatello, Idaho 83201
(208) 238-2146

PROFESSIONAL ENGINEER LICENSED STATE OF IDAHO MATTHEW B. HILL 15381

Review Not For Construction

NO.	REVISIONS	DATE

This document or any part thereof in detail or design concept is the personal property of Keller Associates, Inc. and shall not be reproduced in any form without the written authorization of Keller Associates, Inc.

DPW PROJECT #24-246
ISU: REPAIR UTILITY TUNNEL, PHASE 3

IDAHO STATE UNIVERSITY

EXISTING SITE PLAN


DRAWN: KJW | CHECK: MBH

VERIFY SCALE: Scales based on 22"x34" prints.

1-1/2 Inches

PROJECT NO. 208106-119

SHEET NO. V-101

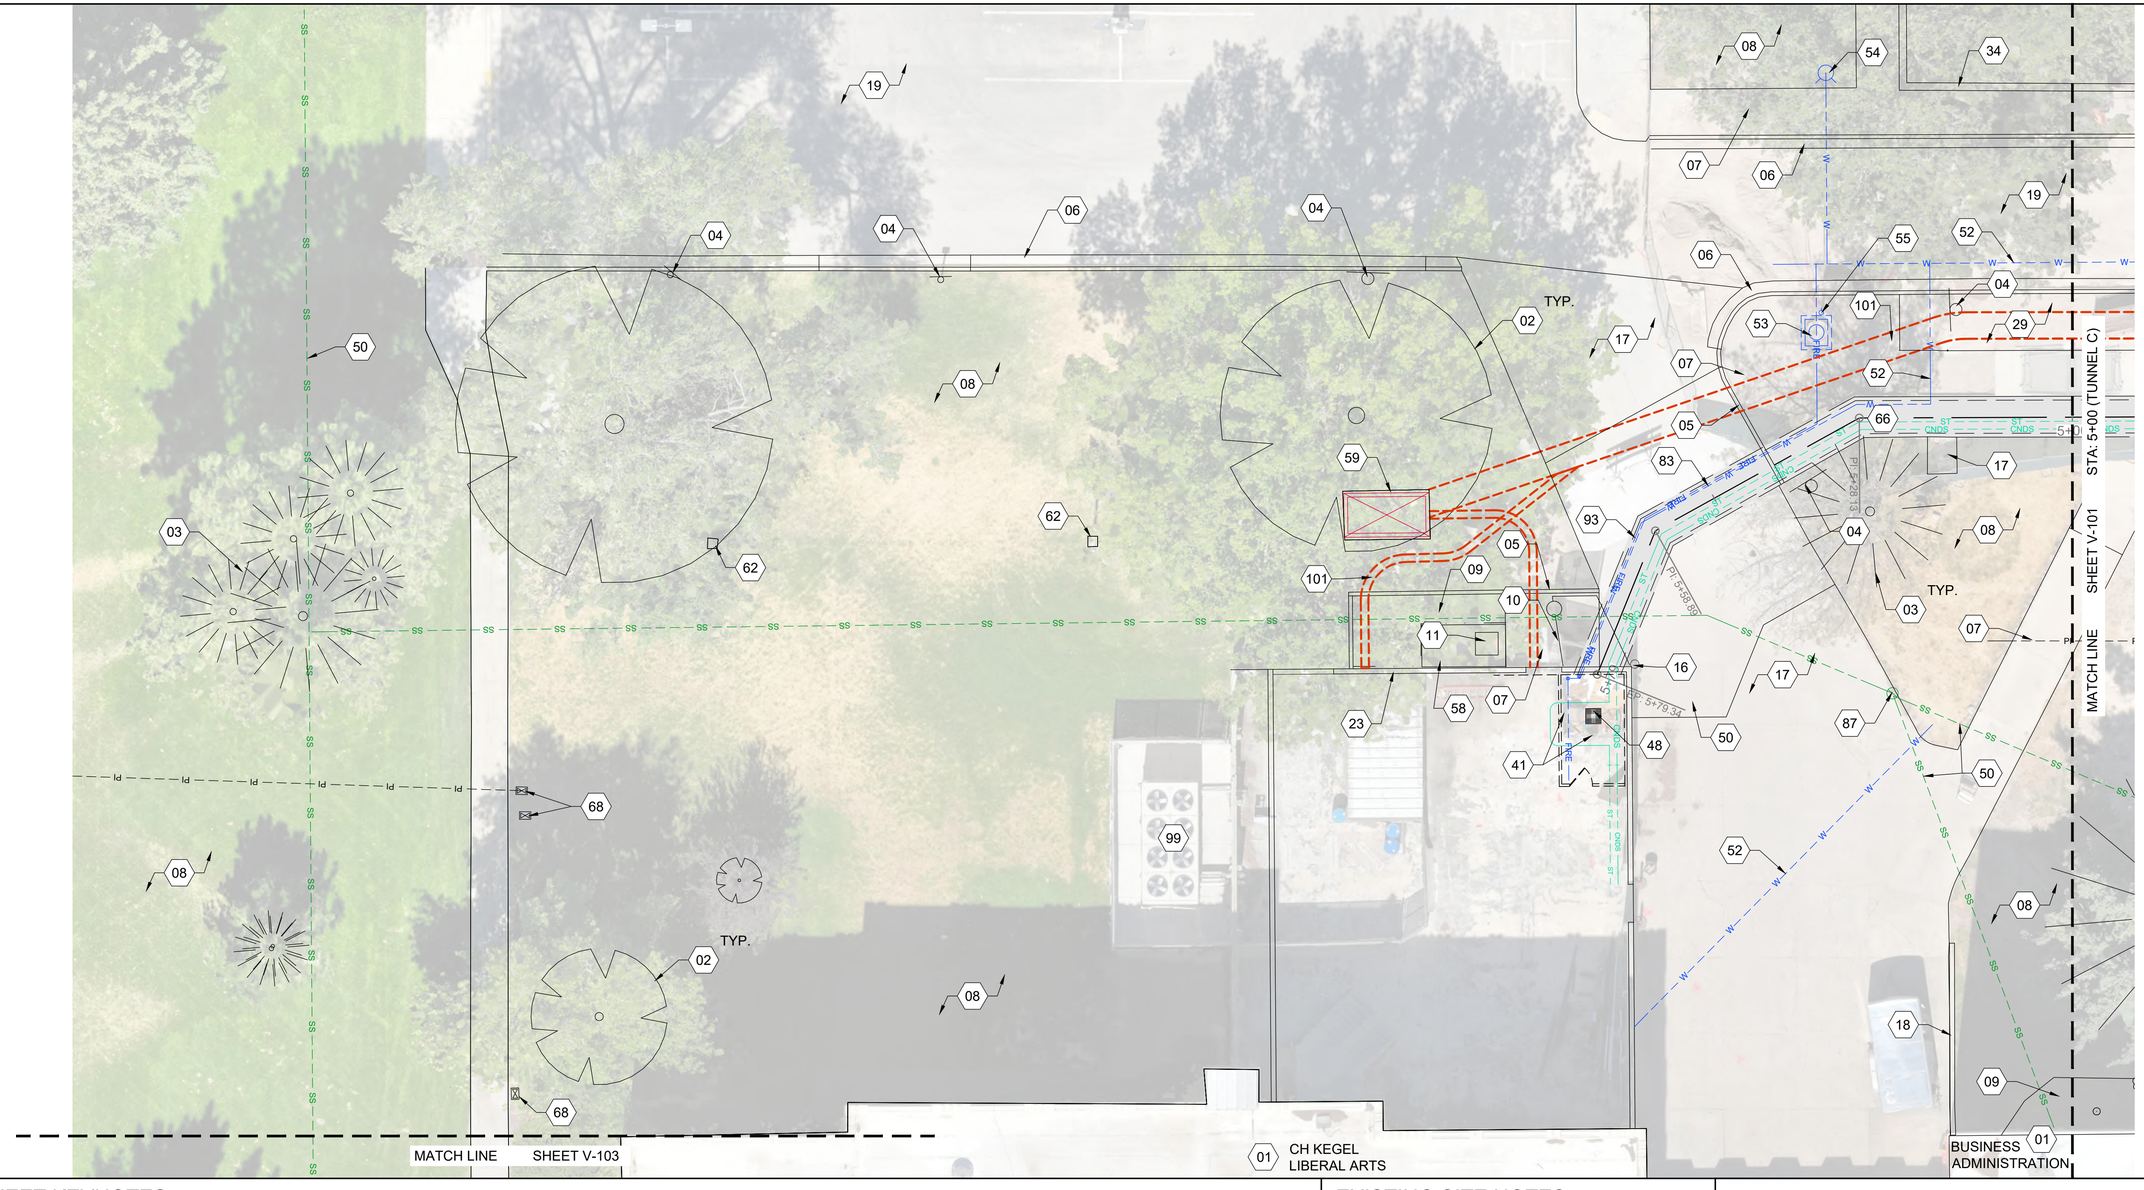

SHEET KEYNOTES

01	BUILDING	29	LANDSCAPING, ROCK MULCH	87	SANITARY SEWER CLEANOUT
02	DECIDUOUS TREE	34	BLOCK RETAINING WALL	93	2" FIRE LINE IN TUNNEL
03	CONIFEROUS TREE	41	TUNNEL ENTRANCE ROOM (IN BASEMENT MECHANICAL ROOM)	99	CHILLER UNITS
04	PARKING SIGN	48	DRAIIN SUMP AND PUMP		
05	CURB WALL	50	SANITARY SEWER LINE		
06	CURB & GUTTER	52	WATER LINE		
07	CONCRETE SIDEWALK	53	WATER VAULT		
08	LANDSCAPING, SOD	54	FIRE HYDRANT		
09	LANDSCAPING, MULCH	55	FIRE DEPARTMENT CONNECTION		
10	CHAIN LINK FENCE	58	ELECTRICAL VAULT		
101	HIGH VOLTAGE CONDUIT BANK, IDAHO POWER	59	ELECTRICAL TRANSFORMER		
11	ACCESS HATCH	62	SITE LIGHTING		
16	BOLLARD	66	TUNNEL (LOCATED UNDER SIDEWALK OR PAVING)		
17	CONCRETE PAVING	68	IRRIGATION VALVE		
18	CONCRETE RETAINING WALL	83	2" WATER LINE IN TUNNEL		
19	ASPHALT PAVING				
23	ENCLOSURE WALL				

EXISTING SITE NOTES

1. STEAM AND CONDENSATE LINES ARE IN TUNNELS LOCATED UNDER SIDEWALK PATHS UNLESS OTHERWISE NOTED.
2. CONTRACTOR TO VERIFY ALL INFORMATION ON THESE PLANS IN THE FIELD.
3. PIPE SIZES LISTED ON THESE PLANS MAY VARY IN THE FIELD. CONTRACTOR TO FIELD VERIFY.
4. TUNNEL UTILITIES INCLUDE: IDAHO POWER, SYRINGA, CABLE ONE, CENTURY LINK, AND IDAHO STATE UNIVERSITY NETWORKING / TELECOMMUNICATIONS.
5. FOR EXISTING IRRIGATION SYSTEM SEE SHEETS 15, 16, 20, 21, 26, AND 27 IN APPENDIX A.

0 10 20

KELLER ASSOCIATES
305 North 3rd Ave, Suite A
Pocatello, Idaho 83201
(208) 238-2146

95% Design Review Not For Construction

NO.	REVISIONS	DATE

This document or any part thereof in detail or design concept is the personal property of Keller Associates, Inc. and shall not be used in part or whole without the written authorization of Keller Associates, Inc.

DPW PROJECT #24-246
ISU: REPAIR UTILITY TUNNEL, PHASE 3

IDAHO STATE UNIVERSITY


EXISTING SITE PLAN

DRAWN: KJW | CHECK: MBH

VERIFY SCALE: Scales based on 22"x34" prints.
1-1/2 Inches

PROJECT NO.
208106-119

SHEET NO.
V-102

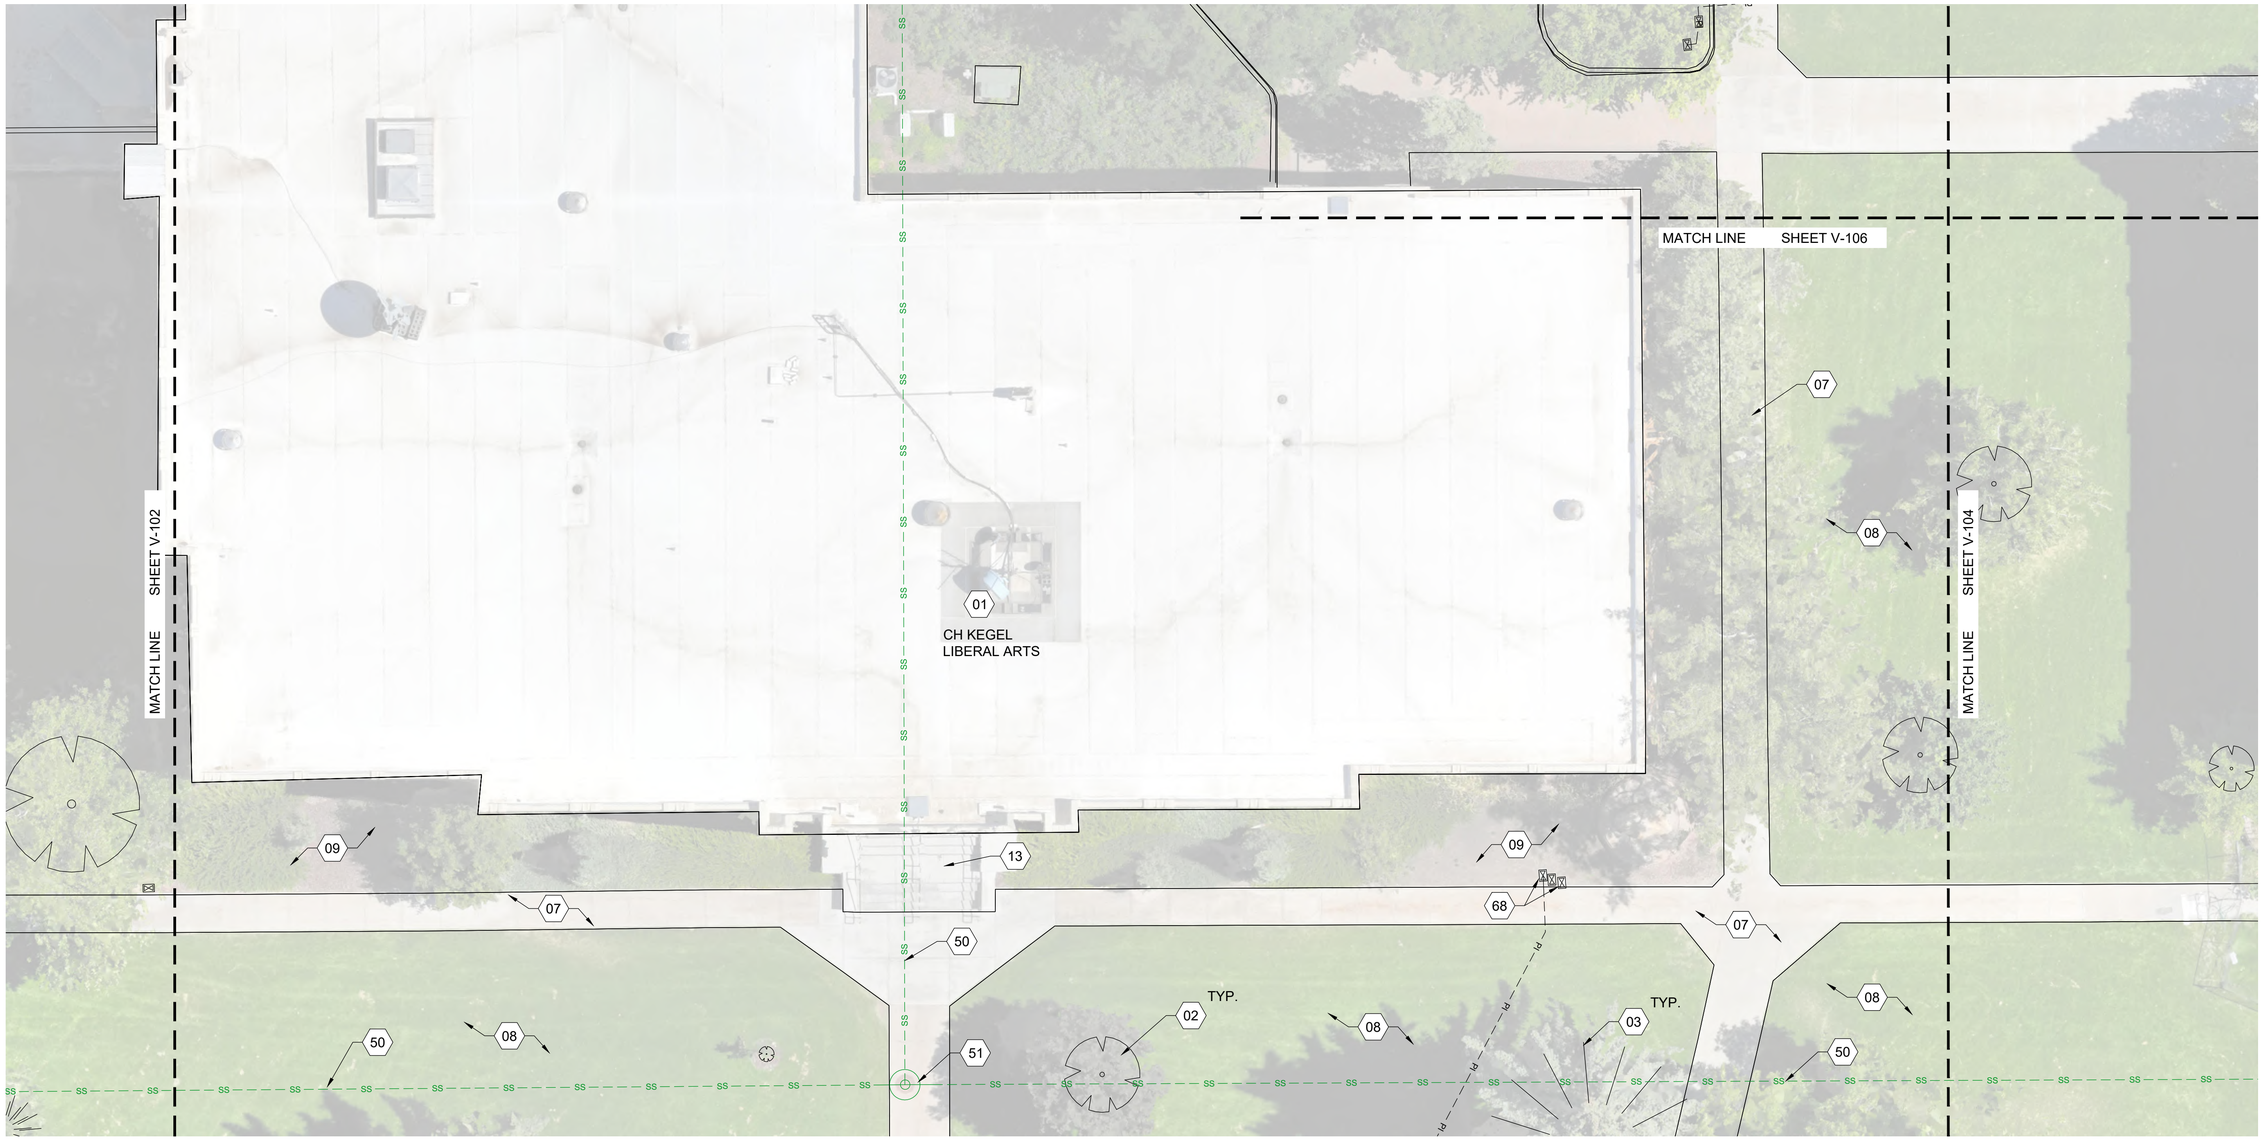

SHEET KEYNOTES

01	BUILDING
02	DECIDUOUS TREE
03	CONIFEROUS TREE
07	CONCRETE SIDEWALK
08	LANDSCAPING, SOD
09	LANDSCAPING, MULCH
13	CONCRETE STAIRS
50	SANITARY SEWER LINE
51	SANITARY SEWER MANHOLE
68	IRRIGATION VALVE

EXISTING SITE NOTES

1. STEAM AND CONDENSATE LINES ARE IN TUNNELS LOCATED UNDER SIDEWALK PATHS UNLESS OTHERWISE NOTED.
2. CONTRACTOR TO VERIFY ALL INFORMATION ON THESE PLANS IN THE FIELD.
3. PIPE SIZES LISTED ON THESE PLANS MAY VARY IN THE FIELD. CONTRACTOR TO FIELD VERIFY.
4. TUNNEL UTILITIES INCLUDE: IDAHO POWER, SYRINGA, CABLE ONE, CENTURY LINK, AND IDAHO STATE UNIVERSITY NETWORKING / TELECOMMUNICATIONS.
5. FOR EXISTING IRRIGATION SYSTEM SEE SHEETS 15, 16, 20, 21, 26, AND 27 IN APPENDIX A.

0 10 20

KELLER ASSOCIATES
305 North 3rd Ave, Suite A
Pocatello, Idaho 83201
(208) 238-2146

95% Design Review Not For Construction

NO.	REVISIONS	DATE

This document or any part thereof in detail or design concept is the personal property of Keller Associates, Inc. and shall not be reproduced in any form without the written authorization of Keller Associates, Inc.

DPW PROJECT #24-246
ISU: REPAIR UTILITY TUNNEL, PHASE 3

IDAHO STATE UNIVERSITY


EXISTING SITE PLAN

DRAWN: KJW | CHECK: MBH

VERIFY SCALE: Scales based on 22"x34" prints.
1-1/2 Inches

PROJECT NO.
208106-119

SHEET NO.
V-103

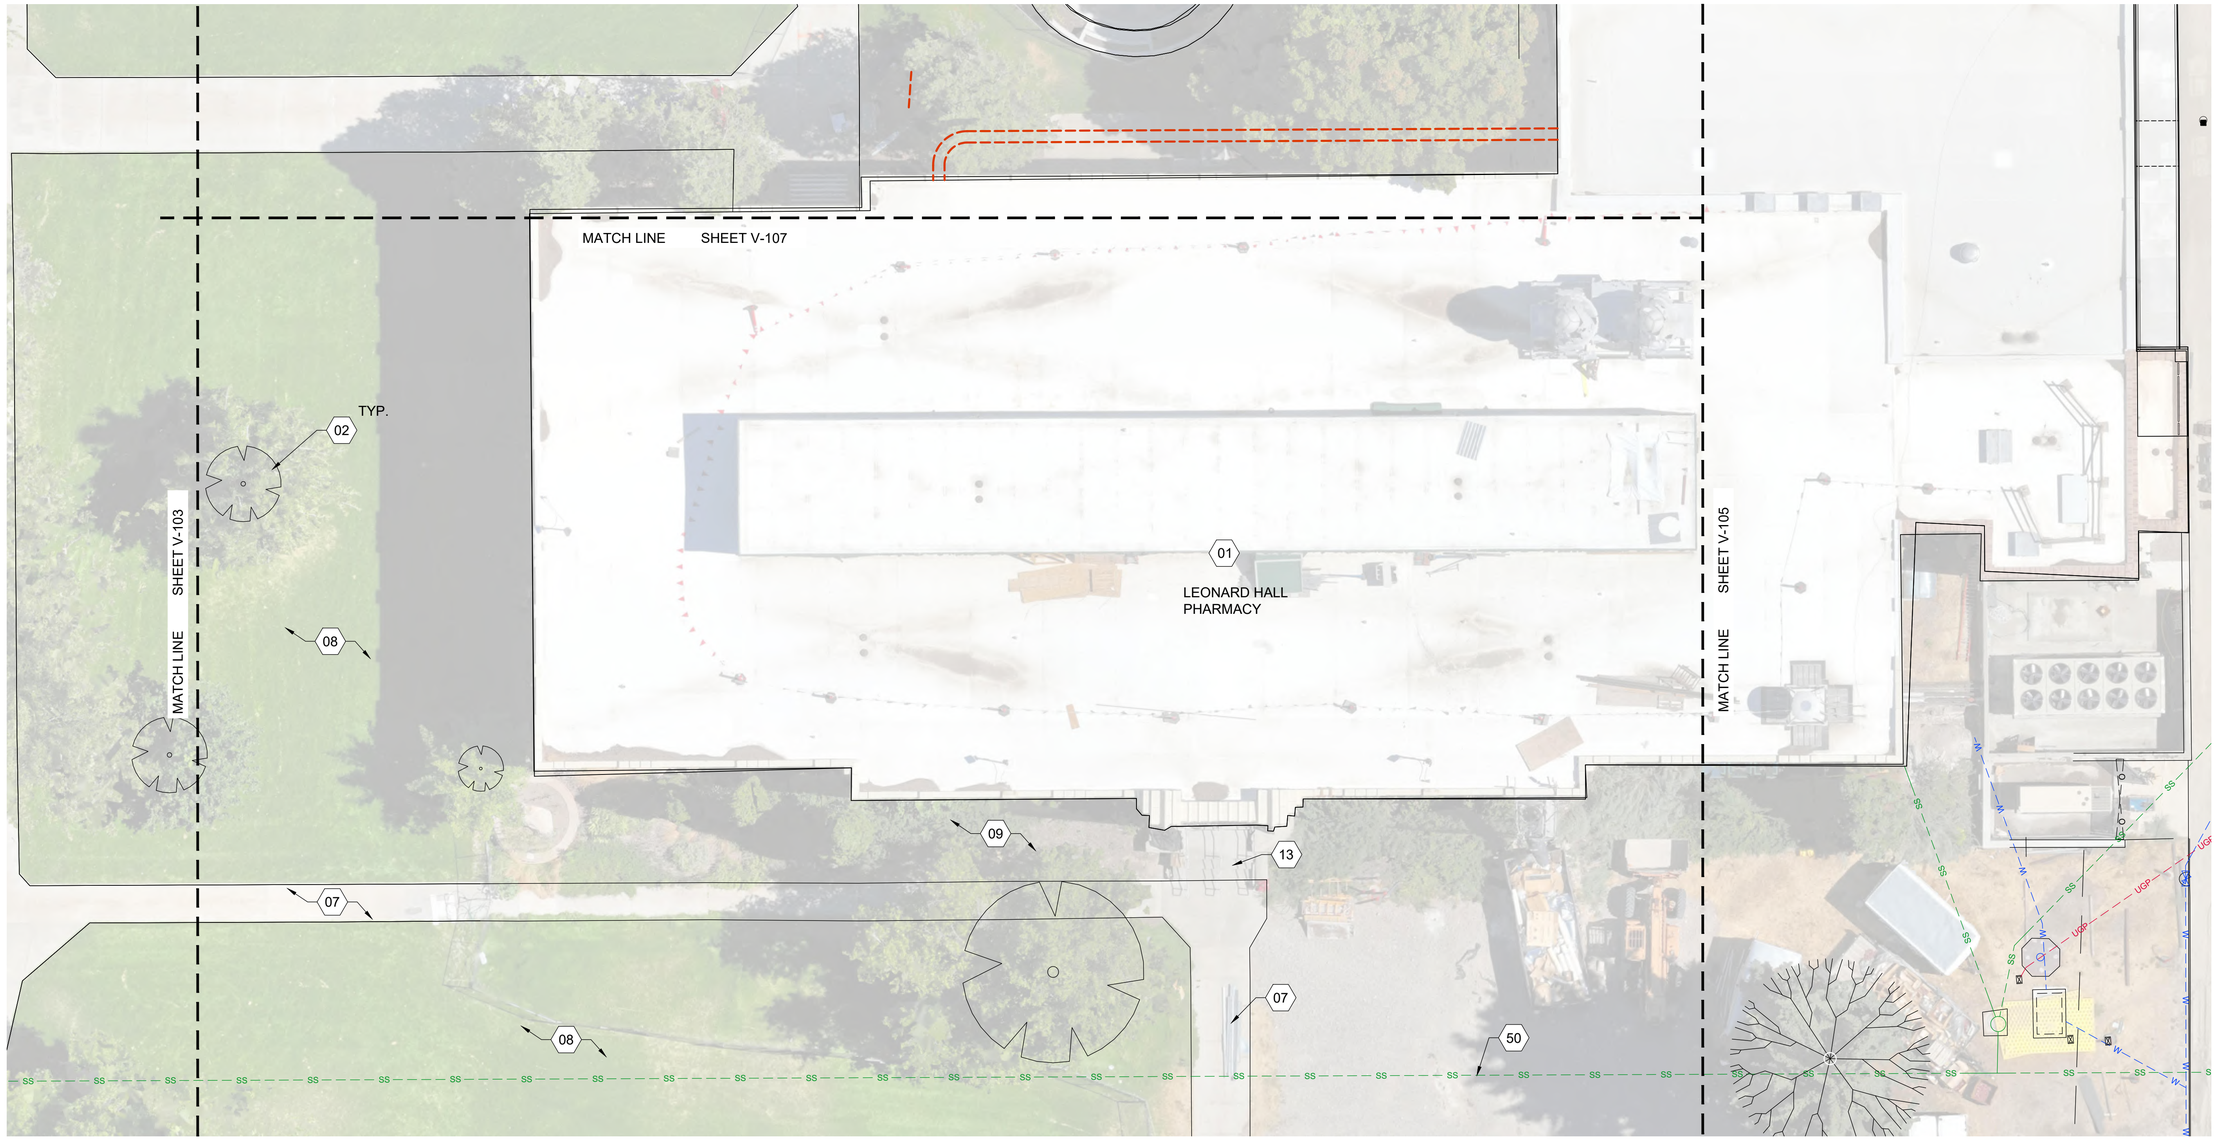

SHEET KEYNOTES

01	BUILDING
02	DECIDUOUS TREE
07	CONCRETE SIDEWALK
08	LANDSCAPING, SOD
09	LANDSCAPING, MULCH
13	CONCRETE STAIRS
50	SANITARY SEWER LINE

EXISTING SITE NOTES

1. STEAM AND CONDENSATE LINES ARE IN TUNNELS LOCATED UNDER SIDEWALK PATHS UNLESS OTHERWISE NOTED.
2. CONTRACTOR TO VERIFY ALL INFORMATION ON THESE PLANS IN THE FIELD.
3. PIPE SIZES LISTED ON THESE PLANS MAY VARY IN THE FIELD. CONTRACTOR TO FIELD VERIFY.
4. TUNNEL UTILITIES INCLUDE: IDAHO POWER, SYRINGA, CABLE ONE, CENTURY LINK, AND IDAHO STATE UNIVERSITY NETWORKING / TELECOMMUNICATIONS.
5. FOR EXISTING IRRIGATION SYSTEM SEE SHEETS 15, 16, 20, 21, 26, AND 27 IN APPENDIX A.

0 10 20

KELLER ASSOCIATES
305 North 3rd Ave, Suite A
Pocatello, Idaho 83201
(208) 238-2146

95% Design Review Not For Construction

NO.	REVISIONS	DATE

This document or any part thereof in detail or design concept is the personal property of Keller Associates, Inc. and shall not be reproduced or used in any form without written authorization of Keller Associates, Inc.

DPW PROJECT #24-246
ISU: REPAIR UTILITY TUNNEL, PHASE 3

IDAHO STATE UNIVERSITY


EXISTING SITE PLAN

DRAWN: KJW | CHECK: MBH

VERIFY SCALE: Scales based on 22"x34" prints.
1-1/2 Inches

PROJECT NO.
208106-119

SHEET NO.
V-104

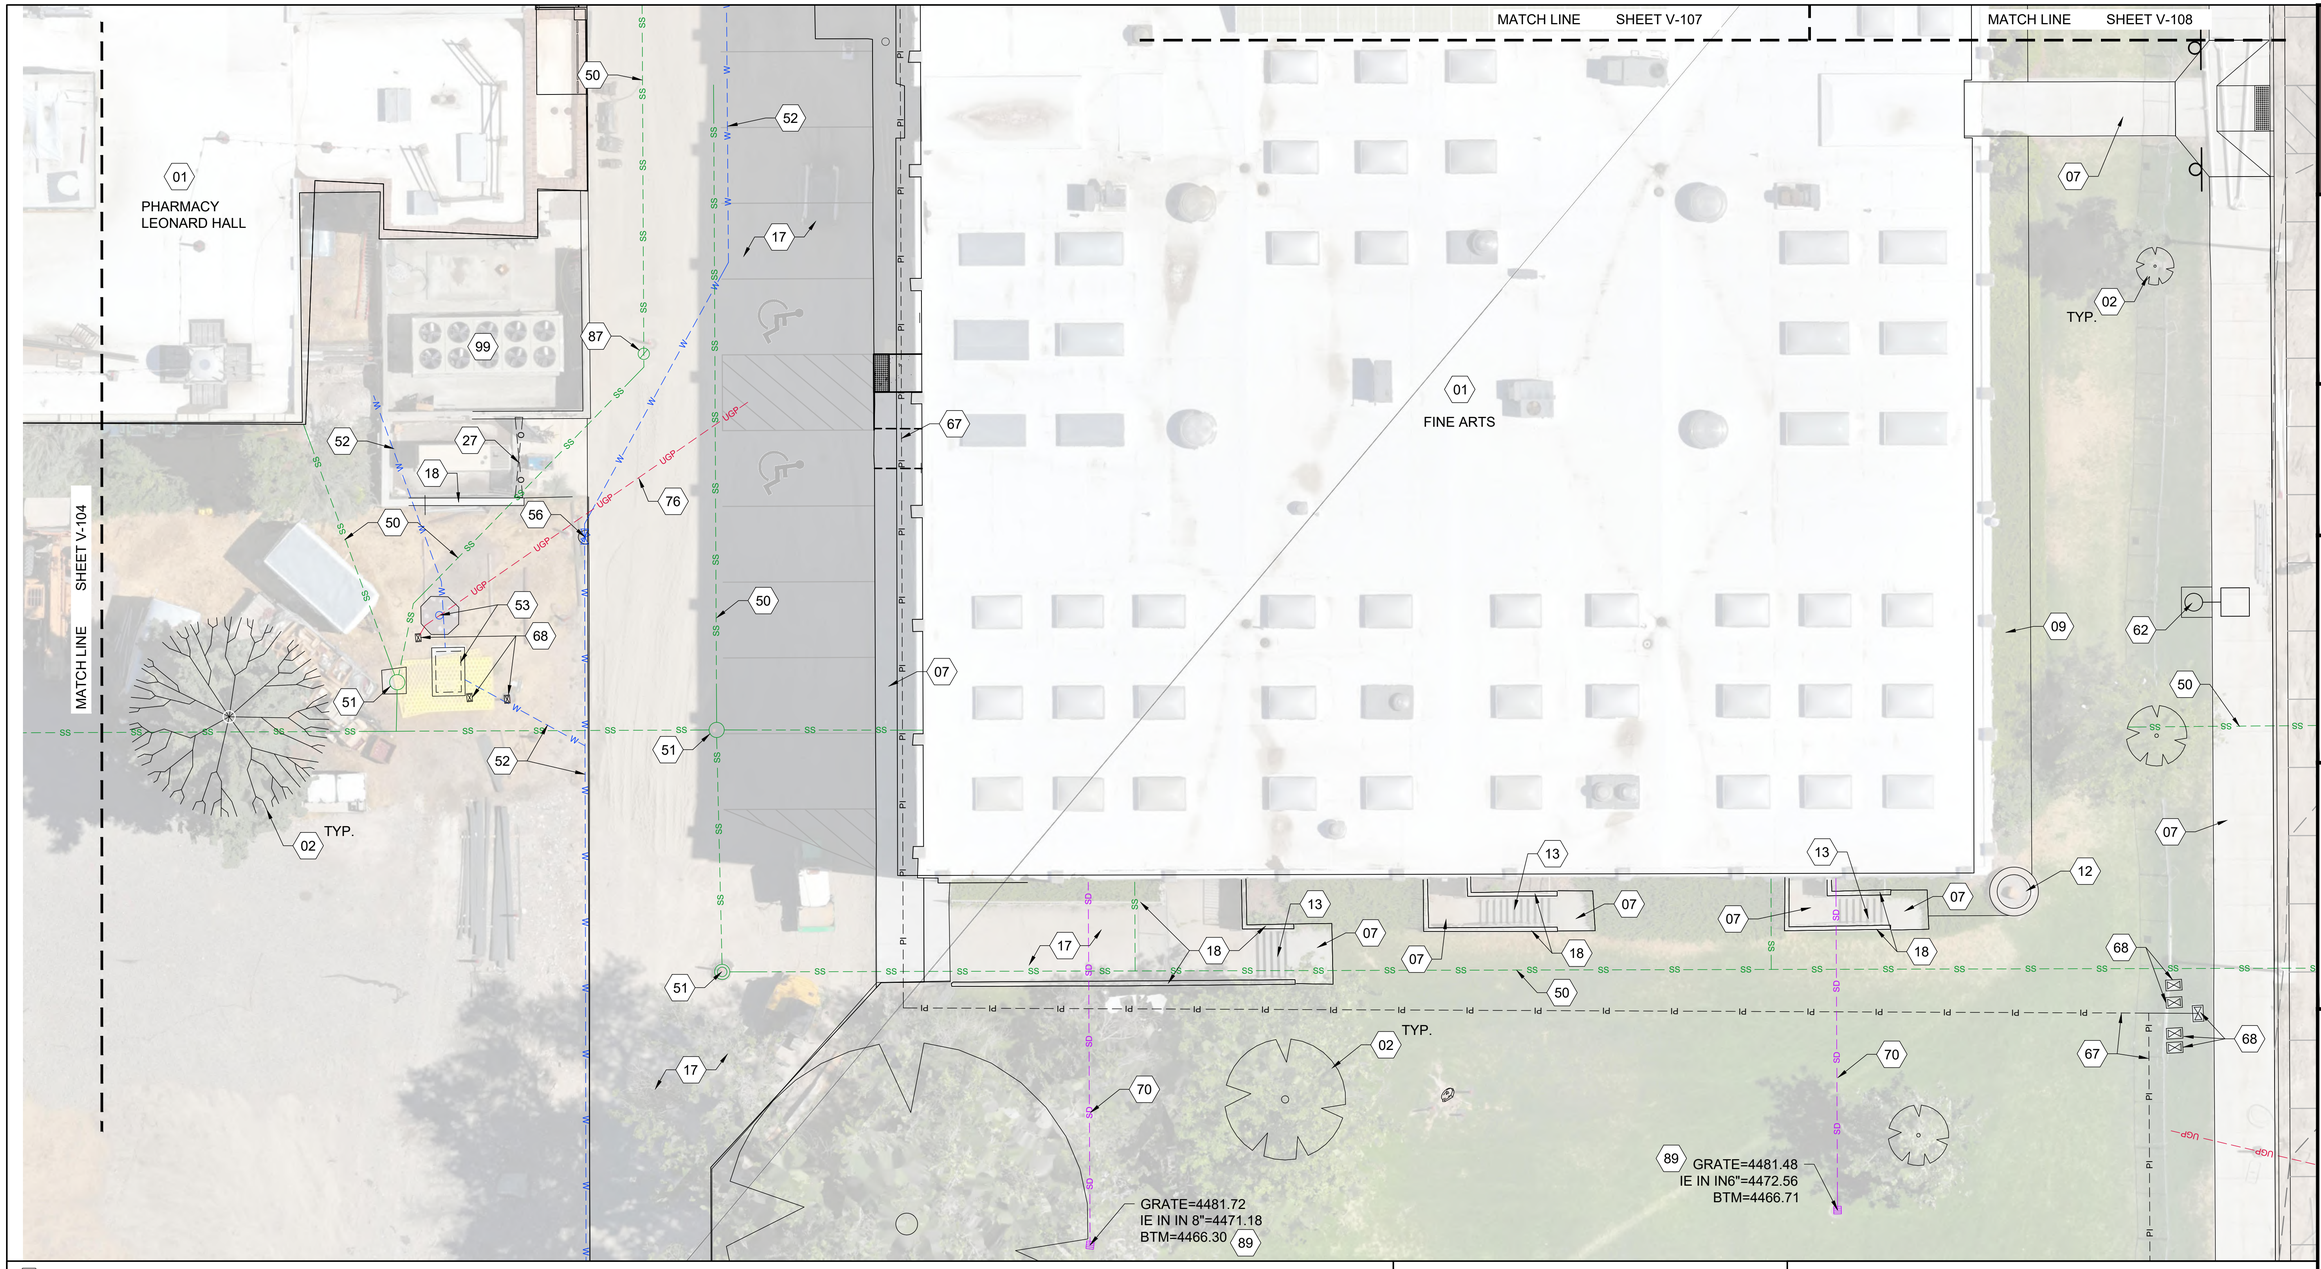

SHEET KEYNOTES

01	BUILDING	56	WATER VALVE
02	DECIDUOUS TREE	62	SITE LIGHTING
07	CONCRETE SIDEWALK	67	PRESSURE IRRIGATION MAIN LINE
09	LANDSCAPING, MULCH	68	IRRIGATION VALVE
12	MEMORIAL MARKER	70	STORM DRAIN LINE
13	CONCRETE STAIRS	76	UNDERGROUND POWER
17	CONCRETE PAVING	87	SANITARY SEWER CLEANOUT
18	CONCRETE RETAINING WALL	89	STORM DRAIN INFILTRATION DRY WELL
27	ENCLOSURE GATE	99	CHILLER UNITS
50	SANITARY SEWER LINE		
51	SANITARY SEWER MANHOLE		
52	WATER LINE		
53	WATER VAULT		

EXISTING SITE NOTES

1. STEAM AND CONDENSATE LINES ARE IN TUNNELS LOCATED UNDER SIDEWALK PATHS UNLESS OTHERWISE NOTED.
2. CONTRACTOR TO VERIFY ALL INFORMATION ON THESE PLANS IN THE FIELD.
3. PIPE SIZES LISTED ON THESE PLANS MAY VARY IN THE FIELD. CONTRACTOR TO FIELD VERIFY.
4. TUNNEL UTILITIES INCLUDE: IDAHO POWER, SYRINGA, CABLE ONE, CENTURY LINK, AND IDAHO STATE UNIVERSITY NETWORKING / TELECOMMUNICATIONS.
5. FOR EXISTING IRRIGATION SYSTEM SEE SHEETS 15, 16, 20, 21, 26, AND 27 IN APPENDIX A.

0 10 20

KELLER ASSOCIATES
305 North 3rd Ave, Suite A
Pocatello, Idaho 83201
(208) 238-2146

95% Design Review Not For Construction

NO.	REVISIONS	DATE

This document or any part thereof in detail or design concept is the personal property of Keller Associates, Inc. and shall not be reproduced without the written authorization of Keller Associates, Inc.

DPW PROJECT #24-246
ISU: REPAIR UTILITY TUNNEL, PHASE 3

IDAHO STATE UNIVERSITY

EXISTING SITE PLAN

DRAWN: KJW | CHECK: MBH

VERIFY SCALE: Scales based on 22"x34" prints.

1-1/2 Inches

PROJECT NO.
208106-119

SHEET NO.
V-105

EXISTING SITE NOTES

1. STEAM AND CONDENSATE LINES ARE IN TUNNELS LOCATED UNDER SIDEWALK PATHS UNLESS OTHERWISE NOTED.
2. CONTRACTOR TO VERIFY ALL INFORMATION ON THESE PLANS IN THE FIELD.
3. PIPE SIZES LISTED ON THESE PLANS MAY VARY IN THE FIELD. CONTRACTOR TO FIELD VERIFY.
4. TUNNEL UTILITIES INCLUDE: IDAHO POWER, SYRINGA, CABLE ONE, CENTURY LINK, AND IDAHO STATE UNIVERSITY NETWORKING / TELECOMMUNICATIONS.
5. FOR EXISTING IRRIGATION SYSTEM SEE SHEETS 15, 16, 20, 21, 26, AND 27 IN APPENDIX A.

BUSINESS ADMINISTRATION

CH KEGEL LIBERAL ARTS

LEONARD HALL PHARMACY

MATCH LINE SHEET V-107

MATCH LINE SHEET V-103

MATCH LINE SHEET V-104

SHEET KEYNOTES

01	BUILDING	13	CONCRETE STAIRS	62	SITE LIGHTING	76	UNDERGROUND POWER
02	DECIDUOUS TREE	17	CONCRETE PAVING	66	TUNNEL (LOCATED UNDER SIDEWALK OR PAVING)	80	UNDERGROUND COMMUNICATION LINE
07	CONCRETE SIDEWALK	26	SIDEWALK, PAVERS	67	PRESSURE IRRIGATION MAIN LINE	91	COMMUNICATION BOX
08	LANDSCAPING, SOD	34	BLOCK RETAINING WALL	68	IRRIGATION VALVE		
09	LANDSCAPING, MULCH	49	ELECTRICAL METER	71	STORM DRAIN INLET		
10	CHAIN LINK FENCE	50	SANITARY SEWER LINE	73	COMMUNICATIONS CONDUIT		
12	MEMORIAL MARKER	59	ELECTRICAL TRANSFORMER				

0 10 20

KELLER ASSOCIATES
305 North 3rd Ave, Suite A
Pocatello, Idaho 83201
(208) 238-2146

95% Design Review Not For Construction

NO.	REVISIONS	DATE

This document or any part thereof in detail or design concept is the personal property of Keller Associates, Inc. and shall not be reproduced in any form without the written authorization of Keller Associates, Inc.

DPW PROJECT #24-246
ISU: REPAIR UTILITY TUNNEL, PHASE 3

IDAHO STATE UNIVERSITY

EXISTING SITE PLAN

DRAWN: KJW | CHECK: MBH

VERIFY SCALE: Scales based on 22"x34" prints.

1-1/2 Inches

PROJECT NO. 208106-119

SHEET NO. V-106

EXISTING SITE NOTES

1. STEAM AND CONDENSATE LINES ARE IN TUNNELS LOCATED UNDER SIDEWALK PATHS UNLESS OTHERWISE NOTED.
2. CONTRACTOR TO VERIFY ALL INFORMATION ON THESE PLANS IN THE FIELD.
3. PIPE SIZES LISTED ON THESE PLANS MAY VARY IN THE FIELD. CONTRACTOR TO FIELD VERIFY.
4. TUNNEL UTILITIES INCLUDE: IDAHO POWER, SYRINGA, CABLE ONE, CENTURY LINK, AND IDAHO STATE UNIVERSITY NETWORKING / TELECOMMUNICATIONS.
5. FOR EXISTING IRRIGATION SYSTEM SEE SHEETS 15, 16, 20, 21, 26, AND 27 IN APPENDIX A.

0 10 20

MATCH LINE SHEET V-106

MATCH LINE SHEET V-108

01 LEONARD HALL PHARMACY

01 MUSEUM BUILDING

01 FINE ARTS BUILDING

MATCH LINE V-104

MATCH LINE V-105

SHEET KEYNOTES

01	BUILDING	11	ACCESS HATCH	24	COMPOSITE DECK	52	WATER LINE	61	UNDERGROUND POWER (LOCATED IN TUNNEL)	64	STEAM LINE (LOCATED IN TUNNEL)	68	IRRIGATION VALVE	87	SANITARY SEWER CLEANOUT
02	DECIDUOUS TREE	13	CONCRETE STAIRS	26	SIDEWALK, PAVERS	53	WATER VAULT	62	SITE LIGHTING	65	CONDENSATE LINE (LOCATED IN TUNNEL)	73	COMMUNICATIONS CONDUIT	90	GRATE
03	CONIFEROUS TREE	14	ADA RAMP	33	BENCH	54	FIRE HYDRANT	63	UNDERGROUND COMMUNICATIONS (LOCATED IN TUNNEL)	66	TUNNEL (LOCATED UNDER SIDEWALK OR PAVING)	76	UNDERGROUND POWER	92	4" ROOF DRAIN, PVC ON SURFACE, DRAIN TO GRASS
05	CURB WALL	17	CONCRETE PAVING	40	BIKE RACK	56	WATER VALVE			67	PRESSURE IRRIGATION MAIN LINE	77	NATURAL GAS LINE	99	CHILLER UNITS
07	CONCRETE SIDEWALK	18	CONCRETE RETAINING WALL	49	ELECTRICAL METER	59	ELECTRICAL TRANSFORMER					85	GAS METER		
08	LANDSCAPING, SOD	20	SITE SIGN	50	SANITARY SEWER LINE										
09	LANDSCAPING, MULCH	21	RIBBON CURB	51	SANITARY SEWER MANHOLE										

KELLER ASSOCIATES
305 North 3rd Ave, Suite A
Pocatello, Idaho 83201
(208) 238-2146

95% Design Review Not For Construction

NO.	REVISIONS	DATE

This document or any part thereof in detail or design concept is the personal property of Keller Associates, Inc. and shall not be used in any form on any project other than that for which it is prepared without the written authorization of Keller Associates, Inc.

DPW PROJECT #24-246
ISU; REPAIR UTILITY TUNNEL, PHASE 3

IDAHO STATE UNIVERSITY


EXISTING SITE PLAN

DRAWN: KJW | CHECK: MBH

VERIFY SCALE: Scales based on 22"x34" prints.
1-1/2 Inches

PROJECT NO.
208106-119

SHEET NO.
V-107

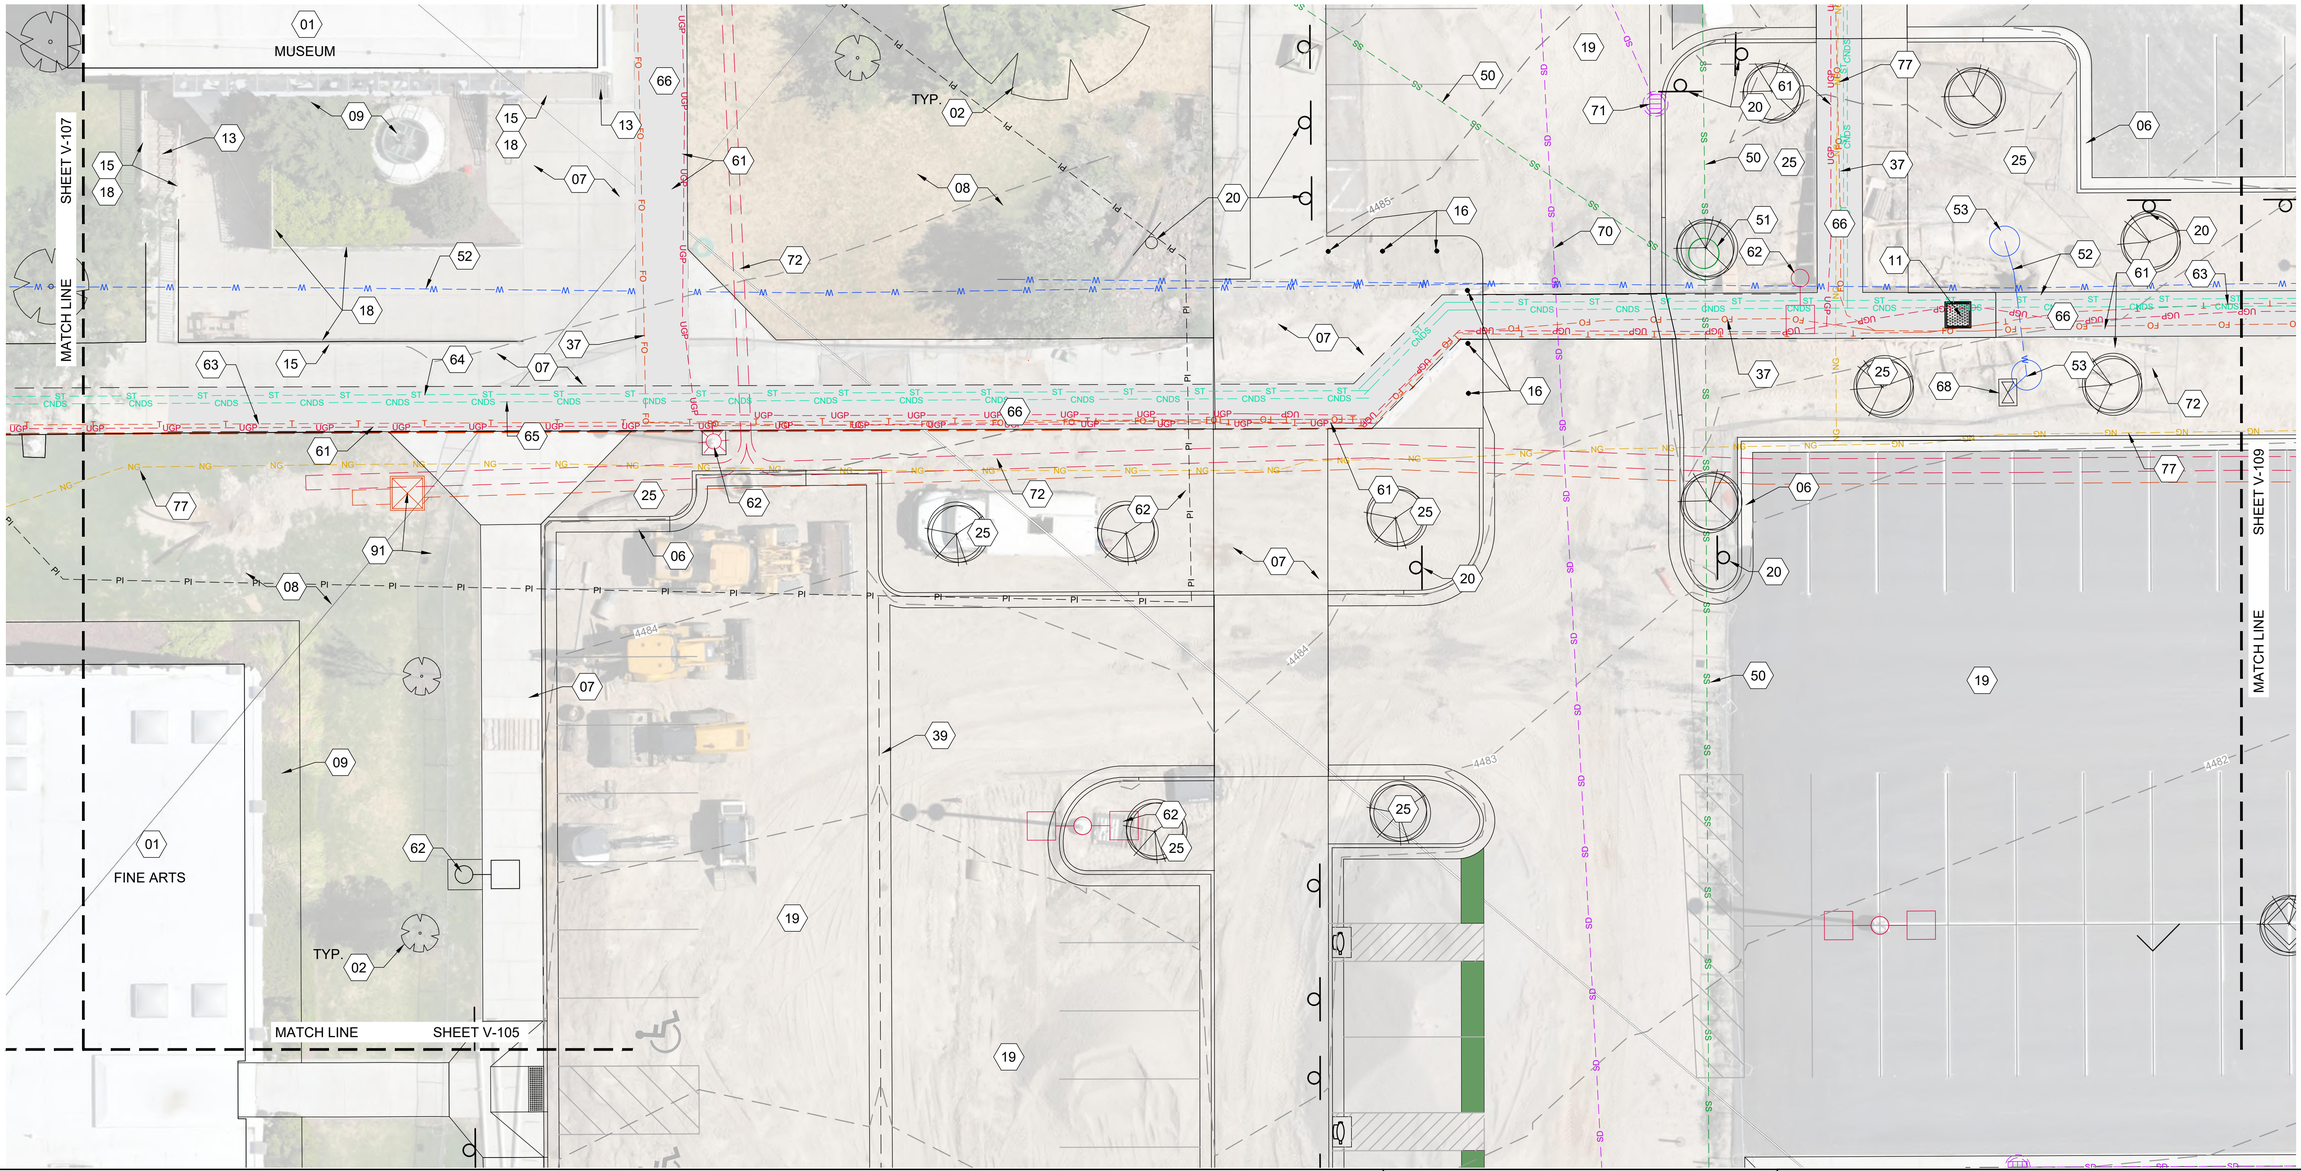

SHEET KEYNOTES

01	BUILDING	51	SANITARY SEWER MANHOLE	91	COMMUNICATION BOX
02	DECIDUOUS TREE	52	WATER LINE		
06	CURB & GUTTER	53	WATER VAULT		
07	CONCRETE SIDEWALK	61	UNDERGROUND POWER (LOCATED IN TUNNEL)		
08	LANDSCAPING, SOD	62	SITE LIGHTING		
09	LANDSCAPING, MULCH	63	UNDERGROUND COMMUNICATIONS (LOCATED IN TUNNEL)		
11	ACCESS HATCH	64	STEAM LINE (LOCATED IN TUNNEL)		
13	CONCRETE STAIRS	65	CONDENSATE LINE (LOCATED IN TUNNEL)		
15	RAILING	66	TUNNEL (LOCATED UNDER SIDEWALK OR PAVING)		
16	BOLLARD	68	IRRIGATION VALVE		
18	CONCRETE RETAINING WALL	70	STORM DRAIN LINE		
19	ASPHALT PAVING	71	STORM DRAIN INLET		
20	SITE SIGN	72	CONDUIT BANK, EMPTY (FOR FUTURE POWER AND COMMUNICATION LINES)		
25	LANDSCAPING, ARTIFICIAL TURF	77	NATURAL GAS LINE		
37	FIBER OPTIC (LOCATED IN TUNNEL)				
39	VALLEY GUTTER				
50	SANITARY SEWER LINE				

EXISTING SITE NOTES

1. STEAM AND CONDENSATE LINES ARE IN TUNNELS LOCATED UNDER SIDEWALK PATHS UNLESS OTHERWISE NOTED.
2. CONTRACTOR TO VERIFY ALL INFORMATION ON THESE PLANS IN THE FIELD.
3. PIPE SIZES LISTED ON THESE PLANS MAY VARY IN THE FIELD. CONTRACTOR TO FIELD VERIFY.
4. TUNNEL UTILITIES INCLUDE: IDAHO POWER, SYRINGA, CABLE ONE, CENTURY LINK, AND IDAHO STATE UNIVERSITY NETWORKING / TELECOMMUNICATIONS.
5. FOR EXISTING IRRIGATION SYSTEM SEE SHEETS 15, 16, 20, 21, 26, AND 27 IN APPENDIX A.

0 10 20

KELLER ASSOCIATES
305 North 3rd Ave, Suite A
Pocatello, Idaho 83201
(208) 238-2146

95% Design Review Not For Construction

NO.	REVISIONS	DATE

This document or any part thereof in detail or design concept is the personal property of Keller Associates, Inc. and shall not be reproduced in any form without the written authorization of Keller Associates, Inc.

DPW PROJECT #24-246
ISU: REPAIR UTILITY TUNNEL, PHASE 3

IDAHO STATE UNIVERSITY


EXISTING SITE PLAN

DRAWN: KJW | CHECK: MBH

VERIFY SCALE: Scales based on 22"x34" prints.
1-1/2 Inches

PROJECT NO.
208106-119

SHEET NO.
V-108

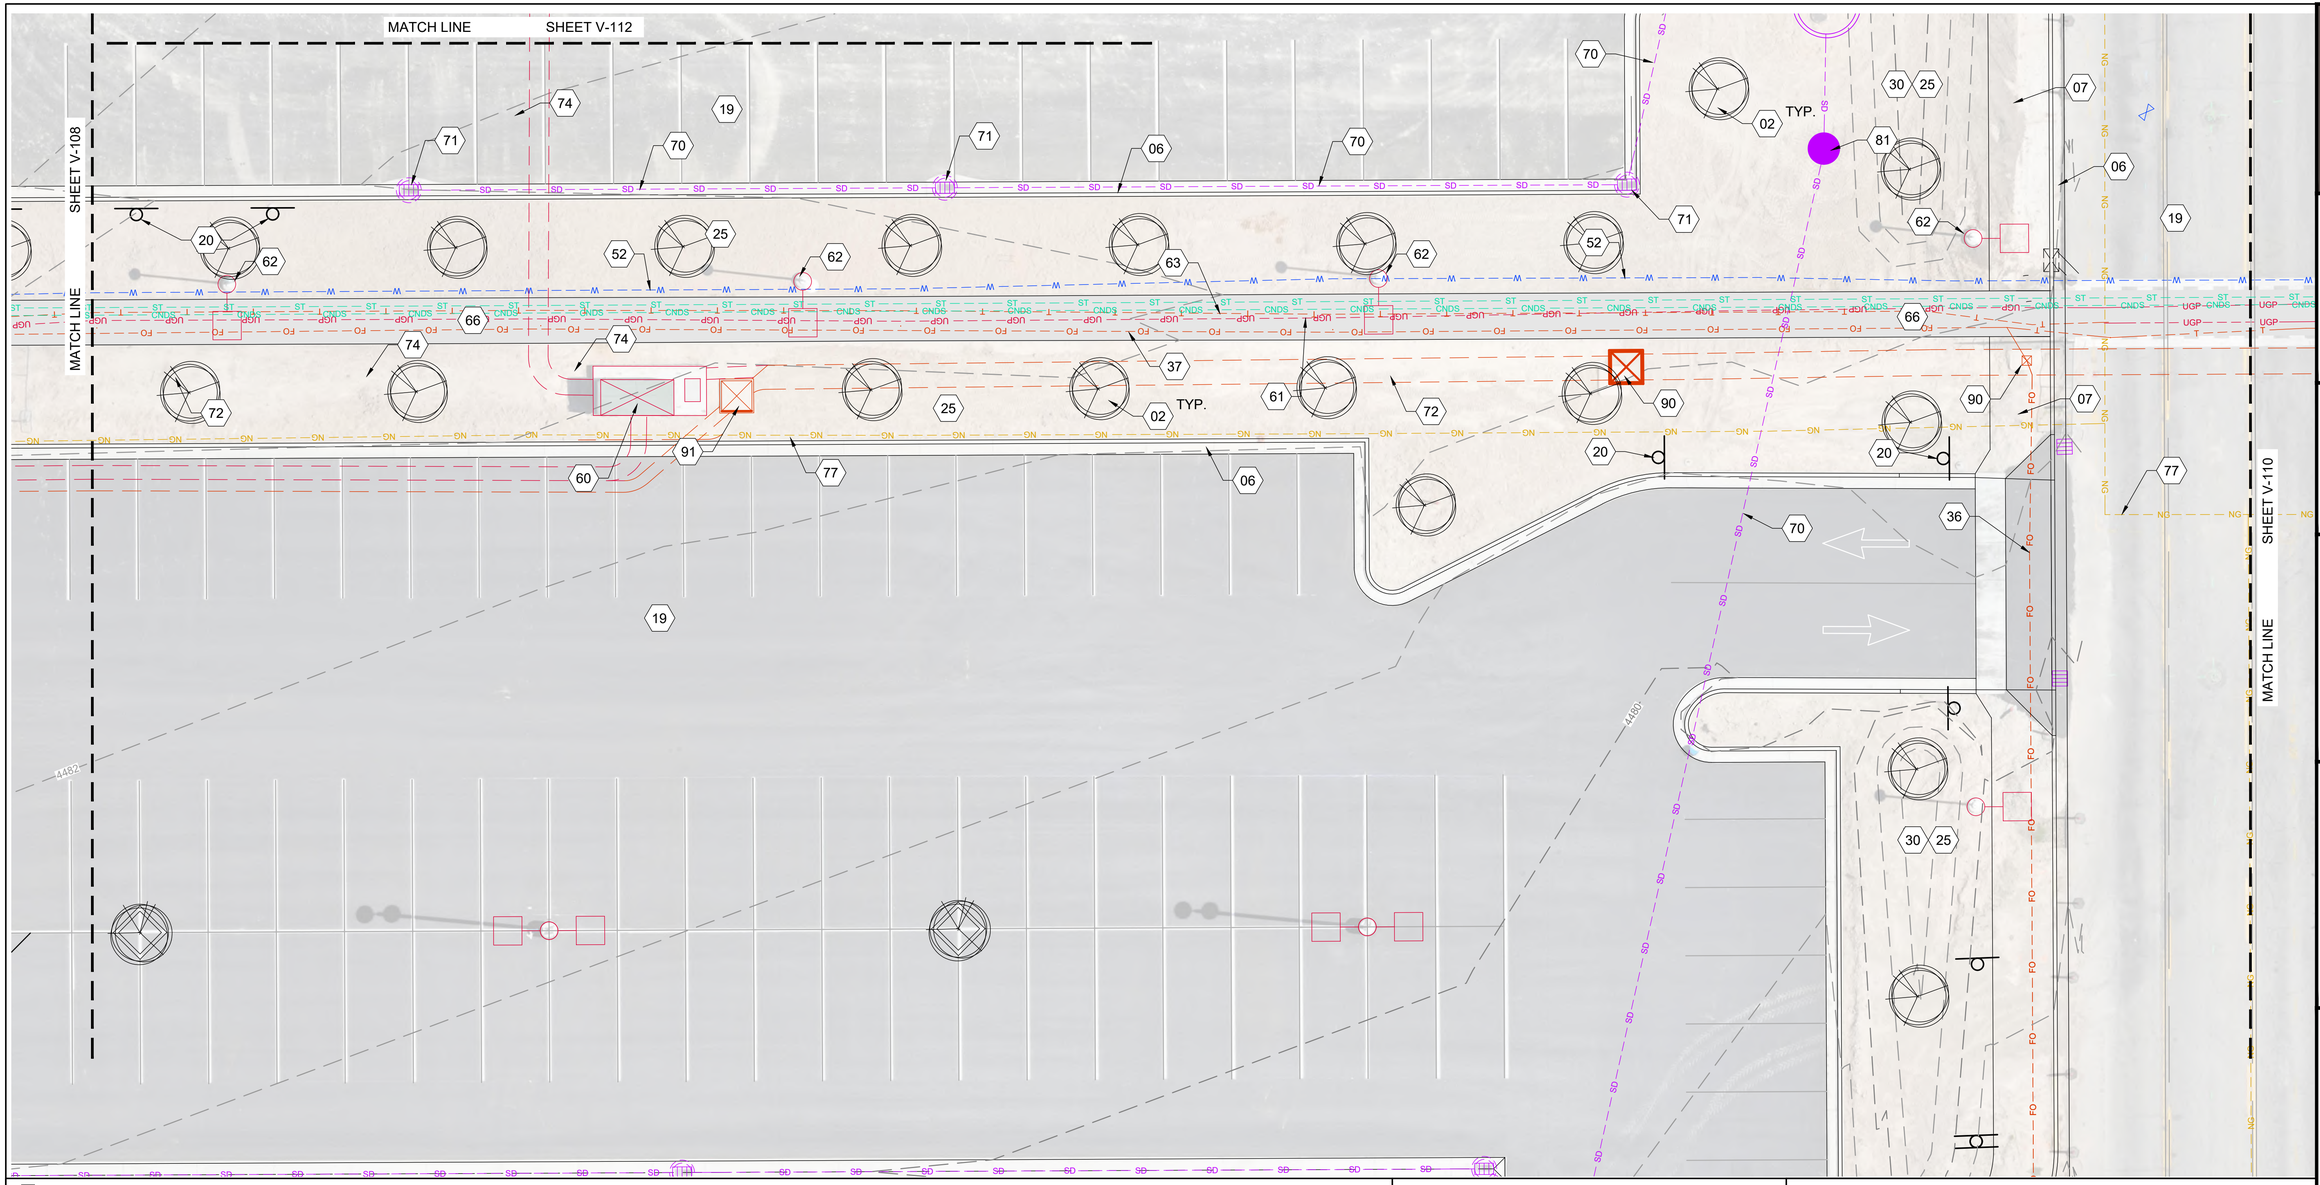

SHEET KEYNOTES

02	DECIDUOUS TREE
06	CURB & GUTTER
07	CONCRETE SIDEWALK
19	ASPHALT PAVING
20	SITE SIGN
25	LANDSCAPING, ARTIFICIAL TURF
30	LANDSCAP BERM
36	FIBER OPTIC, UNDERGROUND
37	FIBER OPTIC (LOCATED IN TUNNEL)
52	WATER LINE
60	ELECTRICAL SWITCH GEAR
61	UNDERGROUND POWER (LOCATED IN TUNNEL)
62	SITE LIGHTING
63	UNDERGROUND COMMUNICATIONS (LOCATED IN TUNNEL)
66	TUNNEL (LOCATED UNDER SIDEWALK OR PAVING)
70	STORM DRAIN LINE
71	STORM DRAIN INLET
72	CONDUIT BANK, EMPTY (FOR FUTURE POWER AND COMMUNICATION LINES)
74	CONDUIT BANK, EMPTY (FOR FUTURE POWER LINES)
77	NATURAL GAS LINE
81	STORM DRAIN MANHOLE
90	GRATE
91	COMMUNICATION BOX

EXISTING SITE NOTES

1. STEAM AND CONDENSATE LINES ARE IN TUNNELS LOCATED UNDER SIDEWALK PATHS UNLESS OTHERWISE NOTED.
2. CONTRACTOR TO VERIFY ALL INFORMATION ON THESE PLANS IN THE FIELD.
3. PIPE SIZES LISTED ON THESE PLANS MAY VARY IN THE FIELD. CONTRACTOR TO FIELD VERIFY.
4. TUNNEL UTILITIES INCLUDE: IDAHO POWER, SYRINGA, CABLE ONE, CENTURY LINK, AND IDAHO STATE UNIVERSITY NETWORKING / TELECOMMUNICATIONS.
5. FOR EXISTING IRRIGATION SYSTEM SEE SHEETS 15, 16, 20, 21, 26, AND 27 IN APPENDIX A.

0 10 20

KELLER ASSOCIATES
305 North 3rd Ave, Suite A
Pocatello, Idaho 83201
(208) 238-2146

95% Design Review Not For Construction

NO.	REVISIONS	DATE

This document or any part thereof in detail or design concept is the personal property of Keller Associates, Inc. and shall not be used in whole or part for any other work without the written authorization of Keller Associates, Inc.

DPW PROJECT #24-246
ISU: REPAIR UTILITY TUNNEL, PHASE 3

IDAHO STATE UNIVERSITY


EXISTING SITE PLAN

DRAWN: KJW | CHECK: MBH

VERIFY SCALE: Scales based on 22"x34" prints.
1-1/2 Inches

PROJECT NO.
208106-119

SHEET NO.
V-109

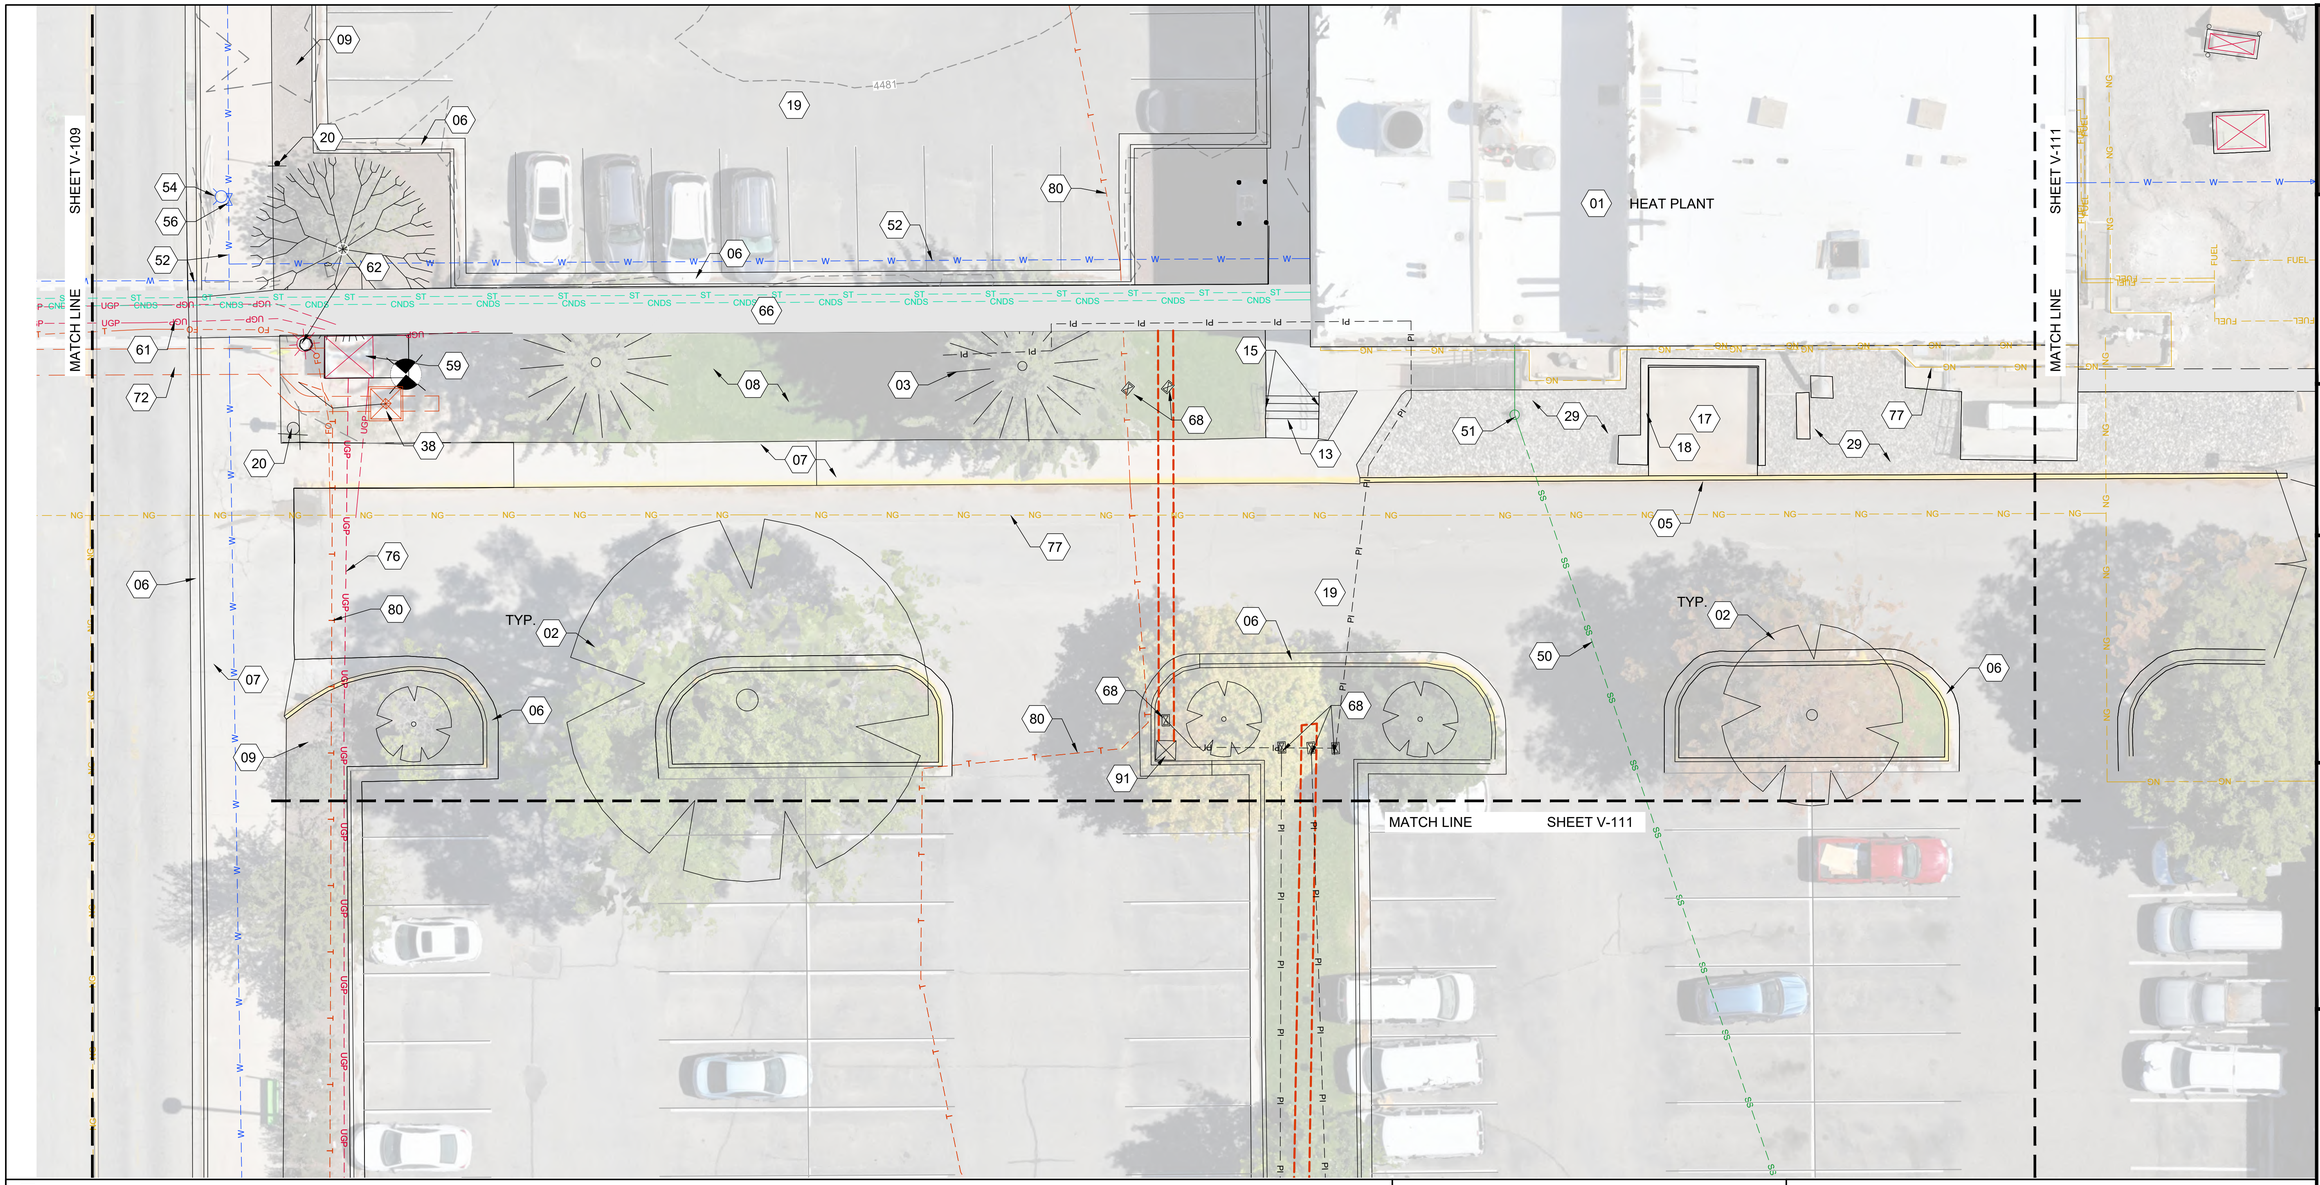

SHEET KEYNOTES

01	BUILDING
02	DECIDUOUS TREE
03	CONIFEROUS TREE
05	CURB WALL
06	CURB & GUTTER
07	CONCRETE SIDEWALK
08	LANDSCAPING, SOD
09	LANDSCAPING, MULCH
13	CONCRETE STAIRS
15	RAILING
17	CONCRETE PAVING
18	CONCRETE RETAINING WALL
19	ASPHALT PAVING
20	SITE SIGN
29	LANDSCAPING, ROCK MULCH
38	COMMUNICATIONS RISER
50	SANITARY SEWER LINE
51	SANITARY SEWER MANHOLE
52	WATER LINE
54	FIRE HYDRANT
56	WATER VALVE
59	ELECTRICAL TRANSFORMER
61	UNDERGROUND POWER (LOCATED IN TUNNEL)
62	SITE LIGHTING
66	TUNNEL (LOCATED UNDER SIDEWALK OR PAVING)
68	IRRIGATION VALVE
72	CONDUIT BANK, EMPTY (FOR FUTURE POWER AND COMMUNICATION LINES)
76	UNDERGROUND POWER
77	NATURAL GAS LINE
80	UNDERGROUND COMMUNICATION LINE
91	COMMUNICATION BOX

EXISTING SITE NOTES

1. STEAM AND CONDENSATE LINES ARE IN TUNNELS LOCATED UNDER SIDEWALK PATHS UNLESS OTHERWISE NOTED.
2. CONTRACTOR TO VERIFY ALL INFORMATION ON THESE PLANS IN THE FIELD.
3. PIPE SIZES LISTED ON THESE PLANS MAY VARY IN THE FIELD. CONTRACTOR TO FIELD VERIFY.
4. TUNNEL UTILITIES INCLUDE: IDAHO POWER, SYRINGA, CABLE ONE, CENTURY LINK, AND IDAHO STATE UNIVERSITY NETWORKING / TELECOMMUNICATIONS.
5. FOR EXISTING IRRIGATION SYSTEM SEE SHEETS 15, 16, 20, 21, 26, AND 27 IN APPENDIX A.

0 10 20

KELLER ASSOCIATES
305 North 3rd Ave, Suite A
Pocatello, Idaho 83201
(208) 238-2146

95% Design Review Not For Construction

NO.	REVISIONS	DATE

This document or any part thereof in detail or design concept is the personal property of Keller Associates, Inc. and shall not be used in connection with any work other than the specific project for which it was prepared without the written authorization of Keller Associates, Inc.

DPW PROJECT #24-246
ISU: REPAIR UTILITY TUNNEL, PHASE 3

IDAHO STATE UNIVERSITY


EXISTING SITE PLAN


DRAWN: KJW | CHECK: MBH

VERIFY SCALE: Scales based on 22"x34" prints.
1-1/2 Inches

PROJECT NO.
208106-119

SHEET NO.
V-110

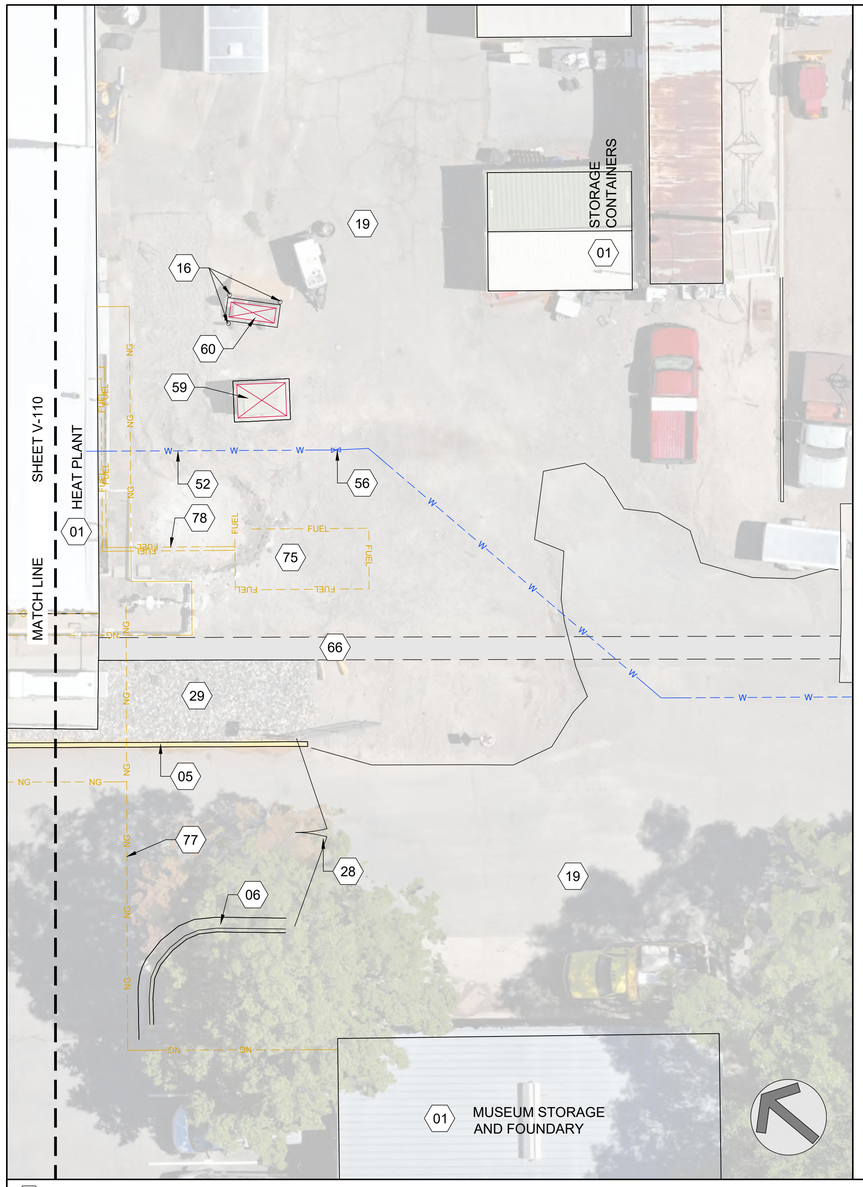

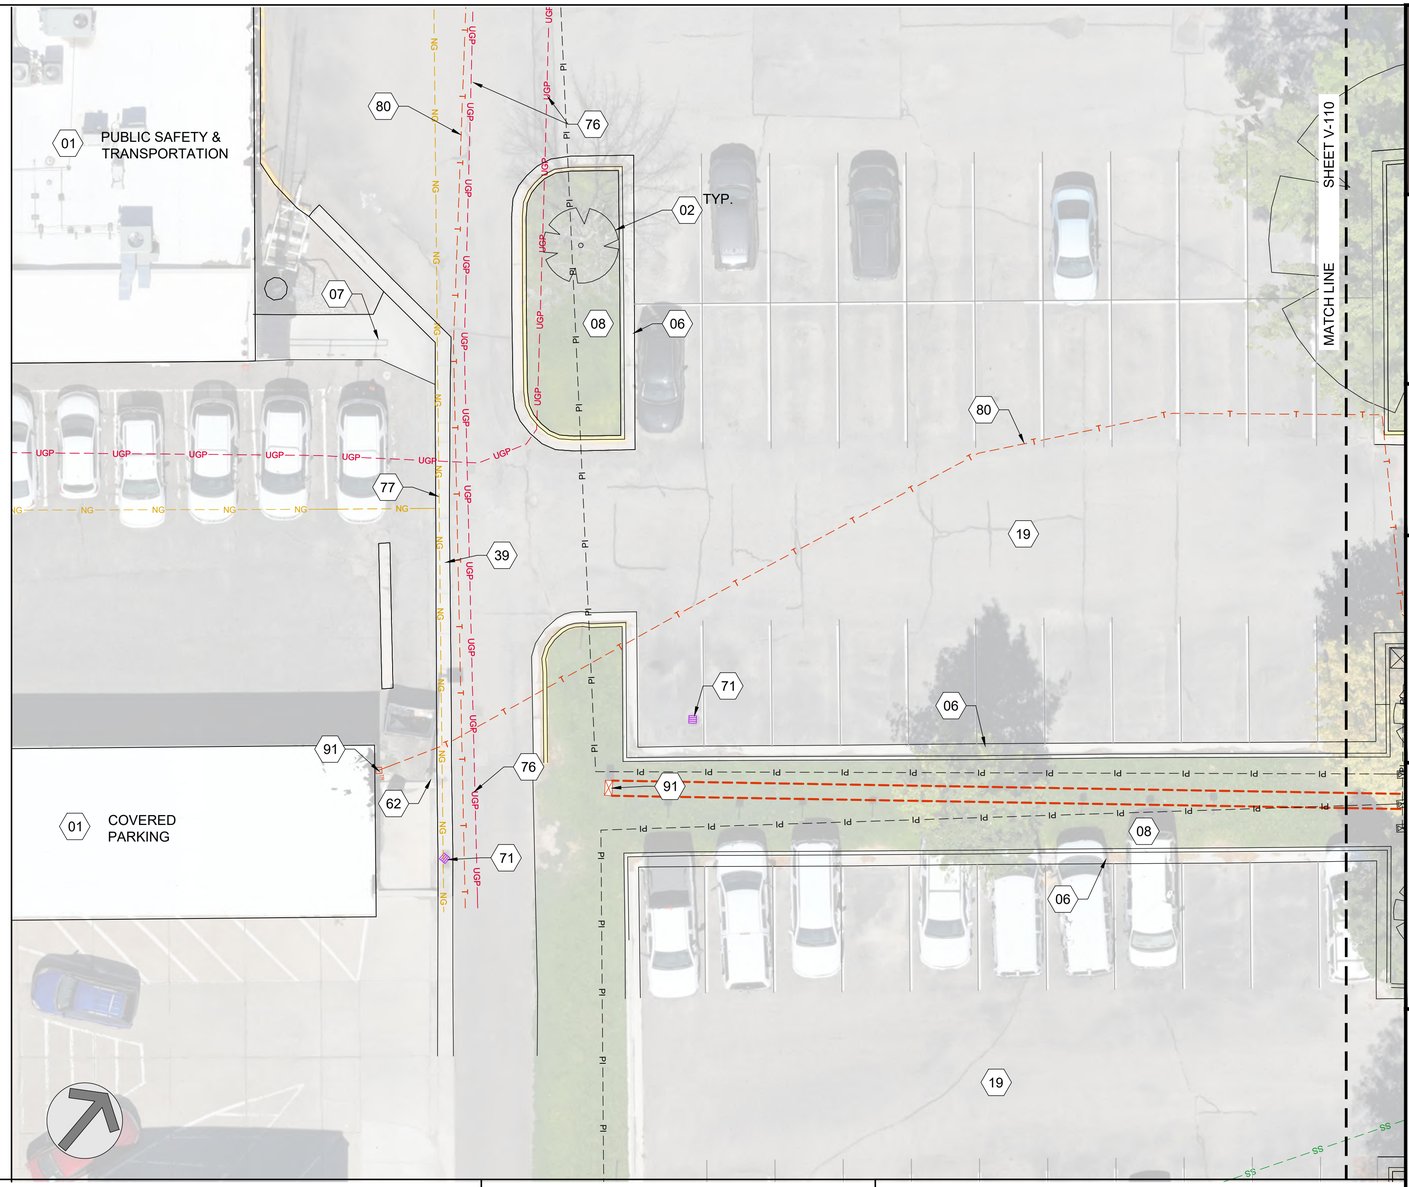

SHEET KEYNOTES

01	BUILDING
02	DECIDUOUS TREE
05	CURB WALL
06	CURB & GUTTER
07	CONCRETE SIDEWALK
08	LANDSCAPING, SOD
16	BOLLARD
19	ASPHALT PAVING
28	GATE
29	LANDSCAPING, ROCK MULCH
39	VALLEY GUTTER
52	WATER LINE
56	WATER VALVE
59	ELECTRICAL TRANSFORMER
60	ELECTRICAL SWITCH GEAR
62	SITE LIGHTING
66	TUNNEL (LOCATED UNDER SIDEWALK OR PAVING)
71	STORM DRAIN INLET
75	FUEL TANK
76	UNDERGROUND POWER
77	NATURAL GAS LINE
78	FUEL LINES
80	UNDERGROUND COMMUNICATION LINE
91	COMMUNICATION BOX

EXISTING SITE NOTES

1. STEAM AND CONDENSATE LINES ARE IN TUNNELS LOCATED UNDER SIDEWALK PATHS UNLESS OTHERWISE NOTED.
2. CONTRACTOR TO VERIFY ALL INFORMATION ON THESE PLANS IN THE FIELD.
3. PIPE SIZES LISTED ON THESE PLANS MAY VARY IN THE FIELD. CONTRACTOR TO FIELD VERIFY.
4. TUNNEL UTILITIES INCLUDE: IDAHO POWER, SYRINGA, CABLE ONE, CENTURY LINK, AND IDAHO STATE UNIVERSITY NETWORKING / TELECOMMUNICATIONS.
5. FOR EXISTING IRRIGATION SYSTEM SEE SHEETS 15, 16, 20, 21, 26, AND 27 IN APPENDIX A.

0 10 20

KELLER ASSOCIATES
305 North 3rd Ave, Suite A
Pocatello, Idaho 83201
(208) 238-2146

95% Design Review Not For Construction

NO.	REVISIONS	DATE

This document or any part thereof in detail or design concept is the personal property of Keller Associates, Inc. and shall not be used in part or whole without the written authorization of Keller Associates, Inc.

DPW PROJECT #24-246
ISU: REPAIR UTILITY TUNNEL, PHASE 3

IDAHO STATE UNIVERSITY


EXISTING SITE PLAN

DRAWN: KJW | CHECK: MBH

VERIFY SCALE: Scales based on 22"x34" prints.
1-1/2 Inches

PROJECT NO.
208106-119

SHEET NO.
V-111

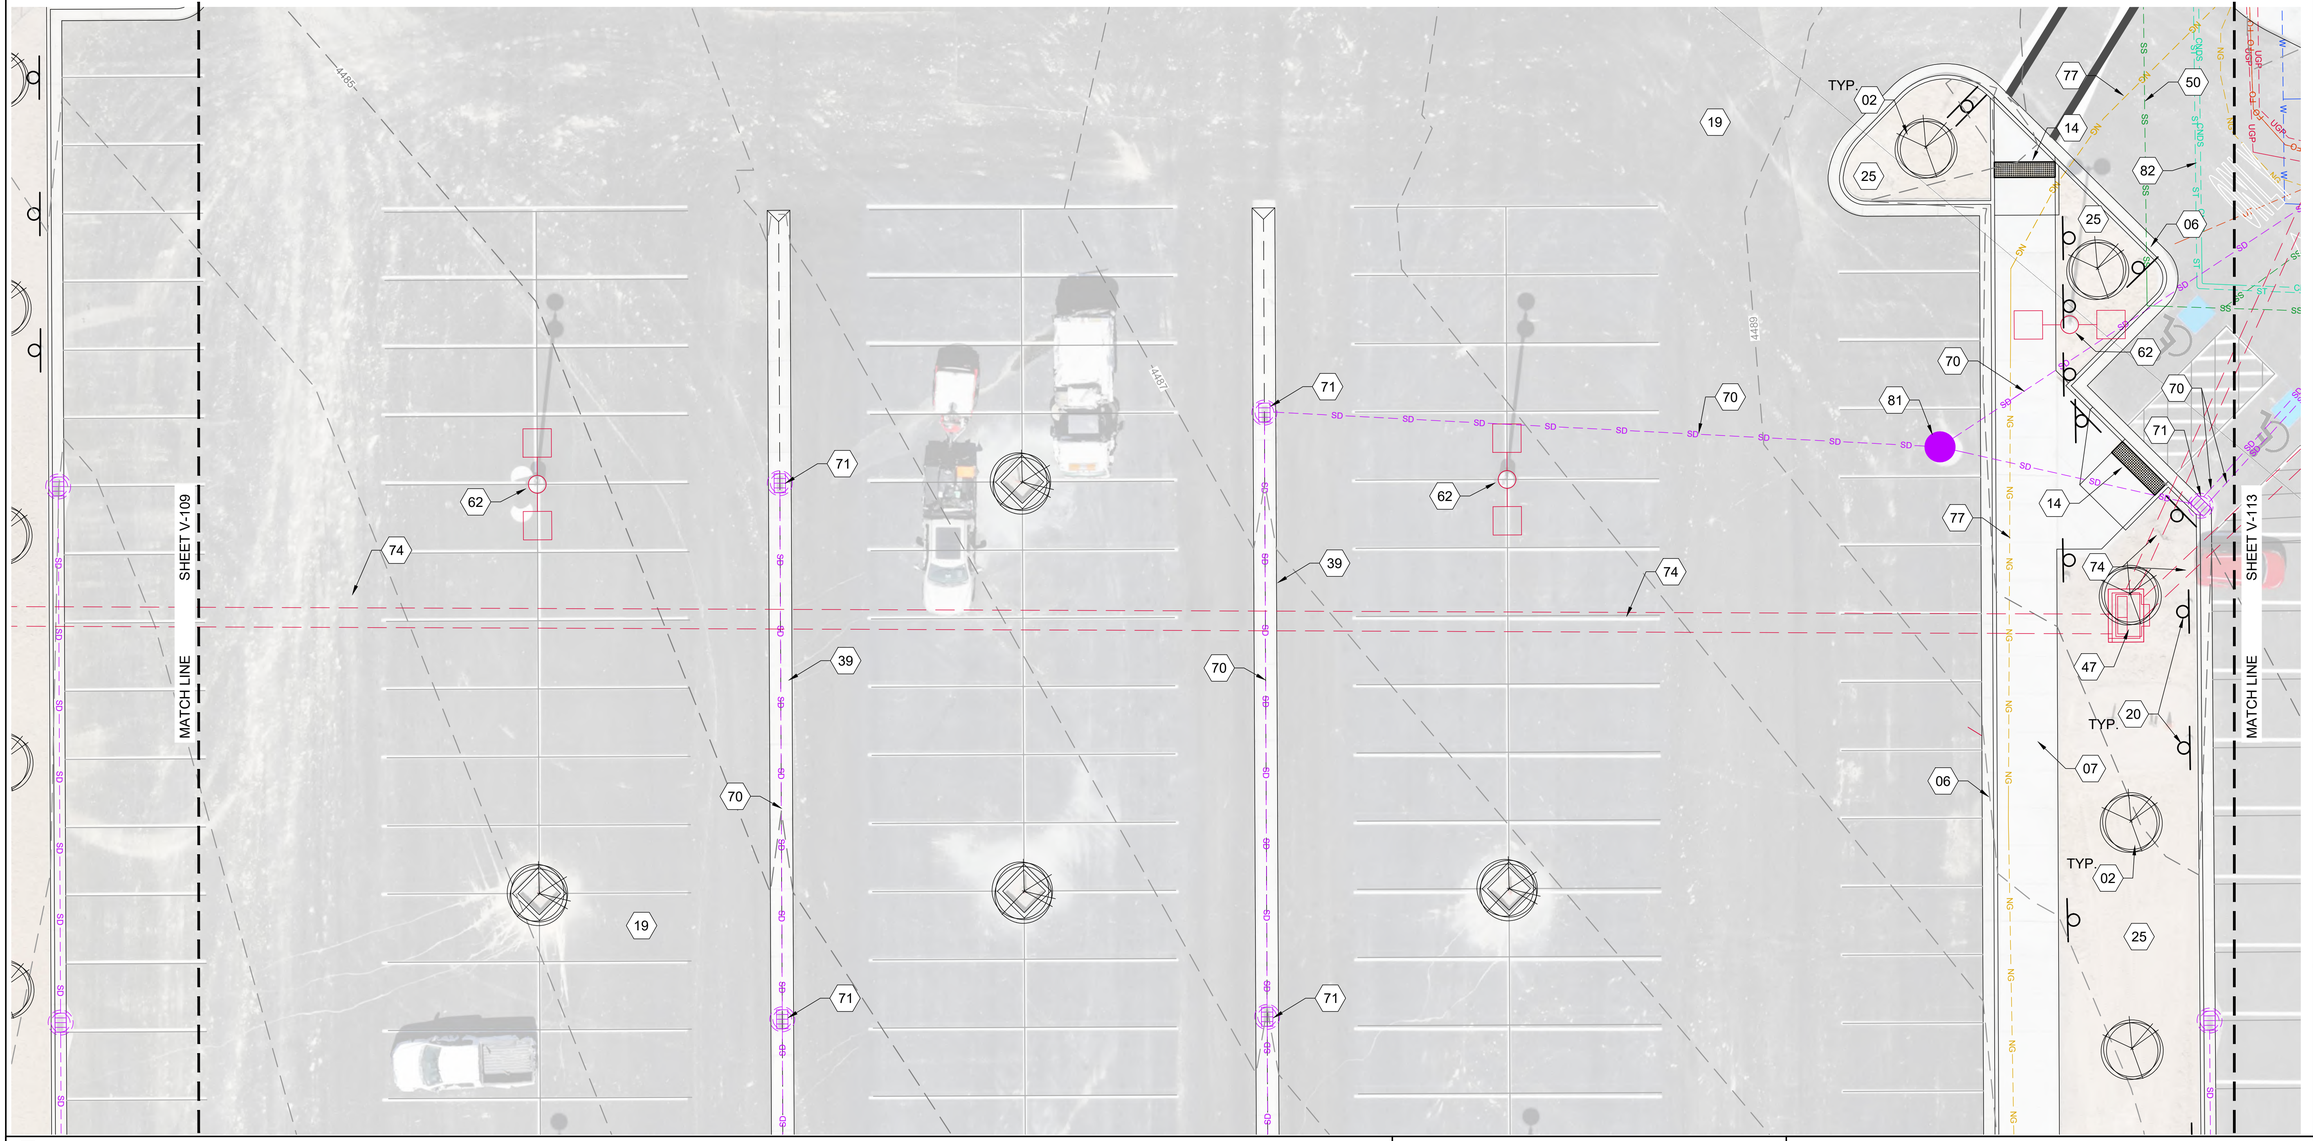

SHEET KEYNOTES

02	DECIDUOUS TREE
06	CURB & GUTTER
07	CONCRETE SIDEWALK
14	ADA RAMP
19	ASPHALT PAVING
20	SITE SIGN
25	LANDSCAPING, ARTIFICIAL TURF
39	VALLEY GUTTER
47	CONCRETE PAD FOR FUTURE TRANSFORMER
50	SANITARY SEWER LINE
62	SITE LIGHTING
70	STORM DRAIN LINE
71	STORM DRAIN INLET
74	CONDUIT BANK, EMPTY (FOR FUTURE POWER LINES)
77	NATURAL GAS LINE
81	STORM DRAIN MANHOLE
82	STEAM AND CONDENSATE BANK TO BUILDING

EXISTING SITE NOTES

1. STEAM AND CONDENSATE LINES ARE IN TUNNELS LOCATED UNDER SIDEWALK PATHS UNLESS OTHERWISE NOTED.
2. CONTRACTOR TO VERIFY ALL INFORMATION ON THESE PLANS IN THE FIELD.
3. PIPE SIZES LISTED ON THESE PLANS MAY VARY IN THE FIELD. CONTRACTOR TO FIELD VERIFY.
4. TUNNEL UTILITIES INCLUDE: IDAHO POWER, SYRINGA, CABLE ONE, CENTURY LINK, AND IDAHO STATE UNIVERSITY NETWORKING / TELECOMMUNICATIONS.
5. FOR EXISTING IRRIGATION SYSTEM SEE SHEETS 15, 16, 20, 21, 26, AND 27 IN APPENDIX A.

0 10 20

KELLER ASSOCIATES
305 North 3rd Ave, Suite A
Pocatello, Idaho 83201
(208) 238-2146

95% Design Review Not For Construction

NO.	REVISIONS	DATE

This document or any part thereof in detail or design concept is the personal property of Keller Associates, Inc. and shall not be reproduced in any form without the written authorization of Keller Associates, Inc.

DPW PROJECT #24-246
ISU: REPAIR UTILITY TUNNEL, PHASE 3

IDAHO STATE UNIVERSITY


EXISTING SITE PLAN

DRAWN: KJW | CHECK: MBH

VERIFY SCALE: Scales based on 22"x34" prints.
1-1/2 Inches

PROJECT NO.
208106-119

SHEET NO.
V-112

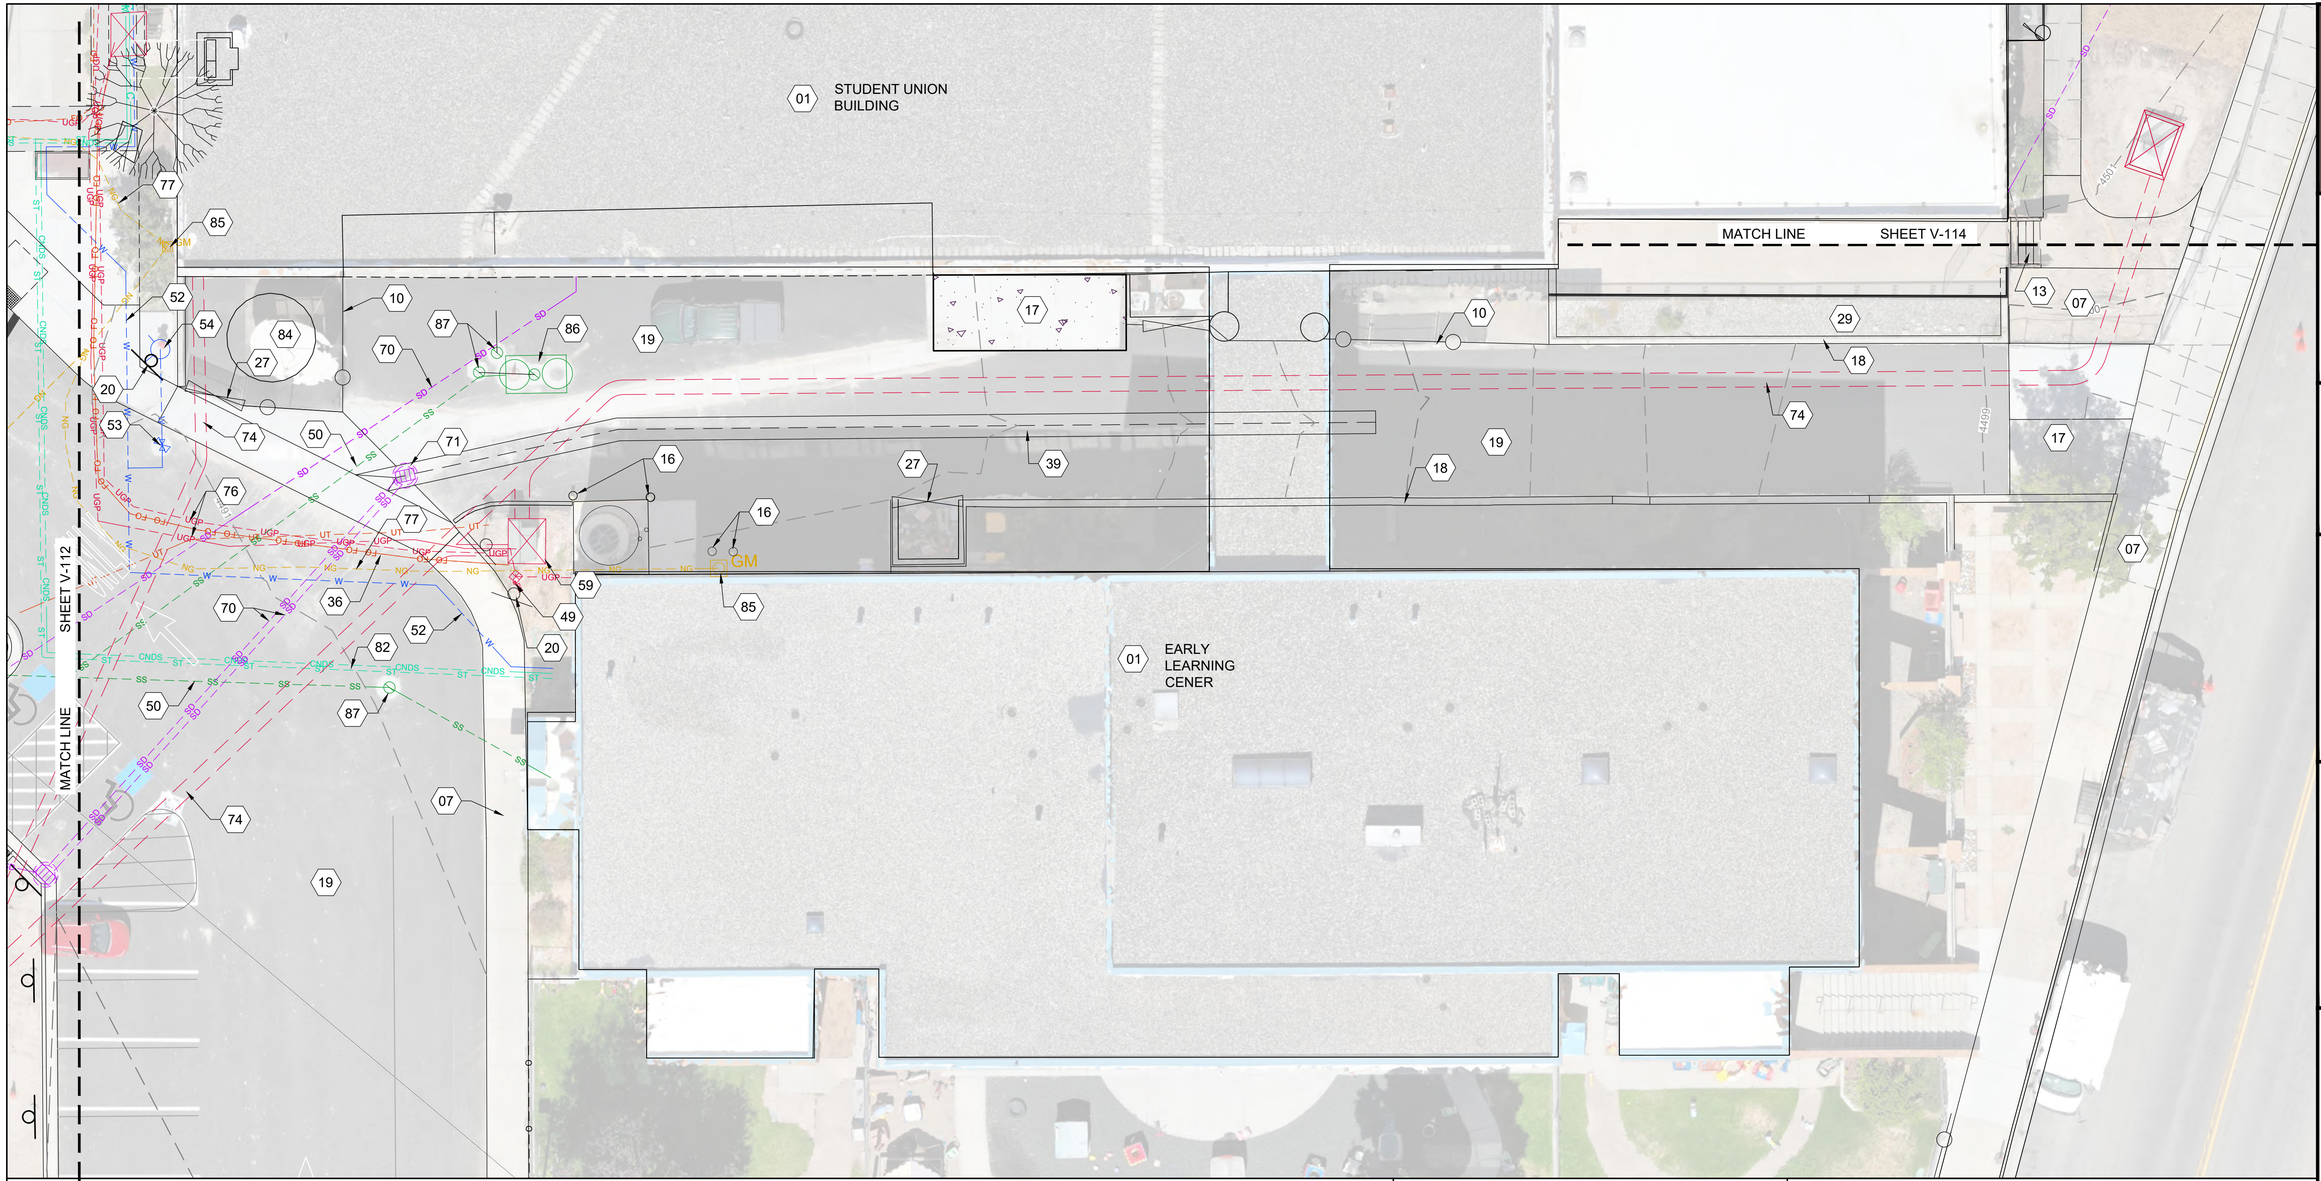

SHEET KEYNOTES

01	BUILDING	54	FIRE HYDRANT
07	CONCRETE SIDEWALK	59	ELECTRICAL TRANSFORMER
10	CHAIN LINK FENCE	70	STORM DRAIN LINE
13	CONCRETE STAIRS	71	STORM DRAIN INLET
16	BOLLARD	74	CONDUIT BANK, EMPTY (FOR FUTURE POWER LINES)
17	CONCRETE PAVING	76	UNDERGROUND POWER
18	CONCRETE RETAINING WALL	77	NATURAL GAS LINE
19	ASPHALT PAVING	82	STEAM AND CONDENSATE BANK TO BUILDING
20	SITE SIGN	84	SATELLITE DISH
27	ENCLOSURE GATE	85	GAS METER
29	LANDSCAPING, ROCK MULCH	86	GREASE TRAP
36	FIBER OPTIC, UNDERGROUND	87	SANITARY SEWER CLEANOUT
39	VALLEY GUTTER		
49	ELECTRICAL METER		
50	SANITARY SEWER LINE		
52	WATER LINE		
53	WATER VAULT		

EXISTING SITE NOTES

1. STEAM AND CONDENSATE LINES ARE IN TUNNELS LOCATED UNDER SIDEWALK PATHS UNLESS OTHERWISE NOTED.
2. CONTRACTOR TO VERIFY ALL INFORMATION ON THESE PLANS IN THE FIELD.
3. PIPE SIZES LISTED ON THESE PLANS MAY VARY IN THE FIELD. CONTRACTOR TO FIELD VERIFY.
4. TUNNEL UTILITIES INCLUDE: IDAHO POWER, SYRINGA, CABLE ONE, CENTURY LINK, AND IDAHO STATE UNIVERSITY NETWORKING / TELECOMMUNICATIONS.
5. FOR EXISTING IRRIGATION SYSTEM SEE SHEETS 15, 16, 20, 21, 26, AND 27 IN APPENDIX A.

0 10 20

KELLER ASSOCIATES
305 North 3rd Ave, Suite A
Pocatello, Idaho 83201
(208) 238-2146

95% Design Review Not For Construction

NO.	REVISIONS	DATE

This document or any part thereof in detail or design concept is the personal property of Keller Associates, Inc. and shall not be used in part or in whole without the written authorization of Keller Associates, Inc.

DPW PROJECT #24-246
ISU: REPAIR UTILITY TUNNEL, PHASE 3

IDAHO STATE UNIVERSITY


EXISTING SITE PLAN

DRAWN: KJW | CHECK: MBH

VERIFY SCALE: Scales based on 22"x34" prints.
1-1/2 Inches

PROJECT NO. 208106-119

SHEET NO. V-113

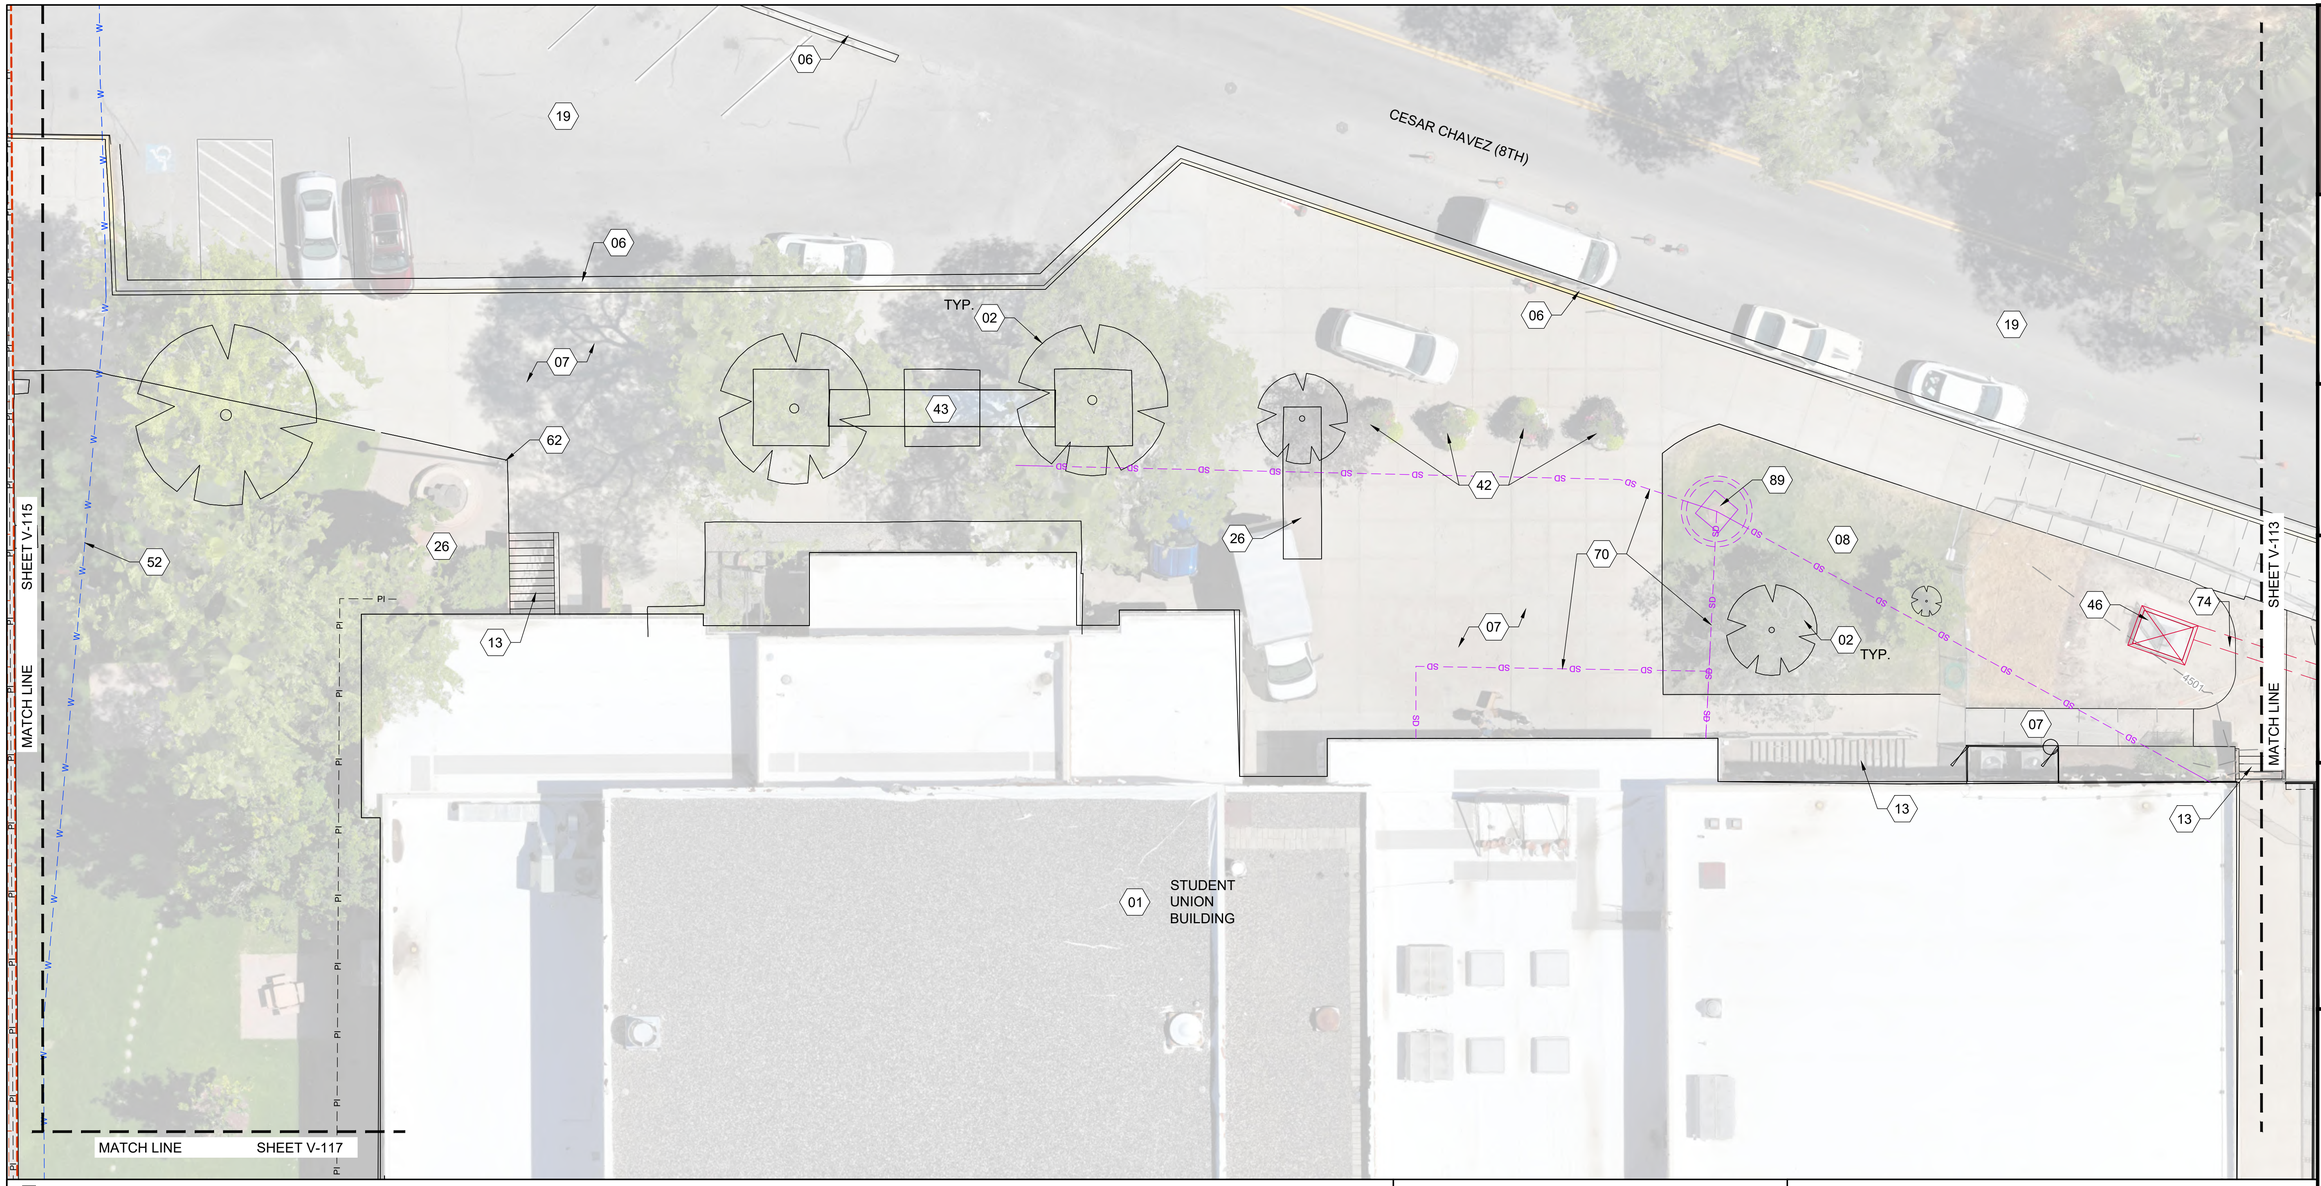

SHEET KEYNOTES

01	BUILDING
02	DECIDUOUS TREE
06	CURB & GUTTER
07	CONCRETE SIDEWALK
08	LANDSCAPING, SOD
13	CONCRETE STAIRS
19	ASPHALT PAVING
26	SIDEWALK, PAVERS
42	LANDSCAPE, CONTAINER PLANTINGS
43	BUS STOP SHELTER
46	IDAHO POWER SECTIONALIZER
52	WATER LINE
62	SITE LIGHTING
70	STORM DRAIN LINE
74	CONDUIT BANK, EMPTY (FOR FUTURE POWER LINES)
89	STORM DRAIN INFILTRATION DRY WELL

EXISTING SITE NOTES

1. STEAM AND CONDENSATE LINES ARE IN TUNNELS LOCATED UNDER SIDEWALK PATHS UNLESS OTHERWISE NOTED.
2. CONTRACTOR TO VERIFY ALL INFORMATION ON THESE PLANS IN THE FIELD.
3. PIPE SIZES LISTED ON THESE PLANS MAY VARY IN THE FIELD. CONTRACTOR TO FIELD VERIFY.
4. TUNNEL UTILITIES INCLUDE: IDAHO POWER, SYRINGA, CABLE ONE, CENTURY LINK, AND IDAHO STATE UNIVERSITY NETWORKING / TELECOMMUNICATIONS.
5. FOR EXISTING IRRIGATION SYSTEM SEE SHEETS 15, 16, 20, 21, 26, AND 27 IN APPENDIX A.

0 10 20

KELLER ASSOCIATES
305 North 3rd Ave, Suite A
Pocatello, Idaho 83201
(208) 238-2146

95% Design Review Not For Construction

NO.	REVISIONS	DATE

This document or any part thereof in detail or design concept is the personal property of Keller Associates, Inc. and shall not be reproduced in any form without the written authorization of Keller Associates, Inc.

DPW PROJECT #24-246
ISU: REPAIR UTILITY TUNNEL, PHASE 3

IDAHO STATE UNIVERSITY

EXISTING SITE PLAN

DRAWN: KJW | CHECK: MBH

VERIFY SCALE: Scales based on 22"x34" prints.
1-1/2 Inches

PROJECT NO. 208106-119

SHEET NO. V-114



SHEET KEYNOTES

01	BUILDING
02	DECIDUOUS TREE
05	CURB WALL
07	CONCRETE SIDEWALK
08	LANDSCAPING, SOD
09	LANDSCAPING, MULCH
13	CONCRETE STAIRS
15	RAILING
16	BOLLARD
19	ASPHALT PAVING
20	SITE SIGN
29	LANDSCAPING, ROCK MULCH
37	FIBER OPTIC (LOCATED IN TUNNEL)
59	ELECTRICAL TRANSFORMER
61	UNDERGROUND POWER (LOCATED IN TUNNEL)
62	SITE LIGHTING
63	UNDERGROUND COMMUNICATIONS (LOCATED IN TUNNEL)
66	TUNNEL (LOCATED UNDER SIDEWALK OR PAVING)

EXISTING SITE NOTES

1. STEAM AND CONDENSATE LINES ARE IN TUNNELS LOCATED UNDER SIDEWALK PATHS UNLESS OTHERWISE NOTED.
2. CONTRACTOR TO VERIFY ALL INFORMATION ON THESE PLANS IN THE FIELD.
3. PIPE SIZES LISTED ON THESE PLANS MAY VARY IN THE FIELD. CONTRACTOR TO FIELD VERIFY.
4. TUNNEL UTILITIES INCLUDE: IDAHO POWER, SYRINGA, CABLE ONE, CENTURY LINK, AND IDAHO STATE UNIVERSITY NETWORKING / TELECOMMUNICATIONS.
5. FOR EXISTING IRRIGATION SYSTEM SEE SHEETS 15, 16, 20, 21, 26, AND 27 IN APPENDIX A.

0 10 20

KELLER ASSOCIATES
305 North 3rd Ave, Suite A
Pocatello, Idaho 83201
(208) 238-2146

95% Design Review Not For Construction

NO.	REVISIONS	DATE

This document or any part thereof in detail or design concept is the personal property of Keller Associates, Inc. and shall not be reproduced without the written authorization of Keller Associates, Inc.

DPW PROJECT #24-246
ISU: REPAIR UTILITY TUNNEL, PHASE 3

IDAHO STATE UNIVERSITY


EXISTING SITE PLAN

DRAWN: KJW | CHECK: MBH

VERIFY SCALE: Scales based on 22"x34" prints.
1-1/2 Inches

PROJECT NO.
208106-119

SHEET NO.
V-115

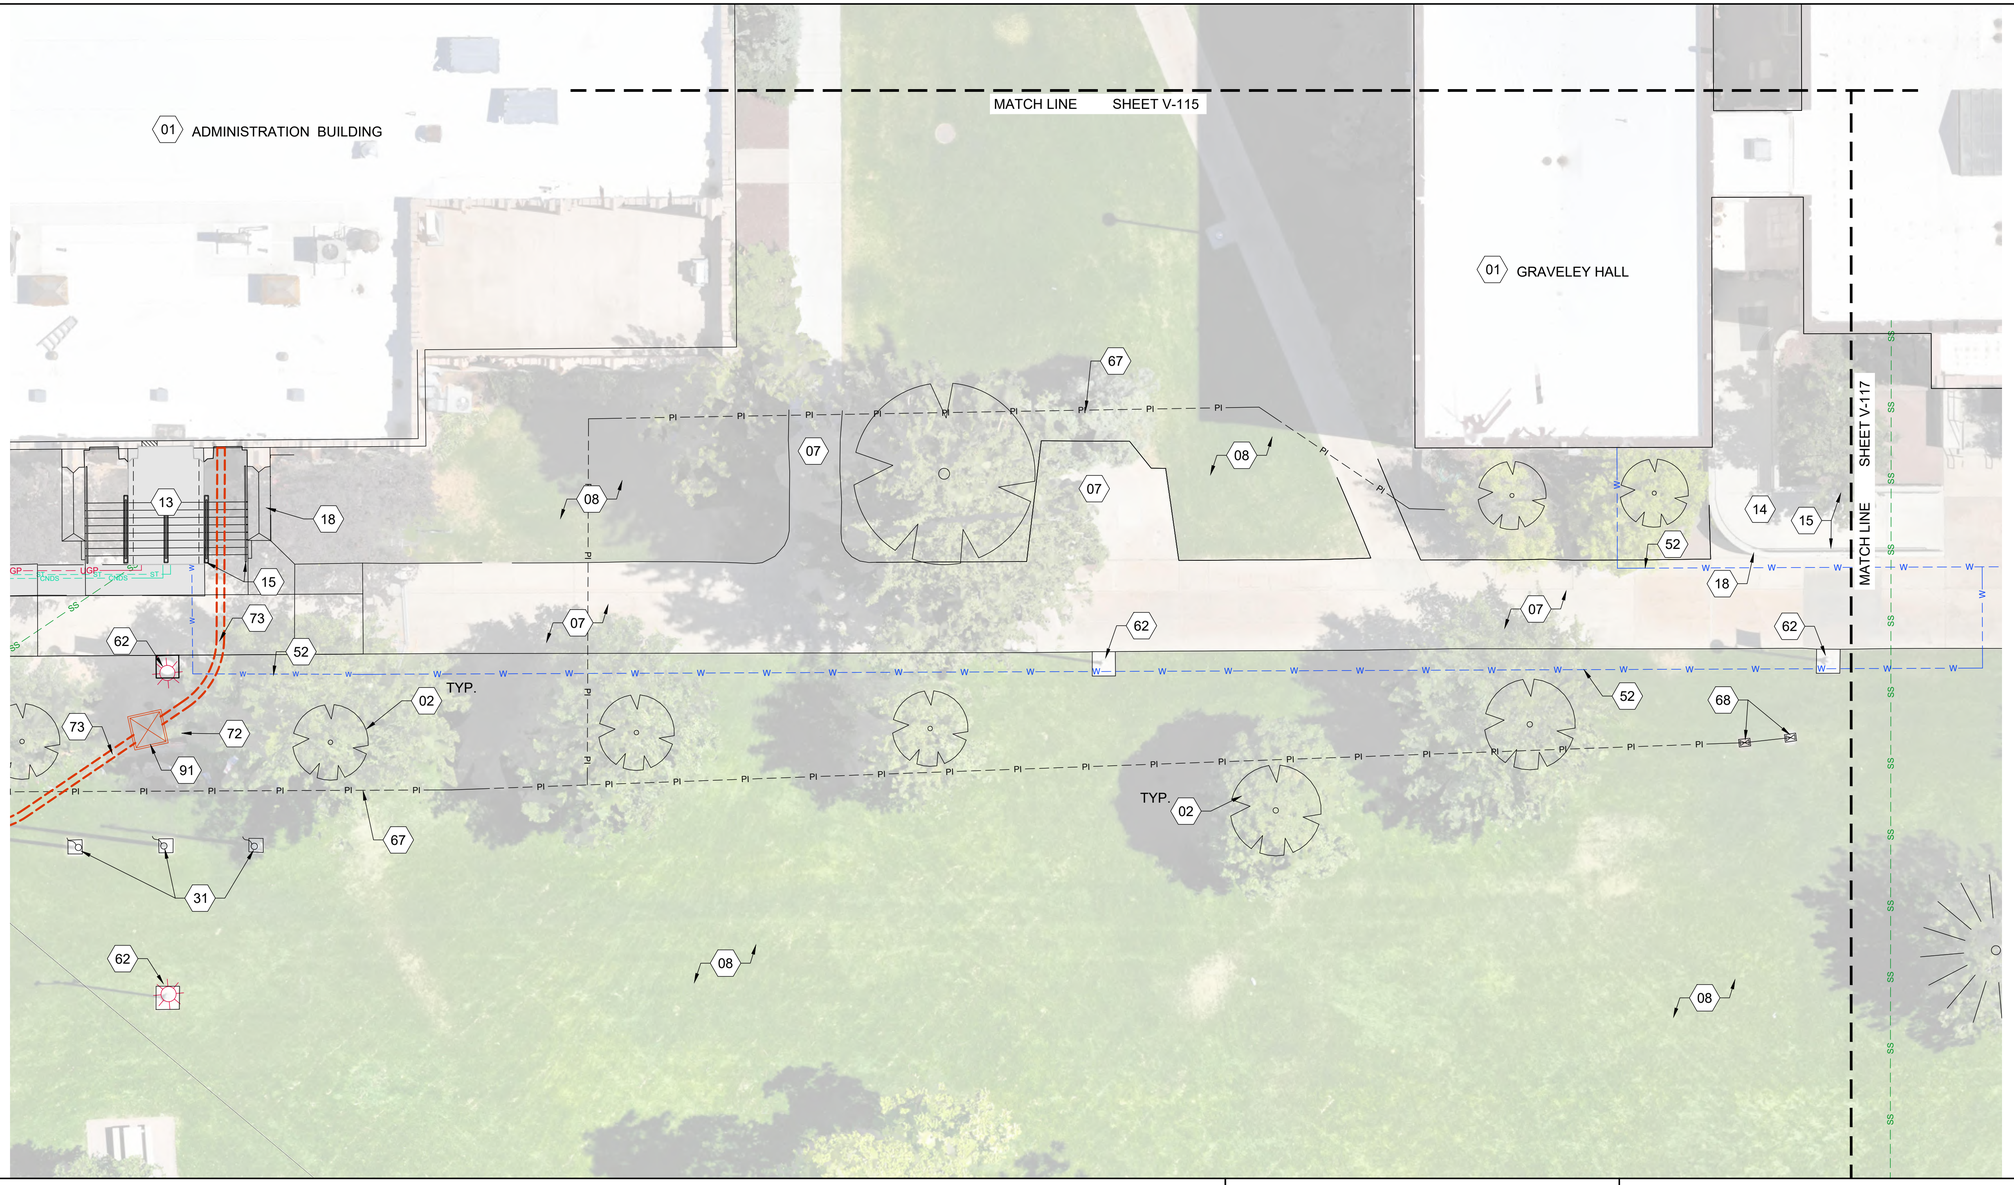

SHEET KEYNOTES

01	BUILDING
02	DECIDUOUS TREE
07	CONCRETE SIDEWALK
08	LANDSCAPING, SOD
13	CONCRETE STAIRS
14	ADA RAMP
15	RAILING
18	CONCRETE RETAINING WALL
31	FLAG POLE
52	WATER LINE
62	SITE LIGHTING
67	PRESSURE IRRIGATION MAIN LINE
68	IRRIGATION VALVE
72	CONDUIT BANK, EMPTY (FOR FUTURE POWER AND COMMUNICATION LINES)
73	COMMUNICATIONS CONDUIT
91	COMMUNICATION BOX

EXISTING SITE NOTES

1. STEAM AND CONDENSATE LINES ARE IN TUNNELS LOCATED UNDER SIDEWALK PATHS UNLESS OTHERWISE NOTED.
2. CONTRACTOR TO VERIFY ALL INFORMATION ON THESE PLANS IN THE FIELD.
3. PIPE SIZES LISTED ON THESE PLANS MAY VARY IN THE FIELD. CONTRACTOR TO FIELD VERIFY.
4. TUNNEL UTILITIES INCLUDE: IDAHO POWER, SYRINGA, CABLE ONE, CENTURY LINK, AND IDAHO STATE UNIVERSITY NETWORKING / TELECOMMUNICATIONS.
5. FOR EXISTING IRRIGATION SYSTEM SEE SHEETS 15, 16, 20, 21, 26, AND 27 IN APPENDIX A.

0 10 20

KELLER ASSOCIATES
305 North 3rd Ave, Suite A
Pocatello, Idaho 83201
(208) 238-2146

95% Design Review Not For Construction

NO.	REVISIONS	DATE

This document or any part thereof in detail or design concept is the personal property of Keller Associates, Inc. and shall not be reproduced in any form without the written authorization of Keller Associates, Inc.

DPW PROJECT #24-246
ISU: REPAIR UTILITY TUNNEL, PHASE 3

IDAHO STATE UNIVERSITY


EXISTING SITE PLAN

DRAWN: KJW | CHECK: MBH

VERIFY SCALE: Scales based on 22"x34" prints.
1-1/2 Inches

PROJECT NO.
208106-119

SHEET NO.
V-116

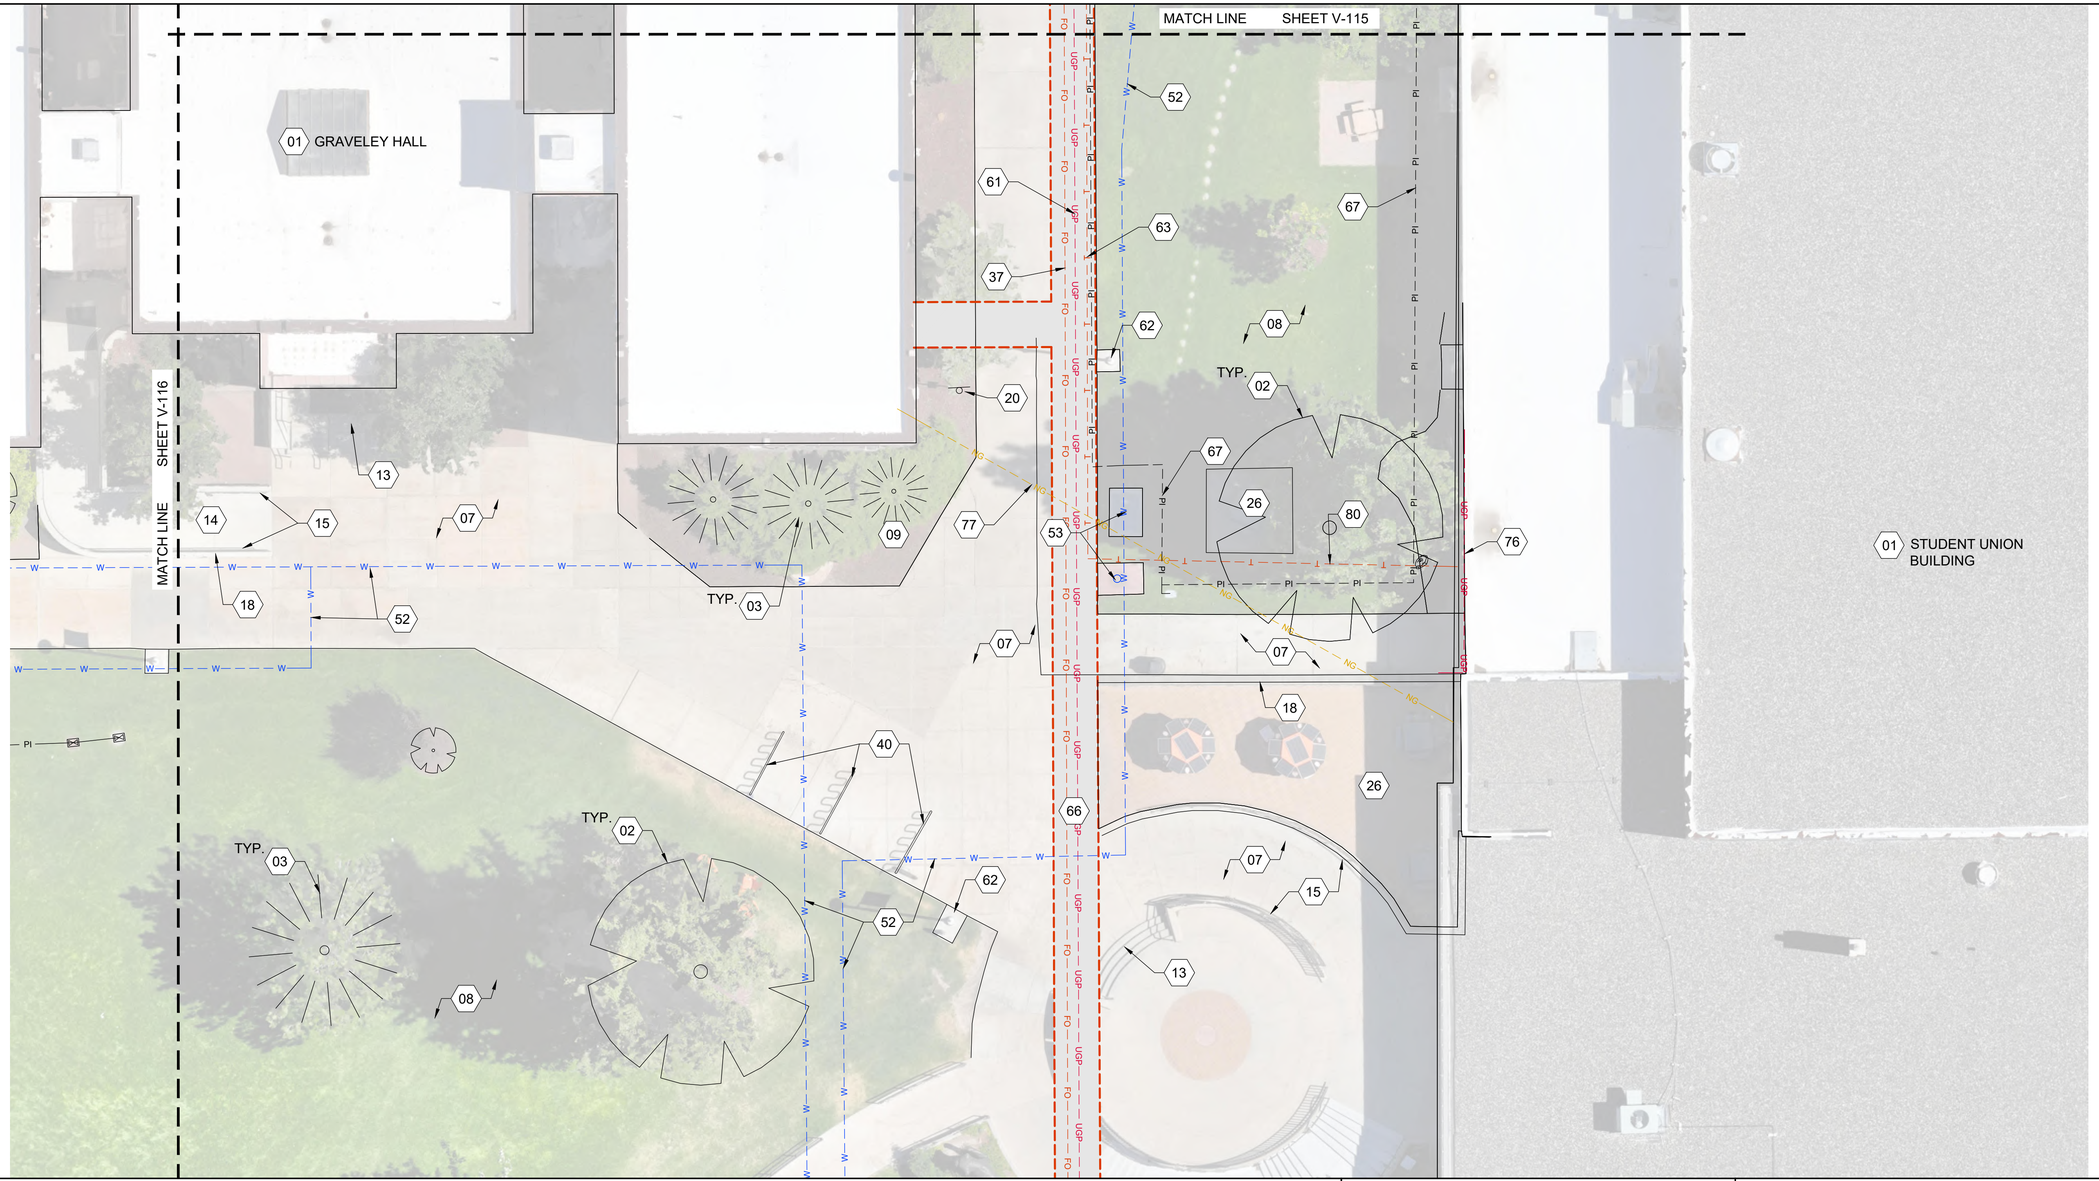

SHEET KEYNOTES

01	BUILDING
02	DECIDUOUS TREE
03	CONIFEROUS TREE
07	CONCRETE SIDEWALK
08	LANDSCAPING, SOD
09	LANDSCAPING, MULCH
13	CONCRETE STAIRS
14	ADA RAMP
15	RAILING
18	CONCRETE RETAINING WALL
20	SITE SIGN
26	SIDEWALK, PAVERS
37	FIBER OPTIC (LOCATED IN TUNNEL)
40	BIKE RACK
52	WATER LINE
53	WATER VAULT
61	UNDERGROUND POWER (LOCATED IN TUNNEL)
62	SITE LIGHTING
63	UNDERGROUND COMMUNICATIONS (LOCATED IN TUNNEL)
66	TUNNEL (LOCATED UNDER SIDEWALK OR PAVING)
67	PRESSURE IRRIGATION MAIN LINE
76	UNDERGROUND POWER
77	NATURAL GAS LINE
80	UNDERGROUND COMMUNICATION LINE

EXISTING SITE NOTES

1. STEAM AND CONDENSATE LINES ARE IN TUNNELS LOCATED UNDER SIDEWALK PATHS UNLESS OTHERWISE NOTED.
2. CONTRACTOR TO VERIFY ALL INFORMATION ON THESE PLANS IN THE FIELD.
3. PIPE SIZES LISTED ON THESE PLANS MAY VARY IN THE FIELD. CONTRACTOR TO FIELD VERIFY.
4. TUNNEL UTILITIES INCLUDE: IDAHO POWER, SYRINGA, CABLE ONE, CENTURY LINK, AND IDAHO STATE UNIVERSITY NETWORKING / TELECOMMUNICATIONS.
5. FOR EXISTING IRRIGATION SYSTEM SEE SHEETS 15, 16, 20, 21, 26, AND 27 IN APPENDIX A.

0 10 20

KELLER ASSOCIATES
305 North 3rd Ave, Suite A
Pocatello, Idaho 83201
(208) 238-2146

95% Design Review Not For Construction

NO.	REVISIONS	DATE

This document or any part thereof in detail or design concept is the personal property of Keller Associates, Inc. and shall not be used in whole or part without the written authorization of Keller Associates, Inc.

DPW PROJECT #24-246
ISU: REPAIR UTILITY TUNNEL, PHASE 3

IDAHO STATE UNIVERSITY


EXISTING SITE PLAN

DRAWN: KJW | CHECK: MBH

VERIFY SCALE: Scales based on 22"x34" prints.
1-1/2 Inches

PROJECT NO.
208106-119

SHEET NO.
V-117

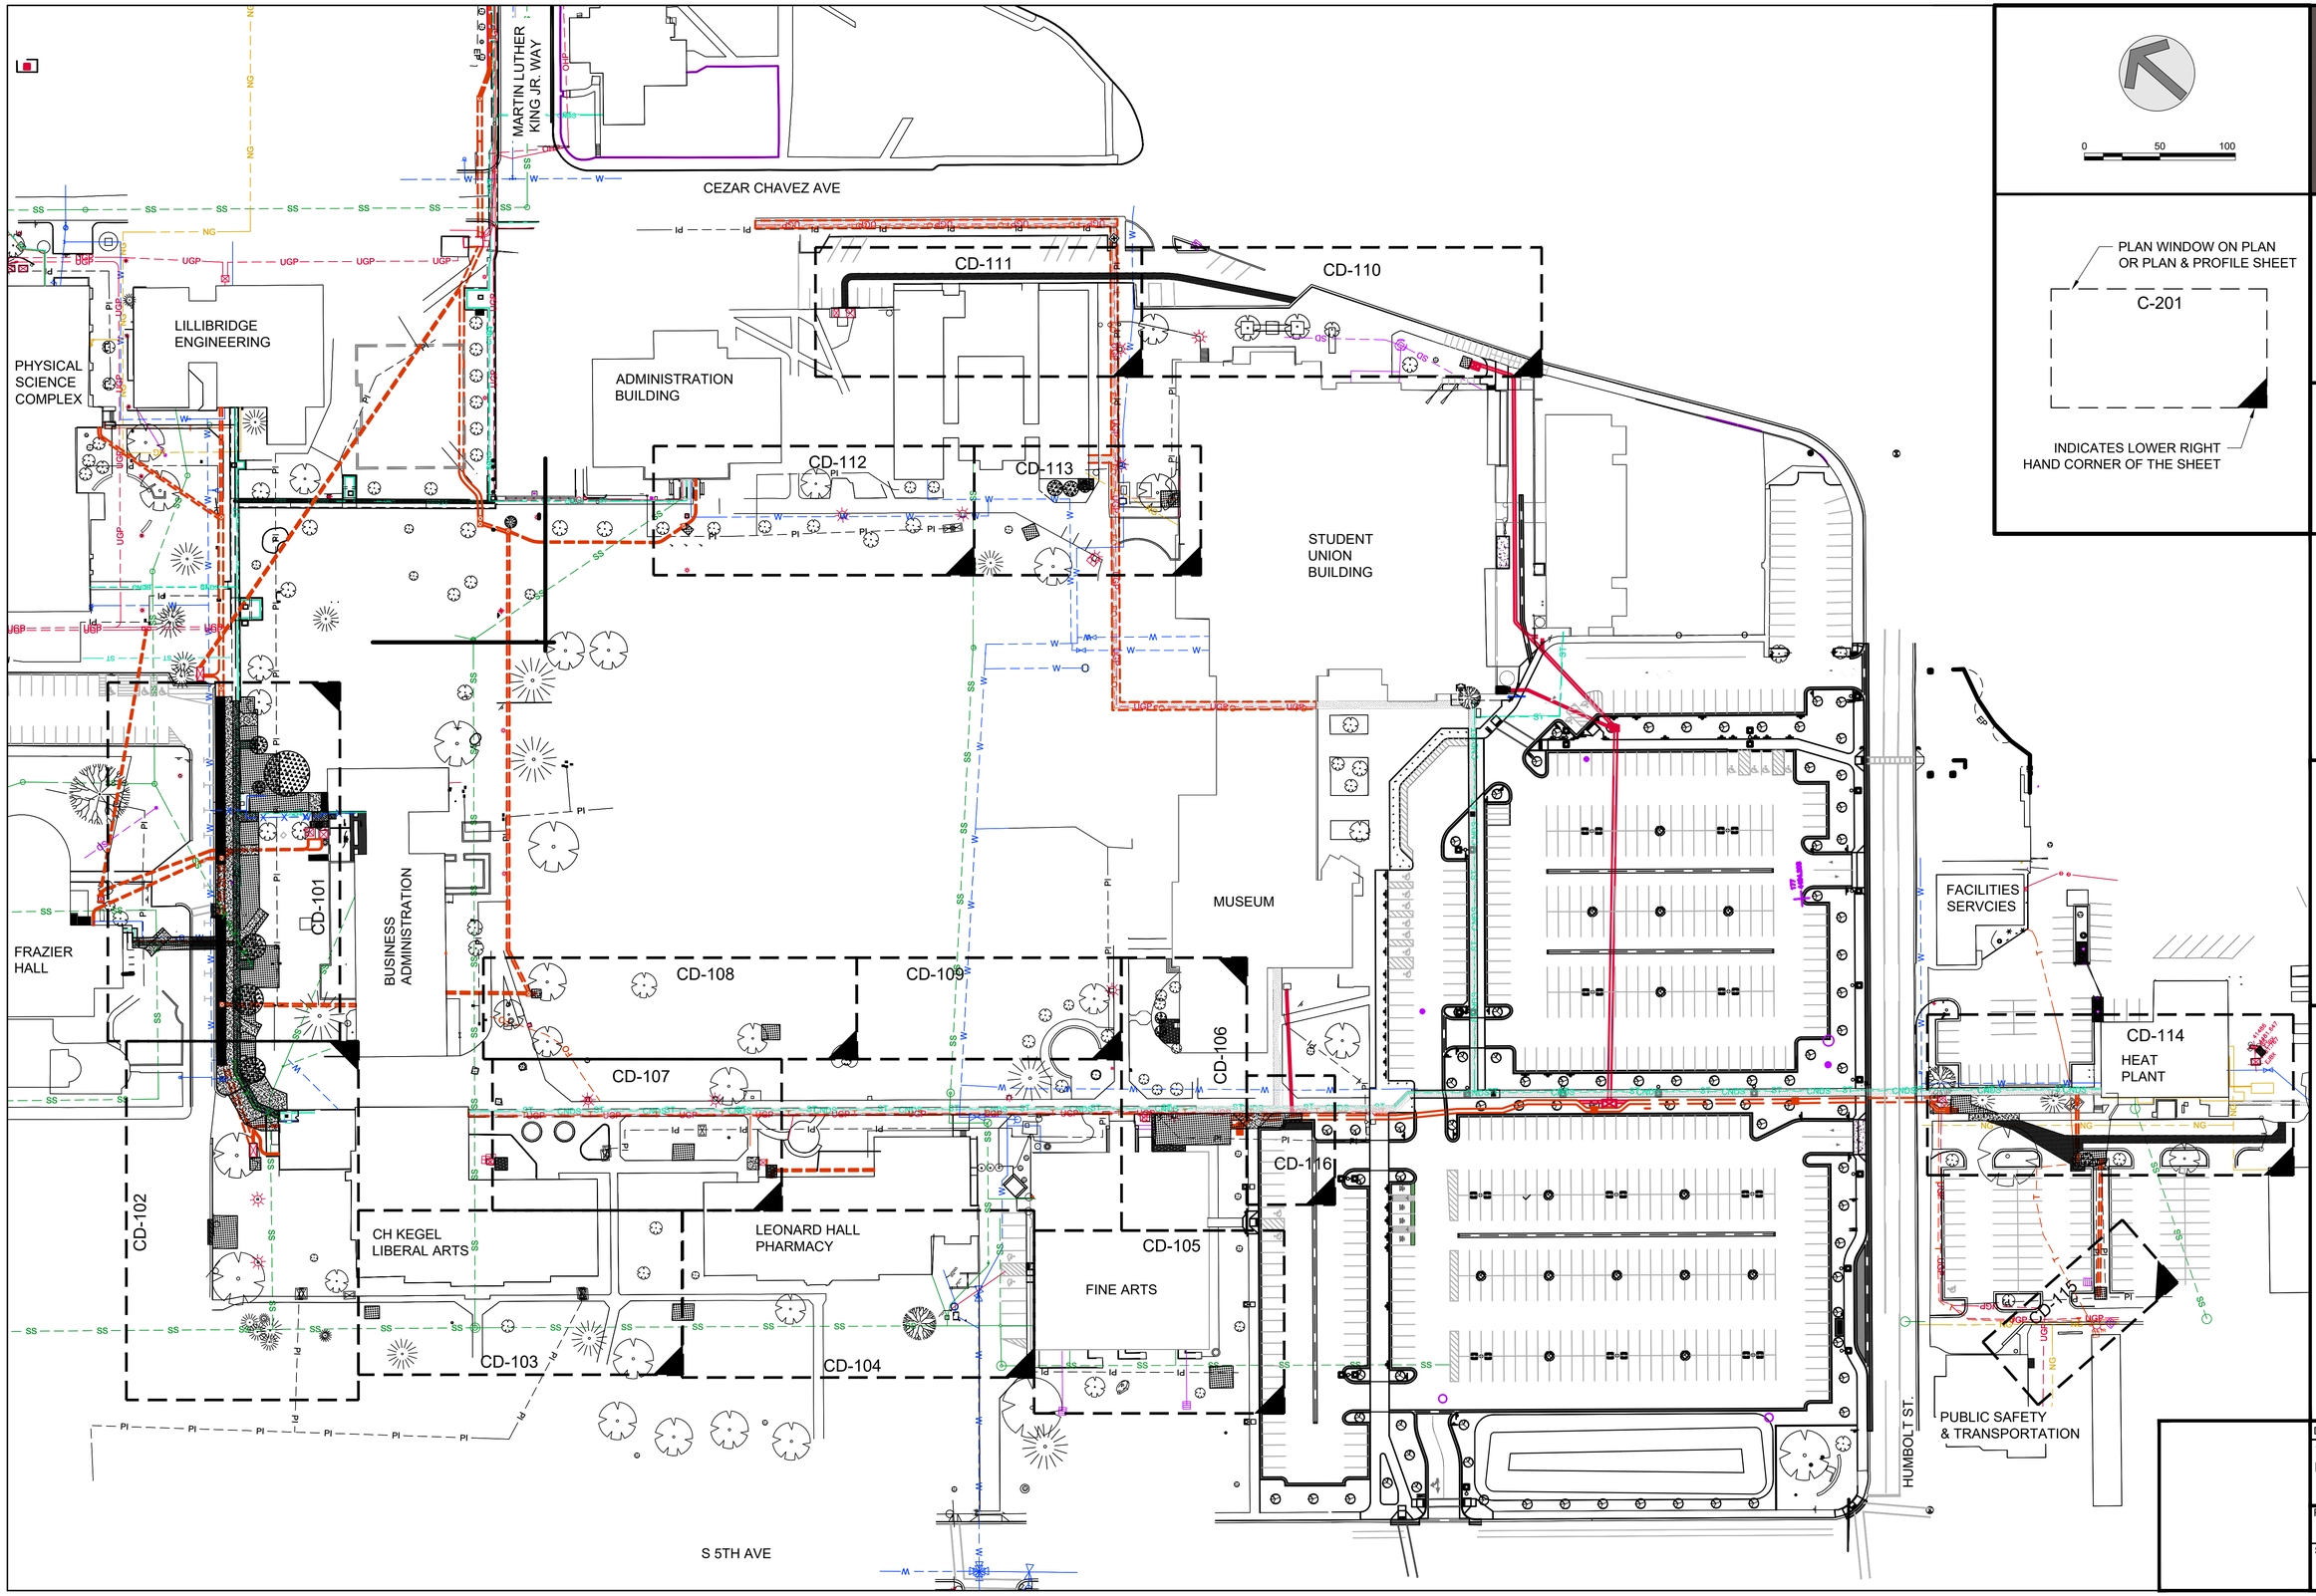

PLAN WINDOW ON PLAN OR PLAN & PROFILE SHEET

C-201

INDICATES LOWER RIGHT HAND CORNER OF THE SHEET

95% Design Review Not For Construction

KELLER ASSOCIATES
305 North 3rd Ave, Suite A
Pocatello, Idaho 83201
(208) 238-2146

NO.	REVISIONS	DATE

This document or any part thereof in detail or design concept is the personal property of Keller Associates, Inc. and may not be used in any way without the written authorization of Keller Associates, Inc.

DPW PROJECT #24-246
ISU: REPAIR UTILITY TUNNEL, PHASE 3

IDAHO STATE UNIVERSITY

DEMOLITION OVERALL PLAN

DRAWN: KJW | CHECK: MBH


VERIFY SCALE: Scales based on 22"x34" prints.

1-1/2 Inches

PROJECT NO.
208106-119

SHEET NO.
CD-100

PRINTED: 4/7/2025 4:40 PM
LAST SAVED: 4/7/2025 2:00 PM
J:\208106-119 ISU REPLACE UTILITY TUNNEL, PHASE 3\C_DESN_CAD\3_DESIGN\D_PLANS-1\CD-101.DWG

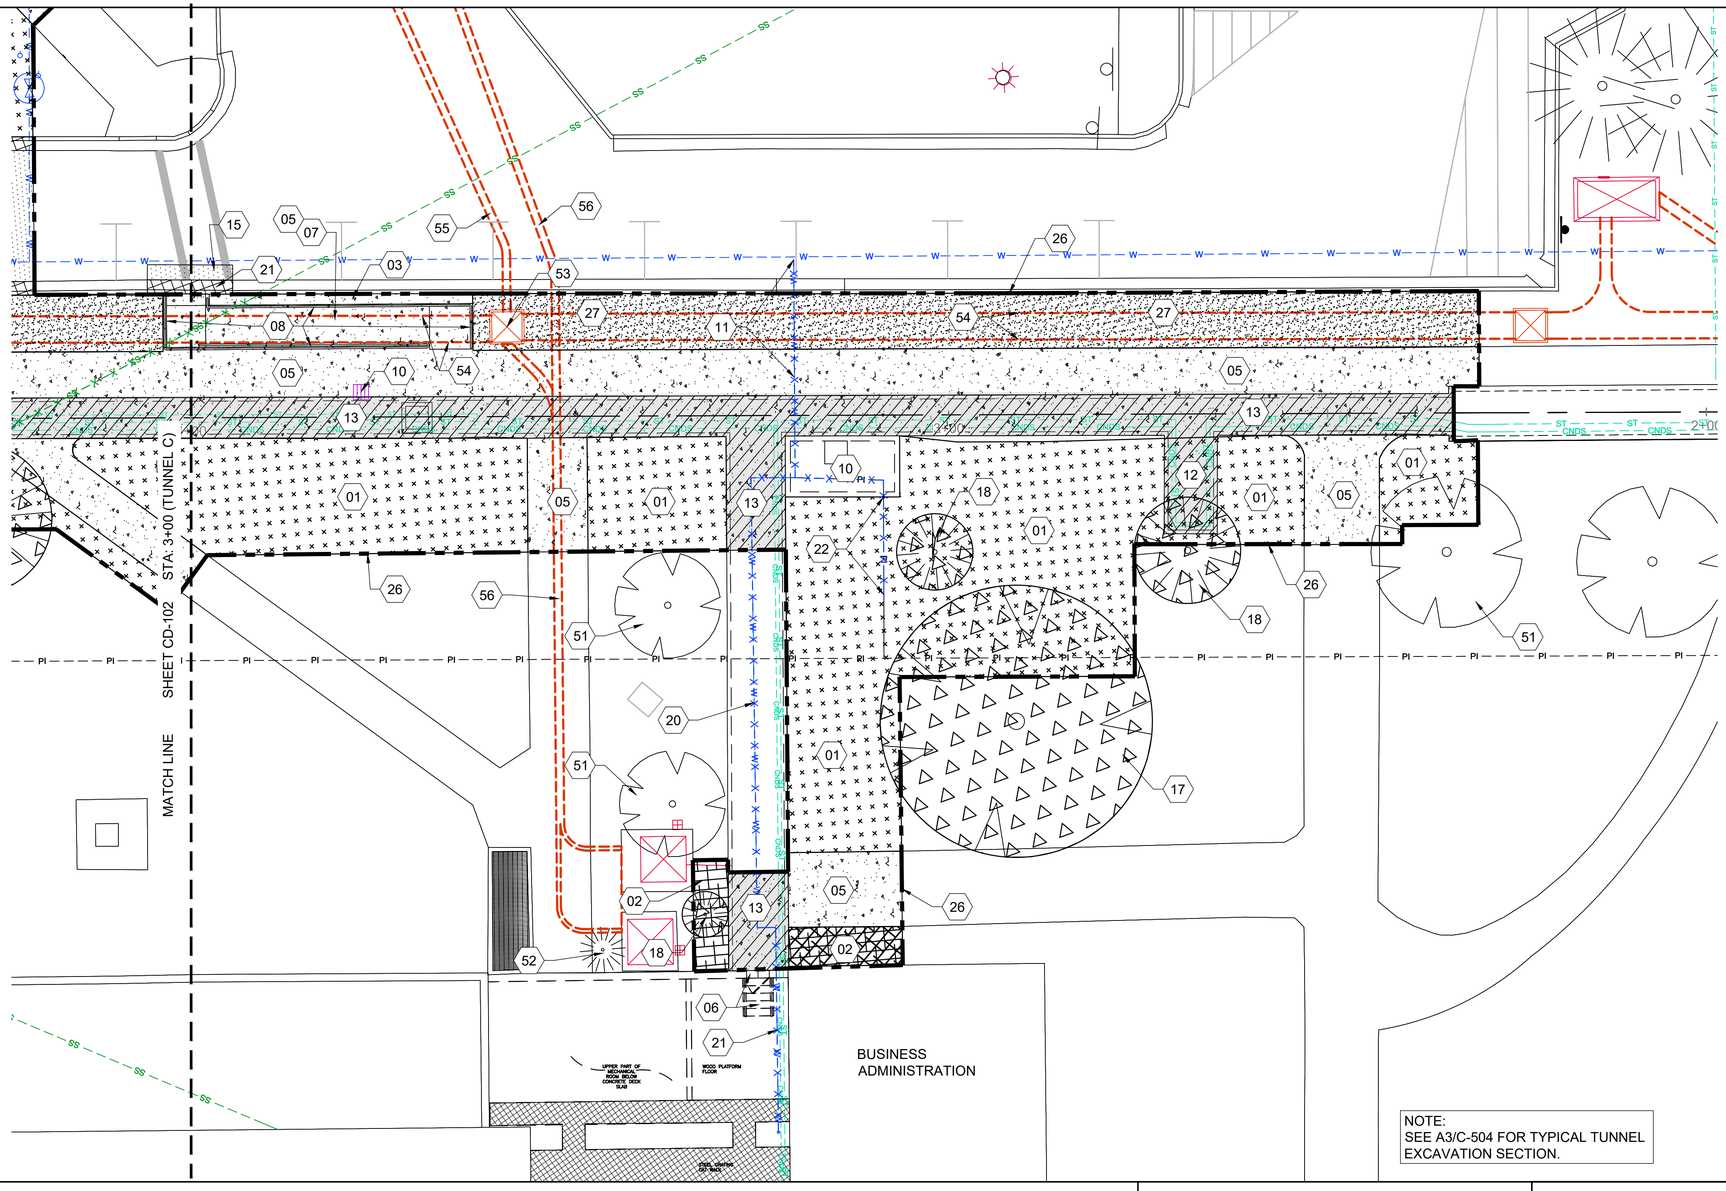

SHEET KEYNOTES

01	DEMO, REMOVE LANDSCAPING, (SOD)/IRRIGATION SYSTEM AS REQUIRED FOR CONSTRUCTION. COORDINATE W/ISU IRRIGATION PLANS IN "APPENDIX A"
02	DEMO, REMOVE LANDSCAPING, (MULCH)/IRRIGATION SYSTEM AS REQUIRED FOR CONSTRUCTION. COORDINATE W/ISU IRRIGATION PLANS IN "APPENDIX A"
03	DEMO, SAWCUT AND REMOVE CONCRETE PAVING
05	DEMO, SAWCUT AND REMOVE SIDEWALK
06	DEMO, REMOVE STAIRS INSIDE BUILDING MECHANICAL ROOM. SAWCUT OPENING IN FOUNDATION WALL, RE: B3/C-508
07	DEMO SAWCUT AND REMOVE ADA RAMP
08	DEMO, SAWCUT AND REMOVE RETAINING WALL AND RAILINGS
10	DEMO, REMOVE WATER VAULT, PIPING, VALVES, ETC, INSIDE VAULT
11	DEMO, REMOVE WATER LINE FROM MAIN LINE TO WATER VAULT, CAP WATER LINE AT MAIN LINE
12	DEMO, REMOVE EXISTING EXPANSION LOOP CONCRETE TUNNEL IN ITS ENTIRETY. EXISITING STEAM LINE EXPANSION LOOP PIPE & INSULATION TO BE REMOVED
13	DEMO, REMOVE SIDEWALK/CAP TO UTILITY TUNNEL
15	DEMO, SAWCUT AND REMOVE ASPHALT PAVING
17	DEMO, REMOVE DECIDUOUS TREE
18	DEMO, REMOVE CONIFEROUS TREE
20	DEMO, REMOVE WATER LINE INSIDE TUNNEL TO BUILDING
21	DEMO, REMOVE WEATER LINE INSIDE BUILDING, RE: MECHANICAL PLANS
22	DEMO, REMOVE IRRIGATION LINE
26	DEMO, TUNNEL EXCAVATION LIMITS, RE: A3/C-504
27	DEMO, REMOVE LANDSCAPING, (ROCK MULCH)/IRRIGATION DRIP SYSTEM AS REQUIRED FOR CONSTRUCTION.
51	PRESERVE & PROTECT DECIDUOUS TREE
52	PRESERVE & PROTECT, CONIFEROUS TREE
53	PRESERVE & PROTECT COMMUNICATION VAULT
54	PRESERVE & PROTECT COMMUNICATION/IDAHO POWER CONDUIT BANK
55	PRESERVE & PROTECT COMMINCATION CONDUIT BANK
56	PRESERVE & PROTECT IDAHO POWER CONDUIT BANK

EXISTING SITE NOTES

1. SEE MECHANICAL PLANS FOR DEMOLITION OF STEAM AND CONDENSATE LINES IN TUNNEL.
2. SEE ELECTRICAL PLANS FOR DEMOLITION OF ELECTRICAL AND COMMUNICATIONS SYSTEMS IN TUNNEL.
3. PRESERVE AND PROTECT SITE AND UTILITY FEATURES OUTSIDE OF THE AREAS NOTED AND NOT CALLED OUT ON THESE PLANS UNLESS OTHERWISE NOTED.
4. CONTRACTOR TO VERIFY ALL INFORMATION ON THESE PLANS IN THE FIELD.
5. IRRIGATION SYSTEM COMPONENTS SUCH AS VALVES, BOXES, HEADS, PIPING, WIRING, ETC. THAT ARE REMOVED OR DAMAGED DUE TO CONSTRUCTION ACTIVITIES ARE TO BE REPLACED WITH IN KIND OR BETTER MATERIALS.
6. FOR EXISTING IRRIGATION SYSTEM SEE SHEETS 15, 16, 20, 21, 26, AND 27 IN APPENDIX A.

HATCH LEGEND

- ASPHALT DEMO
- TUNNEL DEMO
- CURB DEMO
- GRAVEL DEMO
- SOD DEMO
- CONCRETE SIDEWALK DEMO
- MULCH DEMO
- ROCK MULCH DEMO

0 10 20

KELLER ASSOCIATES
305 North 3rd Ave, Suite A
Pocatello, Idaho 83201
(208) 238-2146

95% Design Review
Not For Construction

NO.	REVISIONS	DATE

This document or any part thereof in detail or design concept is the personal property of Keller Associates, Inc. and shall not be reproduced in any form without the written authorization of Keller Associates, Inc.

DPW PROJECT #24-246
ISU: REPAIR UTILITY TUNNEL, PHASE 3

IDAHO STATE UNIVERSITY


DEMOLITION PLAN

DRAWN: KJW | CHECK: MBH

VERIFY SCALE: Scales based on 22"x34" prints.
1-1/2 Inches

PROJECT NO.
208106-119

SHEET NO.
CD-101

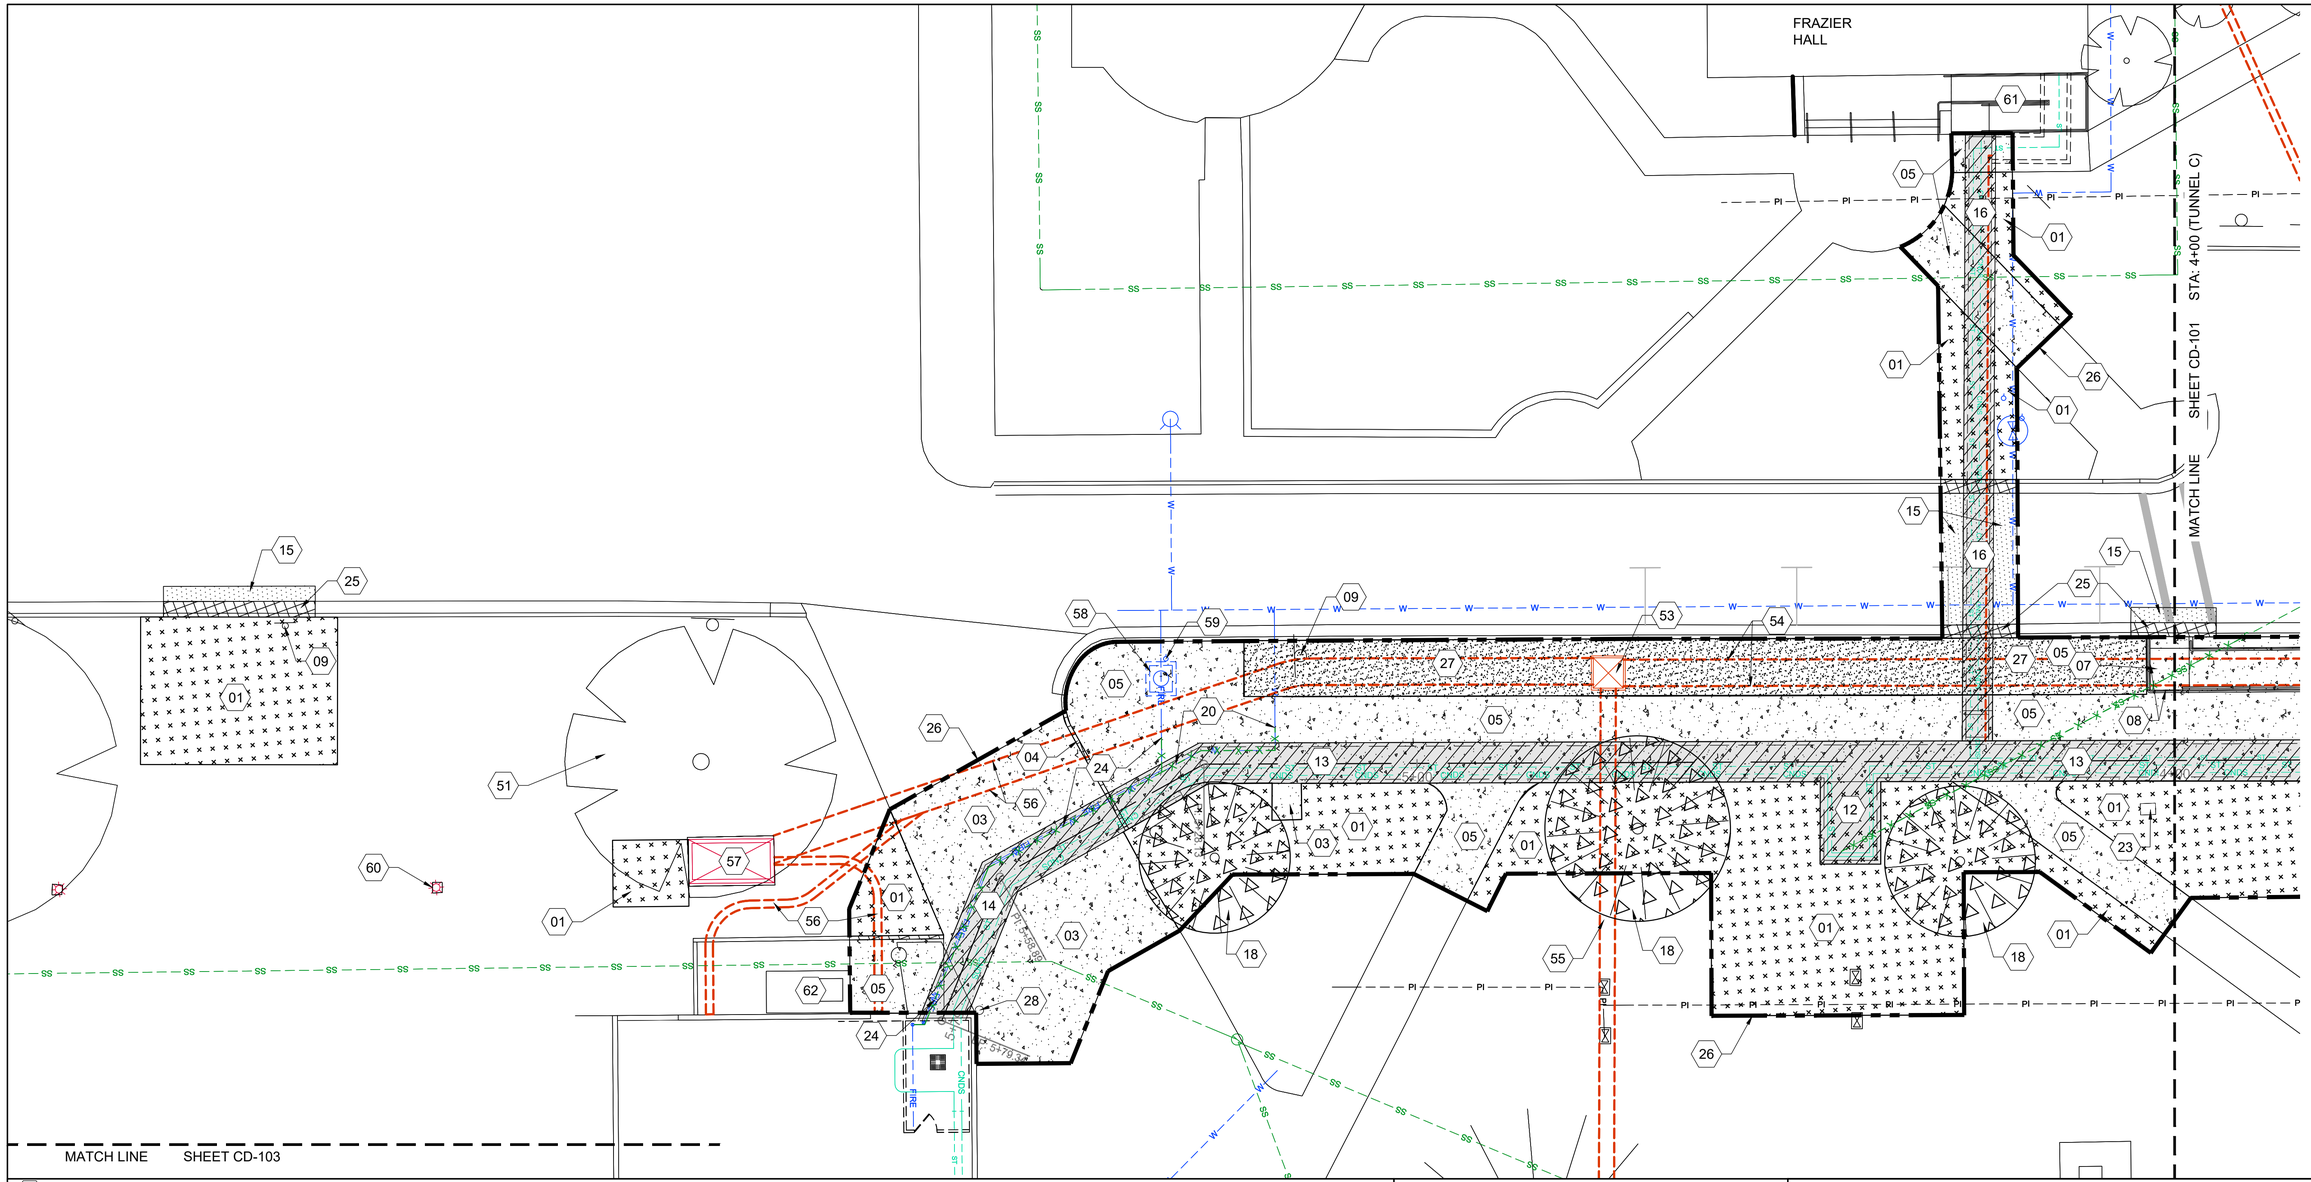

SHEET KEYNOTES

01	DEMO, REMOVE LANDSCAPING, (SOD)/IRRIGATION SYSTEM AS REQUIRED FOR CONSTRUCTION. COORDINATE W/ISU IRRIGATION PLANS IN "APPENDIX A"
03	DEMO, SAWCUT AND REMOVE CONCRETE PAVING
04	DEMO, SAWCUT AND REMOVE CURB WALL
05	DEMO, SAWCUT AND REMOVE SIDEWALK
07	DEMO SAWCUT AND REMOVE ADA RAMP
08	DEMO, SAWCUT AND REMOVE RETAINING WALL AND RAILINGS
09	DEMO, REMOVE SIGN, STORE AND RE-INSTALL, RE: SITE PLANS
13	DEMO, REMOVE SIDEWALK/CAP TO UTILITY TUNNEL
14	DEMO, REMOVE UTILITY TUNNEL UNDER CONCRETE PAVING
15	DEMO, SAWCUT AND REMOVE ASPHALT PAVING
16	DEMO, REMOVE TOP OF STEAM/CONDENSATE BANK CONCRETE LID, CLEAN BOTTOM OF CONCRETE DUCT OF DIRT AND DEBRIS, RE: B5/C-505
18	DEMO, REMOVE CONIFEROUS TREE
20	DEMO, REMOVE WATER LINE INSIDE TUNNEL TO BUILDING
23	DEMO, REMOVE MEMORIAL MONUMENT, RETURN TO OWNER
24	DEMO, CUT AND REMOVE FIRE LINE FROM OUTSIDE NEW TUNNEL TO INSIDE BUILDING, RE: MECHANICAL PLANS
25	DEMO, SAWCUT AND REMOVE CURB & GUTTER
26	DEMO, TUNNEL EXCAVATION LIMITS, RE: A3/C-504
27	DEMO, REMOVE LANDSCAPING, (ROCK MULCH)/IRRIGATION DRIP SYSTEM AS REQUIRED FOR CONSTRUCTION.
28	DEMO, REMOVE BOLLARDS
51	PRESERVE & PROTECT DECIDUOUS TREE
53	PRESERVE & PROTECT COMMUNICATION VAULT
54	PRESERVE & PROTECT COMMUNICATION/IDAHO POWER CONDUIT BANK
55	PRESERVE & PROTECT COMMINCATION CONDUIT BANK
56	PRESERVE & PROTECT IDAHO POWER CONDUIT BANK
57	PRESERVE & PROTECT, IDAHO POWER TRANSFORMER
58	PRESERVE & PROTECT, WATER VAULT
59	PRESERVE & PROTECT, FIRE DEPARTMENT CONNECTION
60	PRESERVE & PROTECT, LIGHT POLE
61	PRESERVE & PROTECT, ADA RAMP
62	PRESERVE & PROTECT, IDAHO POWER VAULT & GEAR

EXISTING SITE NOTES

1. SEE MECHANICAL PLANS FOR DEMOLITION OF STEAM AND CONDENSATE LINES IN TUNNEL.
2. SEE ELECTRICAL PLANS FOR DEMOLITION OF ELECTRICAL AND COMMUNICATIONS SYSTEMS IN TUNNEL.
3. PRESERVE AND PROTECT SITE AND UTILITY FEATURES OUTSIDE OF THE AREAS NOTED AND NOT CALLED OUT ON THESE PLANS UNLESS OTHERWISE NOTED.
4. CONTRACTOR TO VERIFY ALL INFORMATION ON THESE PLANS IN THE FIELD.
5. IRRIGATION SYSTEM COMPONENTS SUCH AS VALVES, BOXES, HEADS, PIPING, WIRING, ETC. THAT ARE REMOVED OR DAMAGED DUE TO CONSTRUCTION ACTIVITIES ARE TO BE REPLACED WITH IN KIND OR BETTER MATERIALS.
6. FOR EXISTING IRRIGATION SYSTEM SEE SHEETS 15, 16, 20, 21, 26, AND 27 IN APPENDIX A.

HATCH LEGEND

- ASPHALT DEMO
- SOD DEMO
- TUNNEL DEMO
- CONCRETE SIDEWALK DEMO
- CURB DEMO
- MULCH DEMO
- GRAVEL DEMO
- ROCK MULCH DEMO

0 10 20

KELLER ASSOCIATES
305 North 3rd Ave, Suite A
Pocatello, Idaho 83201
(208) 238-2146

95% Design Review Not For Construction

NO.	REVISIONS	DATE

This document or any part thereof in detail or design concept is the personal property of Keller Associates, Inc. and shall not be reproduced without written permission and authorization of Keller Associates, Inc.

DPW PROJECT #24-246
ISU: REPAIR UTILITY TUNNEL, PHASE 3

IDAHO STATE UNIVERSITY


DEMOLITION PLAN

DRAWN: KJW | CHECK: MBH

VERIFY SCALE: Scales based on 22"x34" prints.
1-1/2 Inches

PROJECT NO.
208106-119

SHEET NO.
CD-102

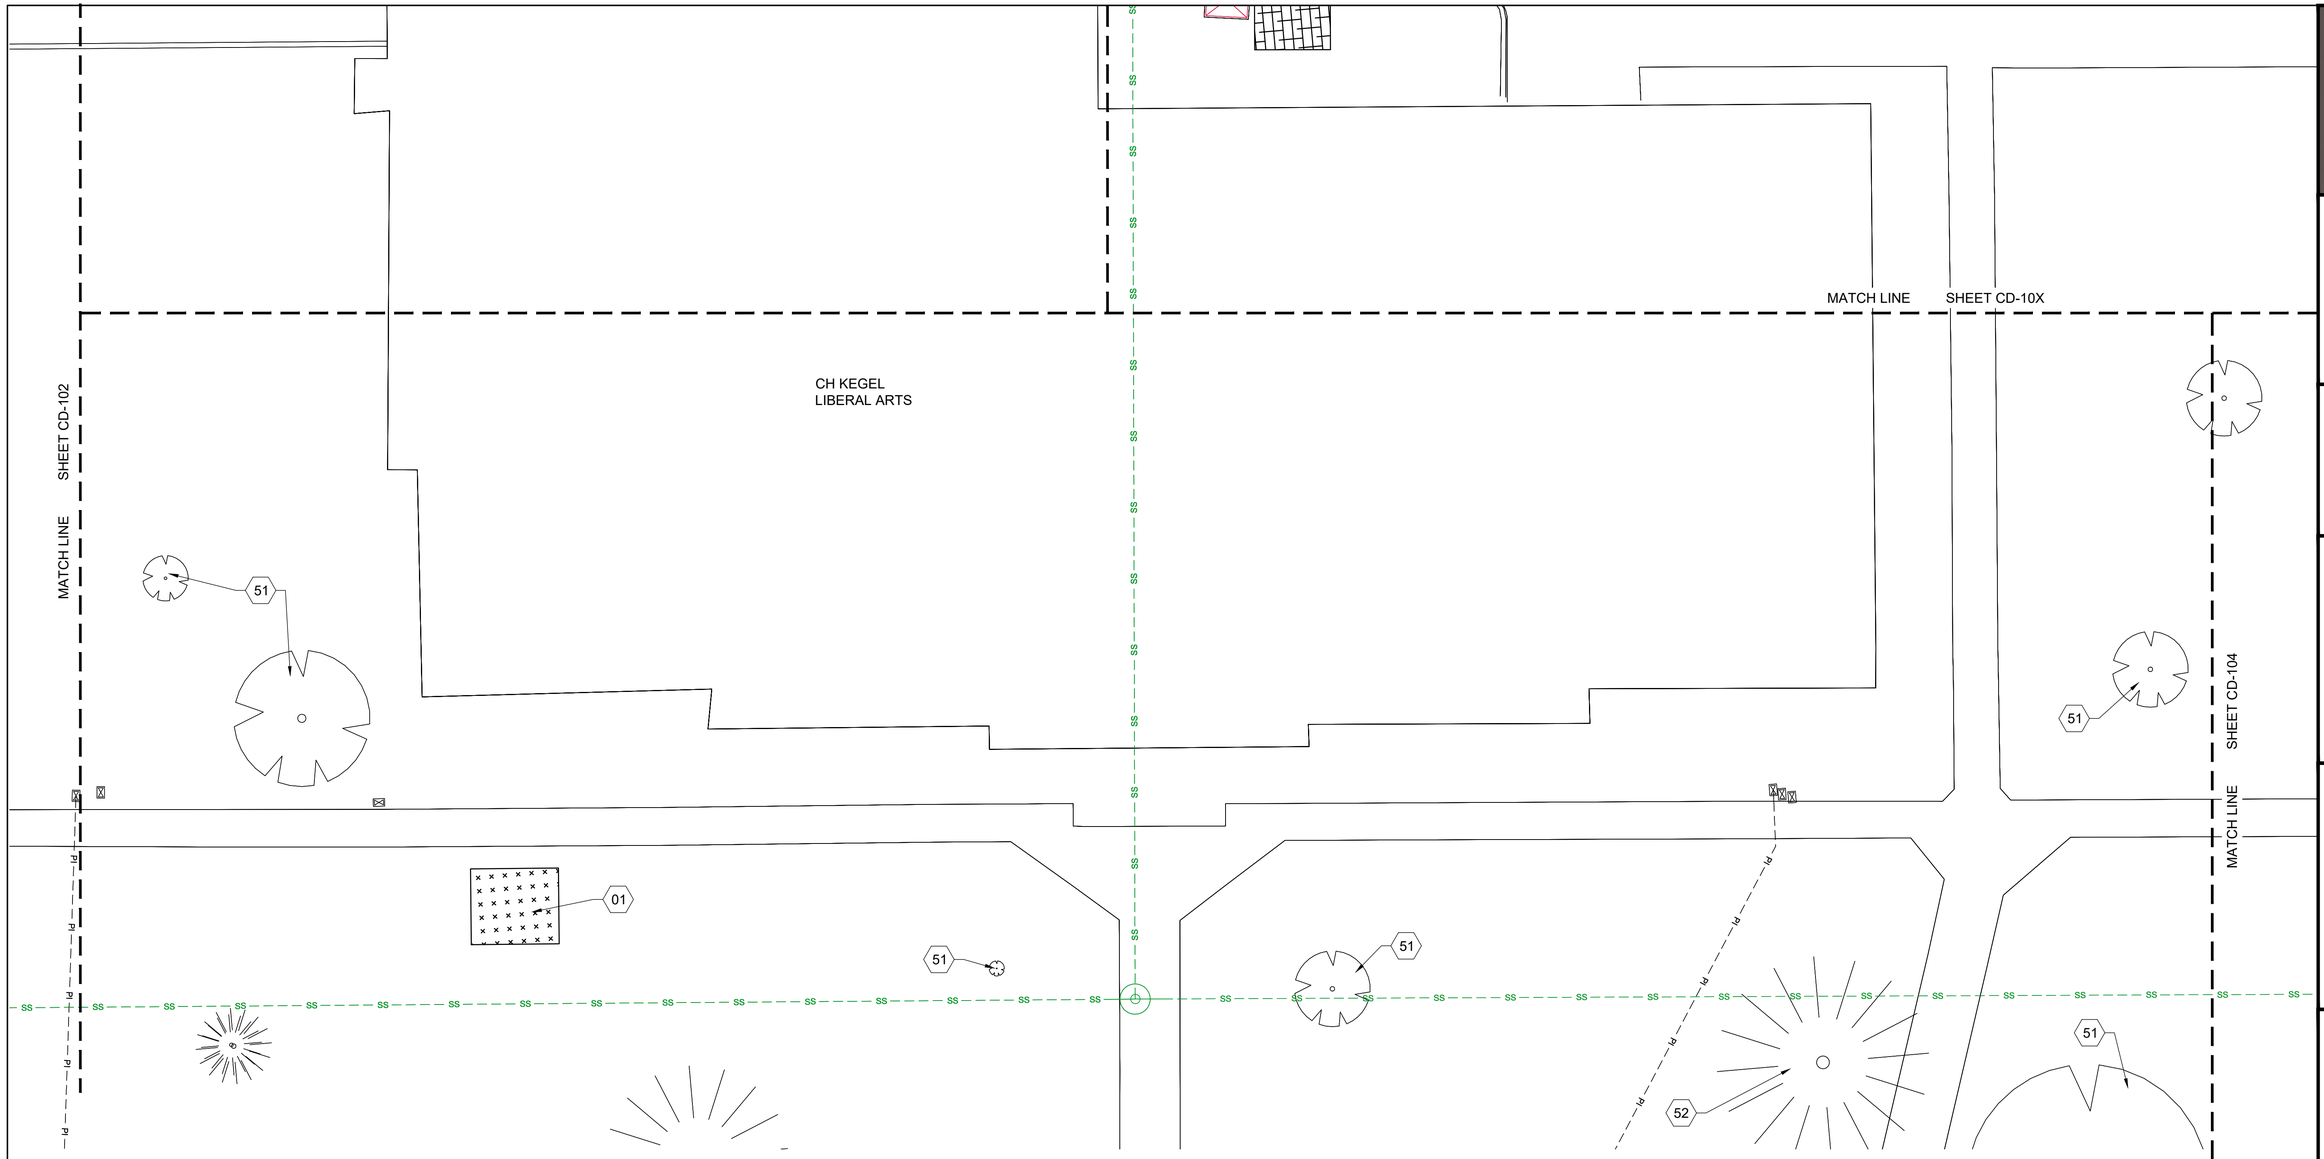

SHEET KEYNOTES

01	DEMO, REMOVE LANDSCAPING, (SOD)/IRRIGATION SYSTEM AS REQUIRED FOR CONSTRUCTION. COORDINATE W/ISU IRRIGATION PLANS IN "APPENDIX A"
51	PRESERVE & PROTECT DECIDUOUS TREE
52	PRESERVE & PROTECT, CONIFEROUS TREE

EXISTING SITE NOTES

1. SEE MECHANICAL PLANS FOR DEMOLITION OF STEAM AND CONDENSATE LINES IN TUNNEL.
2. SEE ELECTRICAL PLANS FOR DEMOLITION OF ELECTRICAL AND COMMUNICATIONS SYSTEMS IN TUNNEL.
3. PRESERVE AND PROTECT SITE AND UTILITY FEATURES OUTSIDE OF THE AREAS NOTED AND NOT CALLED OUT ON THESE PLANS UNLESS OTHERWISE NOTED.
4. CONTRACTOR TO VERIFY ALL INFORMATION ON THESE PLANS IN THE FIELD.
5. IRRIGATION SYSTEM COMPONENTS SUCH AS VALVES, BOXES, HEADS, PIPING, WIRING, ETC. THAT ARE REMOVED OR DAMAGED DUE TO CONSTRUCTION ACTIVITIES ARE TO BE REPLACED WITH IN KIND OR BETTER MATERIALS.
6. FOR EXISTING IRRIGATION SYSTEM SEE SHEETS 15, 16, 20, 21, 26, AND 27 IN APPENDIX A.

HATCH LEGEND

- ASPHALT DEMO
- SOD DEMO
- TUNNEL DEMO
- CONCRETE SIDEWALK DEMO
- CURB DEMO
- MULCH DEMO
- ROCK MULCH DEMO
- GRAVEL DEMO

0 10 20

KELLER ASSOCIATES
305 North 3rd Ave, Suite A
Pocatello, Idaho 83201
(208) 238-2146

95% Design Review Not For Construction

NO.	REVISIONS	DATE

This document or any part thereof in detail or design concept is the personal property of Keller Associates, Inc. and shall not be used in any form without the written authorization of Keller Associates, Inc.

DPW PROJECT #24-246
ISU: REPAIR UTILITY TUNNEL, PHASE 3

IDAHO STATE UNIVERSITY

DEMOLITION PLAN


DRAWN: KJW CHECK: MBH

VERIFY SCALE: Scales based on 22"x34" prints.

1-1/2 Inches

PROJECT NO.
208106-119

SHEET NO.
CD-103

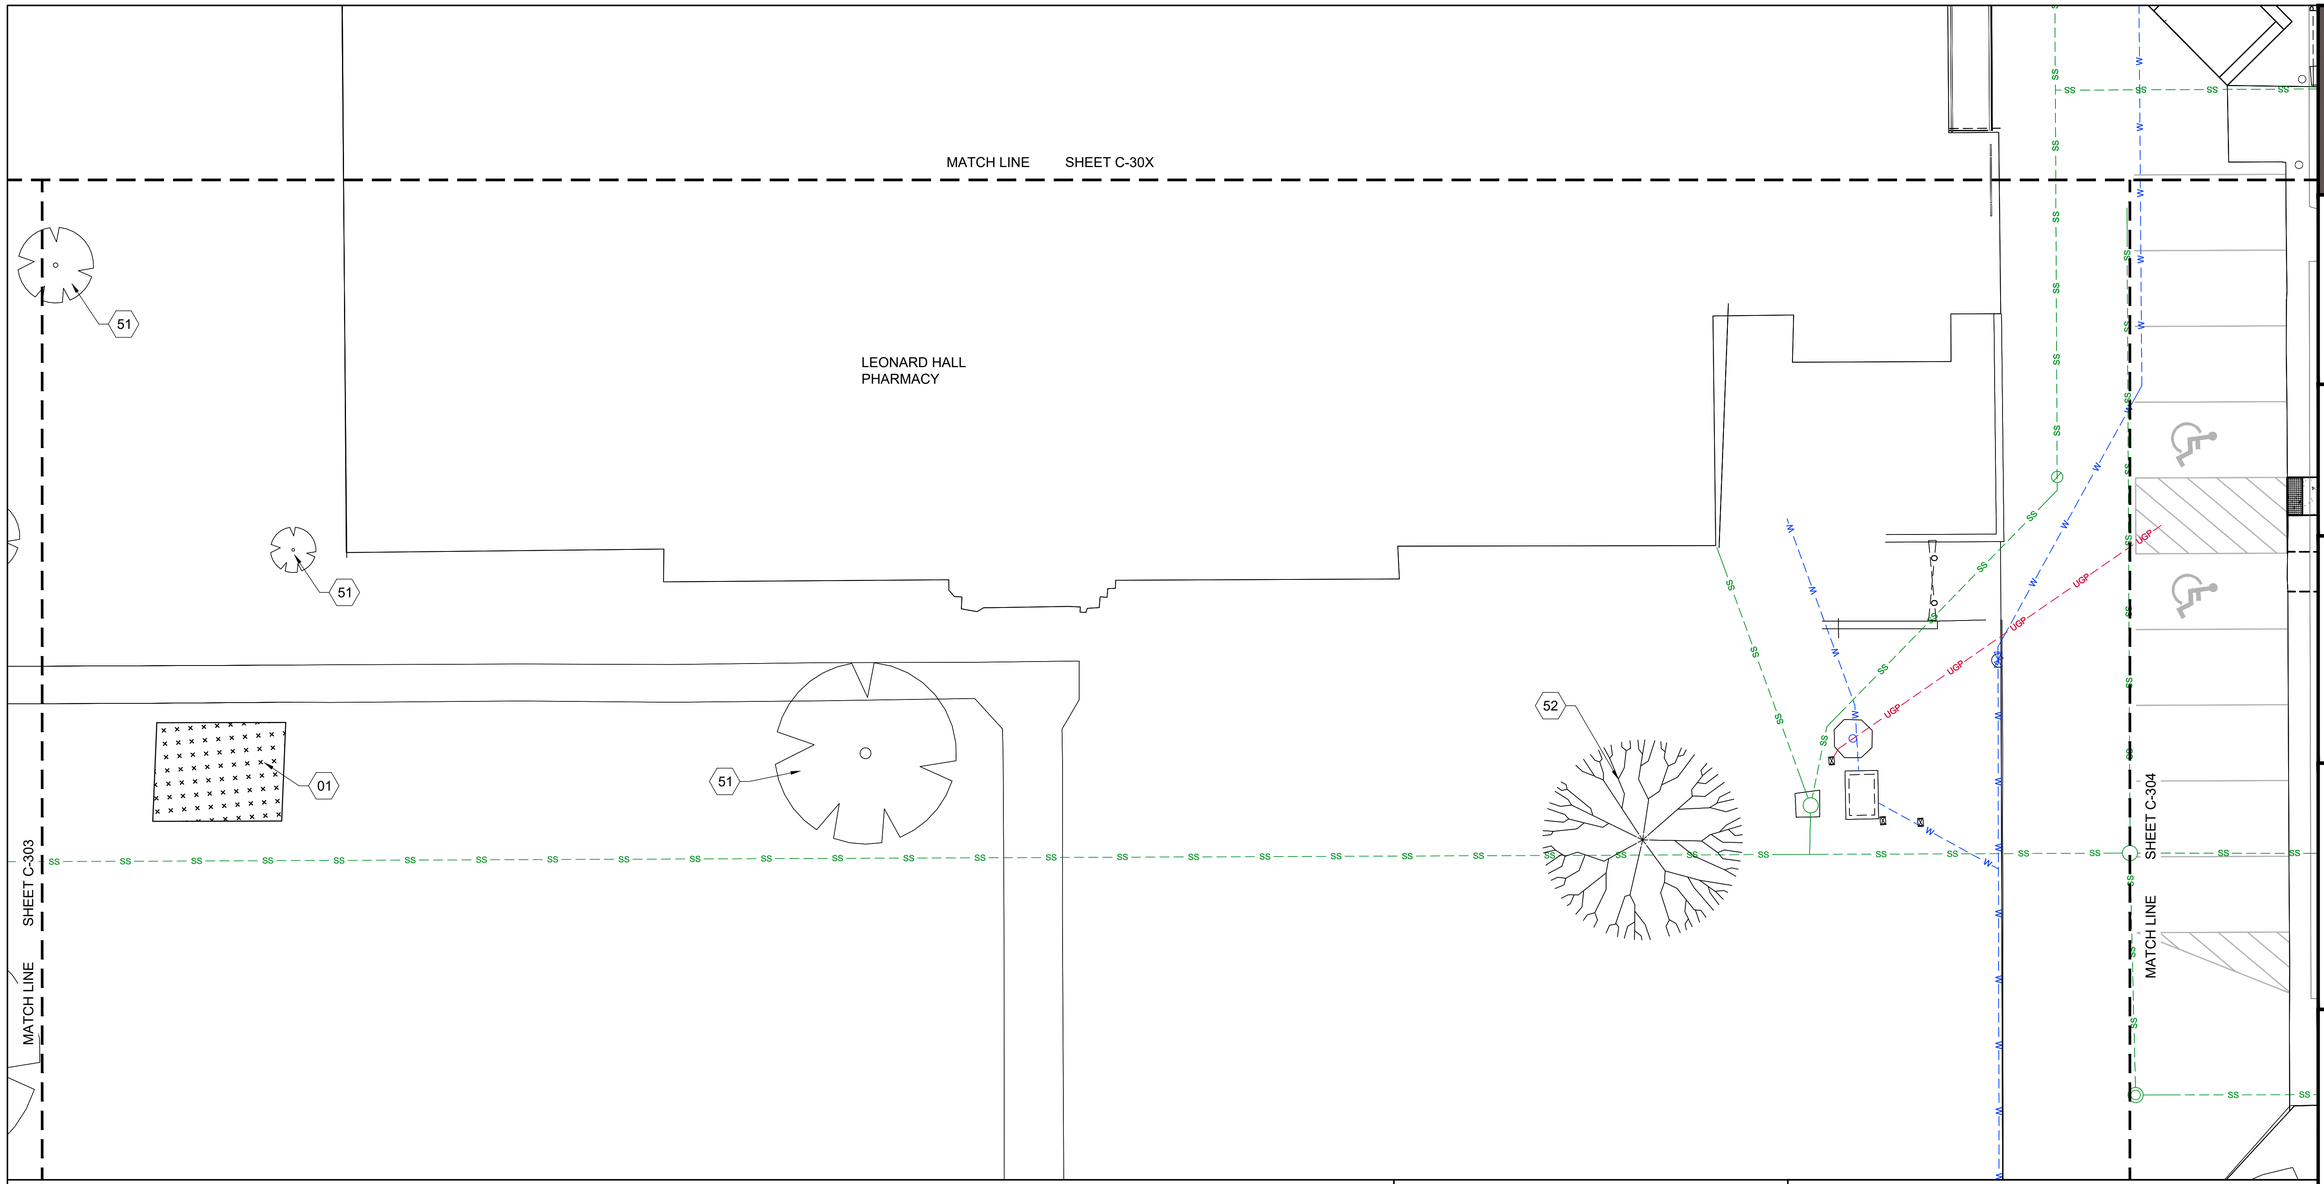

SHEET KEYNOTES

01	DEMO, REMOVE LANDSCAPING, (SOD)/IRRIGATION SYSTEM AS REQUIRED FOR CONSTRUCTION. COORDINATE W/ISU IRRIGATION PLANS IN "APPENDIX A"
51	PRESERVE & PROTECT DECIDUOUS TREE
51	PRESERVE & PROTECT DECIDUOUS TREE
51	PRESERVE & PROTECT DECIDUOUS TREE
52	PRESERVE & PROTECT, CONIFEROUS TREE

EXISTING SITE NOTES

1. SEE MECHANICAL PLANS FOR DEMOLITION OF STEAM AND CONDENSATE LINES IN TUNNEL.
2. SEE ELECTRICAL PLANS FOR DEMOLITION OF ELECTRICAL AND COMMUNICATIONS SYSTEMS IN TUNNEL.
3. PRESERVE AND PROTECT SITE AND UTILITY FEATURES OUTSIDE OF THE AREAS NOTED AND NOT CALLED OUT ON THESE PLANS UNLESS OTHERWISE NOTED.
4. CONTRACTOR TO VERIFY ALL INFORMATION ON THESE PLANS IN THE FIELD.
5. IRRIGATION SYSTEM COMPONENTS SUCH AS VALVES, BOXES, HEADS, PIPING, WIRING, ETC. THAT ARE REMOVED OR DAMAGED DUE TO CONSTRUCTION ACTIVITIES ARE TO BE REPLACED WITH IN KIND OR BETTER MATERIALS.
6. FOR EXISTING IRRIGATION SYSTEM SEE SHEETS 15, 16, 20, 21, 26, AND 27 IN APPENDIX A.

HATCH LEGEND

- ASPHALT DEMO
- TUNNEL DEMO
- CURB DEMO
- GRAVEL DEMO
- SOD DEMO
- CONCRETE SIDEWALK DEMO
- MULCH DEMO
- ROCK MULCH DEMO

0 10 20

KELLER ASSOCIATES
305 North 3rd Ave, Suite A
Pocatello, Idaho 83201
(208) 238-2146

95% Design Review Not For Construction

NO.	REVISIONS	DATE

This document or any part thereof in detail or design concept is the personal property of Keller Associates, Inc. and shall not be used in any way without the written authorization of Keller Associates, Inc.

DPW PROJECT #24-246
ISU: REPAIR UTILITY TUNNEL, PHASE 3

IDAHO STATE UNIVERSITY

DEMOLITION PLAN


DRAWN: KJW | CHECK: MBH

VERIFY SCALE: Scales based on 22"x34" prints.

1-1/2 Inches

PROJECT NO. 208106-119

SHEET NO. CD-104

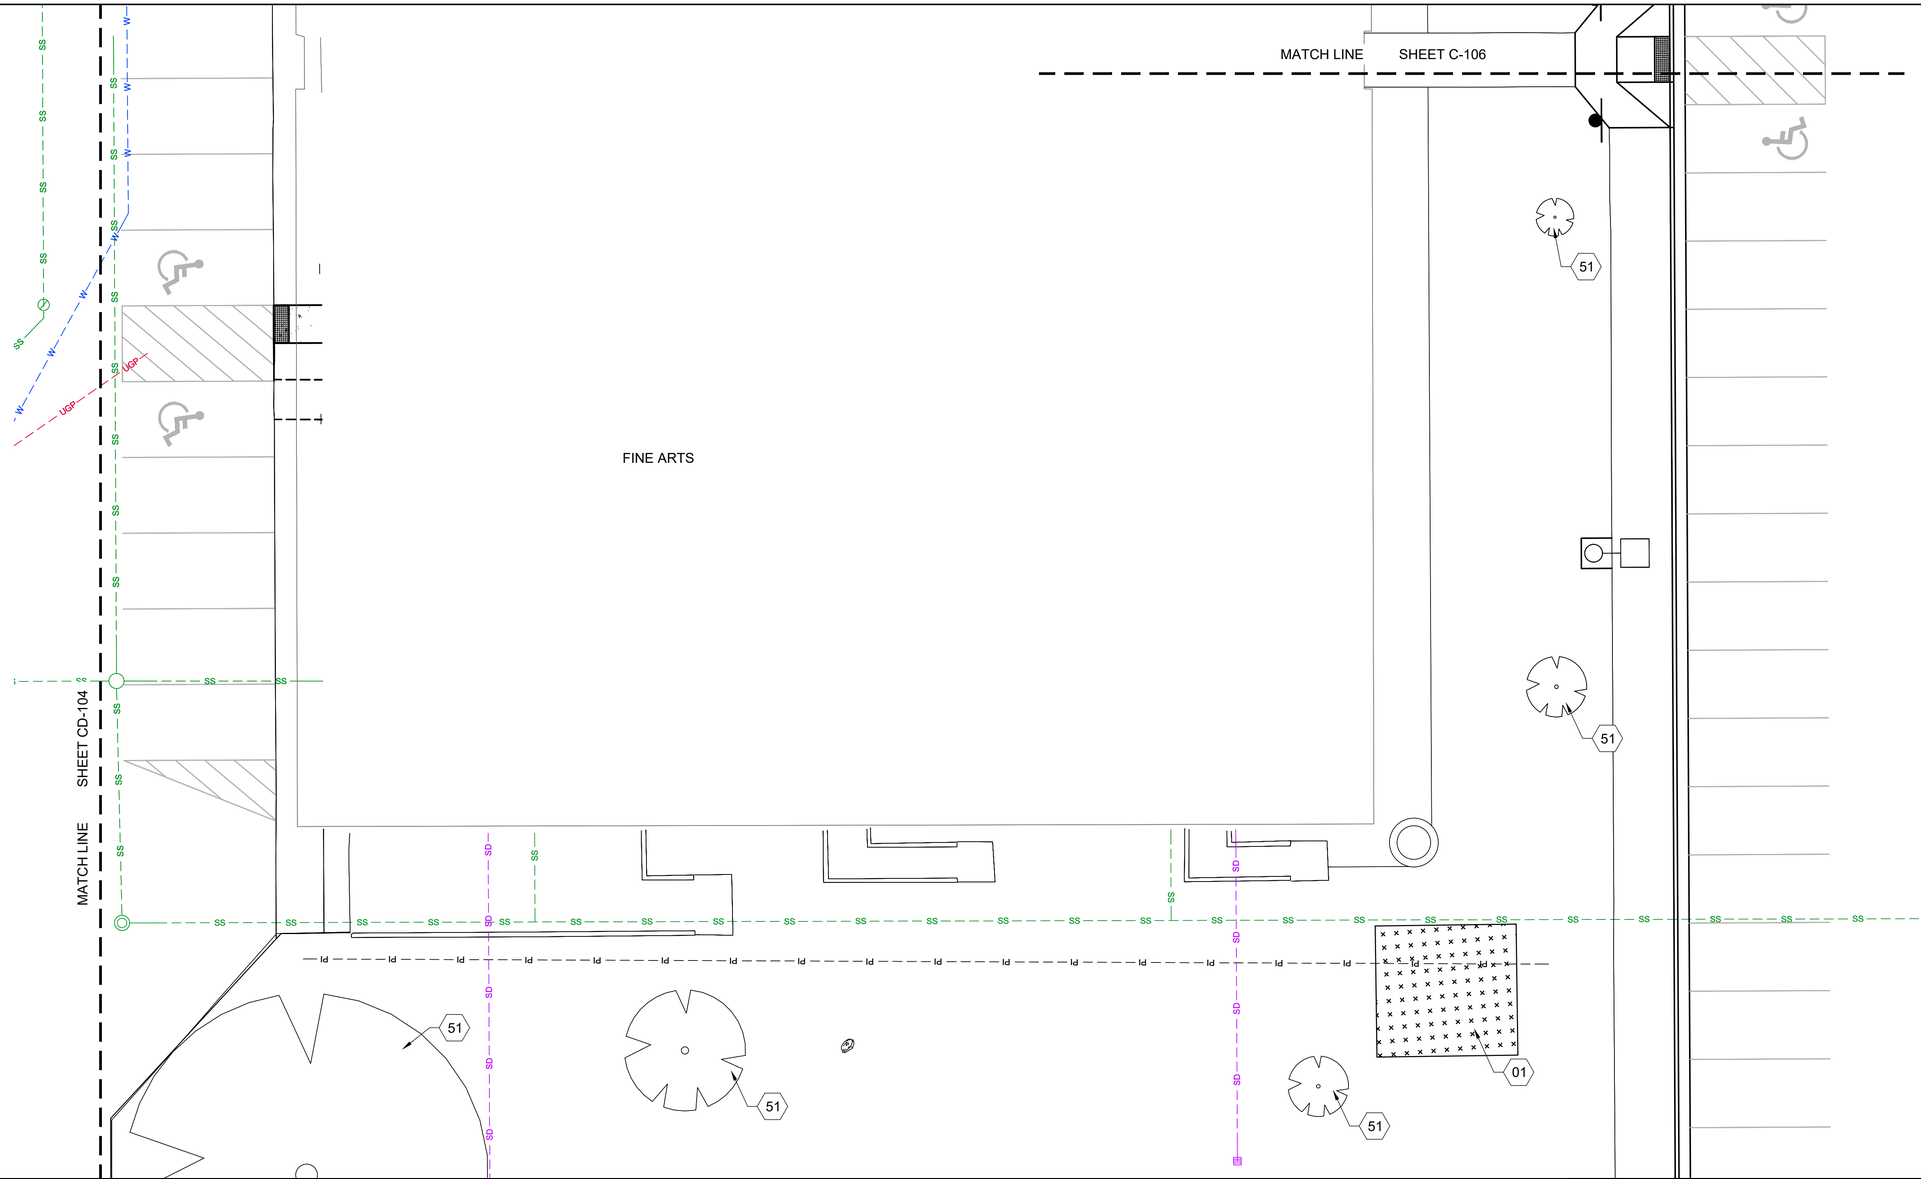

SHEET KEYNOTES

01	DEMO, REMOVE LANDSCAPING, (SOD)/IRRIGATION SYSTEM AS REQUIRED FOR CONSTRUCTION. COORDINATE W/ISU IRRIGATION PLANS IN "APPENDIX A"
51	PRESERVE & PROTECT DECIDUOUS TREE

EXISTING SITE NOTES

1. SEE MECHANICAL PLANS FOR DEMOLITION OF STEAM AND CONDENSATE LINES IN TUNNEL.
2. SEE ELECTRICAL PLANS FOR DEMOLITION OF ELECTRICAL AND COMMUNICATIONS SYSTEMS IN TUNNEL.
3. PRESERVE AND PROTECT SITE AND UTILITY FEATURES OUTSIDE OF THE AREAS NOTED AND NOT CALLED OUT ON THESE PLANS UNLESS OTHERWISE NOTED.
4. CONTRACTOR TO VERIFY ALL INFORMATION ON THESE PLANS IN THE FIELD.
5. IRRIGATION SYSTEM COMPONENTS SUCH AS VALVES, BOXES, HEADS, PIPING, WIRING, ETC. THAT ARE REMOVED OR DAMAGED DUE TO CONSTRUCTION ACTIVITIES ARE TO BE REPLACED WITH IN KIND OR BETTER MATERIALS.
6. FOR EXISTING IRRIGATION SYSTEM SEE SHEETS 15, 16, 20, 21, 26, AND 27 IN APPENDIX A.

HATCH LEGEND

- ASPHALT DEMO
- SOD DEMO
- CONCRETE SIDEWALK DEMO
- TUNNEL DEMO
- MULCH DEMO
- CURB DEMO
- ROCK MULCH DEMO
- GRAVEL DEMO

0 10 20

KELLER ASSOCIATES
305 North 3rd Ave, Suite A
Pocatello, Idaho 83201
(208) 238-2146

95% Design Review Not For Construction

NO.	REVISIONS	DATE

This document or any part thereof in detail or design concept is the personal property of Keller Associates, Inc. and shall not be reused in any way without the written authorization of Keller Associates, Inc.

DPW PROJECT #24-246
ISU: REPAIR UTILITY TUNNEL, PHASE 3

IDAHO STATE UNIVERSITY

DEMOLITION PLAN


DRAWN: KJW | CHECK: MBH

VERIFY SCALE: Scales based on 22"x34" prints.

1-1/2 Inches

PROJECT NO.
208106-119

SHEET NO.
CD-105

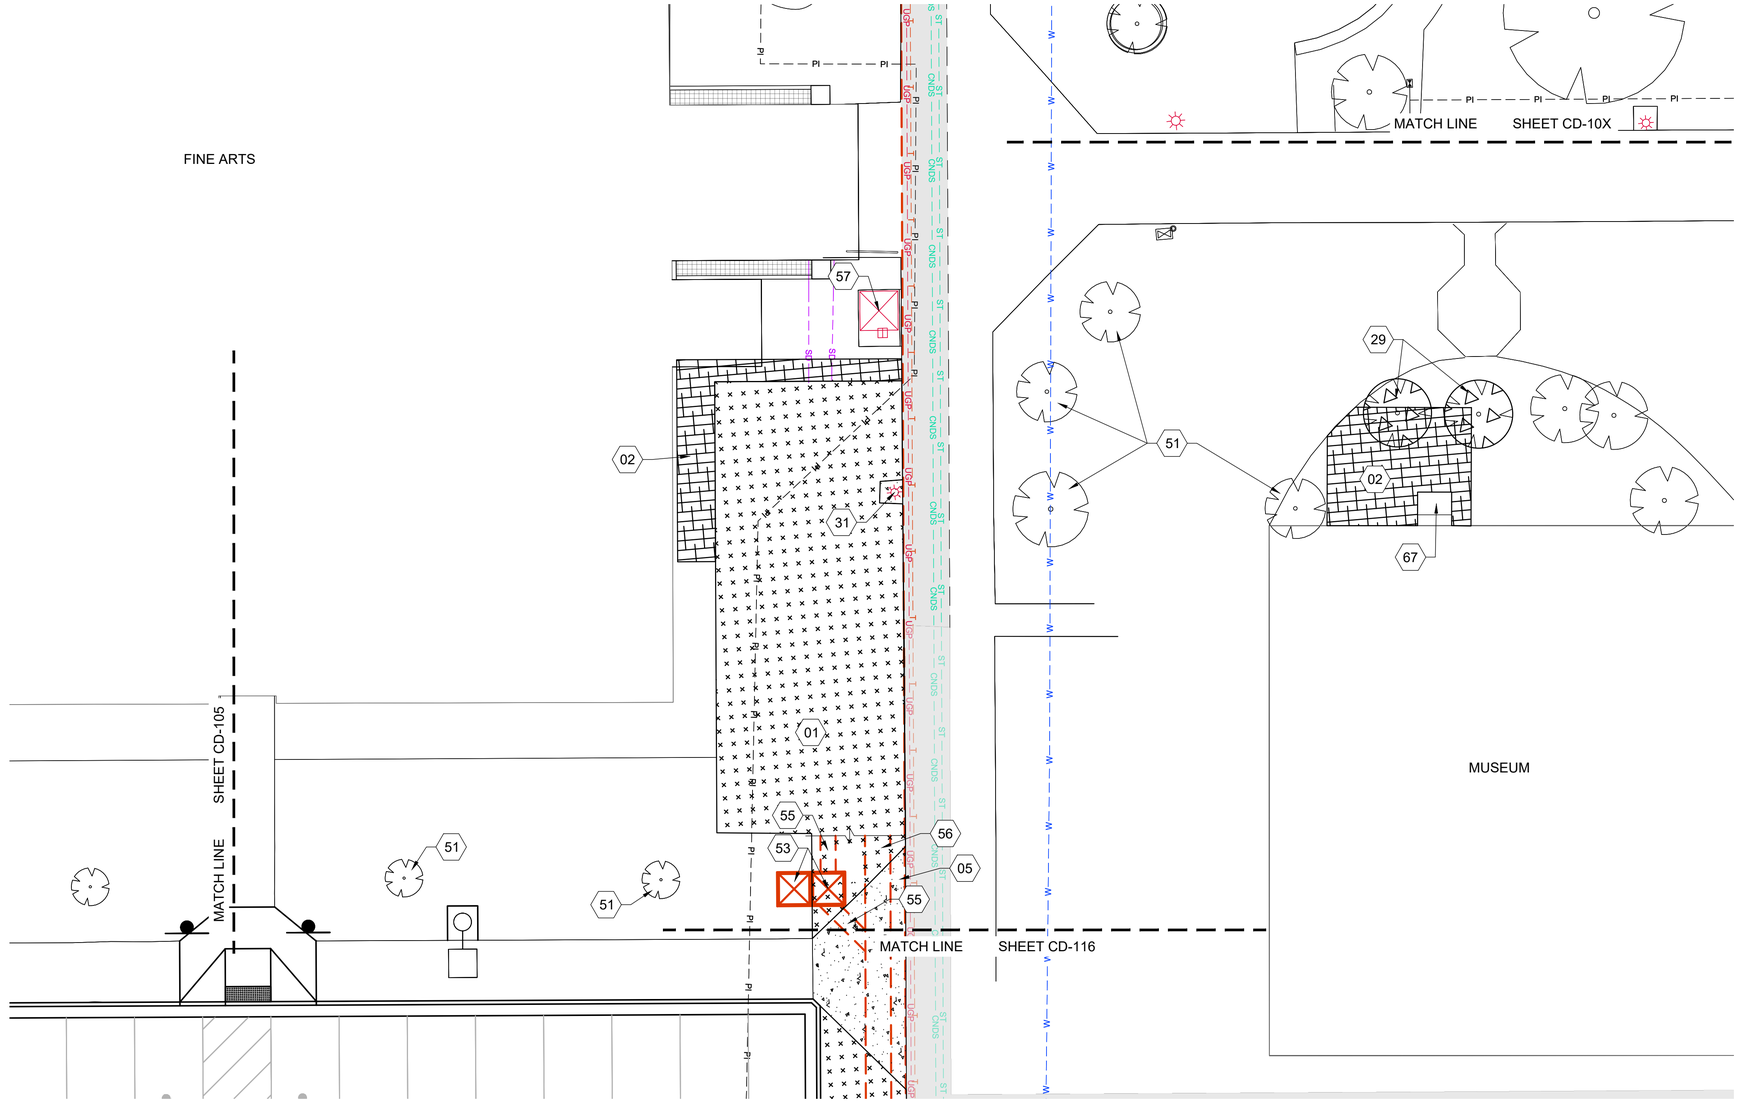

SHEET KEYNOTES

01	DEMO, REMOVE LANDSCAPING, (SOD)/IRRIGATION SYSTEM AS REQUIRED FOR CONSTRUCTION. COORDINATE W/ISU IRRIGATION PLANS IN "APPENDIX A"
02	DEMO, REMOVE LANDSCAPING, (MULCH)/IRRIGATION SYSTEM AS REQUIRED FOR CONSTRUCTION. COORDINATE W/ISU IRRIGATION PLANS IN "APPENDIX A"
05	DEMO, SAWCUT AND REMOVE SIDEWALK
29	DEMO, REMOVE DECIDUOUS TREE WITH TREE SPADE, WRAP ROOTBALL IN BURLAP AND WATER TO KEEP ALIVE.TO BE REPLANTED IN SAME LOCATION, RE: C-308
31	DEMO, REMOVE EXISTING LIGHT POLE AND BASE. STORE LIGHT POLE, TO BE RE-INSTALLED, RE: SITE PLANS
51	PRESERVE & PROTECT DECIDUOUS TREE
53	PRESERVE & PROTECT COMMUNICATION VAULT
55	PRESERVE & PROTECT COMMINCATION CONDUIT BANK
56	PRESERVE & PROTECT IDAHO POWER CONDUIT BANK
67	PRESERVE & PROTECT, CHILLER UNIT

EXISTING SITE NOTES

1. SEE MECHANICAL PLANS FOR DEMOLITION OF STEAM AND CONDENSATE LINES IN TUNNEL.
2. SEE ELECTRICAL PLANS FOR DEMOLITION OF ELECTRICAL AND COMMUNICATIONS SYSTEMS IN TUNNEL.
3. PRESERVE AND PROTECT SITE AND UTILITY FEATURES OUTSIDE OF THE AREAS NOTED AND NOT CALLED OUT ON THESE PLANS UNLESS OTHERWISE NOTED.
4. CONTRACTOR TO VERIFY ALL INFORMATION ON THESE PLANS IN THE FIELD.
5. IRRIGATION SYSTEM COMPONENTS SUCH AS VALVES, BOXES, HEADS, PIPING, WIRING, ETC. THAT ARE REMOVED OR DAMAGED DUE TO CONSTRUCTION ACTIVITIES ARE TO BE REPLACED WITH IN KIND OR BETTER MATERIALS.
6. FOR EXISTING IRRIGATION SYSTEM SEE SHEETS 15, 16, 20, 21, 26, AND 27 IN APPENDIX A.

HATCH LEGEND

- ASPHALT DEMO
- SOD DEMO
- TUNNEL DEMO
- CONCRETE SIDEWALK DEMO
- CURB DEMO
- MULCH DEMO
- GRAVEL DEMO
- ROCK MULCH DEMO

0 10 20

KELLER ASSOCIATES
305 North 3rd Ave, Suite A
Pocatello, Idaho 83201
(208) 238-2146

95% Design Review Not For Construction

NO.	REVISIONS	DATE

This document or any part thereof in detail or design concept is the personal property of Keller Associates, Inc. and may not be used in any form without the written authorization of Keller Associates, Inc.

DPW PROJECT #24-246
ISU: REPAIR UTILITY TUNNEL, PHASE 3

IDAHO STATE UNIVERSITY


DEMILITION PLAN

DRAWN: KJW | CHECK: MBH

VERIFY SCALE: Scales based on 22"x34" prints.
1-1/2 Inches

PROJECT NO.
208106-119

SHEET NO.
CD-106

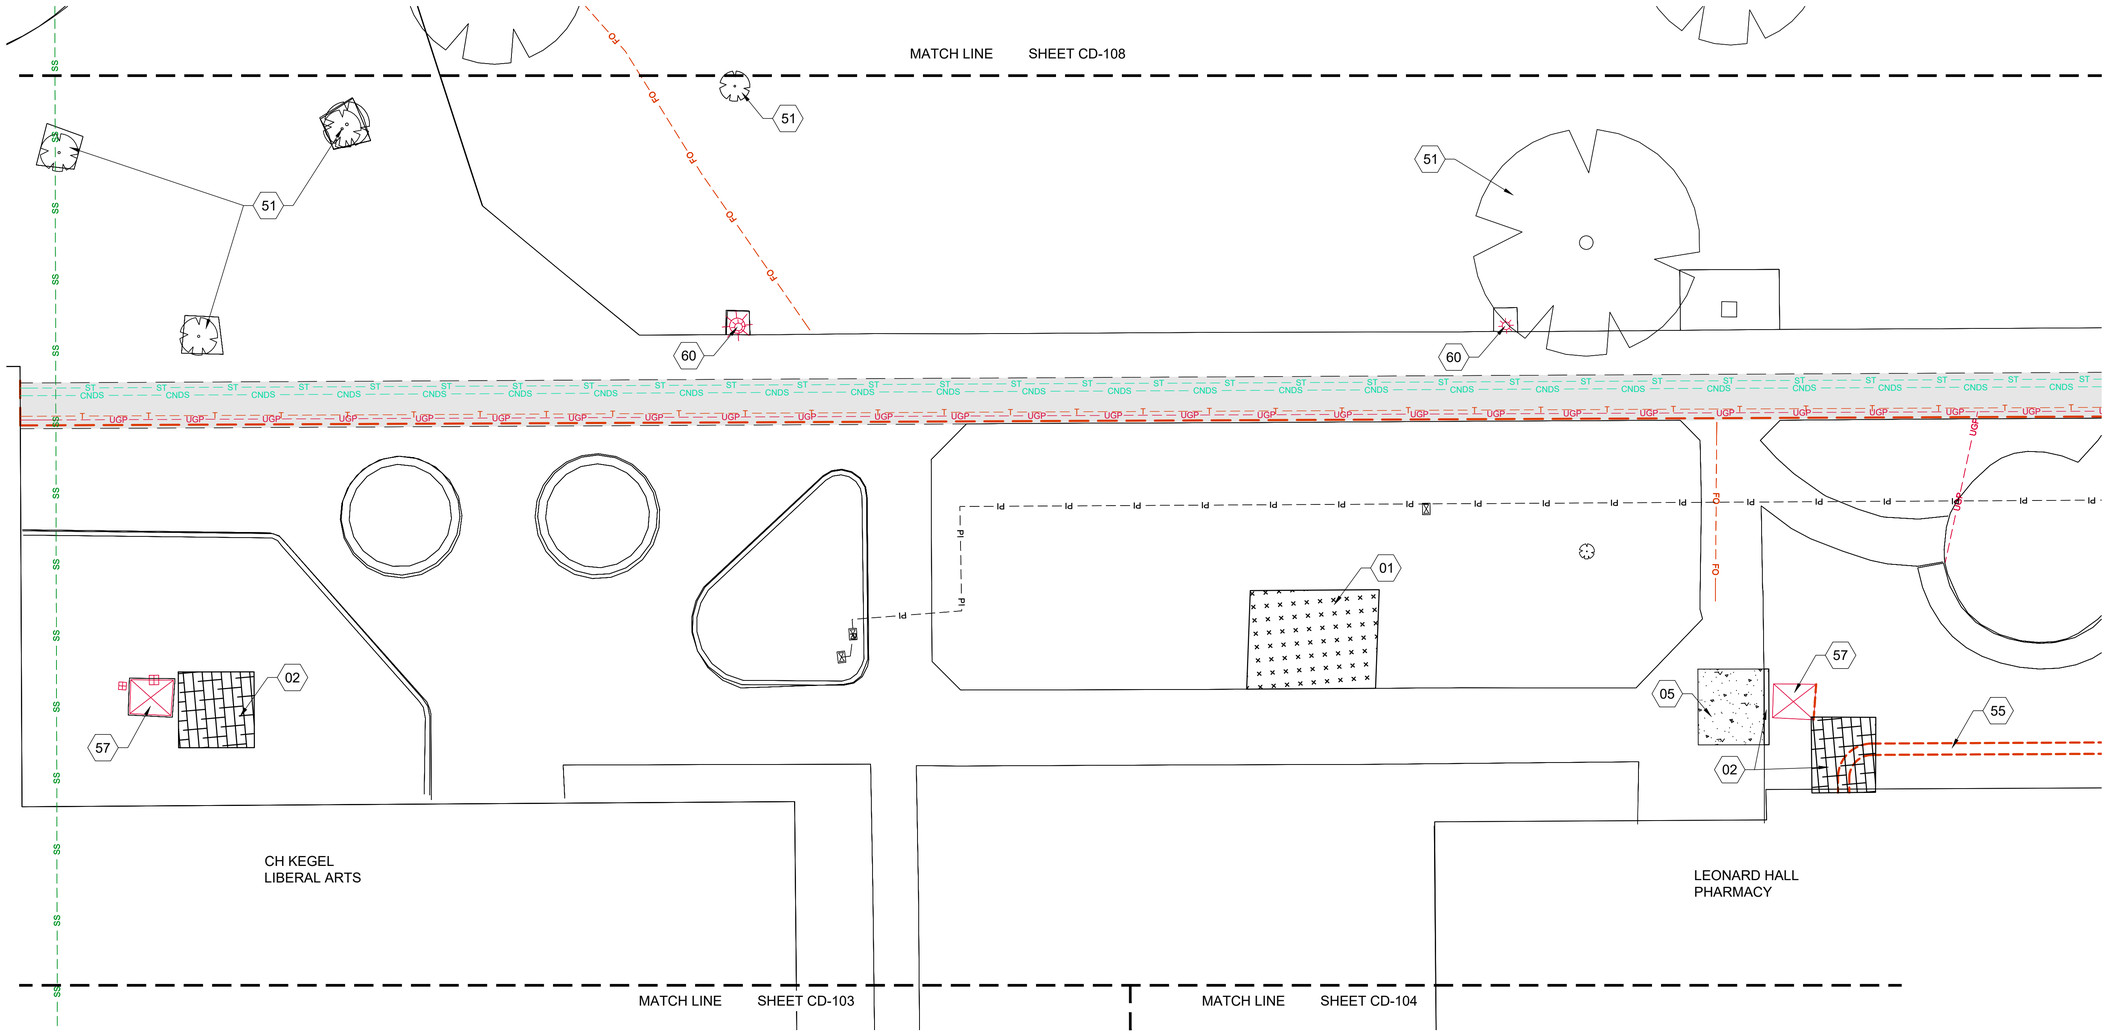

SHEET KEYNOTES

01	DEMO, REMOVE LANDSCAPING, (SOD)/IRRIGATION SYSTEM AS REQUIRED FOR CONSTRUCTION. COORDINATE W/ISU IRRIGATION PLANS IN "APPENDIX A"
02	DEMO, REMOVE LANDSCAPING, (MULCH)/IRRIGATION SYSTEM AS REQUIRED FOR CONSTRUCTION. COORDINATE W/ISU IRRIGATION PLANS IN "APPENDIX A"
05	DEMO, SAWCUT AND REMOVE SIDEWALK
51	PRESERVE & PROTECT DECIDUOUS TREE
55	PRESERVE & PROTECT COMMINCATION CONDUIT BANK
57	PRESERVE & PROTECT, IDAHO POWER TRANSFORMER
60	PRESERVE & PROTECT, LIGHT POLE

EXISTING SITE NOTES

1. SEE MECHANICAL PLANS FOR DEMOLITION OF STEAM AND CONDENSATE LINES IN TUNNEL.
2. SEE ELECTRICAL PLANS FOR DEMOLITION OF ELECTRICAL AND COMMUNICATIONS SYSTEMS IN TUNNEL.
3. PRESERVE AND PROTECT SITE AND UTILITY FEATURES OUTSIDE OF THE AREAS NOTED AND NOT CALLED OUT ON THESE PLANS UNLESS OTHERWISE NOTED.
4. CONTRACTOR TO VERIFY ALL INFORMATION ON THESE PLANS IN THE FIELD.
5. IRRIGATION SYSTEM COMPONENTS SUCH AS VALVES, BOXES, HEADS, PIPING, WIRING, ETC. THAT ARE REMOVED OR DAMAGED DUE TO CONSTRUCTION ACTIVITIES ARE TO BE REPLACED WITH IN KIND OR BETTER MATERIALS.
6. FOR EXISTING IRRIGATION SYSTEM SEE SHEETS 15, 16, 20, 21, 26, AND 27 IN APPENDIX A.

HATCH LEGEND

- ASPHALT DEMO
- SOD DEMO
- TUNNEL DEMO
- CONCRETE SIDEWALK DEMO
- CURB DEMO
- MULCH DEMO
- ROCK MULCH DEMO
- GRAVEL DEMO

0 10 20

KELLER ASSOCIATES
305 North 3rd Ave, Suite A
Pocatello, Idaho 83201
(208) 238-2146

95% Design Review Not For Construction

NO.	REVISIONS	DATE

This document or any part thereof in detail or design concept is the personal property of Keller Associates, Inc. and may not be used in connection with any work without the written authorization of Keller Associates, Inc.

DPW PROJECT #24-246
ISU: REPAIR UTILITY TUNNEL, PHASE 3

IDAHO STATE UNIVERSITY


DEMOLITION PLAN

DRAWN: KJW | CHECK: MBH

VERIFY SCALE: Scales based on 22"x34" prints.
1-1/2 Inches

PROJECT NO.
208106-119

SHEET NO.
CD-107

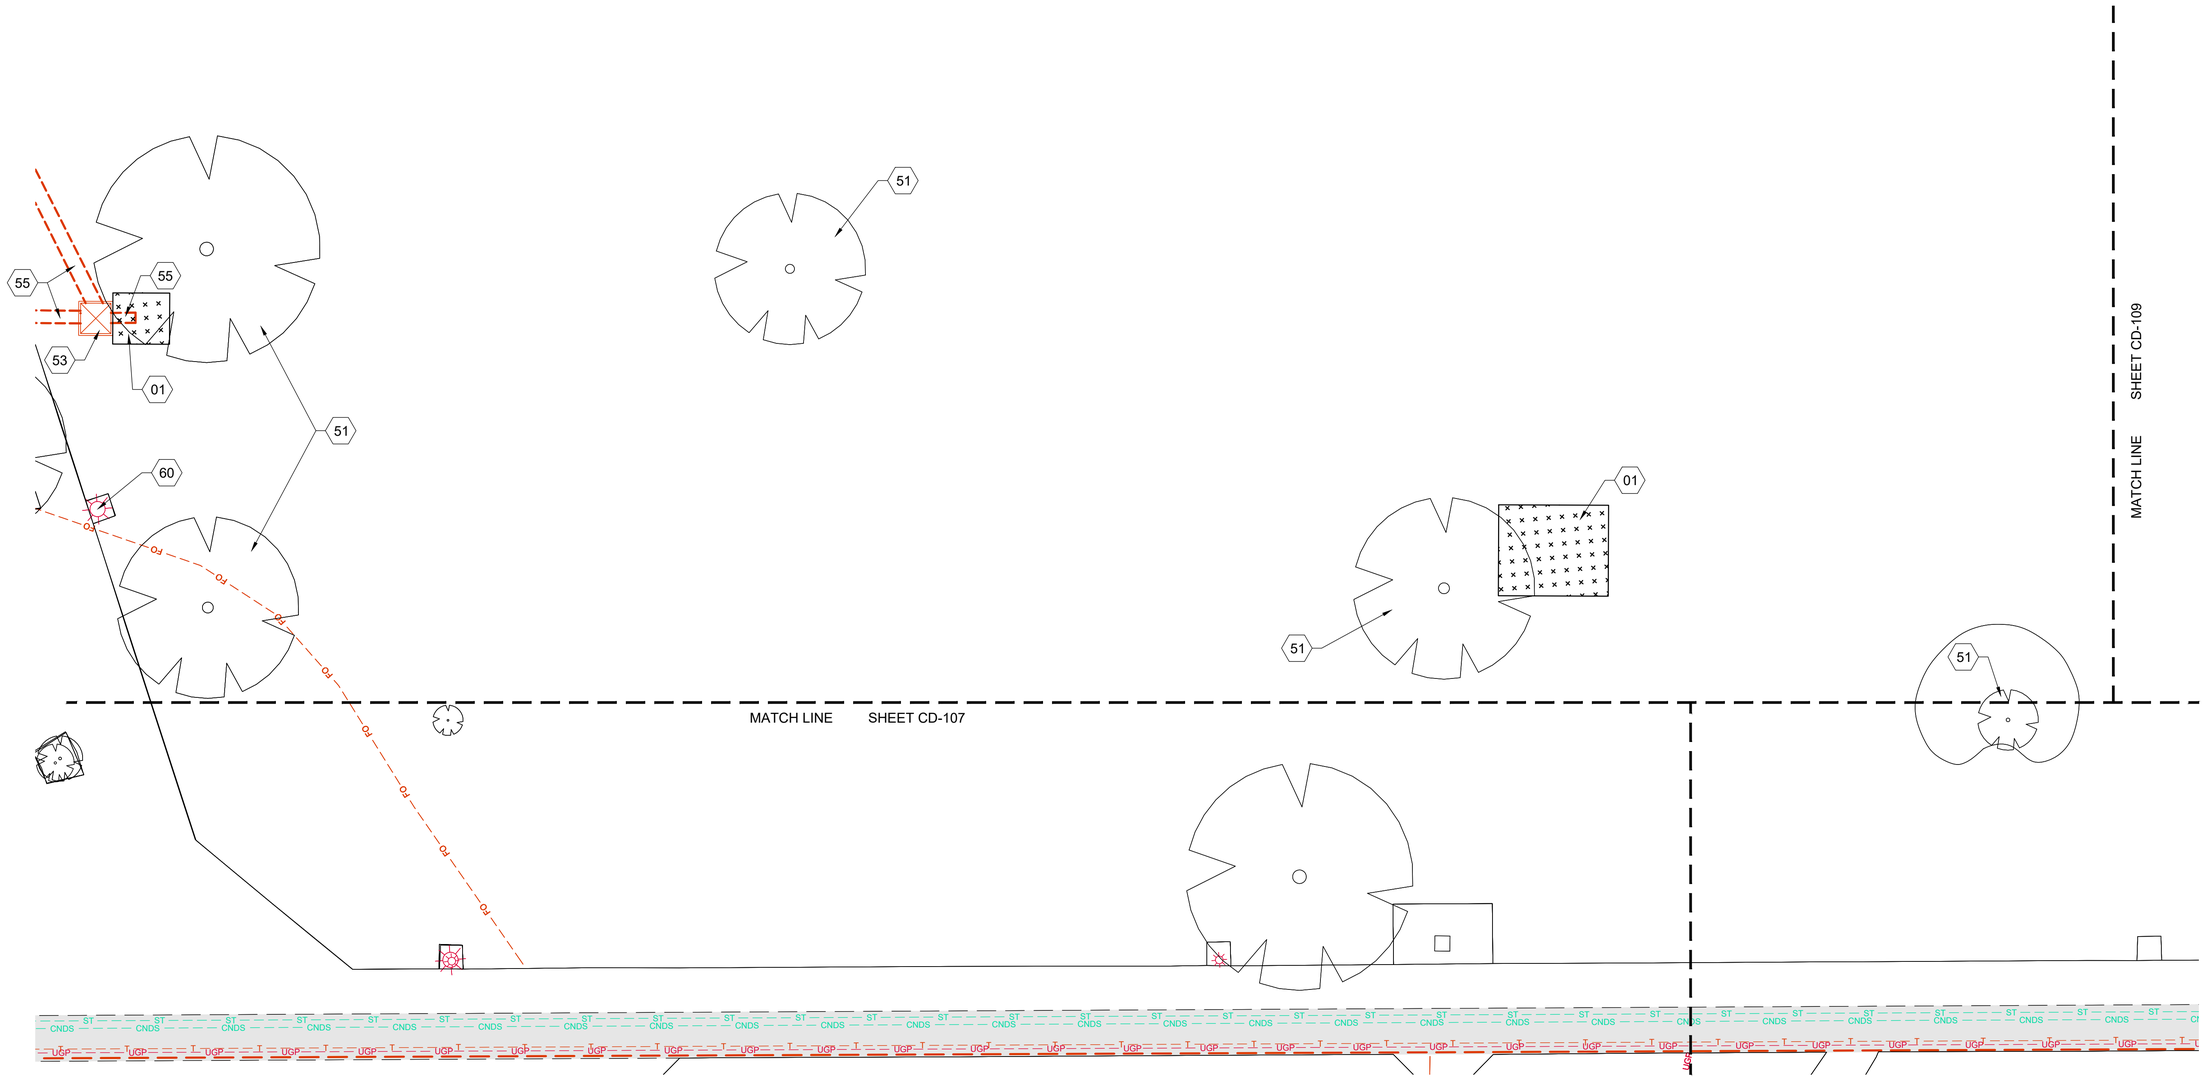

SHEET KEYNOTES

01	DEMO, REMOVE LANDSCAPING, (SOD)/IRRIGATION SYSTEM AS REQUIRED FOR CONSTRUCTION. COORDINATE W/ISU IRRIGATION PLANS IN "APPENDIX A"
51	PRESERVE & PROTECT DECIDUOUS TREE
53	PRESERVE & PROTECT COMMUNICATION VAULT
55	PRESERVE & PROTECT COMMINCATION CONDUIT BANK
60	PRESERVE & PROTECT, LIGHT POLE

EXISTING SITE NOTES

1. SEE MECHANICAL PLANS FOR DEMOLITION OF STEAM AND CONDENSATE LINES IN TUNNEL.
2. SEE ELECTRICAL PLANS FOR DEMOLITION OF ELECTRICAL AND COMMUNICATIONS SYSTEMS IN TUNNEL.
3. PRESERVE AND PROTECT SITE AND UTILITY FEATURES OUTSIDE OF THE AREAS NOTED AND NOT CALLED OUT ON THESE PLANS UNLESS OTHERWISE NOTED.
4. CONTRACTOR TO VERIFY ALL INFORMATION ON THESE PLANS IN THE FIELD.
5. IRRIGATION SYSTEM COMPONENTS SUCH AS VALVES, BOXES, HEADS, PIPING, WIRING, ETC. THAT ARE REMOVED OR DAMAGED DUE TO CONSTRUCTION ACTIVITIES ARE TO BE REPLACED WITH IN KIND OR BETTER MATERIALS.
6. FOR EXISTING IRRIGATION SYSTEM SEE SHEETS 15, 16, 20, 21, 26, AND 27 IN APPENDIX A.

HATCH LEGEND

- ASPHALT DEMO
- SOD DEMO
- TUNNEL DEMO
- CONCRETE SIDEWALK DEMO
- CURB DEMO
- MULCH DEMO
- ROCK MULCH DEMO
- GRAVEL DEMO

0 10 20

KELLER ASSOCIATES
305 North 3rd Ave, Suite A
Pocatello, Idaho 83201
(208) 238-2146

95% Design Review Not For Construction

NO.	REVISIONS	DATE

This document or any part thereof in detail or design concept is the personal property of Keller Associates, Inc. and shall not be used in any way without the written authorization of Keller Associates, Inc.

DPW PROJECT #24-246
ISU: REPAIR UTILITY TUNNEL, PHASE 3

IDAHO STATE UNIVERSITY

DEMOLITION PLAN


DRAWN: KJW | CHECK: MBH

VERIFY SCALE: Scales based on 22"x34" prints.

1-1/2 Inches

PROJECT NO. 208106-119

SHEET NO. CD-108

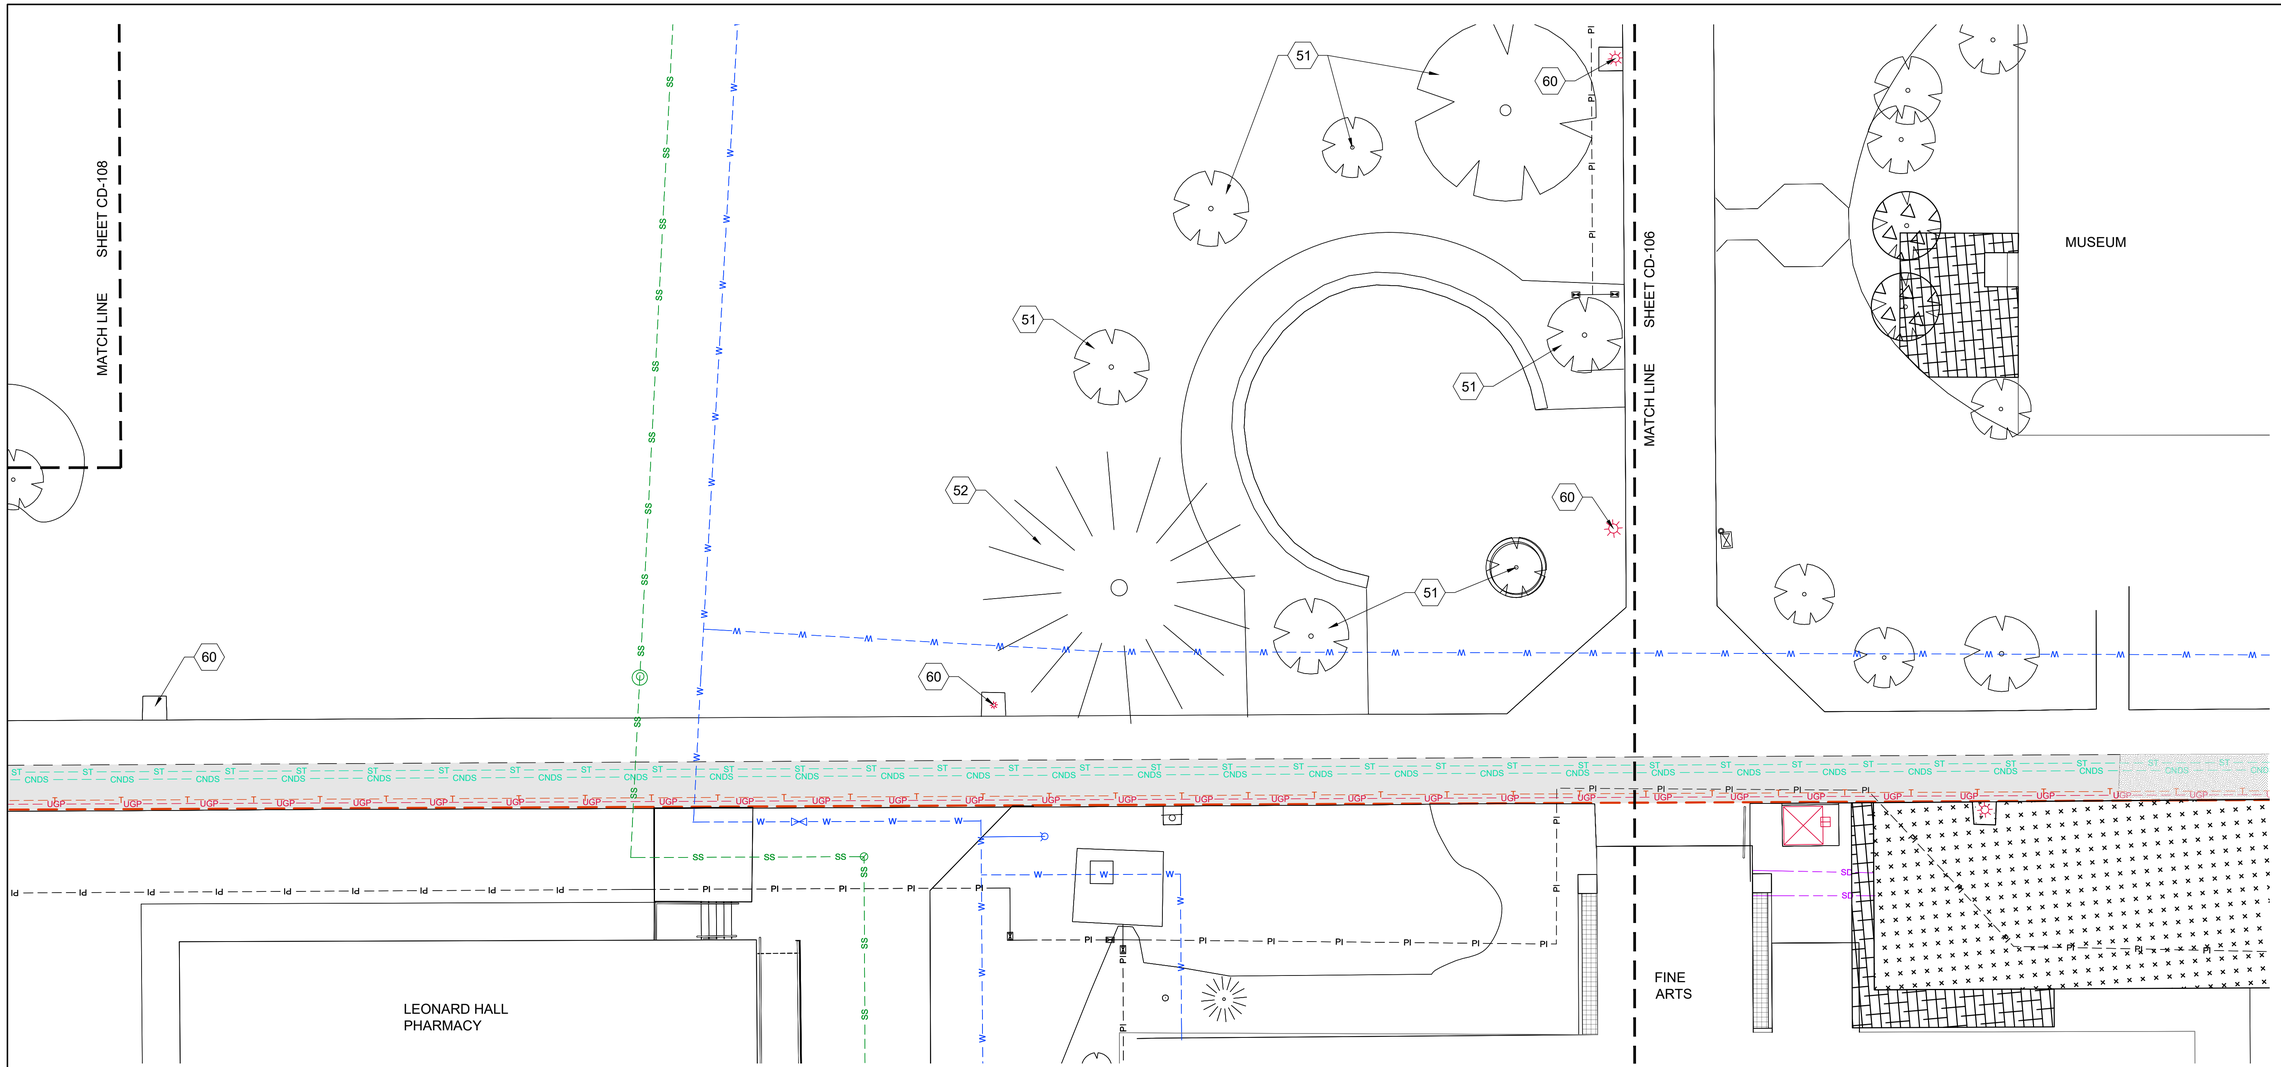

SHEET KEYNOTES

51 PRESERVE & PROTECT DECIDUOUS TREE
52 PRESERVE & PROTECT, CONIFEROUS TREE
60 PRESERVE & PROTECT, LIGHT POLE

EXISTING SITE NOTES

1. SEE MECHANICAL PLANS FOR DEMOLITION OF STEAM AND CONDENSATE LINES IN TUNNEL.
2. SEE ELECTRICAL PLANS FOR DEMOLITION OF ELECTRICAL AND COMMUNICATIONS SYSTEMS IN TUNNEL.
3. PRESERVE AND PROTECT SITE AND UTILITY FEATURES OUTSIDE OF THE AREAS NOTED AND NOT CALLED OUT ON THESE PLANS UNLESS OTHERWISE NOTED.
4. CONTRACTOR TO VERIFY ALL INFORMATION ON THESE PLANS IN THE FIELD.
5. IRRIGATION SYSTEM COMPONENTS SUCH AS VALVES, BOXES, HEADS, PIPING, WIRING, ETC. THAT ARE REMOVED OR DAMAGED DUE TO CONSTRUCTION ACTIVITIES ARE TO BE REPLACED WITH IN KIND OR BETTER MATERIALS.
6. FOR EXISTING IRRIGATION SYSTEM SEE SHEETS 15, 16, 20, 21, 26, AND 27 IN APPENDIX A.

HATCH LEGEND

- ASPHALT DEMO
- TUNNEL DEMO
- CURB DEMO
- GRAVEL DEMO
- SOD DEMO
- CONCRETE SIDEWALK DEMO
- MULCH DEMO
- ROCK MULCH DEMO

0 10 20

KELLER ASSOCIATES
305 North 3rd Ave, Suite A
Pocatello, Idaho 83201
(208) 238-2146

95% Design Review Not For Construction

NO.	REVISIONS	DATE

This document or any part thereof in detail or design concept is the personal property of Keller Associates, Inc. and may not be used, loaned or copied without the written authorization of Keller Associates, Inc.

DPW PROJECT #24-246
ISU: REPAIR UTILITY TUNNEL, PHASE 3

IDAHO STATE UNIVERSITY


DEMOLITION PLAN

DRAWN: KJW | CHECK: MBH

VERIFY SCALE: Scales based on 22"x34" prints.
1-1/2 Inches

PROJECT NO.
208106-119

SHEET NO.
CD-109

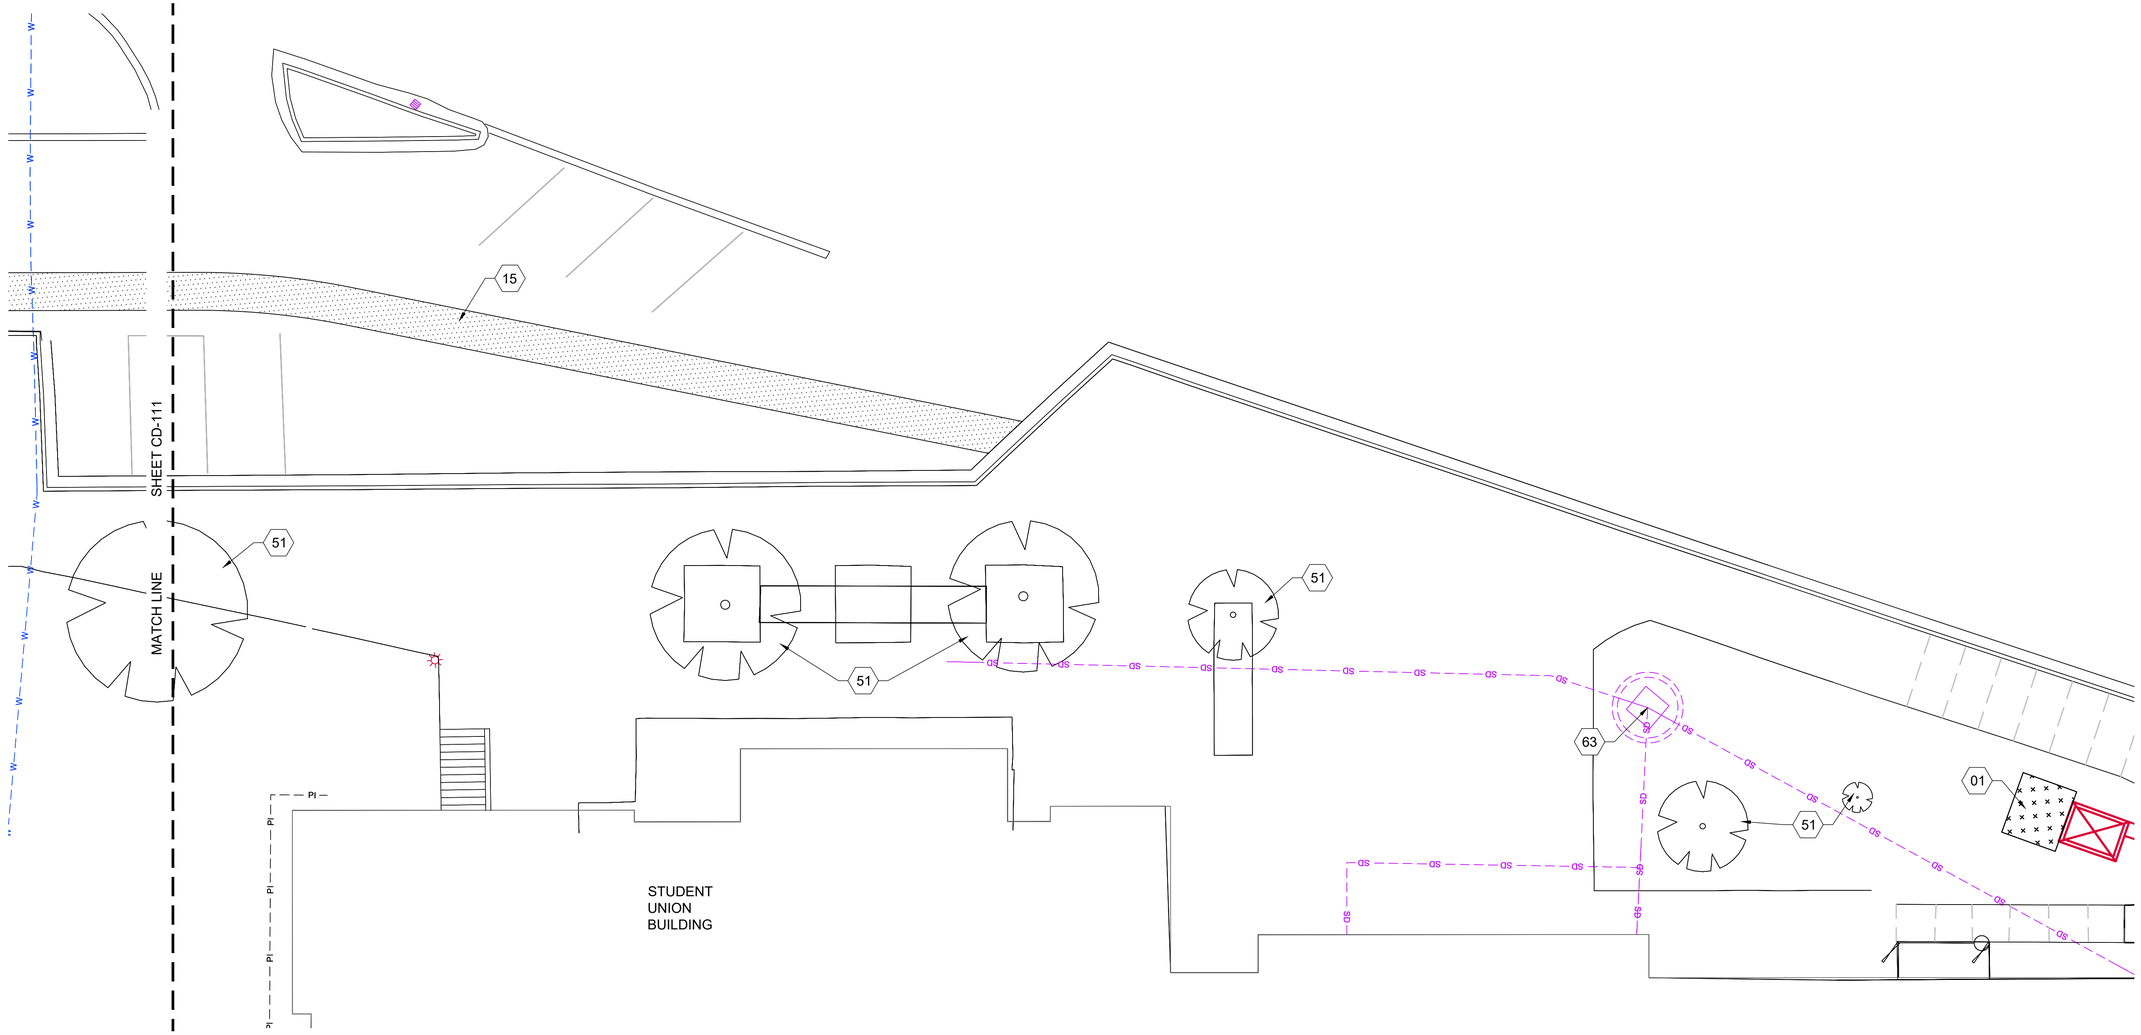

SHEET KEYNOTES

01

15

51

63

EXISTING SITE NOTES

1. SEE MECHANICAL PLANS FOR DEMOLITION OF STEAM AND CONDENSATE LINES IN TUNNEL.
2. SEE ELECTRICAL PLANS FOR DEMOLITION OF ELECTRICAL AND COMMUNICATIONS SYSTEMS IN TUNNEL.
3. PRESERVE AND PROTECT SITE AND UTILITY FEATURES OUTSIDE OF THE AREAS NOTED AND NOT CALLED OUT ON THESE PLANS UNLESS OTHERWISE NOTED.
4. CONTRACTOR TO VERIFY ALL INFORMATION ON THESE PLANS IN THE FIELD.
5. IRRIGATION SYSTEM COMPONENTS SUCH AS VALVES, BOXES, HEADS, PIPING, WIRING, ETC. THAT ARE REMOVED OR DAMAGED DUE TO CONSTRUCTION ACTIVITIES ARE TO BE REPLACED WITH IN KIND OR BETTER MATERIALS.
6. FOR EXISTING IRRIGATION SYSTEM SEE SHEETS 15, 16, 20, 21, 26, AND 27 IN APPENDIX A.

HATCH LEGEND

ASPHALT DEMO

SOD DEMO

TUNNEL DEMO

CONCRETE SIDEWALK DEMO

CURB DEMO

MULCH DEMO

ROCK MULCH DEMO

GRAVEL DEMO

0 10 20

KELLER ASSOCIATES
305 North 3rd Ave, Suite A
Pocatello, Idaho 83201
(208) 238-2146

95% Design Review Not For Construction

NO.	REVISIONS	DATE

This document or any part thereof in detail or design concept is the personal property of Keller Associates, Inc. and shall not be used for any purpose other than written authorization of Keller Associates, Inc.

DPW PROJECT #24-246
ISU: REPAIR UTILITY TUNNEL, PHASE 3

IDAHO STATE UNIVERSITY

DEMOLITION PLAN


DRAWN: KJW | CHECK: MBH

VERIFY SCALE: Scales based on 22"x34" prints.

1-1/2 Inches

PROJECT NO.
208106-119

SHEET NO.
CD-110

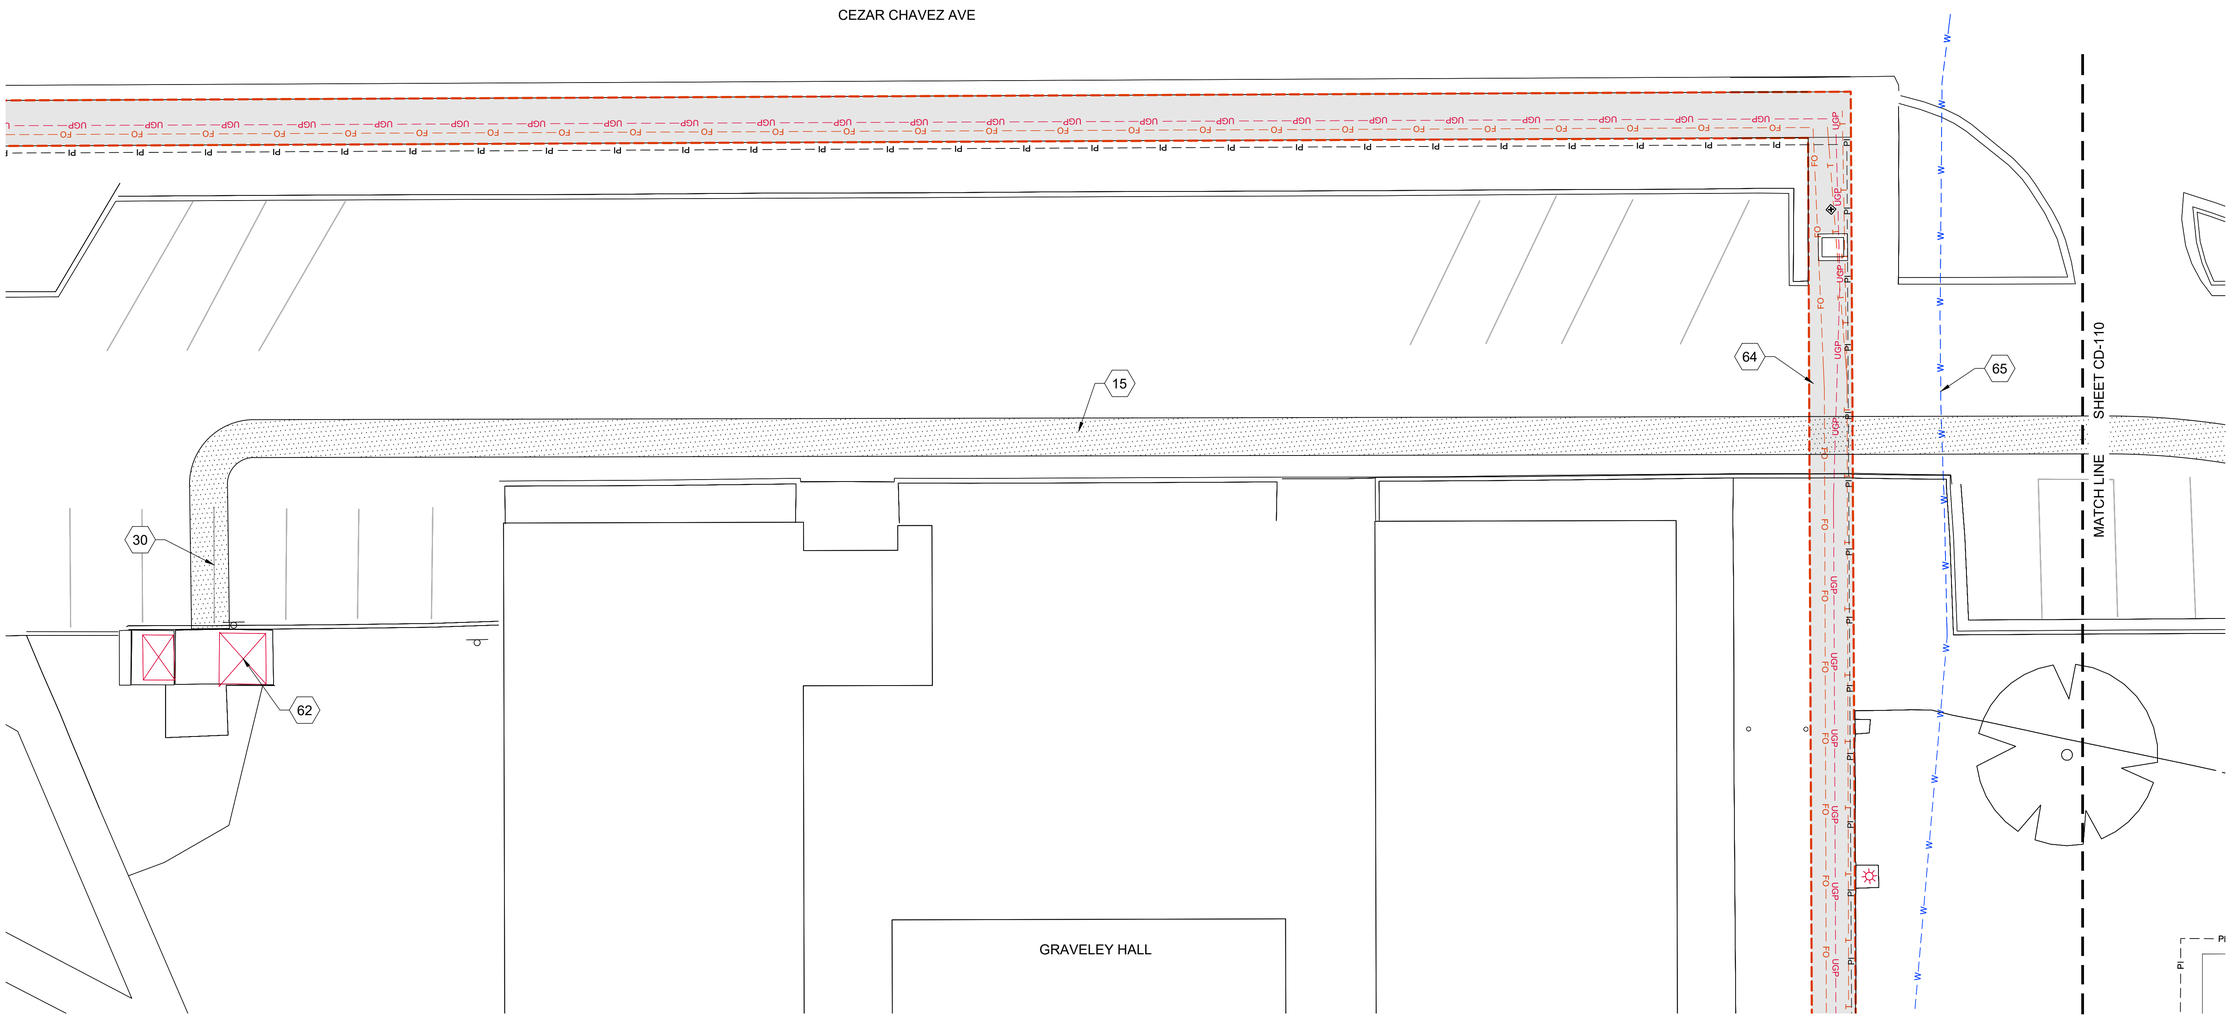

SHEET KEYNOTES

15

30

62

64

65

EXISTING SITE NOTES

1. SEE MECHANICAL PLANS FOR DEMOLITION OF STEAM AND CONDENSATE LINES IN TUNNEL.
2. SEE ELECTRICAL PLANS FOR DEMOLITION OF ELECTRICAL AND COMMUNICATIONS SYSTEMS IN TUNNEL.
3. PRESERVE AND PROTECT SITE AND UTILITY FEATURES OUTSIDE OF THE AREAS NOTED AND NOT CALLED OUT ON THESE PLANS UNLESS OTHERWISE NOTED.
4. CONTRACTOR TO VERIFY ALL INFORMATION ON THESE PLANS IN THE FIELD.
5. IRRIGATION SYSTEM COMPONENTS SUCH AS VALVES, BOXES, HEADS, PIPING, WIRING, ETC. THAT ARE REMOVED OR DAMAGED DUE TO CONSTRUCTION ACTIVITIES ARE TO BE REPLACED WITH IN KIND OR BETTER MATERIALS.
6. FOR EXISTING IRRIGATION SYSTEM SEE SHEETS 15, 16, 20, 21, 26, AND 27 IN APPENDIX A.

HATCH LEGEND

- ASPHALT DEMO
- TUNNEL DEMO
- CURB DEMO
- GRAVEL DEMO
- SOD DEMO
- CONCRETE SIDEWALK DEMO
- MULCH DEMO
- ROCK MULCH DEMO

0 10 20

KELLER ASSOCIATES
305 North 3rd Ave, Suite A
Pocatello, Idaho 83201
(208) 238-2146

95% Design Review Not For Construction

NO.	REVISIONS	DATE

This document or any part thereof in detail or design concept is the personal property of Keller Associates, Inc. and shall not be used in part or whole without the written authorization of Keller Associates, Inc.

DPW PROJECT #24-246
ISU: REPAIR UTILITY TUNNEL, PHASE 3

IDAHO STATE UNIVERSITY

DEMOLITION PLAN


DRAWN: KJW | CHECK: MBH

VERIFY SCALE: Scales based on 22"x34" prints.

1-1/2 Inches

PROJECT NO.
208106-119

SHEET NO.
CD-111

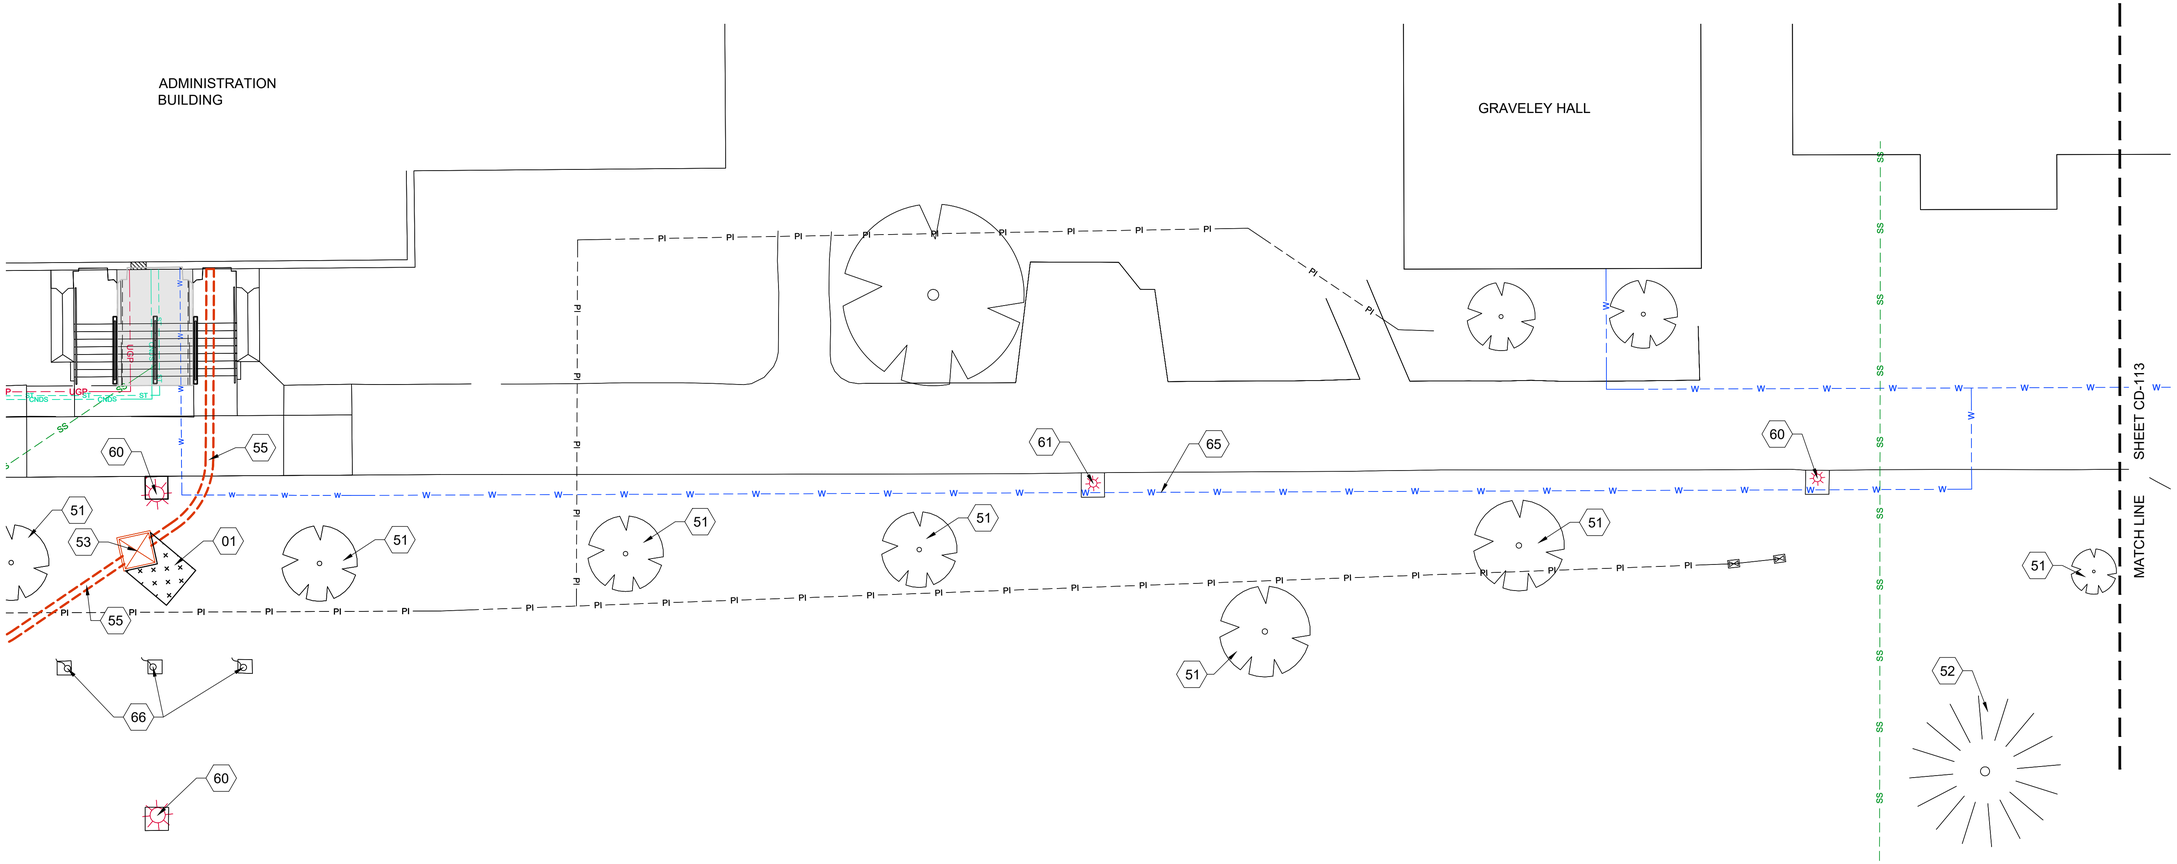

SHEET KEYNOTES

01	DEMO, REMOVE LANDSCAPING, (SOD)/IRRIGATION SYSTEM AS REQUIRED FOR CONSTRUCTION. COORDINATE W/ISU IRRIGATION PLANS IN "APPENDIX A"
51	PRESERVE & PROTECT DECIDUOUS TREE
52	PRESERVE & PROTECT, CONIFEROUS TREE
53	PRESERVE & PROTECT COMMUNICATION VAULT
55	PRESERVE & PROTECT COMMINCATION CONDUIT BANK
60	PRESERVE & PROTECT, LIGHT POLE
61	PRESERVE & PROTECT, ADA RAMP
65	PRESERVE & PROTECT, WATER LINE
66	PRESERVE & PROTECT, FLAG POLE

EXISTING SITE NOTES

1. SEE MECHANICAL PLANS FOR DEMOLITION OF STEAM AND CONDENSATE LINES IN TUNNEL.
2. SEE ELECTRICAL PLANS FOR DEMOLITION OF ELECTRICAL AND COMMUNICATIONS SYSTEMS IN TUNNEL.
3. PRESERVE AND PROTECT SITE AND UTILITY FEATURES OUTSIDE OF THE AREAS NOTED AND NOT CALLED OUT ON THESE PLANS UNLESS OTHERWISE NOTED.
4. CONTRACTOR TO VERIFY ALL INFORMATION ON THESE PLANS IN THE FIELD.
5. IRRIGATION SYSTEM COMPONENTS SUCH AS VALVES, BOXES, HEADS, PIPING, WIRING, ETC. THAT ARE REMOVED OR DAMAGED DUE TO CONSTRUCTION ACTIVITIES ARE TO BE REPLACED WITH IN KIND OR BETTER MATERIALS.
6. FOR EXISTING IRRIGATION SYSTEM SEE SHEETS 15, 16, 20, 21, 26, AND 27 IN APPENDIX A.

HATCH LEGEND

- ASPHALT DEMO
- TUNNEL DEMO
- CURB DEMO
- GRAVEL DEMO
- SOD DEMO
- CONCRETE SIDEWALK DEMO
- MULCH DEMO
- ROCK MULCH DEMO

0 10 20

KELLER ASSOCIATES
305 North 3rd Ave, Suite A
Pocatello, Idaho 83201
(208) 238-2146

95% Design Review Not For Construction

NO.	REVISIONS	DATE

This document or any part thereof in detail or design concept is the personal property of Keller Associates, Inc. and may not be used in any way without the written authorization of Keller Associates, Inc.

DPW PROJECT #24-246
ISU: REPAIR UTILITY TUNNEL, PHASE 3

IDAHO STATE UNIVERSITY

DEMOLITION PLAN


DRAWN: KJW | CHECK: MBH

VERIFY SCALE: Scales based on 22"x34" prints.

1-1/2 Inches

PROJECT NO.
208106-119

SHEET NO.
CD-112

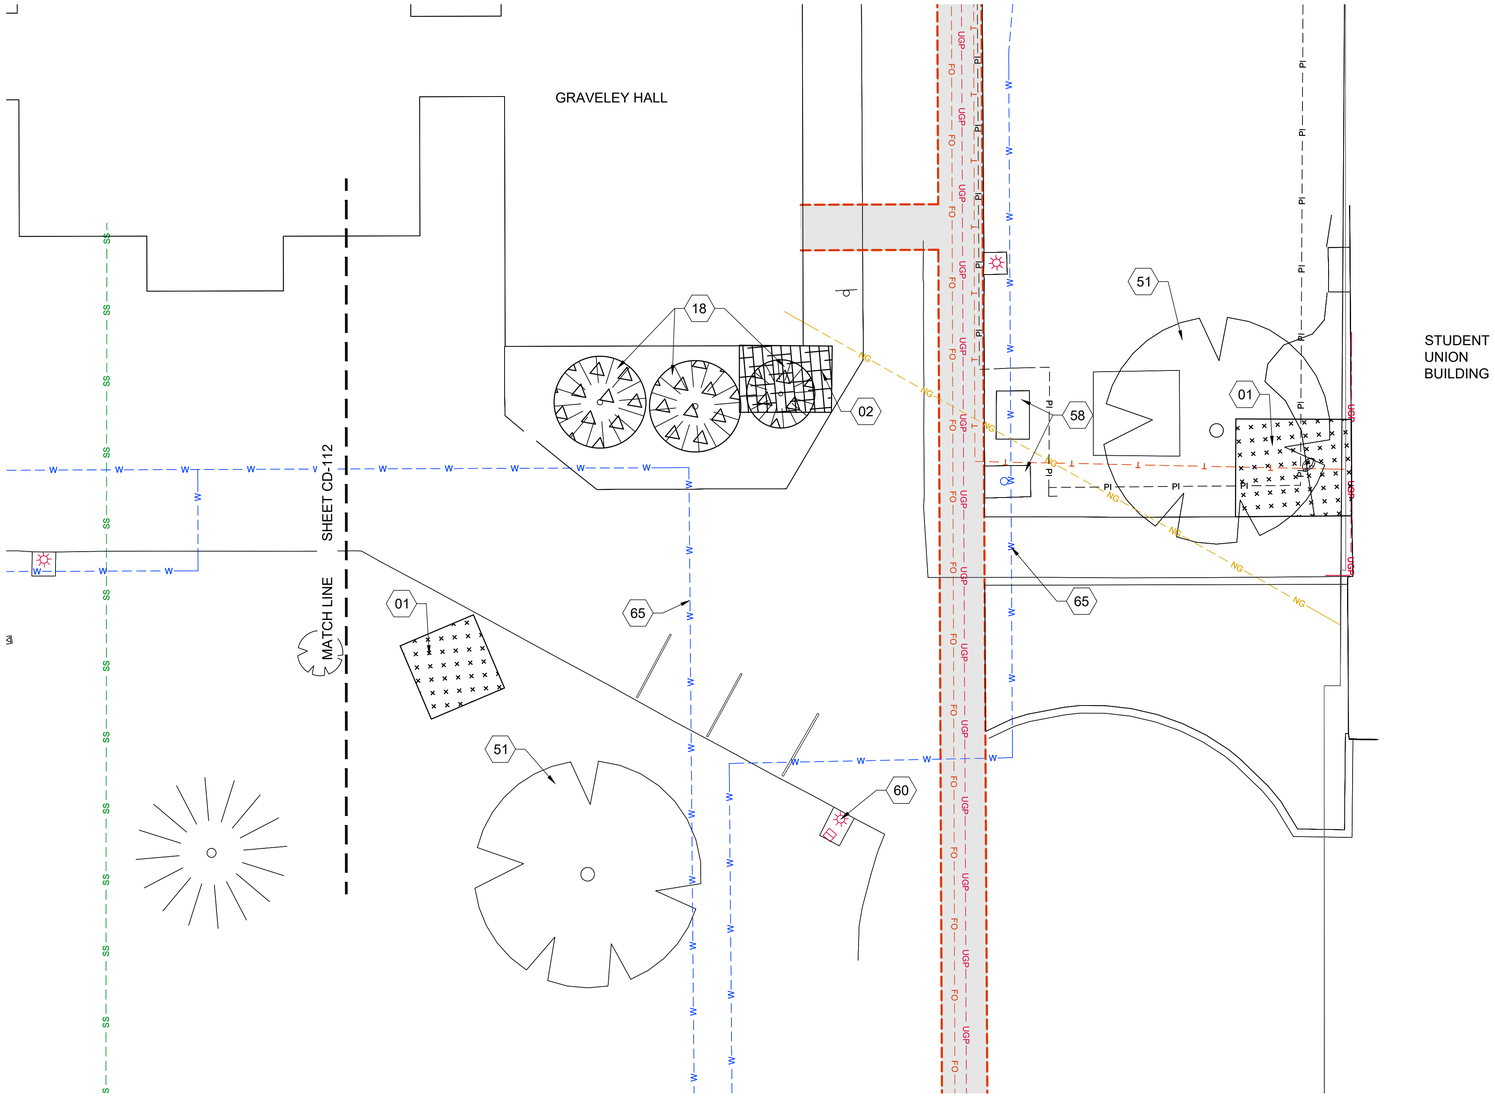

SHEET KEYNOTES

01	DEMO, REMOVE LANDSCAPING, (SOD)/IRRIGATION SYSTEM AS REQUIRED FOR CONSTRUCTION. COORDINATE W/ISU IRRIGATION PLANS IN "APPENDIX A"
02	DEMO, REMOVE LANDSCAPING, (MULCH)/IRRIGATION SYSTEM AS REQUIRED FOR CONSTRUCTION. COORDINATE W/ISU IRRIGATION PLANS IN "APPENDIX A"
18	DEMO, REMOVE CONIFEROUS TREE
51	PRESERVE & PROTECT DECIDUOUS TREE
58	PRESERVE & PROTECT, WATER VAULT
60	PRESERVE & PROTECT, LIGHT POLE
65	PRESERVE & PROTECT, WATER LINE

EXISTING SITE NOTES

1. SEE MECHANICAL PLANS FOR DEMOLITION OF STEAM AND CONDENSATE LINES IN TUNNEL.
2. SEE ELECTRICAL PLANS FOR DEMOLITION OF ELECTRICAL AND COMMUNICATIONS SYSTEMS IN TUNNEL.
3. PRESERVE AND PROTECT SITE AND UTILITY FEATURES OUTSIDE OF THE AREAS NOTED AND NOT CALLED OUT ON THESE PLANS UNLESS OTHERWISE NOTED.
4. CONTRACTOR TO VERIFY ALL INFORMATION ON THESE PLANS IN THE FIELD.
5. IRRIGATION SYSTEM COMPONENTS SUCH AS VALVES, BOXES, HEADS, PIPING, WIRING, ETC. THAT ARE REMOVED OR DAMAGED DUE TO CONSTRUCTION ACTIVITIES ARE TO BE REPLACED WITH IN KIND OR BETTER MATERIALS.
6. FOR EXISTING IRRIGATION SYSTEM SEE SHEETS 15, 16, 20, 21, 26, AND 27 IN APPENDIX A.

HATCH LEGEND

ASPHALT DEMO
SOD DEMO
TUNNEL DEMO
CONCRETE SIDEWALK DEMO
CURB DEMO
MULCH DEMO
ROCK MULCH DEMO
GRAVEL DEMO

0 10 20

KELLER ASSOCIATES
305 North 3rd Ave, Suite A
Pocatello, Idaho 83201
(208) 238-2146

95% Design Review Not For Construction

NO.	REVISIONS	DATE

This document or any part thereof in detail or design concept is the personal property of Keller Associates, Inc. and shall not be used in any form whatsoever without the written authorization of Keller Associates, Inc.

DPW PROJECT #24-246
ISU; REPAIR UTILITY TUNNEL, PHASE 3

IDAHO STATE UNIVERSITY


DEMOLITION PLAN

DRAWN: KJW CHECK: MBH

VERIFY SCALE: Scales based on 22"x34" prints.
1-1/2 Inches

PROJECT NO.
208106-119

SHEET NO.
CD-113

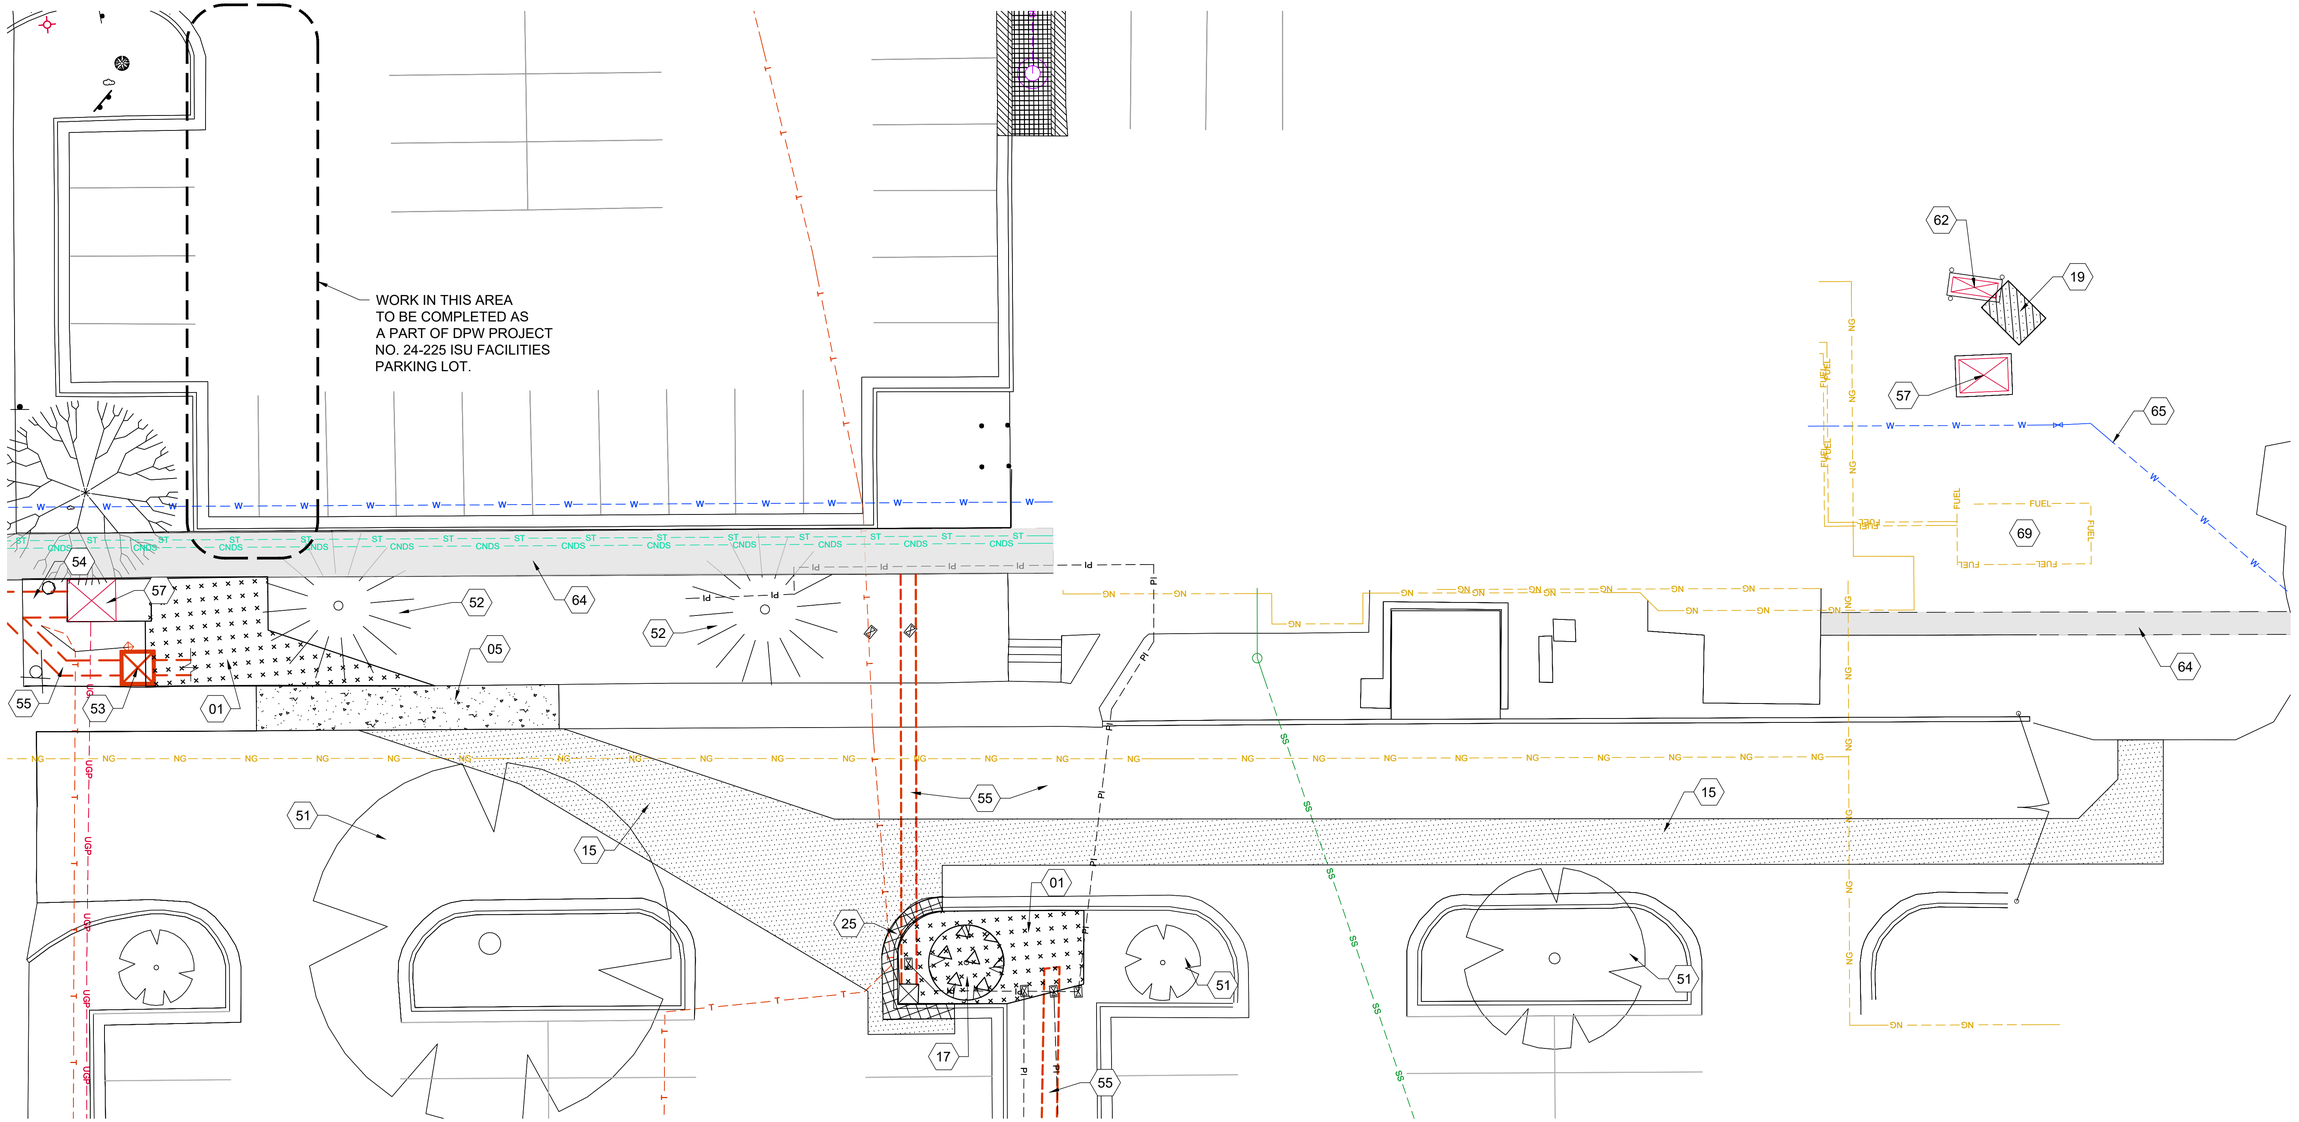

SHEET KEYNOTES

01	DEMO, REMOVE LANDSCAPING, (SOD)/IRRIGATION SYSTEM AS REQUIRED FOR CONSTRUCTION. COORDINATE W/ISU IRRIGATION PLANS IN "APPENDIX A"
05	DEMO, SAWCUT AND REMOVE SIDEWALK
15	DEMO, SAWCUT AND REMOVE ASPHALT PAVING
17	DEMO, REMOVE DECIDUOUS TREE
19	DEMO, REMOVE GRAVEL SURFACE AS REQ'D FOR CONSTRUCTION
25	DEMO, SAWCUT AND REMOVE CURB & GUTTER
51	PRESERVE & PROTECT DECIDUOUS TREE
52	PRESERVE & PROTECT, CONIFEROUS TREE
53	PRESERVE & PROTECT COMMUNICATION VAULT
54	PRESERVE & PROTECT COMMUNICATION/IDAHO POWER CONDUIT BANK
55	PRESERVE & PROTECT COMMINCATION CONDUIT BANK
57	PRESERVE & PROTECT, IDAHO POWER TRANSFORMER
62	PRESERVE & PROTECT, IDAHO POWER VAULT & GEAR
64	PRESERVE & PROTECT, UTILITY TUNNEL
65	PRESERVE & PROTECT, WATER LINE
69	

EXISTING SITE NOTES

1. SEE MECHANICAL PLANS FOR DEMOLITION OF STEAM AND CONDENSATE LINES IN TUNNEL.
2. SEE ELECTRICAL PLANS FOR DEMOLITION OF ELECTRICAL AND COMMUNICATIONS SYSTEMS IN TUNNEL.
3. PRESERVE AND PROTECT SITE AND UTILITY FEATURES OUTSIDE OF THE AREAS NOTED AND NOT CALLED OUT ON THESE PLANS UNLESS OTHERWISE NOTED.
4. CONTRACTOR TO VERIFY ALL INFORMATION ON THESE PLANS IN THE FIELD.
5. IRRIGATION SYSTEM COMPONENTS SUCH AS VALVES, BOXES, HEADS, PIPING, WIRING, ETC. THAT ARE REMOVED OR DAMAGED DUE TO CONSTRUCTION ACTIVITIES ARE TO BE REPLACED WITH IN KIND OR BETTER MATERIALS.
6. FOR EXISTING IRRIGATION SYSTEM SEE SHEETS 15, 16, 20, 21, 26, AND 27 IN APPENDIX A.

HATCH LEGEND

- ASPHALT DEMO
- SOD DEMO
- TUNNEL DEMO
- CONCRETE SIDEWALK DEMO
- CURB DEMO
- MULCH DEMO
- GRAVEL DEMO
- ROCK MULCH DEMO

0 10 20

KELLER ASSOCIATES
305 North 3rd Ave, Suite A
Pocatello, Idaho 83201
(208) 238-2146

95% Design Review
Not For Construction

NO.	REVISIONS	DATE

This document or any part thereof in detail or design concept is the personal property of Keller Associates, Inc. and shall not be reproduced without the written authorization of Keller Associates, Inc.

DPW PROJECT #24-246
ISU: REPAIR UTILITY TUNNEL, PHASE 3

IDAHO STATE UNIVERSITY

DEMOLITION PLAN


DRAWN: KJW | CHECK: MBH

VERIFY SCALE: Scales based on 22"x34" prints.

1-1/2 Inches

PROJECT NO.
208106-119

SHEET NO.
CD-114

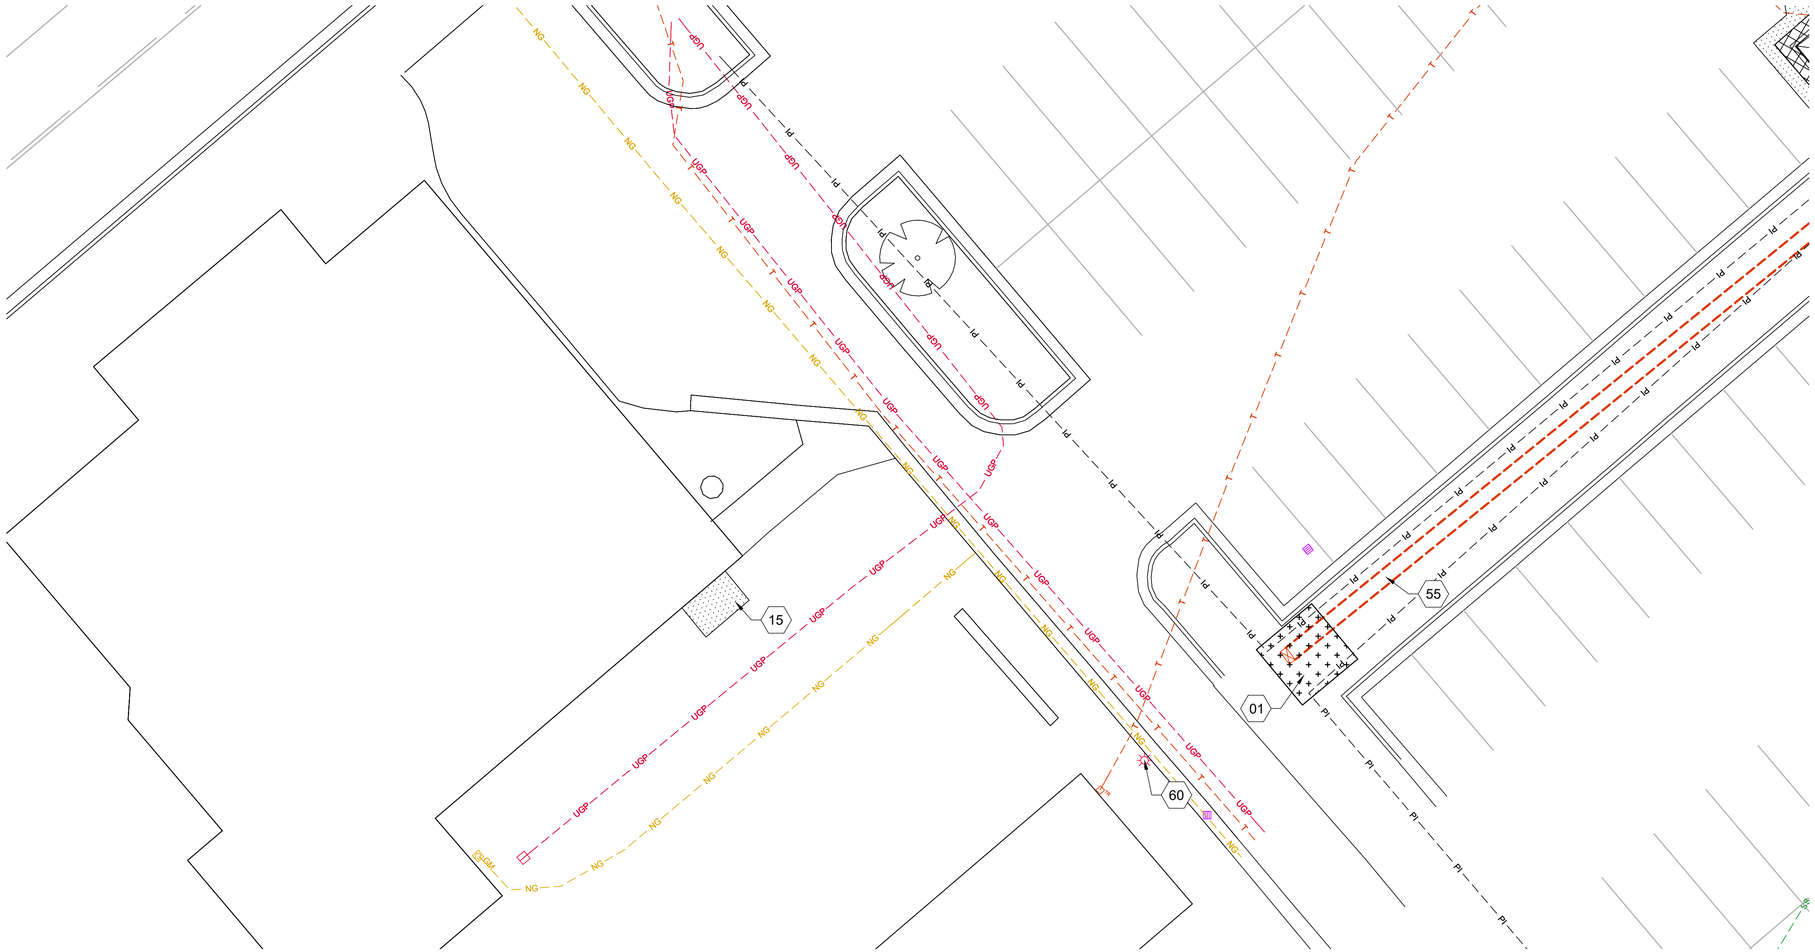

SHEET KEYNOTES

01	DEMO, REMOVE LANDSCAPING, (SOD)/IRRIGATION SYSTEM AS REQUIRED FOR CONSTRUCTION. COORDINATE W/ISU IRRIGATION PLANS IN "APPENDIX A"
15	DEMO, SAWCUT AND REMOVE ASPHALT PAVING
55	PRESERVE & PROTECT COMMINCATION CONDUIT BANK
60	PRESERVE & PROTECT, LIGHT POLE

EXISTING SITE NOTES

1. SEE MECHANICAL PLANS FOR DEMOLITION OF STEAM AND CONDENSATE LINES IN TUNNEL.
2. SEE ELECTRICAL PLANS FOR DEMOLITION OF ELECTRICAL AND COMMUNICATIONS SYSTEMS IN TUNNEL.
3. PRESERVE AND PROTECT SITE AND UTILITY FEATURES OUTSIDE OF THE AREAS NOTED AND NOT CALLED OUT ON THESE PLANS UNLESS OTHERWISE NOTED.
4. CONTRACTOR TO VERIFY ALL INFORMATION ON THESE PLANS IN THE FIELD.
5. IRRIGATION SYSTEM COMPONENTS SUCH AS VALVES, BOXES, HEADS, PIPING, WIRING, ETC. THAT ARE REMOVED OR DAMAGED DUE TO CONSTRUCTION ACTIVITIES ARE TO BE REPLACED WITH IN KIND OR BETTER MATERIALS.
6. FOR EXISTING IRRIGATION SYSTEM SEE SHEETS 15, 16, 20, 21, 26, AND 27 IN APPENDIX A.

HATCH LEGEND

ASPHALT DEMO
SOD DEMO
TUNNEL DEMO
CONCRETE SIDEWALK DEMO
CURB DEMO
MULCH DEMO
ROCK MULCH DEMO
GRAVEL DEMO

0 10 20

KELLER ASSOCIATES
305 North 3rd Ave, Suite A
Pocatello, Idaho 83201
(208) 238-2146

95% Design Review Not For Construction

NO.	REVISIONS	DATE

This document or any part thereof in detail or design concept is the personal property of Keller Associates, Inc. and shall not be used in any way without the written authorization of Keller Associates, Inc.

DPW PROJECT #24-246
ISU: REPAIR UTILITY TUNNEL, PHASE 3

IDAHO STATE UNIVERSITY

DEMOLITION PLAN


DRAWN: KJW | CHECK: MBH

VERIFY SCALE: Scales based on 22"x34" prints.

1-1/2 Inches

PROJECT NO.
208106-119

SHEET NO.
CD-115

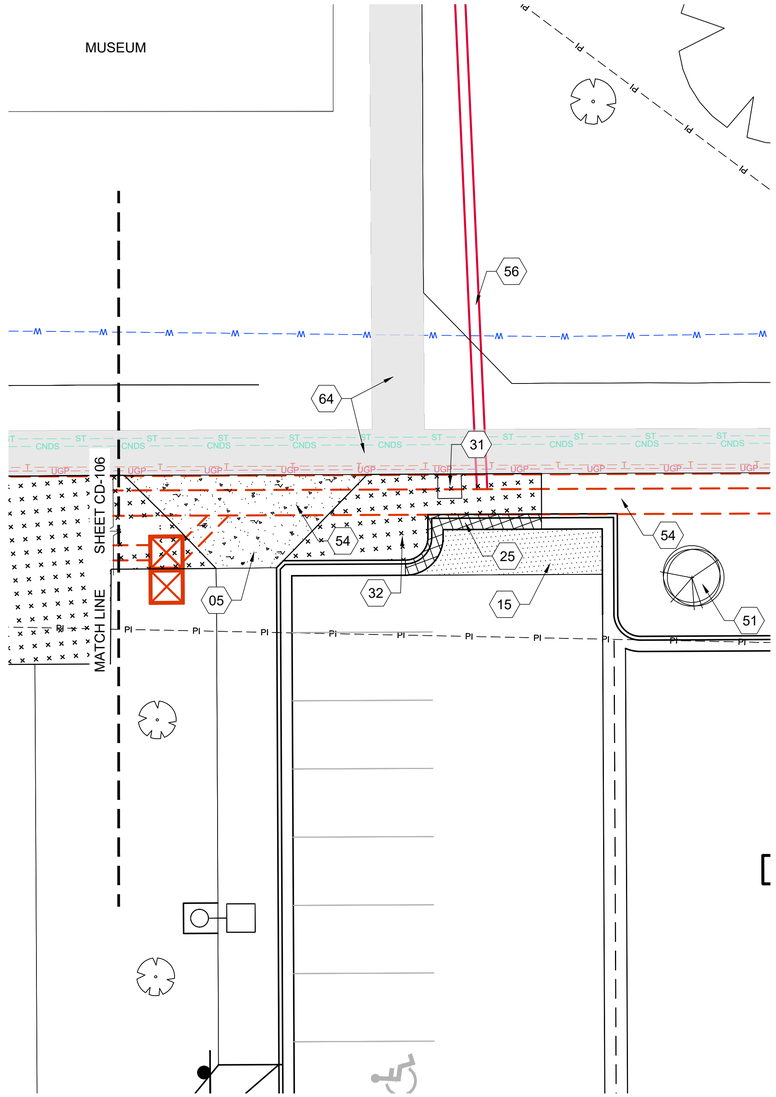

SHEET KEYNOTES

05	DEMO, SAWCUT AND REMOVE SIDEWALK
15	DEMO, SAWCUT AND REMOVE ASPHALT PAVING
25	DEMO, SAWCUT AND REMOVE CURB & GUTTER
31	DEMO, REMOVE EXISTING LIGHT POLE AND BASE. STORE LIGHT POLE, TO BE RE-INSTALLED, RE: SITE PLANS
32	DEMO, REMOVE ARTIFICIAL TURF, STORE AND REINSTALL, RE: SITE PLANS
51	PRESERVE & PROTECT DECIDUOUS TREE
54	PRESERVE & PROTECT COMMUNICATION/IDAHO POWER CONDUIT BANK
56	PRESERVE & PROTECT IDAHO POWER CONDUIT BANK
64	PRESERVE & PROTECT, UTILITY TUNNEL

EXISTING SITE NOTES

1. SEE MECHANICAL PLANS FOR DEMOLITION OF STEAM AND CONDENSATE LINES IN TUNNEL.
2. SEE ELECTRICAL PLANS FOR DEMOLITION OF ELECTRICAL AND COMMUNICATIONS SYSTEMS IN TUNNEL.
3. PRESERVE AND PROTECT SITE AND UTILITY FEATURES OUTSIDE OF THE AREAS NOTED AND NOT CALLED OUT ON THESE PLANS UNLESS OTHERWISE NOTED.
4. CONTRACTOR TO VERIFY ALL INFORMATION ON THESE PLANS IN THE FIELD.
5. IRRIGATION SYSTEM COMPONENTS SUCH AS VALVES, BOXES, HEADS, PIPING, WIRING, ETC. THAT ARE REMOVED OR DAMAGED DUE TO CONSTRUCTION ACTIVITIES ARE TO BE REPLACED WITH IN KIND OR BETTER MATERIALS.
6. FOR EXISTING IRRIGATION SYSTEM SEE SHEETS 15, 16, 20, 21, 26, AND 27 IN APPENDIX A.

HATCH LEGEND

- ASPHALT DEMO
- SOD DEMO
- TUNNEL DEMO
- CONCRETE SIDEWALK DEMO
- CURB DEMO
- MULCH DEMO
- ROCK MULCH DEMO
- GRAVEL DEMO

0 10 20

KELLER ASSOCIATES
305 North 3rd Ave, Suite A
Pocatello, Idaho 83201
(208) 238-2146

95% Design Review Not For Construction

NO.	REVISIONS	DATE

This document or any part thereof in detail or design concept is the personal property of Keller Associates, Inc. and shall not be used in any form whatsoever without the written authorization of Keller Associates, Inc.

DPW PROJECT #24-246
ISU: REPAIR UTILITY TUNNEL, PHASE 3

IDAHO STATE UNIVERSITY


DEMOLITION PLAN

DRAWN: KJW CHECK: MBH

VERIFY SCALE: Scales based on 22"x34" prints.
1-1/2 Inches

PROJECT NO.
208106-119

SHEET NO.
CD-116

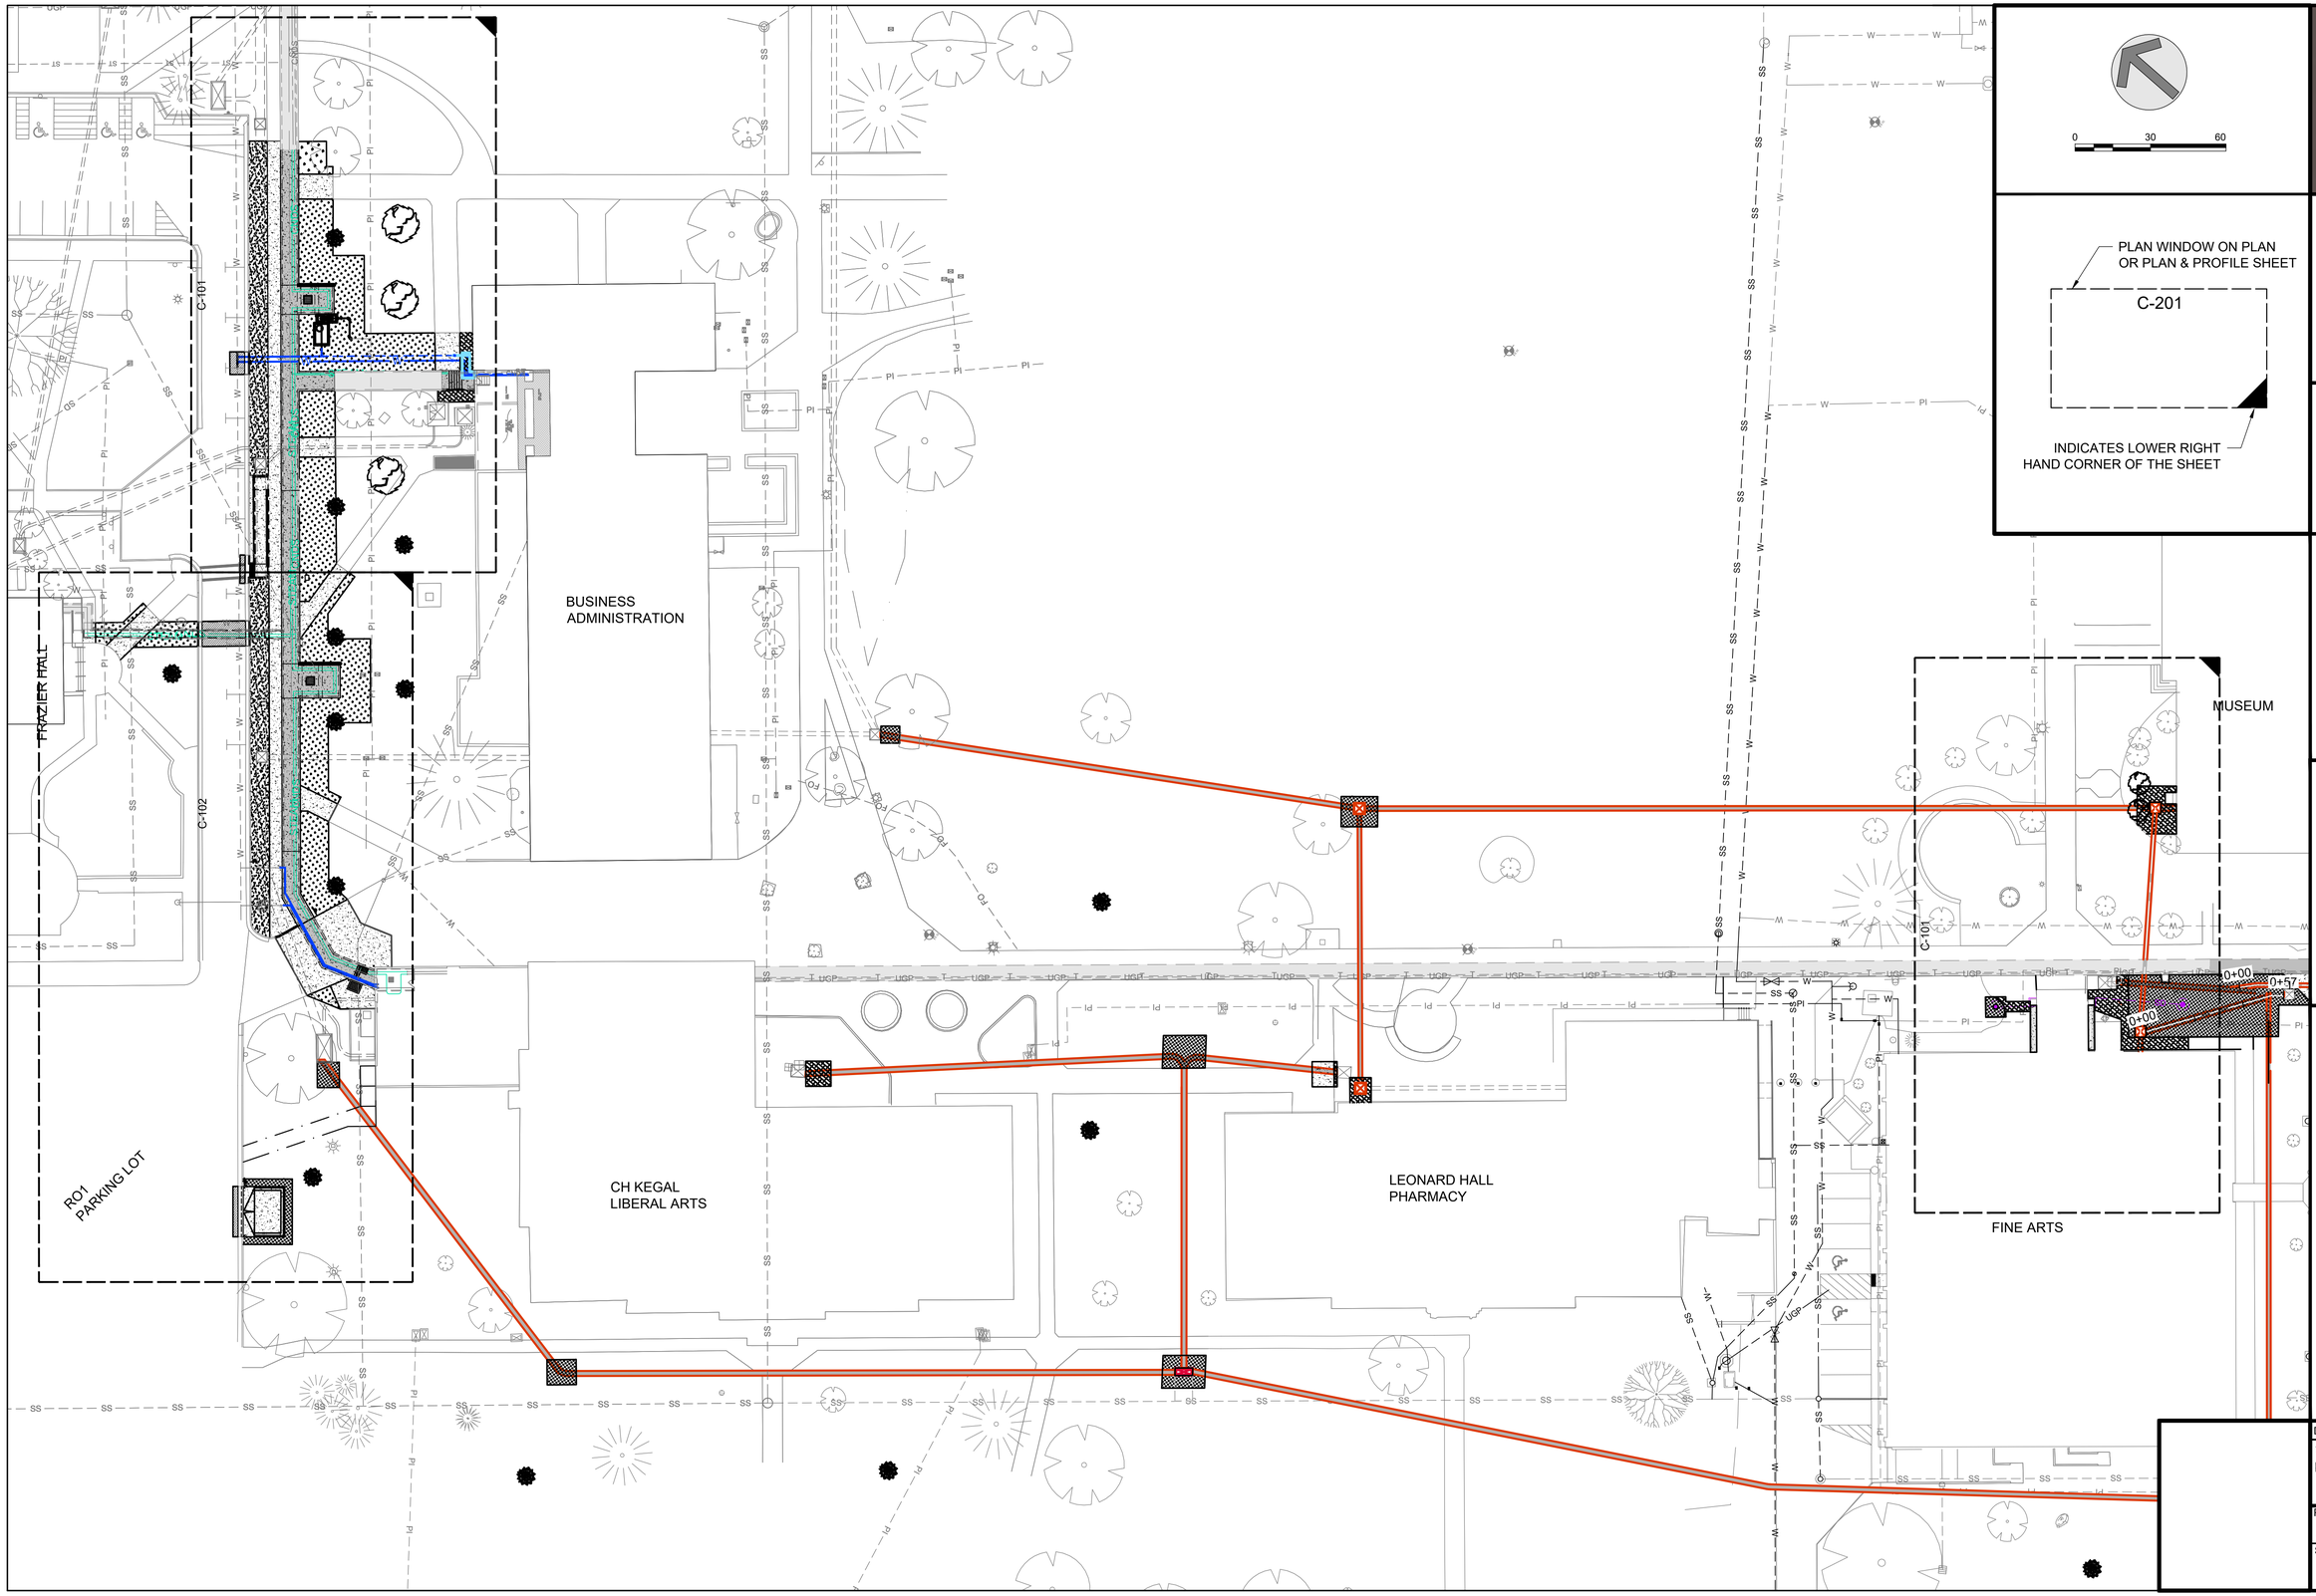

KELLER ASSOCIATES
305 North 3rd Ave, Suite A
Pocatello, Idaho 83201
(208) 238-2146

95% Design Review Not For Construction

NO.	REVISIONS	DATE

This document or any part thereof in detail or design concept is the personal property of Keller Associates, Inc. and shall not be used in any way without the written authorization of Keller Associates, Inc.

DPW PROJECT #24-246
ISU: REPAIR UTILITY TUNNEL, PHASE 3

IDAHO STATE UNIVERSITY

OVERALL SITE & TUNNEL PLAN

DRAWN: KJW | CHECK: MBH


VERIFY SCALE: Scales based on 22"x34" prints.

1-1/2 Inches

PROJECT NO.
208106-119

SHEET NO.
C-100

PRINTED: 4/7/2025 4:52 PM
LAST SAVED: 4/7/2025 1:43 PM
J:\208106-119 ISU REPLACE UTILITY TUNNEL, PHASE 3\C_DESN_CAD\3_DESIGN\D_PLANS-1\C-101.DWG

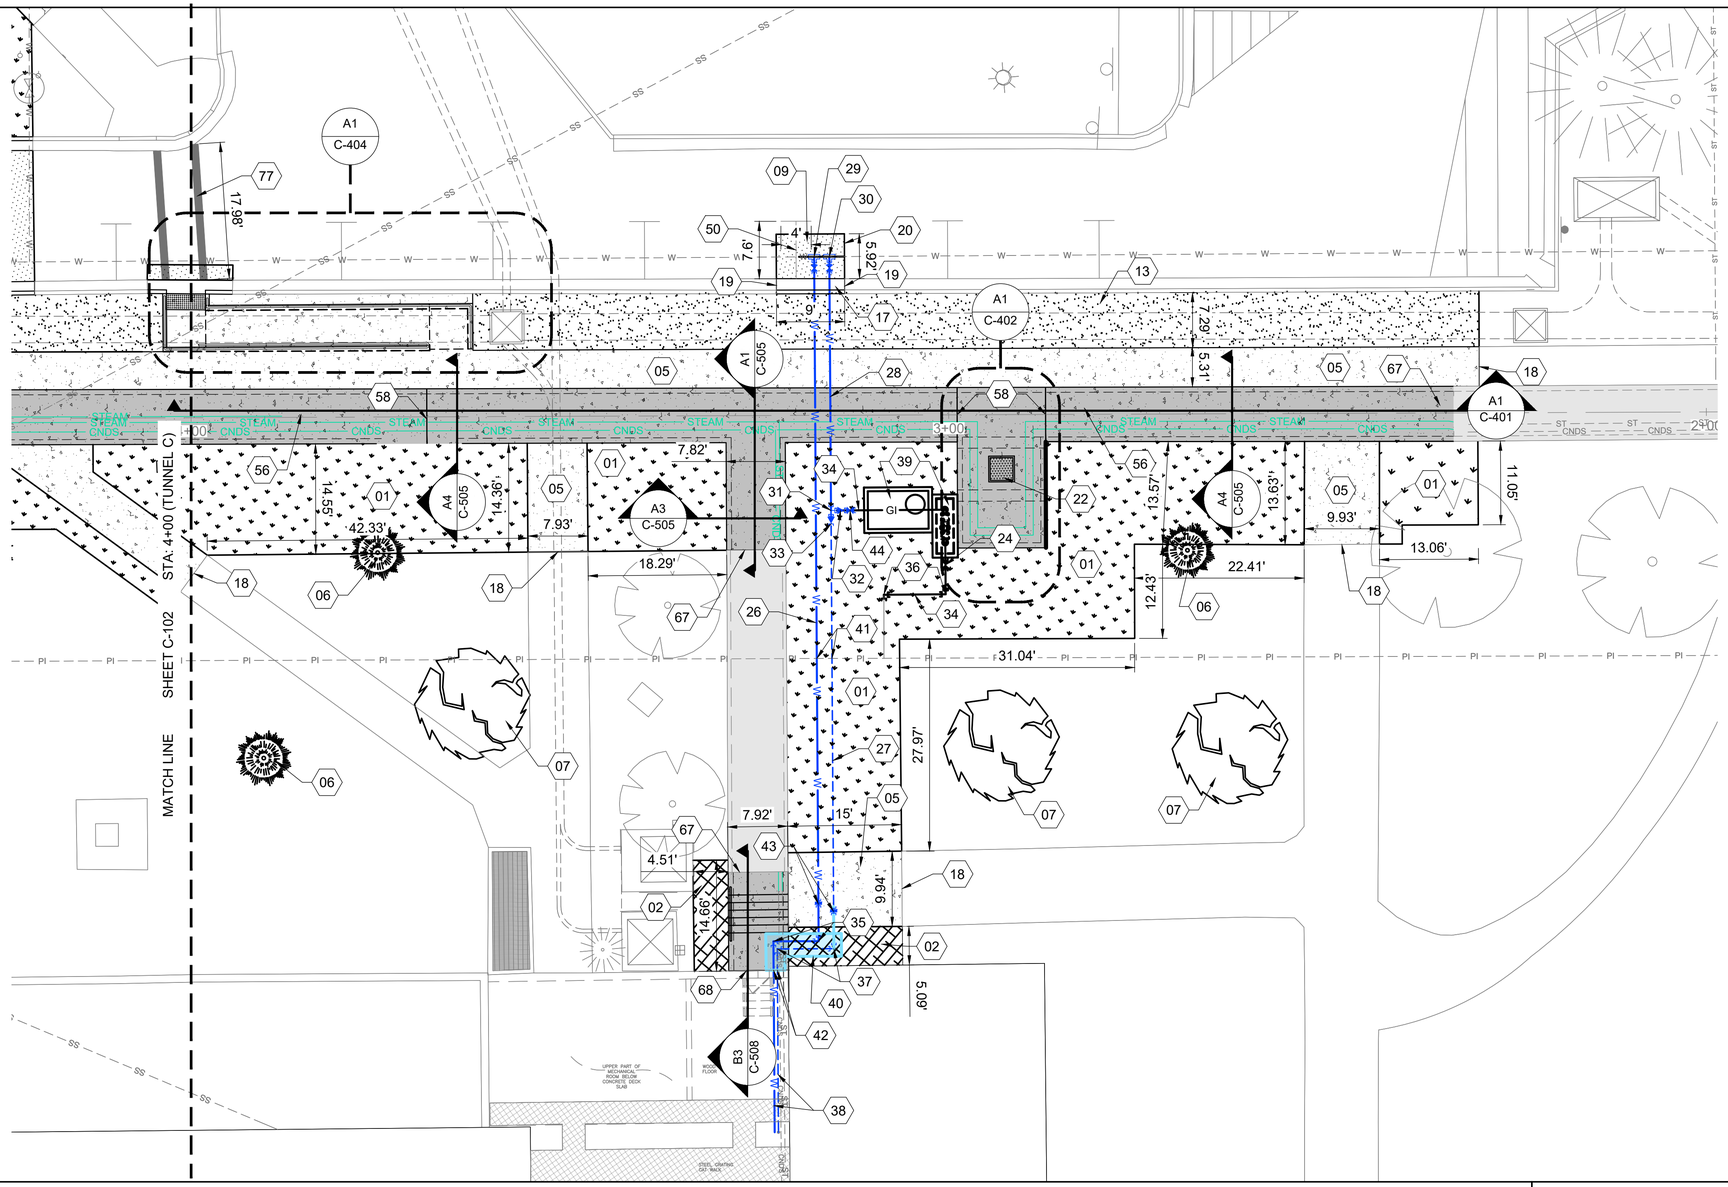

HATCH LEGEND

- ASPHALT
- NEW TUNNEL
- SOD
- CONCRETE
- MULCH
- ROCK MULCH

SHEET KEYNOTES

01 LANDSCAPING, (SOD), REPAIR IRRIGATION AS REQUIRED FOR CONSTRUCTION. REPLACE IN KIND OR BETTER, RE: A3/C-501 & IRRIGATION NOTES SHEET G-002
02 LANDSCAPING, (MULCH), REPAIR IRRIGATION AS REQUIRED FOR CONSTRUCTION. REPLACE IN KIND OR BETTER, RE: A3/C-501 & IRRIGATION NOTES SHEET G-002
05 SIDEWALK, RE: A1/C-501
06 INSTALL NEW TREE, (COLORADO BLUE SPRUCE, PICEA PUNGENS) 12-14' TALL, RE: C4/C-501
07 INSTALL NEW TREE, (PACIFIC SUNSET MAPLE, ACER X PACIFICA SUNSET) 1.5" OR LARGER CALIPER, B&B OR CONTAINER, MULTI-TRUNK, FULL, EVENLY BRANCHED, MATCHED, RE: C4/C-501
09 ASPHALT REPAIR, RE: C3/C-501
13 LANDSCAPING, (ROCK MULCH), REPAIR IRRIGATION AS REQUIRED FOR CONSTRUCTION. REPLACE IN KIND OR BETTER, RE: A4/C-501 & IRRIGATION NOTES SHEET G-002
17 STANDARD CURB & GUTTER, RE: A1/C-502
18 TIE TO EXISTING SIDEWALK/ CONCRETE PAVING, SURFACE TO BE FLUSH BETWEEN NEW AND EXSTING CONCRETE
19 TIE TO EXISTING CURB, SURFACE TO BE FLUSH BETWEEN NEW AND EXSTING CONCRETE
20 ASPHALT TIE IN, RE: A5/C-501
22 ACCESS HATCH, RE: A1/C-506
24 IRRIGATION LINE FITTING, 3" GATE VALVE, RE: A3/C-502
26 6" WATER LINE, FIRE SERVICE, RE: C2/C-502
27 2" WATER LINE, BUILDING SERVICE LINE, RE: C2/C-502
28 4" WATER LINE, SERVICE LINE (IRRIGATION & BUILDING), RE: C2/C-502
29 6" TAPPING TEE AND VALVE, RE: A3 & C1/C-502
30 4" TAPPING TEE AND VALVE, RE: A3 & C1/C-502
31 WATER LINE FITTING, 4" TEE, RE: C1/C-502
32 WATER LINE FITTING, 4" x 3" REDUCER, RE: C1/C-502
33 WATER LINE FITTING, 4" x 2" REDUCER, RE: C1/C-502
34 3" IRRIGATION LINE, RE: C2/C-502
35 WATER LINE FITTING, 6" 90° BEND, RE: C1/C-502
36 IRRIGATION LINE FITTING, 3" 90° BEND, RE: C1/C-502
37 WATER LINE FITTING, 2" 90° BEND, RE: C1/C-502
38 FOR WATER PIPING INSIDE BUILDING, RE: MECHANCIAL PLANS
39 IRRIGATION BACKFLOW ASSEMBLY AND VAULT, RE: A1/C-503
40 ENCASE WATER LINES IN CONCRETE, RE: C4/C-502
41 POTABLE/NON-POTABLE WATER LINE CROSSING, RE: A1/C-504
42 PIPE PENETRATION IN CONCRETE WALL, RE: B3/C-502
43 FLEXIBLE COUPLING, RE: C3/C-502
44 WATER LINE FITTING, 3" GATE VALVE, RE: A3/C-502
50 PARKING STALL MARKING, 4" WHITE PAINTED LINE
56 NEW CONCRETE TUNNEL
58 TUNNEL CONSTRUCTION JOINT, RE: B1 & C2/C-505
67 CONNECT NEW TUNNEL TO EXISTING TUNNEL, RE: C3/C-505
68 PLACE WATER STOP BETWEEN END OF NEW TUNNEL AND BUILDING FOR WALLS, FLOORS, AND ROOF DECK
77 ADA CROSSING, 1'-0" WIDE WHITE PAINTED LINE

SITE NOTES

1. COORDINATE WITH MECHANICAL PLANS FOR NEW STEAM AND CONDENSATE LINES AND VENTILATION SYSTEM.
2. COORDINATE WITH ELECTRICAL PLANS FOR ELECTRICAL AND COMMUNICATIONS SYSTEMS.
3. SEE SHEETS C-300 THROUGH C-316 FOR POWER AND COMMUNICATIONS CONDUIT PLANS AND PROFILES.

0 10 20

KELLER ASSOCIATES
305 North 3rd Ave, Suite A
Pocatello, Idaho 83201
(208) 238-2146

95% Design Review Not For Construction

NO.	REVISIONS	DATE

This document or any part thereof in detail or design concept is the personal property of Keller Associates, Inc. and shall not be used in any way without the written authorization of Keller Associates, Inc.

DPW PROJECT #24-246
ISU: REPAIR UTILITY TUNNEL, PHASE 3

IDAHO STATE UNIVERSITY


SITE & TUNNEL PLAN

DRAWN: KJW CHECK: MBH

VERIFY SCALE: Scales based on 22"x34" prints.
1-1/2 Inches

PROJECT NO. 208106-119

SHEET NO. C-101

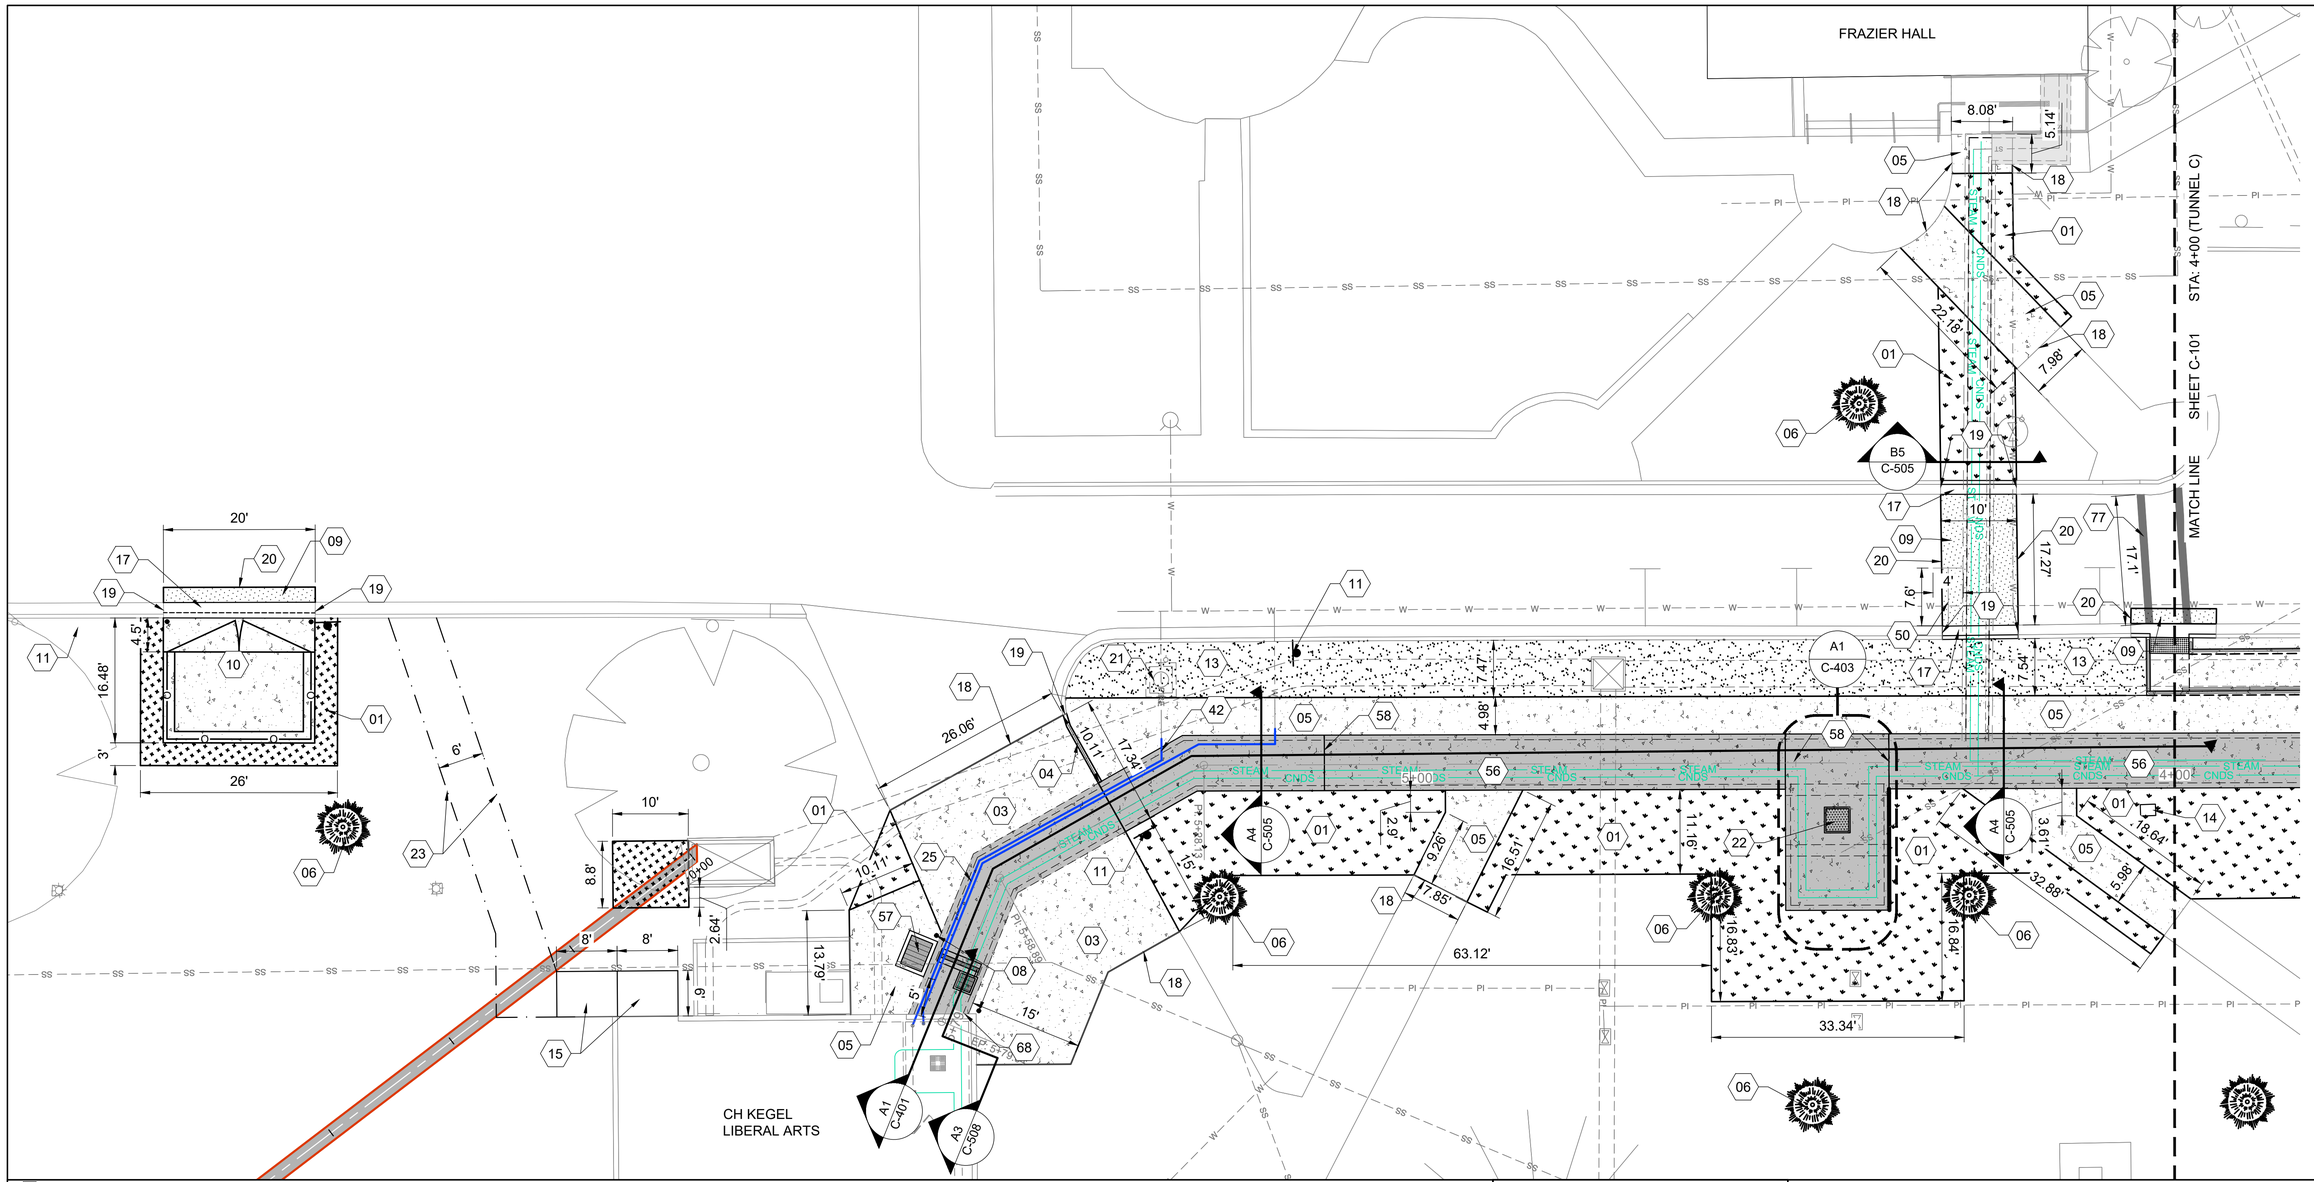

SHEET KEYNOTES

01	LANDSCAPING, (SOD), REPAIR IRRIGATION AS REQUIRED FOR CONSTRUCTION. REPLACE IN KIND OR BETTER, RE: A3/C-501 & IRRIGATION NOTES SHEET G-002
03	CONCRETE PAVING, HEAVY DUTY, RE: C1/C-501
04	EMBEDED CURB, RE: B3/C-501
05	SIDEWALK, RE: A1/C-501
06	INSTALL NEW TREE, (COLORADO BLUE SPRUCE, PICEA PUNGENS) 12-14' TALL, RE: C4/C-501
08	6" BOLLARD, RE: B5/C-502
09	ASPHALT REPAIR, RE: C3/C-501
10	GARBAGE DUMPSTER ENCLOSURE, RE: B4/C-501
11	REINSTALL SIGN, RE: B1/C-501
13	LANDSCAPING, (ROCK MULCH), REPAIR IRRIGATION AS REQUIRED FOR CONSTRUCTION. REPLACE IN KIND OR BETTER, RE: A4/C-501 & IRRIGATION NOTES SHEET G-002
14	REINSTALL MEMORIAL MONUMENT
15	FRAME TEMPORARY RAMP AND LANDING OUT OF WOOD/PLYWOOD FOR PEDESTRIAN ACCESS TO CONCRETE ROOF/DECK.
17	STANDARD CURB & GUTTER, RE: A1/C-502
18	TIE TO EXISTING SIDEWALK/ CONCRETE PAVING, SURFACE TO BE FLUSH BETWEEN NEW AND EXSTING CONCRETE
19	TIE TO EXISTING CURB, SURFACE TO BE FLUSH BETWEEN NEW AND EXSTING CONCRETE
20	ASPHALT TIE IN, RE: A5/C-501
21	INSTALL NEW MANHOLE RING AND COLLAR AT EXISTING WATER VAULT, RE: B5/C-501
22	ACCESS HATCH, RE: A1/C-506
23	TEMPRARY FENCED PEDESTRIAN PATH FOR ACCESS FROM PARKING TO CONCRETE ROOF/DECK
25	3" WATER LINE, FIRE SERVICE, REINSTALL, HANG ON WALL, CONNECTIONS TO PIPING AT BOTH ENDS. PROVIDE ALL FITTINGS, HANGERS/SUPPORTS.
42	PIPE PENETRATION IN CONCRETE WALL, RE: B3/C-502
50	PARKING STALL MARKING, 4" WHITE PAINTED LINE
56	NEW CONCRETE TUNNEL
57	VENTILATION SHAFT, RE: A1/C-508
58	TUNNEL CONSTRUCTION JOINT, RE: B1 & C2/C-505
68	PLACE WATER STOP BETWEEN END OF NEW TUNNEL AND BUILDING FOR WALLS, FLOORS, AND ROOF DECK
77	ADA CROSSING, 1'-0" WIDE WHITE PAINTED LINE

HATCH LEGEND

- ASPHALT
- NEW TUNNEL
- SOD
- CONCRETE
- MULCH
- ROCK MULCH

SITE NOTES

1. COORDINATE WITH MECHANICAL PLANS FOR NEW STEAM AND CONDENSATE LINES AND VENTILATION SYSTEM.
2. COORDINATE WITH ELECTRICAL PLANS FOR ELECTRICAL AND COMMUNICATIONS SYSTEMS.
3. SEE SHEETS C-300 THROUGH C-316 FOR POWER AND COMMUNICATIONS CONDUIT PLANS AND PROFILES.

0 10 20

KELLER ASSOCIATES
305 North 3rd Ave, Suite A
Pocatello, Idaho 83201
(208) 238-2146

95% Design Review Not For Construction

NO.	REVISIONS	DATE

This document or any part thereof in detail or design concept is the personal property of Keller Associates, Inc. and may not be used in any way without the written authorization of Keller Associates, Inc.

DPW PROJECT #24-246
ISU: REPAIR UTILITY TUNNEL, PHASE 3

IDAHO STATE UNIVERSITY


SITE & TUNNEL PLAN


DRAWN: KJW | CHECK: MBH

VERIFY SCALE: Scales based on 22"x34" prints.
1-1/2 Inches

PROJECT NO. 208106-119

SHEET NO. C-102

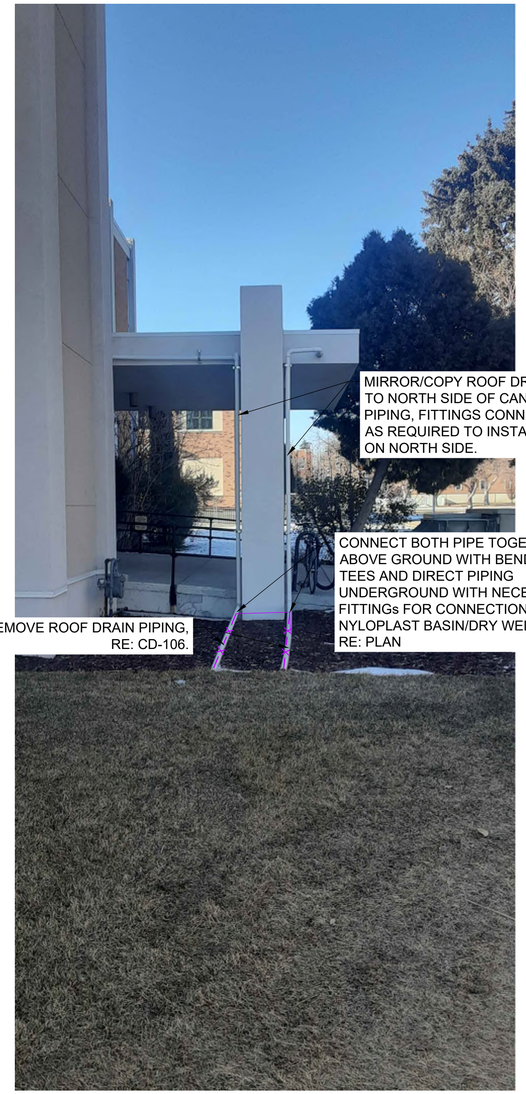

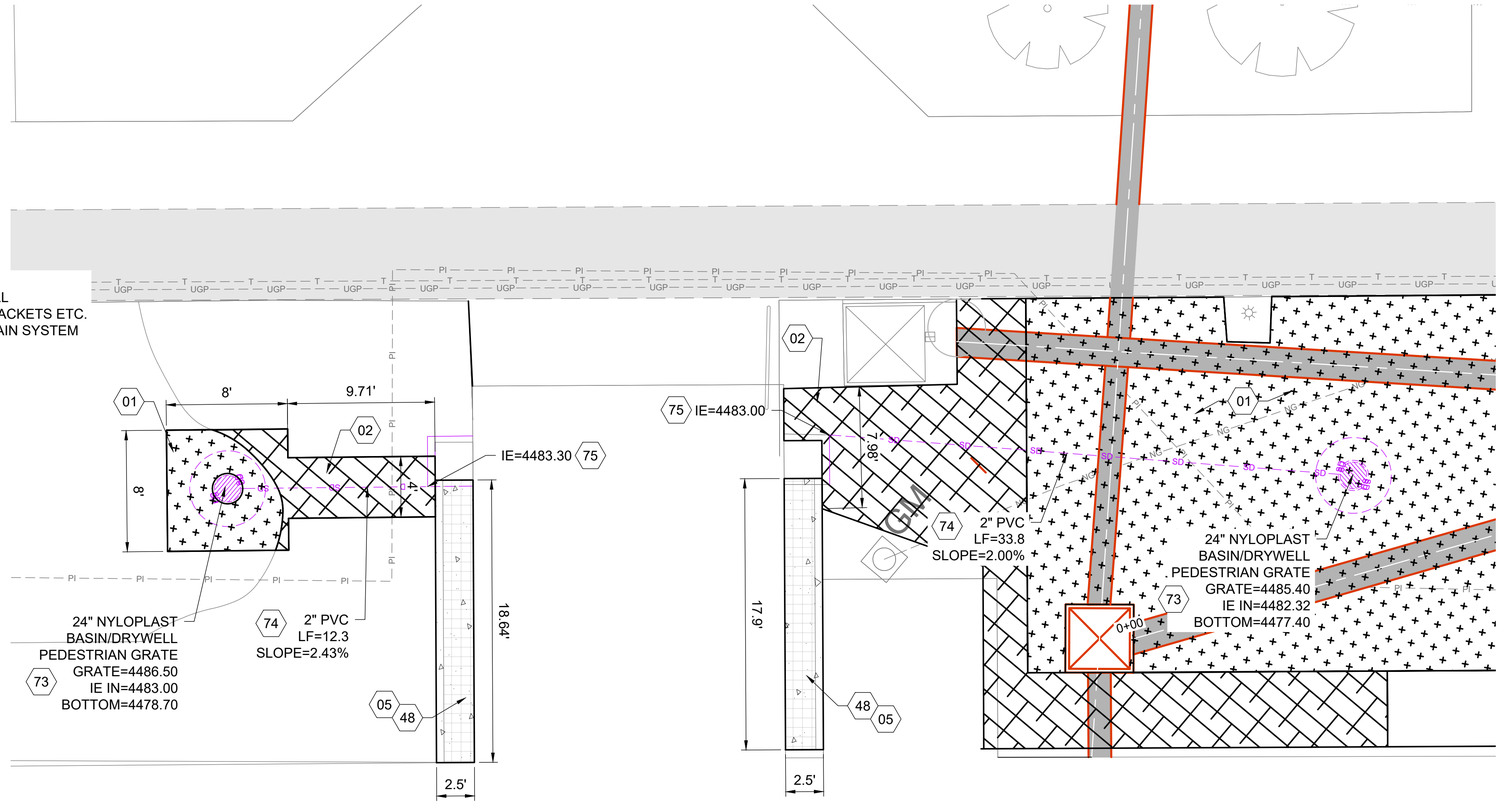

FINE ARTS

SHEET KEYNOTES

01	LANDSCAPING, (SOD), REPAIR IRRIGATION AS REQUIRED FOR CONSTRUCTION. REPLACE IN KIND OR BETTER, RE: A3/C-501 & IRRIGATION NOTES SHEET G-002
02	LANDSCAPING, (MULCH), REPAIR IRRIGATION AS REQUIRED FOR CONSTRUCTION. REPLACE IN KIND OR BETTER, RE: A3/C-501 & IRRIGATION NOTES SHEET G-002
05	SIDEWALK, RE: A1/C-501
48	FILL IN VOID SPACE IN AREA UNDER GRATING AND FILL WITH 3/4" AGGEGATE FLUSH WITH TOP OF CURB WALL
73	NYLOPLAST INLET BASIN/DRYWELL, RE: A3/C-510
74	PVC STORM DRAIN LINE, RE: C2/C-502
75	INSTALL BENDS AND TEES TO DIRECT PIPING UNERGROUND

HATCH LEGEND

- ASPHALT
- NEW TUNNEL
- SOD
- CONCRETE
- MULCH
- ROCK MULCH

SITE NOTES

1. COORDINATE WITH MECHANICAL PLANS FOR NEW STEAM AND CONDENSATE LINES AND VENTILATION SYSTEM.
2. COORDINATE WITH ELECTRICAL PLANS FOR ELECTRICAL AND COMMUNICATIONS SYSTEMS.
3. SEE SHEETS C-300 THROUGH C-316 FOR POWER AND COMMUNICATIONS CONDUIT PLANS AND PROFILES.

0 5 10

KELLER ASSOCIATES
305 North 3rd Ave, Suite A
Pocatello, Idaho 83201
(208) 238-2146

95% Design Review Not For Construction

NO.	REVISIONS	DATE

This document or any part thereof in detail or design concept is the personal property of Keller Associates, Inc. and shall not be used in any way without the written authorization of Keller Associates, Inc.

DPW PROJECT #24-246
ISU: REPAIR UTILITY TUNNEL, PHASE 3

IDAHO STATE UNIVERSITY


SITE PLAN

DRAWN: KJW | CHECK: MBH

VERIFY SCALE: Scales based on 22"x34" prints.
1-1/2 Inches

PROJECT NO. 208106-119

SHEET NO. C-103

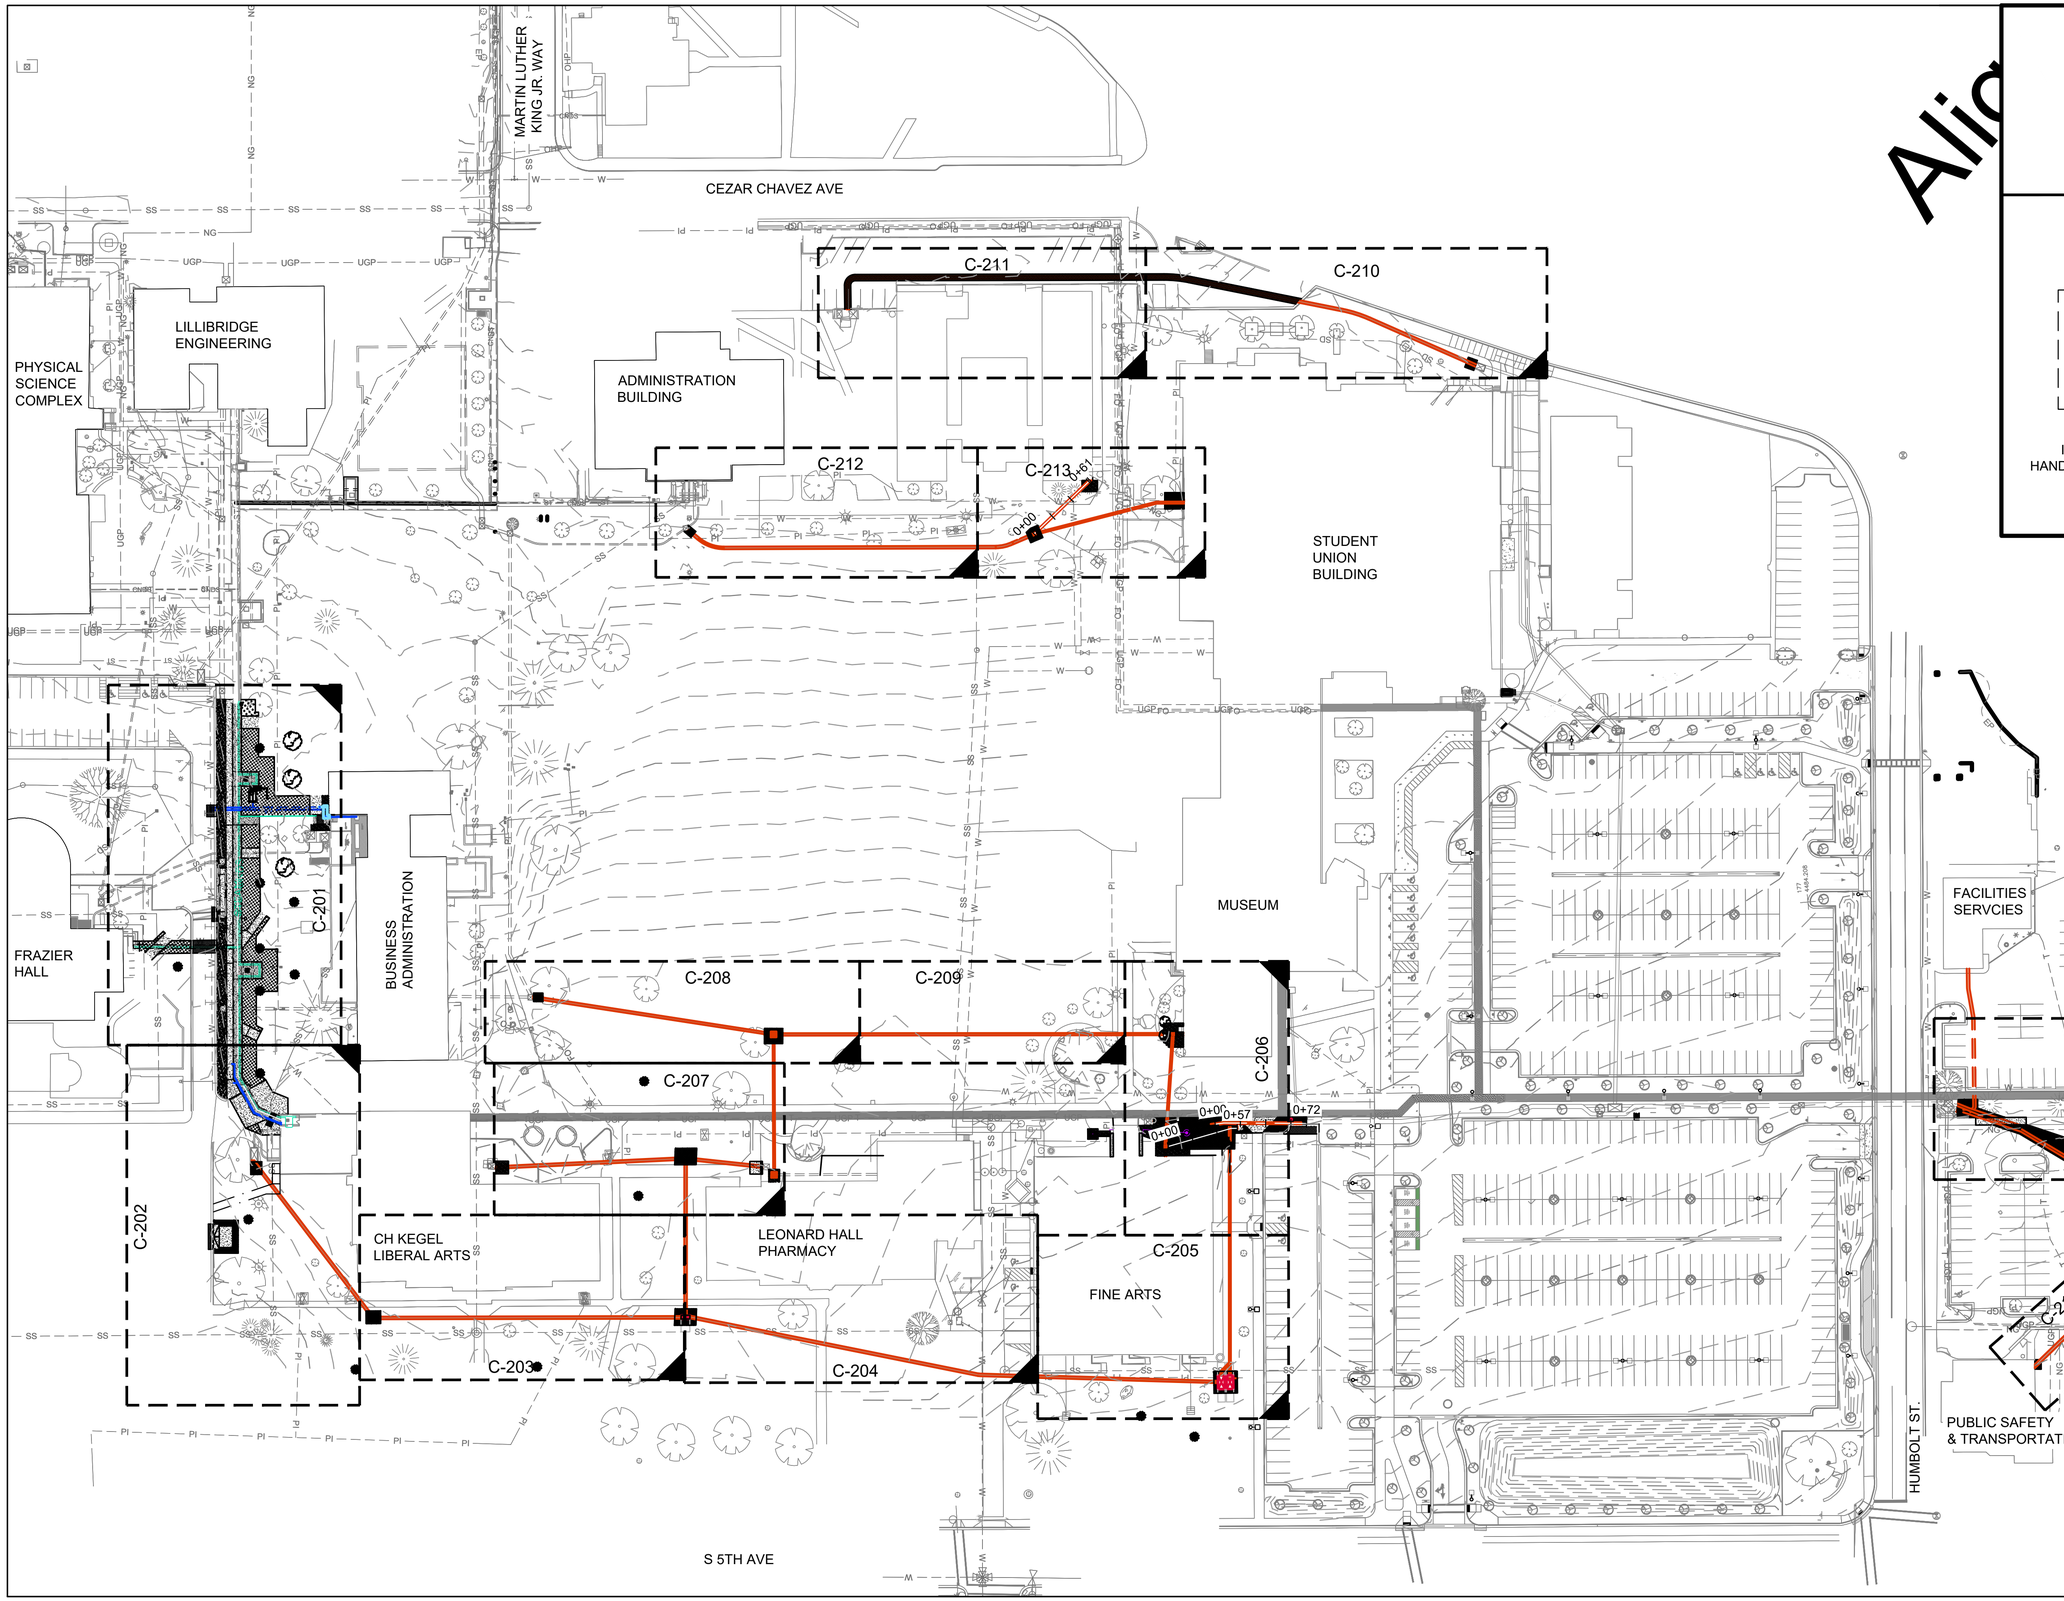

0 50 100

PLAN WINDOW ON PLAN OR PLAN & PROFILE SHEET

C-201

INDICATES LOWER RIGHT HAND CORNER OF THE SHEET

KELLER ASSOCIATES
305 North 3rd Ave, Suite A
Pocatello, Idaho 83201
(208) 238-2146

95% Design Review Not For Construction

NO.	REVISIONS	DATE

This document or any part thereof in detail or design concept is the personal property of Keller Associates, Inc. and shall not be reused without the written authorization of Keller Associates, Inc.

DPW PROJECT #24-246
ISU: REPAIR UTILITY TUNNEL, PHASE 3

IDAHO STATE UNIVERSITY

GRADING PLAN

DRAWN: KJW CHECK: MBH


VERIFY SCALE: Scales based on 22"x34" prints.

1-1/2 Inches

PROJECT NO.
208106-119

SHEET NO.
C-200

PRINTED: 4/7/2025 4:54 PM
LAST SAVED: 4/7/2025 2:30 PM
J:\208106-119 ISU REPLACE UTILITY TUNNEL PHASE 3\C_DESN_CAD\3_DESIGN\D_PLANS-1\C-201.DWG

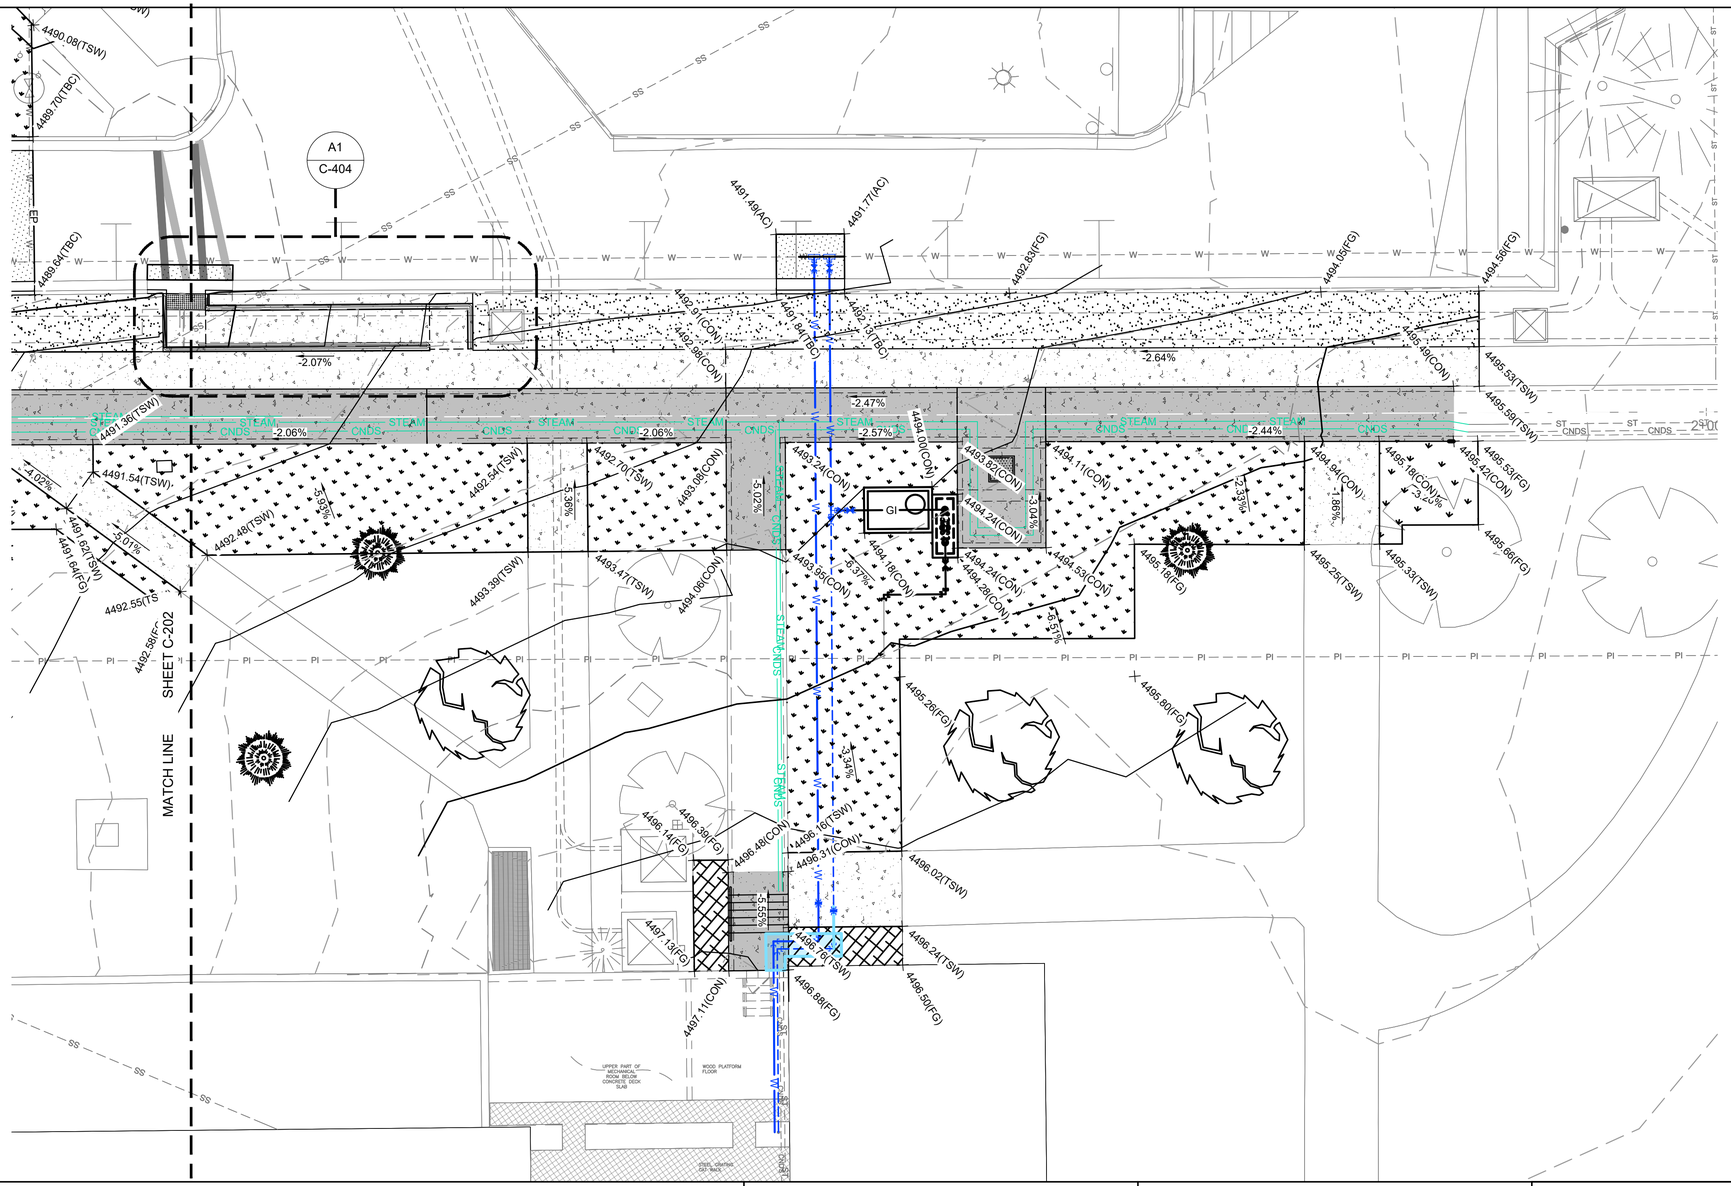

GRADING LEGEND

TBC	TOP BACK OF CURB
CON	TOP OF CONCRETE
TSW	TOP OF SIDEWALK
AC	TOP OF ASPHALT
TO LID	TOP OF TUNNEL LID
FG	FINISH GRADE

GRADING NOTES

1. FINISH GRADES ARE INTENDED TO BE MATCH EXISTING GRADES PRIOR TO CONSTRUCTION. IF GRADES ON PLANS DO NOT MATCH GRADES IN THE FIELD, CONTRACT THE ENGINEER OF RECORD.

HATCH LEGEND

- ASPHALT DEMO
- TUNNEL DEMO
- CURB DEMO
- GRAVEL DEMO
- SOD DEMO
- CONCRETE SIDEWALK DEMO
- MULCH DEMO
- ROCK MULCH DEMO

0 10 20

KELLER ASSOCIATES
305 North 3rd Ave, Suite A
Pocatello, Idaho 83201
(208) 238-2146

95% Design Review Not For Construction

NO.	REVISIONS	DATE

This document or any part thereof in detail or design concept is the personal property of Keller Associates, Inc. and shall not be reproduced without the written authorization of Keller Associates, Inc.

DPW PROJECT #24-246
ISU: REPAIR UTILITY TUNNEL, PHASE 3

IDAHO STATE UNIVERSITY

GRADING PLAN


DRAWN: KJW | CHECK: MBH

VERIFY SCALE: Scales based on 22"x34" prints.

1-1/2 Inches

PROJECT NO. 208106-119

SHEET NO. C-201

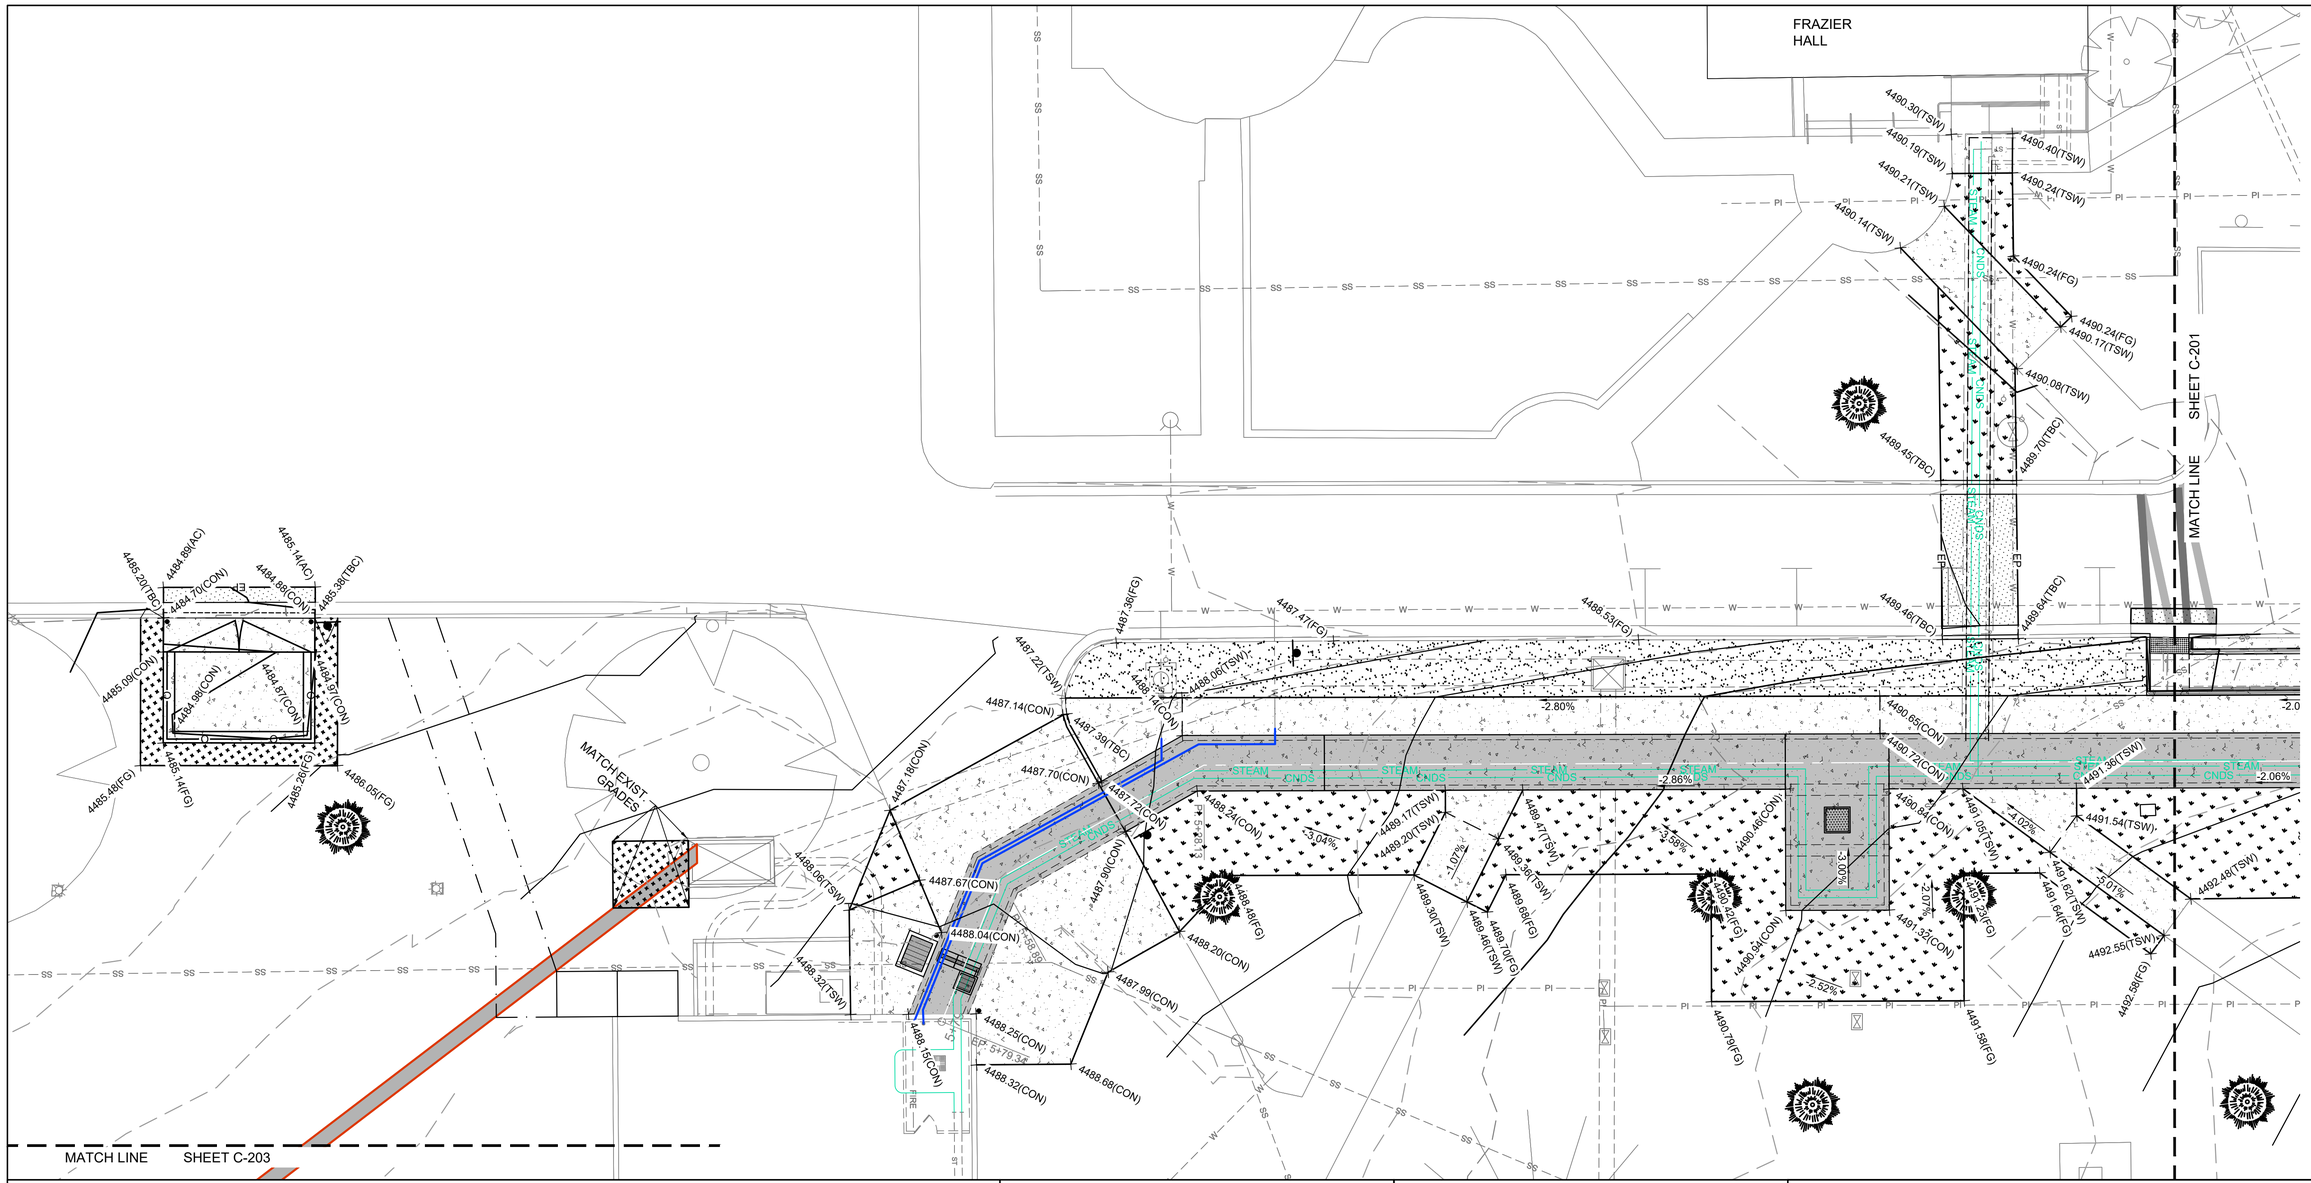

GRADING LEGEND

TBC	TOP BACK OF CURB
CON	TOP OF CONCRETE
TSW	TOP OF SIDEWALK
AC	TOP OF ASPHALT
TO LID	TOP OF TUNNEL LID
FG	FINISH GRADE

GRADING NOTES

1. FINISH GRADES ARE INTENDED TO BE MATCH EXISTING GRADES PRIOR TO CONSTRUCTION. IF GRADES ON PLANS DO NOT MATCH GRADES IN THE FIELD, CONTRACT THE ENGINEER OF RECORD.

HATCH LEGEND

- ASPHALT DEMO
- TUNNEL DEMO
- CURB DEMO
- GRAVEL DEMO
- SOD DEMO
- CONCRETE SIDEWALK DEMO
- MULCH DEMO
- ROCK MULCH DEMO

KELLER ASSOCIATES
305 North 3rd Ave, Suite A
Pocatello, Idaho 83201
(208) 238-2146

95% Design Review
Not For Construction

NO.	REVISIONS	DATE

This document or any part thereof in detail or design concept is the personal property of Keller Associates, Inc. and shall not be reproduced without written authorization of Keller Associates, Inc.

DPW PROJECT #24-246
ISU: REPAIR UTILITY TUNNEL, PHASE 3

IDAHO STATE UNIVERSITY


GRADING PLAN

DRAWN: KJW | CHECK: MBH

VERIFY SCALE: Scales based on 22"x34" prints.
1-1/2 Inches

PROJECT NO.
208106-119

SHEET NO.
C-202

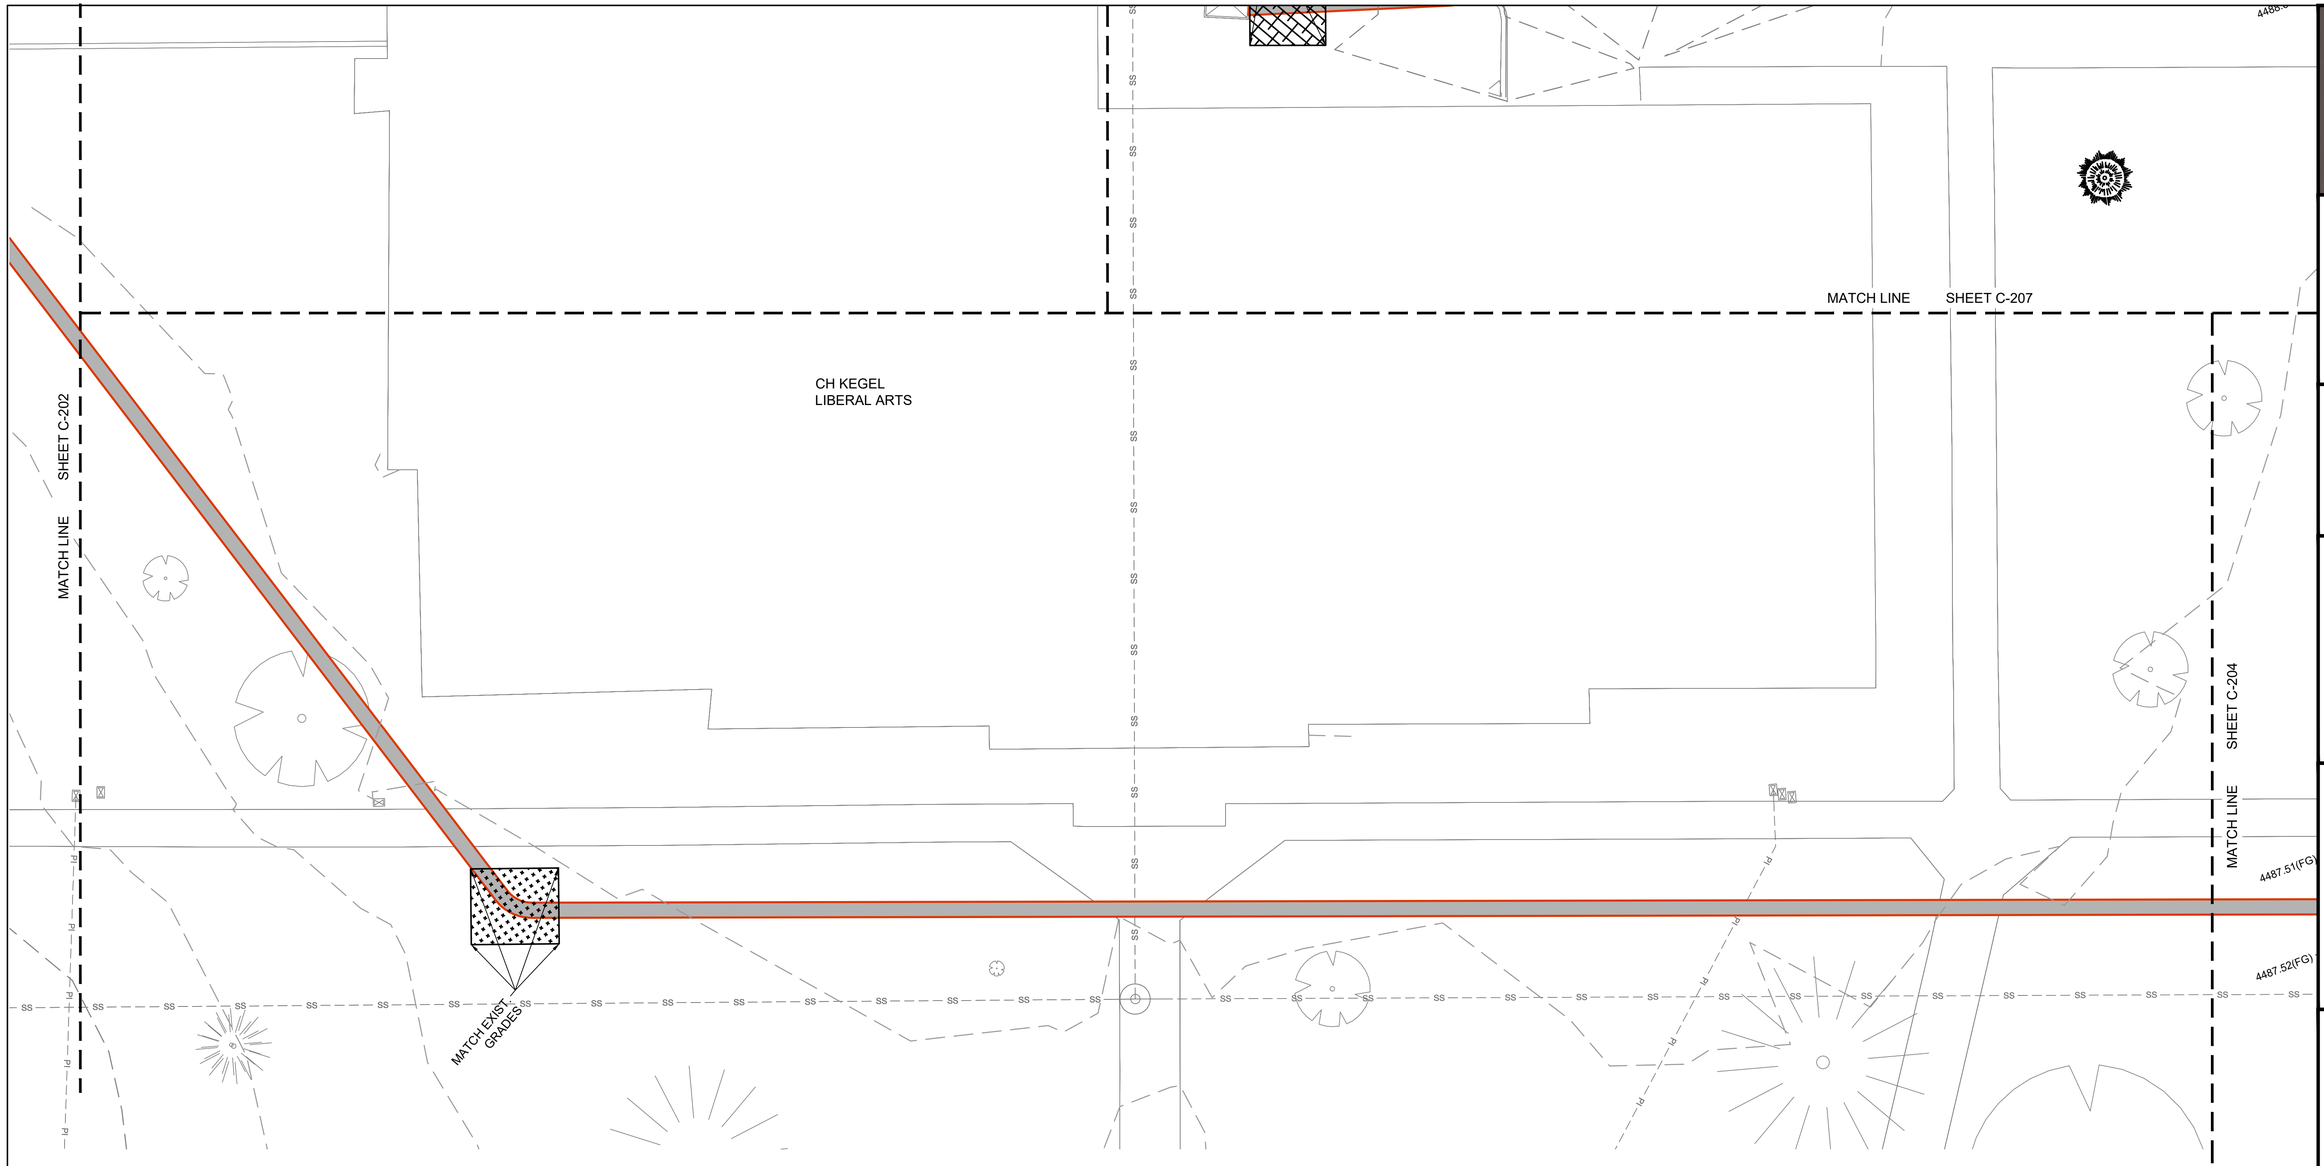

GRADING LEGEND

TBC	TOP BACK OF CURB
CON	TOP OF CONCRETE
TSW	TOP OF SIDEWALK
AC	TOP OF ASPHALT
TO LID	TOP OF TUNNEL LID
FG	FINISH GRADE

GRADING NOTES

1. FINISH GRADES ARE INTENDED TO BE MATCH EXISTING GRADES PRIOR TO CONSTRUCTION. IF GRADES ON PLANS DO NOT MATCH GRADES IN THE FIELD, CONTRACT THE ENGINEER OF RECORD.

HATCH LEGEND

- ASPHALT DEMO
- TUNNEL DEMO
- CURB DEMO
- GRAVEL DEMO
- SOD DEMO
- CONCRETE SIDEWALK DEMO
- MULCH DEMO
- ROCK MULCH DEMO

0 10 20

KELLER ASSOCIATES
305 North 3rd Ave, Suite A
Pocatello, Idaho 83201
(208) 238-2146

95% Design Review Not For Construction

NO.	REVISIONS	DATE

This document or any part thereof in detail or design concept is the personal property of Keller Associates, Inc. and shall not be used in any form without the written authorization of Keller Associates, Inc.

DPW PROJECT #24-246
ISU: REPAIR UTILITY TUNNEL, PHASE 3

IDAHO STATE UNIVERSITY

GRADING PLAN


DRAWN: KJW | CHECK: MBH

VERIFY SCALE: Scales based on 22"x34" prints.

1-1/2 Inches

PROJECT NO.
208106-119

SHEET NO.
C-203

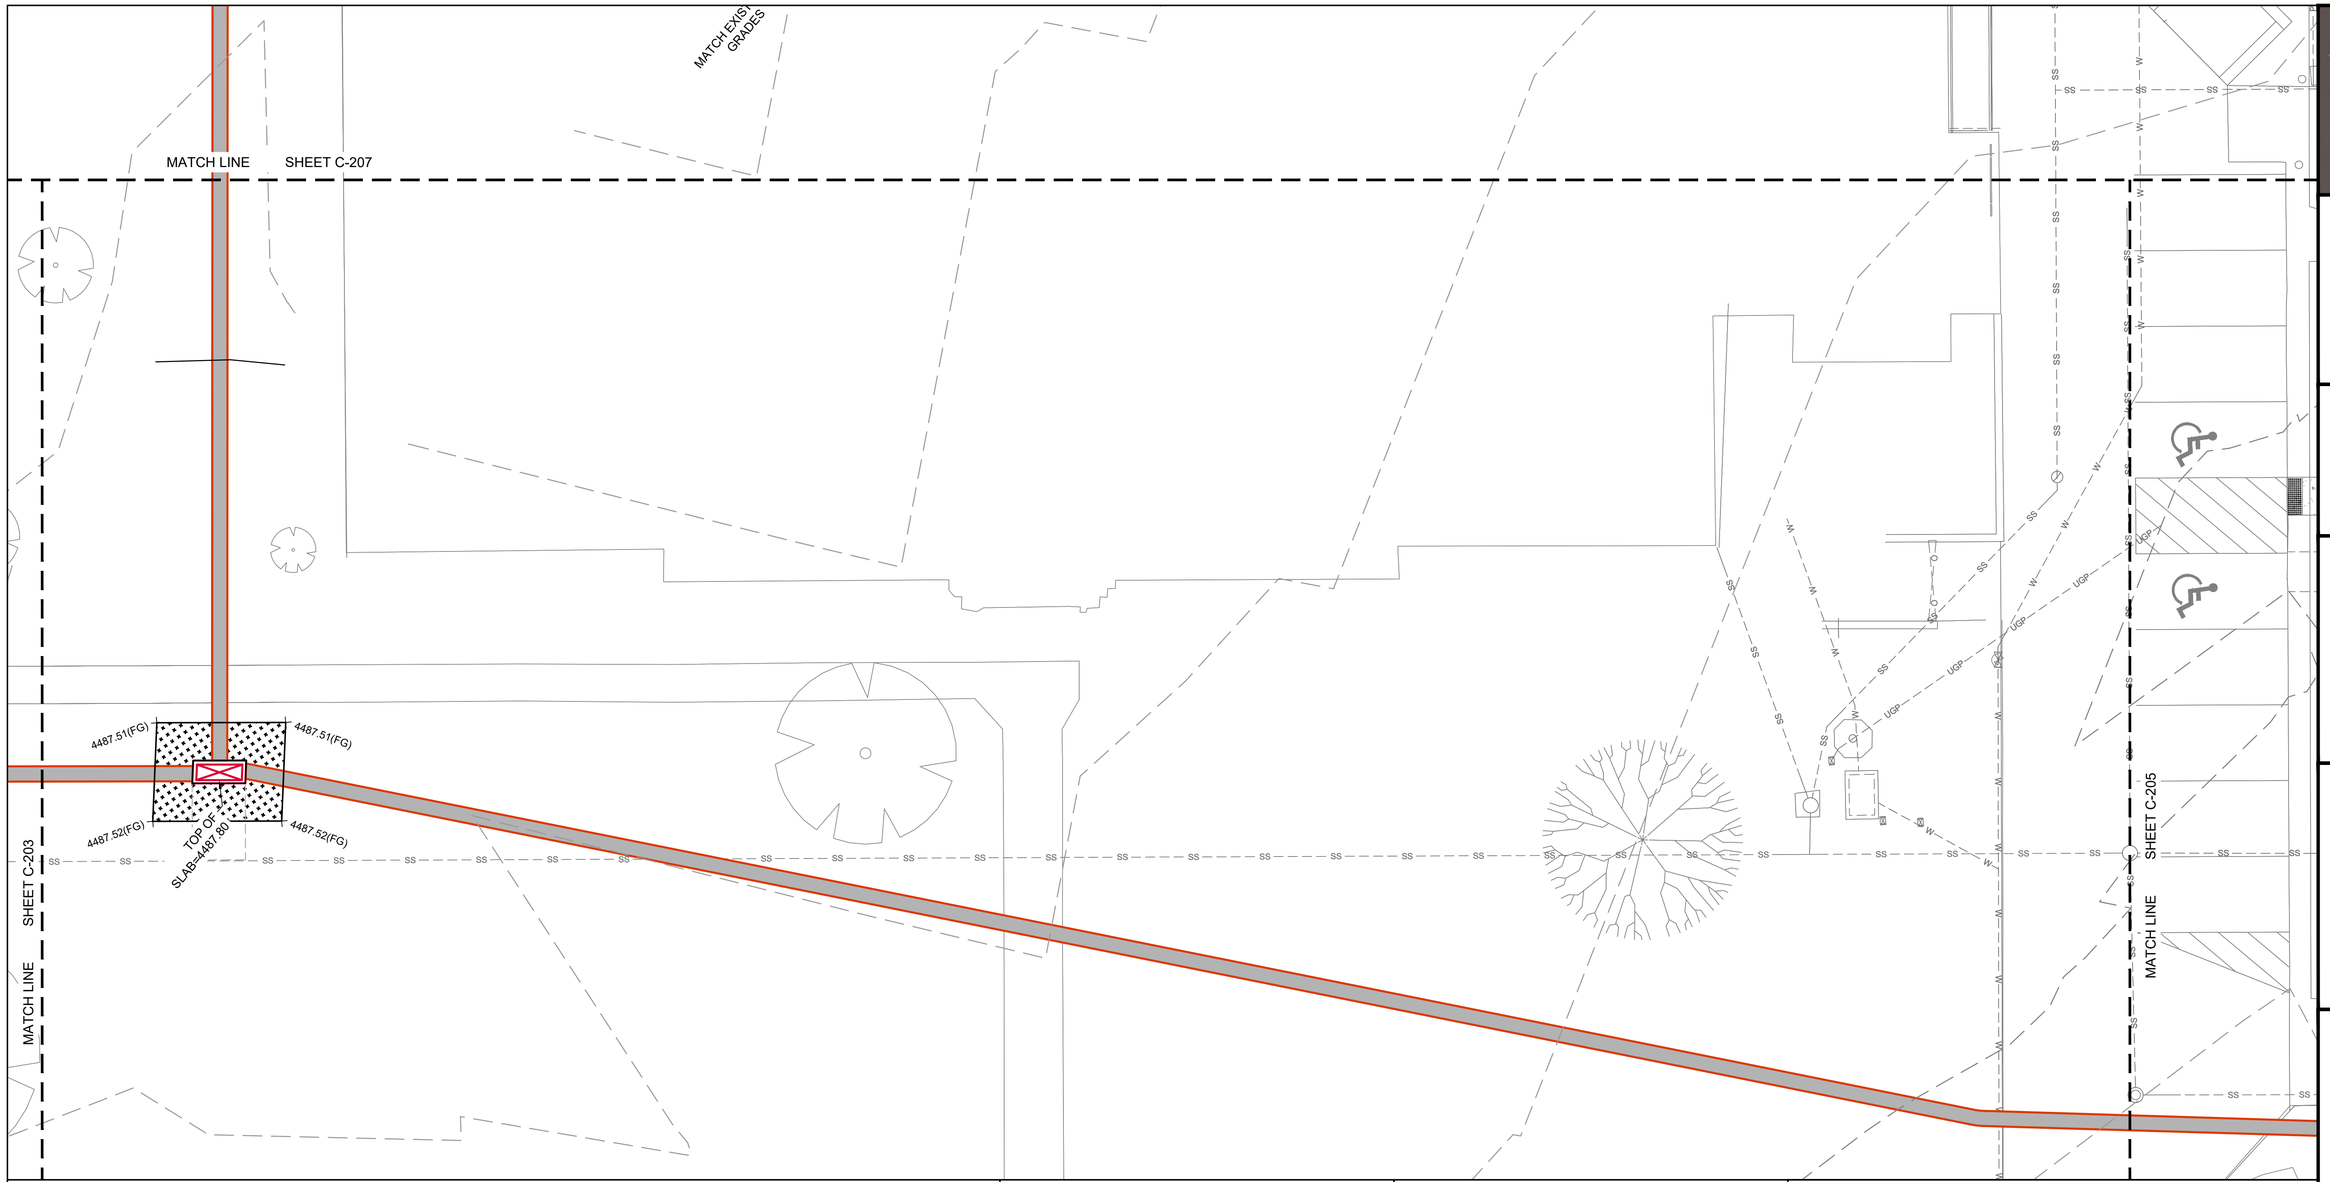

GRADING LEGEND

TBC	TOP BACK OF CURB
CON	TOP OF CONCRETE
TSW	TOP OF SIDEWALK
AC	TOP OF ASPHALT
TO LID	TOP OF TUNNEL LID
FG	FINISH GRADE

GRADING NOTES

1. FINISH GRADES ARE INTENDED TO BE MATCH EXISTING GRADES PRIOR TO CONSTRUCTION. IF GRADES ON PLANS DO NOT MATCH GRADES IN THE FIELD, CONTRACT THE ENGINEER OF RECORD.

HATCH LEGEND

- ASPHALT DEMO
- TUNNEL DEMO
- CURB DEMO
- GRAVEL DEMO
- SOD DEMO
- CONCRETE SIDEWALK DEMO
- MULCH DEMO
- ROCK MULCH DEMO

0 10 20

KELLER ASSOCIATES
305 North 3rd Ave, Suite A
Pocatello, Idaho 83201
(208) 238-2146

95% Design Review Not For Construction

NO.	REVISIONS	DATE

This document or any part thereof in detail or design concept is the personal property of Keller Associates, Inc. and may not be used in any manner without the written authorization of Keller Associates, Inc.

DPW PROJECT #24-246
ISU: REPAIR UTILITY TUNNEL, PHASE 3

IDAHO STATE UNIVERSITY

GRADING PLAN


DRAWN: KJW | CHECK: MBH

VERIFY SCALE: Scales based on 22"x34" prints.

1-1/2 Inches

PROJECT NO.
208106-119

SHEET NO.
C-204

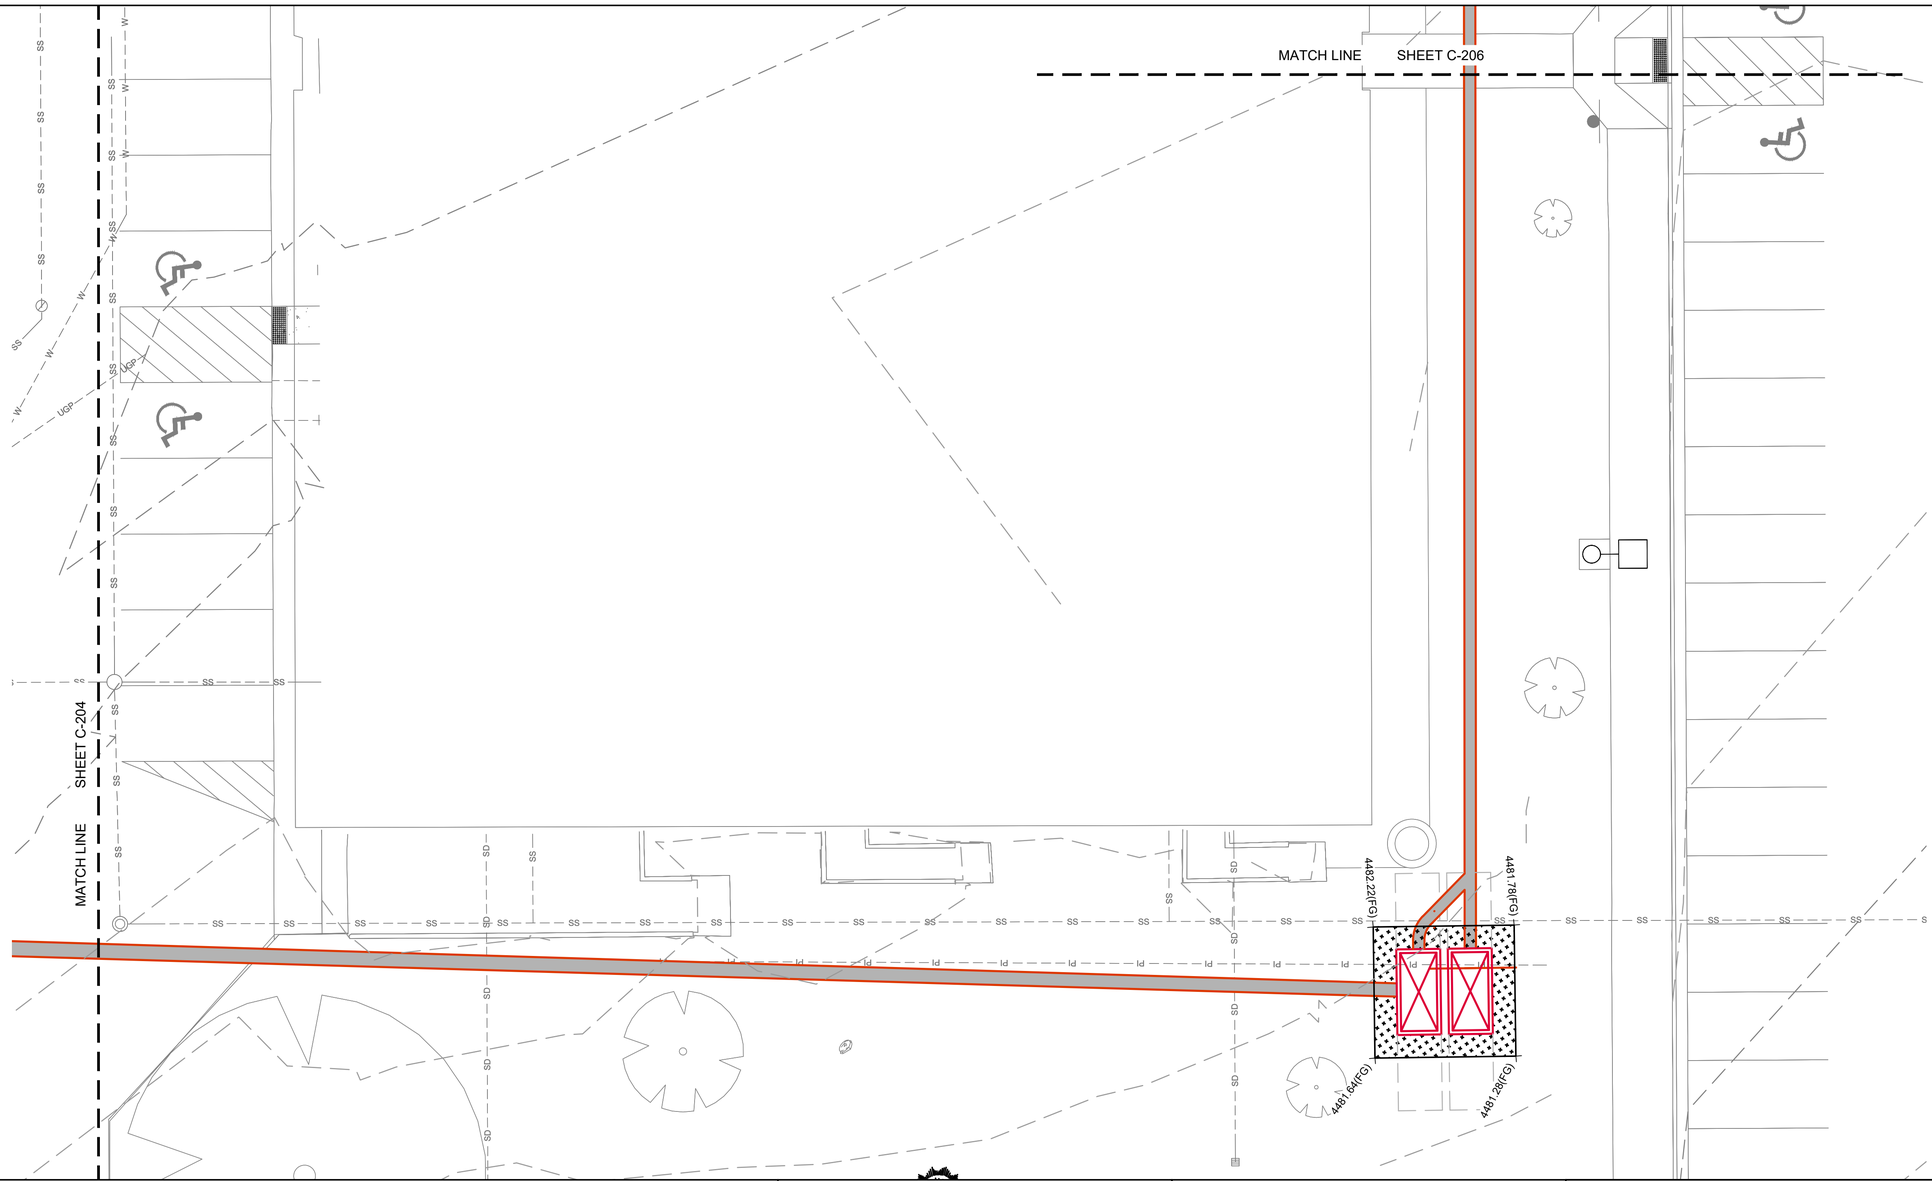

GRADING LEGEND

TBC	TOP BACK OF CURB
CON	TOP OF CONCRETE
TSW	TOP OF SIDEWALK
AC	TOP OF ASPHALT
TO LID	TOP OF TUNNEL LID
FG	FINISH GRADE

GRADING NOTES

1. FINISH GRADES ARE INTENDED TO BE MATCH EXISTING GRADES PRIOR TO CONSTRUCTION. IF GRADES ON PLANS DO NOT MATCH GRADES IN THE FIELD, CONTRACT THE ENGINEER OF RECORD.

HATCH LEGEND

- ASPHALT DEMO
- TUNNEL DEMO
- CURB DEMO
- GRAVEL DEMO
- SOD DEMO
- CONCRETE SIDEWALK DEMO
- MULCH DEMO
- ROCK MULCH DEMO

0 10 20

KELLER ASSOCIATES
305 North 3rd Ave, Suite A
Pocatello, Idaho 83201
(208) 238-2146

95% Design Review Not For Construction

NO.	REVISIONS	DATE

This document or any part thereof in detail or design concept is the personal property of Keller Associates, Inc. and may not be used in any form without the written authorization of Keller Associates, Inc.

DPW PROJECT #24-246
ISU: REPAIR UTILITY TUNNEL, PHASE 3

IDAHO STATE UNIVERSITY

GRADING PLAN


DRAWN: KJW CHECK: MBH

VERIFY SCALE: Scales based on 22"x34" prints.

1-1/2 Inches

PROJECT NO.
208106-119

SHEET NO.
C-205

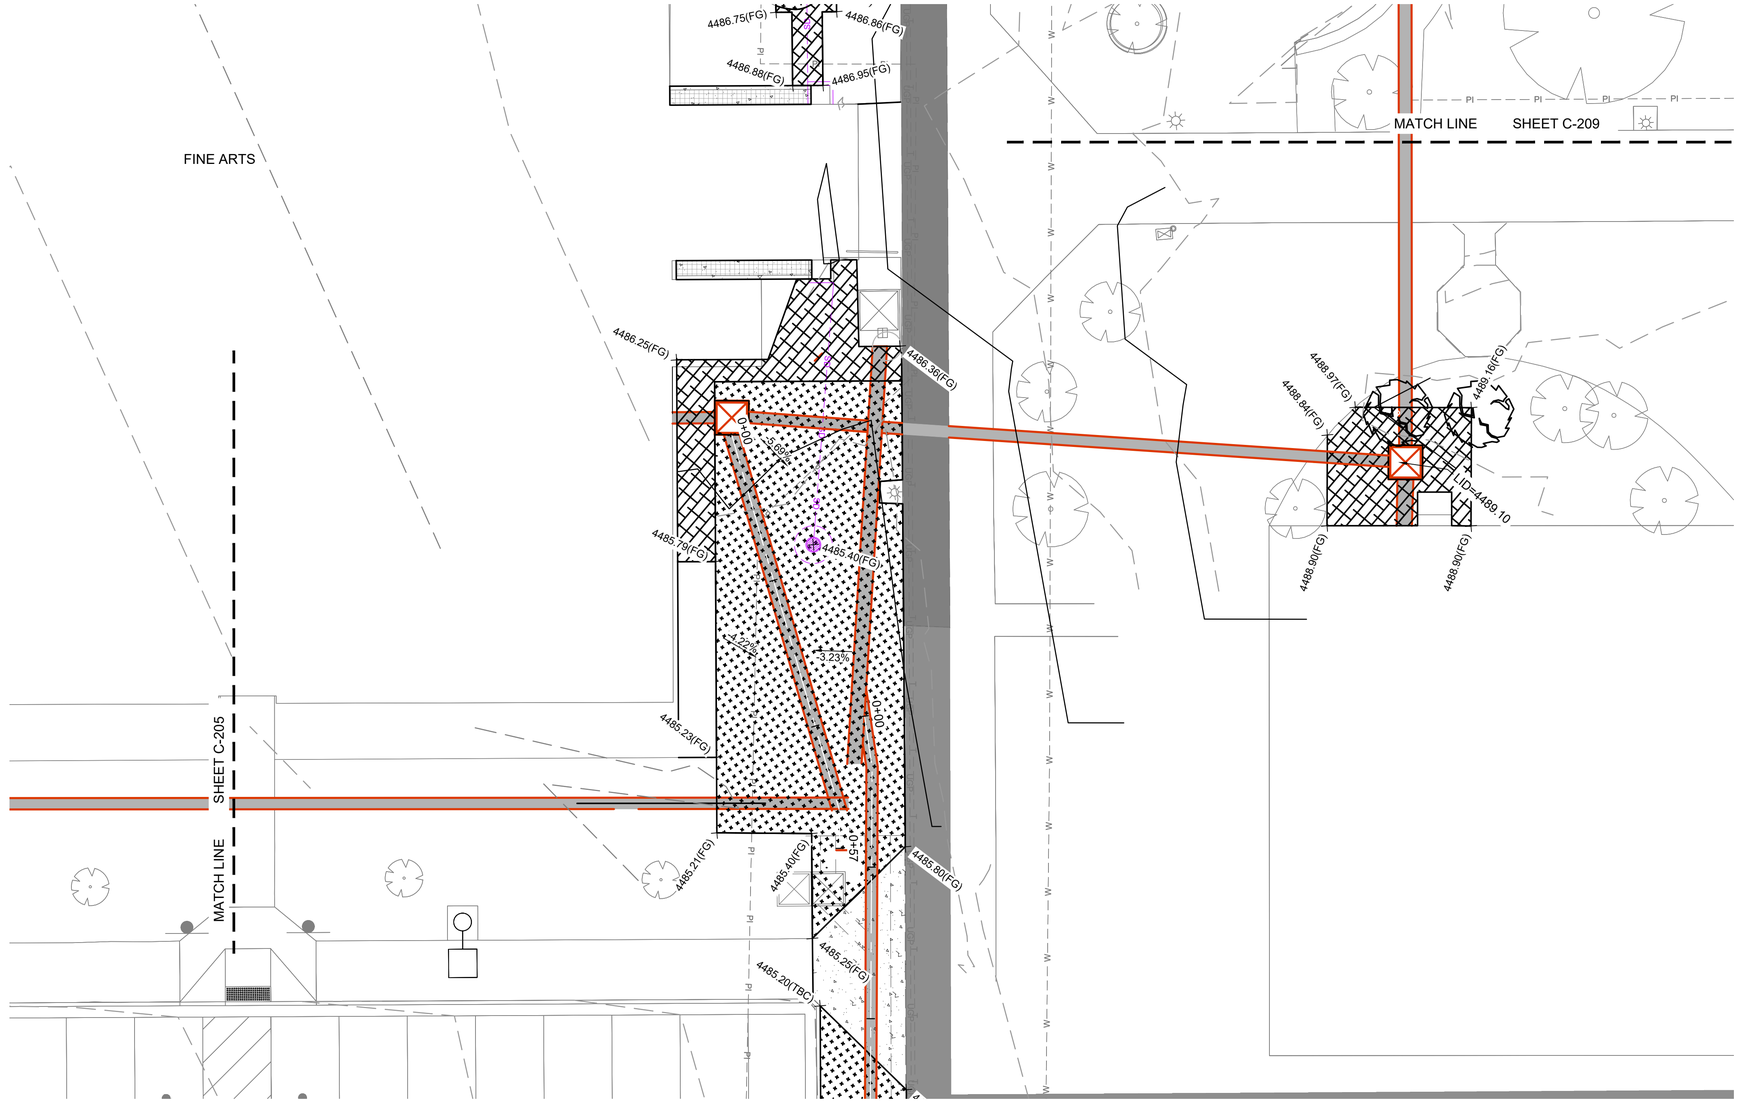

GRADING LEGEND

TBC	TOP BACK OF CURB
CON	TOP OF CONCRETE
TSW	TOP OF SIDEWALK
AC	TOP OF ASPHALT
TO LID	TOP OF TUNNEL LID
FG	FINISH GRADE

GRADING NOTES

1. FINISH GRADES ARE INTENDED TO BE MATCH EXISTING GRADES PRIOR TO CONSTRUCTION. IF GRADES ON PLANS DO NOT MATCH GRADES IN THE FIELD, CONTRACT THE ENGINEER OF RECORD.

HATCH LEGEND

- ASPHALT DEMO
- TUNNEL DEMO
- CURB DEMO
- GRAVEL DEMO
- SOD DEMO
- CONCRETE SIDEWALK DEMO
- MULCH DEMO
- ROCK MULCH DEMO

0 10 20

KELLER ASSOCIATES
305 North 3rd Ave, Suite A
Pocatello, Idaho 83201
(208) 238-2146

95% Design Review Not For Construction

NO.	REVISIONS	DATE

This document or any part thereof in detail or design concept is the personal property of Keller Associates, Inc. and shall not be used in any form whatsoever without written authorization of Keller Associates, Inc.

DPW PROJECT #24-246
ISU: REPAIR UTILITY TUNNEL, PHASE 3

IDAHO STATE UNIVERSITY

GRADING PLAN


DRAWN: KJW | CHECK: MBH

VERIFY SCALE: Scales based on 22"x34" prints.

1-1/2 Inches

PROJECT NO. 208106-119

SHEET NO. C-206

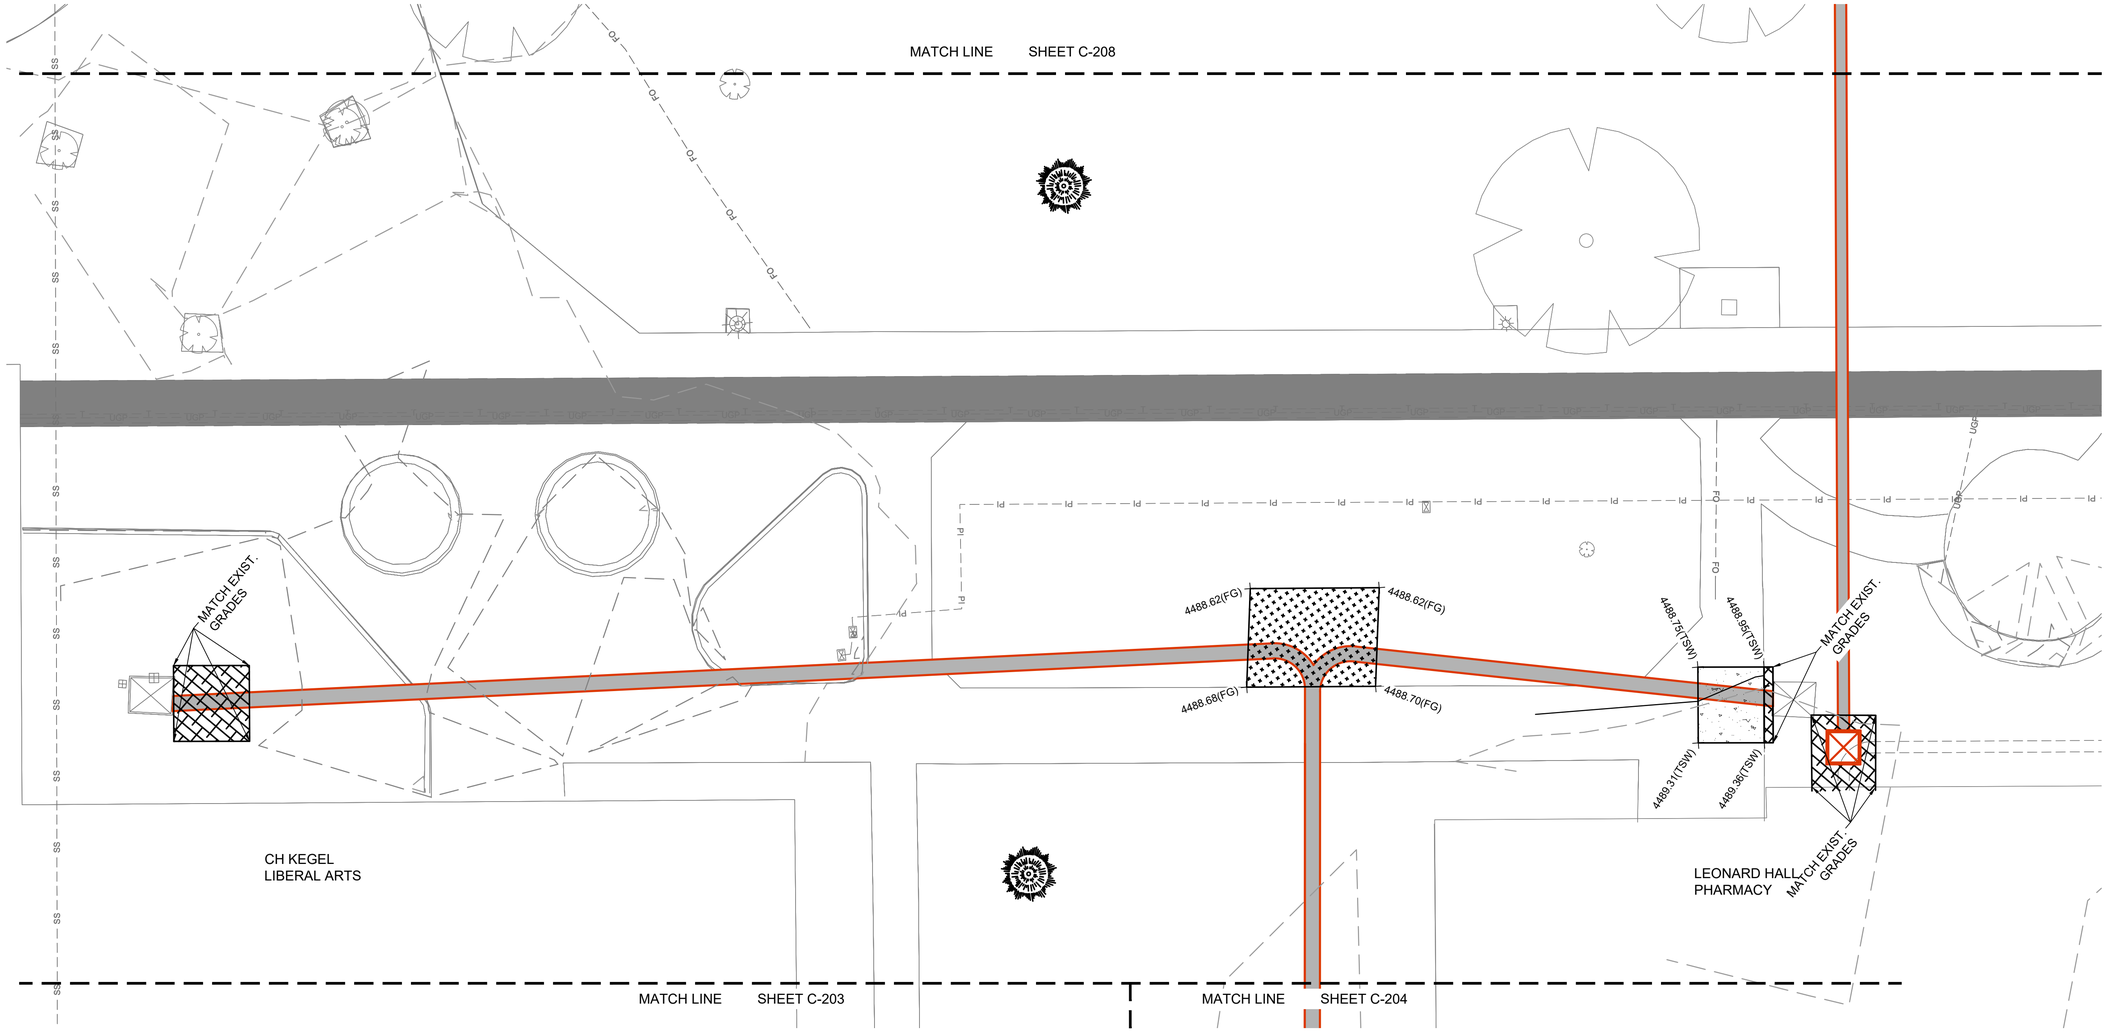

GRADING LEGEND

TBC	TOP BACK OF CURB
CON	TOP OF CONCRETE
TSW	TOP OF SIDEWALK
AC	TOP OF ASPHALT
TO LID	TOP OF TUNNEL LID
FG	FINISH GRADE

GRADING NOTES

1. FINISH GRADES ARE INTENDED TO BE MATCH EXISTING GRADES PRIOR TO CONSTRUCTION. IF GRADES ON PLANS DO NOT MATCH GRADES IN THE FIELD, CONTRACT THE ENGINEER OF RECORD.

HATCH LEGEND

- ASPHALT DEMO
- TUNNEL DEMO
- CURB DEMO
- GRAVEL DEMO
- SOD DEMO
- CONCRETE SIDEWALK DEMO
- MULCH DEMO
- ROCK MULCH DEMO

0 10 20

KELLER ASSOCIATES
305 North 3rd Ave, Suite A
Pocatello, Idaho 83201
(208) 238-2146

95% Design Review Not For Construction

NO.	REVISIONS	DATE

This document or any part thereof in detail or design concept is the personal property of Keller Associates, Inc. and shall not be used in connection with any work on this site without the written authorization of Keller Associates, Inc.

DPW PROJECT #24-246
ISU: REPAIR UTILITY TUNNEL, PHASE 3

IDAHO STATE UNIVERSITY

GRADING PLAN


DRAWN: KJW CHECK: MBH

VERIFY SCALE: Scales based on 22"x34" prints.

1-1/2 Inches

PROJECT NO.
208106-119

SHEET NO.
C-207

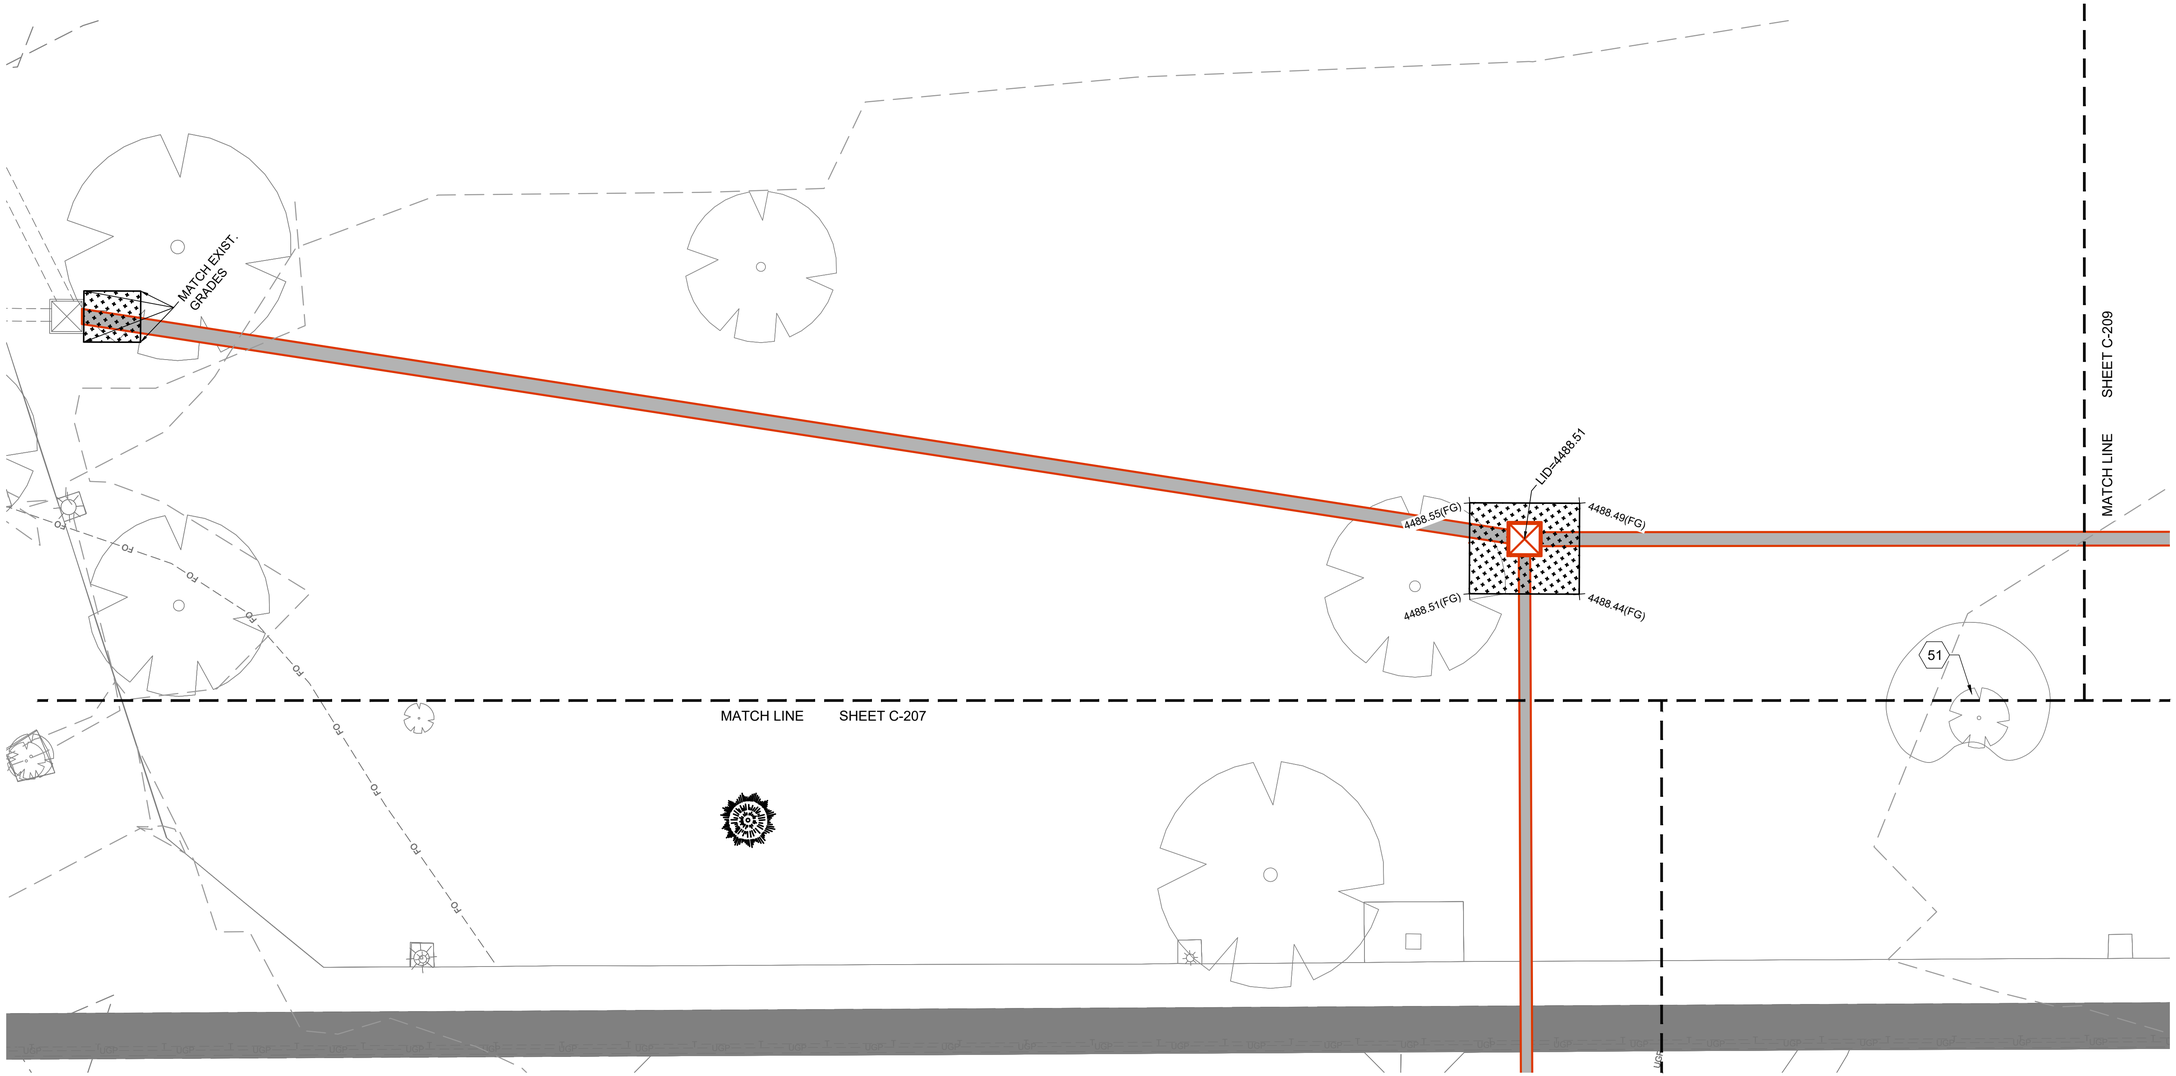

GRADING LEGEND

TBC	TOP BACK OF CURB
CON	TOP OF CONCRETE
TSW	TOP OF SIDEWALK
AC	TOP OF ASPHALT
TO LID	TOP OF TUNNEL LID
FG	FINISH GRADE

GRADING NOTES

1. FINISH GRADES ARE INTENDED TO BE MATCH EXISTING GRADES PRIOR TO CONSTRUCTION. IF GRADES ON PLANS DO NOT MATCH GRADES IN THE FIELD, CONTRACT THE ENGINEER OF RECORD.

HATCH LEGEND

- ASPHALT DEMO
- SOD DEMO
- TUNNEL DEMO
- CONCRETE SIDEWALK DEMO
- CURB DEMO
- MULCH DEMO
- GRAVEL DEMO
- ROCK MULCH DEMO

0 10 20

KELLER ASSOCIATES
305 North 3rd Ave, Suite A
Pocatello, Idaho 83201
(208) 238-2146

95% Design Review Not For Construction

NO.	REVISIONS	DATE

This document or any part thereof in detail or design concept is the personal property of Keller Associates, Inc. and may not be used in any way without the written authorization of Keller Associates, Inc.

DPW PROJECT #24-246
ISU: REPAIR UTILITY TUNNEL, PHASE 3

IDAHO STATE UNIVERSITY

GRADING PLAN


DRAWN: KJW CHECK: MBH

VERIFY SCALE: Scales based on 22"x34" prints.

1-1/2 Inches

PROJECT NO.
208106-119

SHEET NO.
C-208

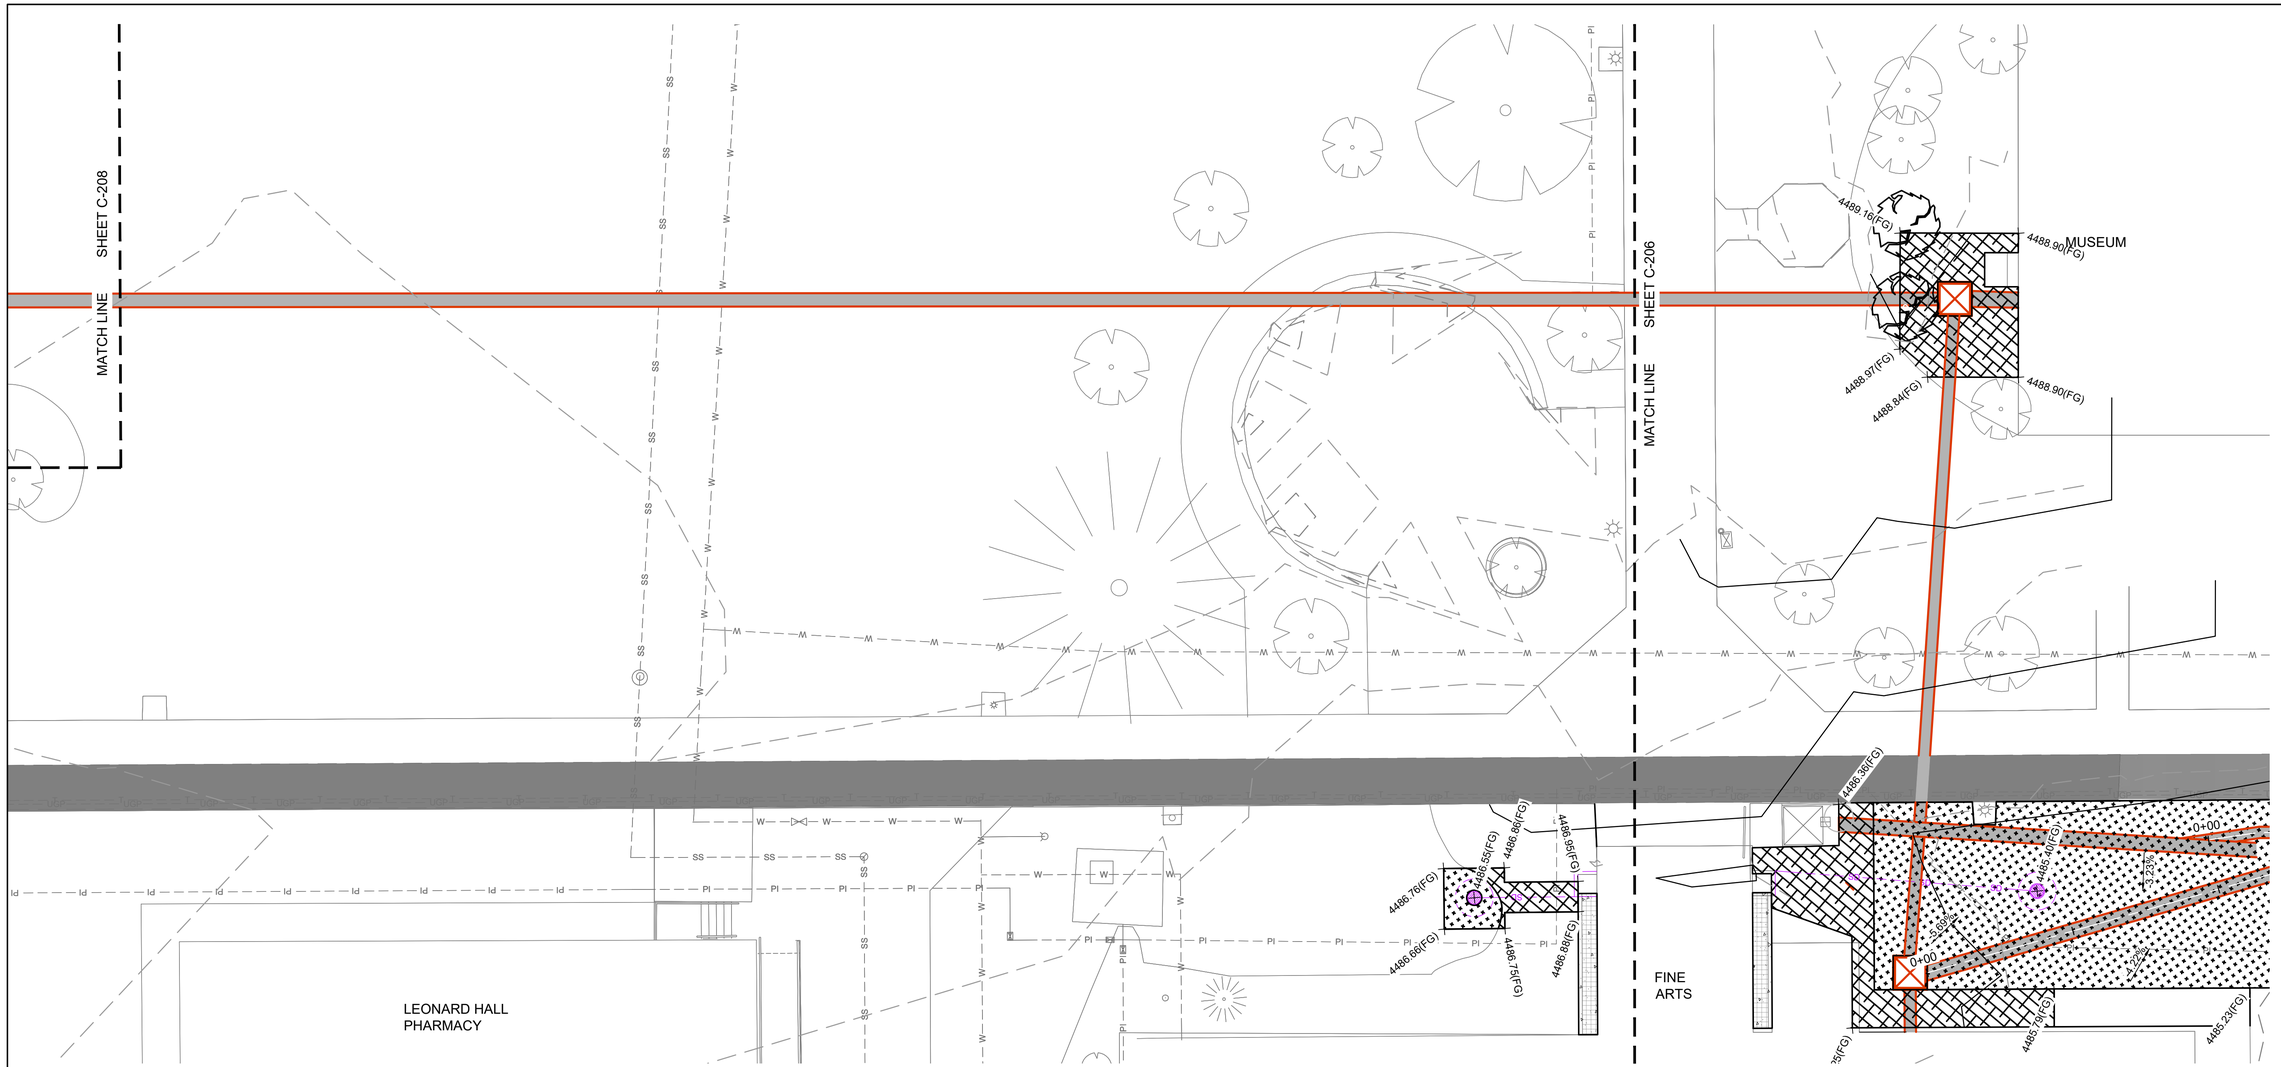

GRADING LEGEND

TBC	TOP BACK OF CURB
CON	TOP OF CONCRETE
TSW	TOP OF SIDEWALK
AC	TOP OF ASPHALT
TO LID	TOP OF TUNNEL LID
FG	FINISH GRADE

GRADING NOTES

1. FINISH GRADES ARE INTENDED TO BE MATCH EXISTING GRADES PRIOR TO CONSTRUCTION. IF GRADES ON PLANS DO NOT MATCH GRADES IN THE FIELD, CONTRACT THE ENGINEER OF RECORD.

HATCH LEGEND

- ASPHALT DEMO
- TUNNEL DEMO
- CURB DEMO
- GRAVEL DEMO
- SOD DEMO
- CONCRETE SIDEWALK DEMO
- MULCH DEMO
- ROCK MULCH DEMO

0 10 20

KELLER ASSOCIATES
305 North 3rd Ave, Suite A
Pocatello, Idaho 83201
(208) 238-2146

95% Design Review Not For Construction

NO.	REVISIONS	DATE

This document or any part thereof in detail or design concept is the personal property of Keller Associates, Inc. and shall not be used in any form whatsoever without the written authorization of Keller Associates, Inc.

DPW PROJECT #24-246
ISU: REPAIR UTILITY TUNNEL, PHASE 3

IDAHO STATE UNIVERSITY

GRADING PLAN


DRAWN: KJW | CHECK: MBH

VERIFY SCALE: Scales based on 22"x34" prints.

1-1/2 Inches

PROJECT NO.
208106-119

SHEET NO.
C-209

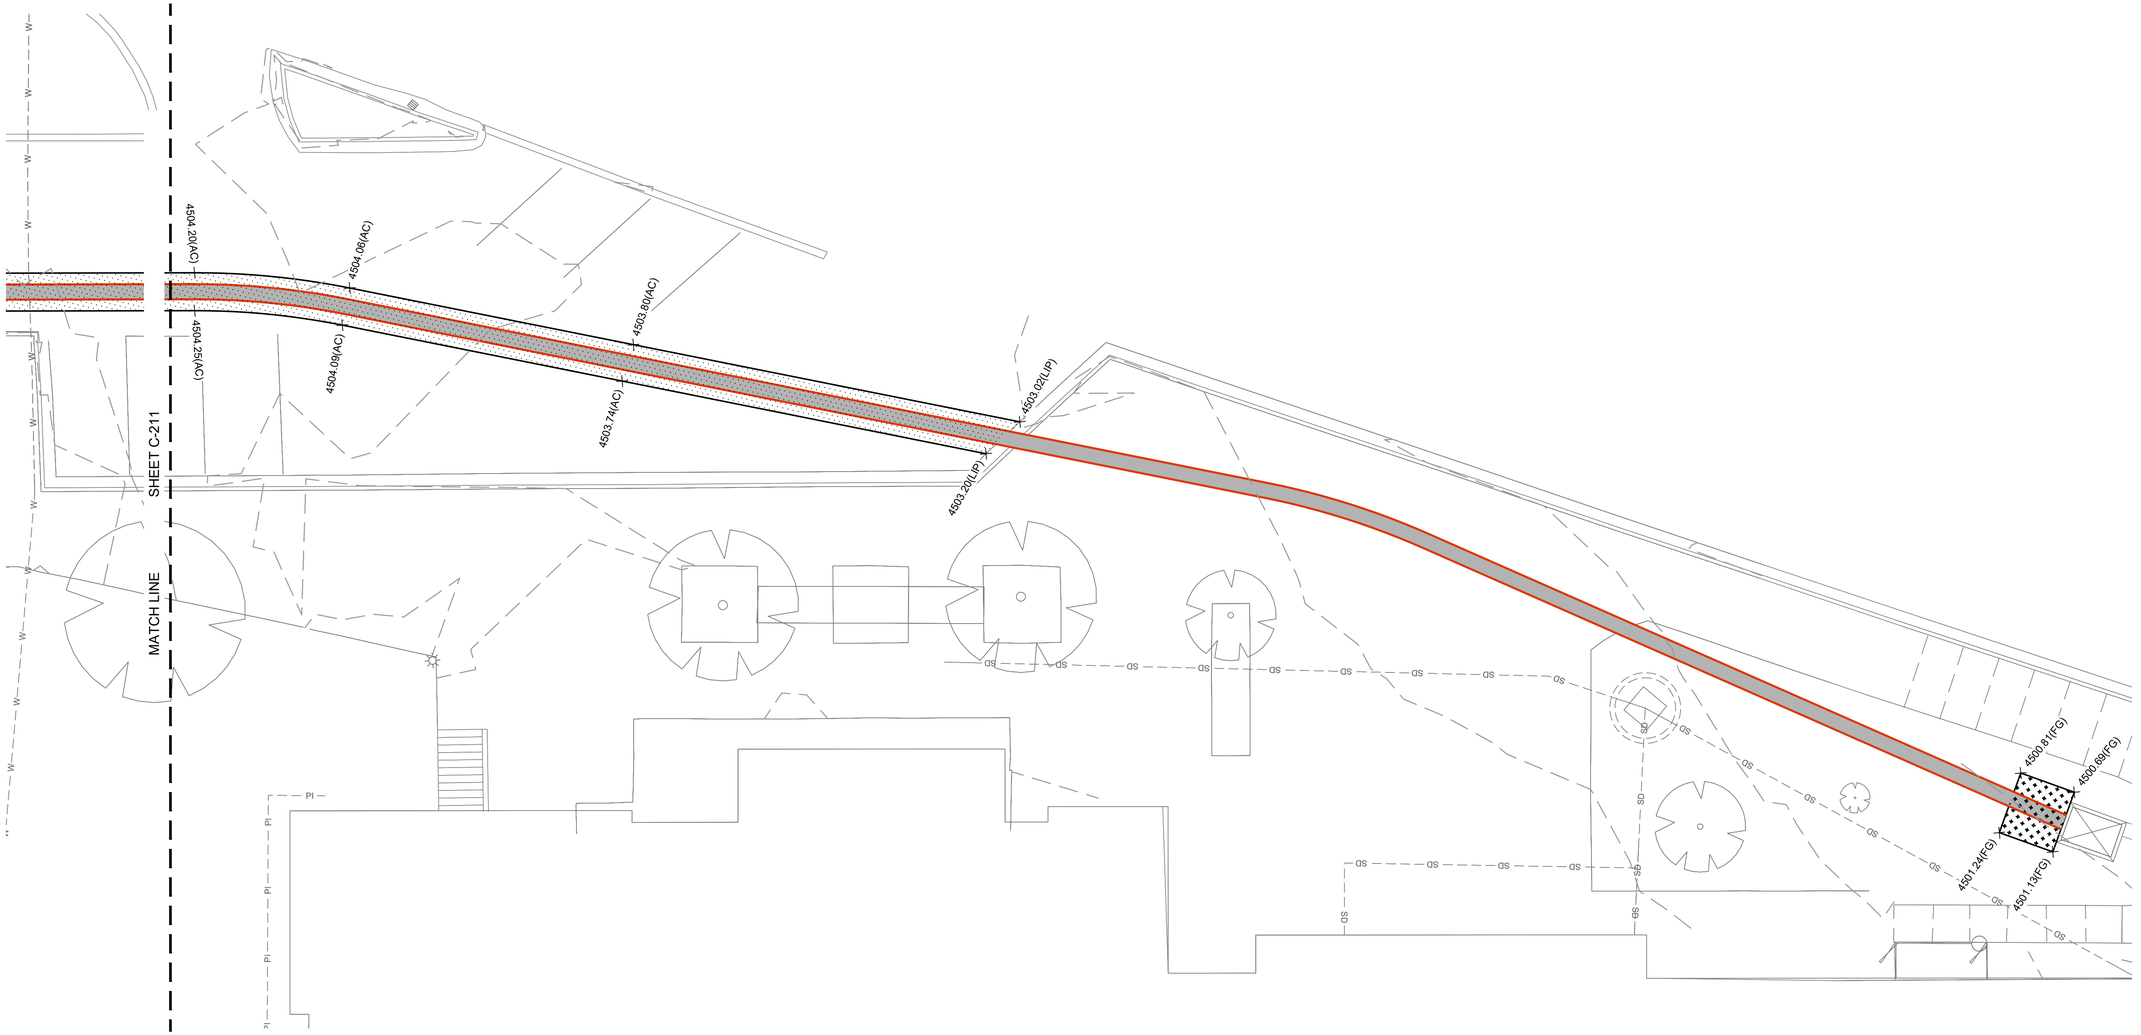

GRADING LEGEND

TBC	TOP BACK OF CURB
CON	TOP OF CONCRETE
TSW	TOP OF SIDEWALK
AC	TOP OF ASPHALT
TO LID	TOP OF TUNNEL LID
FG	FINISH GRADE

GRADING NOTES

1. FINISH GRADES ARE INTENDED TO BE MATCH EXISTING GRADES PRIOR TO CONSTRUCTION. IF GRADES ON PLANS DO NOT MATCH GRADES IN THE FIELD, CONTRACT THE ENGINEER OF RECORD.

HATCH LEGEND

- ASPHALT DEMO
- TUNNEL DEMO
- CURB DEMO
- GRAVEL DEMO
- SOD DEMO
- CONCRETE SIDEWALK DEMO
- MULCH DEMO
- ROCK MULCH DEMO

0 10 20

KELLER ASSOCIATES
305 North 3rd Ave, Suite A
Pocatello, Idaho 83201
(208) 238-2146

95% Design Review Not For Construction

NO.	REVISIONS	DATE

This document or any part thereof in detail or design concept is the personal property of Keller Associates, Inc. and shall not be used in any way without the written authorization of Keller Associates, Inc.

DPW PROJECT #24-246
ISU: REPAIR UTILITY TUNNEL, PHASE 3

IDAHO STATE UNIVERSITY

GRADING PLAN


DRAWN: KJW | CHECK: MBH

VERIFY SCALE: Scales based on 22"x34" prints.

1-1/2 Inches

PROJECT NO.
208106-119

SHEET NO.
C-210

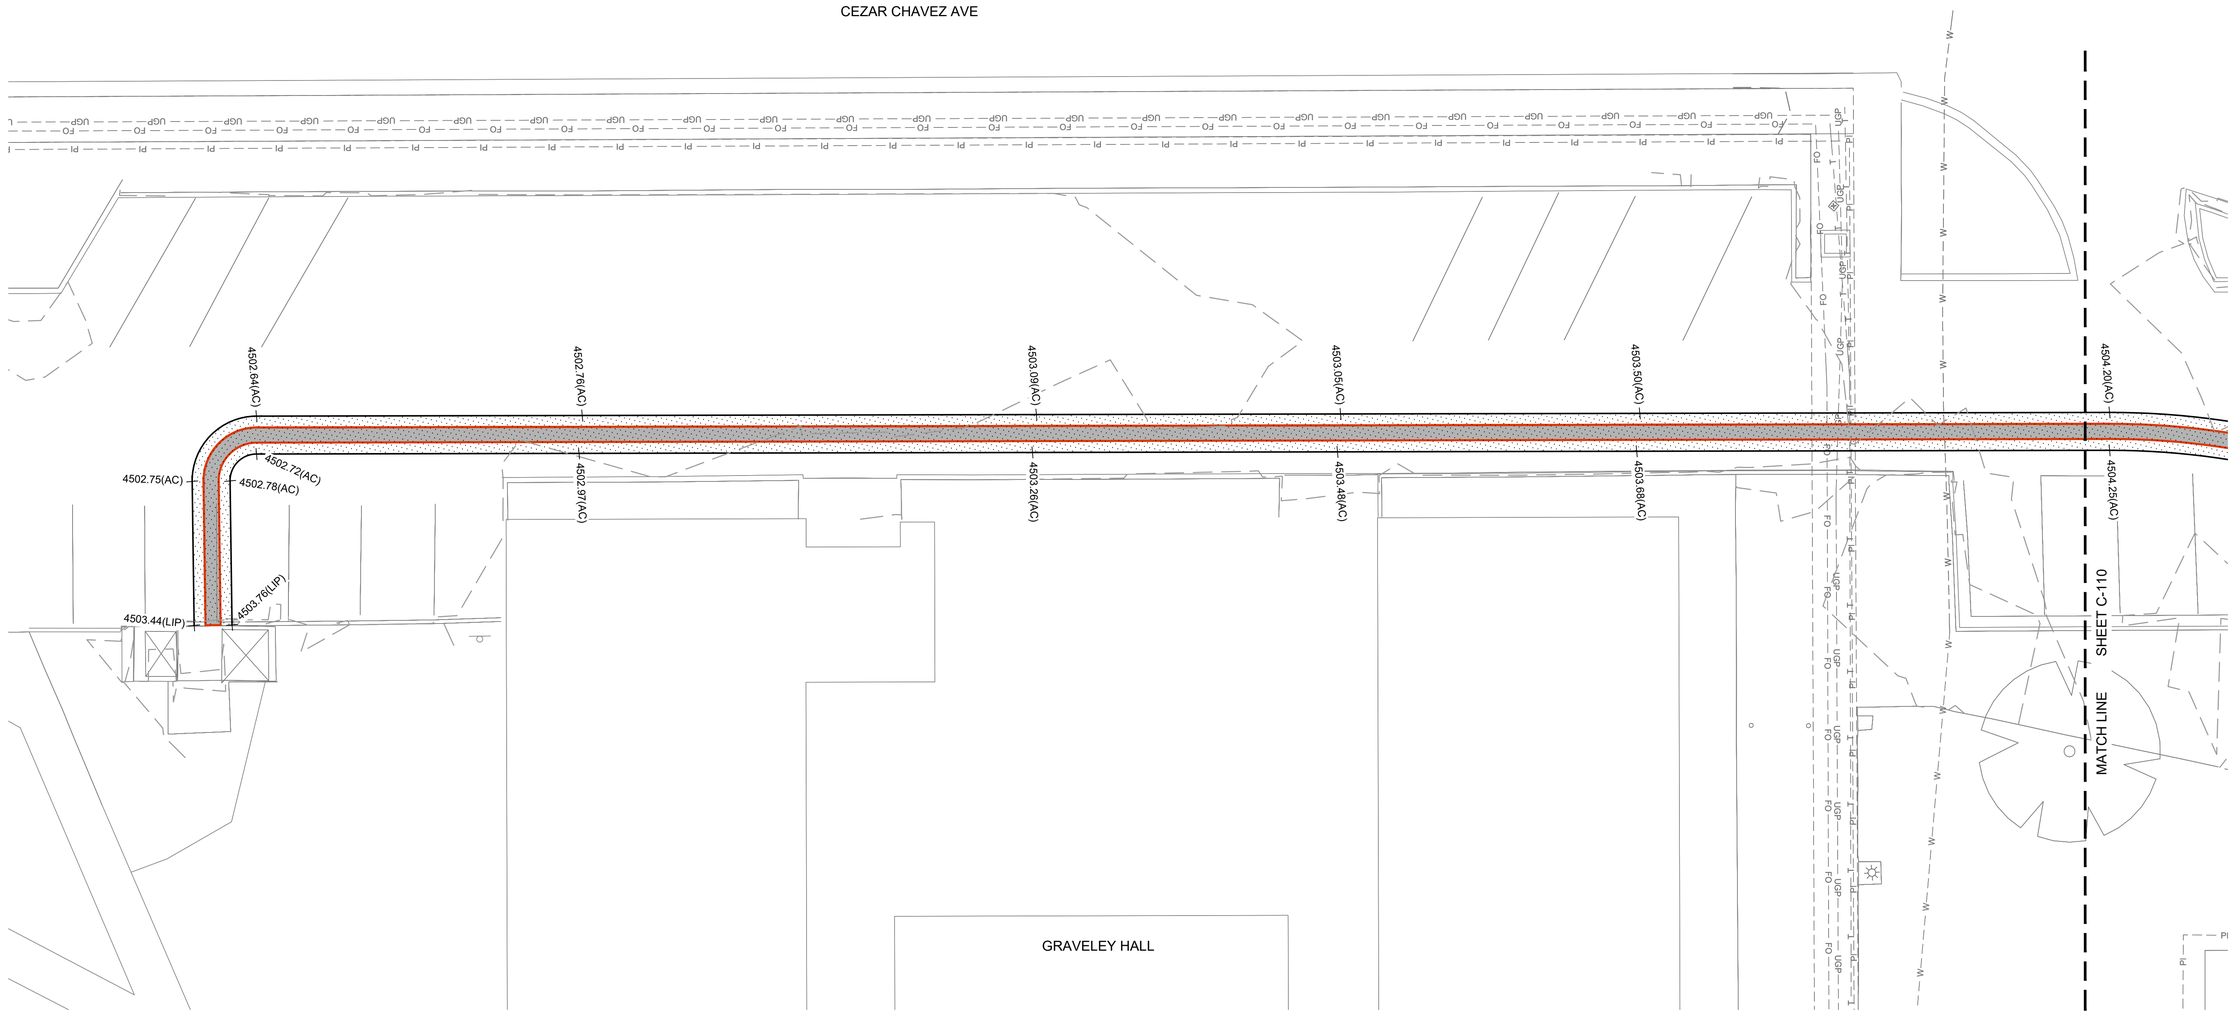

GRADING LEGEND

TBC	TOP BACK OF CURB
CON	TOP OF CONCRETE
TSW	TOP OF SIDEWALK
AC	TOP OF ASPHALT
TO LID	TOP OF TUNNEL LID
FG	FINISH GRADE

GRADING NOTES

1. FINISH GRADES ARE INTENDED TO BE MATCH EXISTING GRADES PRIOR TO CONSTRUCTION. IF GRADES ON PLANS DO NOT MATCH GRADES IN THE FIELD, CONTRACT THE ENGINEER OF RECORD.

HATCH LEGEND

- ASPHALT DEMO
- TUNNEL DEMO
- CURB DEMO
- GRAVEL DEMO
- SOD DEMO
- CONCRETE SIDEWALK DEMO
- MULCH DEMO
- ROCK MULCH DEMO

0 10 20

KELLER ASSOCIATES
305 North 3rd Ave, Suite A
Pocatello, Idaho 83201
(208) 238-2146

95% Design Review
Not For Construction

NO.	REVISIONS	DATE

This document or any part thereof in detail or design concept is the personal property of Keller Associates, Inc. and shall not be reproduced in any manner without written authorization of Keller Associates, Inc.

DPW PROJECT #24-246
ISU: REPAIR UTILITY TUNNEL, PHASE 3

IDAHO STATE UNIVERSITY


GRADING PLAN

DRAWN: KJW | CHECK: MBH

VERIFY SCALE: Scales based on 22"x34" prints.
1-1/2 Inches

PROJECT NO.
208106-119

SHEET NO.
C-211

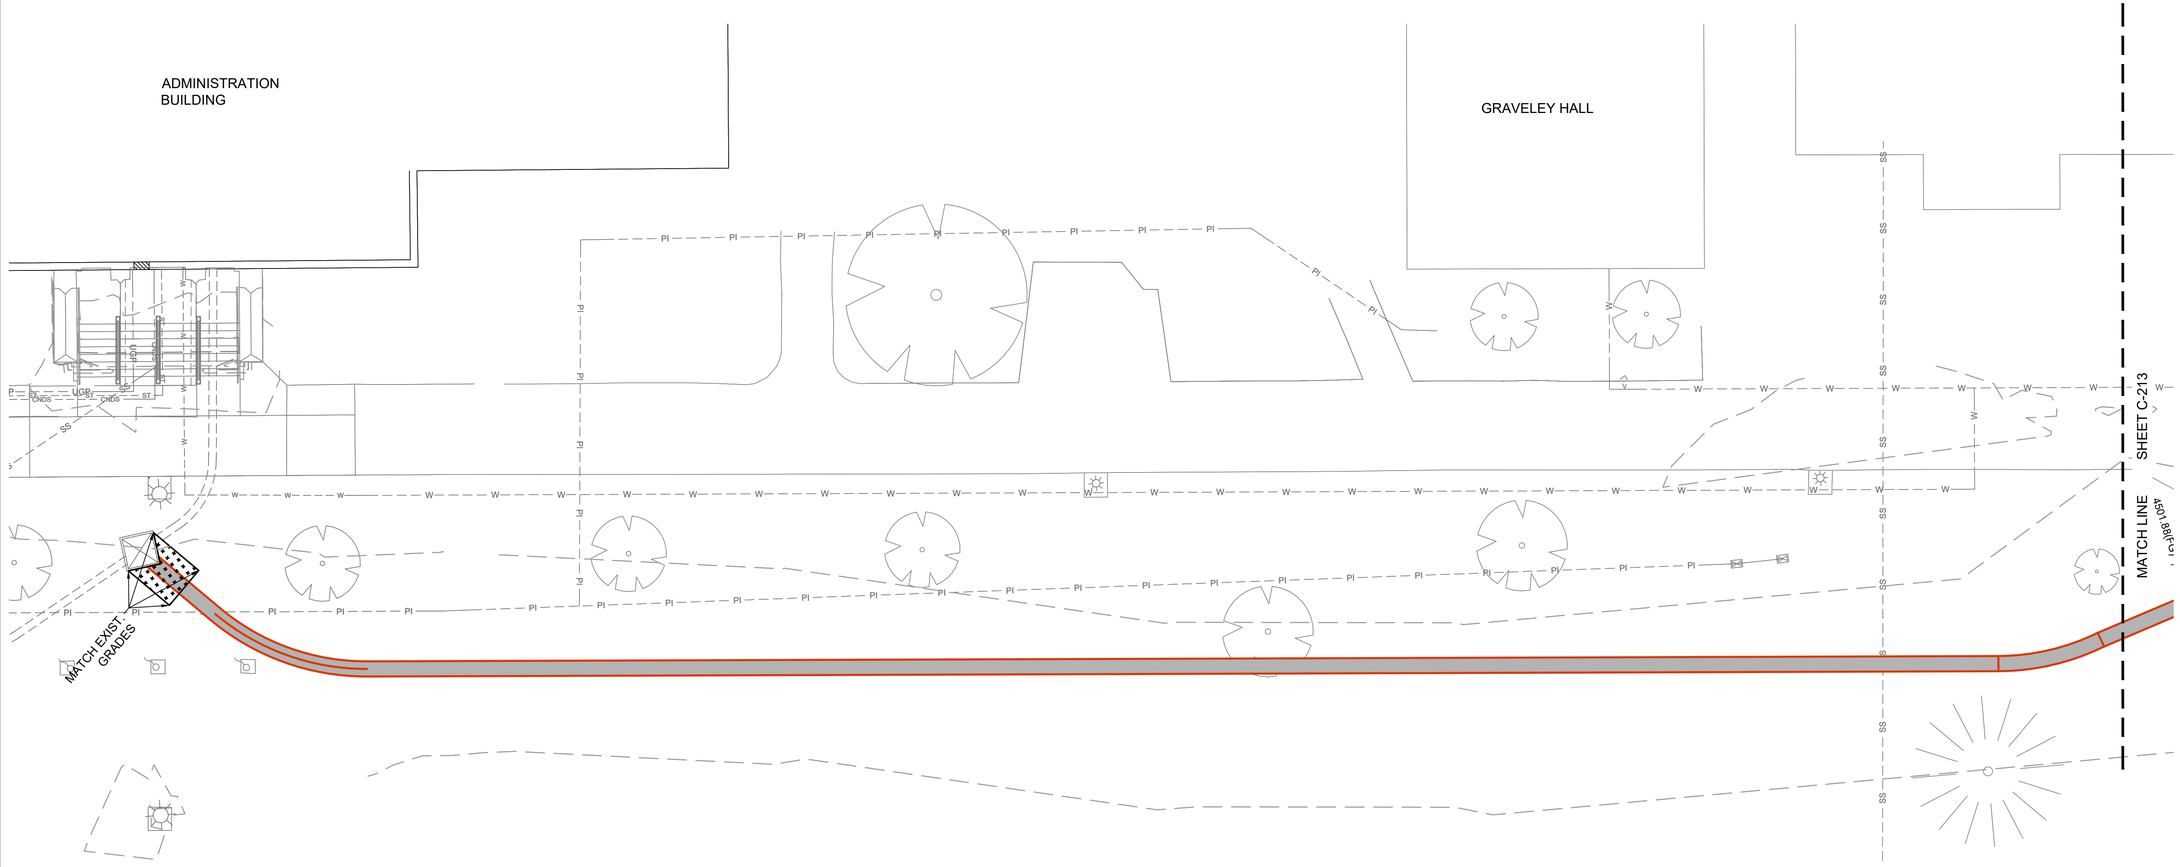

GRADING LEGEND

TBC	TOP BACK OF CURB
CON	TOP OF CONCRETE
TSW	TOP OF SIDEWALK
AC	TOP OF ASPHALT
TO LID	TOP OF TUNNEL LID
FG	FINISH GRADE

GRADING NOTES

1. FINISH GRADES ARE INTENDED TO BE MATCH EXISTING GRADES PRIOR TO CONSTRUCTION. IF GRADES ON PLANS DO NOT MATCH GRADES IN THE FIELD, CONTRACT THE ENGINEER OF RECORD.

HATCH LEGEND

- ASPHALT DEMO
- TUNNEL DEMO
- CURB DEMO
- GRAVEL DEMO
- SOD DEMO
- CONCRETE SIDEWALK DEMO
- MULCH DEMO
- ROCK MULCH DEMO

0 10 20

KELLER ASSOCIATES
305 North 3rd Ave, Suite A
Pocatello, Idaho 83201
(208) 238-2146

95% Design Review Not For Construction

NO.	REVISIONS	DATE

This document or any part thereof in detail or design concept is the personal property of Keller Associates, Inc. and may not be used in any way without the written authorization of Keller Associates, Inc.

DPW PROJECT #24-246
ISU: REPAIR UTILITY TUNNEL, PHASE 3

IDAHO STATE UNIVERSITY

GRADING PLAN


DRAWN: KJW CHECK: MBH

VERIFY SCALE: Scales based on 22"x34" prints.

1-1/2 Inches

PROJECT NO.
208106-119

SHEET NO.
C-212

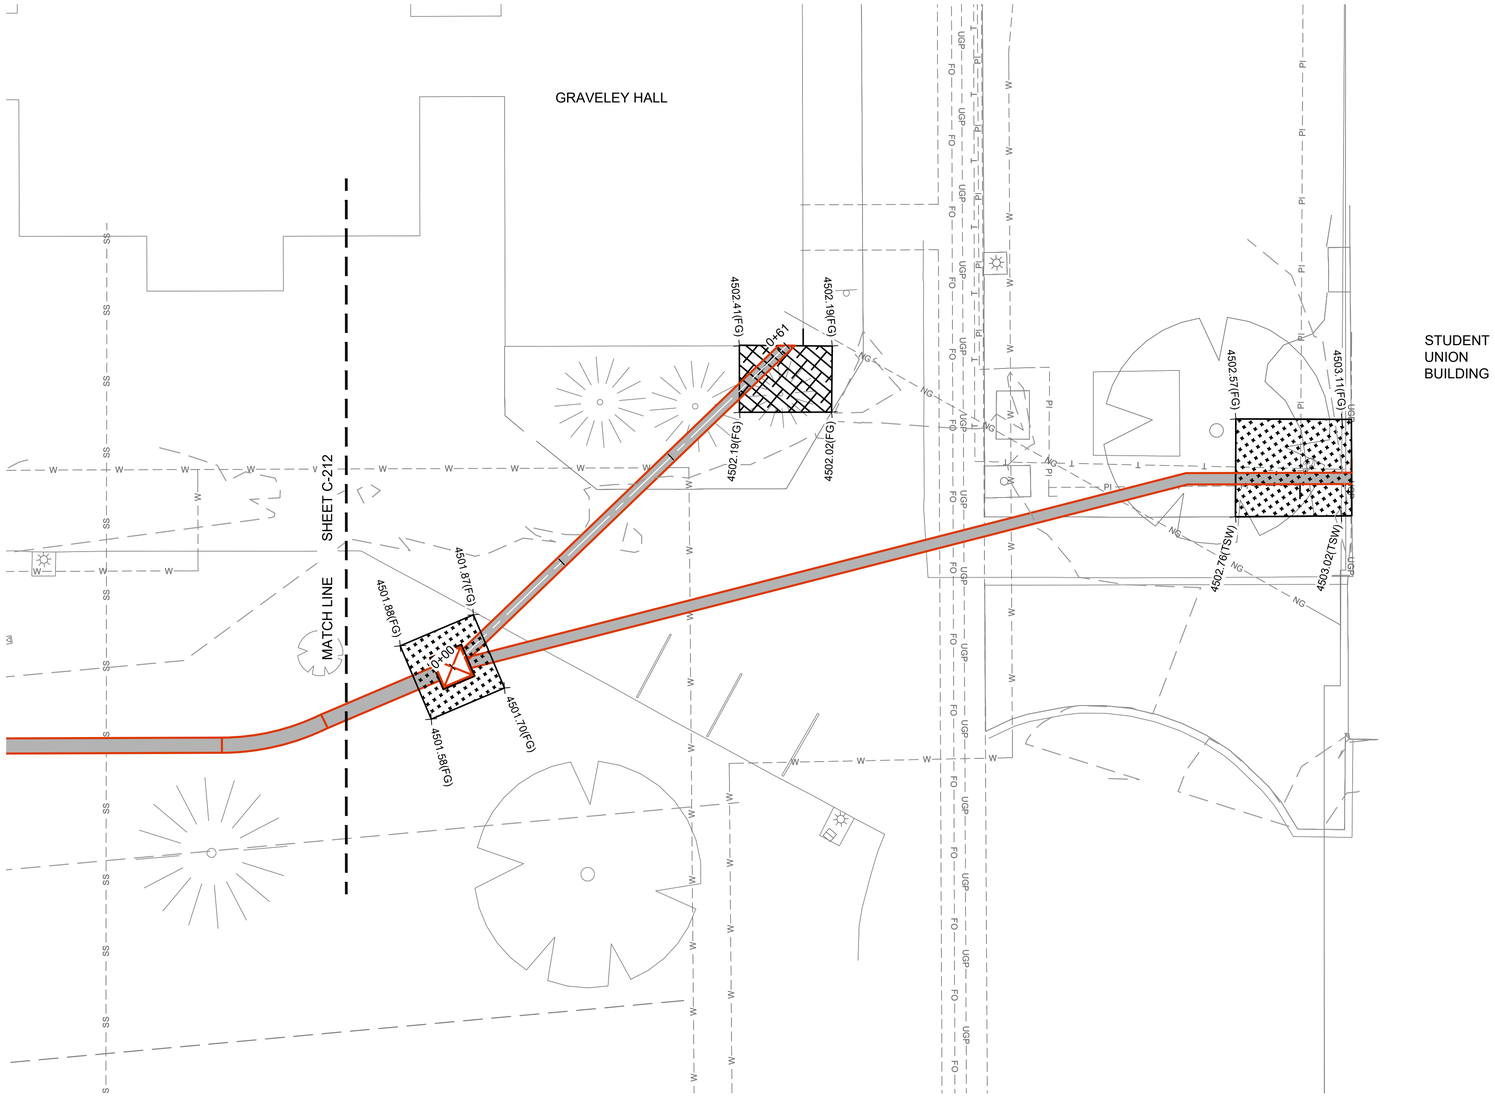

GRADING LEGEND

TBC	TOP BACK OF CURB
CON	TOP OF CONCRETE
TSW	TOP OF SIDEWALK
AC	TOP OF ASPHALT
TO LID	TOP OF TUNNEL LID
FG	FINISH GRADE

GRADING NOTES

1. FINISH GRADES ARE INTENDED TO BE MATCH EXISTING GRADES PRIOR TO CONSTRUCTION. IF GRADES ON PLANS DO NOT MATCH GRADES IN THE FIELD, CONTRACT THE ENGINEER OF RECORD.

HATCH LEGEND

- ASPHALT DEMO
- TUNNEL DEMO
- CURB DEMO
- GRAVEL DEMO
- SOD DEMO
- CONCRETE SIDEWALK DEMO
- MULCH DEMO
- ROCK MULCH DEMO

0 10 20

KELLER ASSOCIATES
305 North 3rd Ave, Suite A
Pocatello, Idaho 83201
(208) 238-2146

95% Design Review Not For Construction

NO.	REVISIONS	DATE

This document or any part thereof in detail or design concept is the personal property of Keller Associates, Inc. and may not be used in any form whatsoever without the written authorization of Keller Associates, Inc.

DPW PROJECT #24-246
ISU: REPAIR UTILITY TUNNEL, PHASE 3

IDAHO STATE UNIVERSITY

GRADING PLAN


DRAWN: KJW | CHECK: MBH

VERIFY SCALE: Scales based on 22"x34" prints.

1-1/2 Inches

PROJECT NO.
208106-119

SHEET NO.
C-213

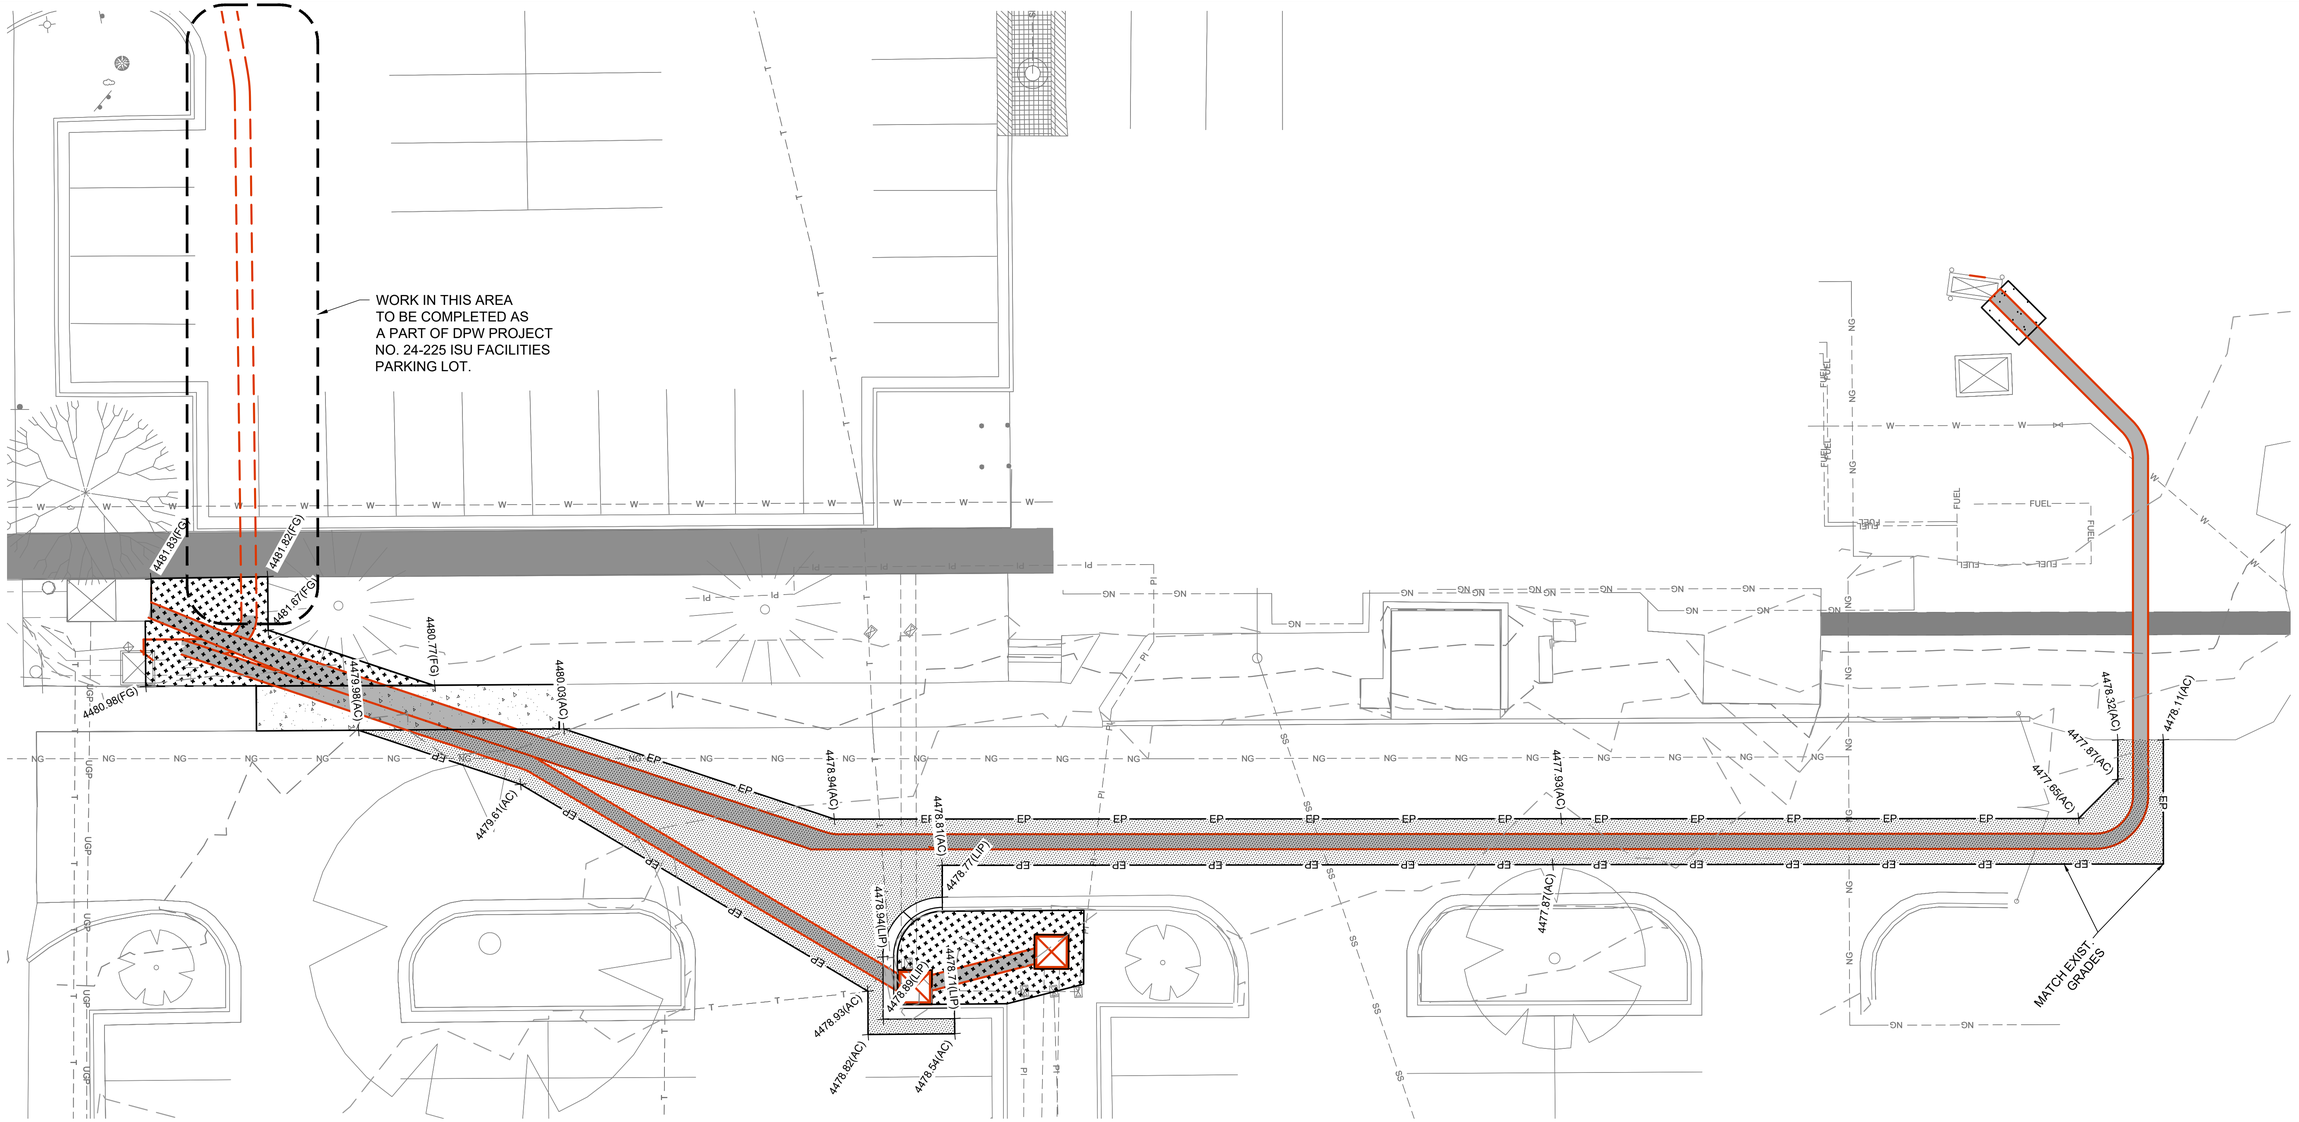

GRADING LEGEND

TBC	TOP BACK OF CURB
CON	TOP OF CONCRETE
TSW	TOP OF SIDEWALK
AC	TOP OF ASPHALT
TO LID	TOP OF TUNNEL LID
FG	FINISH GRADE

GRADING NOTES

1. FINISH GRADES ARE INTENDED TO BE MATCH EXISTING GRADES PRIOR TO CONSTRUCTION. IF GRADES ON PLANS DO NOT MATCH GRADES IN THE FIELD, CONTRACT THE ENGINEER OF RECORD.

HATCH LEGEND

- ASPHALT DEMO
- TUNNEL DEMO
- CURB DEMO
- GRAVEL DEMO
- SOD DEMO
- CONCRETE SIDEWALK DEMO
- MULCH DEMO
- ROCK MULCH DEMO

0 10 20

KELLER ASSOCIATES
305 North 3rd Ave, Suite A
Pocatello, Idaho 83201
(208) 238-2146

95% Design Review Not For Construction

NO.	REVISIONS	DATE

This document or any part thereof in detail or design concept is the personal property of Keller Associates, Inc. and shall not be reproduced in any form without the written authorization of Keller Associates, Inc.

DPW PROJECT #24-246
ISU: REPAIR UTILITY TUNNEL, PHASE 3

IDAHO STATE UNIVERSITY

GRADING PLAN


DRAWN: KJW | CHECK: MBH

VERIFY SCALE: Scales based on 22"x34" prints.

1-1/2 Inches

PROJECT NO.
208106-119

SHEET NO.
C-214

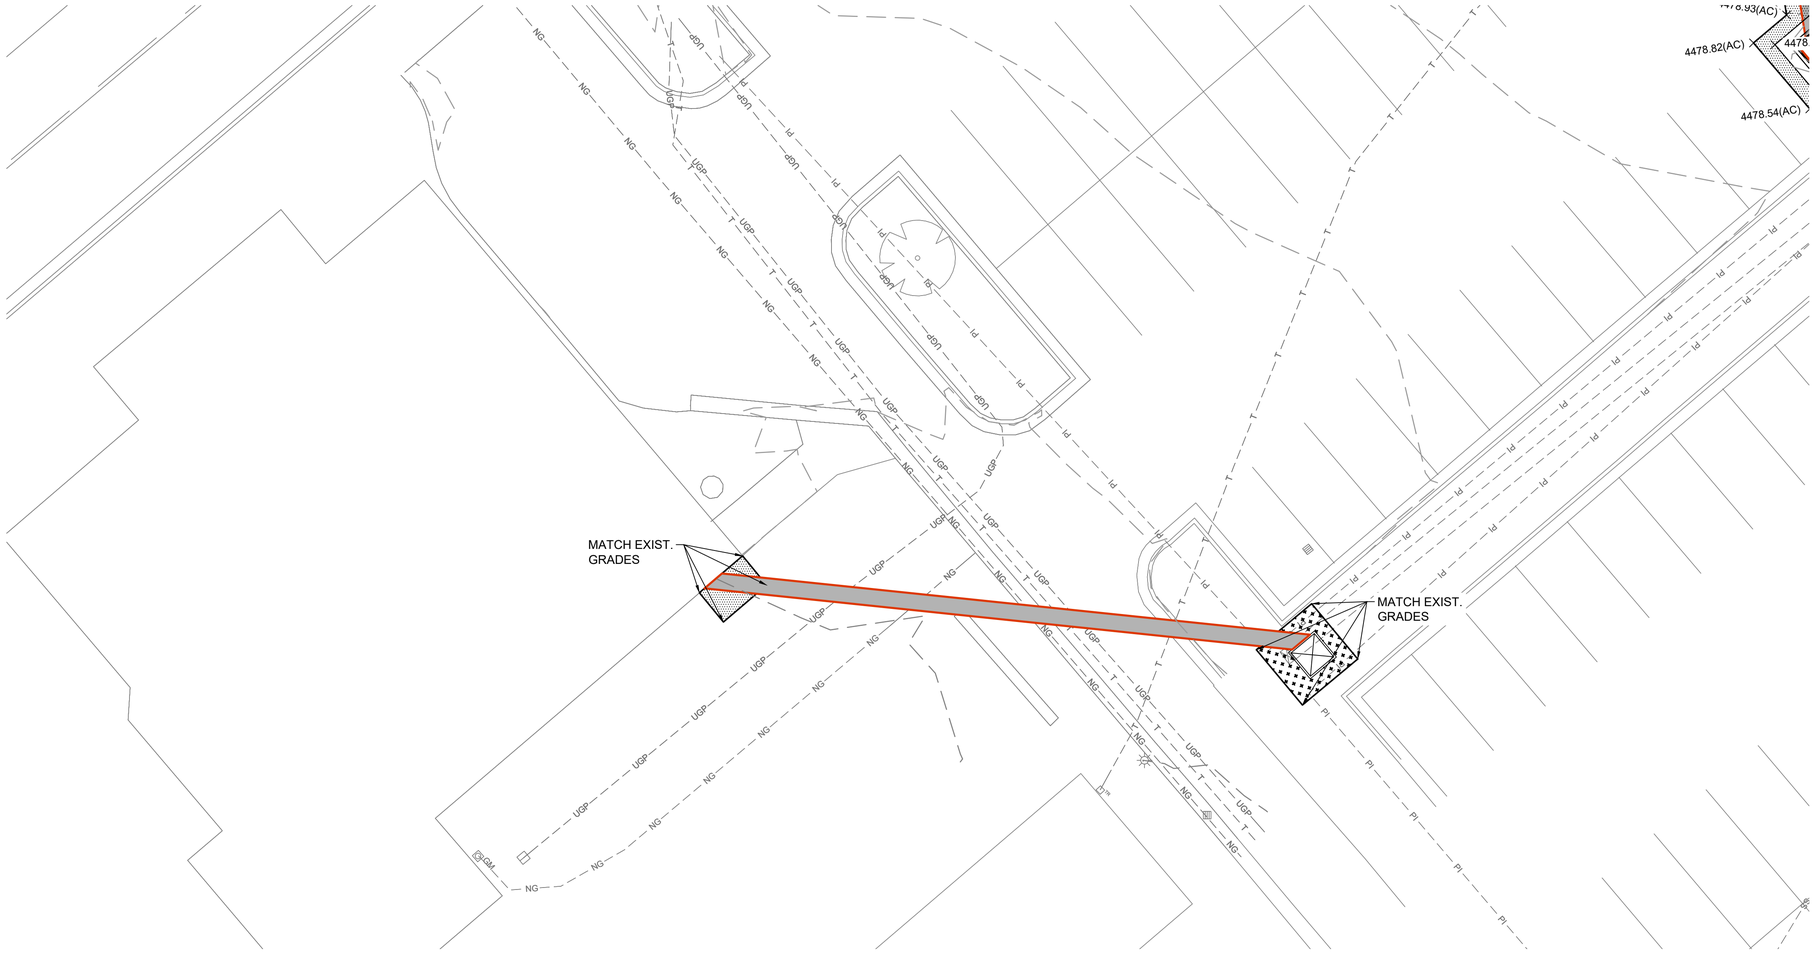

GRADING LEGEND

TBC	TOP BACK OF CURB
CON	TOP OF CONCRETE
TSW	TOP OF SIDEWALK
AC	TOP OF ASPHALT
TO LID	TOP OF TUNNEL LID
FG	FINISH GRADE

GRADING NOTES

1. FINISH GRADES ARE INTENDED TO BE MATCH EXISTING GRADES PRIOR TO CONSTRUCTION. IF GRADES ON PLANS DO NOT MATCH GRADES IN THE FIELD, CONTRACT THE ENGINEER OF RECORD.

HATCH LEGEND

- ASPHALT DEMO
- SOD DEMO
- TUNNEL DEMO
- CONCRETE SIDEWALK DEMO
- CURB DEMO
- MULCH DEMO
- GRAVEL DEMO
- ROCK MULCH DEMO

0 10 20

KELLER ASSOCIATES
305 North 3rd Ave, Suite A
Pocatello, Idaho 83201
(208) 238-2146

95% Design Review Not For Construction

NO.	REVISIONS	DATE

This document or any part thereof in detail or design concept is the personal property of Keller Associates, Inc. and shall not be reused in any way without the written authorization of Keller Associates, Inc.

DPW PROJECT #24-246
ISU; REPAIR UTILITY TUNNEL, PHASE 3

IDAHO STATE UNIVERSITY


GRADING PLAN

DRAWN: KJW | CHECK: MBH

VERIFY SCALE: Scales based on 22"x34" prints.
1-1/2 Inches

PROJECT NO.
208106-119

SHEET NO.
C-215

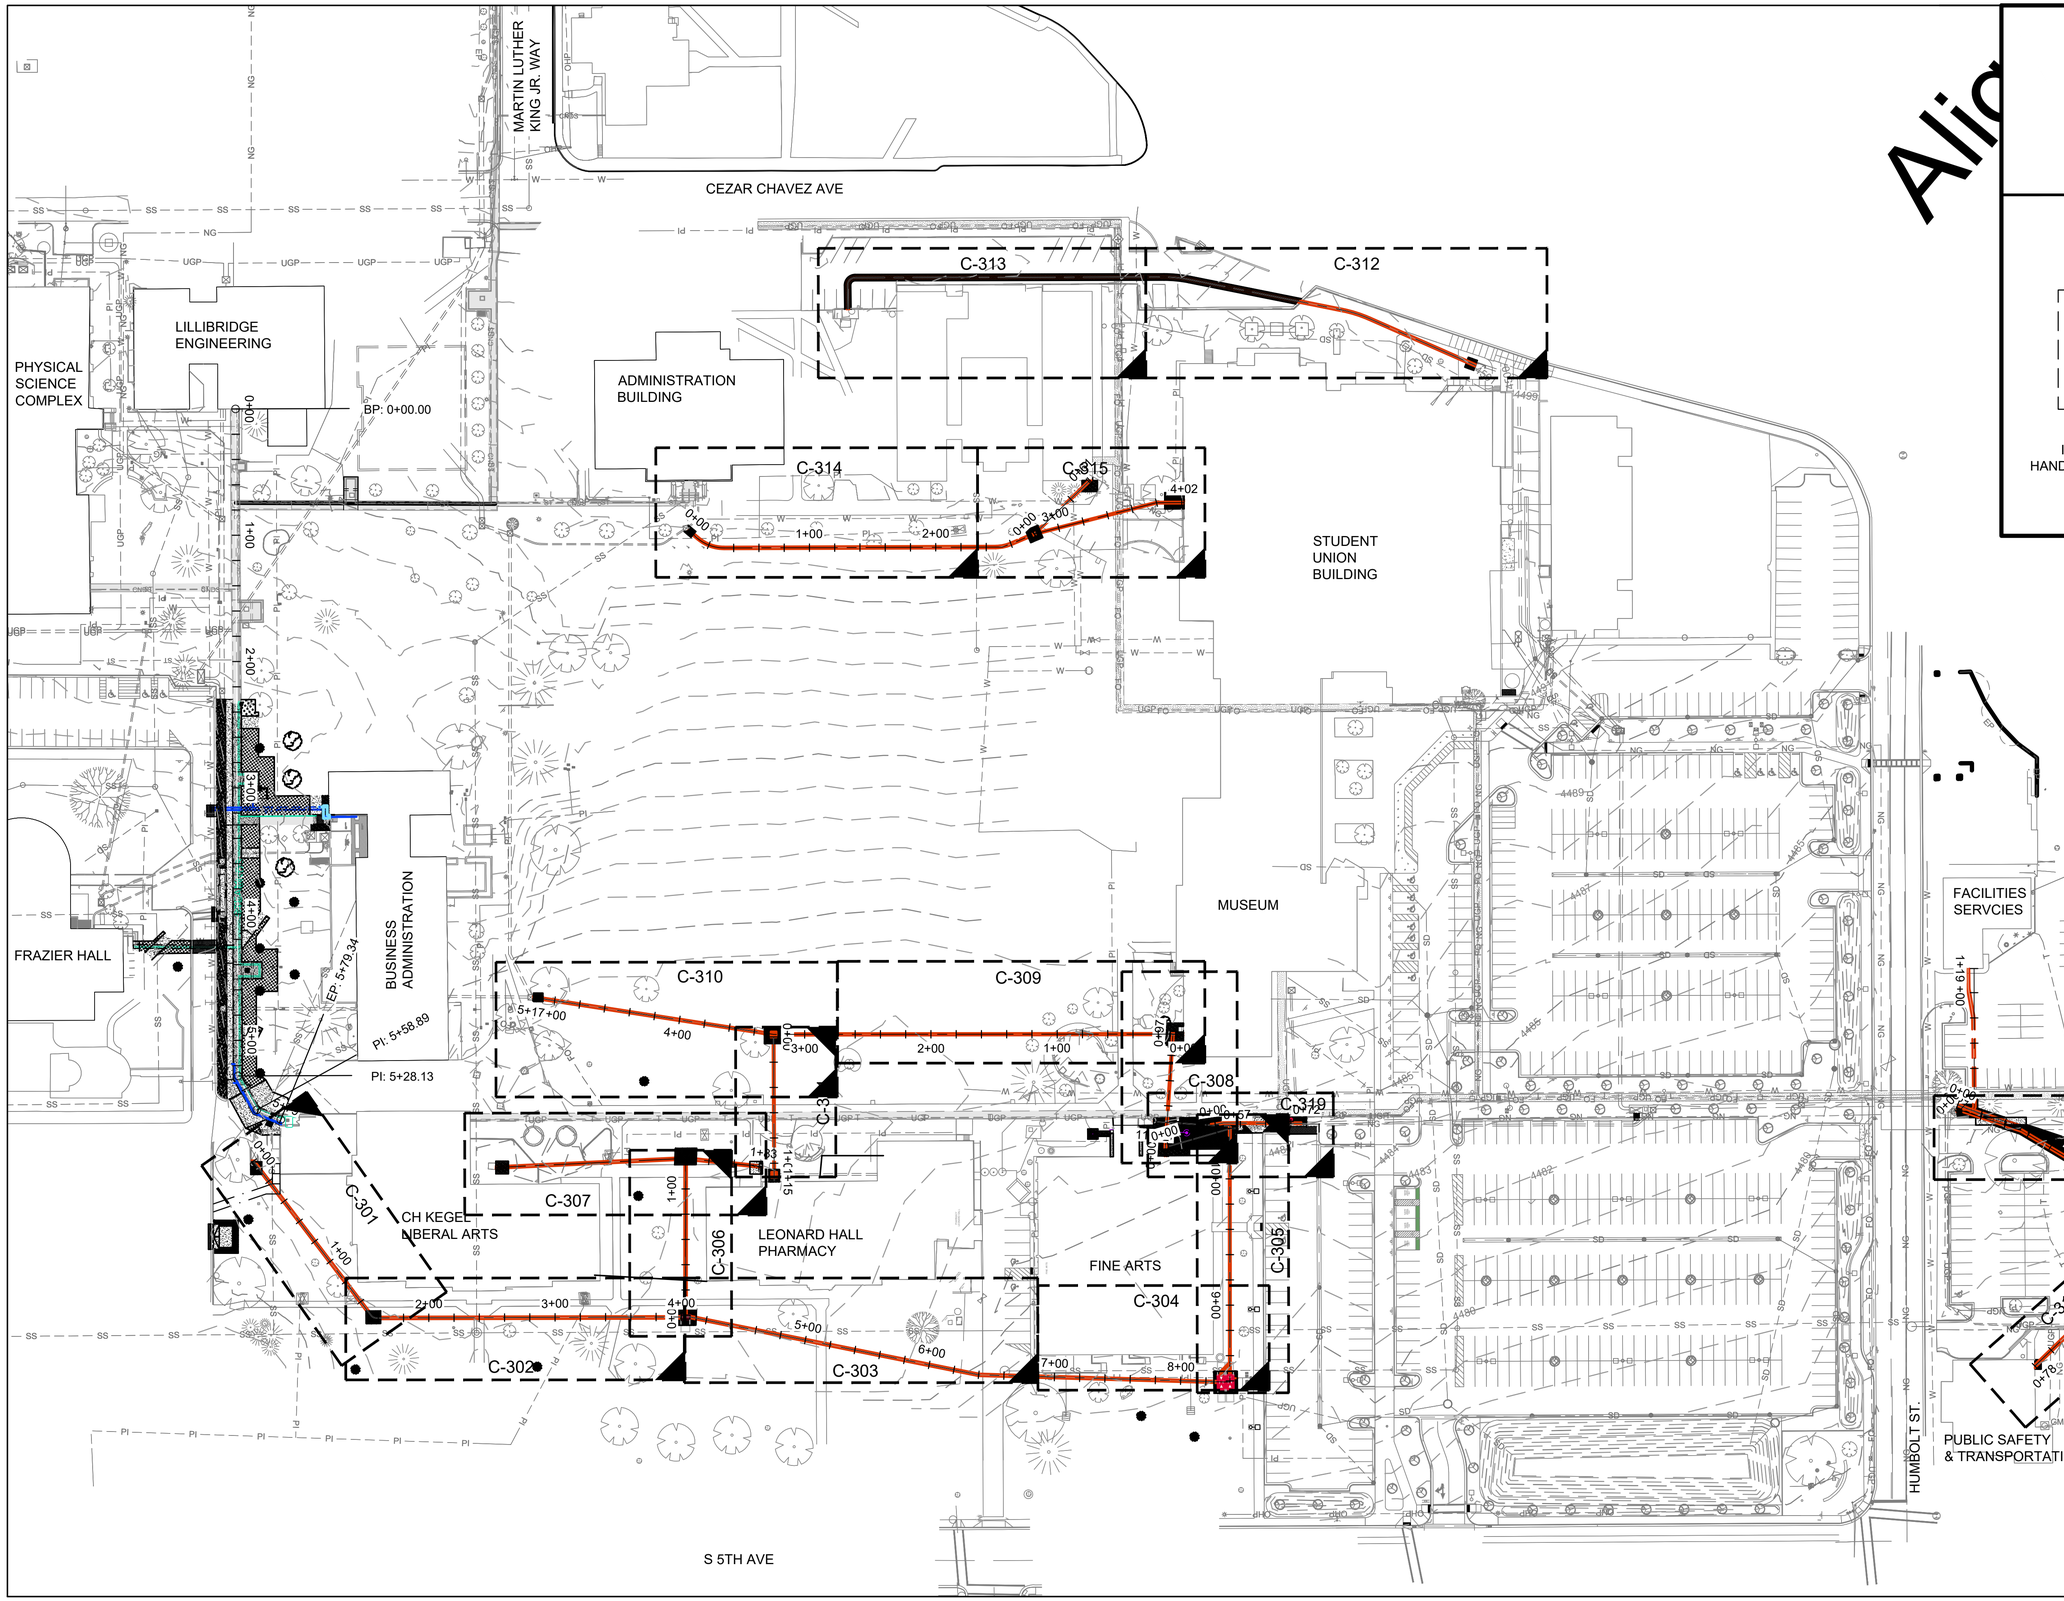

PRINTED: 4/7/2025 5:23 PM
LAST SAVED: 4/7/2025 8:36 AM
J:\208106-119 ISU REPLACE UTILITY TUNNEL, PHASE 3\C_DESIGN_CAD\3_DESIGN\D_PLANS-1\C-301.DWG

KELLER ASSOCIATES
305 North 3rd Ave, Suite A
Pocatello, Idaho 83201
(208) 238-2146

95% Design Review Not For Construction

NO.	REVISIONS	DATE

This document or any part thereof in detail or design concept is the personal property of Keller Associates, Inc. and shall not be used in any way without the written authorization of Keller Associates, Inc.

DPW PROJECT #24-246
ISU: REPAIR UTILITY TUNNEL, PHASE 3

IDAHO STATE UNIVERSITY


UTILITY & PROFILE OVERALL PLAN


DRAWN: KJW | CHECK: MBH

VERIFY SCALE: Scales based on 22"x34" prints.
1-1/2 Inches

PROJECT NO.
208106-119

SHEET NO.
C-300

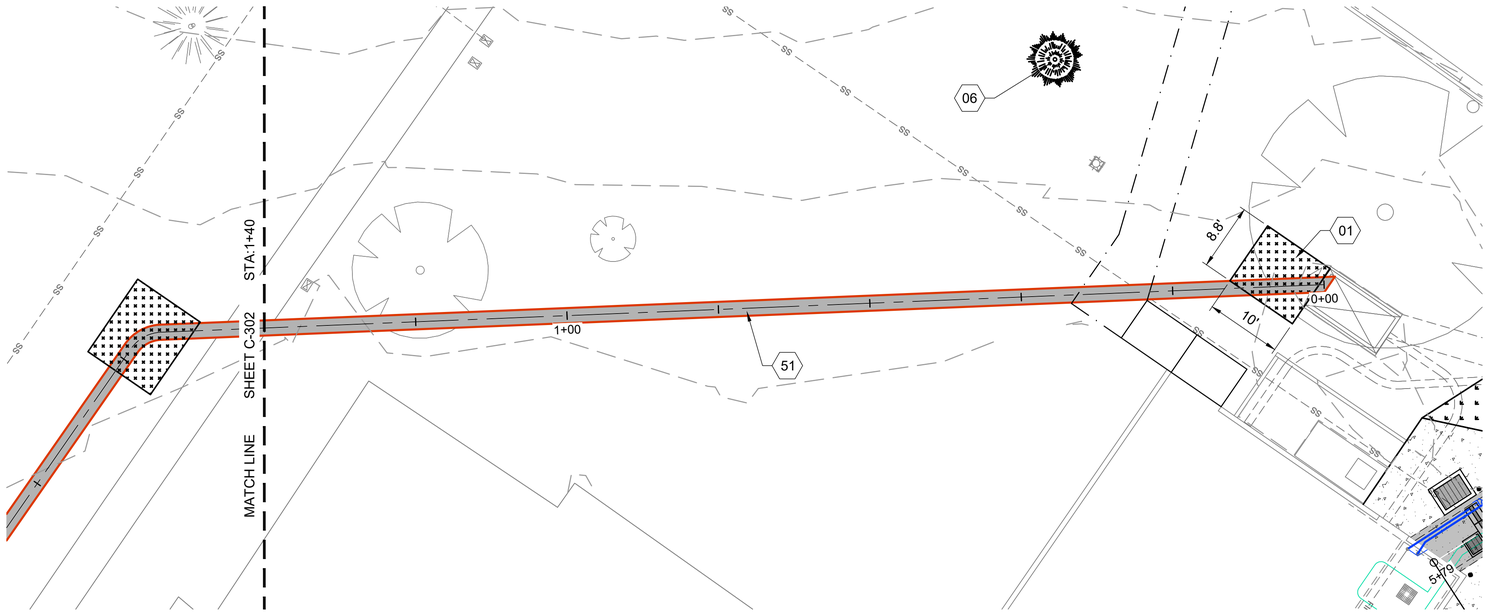

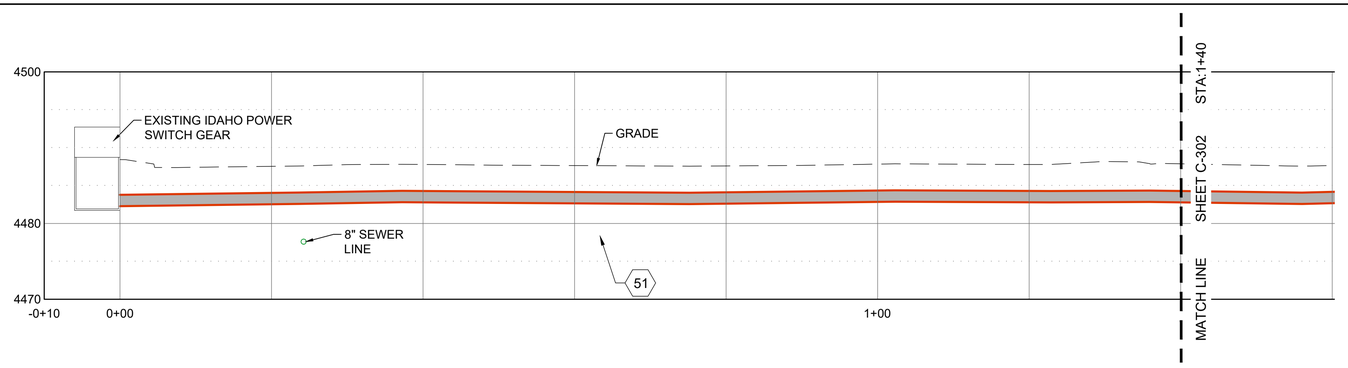

SHEET KEYNOTES

01	LANDSCAPING, (SOD), REPAIR IRRIGATION AS REQUIRED FOR CONSTRUCTION. REPLACE IN KIND OR BETTER, RE: A3/C-501 & IRRIGATION NOTES SHEET G-002
06	INSTALL NEW TREE, (COLORADO BLUE SPRUCE, PICEA PUNGENS) 12-14' TALL, RE: C4/C-501
51	CONDUIT, (HIGH VOLTAGE POWER) (BORE) RE: ELECTRICAL PLANS

HATCH LEGEND

- ASPHALT
- NEW TUNNEL
- SOD
- CONCRETE
- MULCH

SITE NOTES

1. COORDINATE WITH ELECTRICAL PLANS AND DETAILS FOR POWER AND COMMUNICATIONS CONDUIT BANK.
2. SEE SHEETS C-100 THROUGH C-103 FOR SITE AND TUNNEL PLANS.
3. IRRIGATION SYSTEM COMPONENTS SUCH AS VALVES, BOXES, HEADS, PIPING, WIRING, ETC. THAT ARE REMOVED OR DAMAGED DUE TO CONSTRUCTION ACTIVITIES ARE TO BE REPLACED WITH IN KIND OR BETTER MATERIALS.

0 10 20

KELLER ASSOCIATES
305 North 3rd Ave, Suite A
Pocatello, Idaho 83201
(208) 238-2146

95% Design Review Not For Construction

NO.	REVISIONS	DATE

This document or any part thereof in detail or design concept is the personal property of Keller Associates, Inc. and shall not be used in any form whatsoever without written authorization of Keller Associates, Inc.

DPW PROJECT #24-246
ISU: REPAIR UTILITY TUNNEL, PHASE 3

IDAHO STATE UNIVERSITY

UTILITY & PROFILE PLAN


DRAWN: KJW CHECK: MBH


VERIFY SCALE: Scales based on 22"x34" prints.

1-1/2 Inches

PROJECT NO.
208106-119

SHEET NO.
C-301

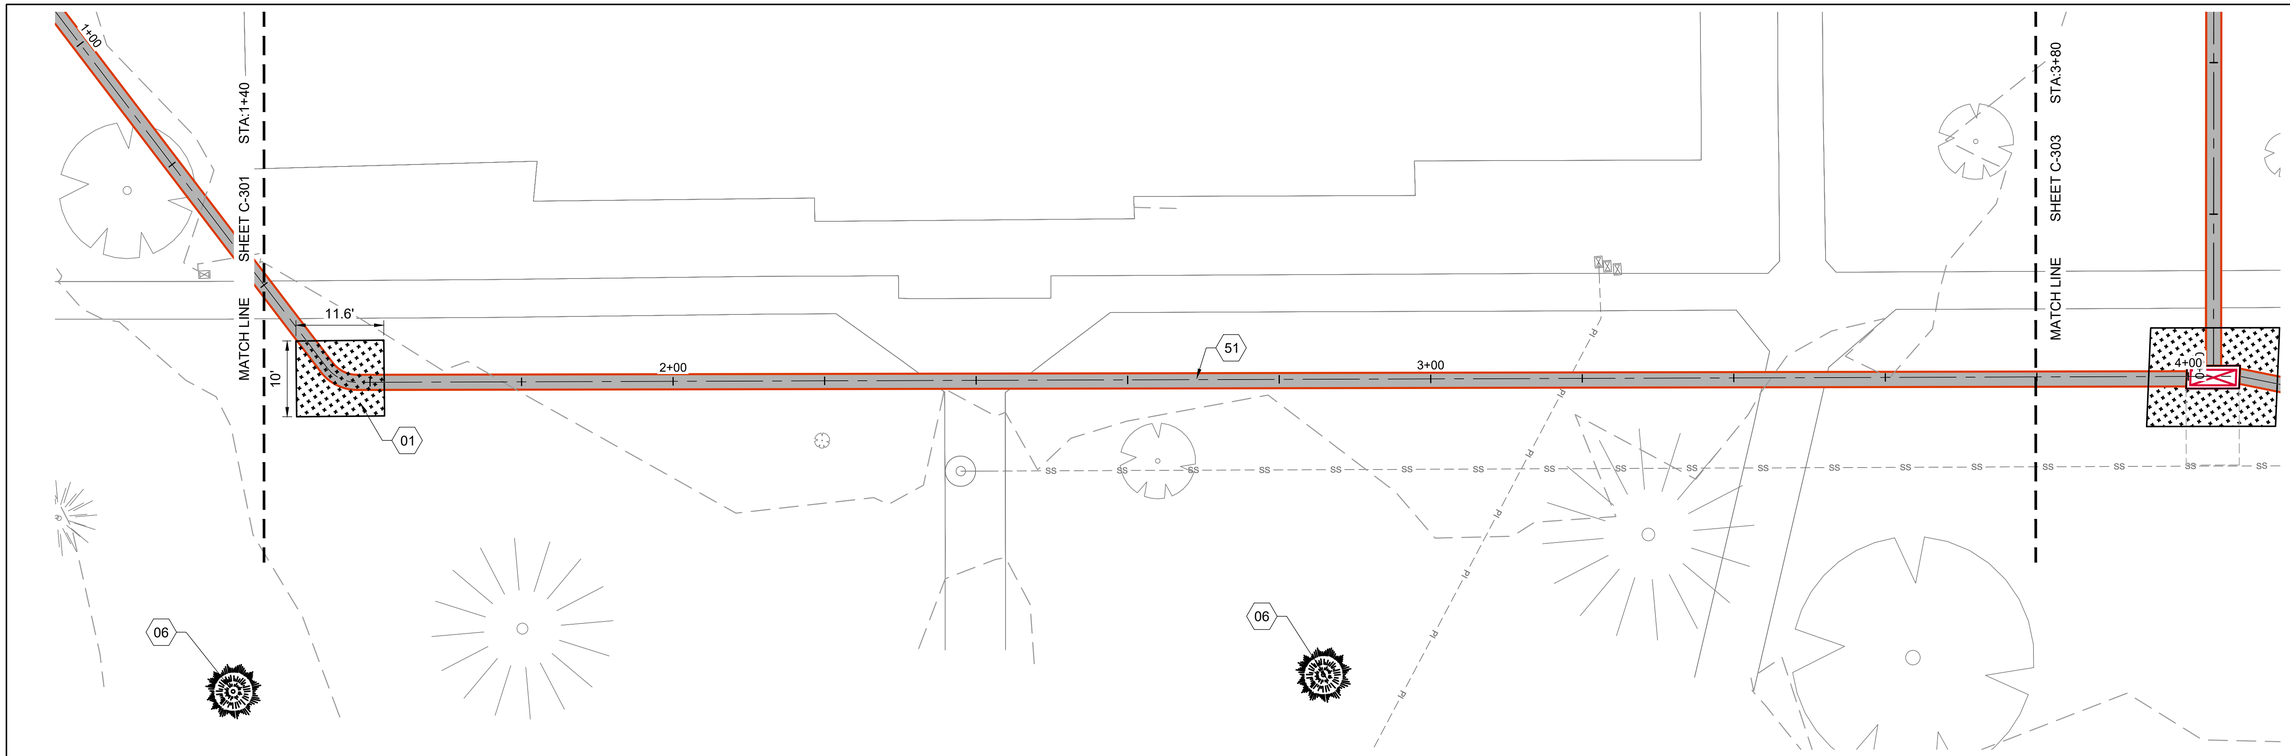

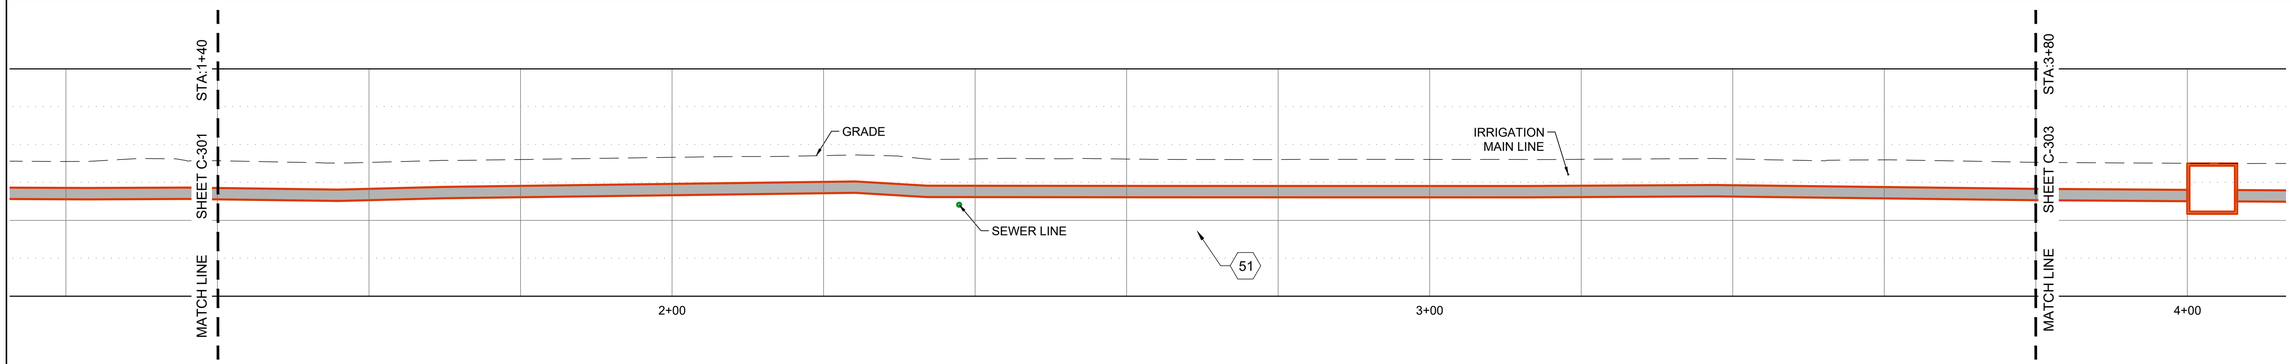

SHEET KEYNOTES

01 LANDSCAPING, (SOD), REPAIR IRRIGATION AS REQUIRED FOR CONSTRUCTION. REPLACE IN KIND OR BETTER, RE: A3/C-501 & IRRIGATION NOTES SHEET G-002

06 INSTALL NEW TREE, (COLORADO BLUE SPRUCE, PICEA PUNGENS) 12-14' TALL, RE: C4/C-501

51 CONDUIT, (HIGH VOLTAGE POWER) (BORE) RE: ELECTRICAL PLANS

HATCH LEGEND

- ASPHALT
- NEW TUNNEL
- SOD
- CONCRETE
- MULCH

SITE NOTES

1. COORDINATE WITH ELECTRICAL PLANS AND DETAILS FOR POWER AND COMMUNICATIONS CONDUIT BANK.
2. SEE SHEETS C-100 THROUGH C-103 FOR SITE AND TUNNEL PLANS.
3. IRRIGATION SYSTEM COMPONENTS SUCH AS VALVES, BOXES, HEADS, PIPING, WIRING, ETC. THAT ARE REMOVED OR DAMAGED DUE TO CONSTRUCTION ACTIVITIES ARE TO BE REPLACED WITH IN KIND OR BETTER MATERIALS.

0 10 20

KELLER ASSOCIATES
305 North 3rd Ave, Suite A
Pocatello, Idaho 83201
(208) 238-2146

95% Design Review Not For Construction

NO.	REVISIONS	DATE

This document or any part thereof in detail or design concept is the personal property of Keller Associates, Inc. and shall not be used in any way without the written authorization of Keller Associates, Inc.

DPW PROJECT #24-246
ISU: REPAIR UTILITY TUNNEL, PHASE 3

IDAHO STATE UNIVERSITY


UTILITY & PROFILE PLAN


DRAWN: KJW CHECK: MBH

VERIFY SCALE: Scales based on 22"x34" prints.
1-1/2 Inches

PROJECT NO.
208106-119

SHEET NO.
C-302

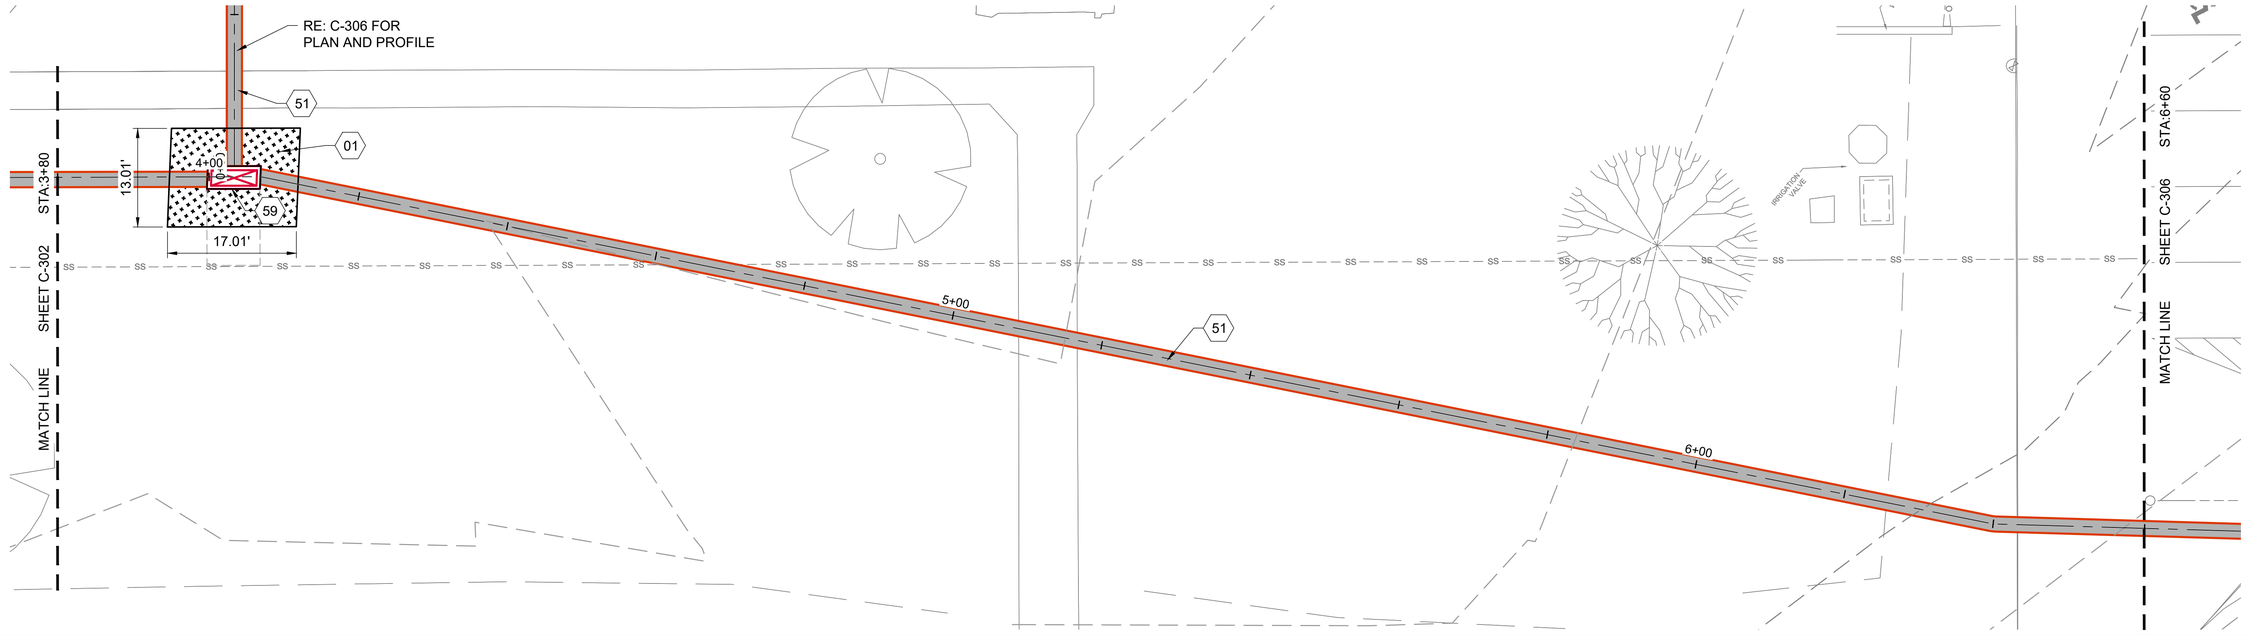

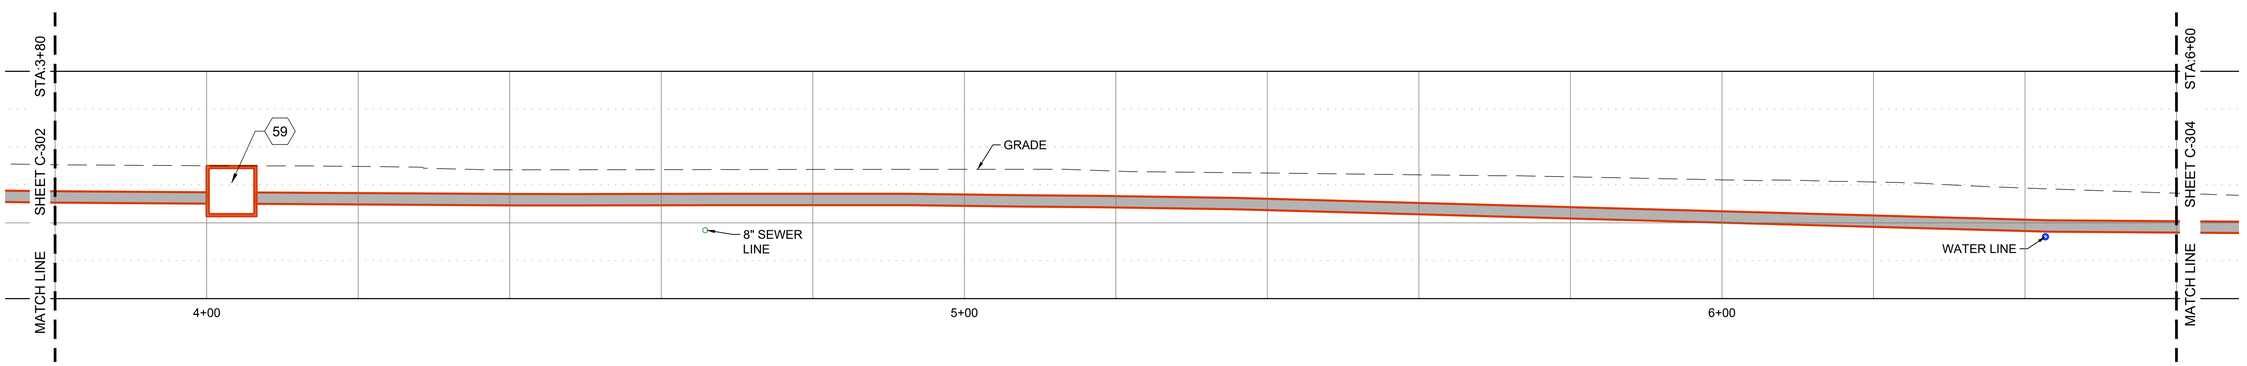

SHEET KEYNOTES

01	LANDSCAPING, (SOD), REPAIR IRRIGATION AS REQUIRED FOR CONSTRUCTION. REPLACE IN KIND OR BETTER, RE: A3/C-501 & IRRIGATION NOTES SHEET G-002
51	CONDUIT, (HIGH VOLTAGE POWER) (BORE) RE: ELECTRICAL PLANS
59	ELECTRICAL SECTIONALIZER, RE: ELECTRICAL PLANS

HATCH LEGEND

- ASPHALT
- NEW TUNNEL
- SOD
- CONCRETE
- MULCH

SITE NOTES

1. COORDINATE WITH ELECTRICAL PLANS AND DETAILS FOR POWER AND COMMUNICATIONS CONDUIT BANK.
2. SEE SHEETS C-100 THROUGH C-103 FOR SITE AND TUNNEL PLANS.
3. IRRIGATION SYSTEM COMPONENTS SUCH AS VALVES, BOXES, HEADS, PIPING, WIRING, ETC. THAT ARE REMOVED OR DAMAGED DUE TO CONSTRUCTION ACTIVITIES ARE TO BE REPLACED WITH IN KIND OR BETTER MATERIALS.

0 10 20

KELLER ASSOCIATES
305 North 3rd Ave, Suite A
Pocatello, Idaho 83201
(208) 238-2146

95% Design Review Not For Construction

NO.	REVISIONS	DATE

This document or any part thereof in detail or design concept is the personal property of Keller Associates, Inc. and may not be reproduced or used in any way without the written authorization of Keller Associates, Inc.

DPW PROJECT #24-246
ISU: REPAIR UTILITY TUNNEL, PHASE 3

IDAHO STATE UNIVERSITY

UTILITY & PROFILE PLAN


DRAWN: KJW CHECK: MBH


VERIFY SCALE: Scales based on 22"x34" prints.

1-1/2 Inches

PROJECT NO.
208106-119

SHEET NO.
C-303

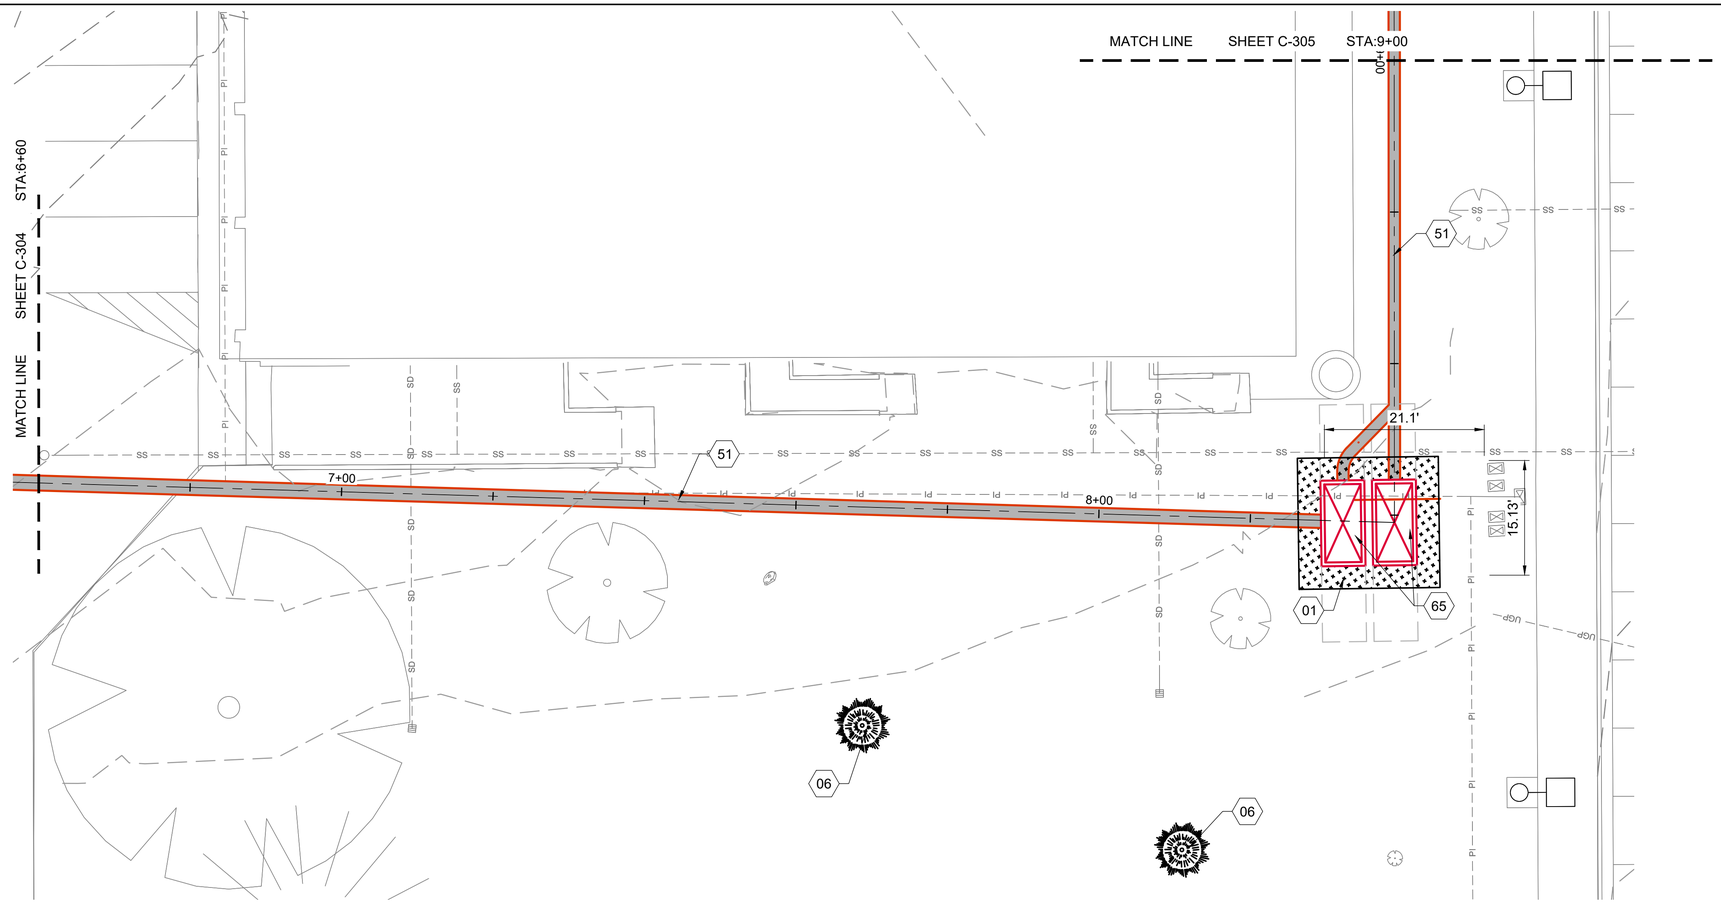

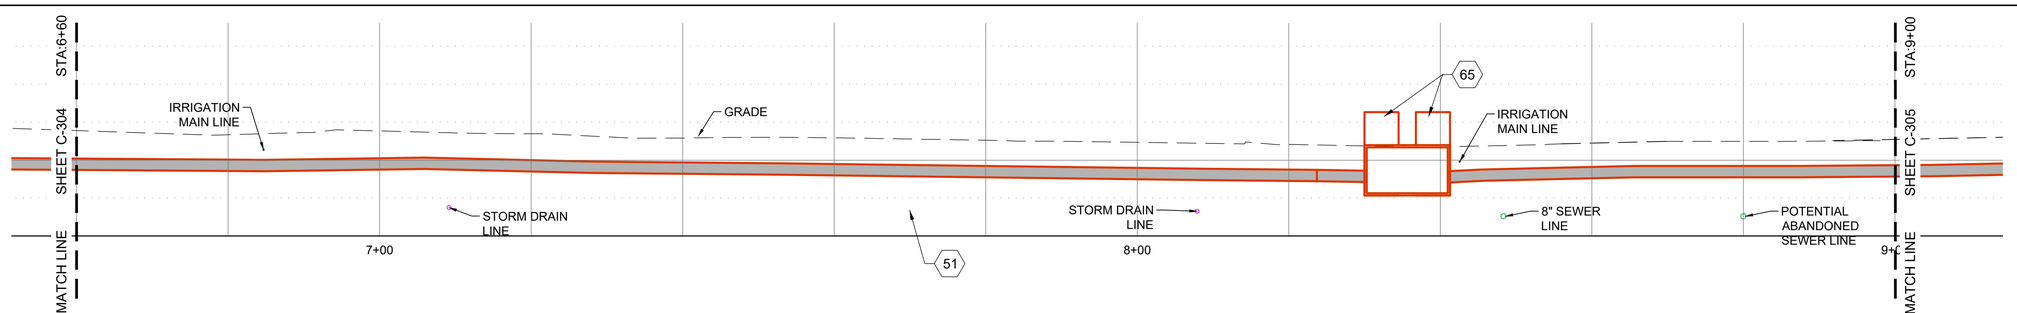

SHEET KEYNOTES

01	LANDSCAPING, (SOD), REPAIR IRRIGATION AS REQUIRED FOR CONSTRUCTION. REPLACE IN KIND OR BETTER, RE: A3/C-501 & IRRIGATION NOTES SHEET G-002
06	INSTALL NEW TREE, (COLORADO BLUE SPRUCE, PICEA PUNGENS) 12-14' TALL, RE: C4/C-501
51	CONDUIT, (HIGH VOLTAGE POWER) (BORE) RE: ELECTRICAL PLANS
65	ELECTRICAL SECTIONALIZER, RE: ELECTRICAL PLANS

HATCH LEGEND

- ASPHALT
- NEW TUNNEL
- SOD
- CONCRETE
- MULCH

SITE NOTES

1. COORDINATE WITH ELECTRICAL PLANS AND DETAILS FOR POWER AND COMMUNICATIONS CONDUIT BANK.
2. SEE SHEETS C-100 THROUGH C-103 FOR SITE AND TUNNEL PLANS.
3. IRRIGATION SYSTEM COMPONENTS SUCH AS VALVES, BOXES, HEADS, PIPING, WIRING, ETC. THAT ARE REMOVED OR DAMAGED DUE TO CONSTRUCTION ACTIVITIES ARE TO BE REPLACED WITH IN KIND OR BETTER MATERIALS.

0 10 20

KELLER ASSOCIATES
305 North 3rd Ave, Suite A
Pocatello, Idaho 83201
(208) 238-2146

95% Design Review
Not For Construction

NO.	REVISIONS	DATE

This document or any part thereof in detail or design concept is the personal property of Keller Associates, Inc. and shall not be used in any way without the written authorization of Keller Associates, Inc.

DPW PROJECT #24-246
ISU: REPAIR UTILITY TUNNEL, PHASE 3

IDAHO STATE UNIVERSITY

UTILITY & PROFILE PLAN


DRAWN: KJW CHECK: MBH


VERIFY SCALE: Scales based on 22"x34" prints.

1-1/2 Inches

PROJECT NO.
208106-119

SHEET NO.
C-304

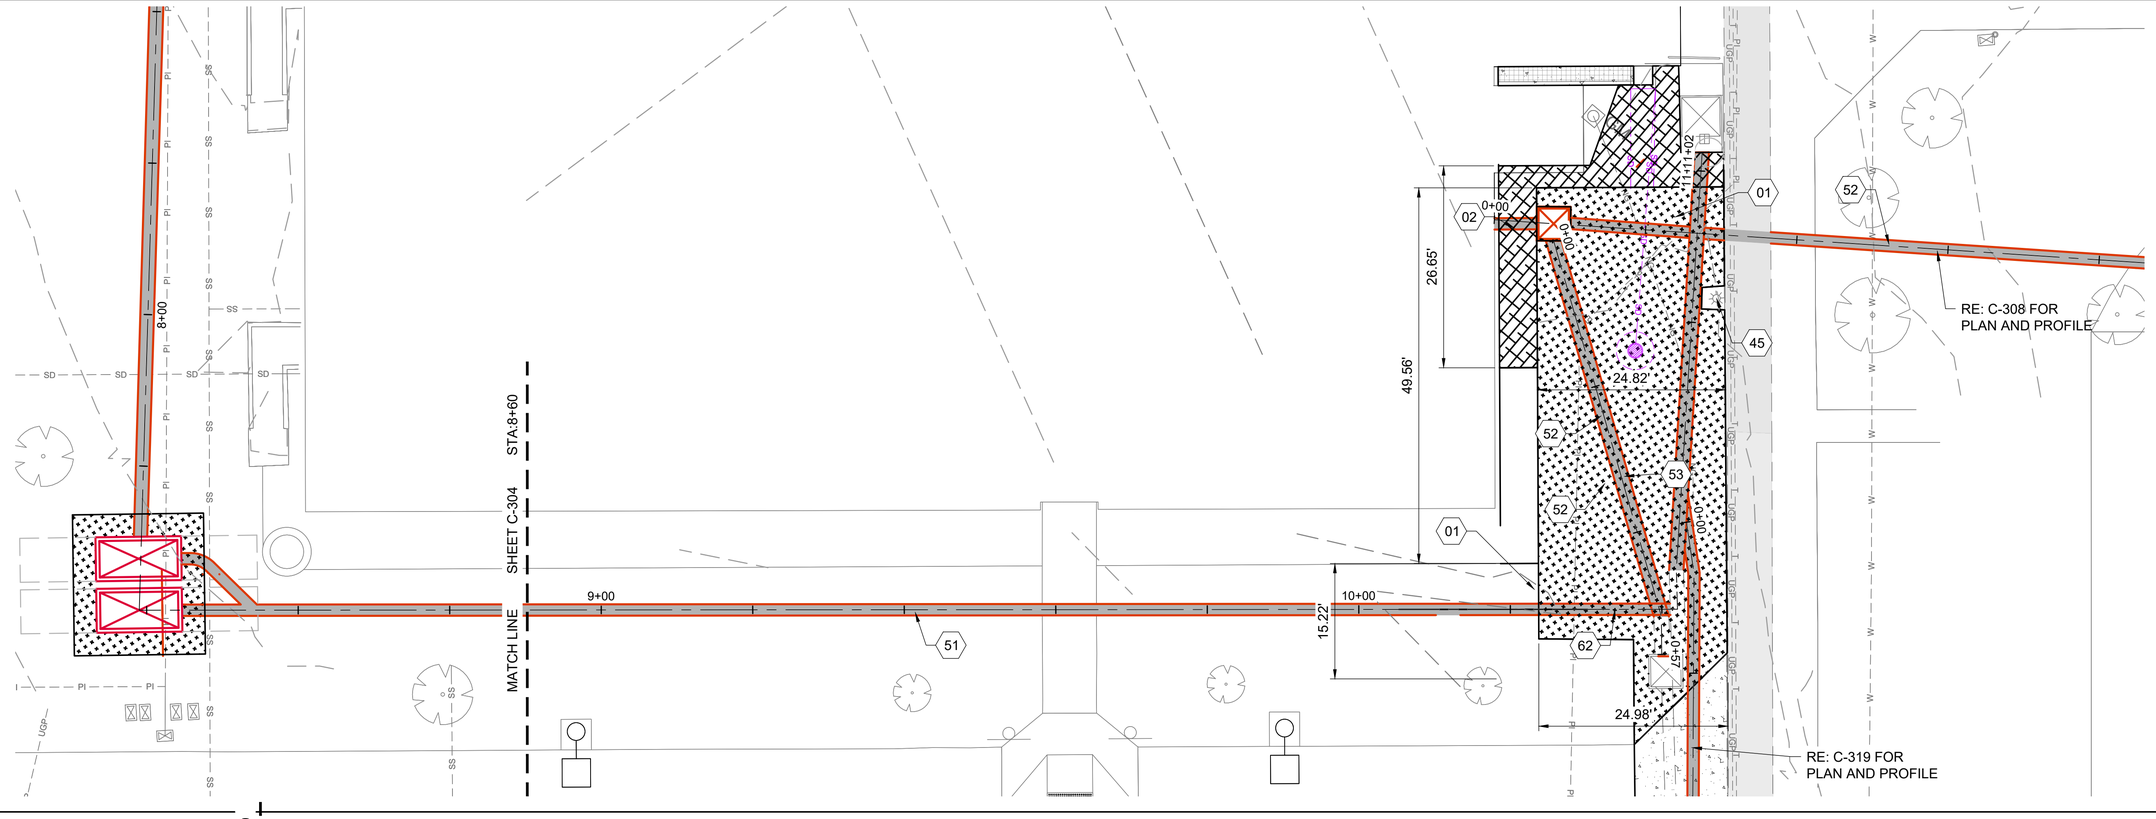

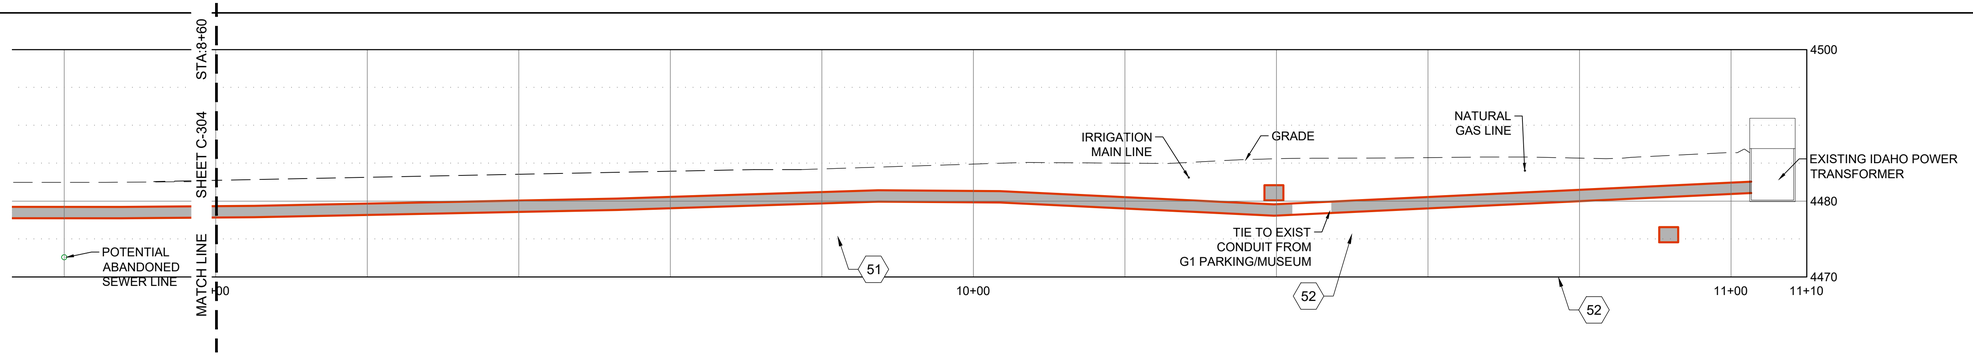

SHEET KEYNOTES

01	LANDSCAPING, (SOD), REPAIR IRRIGATION AS REQUIRED FOR CONSTRUCTION. REPLACE IN KIND OR BETTER, RE: A3/C-501 & IRRIGATION NOTES SHEET G-002
02	LANDSCAPING, (MULCH), REPAIR IRRIGATION AS REQUIRED FOR CONSTRUCTION. REPLACE IN KIND OR BETTER, RE: A3/C-501 & IRRIGATION NOTES SHEET G-002
45	RE-INSTALL LIGHT POLE, RE: A4/C-510
51	CONDUIT, (HIGH VOLTAGE POWER) (BORE) RE: ELECTRICAL PLANS
52	CONDUIT,(COMMUNICATIONS) (TRENCH), RE: ELECTRICAL PLANS
53	CONDUIT, (HIGH VOLTAGE POWER) (TRENCH) RE: ELECTRICAL PLANS
62	COMMUNICATIONS PULL BOX, RE: ELECTRICAL PLANS

HATCH LEGEND

- ASPHALT
- NEW TUNNEL
- SOD
- CONCRETE
- MULCH

SITE NOTES

1. COORDINATE WITH ELECTRICAL PLANS AND DETAILS FOR POWER AND COMMUNICATIONS CONDUIT BANK.
2. SEE SHEETS C-100 THROUGH C-103 FOR SITE AND TUNNEL PLANS.
3. IRRIGATION SYSTEM COMPONENTS SUCH AS VALVES, BOXES, HEADS, PIPING, WIRING, ETC. THAT ARE REMOVED OR DAMAGED DUE TO CONSTRUCTION ACTIVITIES ARE TO BE REPLACED WITH IN KIND OR BETTER MATERIALS.

0 10 20

KELLER ASSOCIATES
305 North 3rd Ave, Suite A
Pocatello, Idaho 83201
(208) 238-2146

95% Design Review
Not For Construction

NO.	REVISIONS	DATE

This document or any part thereof in detail or design concept is the personal property of Keller Associates, Inc. and may not be used in any way without the written authorization of Keller Associates, Inc.

DPW PROJECT #24-246
ISU: REPAIR UTILITY TUNNEL, PHASE 3

IDAHO STATE UNIVERSITY


UTILITY & PROFILE PLAN


DRAWN: KJW | CHECK: MBH

VERIFY SCALE: Scales based on 22"x34" prints.
1-1/2 Inches

PROJECT NO.
208106-119

SHEET NO.
C-305

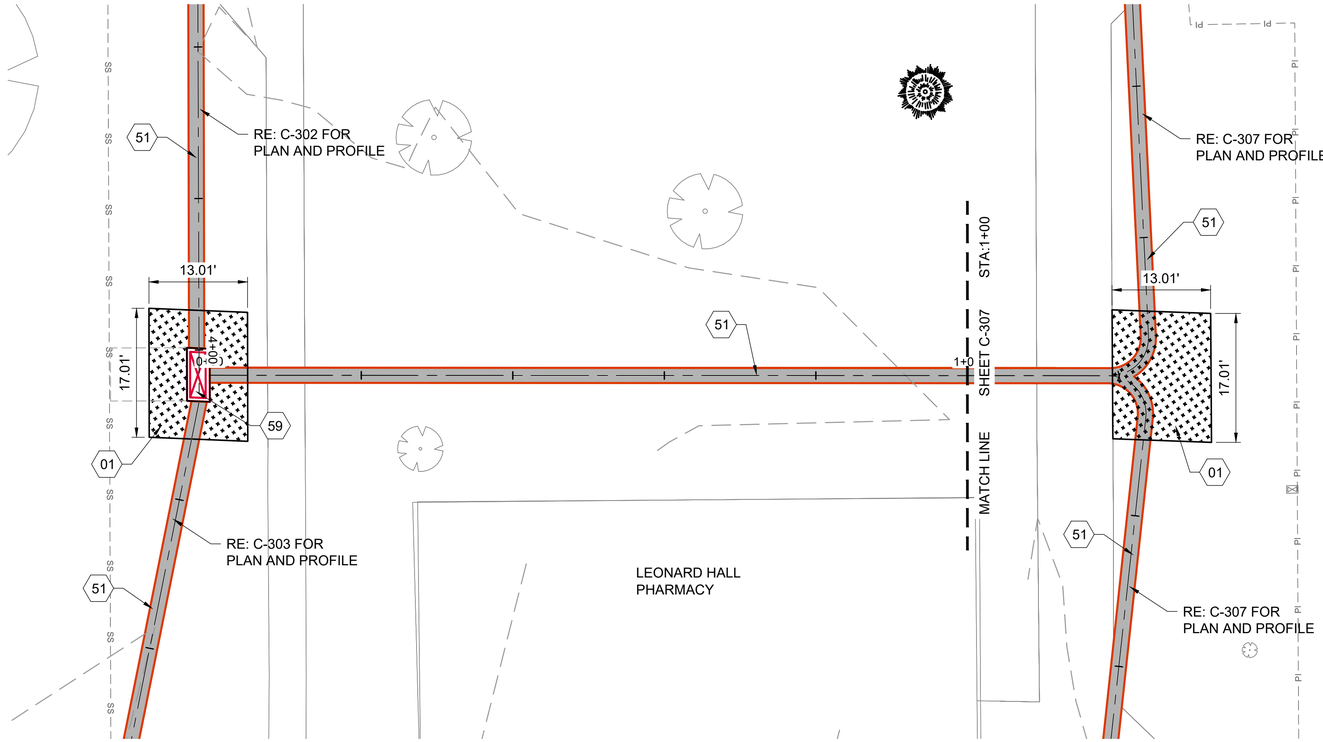

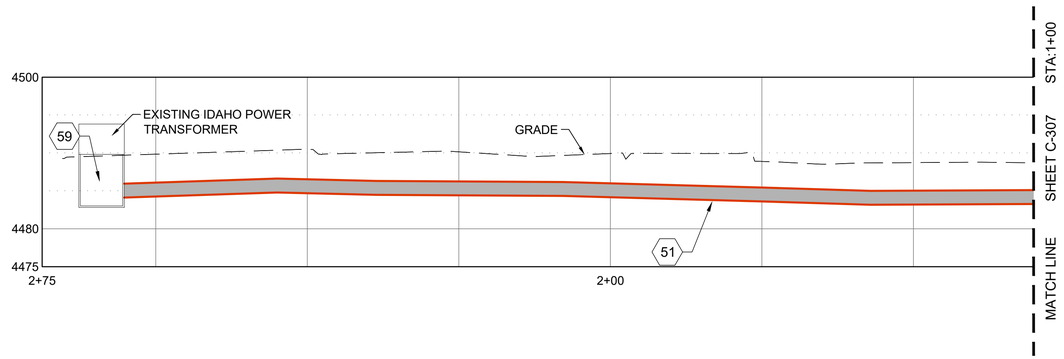

SHEET KEYNOTES

01	LANDSCAPING, (SOD), REPAIR IRRIGATION AS REQUIRED FOR CONSTRUCTION. REPLACE IN KIND OR BETTER, RE: A3/C-501 & IRRIGATION NOTES SHEET G-002
51	CONDUIT, (HIGH VOLTAGE POWER) (BORE) RE: ELECTRICAL PLANS
59	ELECTRICAL SECTIONALIZER, RE: ELECTRICAL PLANS

HATCH LEGEND

- ASPHALT
- NEW TUNNEL
- SOD
- CONCRETE
- MULCH

SITE NOTES

1. COORDINATE WITH ELECTRICAL PLANS AND DETAILS FOR POWER AND COMMUNICATIONS CONDUIT BANK.
2. SEE SHEETS C-100 THROUGH C-103 FOR SITE AND TUNNEL PLANS.
3. IRRIGATION SYSTEM COMPONENTS SUCH AS VALVES, BOXES, HEADS, PIPING, WIRING, ETC. THAT ARE REMOVED OR DAMAGED DUE TO CONSTRUCTION ACTIVITIES ARE TO BE REPLACED WITH IN KIND OR BETTER MATERIALS.

0 10 20

KELLER ASSOCIATES
305 North 3rd Ave, Suite A
Pocatello, Idaho 83201
(208) 238-2146

95% Design Review Not For Construction

NO.	REVISIONS	DATE

This document or any part thereof in detail or design concept is the personal property of Keller Associates, Inc. and may not be used in any form whatsoever without the written authorization of Keller Associates, Inc.

DPW PROJECT #24-246
ISU: REPAIR UTILITY TUNNEL, PHASE 3

IDAHO STATE UNIVERSITY

UTILITY & PROFILE PLAN


DRAWN: KJW CHECK: MBH


VERIFY SCALE: Scales based on 22"x34" prints.


1-1/2 Inches

PROJECT NO.
208106-119

SHEET NO.
C-306

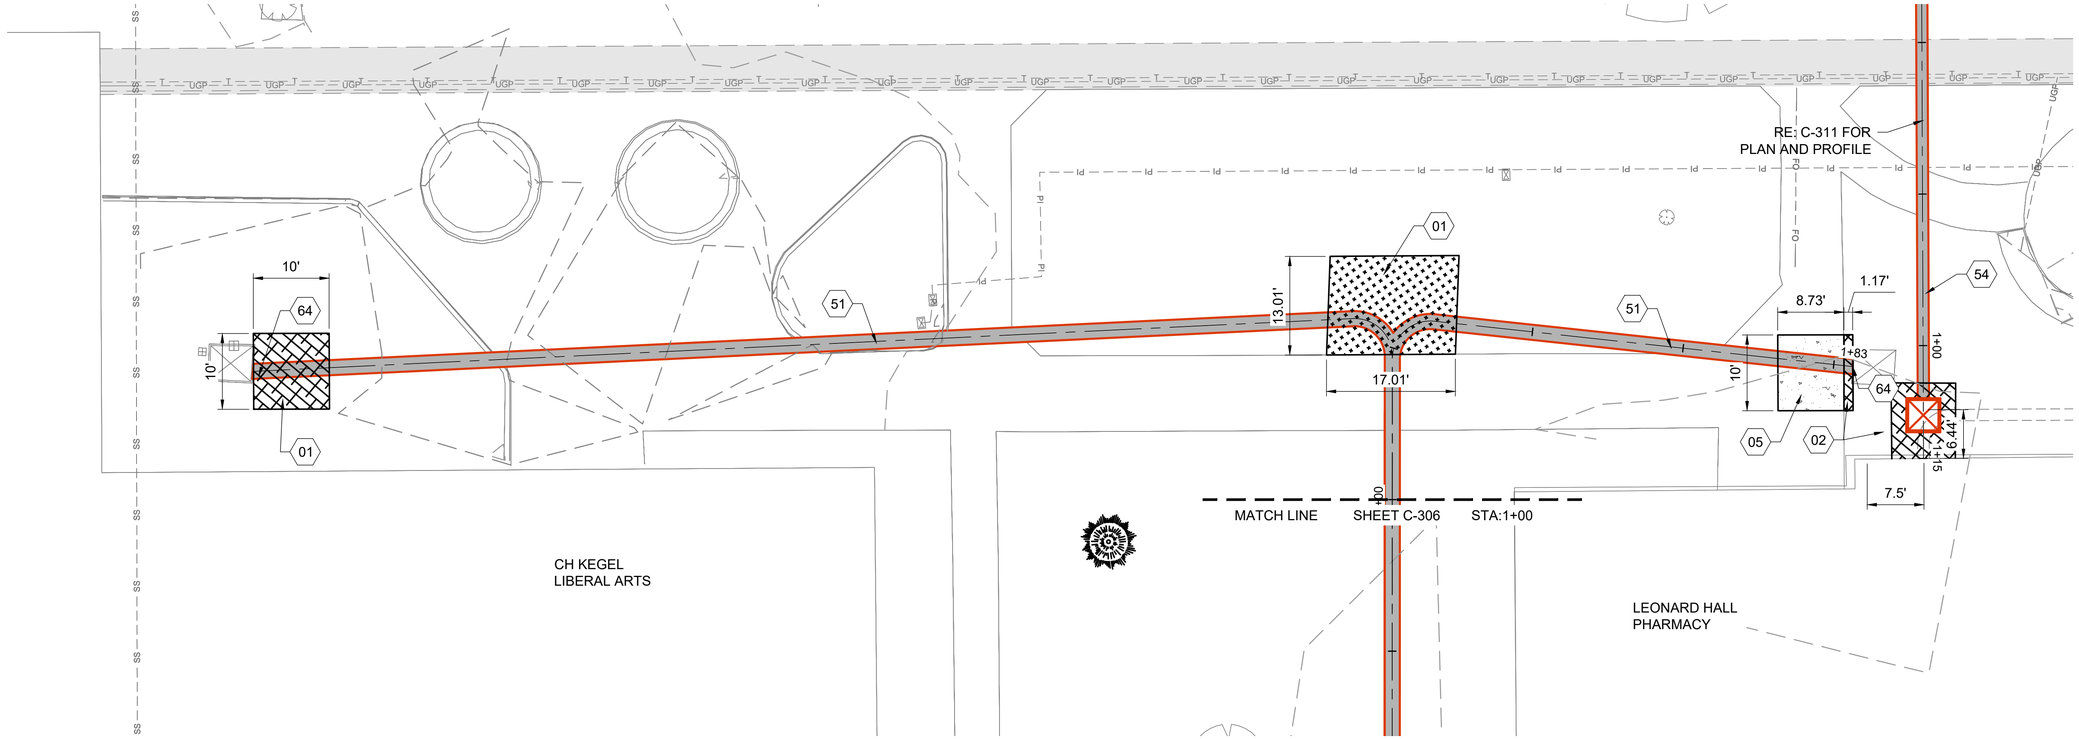

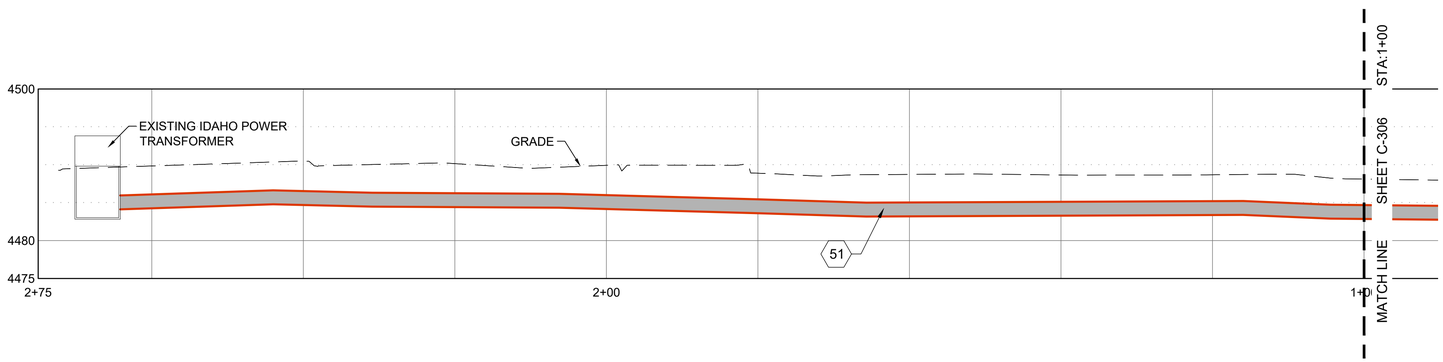

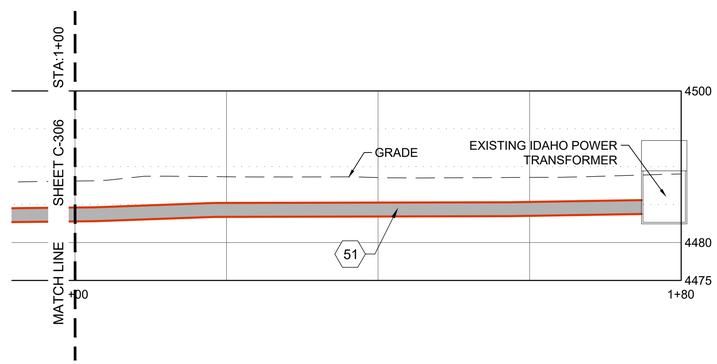

SHEET KEYNOTES

01	LANDSCAPING, (SOD), REPAIR IRRIGATION AS REQUIRED FOR CONSTRUCTION. REPLACE IN KIND OR BETTER, RE: A3/C-501 & IRRIGATION NOTES SHEET G-002
02	LANDSCAPING, (MULCH), REPAIR IRRIGATION AS REQUIRED FOR CONSTRUCTION. REPLACE IN KIND OR BETTER, RE: A3/C-501 & IRRIGATION NOTES SHEET G-002
05	SIDEWALK, RE: A1/C-501
51	CONDUIT, (HIGH VOLTAGE POWER) (BORE) RE: ELECTRICAL PLANS
54	CONDUIT,(COMMUNICATIONS) (BORE), RE: ELECTRICAL PLANS
64	POWER CONDUIT CONNECTION TO TRANSFORMERS, RE: ELECTRICAL PLANS

HATCH LEGEND

- ASPHALT
- NEW TUNNEL
- SOD
- CONCRETE
- MULCH

SITE NOTES

1. COORDINATE WITH ELECTRICAL PLANS AND DETAILS FOR POWER AND COMMUNICATIONS CONDUIT BANK.
2. SEE SHEETS C-100 THROUGH C-103 FOR SITE AND TUNNEL PLANS.
3. IRRIGATION SYSTEM COMPONENTS SUCH AS VALVES, BOXES, HEADS, PIPING, WIRING, ETC. THAT ARE REMOVED OR DAMAGED DUE TO CONSTRUCTION ACTIVITIES ARE TO BE REPLACED WITH IN KIND OR BETTER MATERIALS.

0 10 20

KELLER ASSOCIATES
305 North 3rd Ave, Suite A
Pocatello, Idaho 83201
(208) 238-2146

95% Design Review
Not For Construction

NO.	REVISIONS	DATE

This document or any part thereof in detail or design concept is the personal property of Keller Associates, Inc. and shall not be used in any form whatsoever without written authorization of Keller Associates, Inc.

DPW PROJECT #24-246
ISU: REPAIR UTILITY TUNNEL, PHASE 3

IDAHO STATE UNIVERSITY


UTILITY & PROFILE PLAN


DRAWN: KJW | CHECK: MBH

VERIFY SCALE: Scales based on 22"x34" prints.
1-1/2 Inches

PROJECT NO.
208106-119

SHEET NO.
C-307

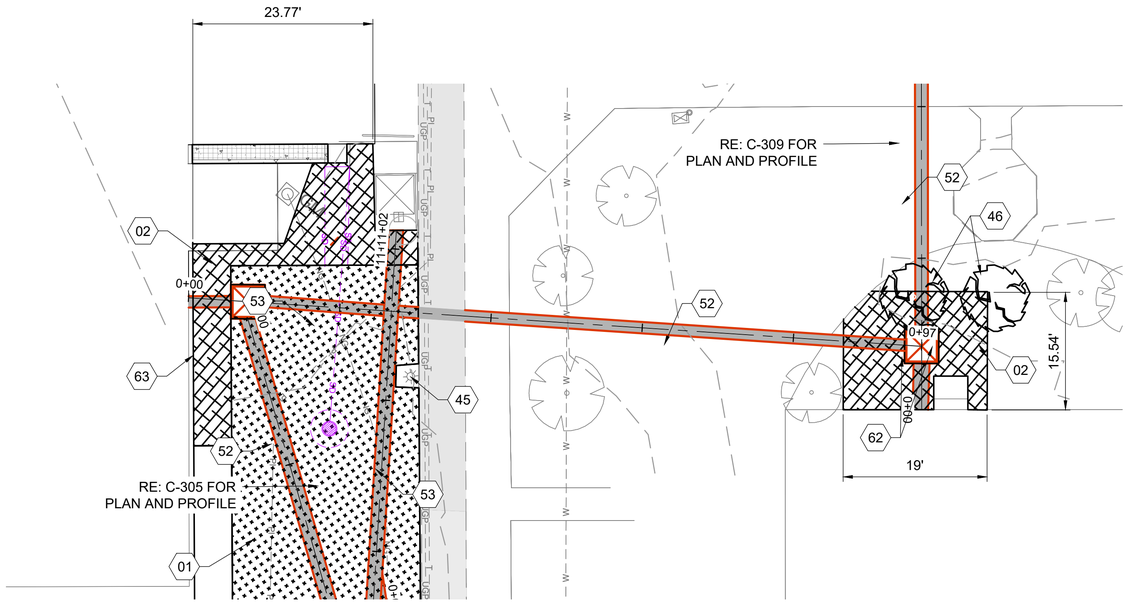

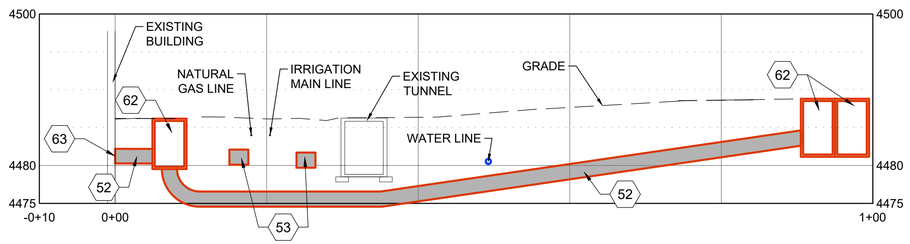

SHEET KEYNOTES

01	LANDSCAPING, (SOD), REPAIR IRRIGATION AS REQUIRED FOR CONSTRUCTION. REPLACE IN KIND OR BETTER, RE: A3/C-501 & IRRIGATION NOTES SHEET G-002
02	LANDSCAPING, (MULCH), REPAIR IRRIGATION AS REQUIRED FOR CONSTRUCTION. REPLACE IN KIND OR BETTER, RE: A3/C-501 & IRRIGATION NOTES SHEET G-002
45	RE-INSTALL LIGHT POLE, RE: A4/C-510
46	RE-PLANT TREE, (SYRINGA, PHILADELPHUS LEWISII), RE: C4/C-501
52	CONDUIT,(COMMUNICATIONS) (TRENCH), RE: ELECTRICAL PLANS
53	CONDUIT, (HIGH VOLTAGE POWER) (TRENCH) RE: ELECTRICAL PLANS
62	COMMUNICATIONS PULL BOX, RE: ELECTRICAL PLANS
63	COMMUNICATIONS CONDUIT TO BUILDING CONNECTION, RE: ELECTICAL PLANS

HATCH LEGEND

- ASPHALT
- NEW TUNNEL
- SOD
- CONCRETE
- MULCH

SITE NOTES

1. COORDINATE WITH ELECTRICAL PLANS AND DETAILS FOR POWER AND COMMUNICATIONS CONDUIT BANK.
2. SEE SHEETS C-100 THROUGH C-103 FOR SITE AND TUNNEL PLANS.
3. IRRIGATION SYSTEM COMPONENTS SUCH AS VALVES, BOXES, HEADS, PIPING, WIRING, ETC. THAT ARE REMOVED OR DAMAGED DUE TO CONSTRUCTION ACTIVITIES ARE TO BE REPLACED WITH IN KIND OR BETTER MATERIALS.

0 10 20

KELLER ASSOCIATES
305 North 3rd Ave, Suite A
Pocatello, Idaho 83201
(208) 238-2146

95% Design Review Not For Construction

NO.	REVISIONS	DATE

This document or any part thereof in detail or design concept is the personal property of Keller Associates, Inc. and shall not be used in any way without the written authorization of Keller Associates, Inc.

DPW PROJECT #24-246
ISU: REPAIR UTILITY TUNNEL, PHASE 3

IDAHO STATE UNIVERSITY

UTILITY & PROFILE PLAN


DRAWN: KJW CHECK: MBH


VERIFY SCALE: Scales based on 22"x34" prints.

1-1/2 Inches

PROJECT NO.
208106-119

SHEET NO.
C-308

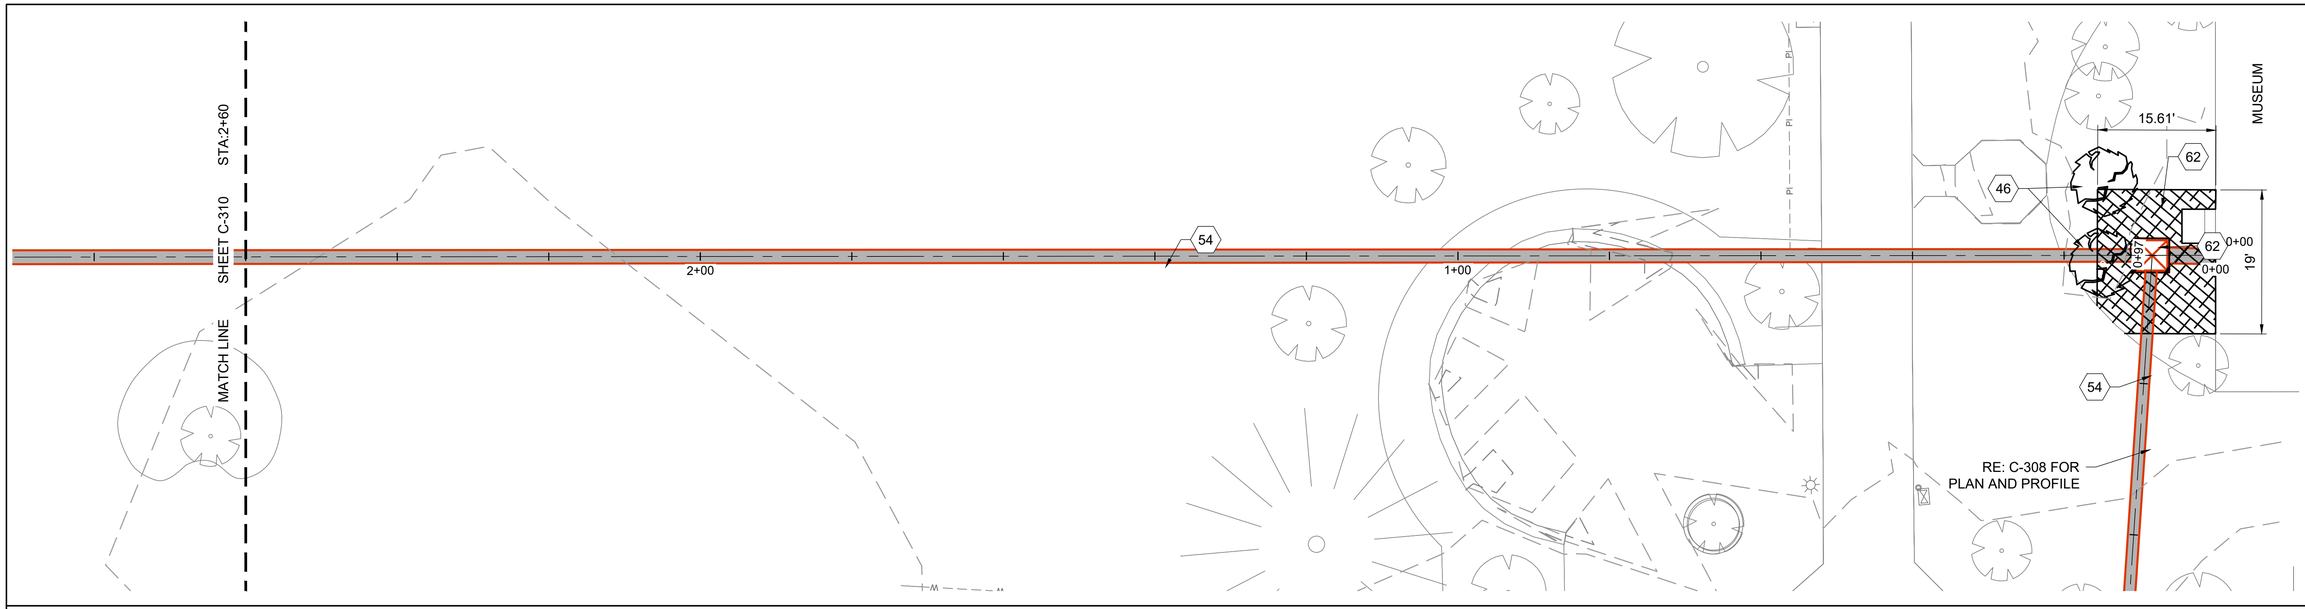

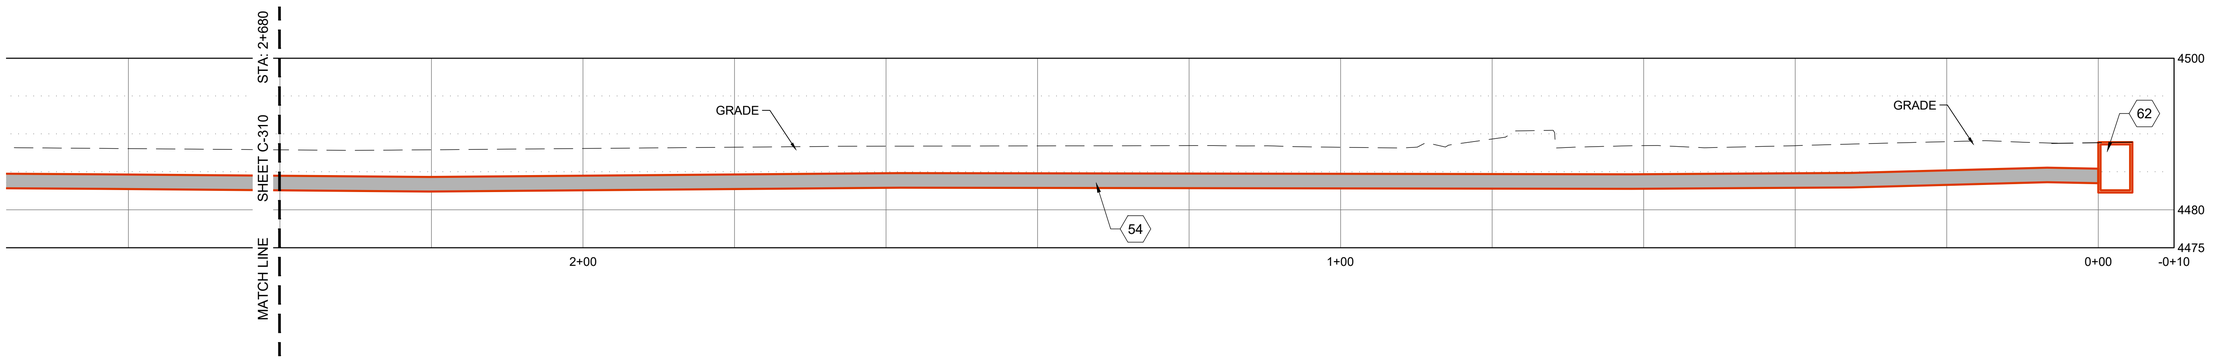

SHEET KEYNOTES

46	RE-PLANT TREE, (SYRINGA, PHILADELPHUS LEWISII), RE: C4/C-501
54	CONDUIT,(COMMUNICATIONS) (BORE), RE: ELECTRICAL PLANS
62	COMMUNICATIONS PULL BOX, RE: ELECTRICAL PLANS

HATCH LEGEND

- ASPHALT
- NEW TUNNEL
- SOD
- CONCRETE
- MULCH

SITE NOTES

1. COORDINATE WITH ELECTRICAL PLANS AND DETAILS FOR POWER AND COMMUNICATIONS CONDUIT BANK.
2. SEE SHEETS C-100 THROUGH C-103 FOR SITE AND TUNNEL PLANS.
3. IRRIGATION SYSTEM COMPONENTS SUCH AS VALVES, BOXES, HEADS, PIPING, WIRING, ETC. THAT ARE REMOVED OR DAMAGED DUE TO CONSTRUCTION ACTIVITIES ARE TO BE REPLACED WITH IN KIND OR BETTER MATERIALS.

0 10 20

KELLER ASSOCIATES
305 North 3rd Ave, Suite A
Pocatello, Idaho 83201
(208) 238-2146

95% Design Review Not For Construction

NO.	REVISIONS	DATE

This document or any part thereof in detail or design concept is the personal property of Keller Associates, Inc. and shall not be reused in any way without the written authorization of Keller Associates, Inc.

DPW PROJECT #24-246
ISU: REPAIR UTILITY TUNNEL, PHASE 3

IDAHO STATE UNIVERSITY

UTILITY & PROFILE PLAN


DRAWN: KJW | CHECK: MBH


VERIFY SCALE: Scales based on 22"x34" prints.

1-1/2 Inches

PROJECT NO.
208106-119

SHEET NO.
C-309

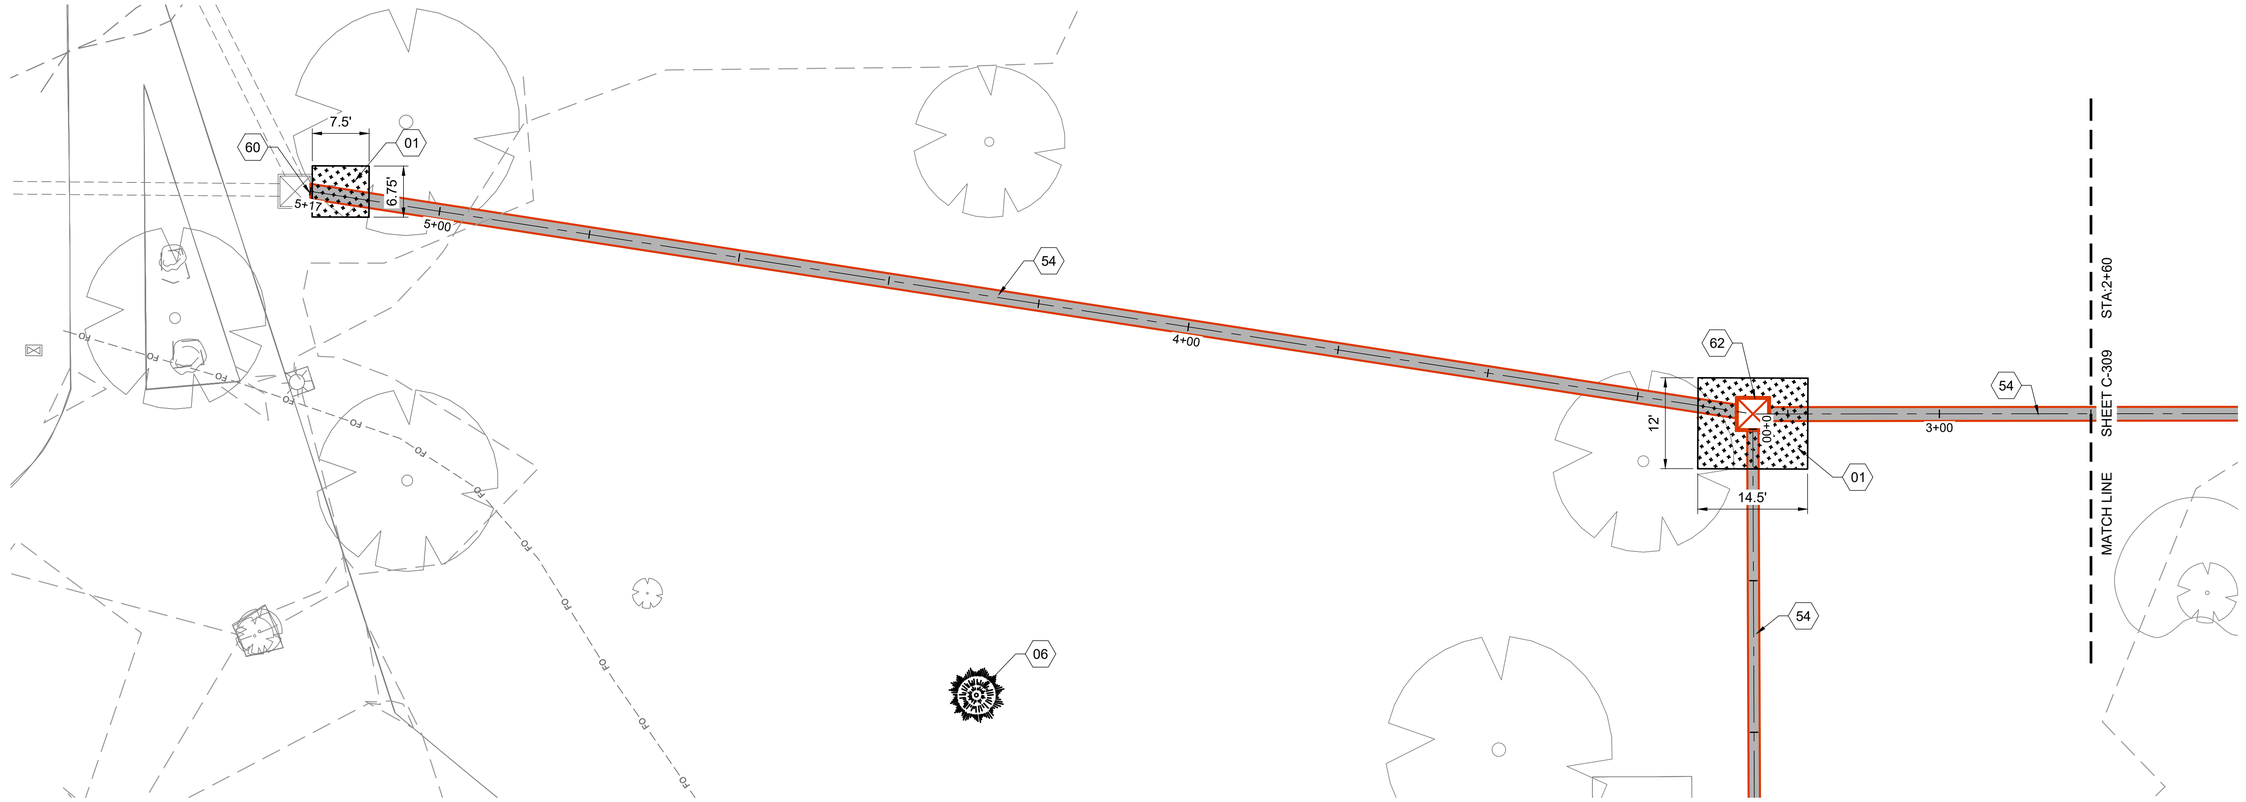

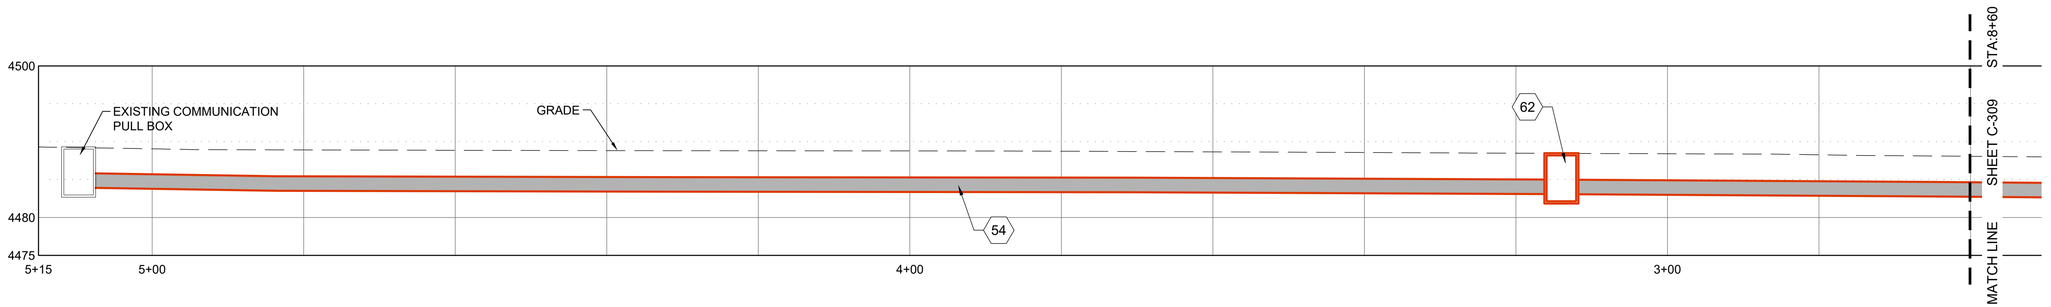

SHEET KEYNOTES

01	LANDSCAPING, (SOD), REPAIR IRRIGATION AS REQUIRED FOR CONSTRUCTION. REPLACE IN KIND OR BETTER, RE: A3/C-501 & IRRIGATION NOTES SHEET G-002
06	INSTALL NEW TREE, (COLORADO BLUE SPRUCE, PICEA PUNGENS) 12-14' TALL, RE: C4/C-501
54	CONDUIT,(COMMUNICATIONS) (BORE), RE: ELECTRICAL PLANS
60	CONNECT NEW CONDUIT BANK TO EXISTING CONDUIT BANK
62	COMMUNICATIONS PULL BOX, RE: ELECTRICAL PLANS

HATCH LEGEND

- ASPHALT
- NEW TUNNEL
- SOD
- CONCRETE
- MULCH

SITE NOTES

1. COORDINATE WITH ELECTRICAL PLANS AND DETAILS FOR POWER AND COMMUNICATIONS CONDUIT BANK.
2. SEE SHEETS C-100 THROUGH C-103 FOR SITE AND TUNNEL PLANS.
3. IRRIGATION SYSTEM COMPONENTS SUCH AS VALVES, BOXES, HEADS, PIPING, WIRING, ETC. THAT ARE REMOVED OR DAMAGED DUE TO CONSTRUCTION ACTIVITIES ARE TO BE REPLACED WITH IN KIND OR BETTER MATERIALS.

0 10 20

KELLER ASSOCIATES
305 North 3rd Ave, Suite A
Pocatello, Idaho 83201
(208) 238-2146

95% Design Review Not For Construction

NO.	REVISIONS	DATE

This document or any part thereof in detail or design concept is the personal property of Keller Associates, Inc. and shall not be used in any way without the written authorization of Keller Associates, Inc.

DPW PROJECT #24-246
ISU: REPAIR UTILITY TUNNEL, PHASE 3

IDAHO STATE UNIVERSITY

UTILITY & PROFILE PLAN


DRAWN: KJW | CHECK: MBH


VERIFY SCALE: Scales based on 22"x34" prints.

1-1/2 Inches

PROJECT NO.
208106-119

SHEET NO.
C-310

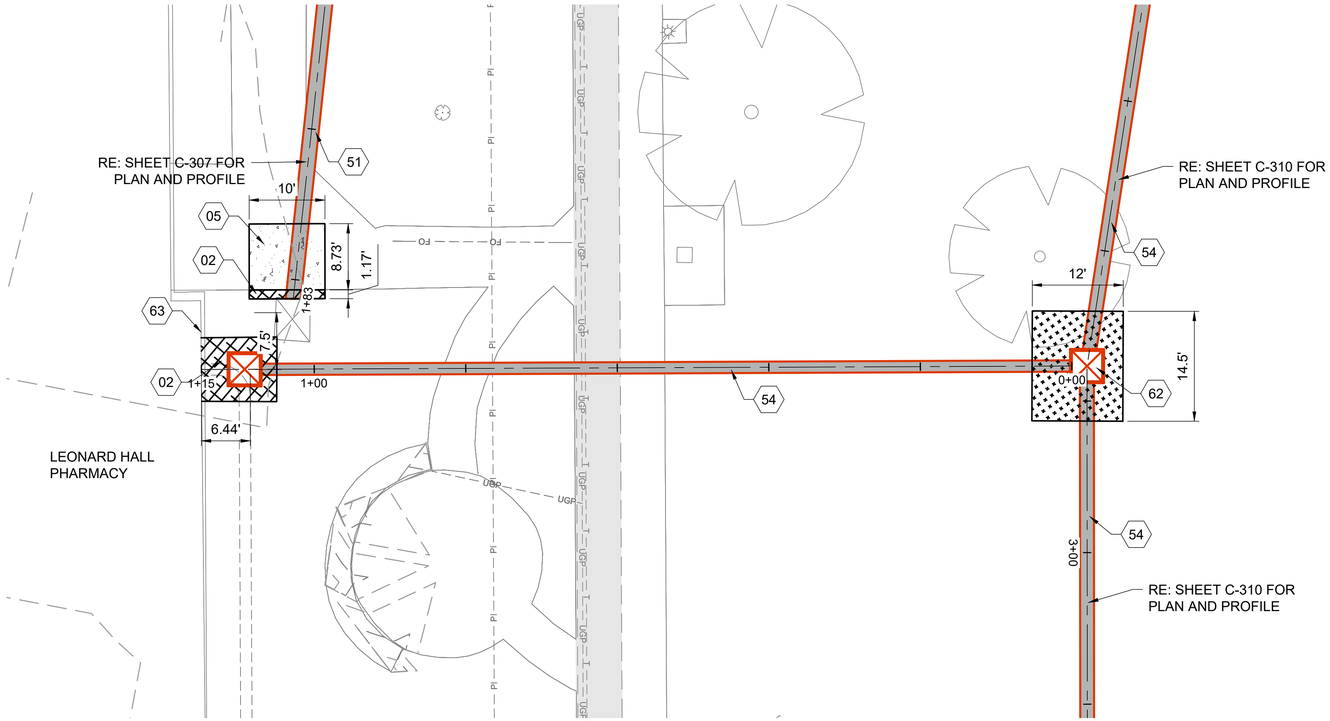

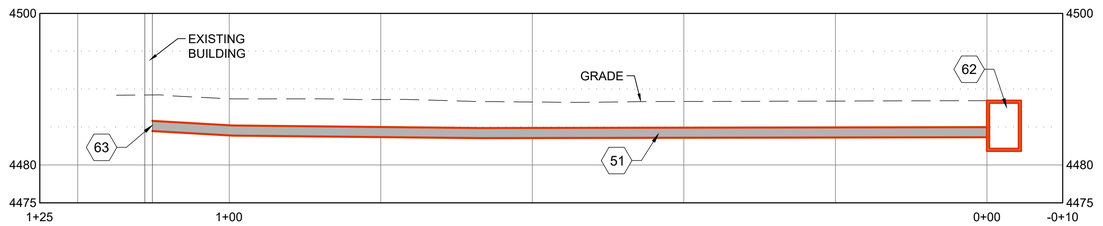

SHEET KEYNOTES

02	LANDSCAPING, (MULCH), REPAIR IRRIGATION AS REQUIRED FOR CONSTRUCTION. REPLACE IN KIND OR BETTER, RE: A3/C-501 & IRRIGATION NOTES SHEET G-002
05	SIDEWALK, RE: A1/C-501
51	CONDUIT, (HIGH VOLTAGE POWER) (BORE) RE: ELECTRICAL PLANS
54	CONDUIT,(COMMUNICATIONS) (BORE), RE: ELECTRICAL PLANS
62	COMMUNICATIONS PULL BOX, RE: ELECTRICAL PLANS
63	COMMUNICATIONS CONDUIT TO BUILDING CONNECTION, RE: ELECTICAL PLANS

HATCH LEGEND

- ASPHALT
- NEW TUNNEL
- SOD
- CONCRETE
- MULCH

SITE NOTES

1. COORDINATE WITH ELECTRICAL PLANS AND DETAILS FOR POWER AND COMMUNICATIONS CONDUIT BANK.
2. SEE SHEETS C-100 THROUGH C-103 FOR SITE AND TUNNEL PLANS.
3. IRRIGATION SYSTEM COMPONENTS SUCH AS VALVES, BOXES, HEADS, PIPING, WIRING, ETC. THAT ARE REMOVED OR DAMAGED DUE TO CONSTRUCTION ACTIVITIES ARE TO BE REPLACED WITH IN KIND OR BETTER MATERIALS.

0 10 20

KELLER ASSOCIATES
305 North 3rd Ave, Suite A
Pocatello, Idaho 83201
(208) 238-2146

95% Design Review Not For Construction

NO.	REVISIONS	DATE

This document or any part thereof in detail or design concept is the personal property of Keller Associates, Inc. and may not be used in any form whatsoever without the written authorization of Keller Associates, Inc.

DPW PROJECT #24-246
ISU: REPAIR UTILITY TUNNEL, PHASE 3

IDAHO STATE UNIVERSITY

UTILITY & PROFILE PLAN


DRAWN: KJW CHECK: MBH


VERIFY SCALE: Scales based on 22"x34" prints.

1-1/2 Inches

PROJECT NO.
208106-119

SHEET NO.
C-311

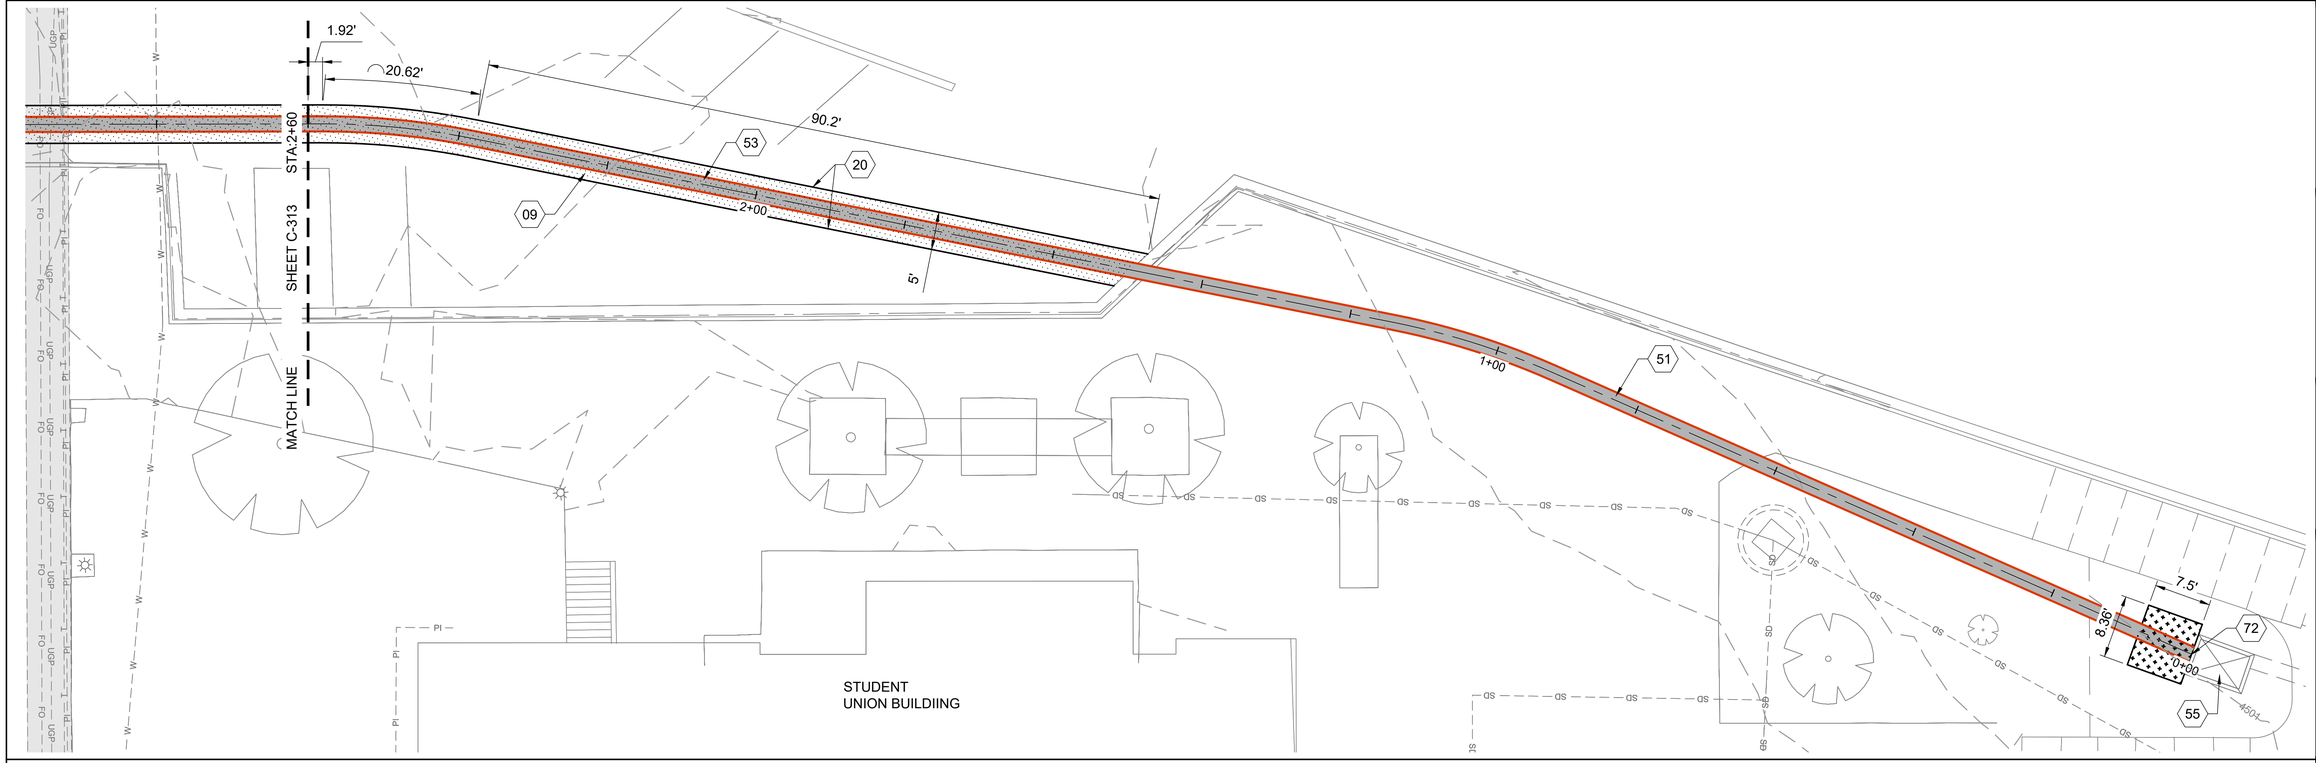

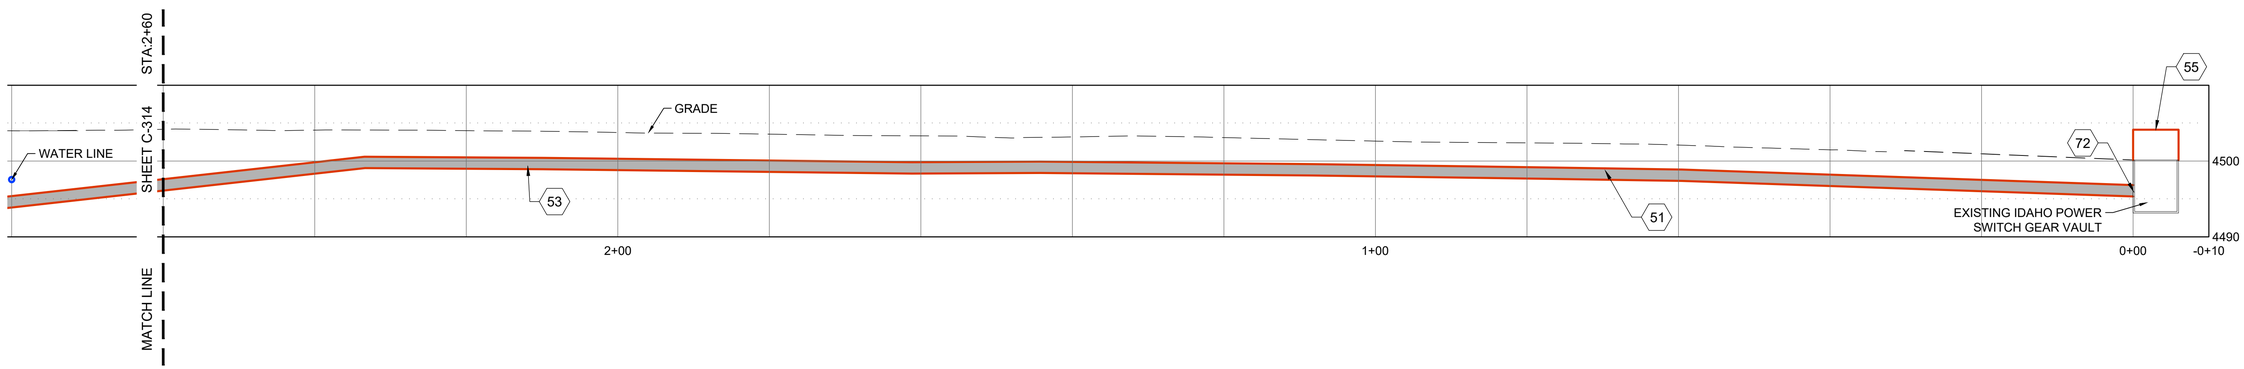

SHEET KEYNOTES

09	ASPHALT REPAIR, RE: C3/C-501
20	ASPHALT TIE IN, RE: A5/C-501
51	CONDUIT, (HIGH VOLTAGE POWER) (BORE) RE: ELECTRICAL PLANS
53	CONDUIT, (HIGH VOLTAGE POWER) (TRENCH) RE: ELECTRICAL PLANS
55	ELECTRICAL SWITCH GEAR, RE: ELECTRICAL PLANS
72	CONNECT NEW CONDUIT BANK TO EXISTING ELECTRICAL SWITCH GEAR VAULT, RE: ELECTRICAL PLANS

HATCH LEGEND

- ASPHALT
- NEW TUNNEL
- SOD
- CONCRETE
- MULCH

SITE NOTES

1. COORDINATE WITH ELECTRICAL PLANS AND DETAILS FOR POWER AND COMMUNICATIONS CONDUIT BANK.
2. SEE SHEETS C-100 THROUGH C-103 FOR SITE AND TUNNEL PLANS.
3. IRRIGATION SYSTEM COMPONENTS SUCH AS VALVES, BOXES, HEADS, PIPING, WIRING, ETC. THAT ARE REMOVED OR DAMAGED DUE TO CONSTRUCTION ACTIVITIES ARE TO BE REPLACED WITH IN KIND OR BETTER MATERIALS.

0 10 20

KELLER ASSOCIATES
305 North 3rd Ave, Suite A
Pocatello, Idaho 83201
(208) 238-2146

95% Design Review Not For Construction

NO.	REVISIONS	DATE

This document or any part thereof in detail or design concept is the personal property of Keller Associates, Inc. and shall not be reproduced without the written authorization of Keller Associates, Inc.

DPW PROJECT #24-246
ISU: REPAIR UTILITY TUNNEL, PHASE 3

IDAHO STATE UNIVERSITY


UTILITY & PROFILE PLAN


DRAWN: KJW | CHECK: MBH

VERIFY SCALE: Scales based on 22"x34" prints.
1-1/2 Inches

PROJECT NO.
208106-119

SHEET NO.
C-312

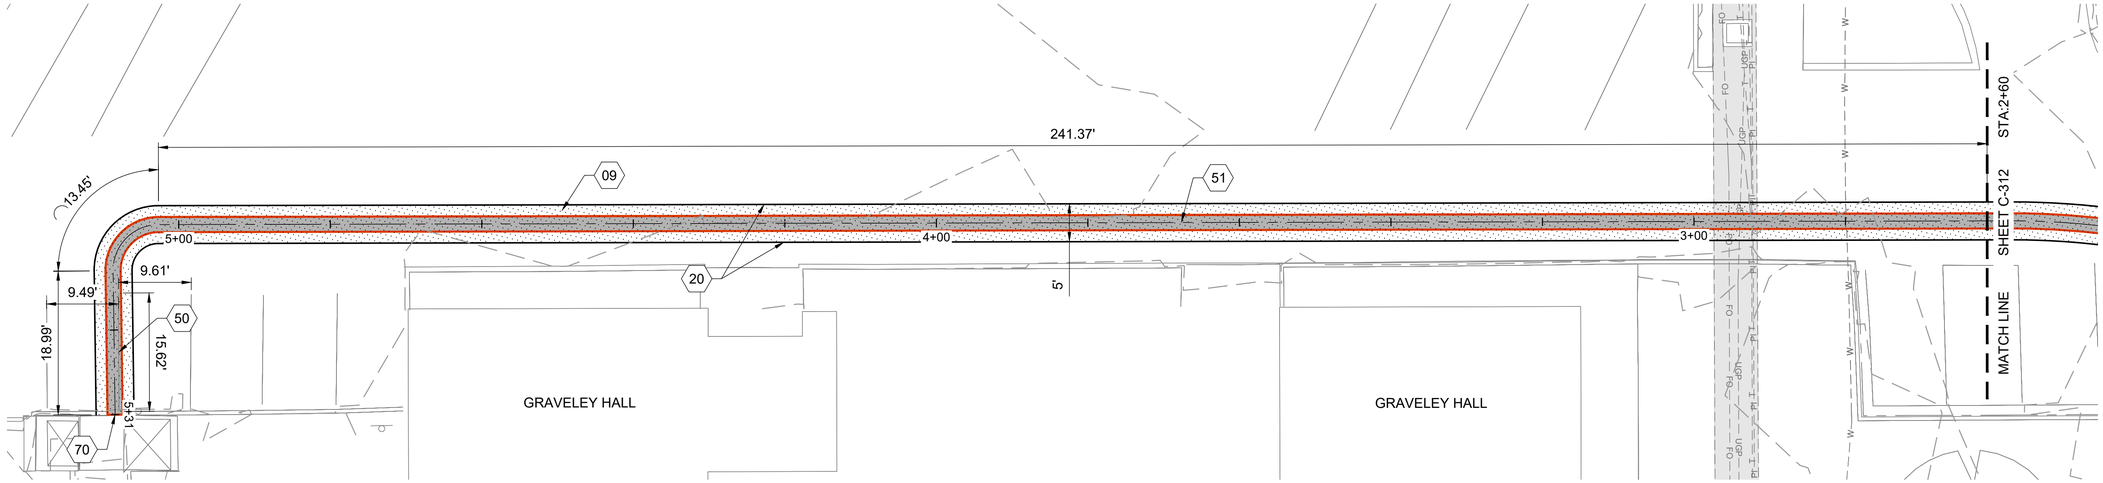

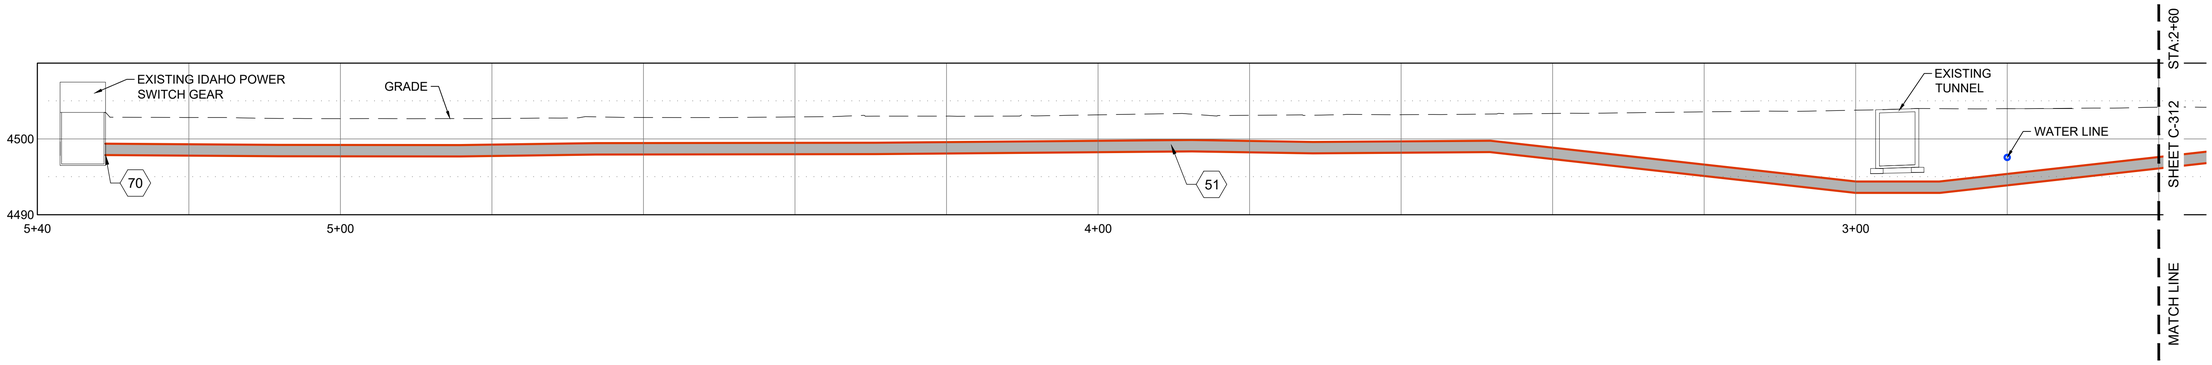

SHEET KEYNOTES

09 ASPHALT REPAIR, RE: C3/C-501

20 ASPHALT TIE IN, RE: A5/C-501

50 PARKING STALL MARKING, 4" WHITE PAINTED LINE

51 CONDUIT, (HIGH VOLTAGE POWER) (BORE) RE: ELECTRICAL PLANS

70 CONNECT NEW CONDUIT BANK TO EXISTING ELECTRICAL SWITCH GEAR, RE: ELECTRICAL PLANS

HATCH LEGEND

ASPHALT

NEW TUNNEL

SOD

CONCRETE

MULCH

SITE NOTES

1. COORDINATE WITH ELECTRICAL PLANS AND DETAILS FOR POWER AND COMMUNICATIONS CONDUIT BANK.
2. SEE SHEETS C-100 THROUGH C-103 FOR SITE AND TUNNEL PLANS.
3. IRRIGATION SYSTEM COMPONENTS SUCH AS VALVES, BOXES, HEADS, PIPING, WIRING, ETC. THAT ARE REMOVED OR DAMAGED DUE TO CONSTRUCTION ACTIVITIES ARE TO BE REPLACED WITH IN KIND OR BETTER MATERIALS.

0 10 20

KELLER ASSOCIATES
305 North 3rd Ave, Suite A
Pocatello, Idaho 83201
(208) 238-2146

95% Design Review Not For Construction

NO.	REVISIONS	DATE

This document or any part thereof in detail or design concept is the personal property of Keller Associates, Inc. and shall not be reused in any way without the written authorization of Keller Associates, Inc.

DPW PROJECT #24-246
ISU; REPAIR UTILITY TUNNEL, PHASE 3

IDAHO STATE UNIVERSITY

UTILITY & PROFILE PLAN


DRAWN: KJW CHECK: MBH


VERIFY SCALE: Scales based on 22"x34" prints.

1-1/2 Inches

PROJECT NO.
208106-119

SHEET NO.
C-313

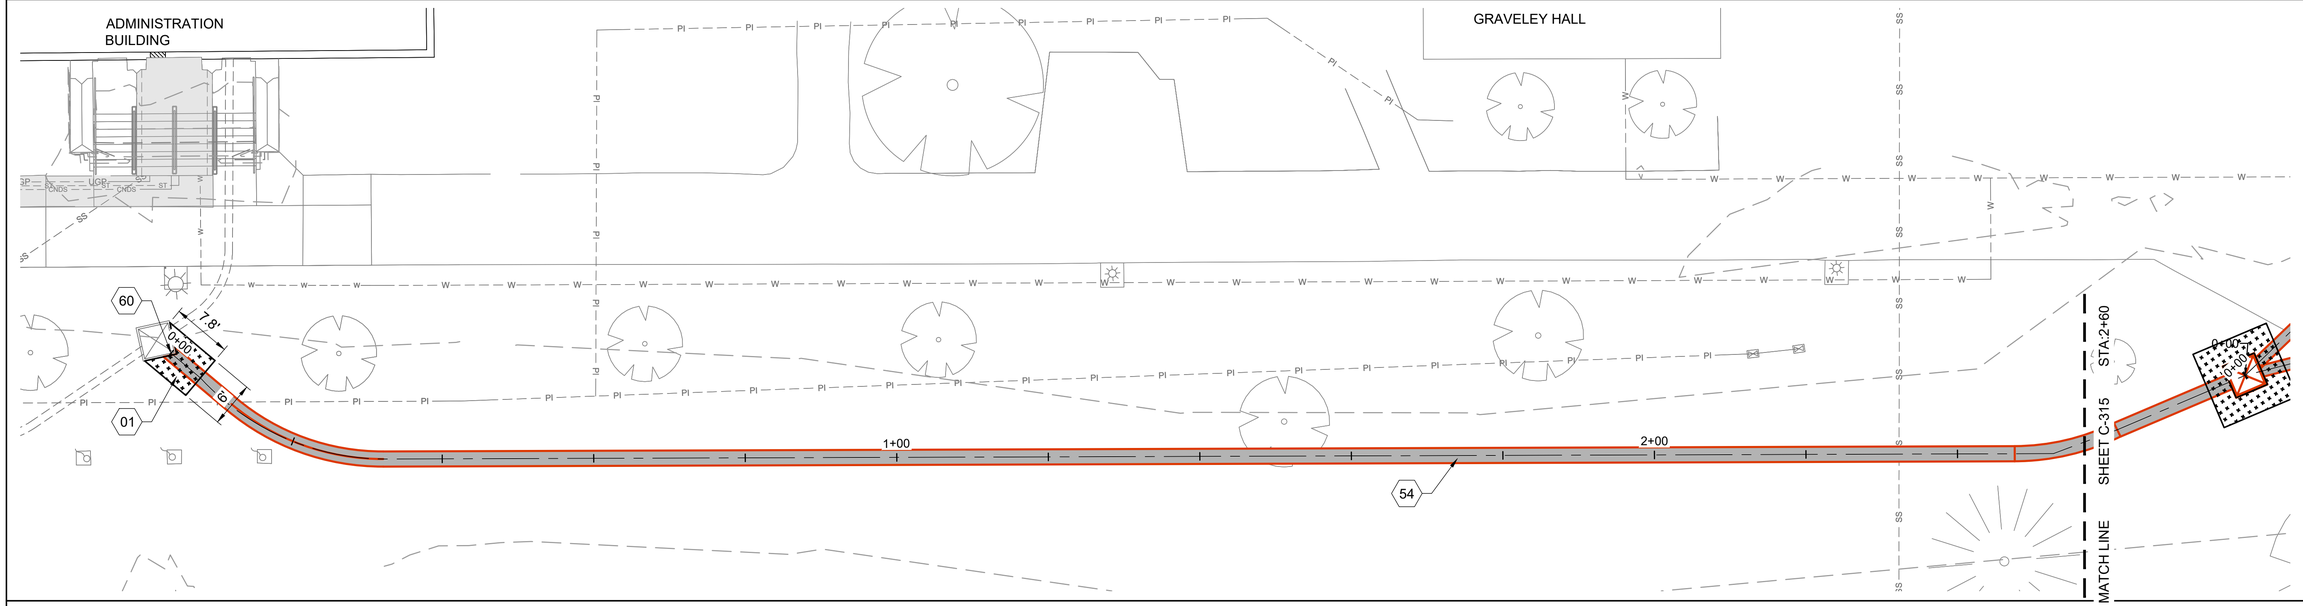

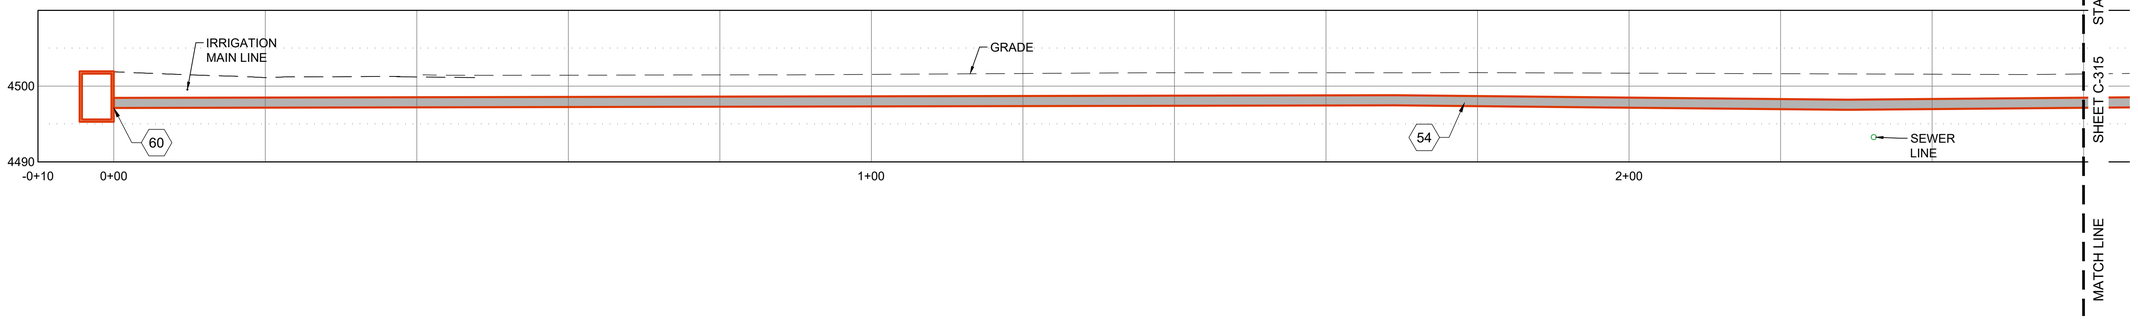

SHEET KEYNOTES

01	LANDSCAPING, (SOD), REPAIR IRRIGATION AS REQUIRED FOR CONSTRUCTION. REPLACE IN KIND OR BETTER, RE: A3/C-501 & IRRIGATION NOTES SHEET G-002
54	CONDUIT,(COMMUNICATIONS) (BORE), RE: ELECTRICAL PLANS
60	CONNECT NEW CONDUIT BANK TO EXISTING CONDUIT BANK

HATCH LEGEND

- ASPHALT
- NEW TUNNEL
- SOD
- CONCRETE
- MULCH

SITE NOTES

1. COORDINATE WITH ELECTRICAL PLANS AND DETAILS FOR POWER AND COMMUNICATIONS CONDUIT BANK.
2. SEE SHEETS C-100 THROUGH C-103 FOR SITE AND TUNNEL PLANS.
3. IRRIGATION SYSTEM COMPONENTS SUCH AS VALVES, BOXES, HEADS, PIPING, WIRING, ETC. THAT ARE REMOVED OR DAMAGED DUE TO CONSTRUCTION ACTIVITIES ARE TO BE REPLACED WITH IN KIND OR BETTER MATERIALS.

0 10 20

KELLER ASSOCIATES
305 North 3rd Ave, Suite A
Pocatello, Idaho 83201
(208) 238-2146

95% Design Review Not For Construction

NO.	REVISIONS	DATE

This document or any part thereof in detail or design concept is the personal property of Keller Associates, Inc. and shall not be used in any way without the written authorization of Keller Associates, Inc.

DPW PROJECT #24-246
ISU; REPAIR UTILITY TUNNEL, PHASE 3

IDAHO STATE UNIVERSITY

UTILITY & PROFILE PLAN


DRAWN: KJW | CHECK: MBH


VERIFY SCALE: Scales based on 22"x34" prints.

1-1/2 Inches

PROJECT NO. 208106-119

SHEET NO. C-314

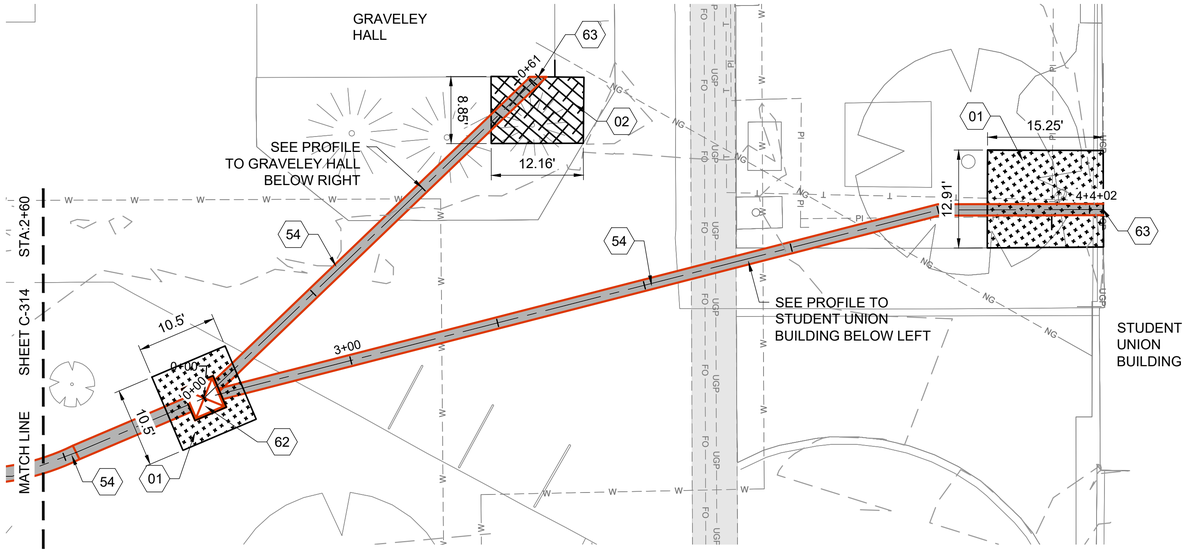

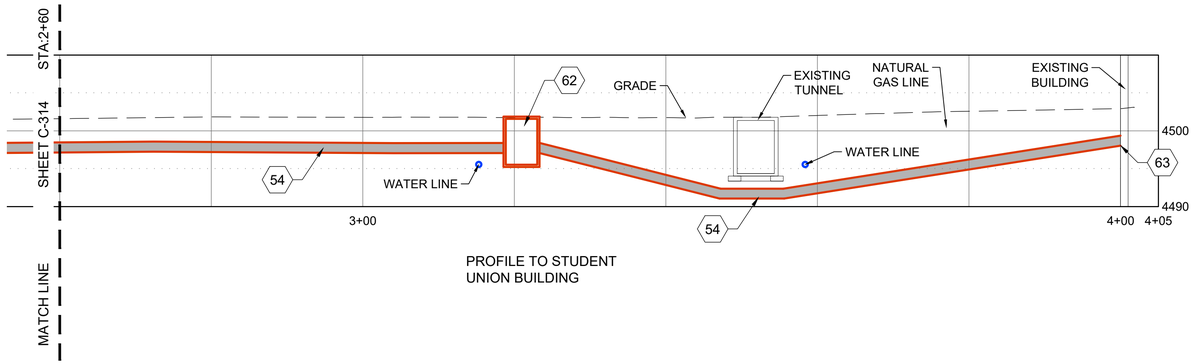

SHEET KEYNOTES

01	LANDSCAPING, (SOD), REPAIR IRRIGATION AS REQUIRED FOR CONSTRUCTION. REPLACE IN KIND OR BETTER, RE: A3/C-501 & IRRIGATION NOTES SHEET G-002
02	LANDSCAPING, (MULCH), REPAIR IRRIGATION AS REQUIRED FOR CONSTRUCTION. REPLACE IN KIND OR BETTER, RE: A3/C-501 & IRRIGATION NOTES SHEET G-002
54	CONDUIT,(COMMUNICATIONS) (BORE), RE: ELECTRICAL PLANS
62	COMMUNICATIONS PULL BOX, RE: ELECTRICAL PLANS
63	COMMUNICATIONS CONDUIT TO BUILDING CONNECTION, RE: ELECTICAL PLANS

HATCH LEGEND

- ASPHALT
- NEW TUNNEL
- SOD
- CONCRETE
- MULCH

SITE NOTES

1. COORDINATE WITH ELECTRICAL PLANS AND DETAILS FOR POWER AND COMMUNICATIONS CONDUIT BANK.
2. SEE SHEETS C-100 THROUGH C-103 FOR SITE AND TUNNEL PLANS.
3. IRRIGATION SYSTEM COMPONENTS SUCH AS VALVES, BOXES, HEADS, PIPING, WIRING, ETC. THAT ARE REMOVED OR DAMAGED DUE TO CONSTRUCTION ACTIVITIES ARE TO BE REPLACED WITH IN KIND OR BETTER MATERIALS.

0 10 20

KELLER ASSOCIATES
305 North 3rd Ave, Suite A
Pocatello, Idaho 83201
(208) 238-2146

95% Design Review Not For Construction

NO.	REVISIONS	DATE

This document or any part thereof in detail or design concept is the personal property of Keller Associates, Inc. and may not be used in any way without the written authorization of Keller Associates, Inc.

DPW PROJECT #24-246
ISU: REPAIR UTILITY TUNNEL, PHASE 3

IDAHO STATE UNIVERSITY

UTILITY & PROFILE PLAN


DRAWN: KJW CHECK: MBH


VERIFY SCALE: Scales based on 22"x34" prints.


1-1/2 Inches

PROJECT NO. 208106-119

SHEET NO. C-315

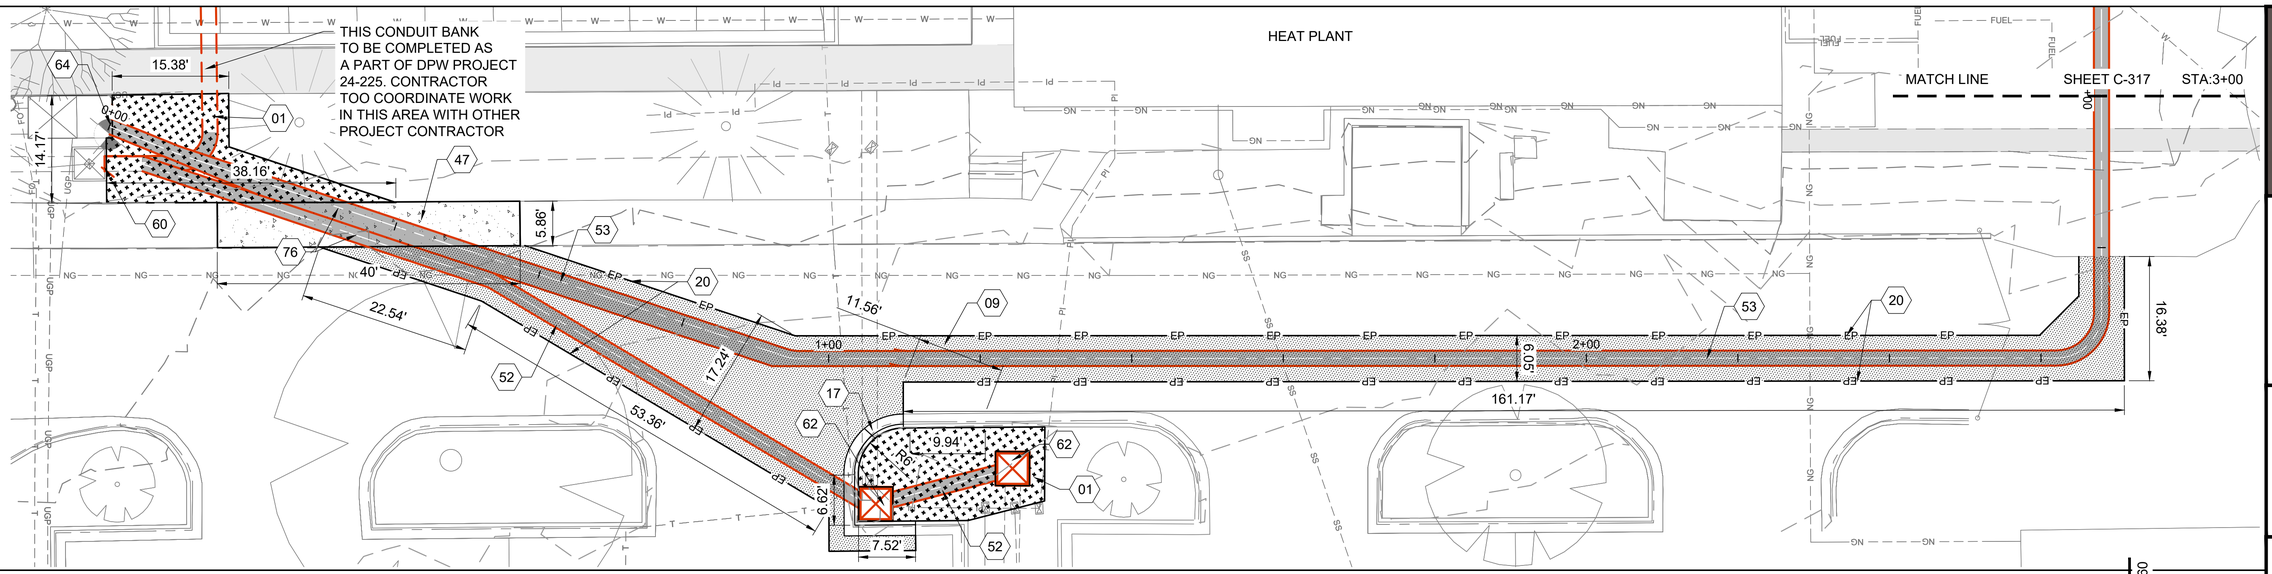

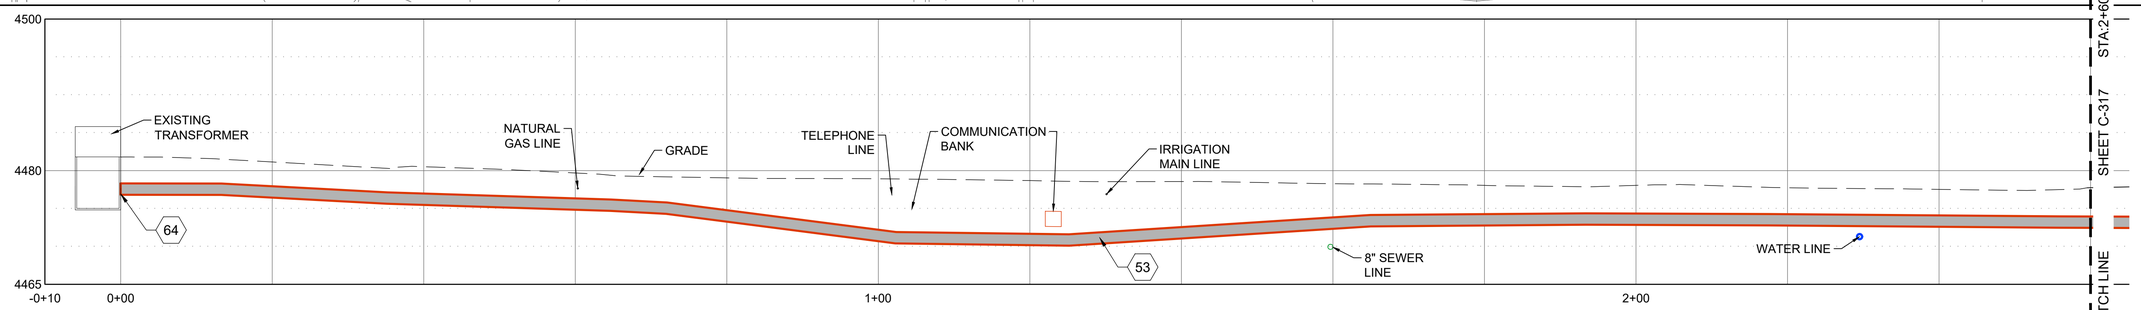

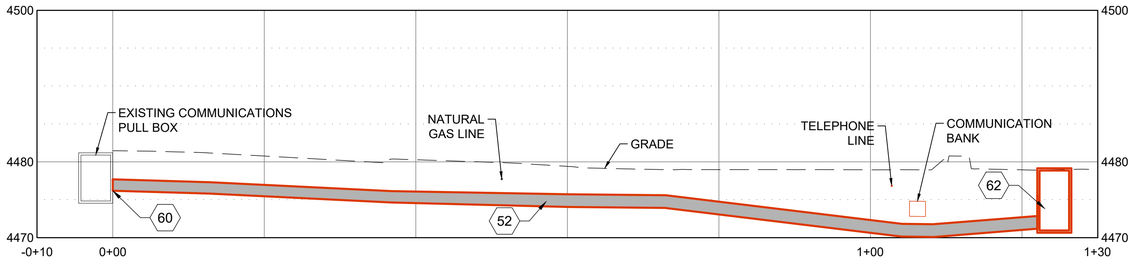

SHEET KEYNOTES

01	LANDSCAPING, (SOD), REPAIR IRRIGATION AS REQUIRED FOR CONSTRUCTION. REPLACE IN KIND OR BETTER, RE: A3/C-501 & IRRIGATION NOTES SHEET G-002
09	ASPHALT REPAIR, RE: C3/C-501
17	STANDARD CURB & GUTTER, RE: A1/C-502
20	ASPHALT TIE IN, RE: A5/C-501
47	THICKENED EDGE SIDEWALK, RE: A4/C-503
52	CONDUIT,(COMMUNICATIONS) (TRENCH), RE: ELECTRICAL PLANS
53	CONDUIT, (HIGH VOLTAGE POWER) (TRENCH) RE: ELECTRICAL PLANS
60	CONNECT NEW CONDUIT BANK TO EXISTING CONDUIT BANK
62	COMMUNICATIONS PULL BOX, RE: ELECTRICAL PLANS
64	POWER CONDUIT CONNECTION TO TRANSFORMERS, RE: ELECTRICAL PLANS
76	CONDUIT BANK, (HIGH VOLTAGE POWER & COMMUNICATIONS) (TRENCH) RE: ELECTRICAL PLANS

HATCH LEGEND

- ASPHALT
- NEW TUNNEL
- SOD
- CONCRETE
- MULCH

SITE NOTES

1. COORDINATE WITH ELECTRICAL PLANS AND DETAILS FOR POWER AND COMMUNICATIONS CONDUIT BANK.
2. SEE SHEETS C-100 THROUGH C-103 FOR SITE AND TUNNEL PLANS.
3. IRRIGATION SYSTEM COMPONENTS SUCH AS VALVES, BOXES, HEADS, PIPING, WIRING, ETC. THAT ARE REMOVED OR DAMAGED DUE TO CONSTRUCTION ACTIVITIES ARE TO BE REPLACED WITH IN KIND OR BETTER MATERIALS.

0 10 20

KELLER ASSOCIATES
305 North 3rd Ave, Suite A
Pocatello, Idaho 83201
(208) 238-2146

95% Design Review Not For Construction

NO.	REVISIONS	DATE

This document or any part thereof in detail or design concept is the personal property of Keller Associates, Inc. and shall not be reproduced without the written authorization of Keller Associates, Inc.

DPW PROJECT #24-246
ISU: REPAIR UTILITY TUNNEL, PHASE 3

IDAHO STATE UNIVERSITY


UTILITY & PROFILE PLAN


DRAWN: KJW | CHECK: MBH

VERIFY SCALE: Scales based on 22"x34" prints.
1-1/2 Inches

PROJECT NO.
208106-119

SHEET NO.
C-316

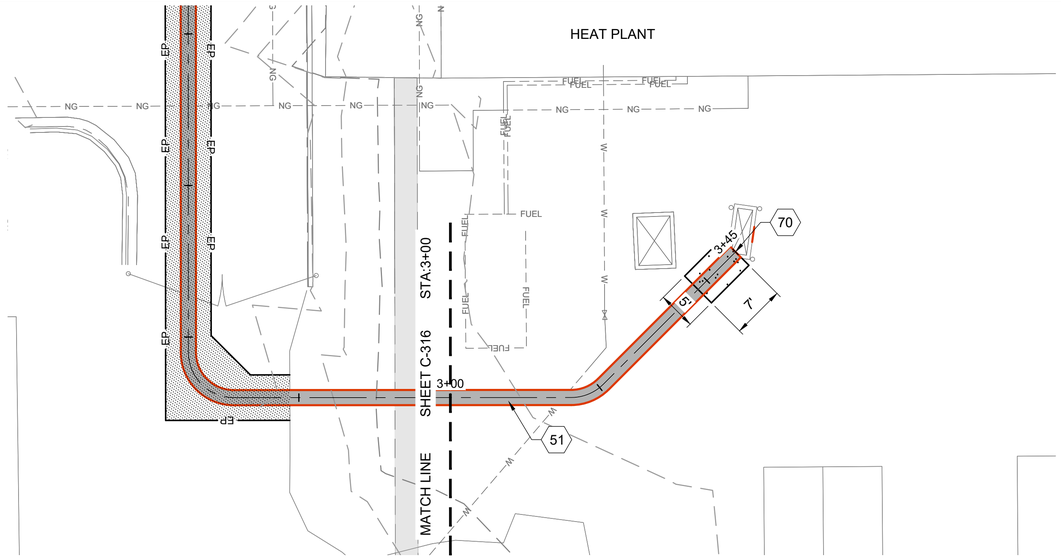

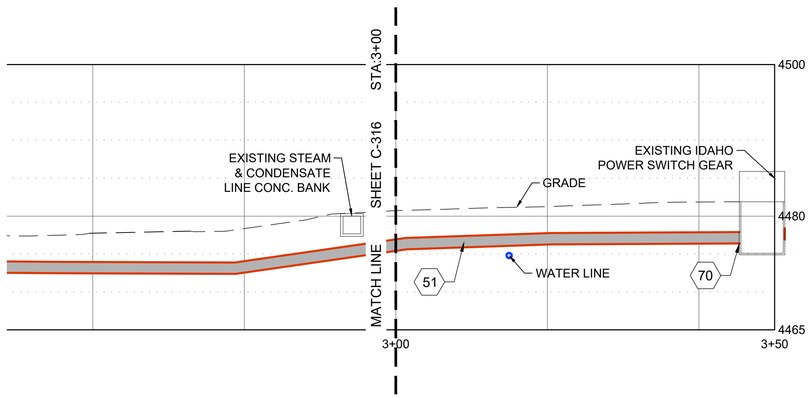

SHEET KEYNOTES

51 CONDUIT, (HIGH VOLTAGE POWER) (BORE) RE: ELECTRICAL PLANS

70 CONNECT NEW CONDUIT BANK TO EXISTING ELECTRICAL SWITCH GEAR, RE: ELECTRICAL PLANS

EXISTING SITE NOTES

1. STEAM AND CONDENSATE LINES ARE IN TUNNELS LOCATED UNDER SIDEWALK PATHS UNLESS OTHERWISE NOTED.
2. CONTRACTOR TO VERIFY ALL INFORMATION ON THESE PLANS IN THE FIELD.
3. PIPE SIZES LISTED ON THESE PLANS MAY VARY IN THE FIELD. CONTRACTOR TO FIELD VERIFY.
4. TUNNEL UTILITIES INCLUDE: IDAHO POWER, SYRINGA, CABLE ONE, CENTURY LINK, AND IDAHO STATE UNIVERSITY NETWORKING / TELECOMMUNICATIONS.
5. FOR EXISTING IRRIGATION SYSTEM SEE SHEETS 11, 12, AND 15 IN APPENDIX A.

0 10 20

KELLER ASSOCIATES
305 North 3rd Ave, Suite A
Pocatello, Idaho 83201
(208) 238-2146

95% Design Review Not For Construction

NO.	REVISIONS	DATE

This document or any part thereof in detail or design concept is the personal property of Keller Associates, Inc. and shall not be reused in any form without the written authorization of Keller Associates, Inc.

DPW PROJECT #24-246
ISU: REPAIR UTILITY TUNNEL, PHASE 3

IDAHO STATE UNIVERSITY


UTILITY & PROFILE PLAN


DRAWN: KJW CHECK: MBH

VERIFY SCALE: Scales based on 22"x34" prints.
1-1/2 Inches

PROJECT NO. 208106-119

SHEET NO. C-317

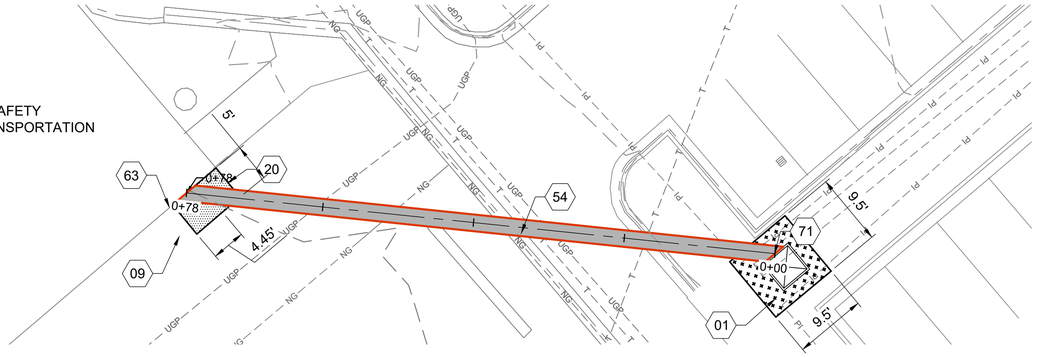

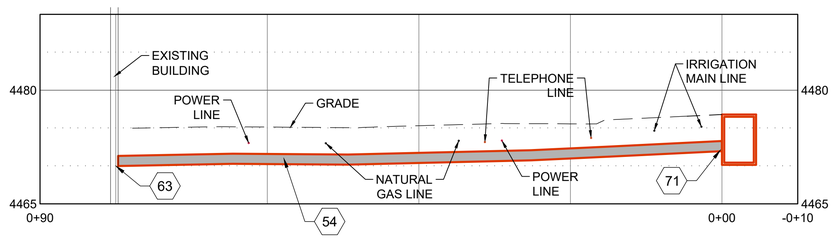

SHEET KEYNOTES

01	LANDSCAPING, (SOD), REPAIR IRRIGATION AS REQUIRED FOR CONSTRUCTION. REPLACE IN KIND OR BETTER, RE: A3/C-501 & IRRIGATION NOTES SHEET G-002
09	ASPHALT REPAIR, RE: C3/C-501
20	ASPHALT TIE IN, RE: A5/C-501
54	CONDUIT,(COMMUNICATIONS) (BORE), RE: ELECTRICAL PLANS
63	COMMUNICATIONS CONDUIT TO BUILDING CONNECTION, RE: ELECTICAL PLANS
71	CONNECT NEW COMMUNICATIONS CONDUIT BANK TO EXISTING COMMUNICATIONS PULL BOX

HATCH LEGEND

- ASPHALT
- NEW TUNNEL
- SOD
- CONCRETE
- MULCH

SITE NOTES

1. COORDINATE WITH ELECTRICAL PLANS AND DETAILS FOR POWER AND COMMUNICATIONS CONDUIT BANK.
2. SEE SHEETS C-100 THROUGH C-103 FOR SITE AND TUNNEL PLANS.
3. IRRIGATION SYSTEM COMPONENTS SUCH AS VALVES, BOXES, HEADS, PIPING, WIRING, ETC. THAT ARE REMOVED OR DAMAGED DUE TO CONSTRUCTION ACTIVITIES ARE TO BE REPLACED WITH IN KIND OR BETTER MATERIALS.

0 10 20

KELLER ASSOCIATES
305 North 3rd Ave, Suite A
Pocatello, Idaho 83201
(208) 238-2146

95% Design Review Not For Construction

NO.	REVISIONS	DATE

This document or any part thereof in detail or design concept is the personal property of Keller Associates, Inc. and shall not be used in any way without the written authorization of Keller Associates, Inc.

DPW PROJECT #24-246
ISU: REPAIR UTILITY TUNNEL, PHASE 3

IDAHO STATE UNIVERSITY

UTILITY & PROFILE PLAN


DRAWN: KJW CHECK: MBH


VERIFY SCALE: Scales based on 22"x34" prints.


1-1/2 Inches

PROJECT NO.
208106-119

SHEET NO.
C-318

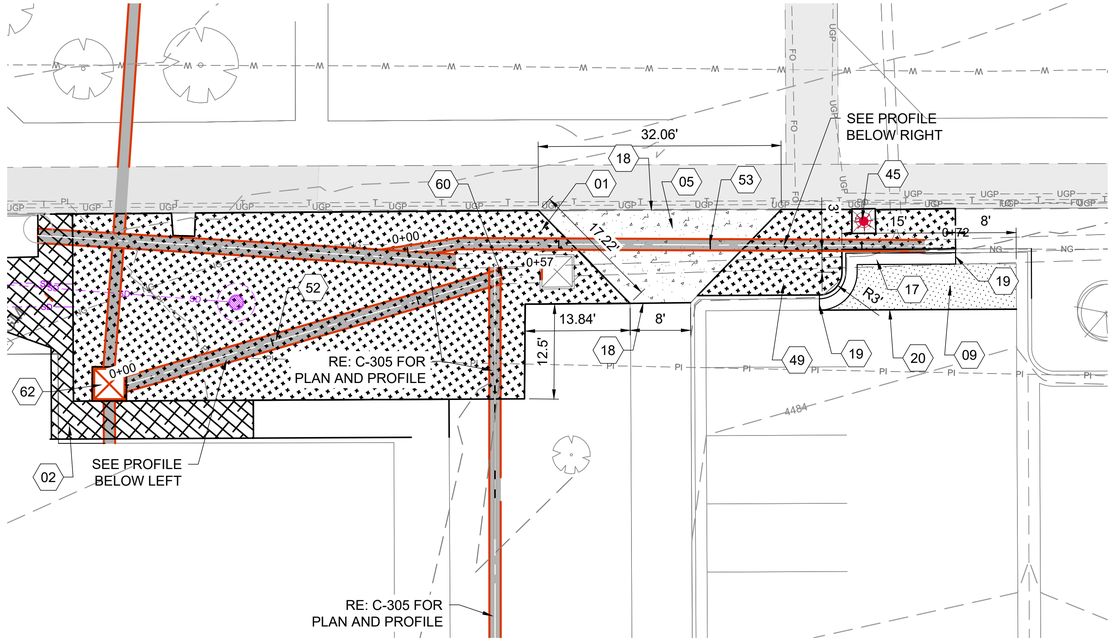

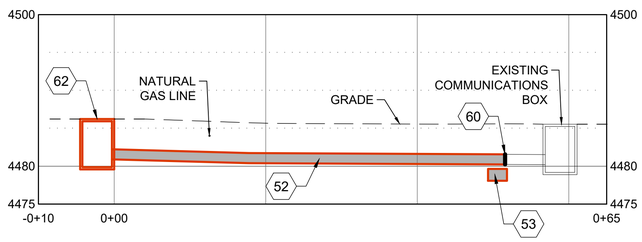

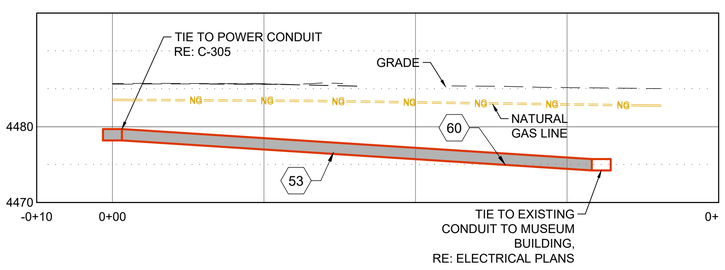

SHEET KEYNOTES

01	LANDSCAPING, (SOD), REPAIR IRRIGATION AS REQUIRED FOR CONSTRUCTION. REPLACE IN KIND OR BETTER, RE: A3/C-501 & IRRIGATION NOTES SHEET G-002
02	LANDSCAPING, (MULCH), REPAIR IRRIGATION AS REQUIRED FOR CONSTRUCTION. REPLACE IN KIND OR BETTER, RE: A3/C-501 & IRRIGATION NOTES SHEET G-002
05	SIDEWALK, RE: A1/C-501
09	ASPHALT REPAIR, RE: C3/C-501
17	STANDARD CURB & GUTTER, RE: A1/C-502
18	TIE TO EXISTING SIDEWALK/ CONCRETE PAVING, SURFACE TO BE FLUSH BETWEEN NEW AND EXSTING CONCRETE
19	TIE TO EXISTING CURB, SURFACE TO BE FLUSH BETWEEN NEW AND EXSTING CONCRETE
20	ASPHALT TIE IN, RE: A5/C-501
45	RE-INSTALL LIGHT POLE, RE: A4/C-510
49	LANDSCAPING, REPLACE TURF SYSTEM
52	CONDUIT,(COMMUNICATIONS) (TRENCH), RE: ELECTRICAL PLANS
53	CONDUIT, (HIGH VOLTAGE POWER) (TRENCH) RE: ELECTRICAL PLANS
60	CONNECT NEW CONDUIT BANK TO EXISTING CONDUIT BANK
62	COMMUNICATIONS PULL BOX, RE: ELECTRICAL PLANS

HATCH LEGEND

- ASPHALT
- NEW TUNNEL
- SOD
- CONCRETE
- MULCH

SITE NOTES

1. COORDINATE WITH ELECTRICAL PLANS AND DETAILS FOR POWER AND COMMUNICATIONS CONDUIT BANK.
2. SEE SHEETS C-100 THROUGH C-103 FOR SITE AND TUNNEL PLANS.
3. IRRIGATION SYSTEM COMPONENTS SUCH AS VALVES, BOXES, HEADS, PIPING, WIRING, ETC. THAT ARE REMOVED OR DAMAGED DUE TO CONSTRUCTION ACTIVITIES ARE TO BE REPLACED WITH IN KIND OR BETTER MATERIALS.

0 10 20

KELLER ASSOCIATES
305 North 3rd Ave, Suite A
Pocatello, Idaho 83201
(208) 238-2146

95% Design Review
Not For Construction

NO.	REVISIONS	DATE

This document or any part thereof in detail or design concept is the personal property of Keller Associates, Inc. and shall not be used in any form without the written authorization of Keller Associates, Inc.

DPW PROJECT #24-246
ISU: REPAIR UTILITY TUNNEL, PHASE 3

IDAHO STATE UNIVERSITY


UTILITY & PROFILE PLAN


DRAWN: KJW CHECK: MBH


VERIFY SCALE: Scales based on 22"x34" prints.
1-1/2 Inches

PROJECT NO.
208106-119

SHEET NO.
C-319

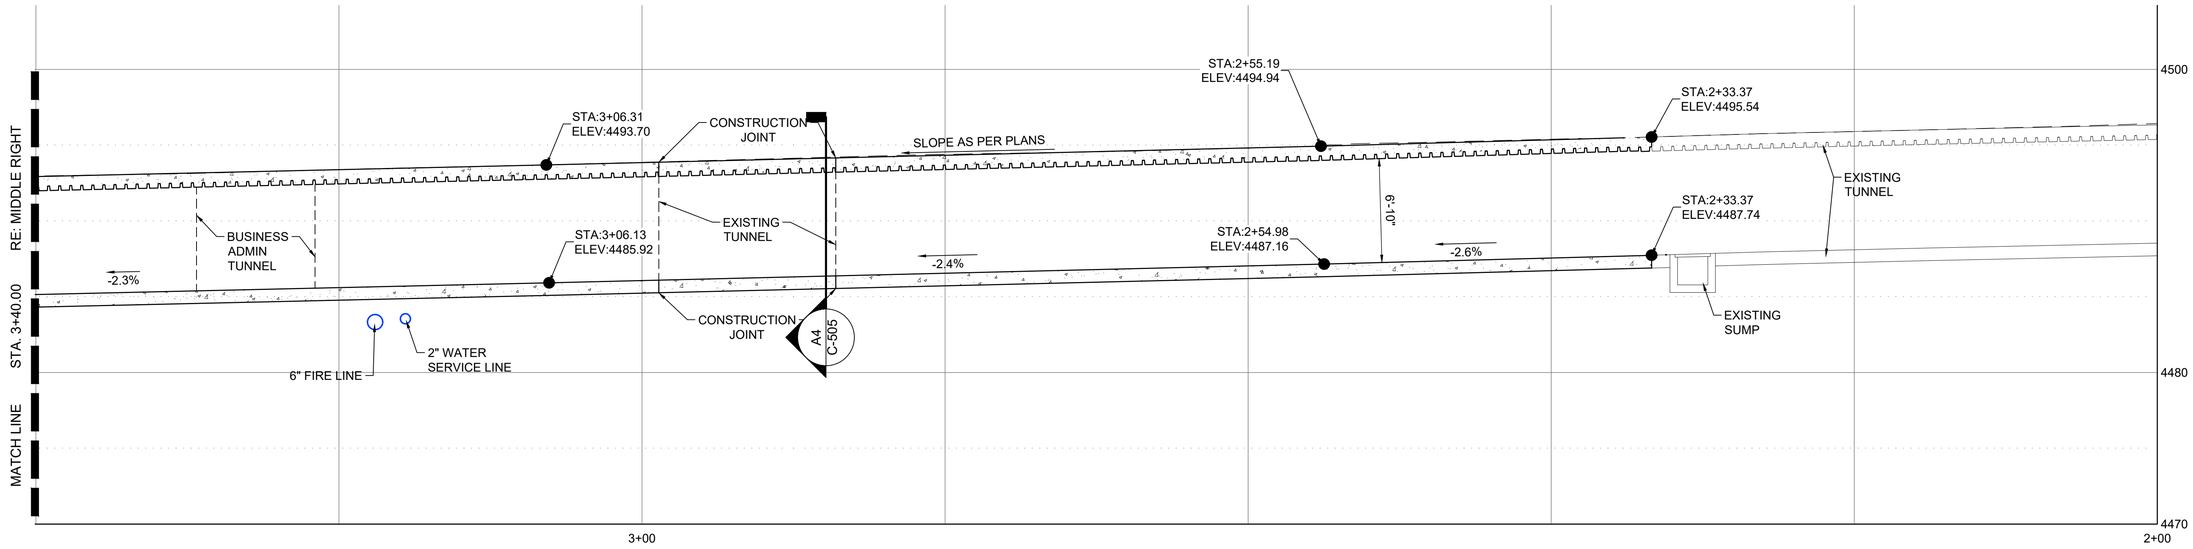

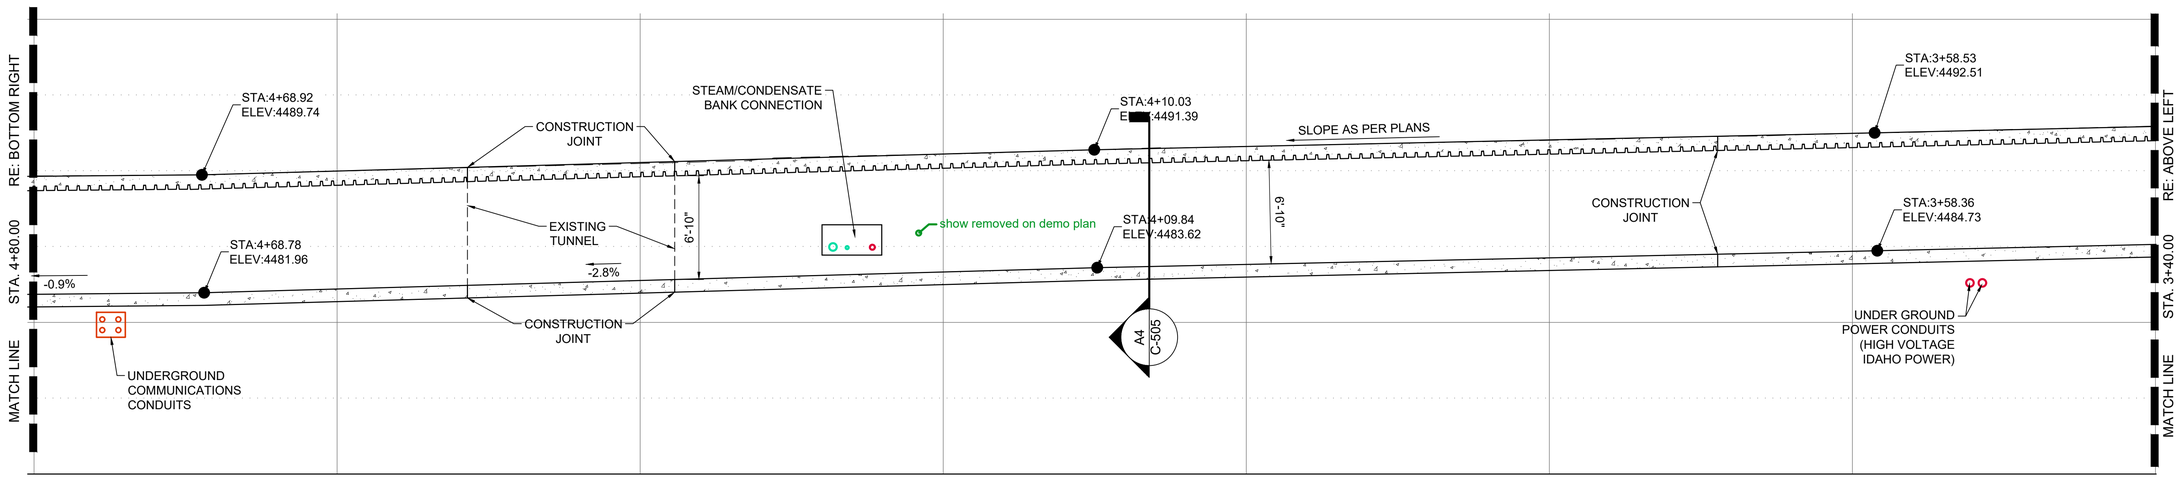

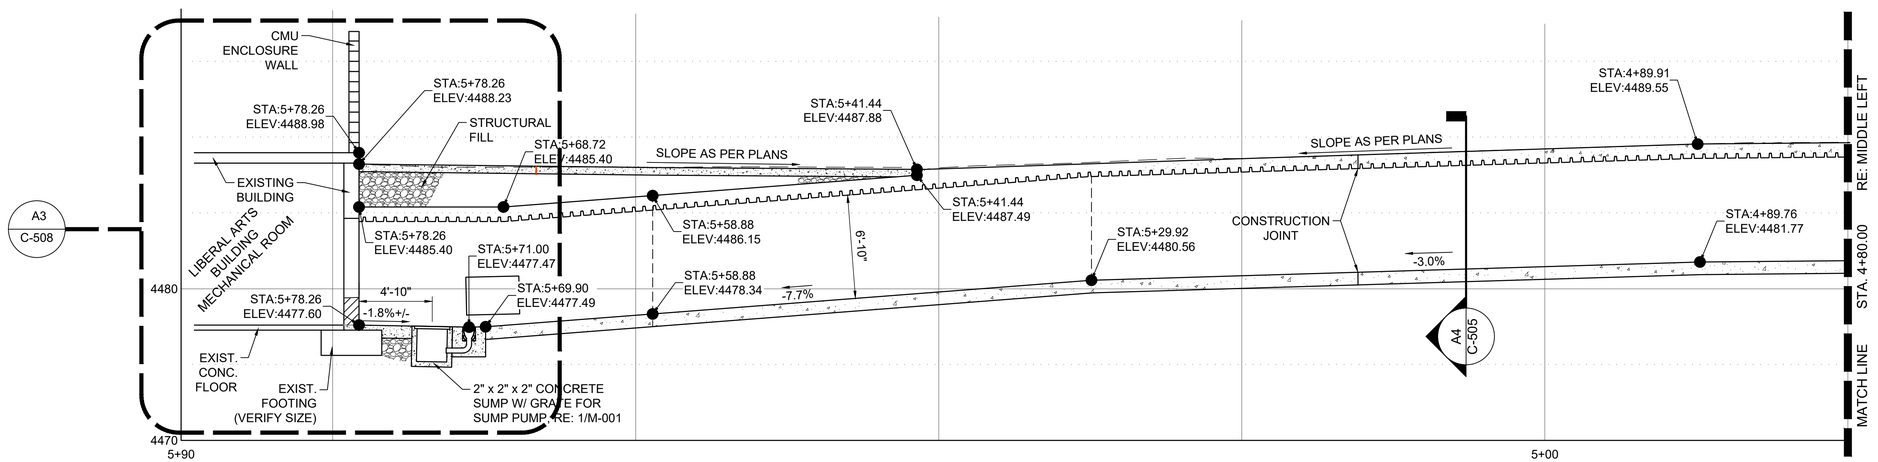

A1 STEAM TUNNEL SECTION VIEW-TUNNEL C

N.T.S.

0 5 10

KELLER ASSOCIATES
305 North 3rd Ave, Suite A
Pocatello, Idaho 83201
(208) 238-2146

95% Design Review Not For Construction

NO.	REVISIONS	DATE

This document or any part thereof in detail or design concept is the personal property of Keller Associates, Inc. and shall not be reproduced without the written authorization of Keller Associates, Inc.

DPW PROJECT #24-246
ISU: REPAIR UTILITY TUNNEL, PHASE 3

IDAHO STATE UNIVERSITY

NEW TUNNEL C PROFILE SECTION

DRAWN: KJW CHECK: MBH


VERIFY SCALE: Scales based on 22"x34" prints.


1-1/2 Inches

PROJECT NO.
208106-119


SHEET NO.
C-401

J:\208106-119 ISU REPLACE UTILITY TUNNEL, PHASE 3\C_DESN_CAD\3_DESIGN\D_PLANS-1\C-401.DWG LAST SAVED: 2/18/2026 8:07 PM PRINTED: 4/7/2025 5:52 PM

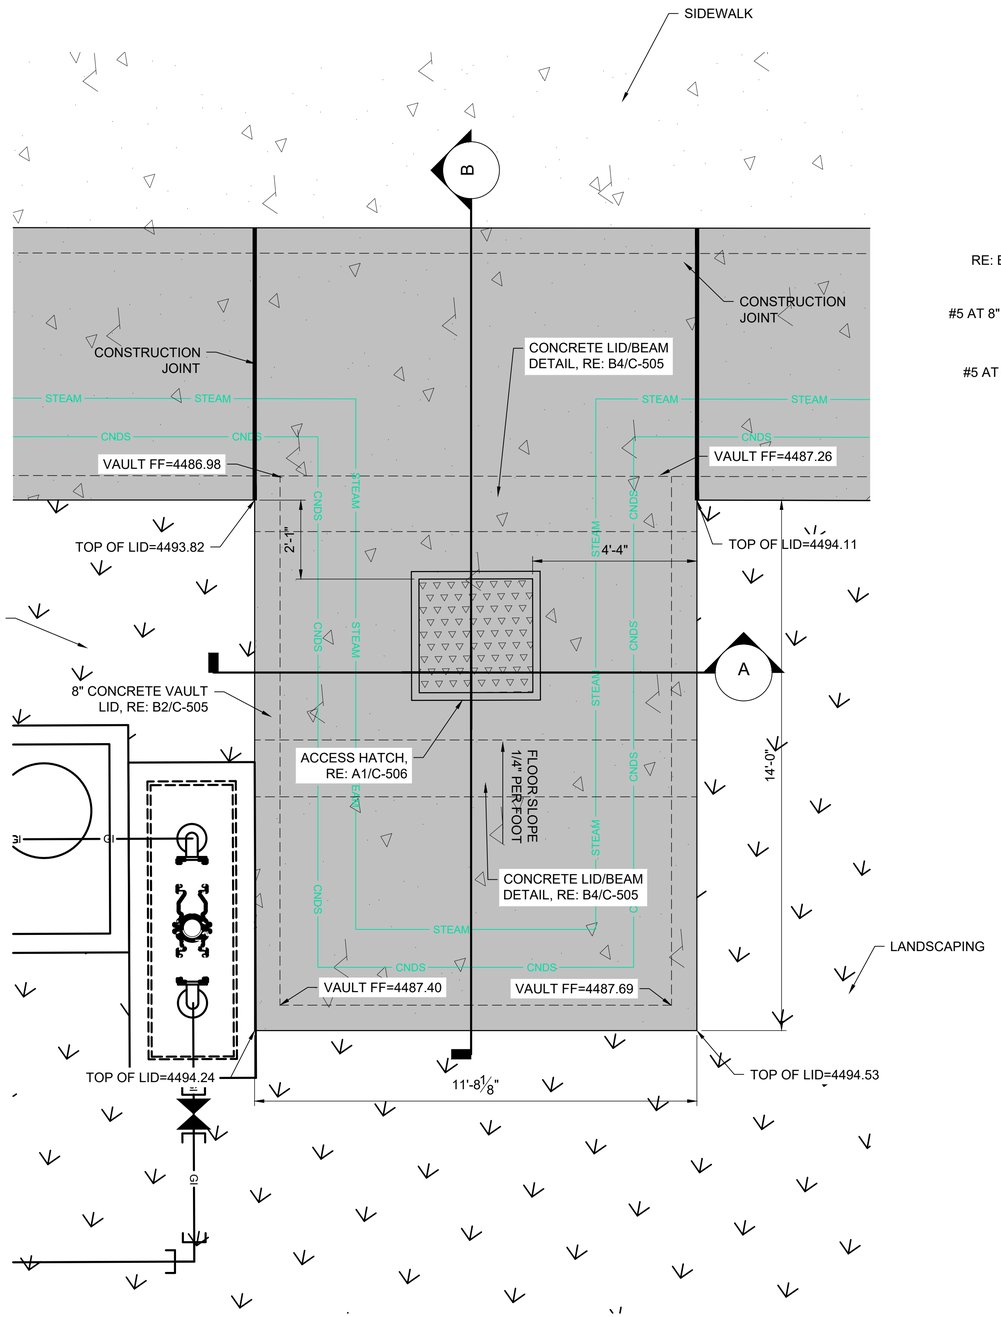

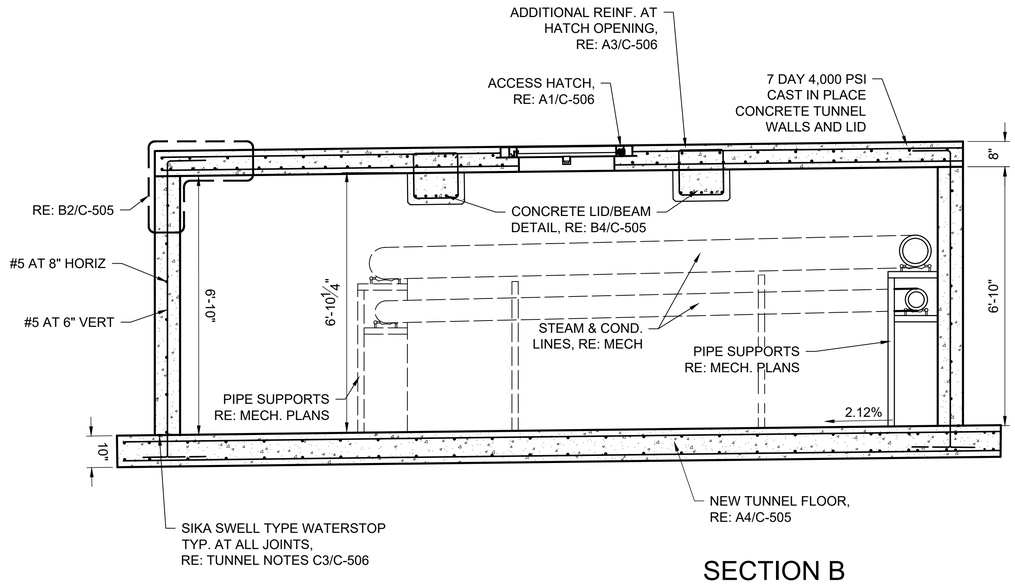

SECTION B

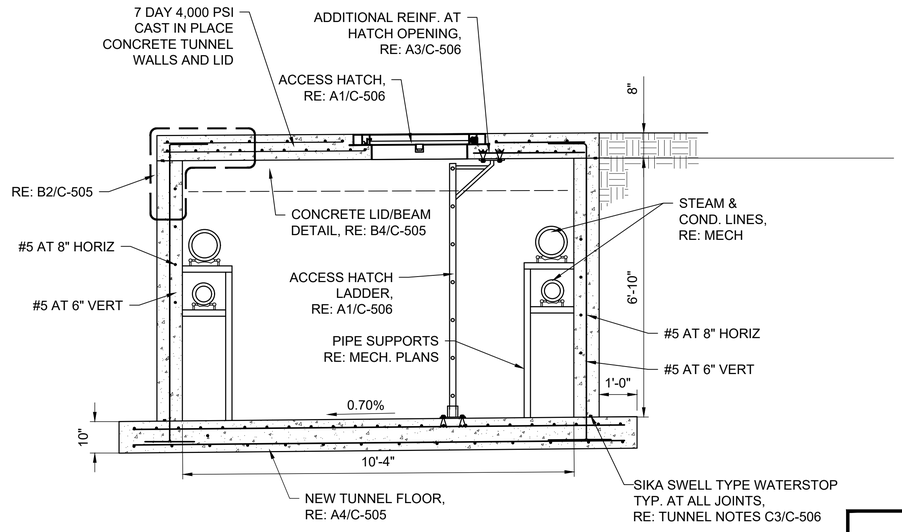

SECTION A

A1 ENLARGED EXPANSION LOOP VAULT A - PLAN AND SECTION DETAIL

1/2" = 1'-0"

0 1' 2' 4'

KELLER ASSOCIATES
305 North 3rd Ave, Suite A
Pocatello, Idaho 83201
(208) 238-2146

95% Design Review Not For Construction

NO.	REVISIONS	DATE

This document or any part thereof in detail or design concept is the personal property of Keller Associates, Inc. and shall not be used in any way without the written authorization of Keller Associates, Inc.

DPW PROJECT #24-246
ISU: REPAIR UTILITY TUNNEL, PHASE 3

IDAHO STATE UNIVERSITY

ENLARGED SITE DETAI-EXPANSION LOOP A

DRAWN: KJW CHECK: MBH


VERIFY SCALE: Scales based on 22"x34" prints.

1-1/2 Inches

PROJECT NO. 208106-119


SHEET NO. C-402

J:\208106-119 ISU REPLACE UTILITY TUNNEL, PHASE 3\C_DESN_CAD\3_DESIGN\D_PLANS-1\C-402.DWG LAST SAVED: 4/4/2025 12:04 PM PRINTED: 4/7/2025 5:52 PM

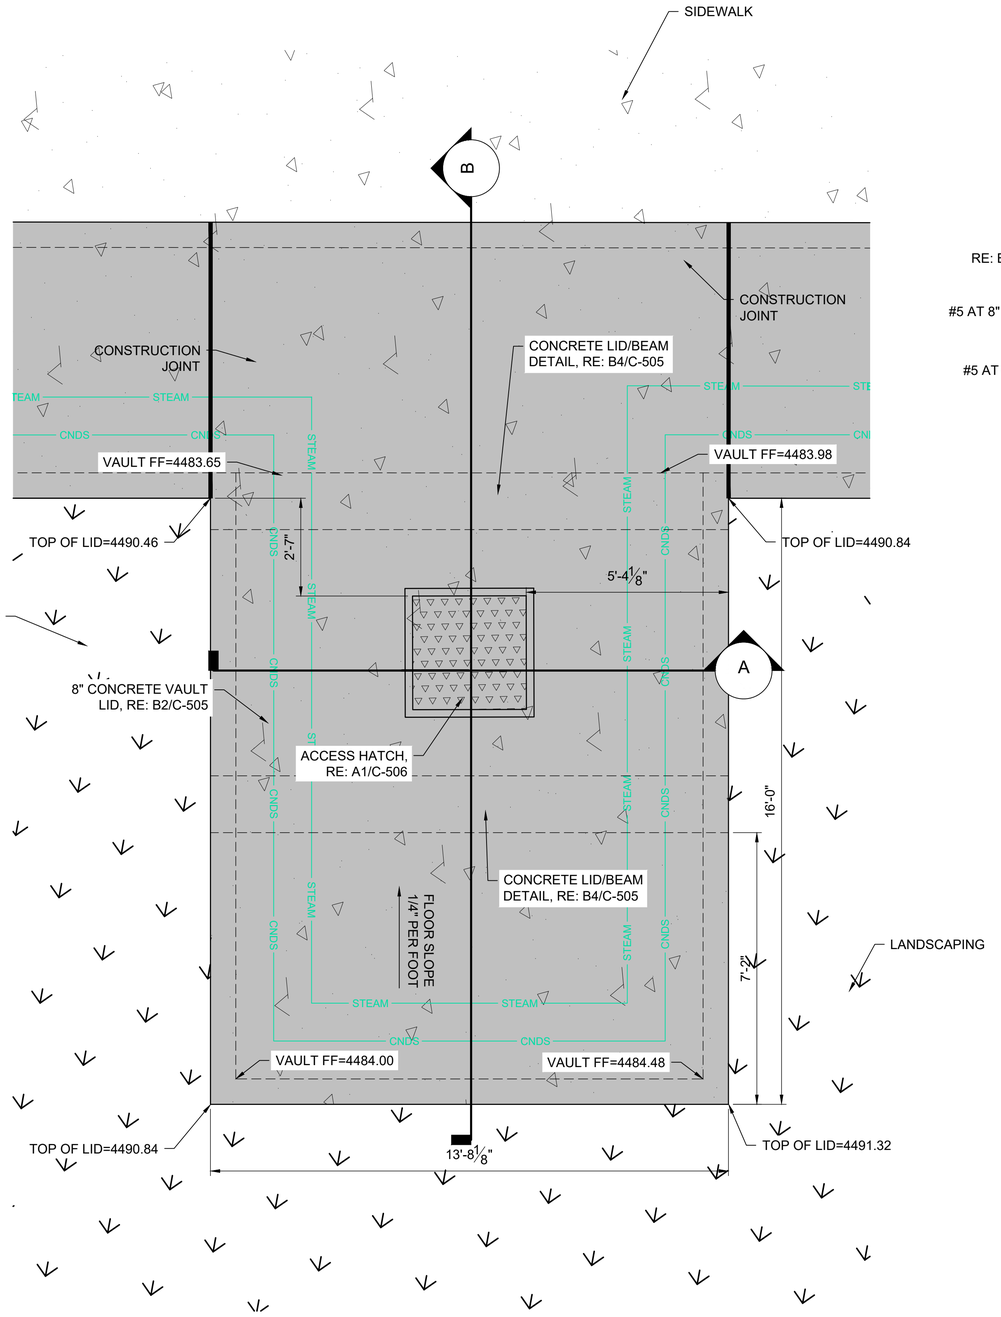


A1 ENLARGED EXPANSION LOOP VAULT B - PLAN AND SECTION DETAIL

1/2" = 1'-0"

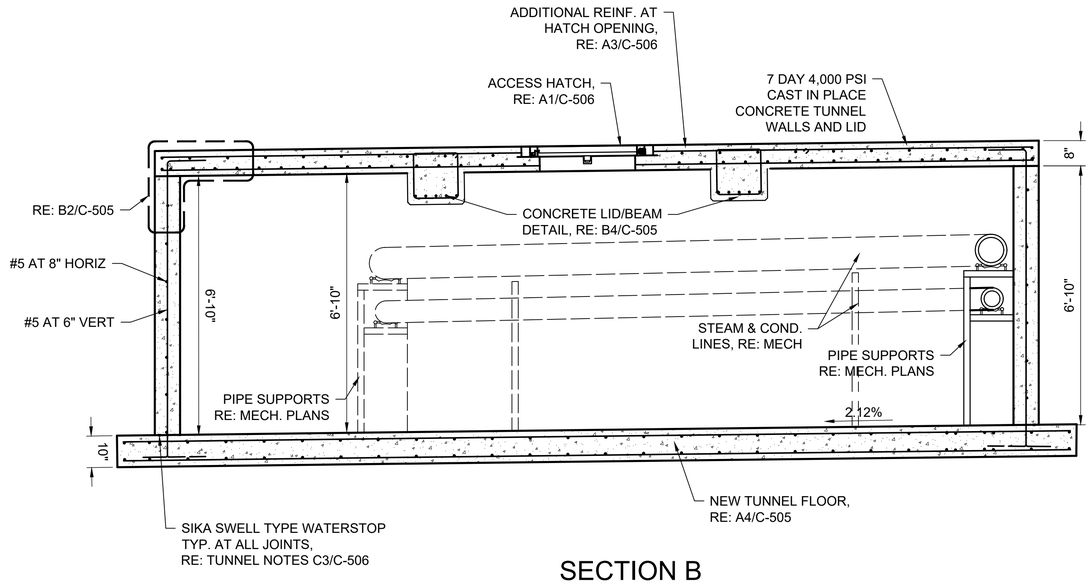

SECTION B

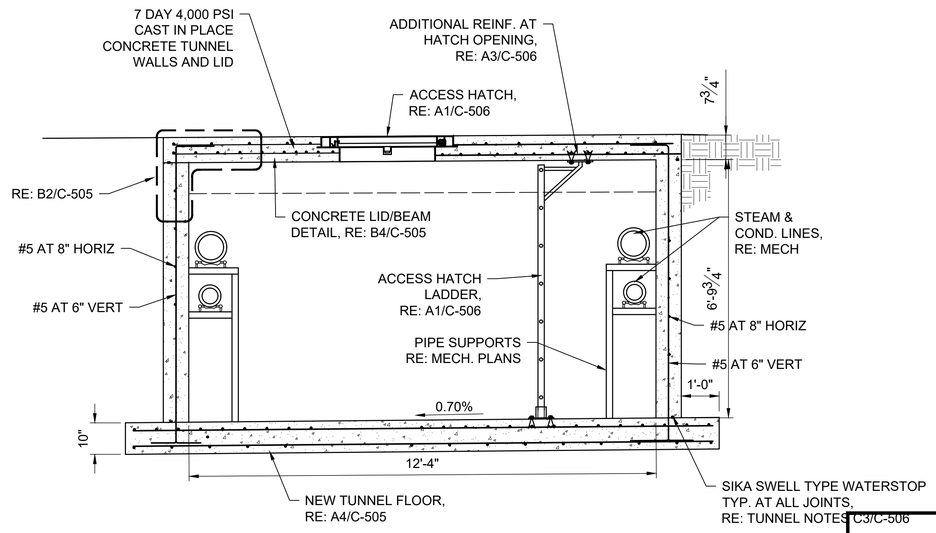

SECTION A

0 1' 2' 4'

KELLER ASSOCIATES
305 North 3rd Ave, Suite A
Pocatello, Idaho 83201
(208) 238-2146

95% Design Review Not For Construction

NO.	REVISIONS	DATE

This document or any part thereof in detail or design concept is the personal property of Keller Associates, Inc. and may not be used or reproduced without written authorization of Keller Associates, Inc.

DPW PROJECT #24-246
ISU: REPAIR UTILITY TUNNEL, PHASE 3

IDAHO STATE UNIVERSITY

ENLARGED SITE DETAIL-EXPANSION LOOP B

DRAWN: KJW CHECK: MBH


VERIFY SCALE: Scales based on 22"x34" prints.

1-1/2 Inches


PROJECT NO. 208106-119

SHEET NO. C-403

J:\208106-119 ISU REPLACE UTILITY TUNNEL, PHASE 3\C_DESIGN_CAD\3_DESIGN\D_PLANS-1\C-403.DWG LAST SAVED: 4/4/2025 4:03 PM PRINTED: 4/7/2025 5:53 PM

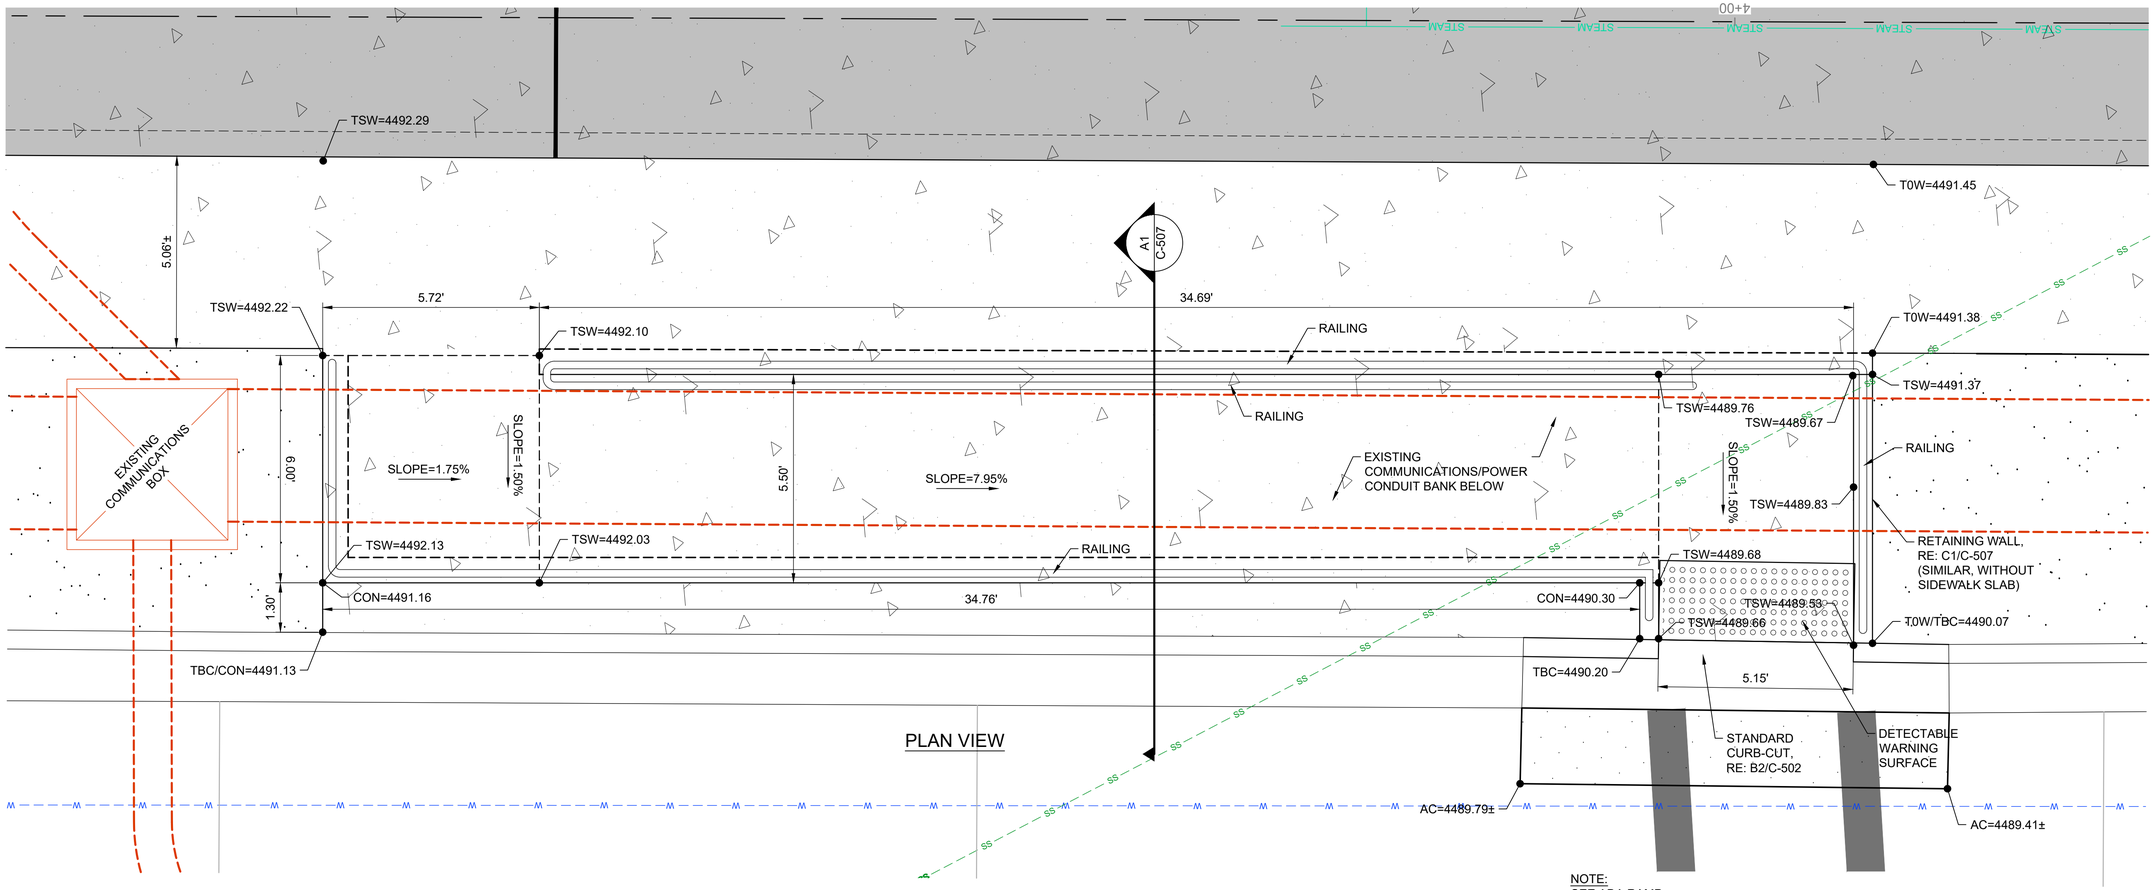

PLAN VIEW

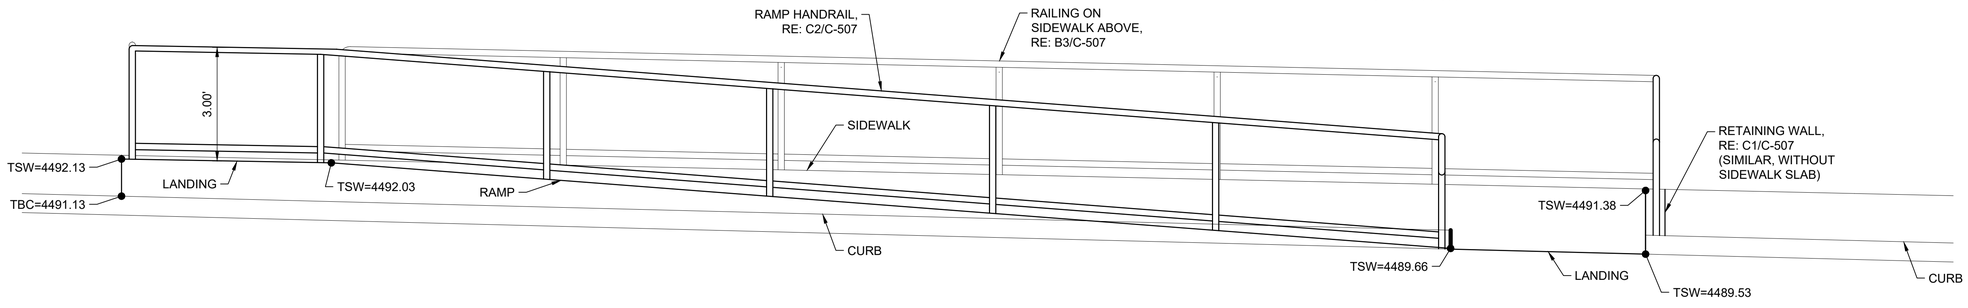

ELEVATION VIEW

A1 ENLARGED ADA RAMP AND STAIRS PLAN

1:2

0 2 4

KELLER ASSOCIATES
305 North 3rd Ave, Suite A
Pocatello, Idaho 83201
(208) 238-2146

95% Design Review Not For Construction

NO.	REVISIONS	DATE

This document or any part thereof in detail or design concept is the personal property of Keller Associates, Inc. and may not be used in any way without the written authorization of Keller Associates, Inc.

DPW PROJECT #24-246
ISU; REPAIR UTILITY TUNNEL, PHASE 3

IDAHO STATE UNIVERSITY

ENLARGED SITE DETAIL

DRAWN: KJW CHECK: MBH


VERIFY SCALE: Scales based on 22"x34" prints.


1-1/2 Inches

PROJECT NO.
208106-119

SHEET NO.
C-404


PRINTED: 4/7/2025 5:53 PM
LAST SAVED: 4/7/2025 1:30 PM
J:\208106-119 ISU REPLACE UTILITY TUNNEL, PHASE 3\C_DESN_CAD\3_DESIGN\D_PLANS-1\C-404.DWG

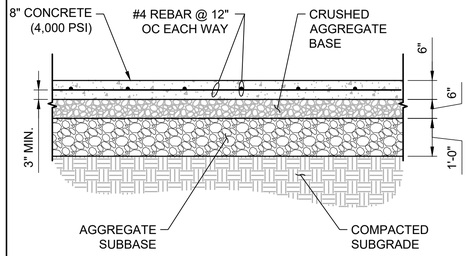

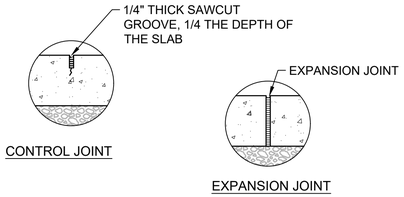


NOTES:
1. PLACE EXPANSION JOINT MATERIAL ADJACENT TO STRUCTURES AND 40 FEET MAXIMUM SPACING.
2. CONTINUOUS PLACEMENT PREFERRED, CONTROL JOINT INTERVALS AT 5 FEET MAXIMUM SPACING.
3. SEE SPECIFICATIONS FOR MATERIALS, PLACEMENT & CONSTRUCTION REQUIREMENTS.
4. PREPARE SUBGRADE IN ACCORDANCE WITH SPECIFICATIONS.

C1 HEAVY DUTY CONCRETE PAVING
1/2" = 1'-0"

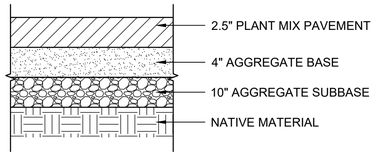


NOTES:
1. NATIVE MATERIAL: COMPACTED TO 95% OF STANDARD PROCTOR.
2. SUBBASE: 8-INCHES COMPACTED DEPTH OF AGGREGATE SUBBASE, COMPACTED TO 95% OF STANDARD PROCTOR.
3. BASE: 4-INCHES COMPACTED DEPTH OF AGGREGATE BASE COMPACTED TO 95% OF STANDARD PROCTOR.


C3 PAVEMENT SECTION TYPE 1
N.T.S.

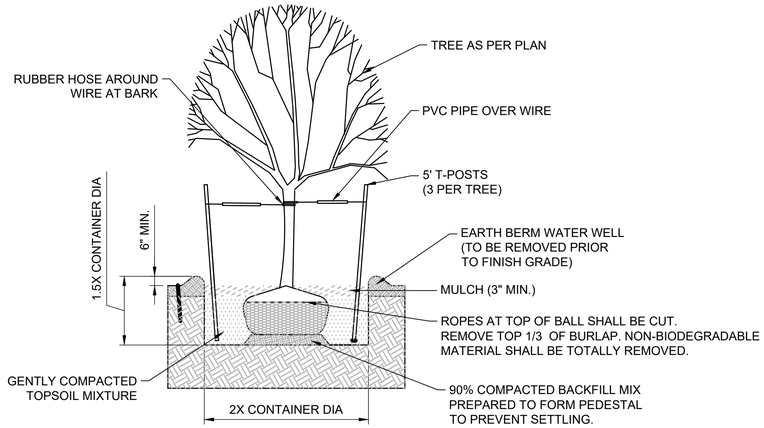

C4 TREE PLANTING DETAIL
1/2" = 1'-0"

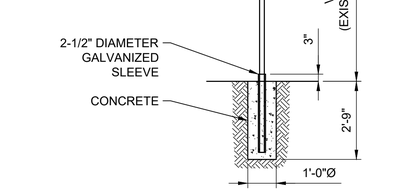


B1 REINSTALL EXISTING SIGN - TYPIAL
3/8" = 1'-0"

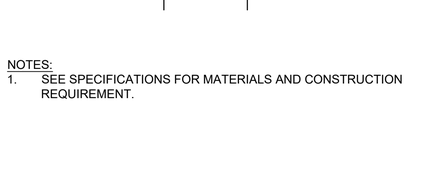


NOTES:
1. SEE SPECIFICATIONS FOR MATERIALS AND CONSTRUCTION REQUIREMENT.

B2 SURFACE REPAIR - GRAVEL
N.T.S.

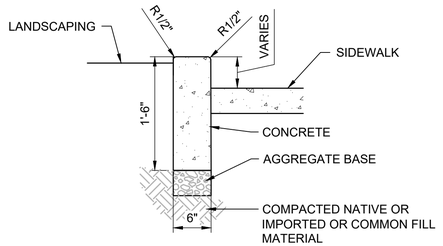


NOTES:
1. PLACE EXPANSION JOINT MATERIAL AT TERMINAL POINTS OF RADII, ADJACENT TO STRUCTURES AND 60-FEET MAXIMUM SPACING.
2. CONTINUOUS PLACEMENT PREFERRED, SCORE INTERVALS 8-FEET MAXIMUM SPACING.
3. SEE SPECIFICATIONS FOR MATERIALS, PLACEMENT & COMPACTION REQUIREMENTS.
4. ADJACENT LAWN OR LANDSCAPE SURFACES TO BE 1-INCH BELOW TOP OF CURB.


B3 EMBEDDED CURB - TYPE 'B'
1" = 1'-0"

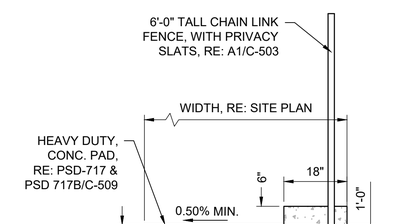


B4 THICKENED EDGE PAD WITH CURB
1/2" = 1'-0"

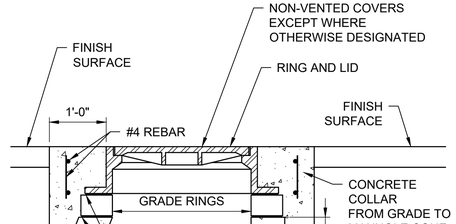

B5 CONCRETE COLLAR AT MANHOLES
3/4" = 1'-0"

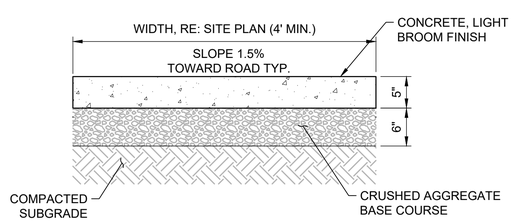


SIDEWALK EDGE

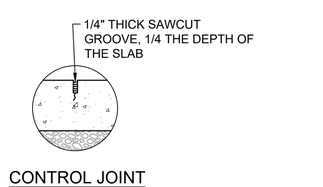


NOTES:
1. PLACE EXPANSION JOINT ADJACENT TO STRUCTURES AND 60 FEET MAXIMUM SPACING.
2. CONTINUOUS PLACEMENT PREFERRED, CONTROL JOINT INTERVALS AT 5 FEET MAXIMUM SPACING.
3. SEE SPECIFICATIONS FOR MATERIALS, PLACEMENT & CONSTRUCTION REQUIREMENTS.
4. PREPARE SUBGRADE IN ACCORDANCE WITH SPECIFICATIONS.
5. EXPANSION JOINT 1/2" PREFORMED JOINT MATERIAL (AASHTO M 213). FILL WITH JOINT SEALER TO 1/4" BELOW SURFACE.

A1 CONCRETE SIDEWALK
1" = 1'-0"

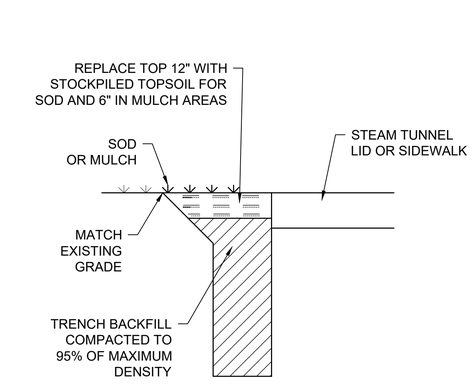


A3 TYPICAL LANDSCAPE REPAIR
N.T.S.

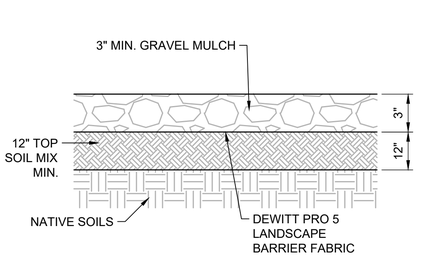

NOTES:

PLACE MULCH WITH AN IRRIGATION DRIP LINE INSTALLED DOWN THE CENTER OF THE STRIP FOR FUTURE PLANTINGS BY ISU. THE ROCK MULCH CAN BE OBTAINED FROM MICKELSEN CONSTRUCTION, POCATELLO PIT, AT 208-478-1482. ROCK MULCH TO BE INSTALLED IS THE LARGE (1" TO 1 1/2") BLACK AND TAN ROCK.

A4 GRAVEL MULCH DETAIL
N.T.S.

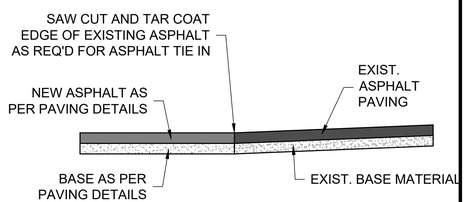

A5 ASPHALT TIE IN
N.T.S.

KELLER ASSOCIATES
305 North 3rd Ave, Suite A
Pocatello, Idaho 83201
(208) 238-2146

95% Design Review Not For Construction

NO.	REVISIONS	DATE

This document or any part thereof in detail or design concept is the personal property of Keller Associates, Inc. and may not be used in any way without the written authorization of Keller Associates, Inc.

DPW PROJECT #24-246
ISU; REPAIR UTILITY TUNNEL, PHASE 3

IDAHO STATE UNIVERSITY

DETAILS


DRAWN: KJW CHECK: MBH

VERIFY SCALE: Scales based on 22"x34" prints.
1-1/2 Inches

PROJECT NO.
208106-119


SHEET NO.
C-501

PRINTED: 4/7/2025 5:53 PM
LAST SAVED: 3/4/2025 2:23 PM
J:\208106-119 ISU REPLACE UTILITY TUNNEL, PHASE 3\C_DESN_CAD\3_DESIGN\D_PLANS-1\C-501.DWG

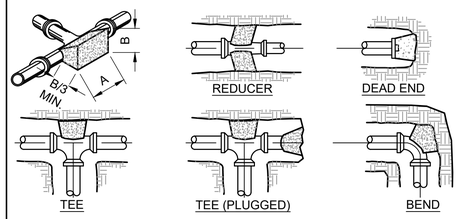


DIMENSIONS FOR THRUST BLOCKING								
FITTING SIZES	TEES & PLUGS		90° BEND		45° BEND & WYES		REDUCERS & 22½° BEND	
	A	B	A	B	A	B	A	B
4"	1'-7"	1'-2"	1'-9"	1'-6"	1'-8"	0'-10"	1'-7"	0'-6"
6"	2'-0"	1-11"	2'-5"	2'-2"	1'-10"	1'-7"	1-9"	0'-10"
8"	3-0"	3'-0"	3'-6"	3'-0"	3'-2"	1'-9"	2'-0"	1'-6"
10"	3'-6"	3'-4"	4'-0"	4-0"	3'-0"	3'-0"	2'-6"	2'-0"
12"	4'-0"	3'-10	4'-8"	4'-8"	3-8"	3'-3"	2'-6"	2-6"

C1 TYPICAL THRUST BLOCK INSTALLATION
N.T.S.

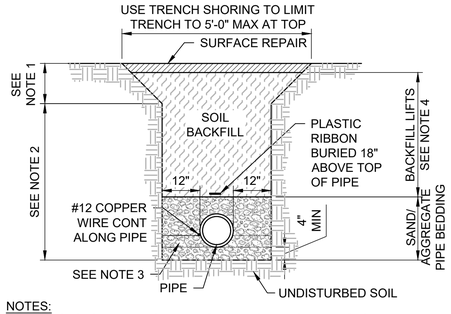


NOTES:
1. BACKSLOPE TRENCH WALLS TO PROVIDE STABLE SLOPE CONDITIONS PER OSHA REQUIREMENTS.
2. SHORE TRENCH WALLS TO MAINTAIN STABILITY OF EXCAVATION COMPLY WITH OSHA FOR SHORING.
3. HAND COMPACT UNDER HAUNCHES OF PIPE, BRING UP BACKFILL EVENLY AT EACH SIDE.
4. 6" BACKFILL LIFTS WITHIN UPPER ROW AND 8" BACKFILL LIFTS ELSEWHERE.

C2 PIPE INSTALLATION - SOIL BACKFILL
1/2" = 1'-0"

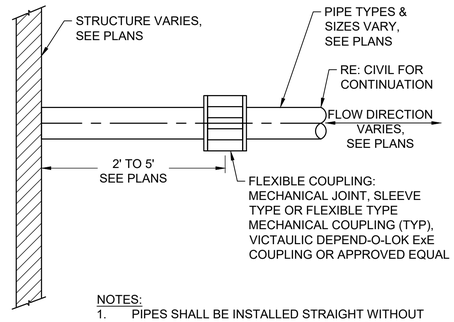


NOTES:
1. PIPES SHALL BE INSTALLED STRAIGHT WITHOUT HORIZONTAL OR VERTICAL OFFSET. DO NOT USE JOINT ROTATION TO MAKE UP MISALIGNED PIPE.

C3 FLEXIBLE COUPLING TYPE 1
N.T.S.

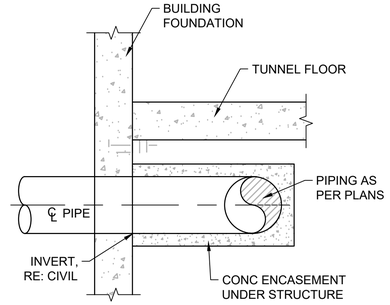

NOTES:
1. PIPE ENCASEMENT DESIGNED FOR EMBANKMENT CONDITION.
2. WHERE ENCASEMENT PASSES UNDER SPREAD FOOTING OR MAT FOUNDATION, USE H-20' UNO
3. ALL ENCASEMENTS UNDER STRUCTURES SHALL BE SEPARATED FROM THE STRUCTURE FOUNDATIONS BY BACKFILL OR 2 LAYERS OF 40" FELT.
4. CONCRETE COMPRESSIVE STRENGTH TO BE 3000 PSI AT 28 DAYS UNLESS NOTED OTHERWISE.

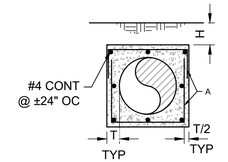

UP TO 6" ENCASEMENT

COVER H	PIPE DIA. UP TO 6"	
	A	T
2'	#4@12"	6"
3'		
4'		
5'		
6'		
7'		
8'		
9'		
10'		6"
12'		8"
14'		12"

C4 PIPE ENCASEMENT UNDER STRUCTURES
N.T.S.

NOTES:
1. PLACE EXPANSION JOINT MATERIAL AT TERMINAL POINTS OF RADII, ADJACENT TO STRUCTURES AND 60-FEET MAXIMUM SPACING.
2. CONTINUOUS PLACEMENT PREFERRED, SCORE INTERVALS 8-FEET MAXIMUM SPACING.
3. SEE SPECIFICATIONS FOR MATERIALS, PLACEMENT & COMPACTION REQUIREMENTS.
4. ADJACENT WALKING SURFACES TO BE FLUSH WITH TOP OF CURB. ADJACENT LAWN OR LANDSCAPE SURFACES TO BE 1-INCH BELOW TOP OF CURB.

B2 STANDARD CURB & GUTTER - CUT
1-1/2" = 1'-0"

NOTE:
PIPE MAY TERMINATE AT WALL, RE: DRAWINGS

B3 EXISTING CONCRETE WALL PIPE PENETRATION
N.T.S.

B4 WALL PLUG AT DEMOLISHED PIPE
N.T.S.

B5 6 INCH BOLLARD
1/2" = 1'-0"

NOTES:
1. PLACE EXPANSION JOINT MATERIAL AT TERMINAL POINTS OF RADII, ADJACENT TO STRUCTURES AND 60-FEET MAXIMUM SPACING.
2. CONTINUOUS PLACEMENT PREFERRED, SCORE INTERVALS 8-FEET MAXIMUM SPACING.
3. SEE SPECIFICATIONS FOR MATERIALS, PLACEMENT & COMPACTION REQUIREMENTS.
4. ADJACENT WALKING SURFACES TO BE FLUSH WITH TOP OF CURB. ADJACENT LAWN OR LANDSCAPE SURFACES TO BE 1-INCH BELOW TOP OF CURB.

A1 STANDARD CURB & GUTTER
1-1/2" = 1'-0"

--	KEYNOYES
01	5 1/4" LID
02	24"Ø x 6" CONCRETE COLLAR
03	(2) #4 REBAR HOOPS WITH #4 VERTICALS
04	PACK VOID WITH RUBBER SILICONE
05	NO. 12 AWG. COPPER WIRE FINDER
06	VALVE
07	CAST IRON VALVE RISER
08	FINISHED GRADE
09	REDWOOD BLOCKS

A3 VALVE BOX & LID
N.T.S.

KELLER ASSOCIATES
305 North 3rd Ave, Suite A
Pocatello, Idaho 83201
(208) 238-2146

95% Design Review Not For Construction

NO.	REVISIONS	DATE

This document or any part thereof in detail or design concept is the personal property of Keller Associates, Inc. and may not be used in whole or in part without the written authorization of Keller Associates, Inc.

DPW PROJECT #24-246
ISU: REPAIR UTILITY TUNNEL, PHASE 3

IDAHO STATE UNIVERSITY

DETAILS


DRAWN: KJW CHECK: MBH

VERIFY SCALE: Scales based on 22"x34" prints.
1-1/2 Inches

PROJECT NO.
208106-119

SHEET NO.
C-502

J:\208106-119 ISU REPLACE UTILITY TUNNEL, PHASE 3\C_DESIN_CAD\3_DESIGN\D_PLANS-1\C-502.DWG LAST SAVED: 3/4/2025 2:22 PM PRINTED: 4/7/2025 5:54 PM

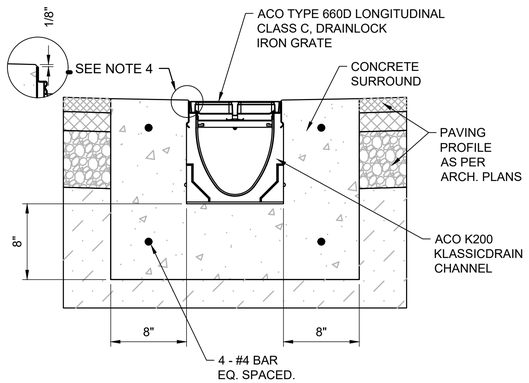


NOTES:

1. THE SURFACE DRAINAGE SYSTEM SHALL BE POLYMER CONCRETE K200 CHANNEL SYSTEM WITH GALVANIZED STEEL FRAME AND LONGITUDINAL IRON GRATE AS MANUFACTURED BY ACO POLYMER PRODUCTS, INC.
2. MINIMUM CONCRETE STRENGTH OF 4,000 PSI CONCRETE SHOULD BE VIBRATED TO ELIMINATE AIR POCKETS.
3. EXPANSION JOINTS AT 32-FOOT SPACING MAX. AND CONTRACTION CONTROL JOINTS AT 8-FOOT MAX SPACING. REINFORCEMENT ARE RECOMMENDED TO PROTECT CHANNEL AND CONCRETE SURROUND. (INSTALL EXPANSION AND CONTRACTION JOINTS SIMILAR TO D3/C-501)
4. THE FINISHED LEVEL OF THE CONCRETE SURROUND MUST BE APPROX. 1/8" [3mm] ABOVE THE TOP OF THE CHANNEL EDGE.
5. INSTALL ACO K200 CLASSIC DRAIN CHANNEL AND IRON GRATE AS PER MANUFACTURER RECOMMENDATIONS.

C1 ACO KLASSICDRAIN SECTION

1-1/2" = 1'-0"

0 1" 2"

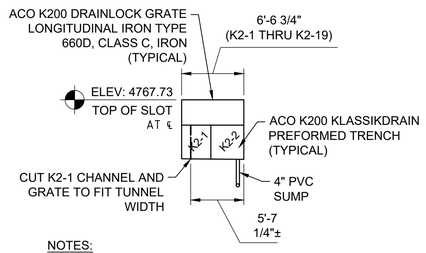


NOTES:

1. INSTALL ACO K200 CLASSIC DRAIN CHANNELS AND K200 DRAINLOCK GRATE AS PER MANUFACTURER RECOMMENDATIONS.
2. THE SURFACE DRAINAGE SYSTEM SHALL BE POLYMER CONCRETE K200 CHANNEL SYSTEM WITH GALVANIZED STEEL EDGE RAILS AND IRON GRATE AS MANUFACTURED BY ACO POLYMER PRODUCTS, INC.

C3 ACO DRAIN PROFILE

N.T.S.

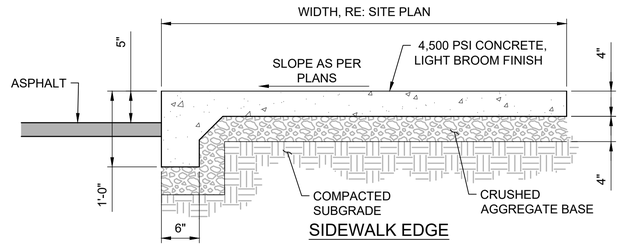


SIDEWALK EDGE


NOTES:

1. PLACE EXPANSION JOINT ADJACENT TO STRUCTURES AND 40 FEET MAXIMUM SPACING.
2. CONTINUOUS PLACEMENT PREFERRED, CONTROL JOINT INTERVALS AT 5 FEET MAXIMUM SPACING.
3. SEE SPECIFICATIONS FOR MATERIALS, PLACEMENT & CONSTRUCTION REQUIREMENTS.
4. PREPARE SUBGRADE IN ACCORDANCE WITH SPECIFICATIONS.
5. EXPANSION JOINT 1/2" PREFORMED JOINT MATERIAL (AASHTO M 213). FILL WITH JOINT SEALER TO 1/4" BELOW SURFACE.

A4 CONCRETE SIDEWALK - THICKENED EDGE

N.T.S.

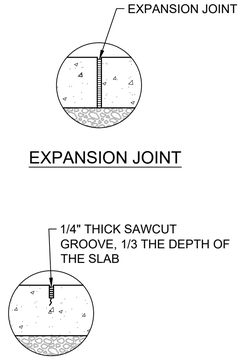

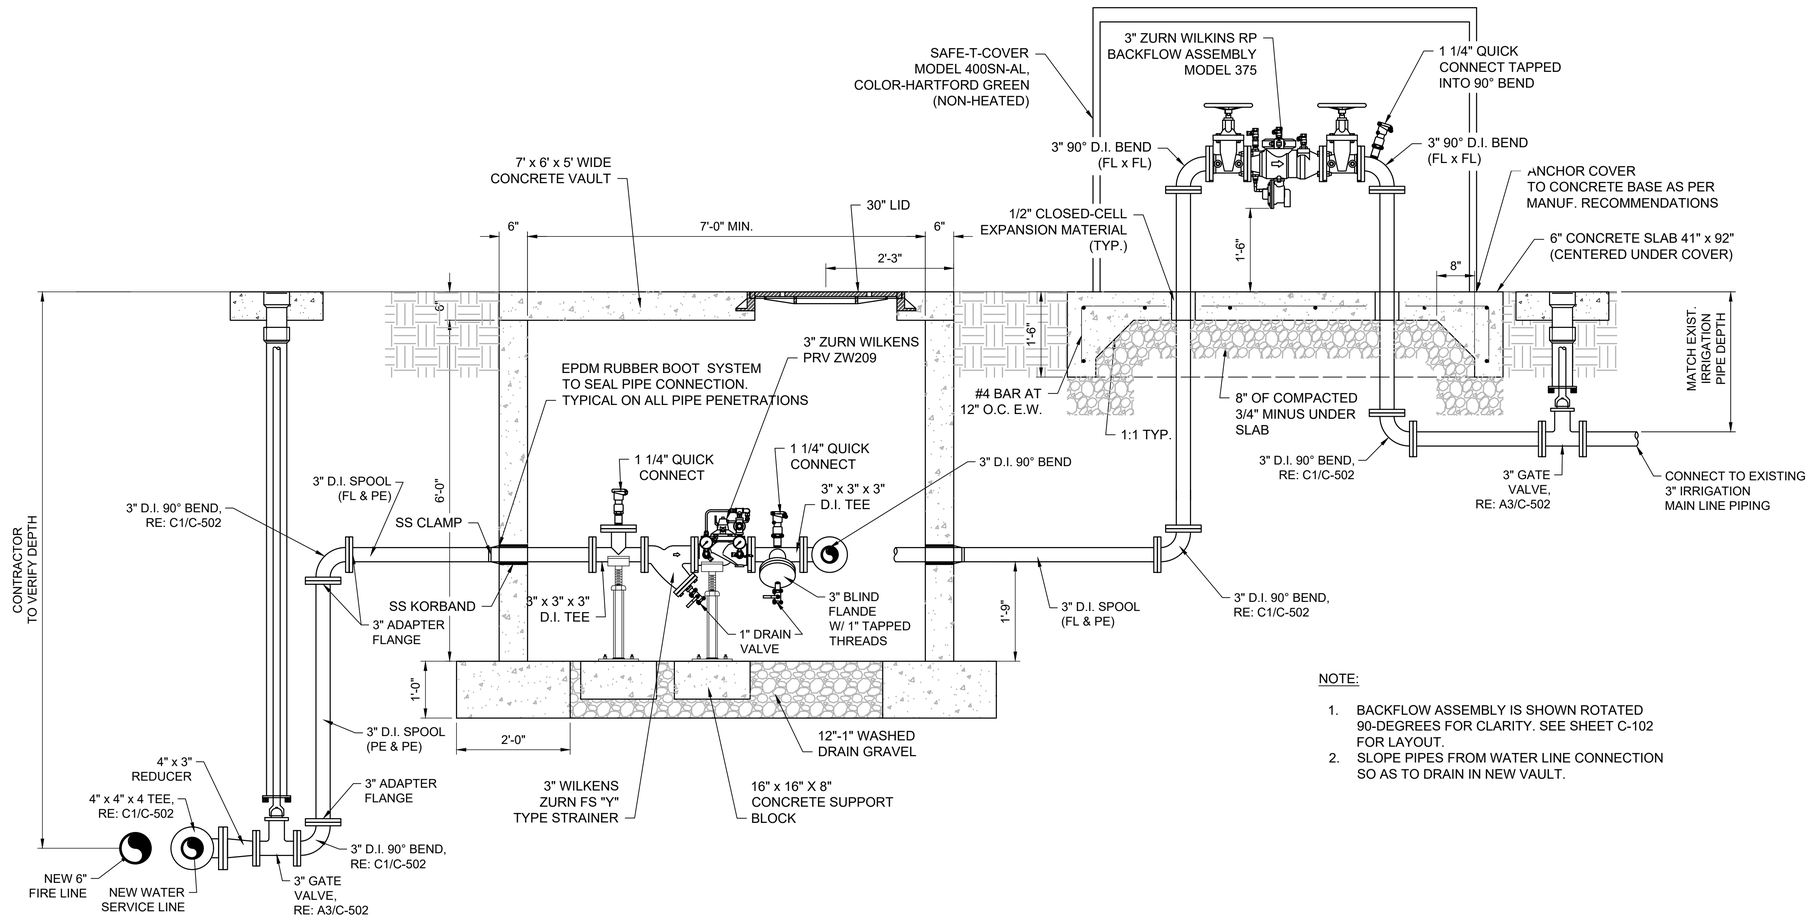

NOTE:

1. BACKFLOW ASSEMBLY IS SHOWN ROTATED 90-DEGREES FOR CLARITY. SEE SHEET C-102 FOR LAYOUT.
2. SLOPE PIPES FROM WATER LINE CONNECTION SO AS TO DRAIN IN NEW VAULT.

A1 3" RP BACKFLOW ASSEMBLY & VAULT

N.T.S.

KELLER ASSOCIATES
305 North 3rd Ave, Suite A
Pocatello, Idaho 83201
(208) 238-2146

95% Design Review Not For Construction

NO.	REVISIONS	DATE

This document or any part thereof in detail or design concept is the personal property of Keller Associates, Inc. and shall not be used in any form without the written authorization of Keller Associates, Inc.

DPW PROJECT #24-246
ISU: REPAIR UTILITY TUNNEL, PHASE 3

IDAHO STATE UNIVERSITY

DETAILS

DRAWN: KJW CHECK: MBH


VERIFY SCALE: Scales based on 22"x34" prints.

1-1/2 Inches


PROJECT NO. 208106-119

SHEET NO. C-503

J:\208106-119 ISU REPLACE UTILITY TUNNEL, PHASE 3\C_DESN_CAD\3_DESIGN\D_PLANS-1\C-503.DWG LAST SAVED: 2/28/2025 3:33 PM PRINTED: 4/7/2025 5:54 PM

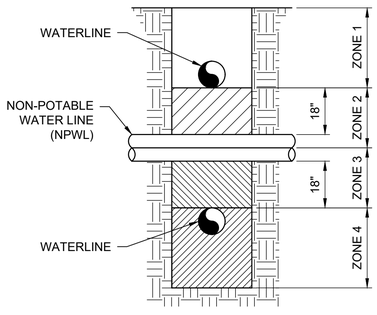

VERTICAL SEPARATION REQUIREMENTS

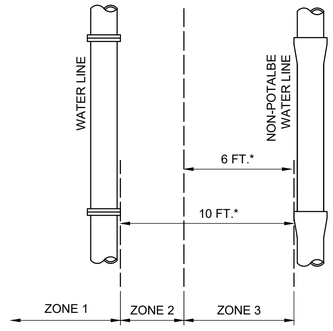

HORIZONTAL SEPARATION REQUIREMENTS

ZONE 1: A) WATER AND NPWL MUST BE SEPERATED BY AT LEAST 18" AND B) ONE FULL, UNCUT LENGTH OF BOTH PWL AND NPWL PIPE MUST BE CENTERED ON THE CROSSING SO THAT THE JOINTS ARE AS FAR AS POSSIBLE FROM THE CROSSING.

ZONE 2: A) ONE FULL, UNCUT LENGTH OF BOTH PWL AND NPWL PIPE MUST BE CENTERED ON THE CROSSING SO THAT THE JOINTS ARE AS FAR AS POSSIBLE FROM THE CROSSING.

AND EITHER B) NPWL MUST BE CONSTRUCTED TO WATER MAIN STANDARDS AND PRESSURE TESTED FOR WATER TIGHTNESS FOR A HORIZONTAL DISTANCE OF 10 FEET ON BOTH SIDES OF THE CROSSING.

OR C) EITHER THE NPWL OR WATER LINE OR BOTH MUST BE ENCASED WITH A SLEEVEING MATERIAL ACCEPTABLE TO DEQ FOR A HORIZONTAL DISTANCE OF 10 FEET ON BOTH SIDES OF THE CROSSING.

ZONE 3: SAME REQUIREMENTS AS ZONE 2 EXCEPT THE NPWL MUST ALSO BE SUPPORTED ABOVE THE CROSSING TO PREVENT SETTLING.

ZONE 4: SAME REQUIREMENTS AS ZONE 1 EXCEPT THE NPWL MUST ALSO BE SUPPORTED ABOVE THE CROSSING TO PREVENT SETTLING.

ZONE 1: A) NO SPECIAL REQUIREMENTS.

ZONE 2: A) NO SPECIAL REQUIREMENTS FOR POTABLE OR NON-POTABLE SERVICES.

B) WATER AND NPWL SEPARATED BY AT LEAST 6 FEET AT OUTSIDE WALLS.

AND C) WATER AT LEAST 18 INCHES HIGHER IN ELEVATION THAN THE NPWL.

AND EITHER D) NPWL CONSTRUCTED TO WATER MAIN STANDARDS AND PRESSURE TESTED FOR WATER TIGHTNESS.

OR E) SITE SPECIFIC REQUIREMENTS APPROVED BY DEQ.

ZONE 3: NOT ALLOWED WITHOUT DEQ WAIVER.

NOTE: SANITARY SEWER FORCE MAINS MUST HAVE MIN. 10' HORIZONTAL SEPARATION AND 18" VERTICAL SEPARATION. ZONE 2 AND ZONE 3 PLACEMENTS ARE NOT ALLOWED WITHOUT A WAIVER GRANTED BY DEQ.

A1 POTABLE / NON-POTABLE WATER CROSSING

N.T.S.

KEYNOTES

01 MOISTURE CONDITION & COMPACT DISTURBED NATIVE MATERIAL. PROOF ROLL COMPACTED MATERIAL WITH A 10 TON EQUIVALENT ROLLER. COMPACTION IS ACCEPTABLE WHEN CHANGES IN DENSITY BETWEEN PASSES RESULTS IN LESS THAN 0.5 PCF CHANGE OR COMPACT TO 75% OF ASTM D1557.

02 SLOPE PER OSHA REQUIREMENTS, TYPICAL


03 4-INCH AGGREGATE SUBBASE, COMPACT TO 95% IN ACCORDANCE WITH ASTM D1557, COMPACT IN 1-FOOT MAXIMUM LOOSE-LIFT THICKNESSES.

04 6" OF 3/4-INCH CRUSHED AGGREGATE, COMPACT TO 95% IN ACCORDANCE WITH ASTM D1557.

05 SEE SITE PLAN FOR SURFACE FINISH REQUIREMENTS.

NOTES:
1. THIS TYPICAL SECTION SHALL BE APPLIED TO ALL STRUCTURES CONSTRUCTED IN THIS PROJECT

2. THIS IS A TYPICAL SECTION SO IS GENERAL TO THE PROJECT. EXCAVATION LIMITS MAY VARY DEPENDING APPROVED METHODS.

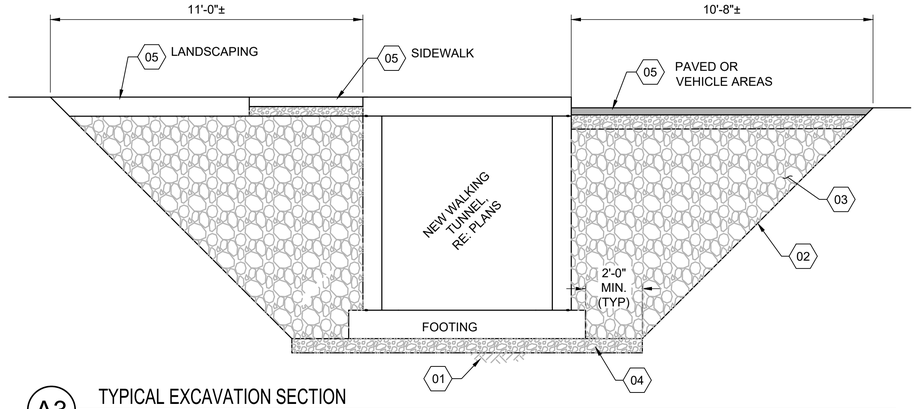

A3 TYPICAL EXCAVATION SECTION

3/8" = 1'-0"

0 2' 4' 6'

KELLER ASSOCIATES
305 North 3rd Ave, Suite A
Pocatello, Idaho 83201
(208) 238-2146

95% Design Review Not For Construction

NO.	REVISIONS	DATE

This document or any part thereof in detail or design concept is the personal property of Keller Associates, Inc. and shall not be used in any form whatsoever without written authorization of Keller Associates, Inc.

DPW PROJECT #24-246
ISU: REPAIR UTILITY TUNNEL, PHASE 3

IDAHO STATE UNIVERSITY

TUNNEL SECTION DETAILS

DRAWN: KJW CHECK: MBH


VERIFY SCALE: Scales based on 22"x34" prints.

1-1/2 Inches


PROJECT NO.
208106-119

SHEET NO.
C-504


J:\208106-119 ISU REPLACE UTILITY TUNNEL, PHASE 3\C_DESN_CAD\3_DESIGN\D_PLANS-1\C-504.DWG LAST SAVED: 4/4/2025 12:04 PM PRINTED: 4/7/2025 5:54 PM

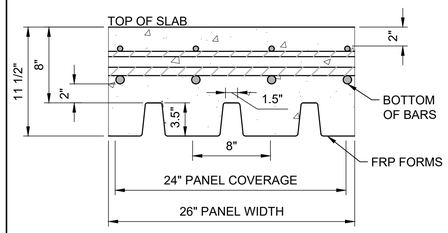

C1 STAY IN PLACE FORM DETAIL
N.T.S.

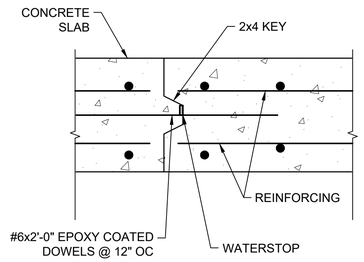


C2 SLAB CONSTRUCTION JOINT
N.T.S.

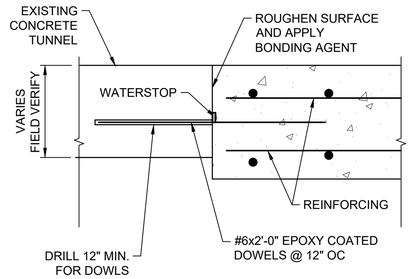

NOTE:
1. DOWELS ARE TO BE PLACED IN DECKING, WALLS, AND FLOOR AT NEW TO EXISTING TUNNEL CONNECTIONS
2. EXISTING CONCRETE THICKNESS VARIES AND MAY NOT MATCH NEW CONCRETE THICKNESS.

C3 NEW TUNNEL TO EXISTING TUNNEL CONNECTION
N.T.S.

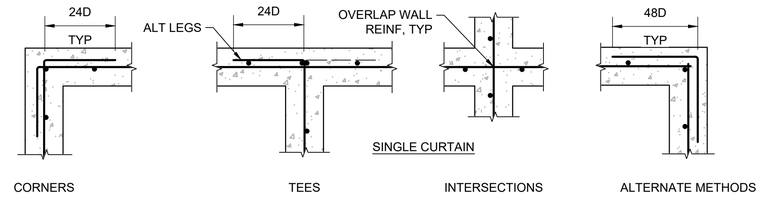

NOTES:
1. ALT METHOD MAY REPLACE HOOKED END WITH CORNER REINF AS SHOWN ON DETAIL
2. 'D' IN DIMENSION INDICATES BAR DIAMETER

C4 REINFORCING CONCRETE WALL INTERSECTIONS
3/4" = 1'-0"

0 1' 2' 3'

B1 VERTICAL WALL CONSTRUCTION JOINT
N.T.S.

B2 EXPANSION LOOP VAULT LID AND WALL CONNECTION
N.T.S.

B4 SLAB AT CONCRETE BEAM
1" = 1'-0"

0 1/2" 1' 2'

B5 STEAM/CONDENSATE BANK SECTION
N.T.S.

A1 NEW TUNNEL TO EXISTING BUSINESS ADMINISTRATION TUNNEL CONNECTION SECTION
N.T.S.

NOTES:
RE: C3/C-506 FOR CONSTRUCTION TUNNEL NOTES.

A3 BUSINESS ADMIN TUNNEL SECTION
N.T.S.

A4 NEW TUNNEL SECTION
N.T.S.

KELLER ASSOCIATES
305 North 3rd Ave, Suite A
Pocatello, Idaho 83201
(208) 238-2146

95% Design Review Not For Construction

NO.	REVISIONS	DATE

This document or any part thereof in detail or design concept is the personal property of Keller Associates, Inc. and may not be used in any form without the written authorization of Keller Associates, Inc.

DPW PROJECT #24-246
ISU; REPAIR UTILITY TUNNEL, PHASE 3

IDAHO STATE UNIVERSITY

TUNNEL SECTION DETAILS

DRAWN: KJW CHECK: MBH

VERIFY SCALE: Scales based on 22"x34" prints.

1-1/2 Inches

PROJECT NO.
208106-119

SHEET NO.
C-505

PRINTED: 4/7/2025 5:54 PM
LAST SAVED: 4/4/2025 9:22 AM
J:\208106-119 ISU REPLACE UTILITY TUNNEL, PHASE 3\C_DESN_CAD\3_DESIGN\D_PLANS-1\C-505.DWG

NOTES:

1. GUARDRAIL SHALL BE PROVIDED AT STAIRS AND OPEN SIDED WALKING SURFACES WHEN THEY ARE ELEVATED MORE THAN 30" ABOVE GRADE OR ADJACENT CONSTRUCTION.
2. GUARDRAIL MATERIAL
   a. FABRICATE GUARDRAIL FROM ASTM A53 GRADE B STEEL PIPE.
   b. GALVANIZE GUARDRAIL AFTER FABRICATION IN ACCORDANCE WITH ASTM A123.
   c. USE ZINC PHOSPHATE PRETREATMENT BEFORE FINAL COATING.
   d. APPLY POLYESTER POWER COAT USING DEGASSING GRADE RESIN.
4. HANDRAIL SHALL BE CONTINUOUS THE FULL LENGTH OF THE STAIR.
5. HANDRAIL EXTENSIONS SHALL BE PROVIDED AT TOP AND BOTTOM OF STAIRS.
6. WALL MOUNTED HANDRAILS SHALL BE SINGLE RAILS WITH TOP OF RAIL AT 2'-10" HEIGHT ABOVE LANDINGS OR TREAD NOSING.
7. ALL RAIL SHALL BE FIXED UNLESS OTHERWISE INDICATED ON THE DRAWINGS.
8. PLACE CENTER OF EMBEDDED POSTS 4" FROM EDGE OF CONCRETE AND 6" FROM FRONT EDGE OF CONCRETE STAIR NOSING UNLESS OTHERWISE INDICATED ON THE DRAWINGS.
9. PLACE GUARDRAIL POSTS OPPOSITE EACH OTHER WHERE RAILINGS ARE PARALLEL.
10. PROVIDE SLIP JOINTS AT 24' MAX CENTERS FOR EXPANSION OF RAIL LOCATE RAIL SLIP JOINTS AT FACE OF POST. GAP AT TIME OF INSTALLATION SHALL BE BASED ON TEMPERATURE OF GUARDRAIL (3/8" GAP AT 25° F, 0" GAP AT 100° F). AT CONCRETE EXPANSION JOINTS, PROVIDE MINIMUM OR 1" GAP IN SLIP JOINTS BUT NOT LESS THAN WIDTH OF CONCRETE EXPANSION JOINT. INSERT SLEEVES SHALL BE LONG ENOUGH TO ALLOW FOR THE FULL RANGE OF MOVEMENT. **RE: C5/C-506**
11. MATERIAL FOR SLIP JOINT SHALL BE OF THE SAME MATERIAL AS THE GUARDRAIL.
12. **ALL RAILS TO MEET ADA & IBC STANDARDS FOR MAXIMUM SIZE OF 2" OUTSIDE DIAMETER.**

C1 GUARDRAIL / HANDRAIL NOTES
N.T.S.

ADA RAMP NOTES:


1. FINISH CONCRETE WITH A COARSE BROOM SURFACE PERPENDICULAR TO THE SLOPE IN RAMP, LANDING AND FLARE AREAS.
2. PLACE PREFORMED EXPANSION JOINT FILLER BETWEEN ADA RAMP CONSTRUCTION AND OTHER CONCRETE POURS.
3. LANDINGS SHALL HAVE ABSOLUTE MINIMUM DIMENSIONS OF 4'-0" x 4'-0" AND ABSOLUTE MAXIMUM SLOPE OF 2% IN ALL DIRECTIONS.
4. THE DETECTABLE WARNING SURFACE TILES SHALL BE CAST IN PLACE, YELLOW, COMPOSITE SHELL TACTILE WARNING SURFACE TILES INSTALLED 24" DEEP ALONG THE FULL WIDTH OF THE PEDESTRIAN RAMP.

C2 ADA RAMP NOTES
N.T.S.

TUNNEL NOTES:

1. NO HEAVY EQUIPMENT, TRUCKS, BACKHOES ETC. SHOULD BE PLACED OVER TOP OF TUNNEL, UNTIL CONCRETE REACHES FULL STRENGTH.
2. ALL JOINTS TO BE SEALED WITH MASTIC JOINT SEAL WITH BUTYL COMPOUND PLASTIC WRAP.
3. EXTERIOR WALL OF TUNNEL TO BE SEALED WITH A COLD TAR / ASPHALTIC COATING.
4. PROVIDE PROTECTION & SUPPORT OF EXISTING POWER, CABLE, AND COMMUNICATIONS LINES ETC. DURING DEMOLITION OF EXISTING AND CONSTRUCTION OF NEW.
5. EXISTING UTILITIES SUCH AS POWER, COMMUNICATIONS, WATER, SEWER, STORM DRAIN, ETC.TO REMAIN IN SERVICE THROUGH ENTIRETY OF PROJECT.
6. ALL CONCRETE TO BE F'c=4,000 PSI MIN. @ 28 DAYS.
7. TUNNEL AND VAULT HAS BEEN DESIGNED FOR HS-20 LOADING.
8. PLACE SIKA SWELL TYPE WATERSTOP AT ALL HORIZONTAL AND VERTICAL JOINTS. NEW CONCRETE TO NEW CONCRETE AND NEW CONCRETE TO EXISTING CONCRETE.
9. SEE ELECTRICAL AND MECHANICAL PLANS FOR MECHANICAL AND ELECTRICAL DETAILS.
10. WHEN CONNECTING TO EXISTING TUNNEL LID, DO A TEST DRILL HOLE TO CHECK THICKNESS OF SLAB PRIOR TO NEW BAR PLACEMENT. IF LESS THAN 6" CONTACT ENGINEER OF RECORD.
11. DO NOT BACK FILL TUNNEL WALLS UNTIL THE TUNNEL ROOF HAS BEEN PLACED AND REACHED 100% OF THE DESIGN COMPRESSION STRENGTH.
12. TOP MAT OF REBAR IN TUNNEL LID AND EXPANSION LOOP VAULT TO BE EPOXY COATED.
13. BEND BARS IN ACCORDANCE WITH ACI 318. LAP #5 BARS 30". LAP #4 BARS 24". LAP #4 COATED BARS 30".
14. PLACE CONSTRUCTION JOINTS IN WALL AND TOP AND BOTTOM SLABS AT 12'-0" OC. RE: B1 & C3/C-504
15. FOR REINFORCING AT TUNNEL WALL INTERSECTIONS SEE DETAIL C4/C-505.

C3 TUNNEL NOTES
N.T.S.

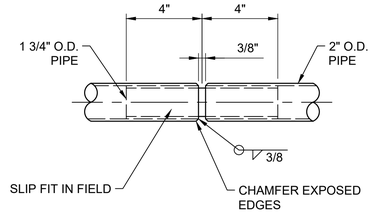


C5 RAIL TO RAIL SPLICE
3" = 1'-0"


NOTES:

SELECTED FEATURES:
1. SS GAS SHOCKS
2. EMERGENCY EGRESS PADDLE
3. HANDRAIL
4. BITUMINOUS COATING

FEATURES:
1. MATERIAL: ALUMINUM
2. FINISH: MILL
3. LOADING: AASHTO H20 WHEEL LOADS. OCCASIONAL TRAFFIC ONLY.
4. 316 SS NUTS & BOLTS.
5. AREA OF FRAME IN CONTACT WITH CONCRETE TO BE PAINTED WITH BITOUMINOUS COATING.
6. 1 1/2 DIA. DRAIN COUPLING.
7. ODOR REDUCTION GASKET/CUSHION.
8. SS AUTOMATIC HOLD OPEN ARM W/RED VINYL GRIP.
9. RECESSED STAPLE FOR PADLOCK.

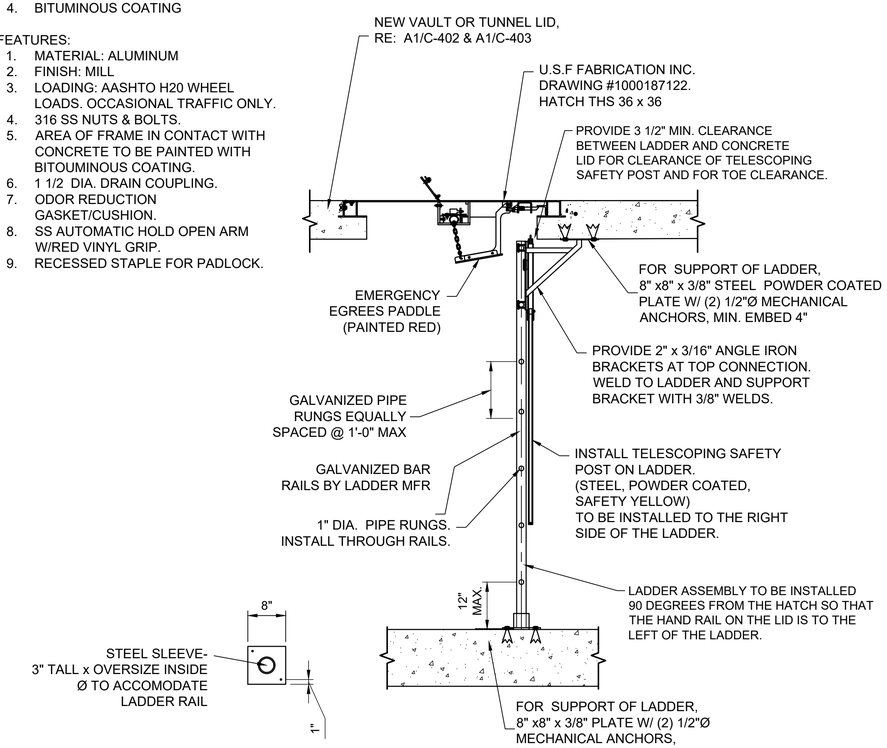

A1 TUNNEL ACCESS HATCH AND LADDER DETAIL
N.T.S.

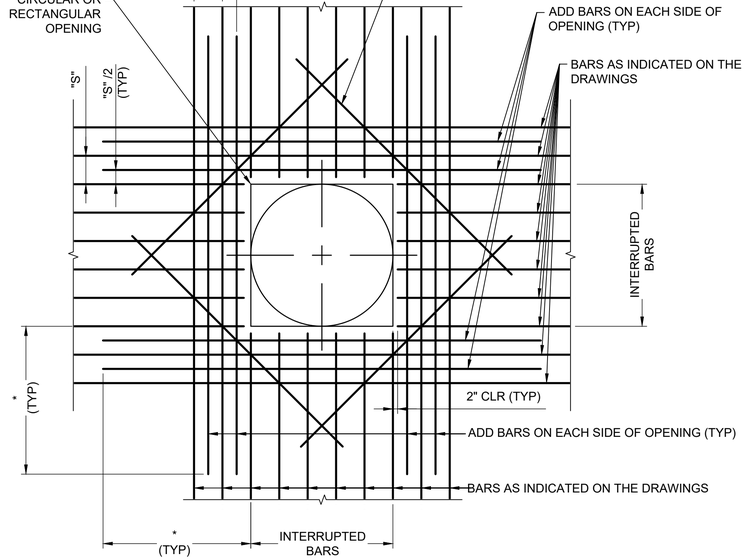

NOTES:
1. AREA OF ADD BARS AT EACH EDGE OF OPENING IN EACH DIRECTION SHALL MATCH 1/2 THE CROSS SECTIONAL AREA OF THE INTERRUPTED BARS.
2. PROVIDE STANDARD ACI HOOKS ON BARS IF STRAIGHT EXTENSION, PAST THE OPENING, CANNOT BE ACHIEVED.
3. PLACE ADD BARS IN SAME PLANES AS INDICATED REINFORCING.
4. PLACE #5 DIAGONAL BARS UNDER INDICATED REINFORCING.

* DIMENSION EQUALS OPENING DIMENSION MEASURED PERPENDICULAR TO ADD BARS PLUS LAP SPLICE LENGTH.

A3 ADDITIONAL REINFORCING AT OPENINGS IN CONCRETE SLABS OR WALLS
N.T.S.

KELLER ASSOCIATES
305 North 3rd Ave, Suite A
Pocatello, Idaho 83201
(208) 238-2146

95% Design Review Not For Construction

NO.	REVISIONS	DATE

This document or any part thereof in detail or design concept is the personal property of Keller Associates, Inc. and shall not be used in any form without the written authorization of Keller Associates, Inc.

DPW PROJECT #24-246
ISU: REPAIR UTILITY TUNNEL, PHASE 3

IDAHO STATE UNIVERSITY

TUNNEL SECTION DETAILS


DRAWN: KJW | CHECK: MBH

VERIFY SCALE: Scales based on 22"x34" prints.
1-1/2 Inches

PROJECT NO.
208106-119


SHEET NO.
C-506

J:\208106-119 ISU REPLACE UTILITY TUNNEL, PHASE 3\C_DESN_CAD\3_DESIGN\D_PLANS-1\C-506.DWG LAST SAVED: 4/4/2025 12:04 PM PRINTED: 4/7/2025 5:54 PM

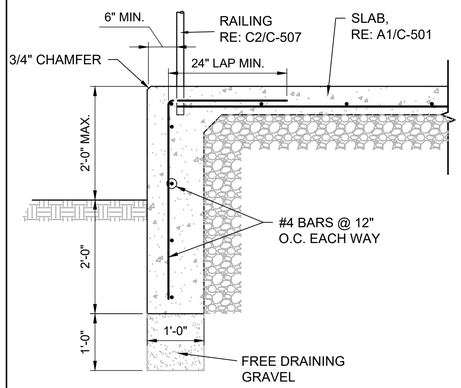


C1 THICKENED EDGE SLAB WITH STEM WALL

12" = 1'-0" 0 1" 2"

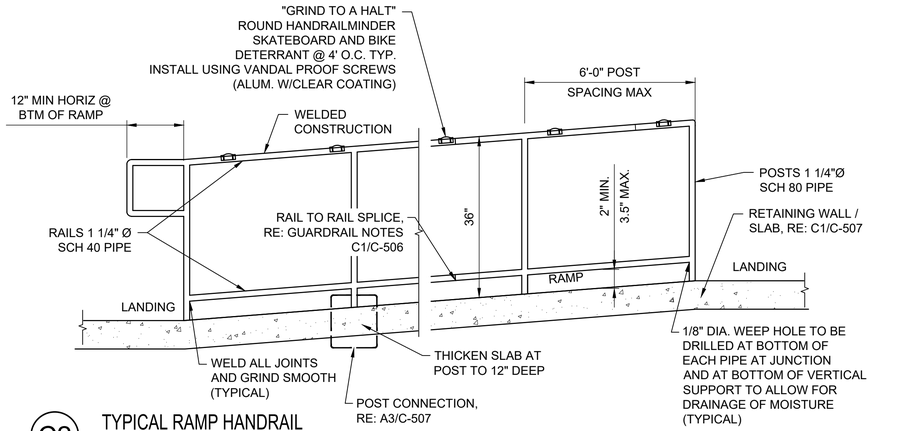

C2 TYPICAL RAMP HANDRAIL

N.T.S.

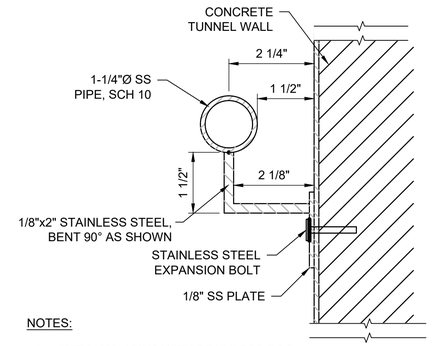


NOTES:

1. WELL ALL JOINS WITH STAINLESS ROD.
2. BUILD FROM STAINLESS STEEL.
3. SEE NOTES C1/C-506 FOR HANDRAIL NOTES.


C4 HANDRAIL ATTACHED TO BUILDING

1" = 1'-0" 0 1/2' 1' 2'

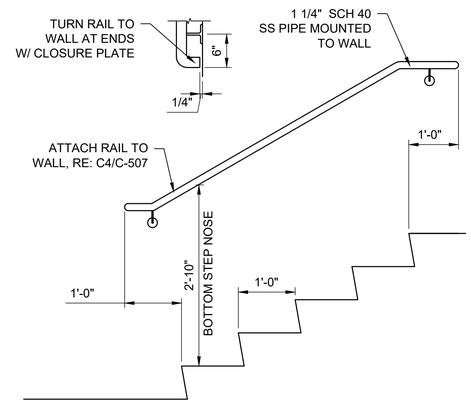


C5 HANDRAIL

3/4" = 1'-0" 0 1' 2' 3'

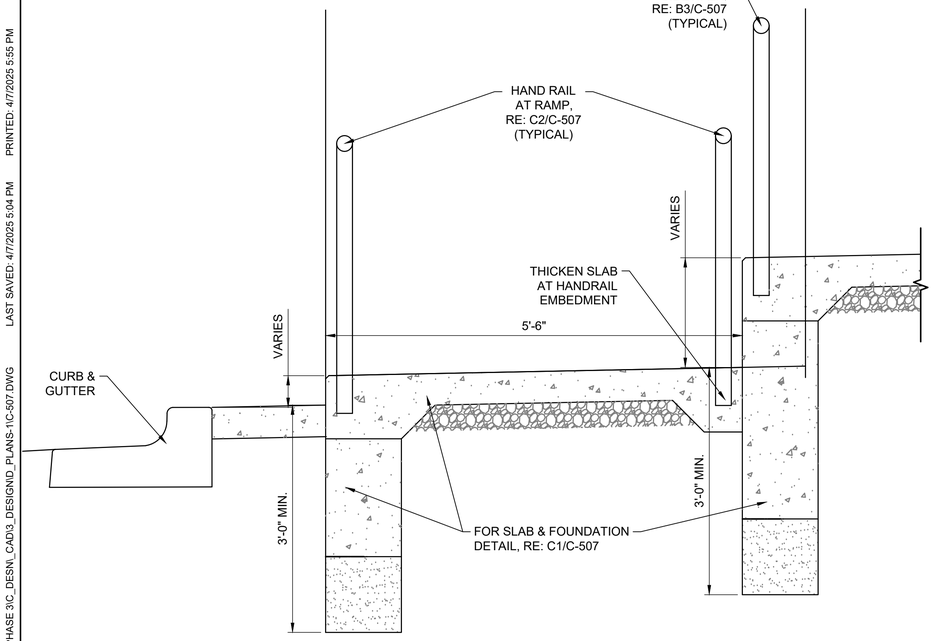


A1 ADA RAMP SECTION

1" = 1'-0" 0 1/2' 1' 2'

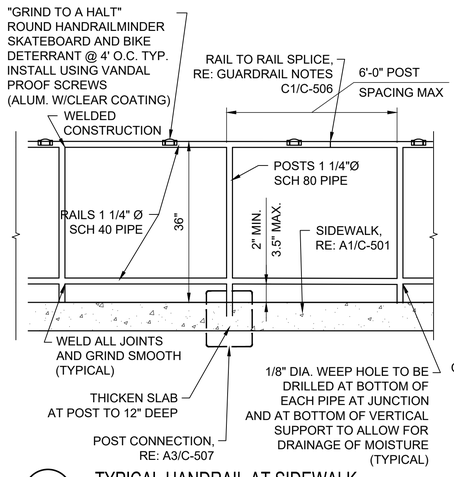

B3 TYPICAL HANDRAIL AT SIDEWALK


N.T.S.

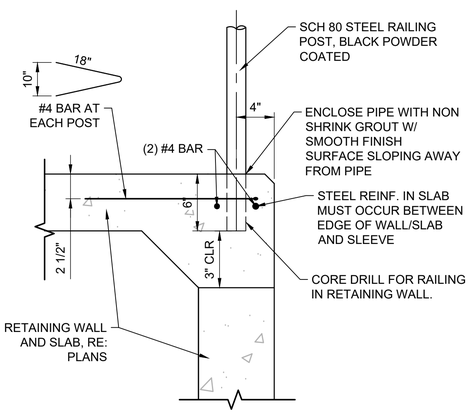

A3 RAILING INSTALLATION

1-1/2" = 1'-0" 0 6" 12" 18"

SECTION A

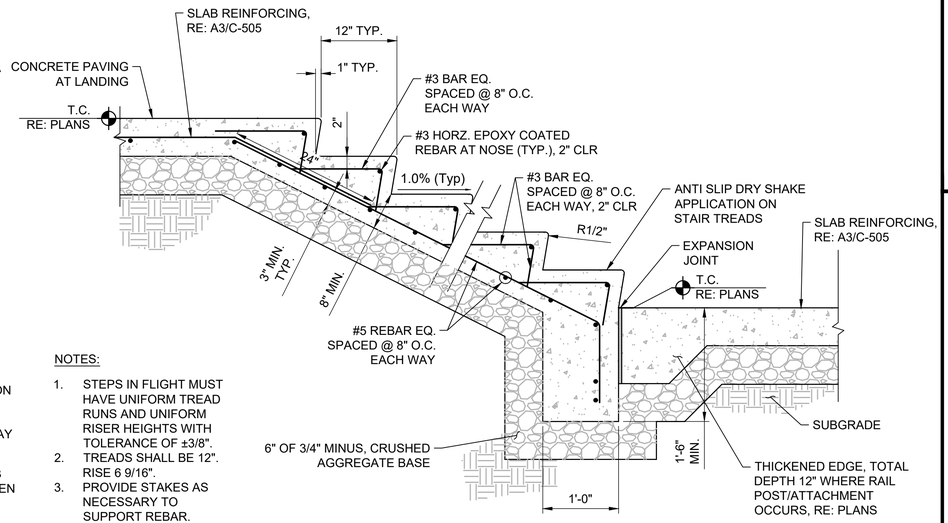

NOTES:

1. STEPS IN FLIGHT MUST HAVE UNIFORM TREAD RUNS AND UNIFORM RISER HEIGHTS WITH TOLERANCE OF ±3/8".
2. TREADS SHALL BE 12". RISE 6 9/16".
3. PROVIDE STAKES AS NECESSARY TO SUPPORT REBAR.

SECTION VIEW

A4 STAIR WITH CURB WALL DETAIL

N.T.S.

KELLER ASSOCIATES
305 North 3rd Ave, Suite A
Pocatello, Idaho 83201
(208) 238-2146

95% Design Review Not For Construction

NO.	REVISIONS	DATE

This document or any part thereof in detail or design concept is the personal property of Keller Associates, Inc. and shall not be used in any way without the written authorization of Keller Associates, Inc.

DPW PROJECT #24-246
ISU: REPAIR UTILITY TUNNEL, PHASE 3

IDAHO STATE UNIVERSITY

DETAILS

DRAWN: KJW CHECK: MBH


VERIFY SCALE: Scales based on 22"x34" prints.


1-1/2 Inches

PROJECT NO.
208106-119

SHEET NO.
C-507


J:\208106-119 ISU REPLACE UTILITY TUNNEL, PHASE 3\C_DESN_CAD\3_DESIGN\D_PLANS-1\C-507.DWG LAST SAVED: 4/7/2025 5:04 PM PRINTED: 4/7/2025 5:55 PM

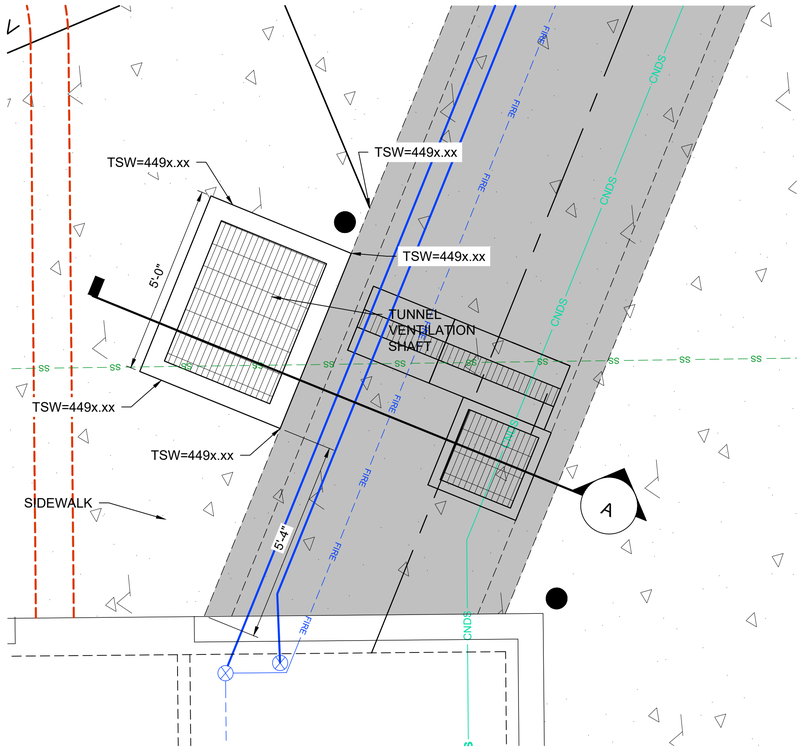

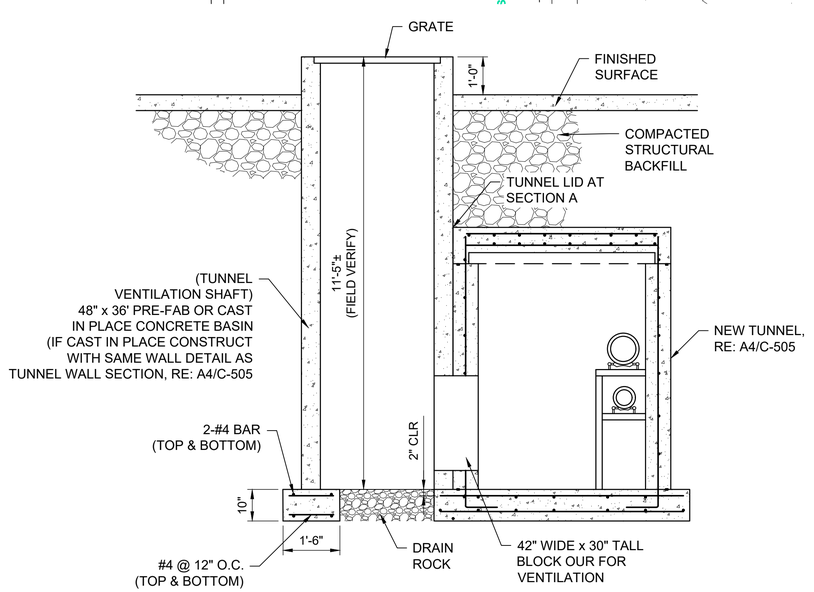


SECTION A


A1 ENLARGED VENTILATION SHAFT PLAN & SECTION DETAIL
1/2" = 1'-0"

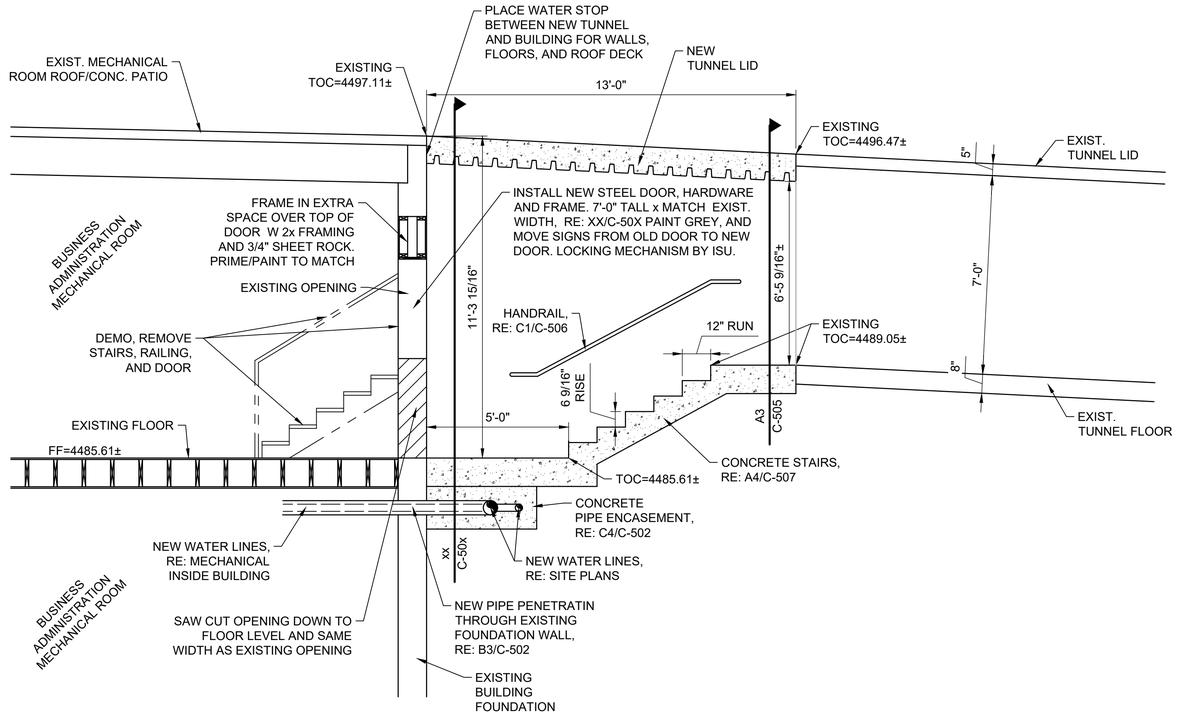

B3 NEW TUNNEL TO BUSINESS ADMINISTRATION BUILDING CONNECTION SECTION
N.T.S.

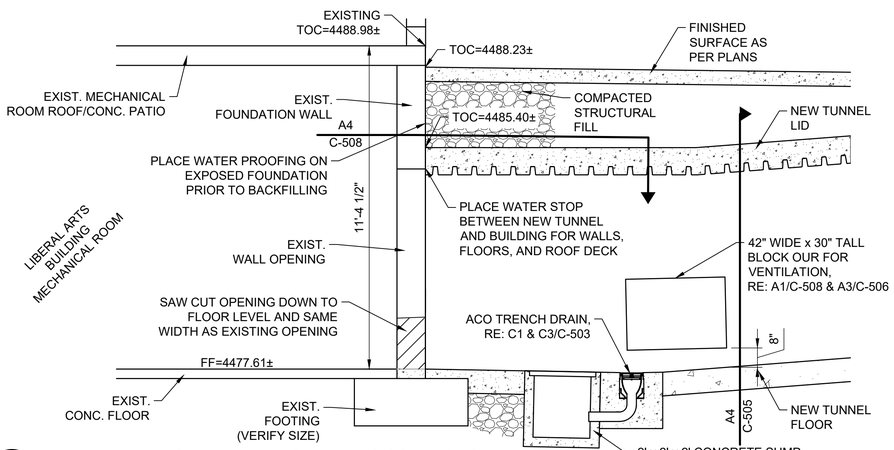

A3 NEW TUNNEL TO LIBERAL ARTS BUILDING CONNECTION
N.T.S.

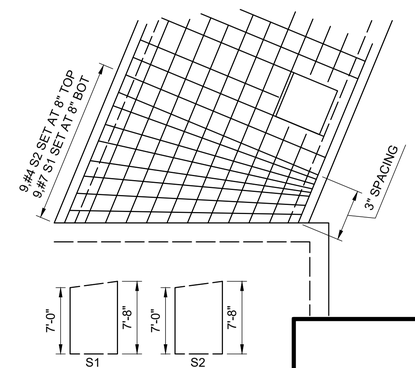

A4 REINFORCEMENT / BAR SET DETAILS
N.T.S.

0 1' 2' 4'

KELLER ASSOCIATES
305 North 3rd Ave, Suite A
Pocatello, Idaho 83201
(208) 238-2146

95% Design Review Not For Construction

NO.	REVISIONS	DATE

This document or any part thereof in detail or design concept is the personal property of Keller Associates, Inc. and shall not be used in any way without the written authorization of Keller Associates, Inc.

DPW PROJECT #24-246
ISU; REPAIR UTILITY TUNNEL, PHASE 3

IDAHO STATE UNIVERSITY

DETAILS

DRAWN: KJW CHECK: MBH

VERIFY SCALE: Scales based on 22"x34" prints.
1-1/2 Inches

PROJECT NO.
208106-119

SHEET NO.
C-508

PRINTED: 4/7/2025 5:55 PM
LAST SAVED: 4/7/2025 1:40 PM
J:\208106-119 ISU REPLACE UTILITY TUNNEL, PHASE 3\C_DESN_CAD\3_DESIGN\D_PLANS-11C-508.DWG

PLAN VIEW

SECTION VIEW

CITY OF POCATELLO
Standard Revsions

Concrete Dumpster Pad

ISSUE DATE:	02/22/2016	DRAWN BY:	JJM
REVISED DATE:	-	SCALE:	NOT TO SCALE

DETAIL **PSD-717**

SHEET 1 OF 1

PLAN VIEW

ELEVATION VIEW

CITY OF POCATELLO
Standard Revsions

Concrete Dumpster Pad w/Enclosure & Gate

ISSUE DATE:	07/19/2013	DRAWN BY:	JJM
REVISED DATE:	-	SCALE:	NOT TO SCALE

DETAIL **PSD-717B**

SHEET 1 OF 2

SECTION VIEW

BOLLARD DETAIL

GATE POST DETAIL

CITY OF POCATELLO
Standard Revsions

Concrete Dumpster Pad w/Enclosure & Gate

ISSUE DATE:	07/19/2013	DRAWN BY:	JJM
REVISED DATE:	-	SCALE:	NOT TO SCALE

DETAIL **PSD-717B**

SHEET 2 OF 2

KELLER ASSOCIATES
305 North 3rd Ave, Suite A
Pocatello, Idaho 83201
(208) 238-2146

95% Design Review Not For Construction

NO.	REVISIONS	DATE

This document or any part thereof in detail or design concept is the personal property of Keller Associates, Inc. and shall not be reused in any form without the written authorization of Keller Associates, Inc.

DPW PROJECT #24-246
ISU; REPAIR UTILITY TUNNEL, PHASE 3

IDAHO STATE UNIVERSITY

DETAILS

DRAWN: KJW | CHECK: MBH


VERIFY SCALE: Scales based on 22"x34" prints.

1-1/2 Inches

PROJECT NO. 208106-119


SHEET NO. C-509

J:\208106-119 ISU REPLACE UTILITY TUNNEL, PHASE 3\C_DESN_CAD\3_DESIGN\D_PLANS-1\C-509.DWG LAST SAVED: 2/19/2025 1:12 PM PRINTED: 4/7/2025 5:55 PM

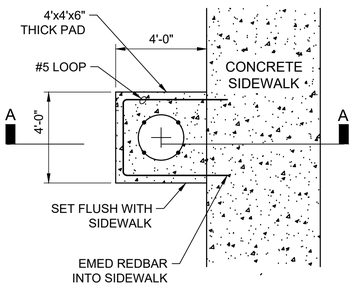


PLAN

NOTES:
1. ALL CONDUIT ELBOWS USED IN CONCRETE BASES SHALL BE RPC.
2. STEEL CONDUIT SHALL BE USED TO EXTEND ELBOWS BEYOND FOUNDATION.
3. SPARE STUBOUTS SHALL BE TERMINATED WITH A STEEL COUPLING AND PLASTIC PUSH PLUG AT BOTH ENDS.
4. DO NOT GROUT IF BREAKAWAY DEVICES ARE USED.
5. INSTALL EXPANSION JOINT MATERIAL BETWEEN FOUNDATION & SLAB.

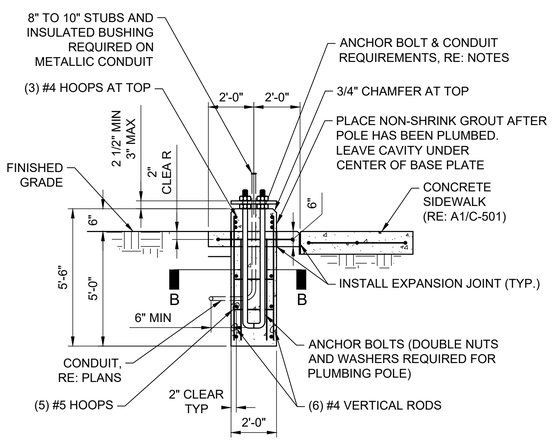

SECTION A-A

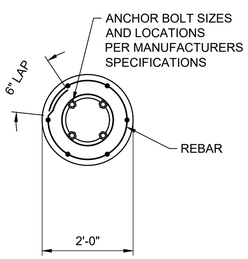


SECTION B-B

A1 SITE LIGHT FOUNDATION
N.T.S.

NOTES:

1. NYLOPLAST INLET BASINS, GRATES, FRAMES, PIPE CONNECTIONS, ETC.
2. INLET GRATE AND INVERT PIPE ELEVATIONS AS PER PLANS.
3. THE BACKFILL MATERIAL SHALL BE CLASS II, ASTM D2321. BEDDING & BACKFILL SHALL BE PLACED & COMPACTED UNIFORMLY IN ACCORDANCE WITH ASTM D2321. RE: MANUFACTURER RECOMMENDATIONS.

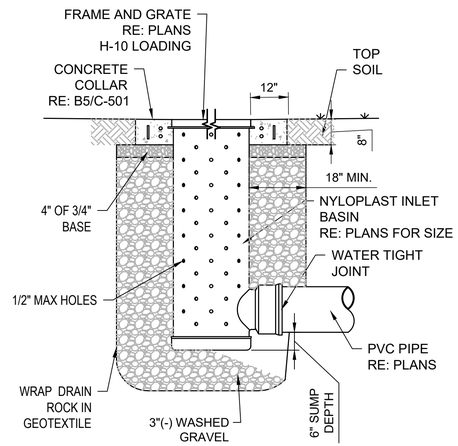

A3 NYLOPLAST PERFORATED DRAIN BASIN / DRY WELL
N.T.S.

KELLER ASSOCIATES
305 North 3rd Ave, Suite A
Pocatello, Idaho 83201
(208) 238-2146

95% Design Review Not For Construction

NO.	REVISIONS	DATE

This document or any part thereof in detail or design concept is the personal property of Keller Associates, Inc. and shall not be used in any form without the written authorization of Keller Associates, Inc.

DPW PROJECT #24-246
ISU: REPAIR UTILITY TUNNEL, PHASE 3

IDAHO STATE UNIVERSITY

DETAILS

DRAWN: KJW CHECK: MBH

VERIFY SCALE: Scales based on 22"x34" prints.
1-1/2 Inches

PROJECT NO.
208106-119

SHEET NO.
C-510

J:\208106-119 ISU REPLACE UTILITY TUNNEL, PHASE 3\C_DESN_CAD\3_DESIGN\D_PLANS-11C-510.DWG LAST SAVED: 3/6/2025 6:53 PM PRINTED: 4/7/2025 5:56 PM

APPENDIX A

EXISTING IRRIGATION SYSTEM DRAWINGS PROVIDED BY IDAHO STATE UNIVERISTY

Idaho State UNIVERSITY

ISU IRRIGATION MAP

MAIN CAMPUS

POCATELLO, IDAHO

CESAR CHAVEZ ST.

1

4

5

7

10

15

VAULT

VAULT

ADJOINING SHEETS

	11	12
14		16
19	20	21

LEGEND

- MAIN SUPPLY VALVE
- DOUBLE CHECK VALVE
- ISOLATION VALVE
- QUICK COUPLING VALVE
- ELECTRIC CONTROL VALVE
- MANUAL CONTROL VALVE
- DRAIN VALVE
- LINE FLUSHING VALVE
- ½" THREADED RISER
- HOSE BIB
- CONTROLLER (Controller Number / Number of Stations)
- ELECTRICAL JUNCTION BOX
- LARGE TURF ROTOR
- MEDIUM TURF ROTOR
- SMALL TURF ROTOR
- SPRAY HEAD
- STREAM ROTATOR
- MAIN IRRIGATION LINE
- IRRIGATION PIPE
- IRRIGATION CONTROL WIRE
- DRIP IRRIGATION
- SLEEVE
- ELECTRICAL LINE

GRAPHIC SCALE

0 30' 60'

1 inch = 30'

N

DRAWN BY: KP

CHECKED BY: DM

PROJECT DATE: MARCH/2016

SHEET: 15 OF 43

37

41

32

40

31

Student Health

CESAR CHAVEZ ST.

Idaho State UNIVERSITY

ISU IRRIGATION MAP

MAIN CAMPUS

POCATELLO, IDAHO

ADJOINING SHEETS		
11	12	13
15		17
20	21	22

LEGEND

- MAIN SUPPLY VALVE
- DOUBLE CHECK VALVE
- ISOLATION VALVE
- QUICK COUPLING VALVE
- ELECTRIC CONTROL VALVE
- MANUAL CONTROL VALVE
- DRAIN VALVE
- LINE FLUSHING VALVE
- ½" THREADED RISER
- HOSE BIB
- CONTROLLER (Controller Number / Number of Stations)
- ELECTRICAL JUNCTION BOX
- LARGE TURF ROTOR
- MEDIUM TURF ROTOR
- SMALL TURF ROTOR
- SPRAY HEAD
- STREAM ROTATOR
- MAIN IRRIGATION LINE
- IRRIGATION PIPE
- IRRIGATION CONTROL WIRE
- DRIP IRRIGATION
- SLEEVE
- ELECTRICAL LINE

GRAPHIC SCALE

0 30' 60'

1 inch = 30'

N

DRAWN BY: KP

CHECKED BY: DM

PROJECT DATE: MARCH/2016

SHEET: 16 OF 43

Idaho State UNIVERSITY

ISU IRRIGATION MAP

MAIN CAMPUS

POCATELLO, IDAHO

8

11

12

13

E. PUTNUM ST.

S. 5th AVE.

VAULT

MAIN SUPPY IN TUNNEL

ADJOINING SHEETS

	15	16
19		21
25		
	26	27

LEGEND

- MAIN SUPPLY VALVE
- DOUBLE CHECK VALVE
- ISOLATION VALVE
- QUICK COUPLING VALVE
- ELECTRIC CONTROL VALVE
- MANUAL CONTROL VALVE
- DRAIN VALVE
- LINE FLUSHING VALVE
- ½" THREADED RISER
- HOSE BIB
- CONTROLLER
- ELECTRICAL JUNCTION BOX
- LARGE TURF ROTOR
- MEDIUM TURF ROTOR
- SMALL TURF ROTOR
- SPRAY HEAD
- STREAM ROTATOR
- MAIN IRRIGATION LINE
- IRRIGATION PIPE
- IRRIGATION CONTROL WIRE
- DRIP IRRIGATION
- SLEEVE
- ELECTRICAL LINE

Controller Number

Number of Stations

GRAPHIC SCALE

0 30' 60'

1 inch = 30'

N

DRAWN BY: KP

CHECKED BY: DM

PROJECT DATE: MARCH/2016

SHEET: 20 OF 43

14

6

17

E. HUMBOLT ST.

Idaho State UNIVERSITY

ISU IRRIGATION MAP

MAIN CAMPUS

POCATELLO, IDAHO

ADJOINING SHEETS

15	16	17
20		22
26	27	28

LEGEND

- MAIN SUPPLY VALVE
- DOUBLE CHECK VALVE
- ISOLATION VALVE
- QUICK COUPLING VALVE
- ELECTRIC CONTROL VALVE
- MANUAL CONTROL VALVE
- DRAIN VALVE
- LINE FLUSHING VALVE
- ½" THREADED RISER
- HOSE BIB
- CONTROLLER
- ELECTRICAL JUNCTION BOX
- LARGE TURF ROTOR
- MEDIUM TURF ROTOR
- SMALL TURF ROTOR
- SPRAY HEAD
- STREAM ROTATOR
- MAIN IRRIGATION LINE
- IRRIGATION PIPE
- IRRIGATION CONTROL WIRE
- DRIP IRRIGATION
- SLEEVE
- ELECTRICAL LINE

GRAPHIC SCALE

0 30' 60'

1 inch = 30'


N

DRAWN BY: KP

CHECKED BY: DM

PROJECT DATE: MARCH/2016

SHEET: 21 OF 43

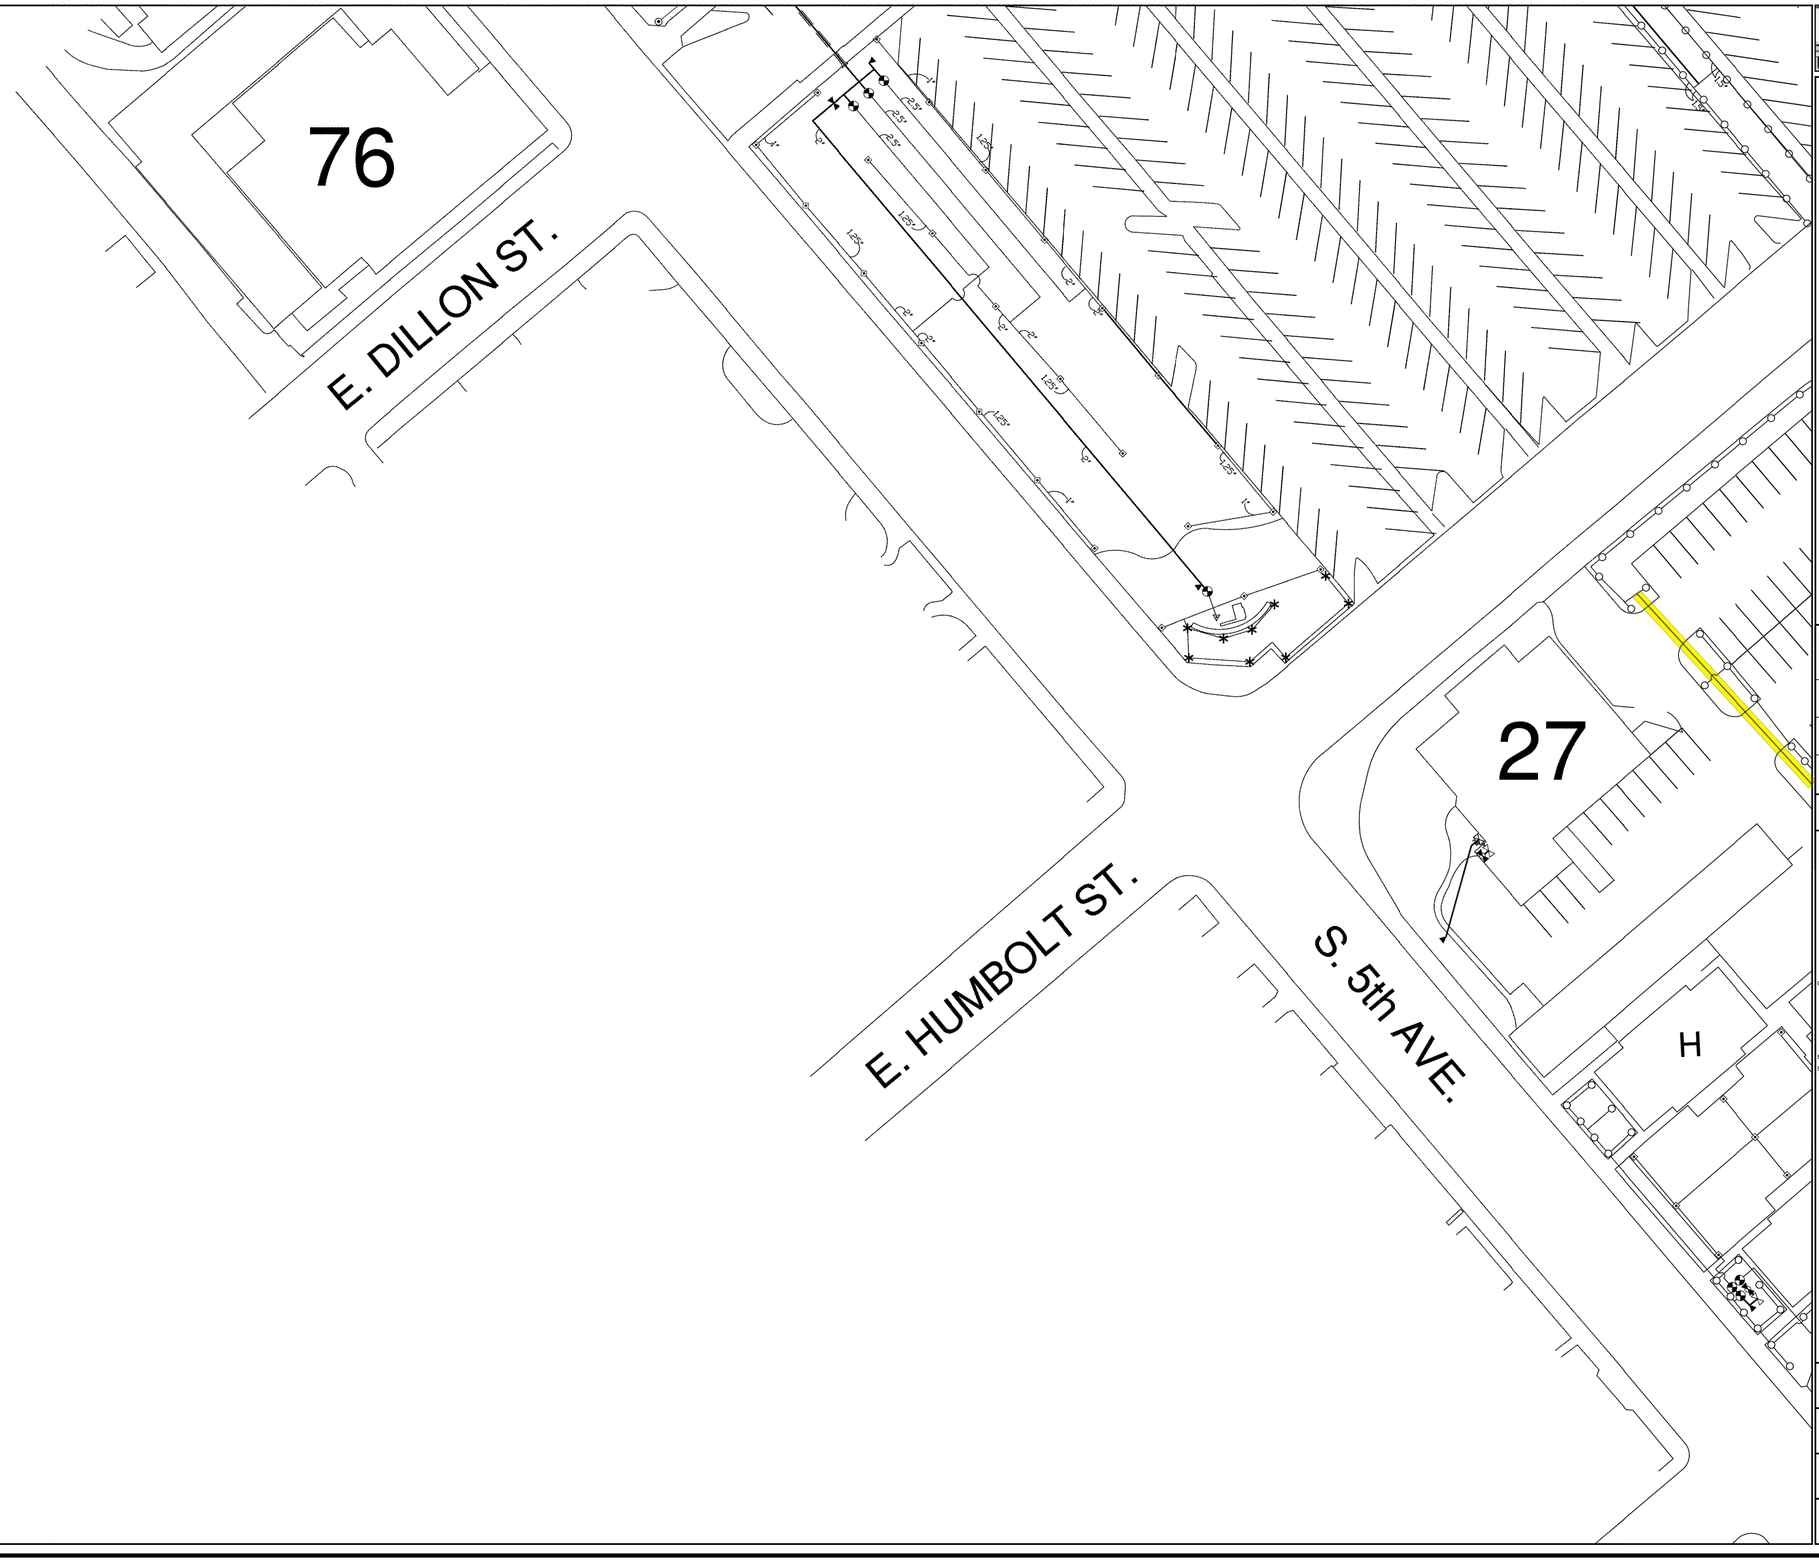

Idaho State UNIVERSITY

ISU IRRIGATION MAP

MAIN CAMPUS

POCATELLO, IDAHO

ADJOINING SHEETS

	20	21
25		27
31		32

LEGEND

- MAIN SUPPLY VALVE
- DOUBLE CHECK VALVE
- ISOLATION VALVE
- QUICK COUPLING VALVE
- ELECTRIC CONTROL VALVE
- MANUAL CONTROL VALVE
- DRAIN VALVE
- LINE FLUSHING VALVE
- ½" THREADED RISER
- HOSE BIB
- CONTROLLER (Controller Number)
- ELECTRICAL JUNCTION BOX (Number of Stations)
- LARGE TURF ROTOR
- MEDIUM TURF ROTOR
- SMALL TURF ROTOR
- SPRAY HEAD
- STREAM ROTATOR
- MAIN IRRIGATION LINE
- IRRIGATION PIPE
- IRRIGATION CONTROL WIRE
- DRIP IRRIGATION
- SLEEVE
- ELECTRICAL LINE

GRAPHIC SCALE

0 30' 60'

1 inch = 30'


N

DRAWN BY: KP

CHECKED BY: DM

PROJECT DATE: MARCH/2016

SHEET: 26 OF 43

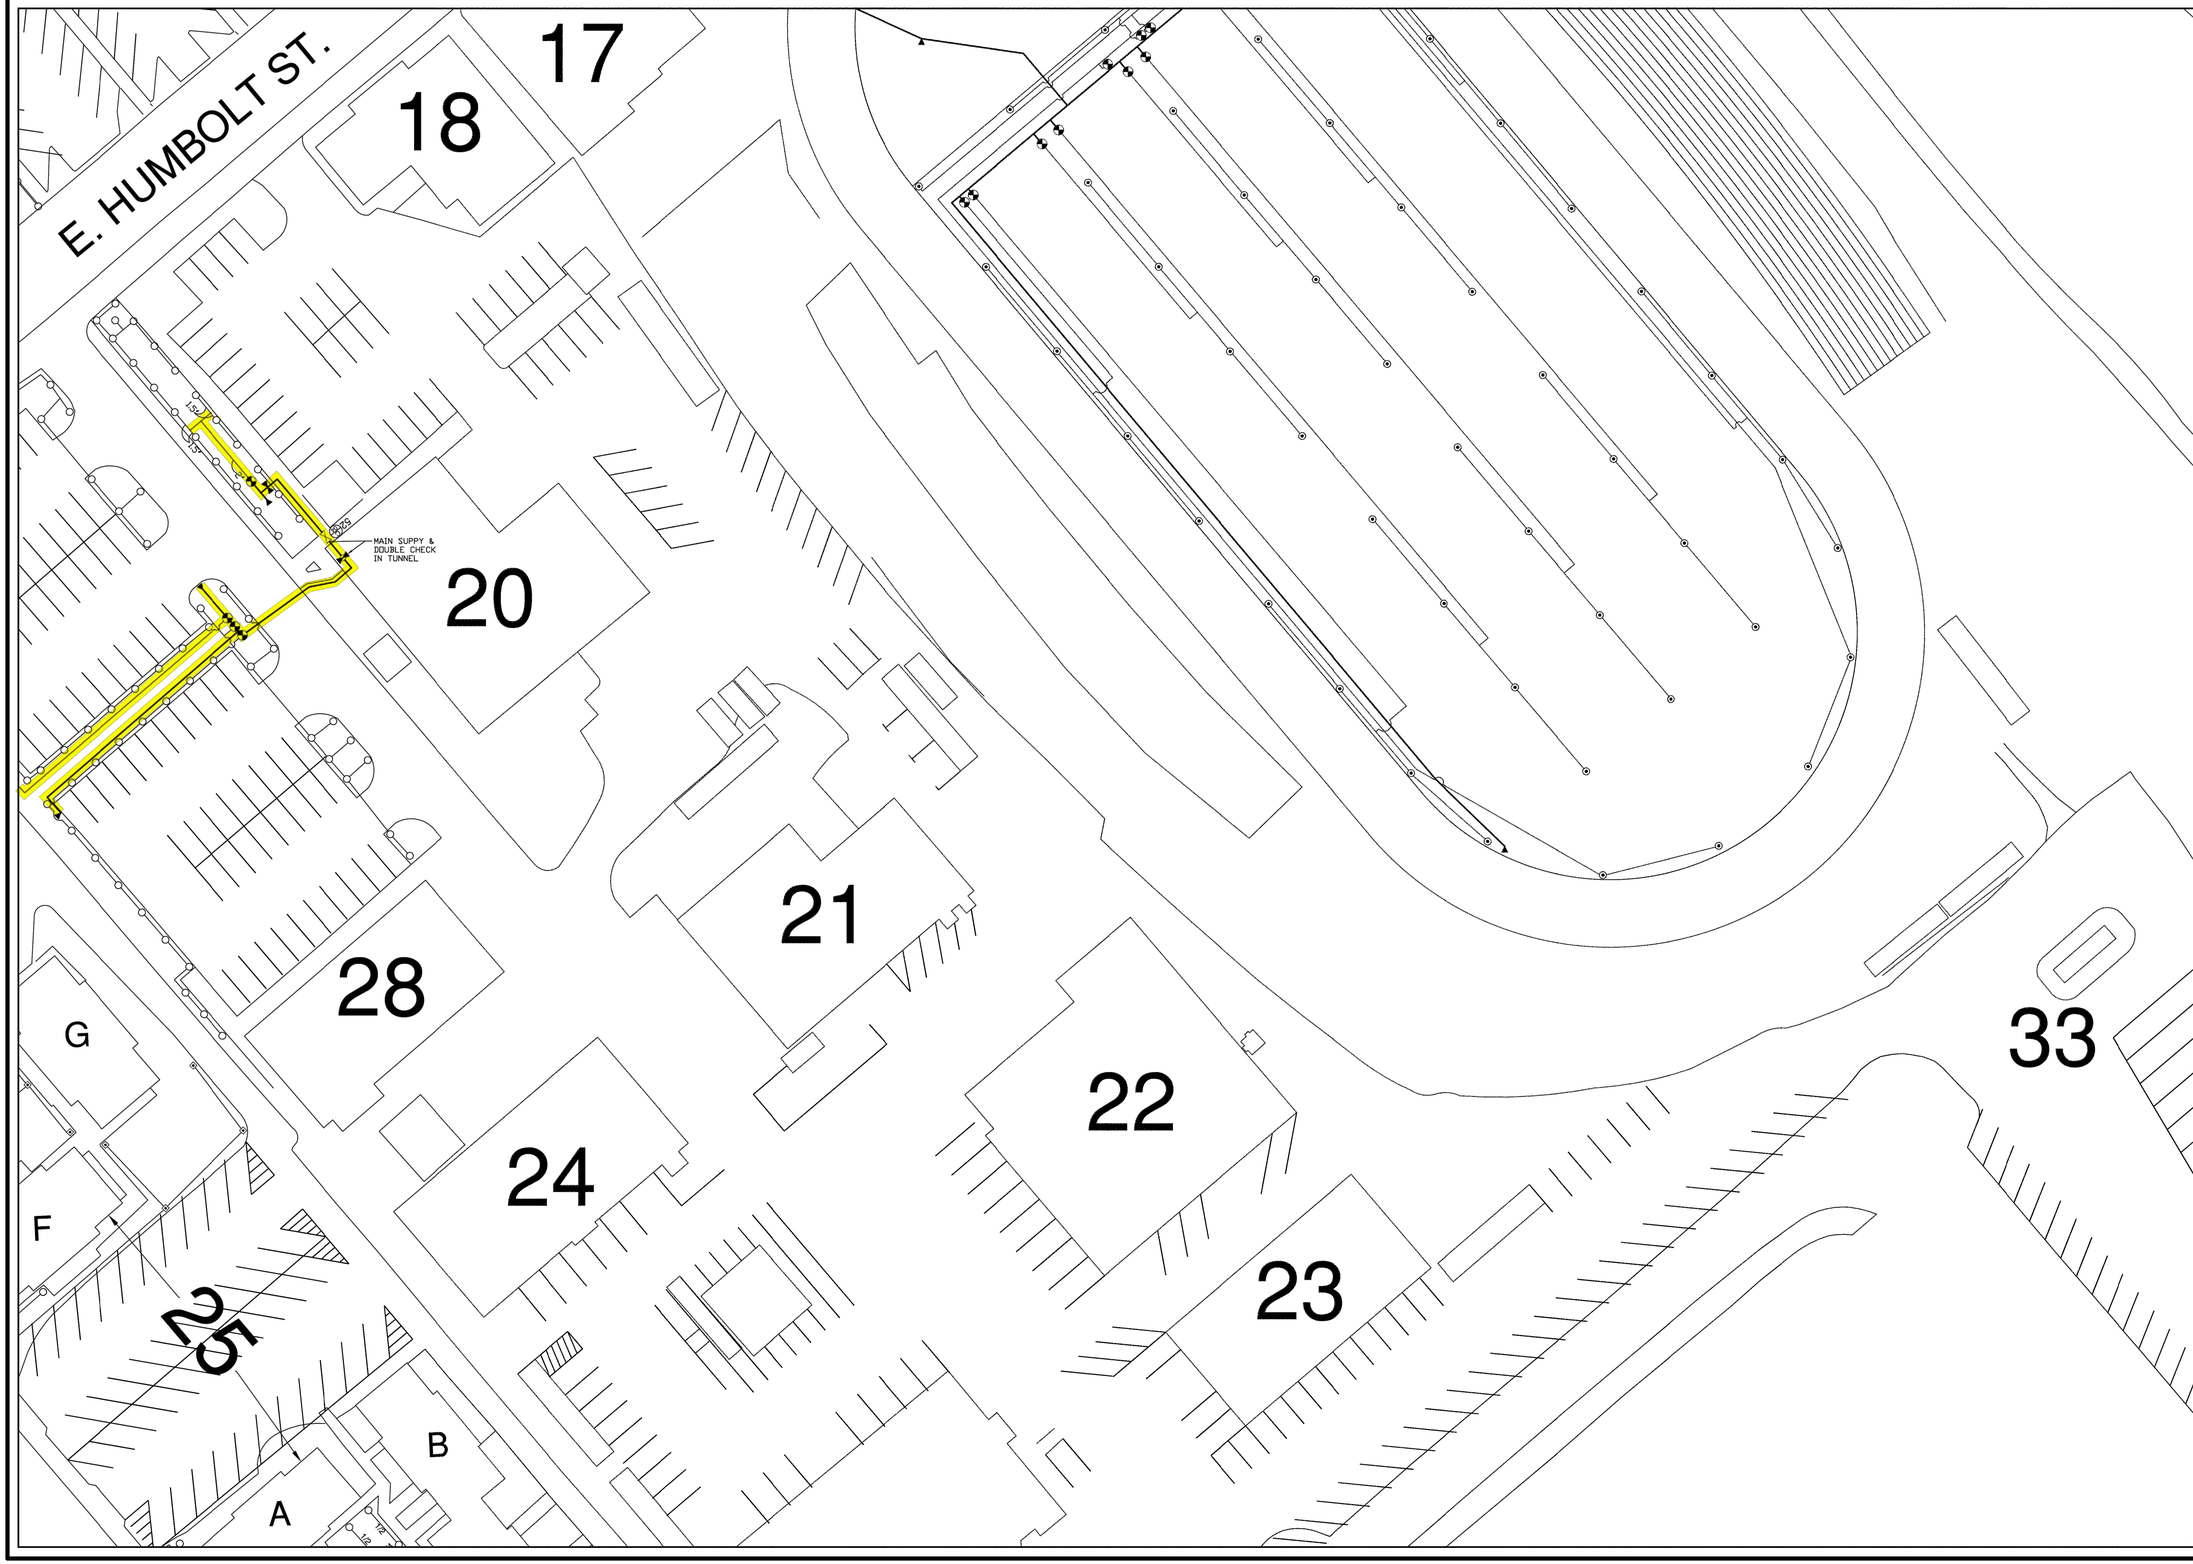

Idaho State UNIVERSITY

ISU IRRIGATION MAP

MAIN CAMPUS

POCATELLO, IDAHO

ADJOINING SHEETS		
20	21	22
26		28
	32	33

LEGEND

- MAIN SUPPLY VALVE
- DOUBLE CHECK VALVE
- ISOLATION VALVE
- QUICK COUPLING VALVE
- ELECTRIC CONTROL VALVE
- MANUAL CONTROL VALVE
- DRAIN VALVE
- LINE FLUSHING VALVE
- ½" THREADED RISER
- HOSE BIB
- CONTROLLER (Controller Number / Number of Stations)
- ELECTRICAL JUNCTION BOX
- LARGE TURF ROTOR
- MEDIUM TURF ROTOR
- SMALL TURF ROTOR
- SPRAY HEAD
- STREAM ROTATOR
- MAIN IRRIGATION LINE
- IRRIGATION PIPE
- IRRIGATION CONTROL WIRE
- DRIP IRRIGATION
- SLEEVE
- ELECTRICAL LINE

GRAPHIC SCALE

0 30' 60'

1 inch = 30'

N

DRAWN BY: KP

CHECKED BY: DM

PROJECT DATE: MARCH/2016

SHEET: 27 OF 43

SUMP PUMP - SIMPLEX - SUBMERSIBLE TYPE


SYMBOL	FEET HEAD	GPM	ELECTRICAL			HP	RPM	PENTAIR MODEL	PUMP TYPE	REMARKS
			VOLTS	HERTZ	PHASE					
SP-1	25	40	120	60	1	1/2	1725	SHEF 45	SUBMERSIBLE	SEE SUMP DETAIL 1/M-001

SELECTION BASED ON ZOELLER

STEAM PRESSURE REGULATING VALVE

SYMBOL	CAPACITY LBS/HR	INLET PRESSURE PSIG	OUTLET PRESSURE PSIG	CV	MAX SOUND LEVEL dBA	PRESSURE (SPRING) RANGE	SPENCE MODEL	SIZE	DUTY	LOCATION	REMARKS
SPRV-1	-	51	5	-	85	1-15 PSIG	TYPE ED SERIES	2"	ENGINEERING BUILDING	TUNNEL	PROVIDE WITH PILOT OPERATOR

SELECTION BASED ON ARI ARMATUREN
SEE SPECIFICATION SECTION 232200

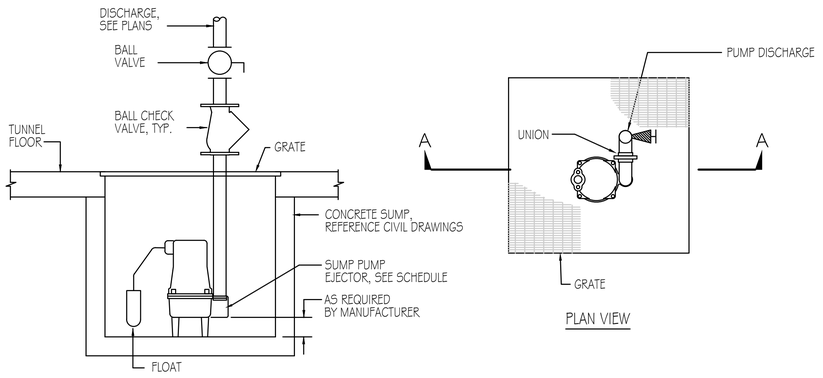

SUBMERSIBLE SUMP PUMP DETAIL

SCALE: NONE

1/M-001

KELLER ASSOCIATES

HEATH Engineering Company

.\Andy-03.25.24.tif

NO.	REVISIONS	DATE
-	-	-

This document or any part thereof in detail or design concept is the personal property of Keller Associates, Inc. and shall not be used in connection with any work other than the specific project for which it was prepared without the written authorization of Keller Associates, Inc.

DPW PROJECT #24-246
ISU: REPAIR UTILITY TUNNEL, PHASE 3

IDAHO STATE UNIVERSITY

MECHANICAL EQUIPMENT SCHEDULES

DRAWN: GWM | CHECK: AJP

VERIFY SCALE: Scales based on 22"x34" prints.

1-1/2 Inches

PROJECT NO.
208106-119

SHEET NO.
M-001

I:\24101\01 - DWG\MECH\SHEET\24101-M-001.dwg, 4/3/2025 5:15:48 PM, kbrown

FRAZIER HALL

PHYSICAL SCIENCE COMPLEX

SEE DRAWINGS MD101 AND M-101
FOR WORK IN THIS AREA

SEE DRAWING M-402
FOR WORK IN THIS AREA

ENGINEERING - LILLIBRIDGE

LIBERAL ARTS - KEGEL

ADMINISTRATION

1 M-100 **OVERALL SITE PLAN**
SCALE: 1"=30'-0"
30 15 0 30 60

KELLER ASSOCIATES

HEATH Engineering Company

.\Andy-03.25.24.tif

NO.	REVISIONS	DATE
-	-	-

This document or any part thereof in detail or design concept is the personal property of Keller Associates, Inc. and shall not be used in connection with any work other than the specific project for which it was prepared without the written authorization of Keller Associates, Inc.

DPW PROJECT #24-246
ISU: REPAIR UTILITY TUNNEL, PHASE 3

IDAHO STATE UNIVERSITY

OVERALL SITE PLAN


DRAWN:GWM CHECK: AJP

VERIFY SCALE: Scales based on 22"x34" prints.
1-1/2 Inches

PROJECT NO.
208106-119

SHEET NO.
M-100

I:\24101101 - DWG\MECH\SHEET\24101-M-100.dwg, 4/3/2025 5:15:51 PM, kbrown

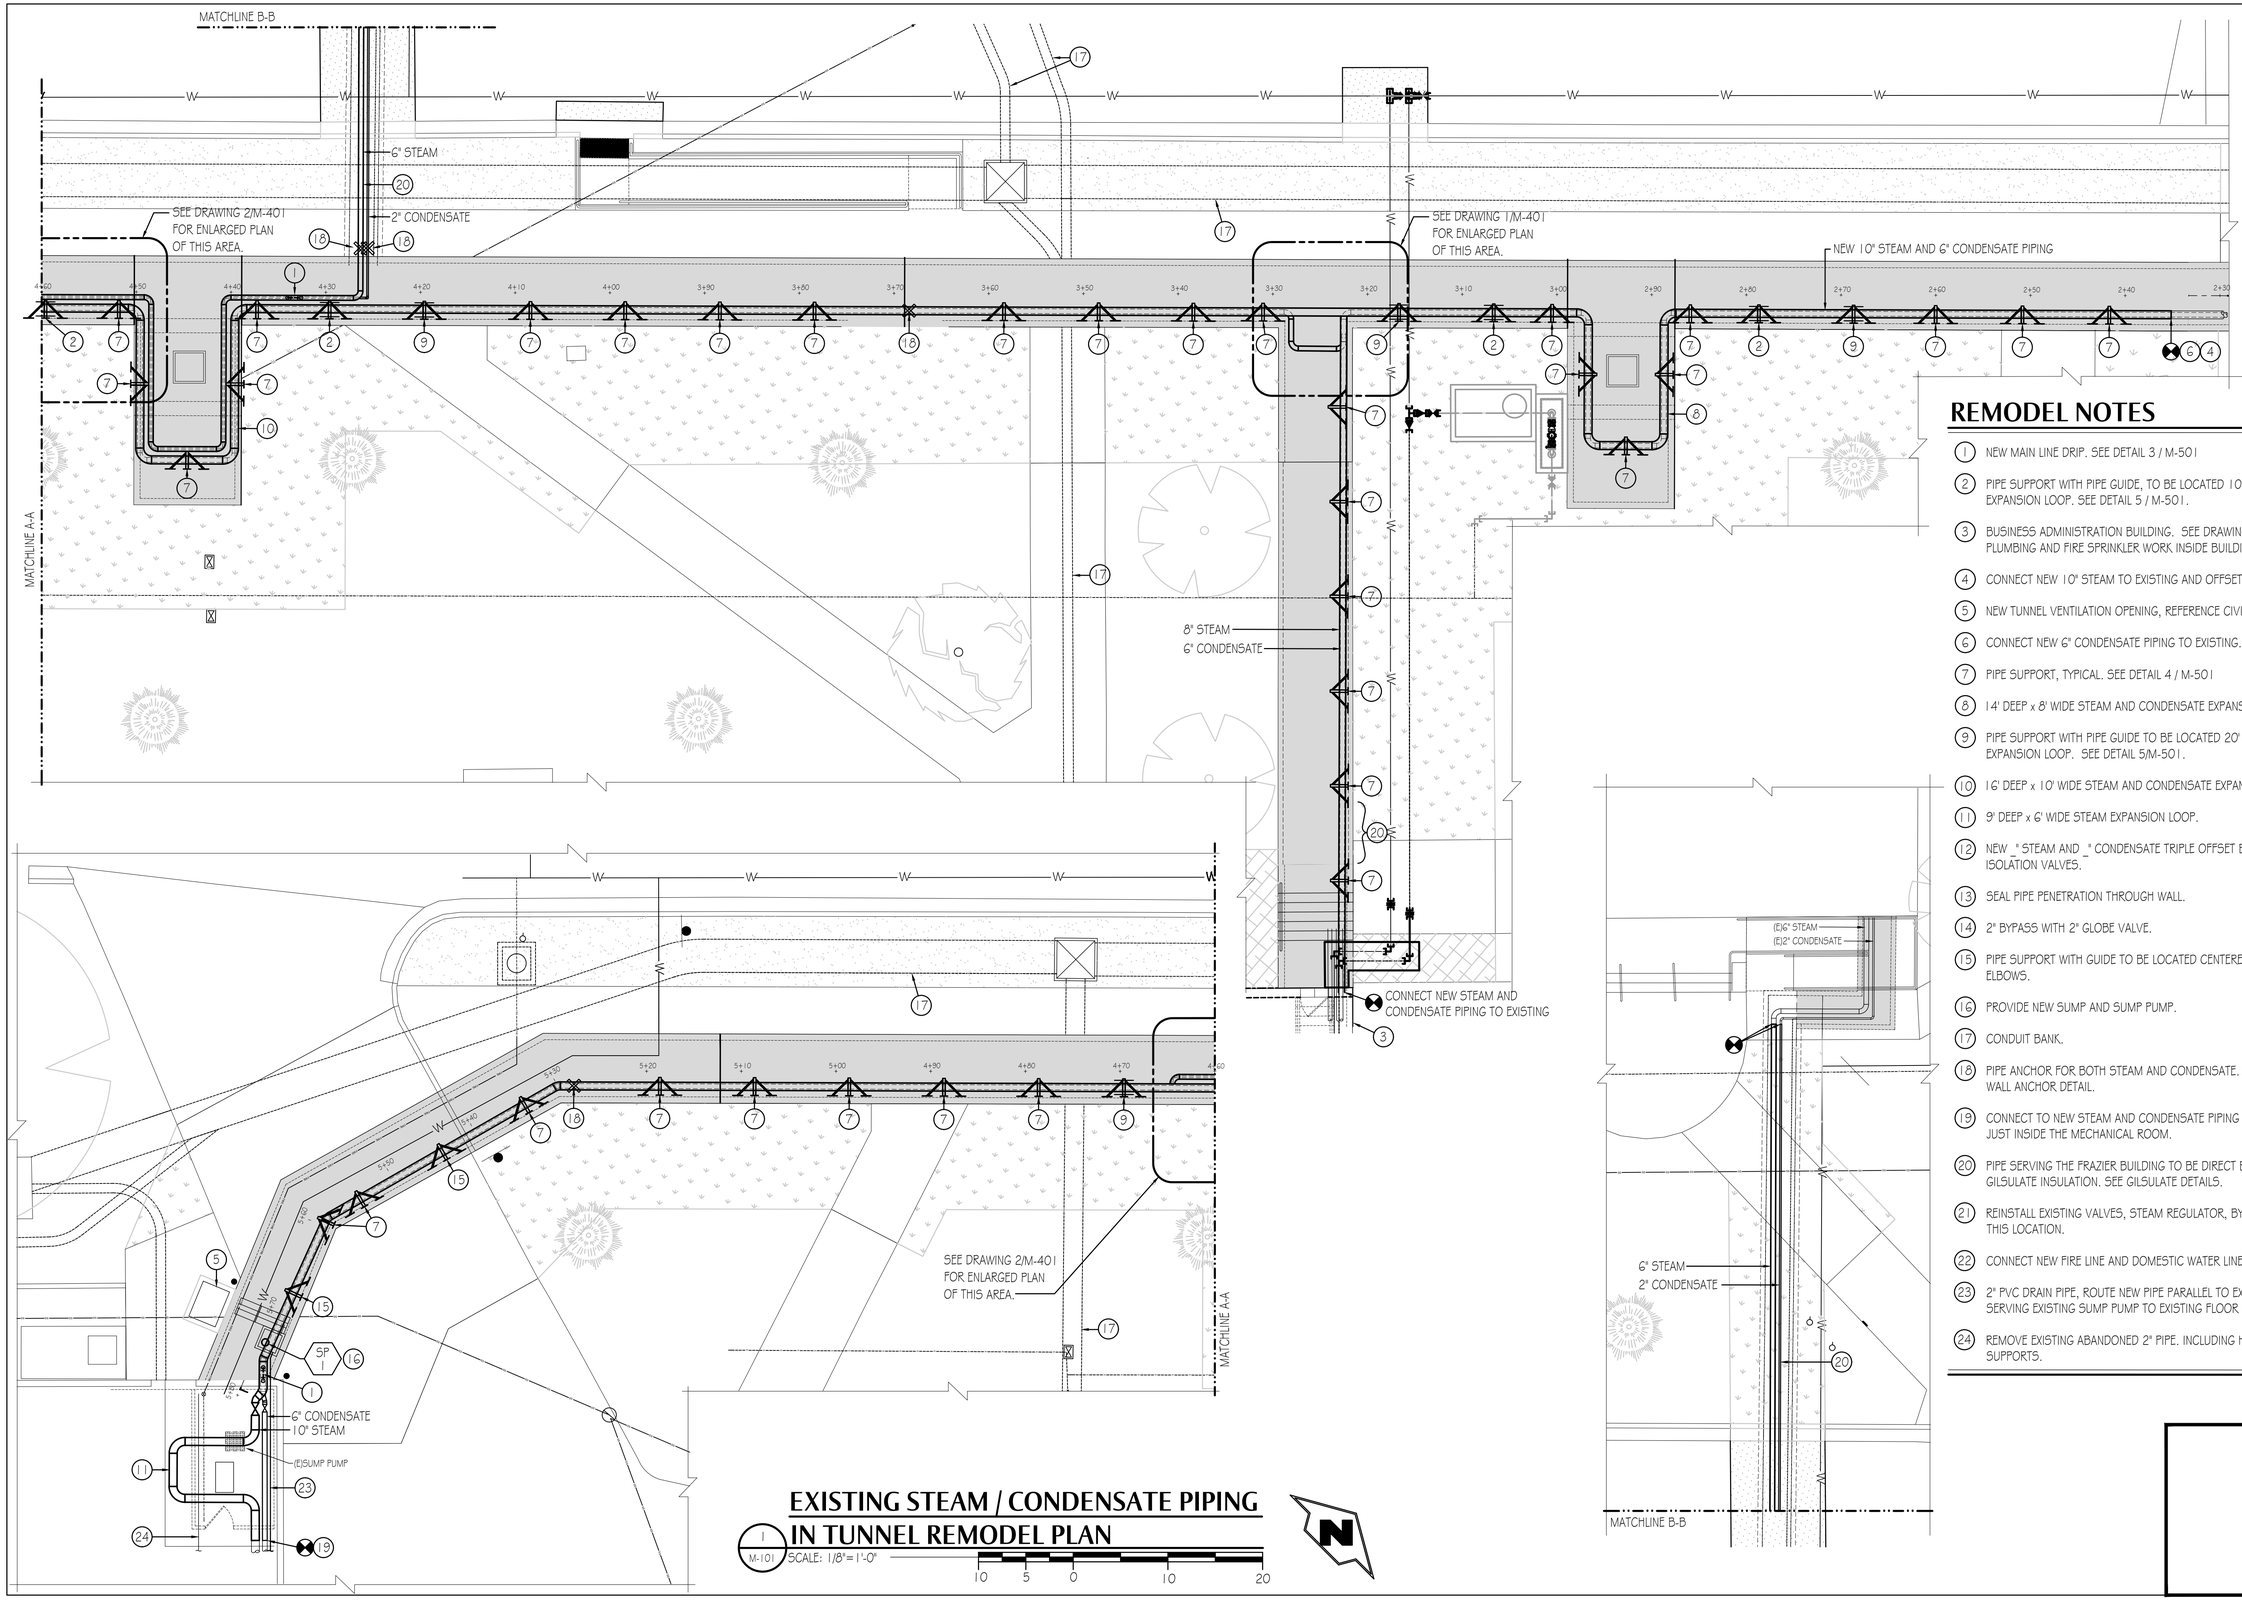

EXISTING STEAM / CONDENSATE PIPING IN TUNNEL REMODEL PLAN

1 / M-101 SCALE: 1/8"=1'-0"

10 5 0 10 20

REMODEL NOTES

1. NEW MAIN LINE DRIP. SEE DETAIL 3 / M-501
2. PIPE SUPPORT WITH PIPE GUIDE, TO BE LOCATED 10' FROM EXPANSION LOOP. SEE DETAIL 5 / M-501.
3. BUSINESS ADMINISTRATION BUILDING. SEE DRAWING __ FOR PLUMBING AND FIRE SPRINKLER WORK INSIDE BUILDING.
4. CONNECT NEW 10" STEAM TO EXISTING AND OFFSET AS REQUIRED.
5. NEW TUNNEL VENTILATION OPENING, REFERENCE CIVIL DRAWINGS.
6. CONNECT NEW 6" CONDENSATE PIPING TO EXISTING.
7. PIPE SUPPORT, TYPICAL. SEE DETAIL 4 / M-501
8. 14' DEEP x 8' WIDE STEAM AND CONDENSATE EXPANSION LOOP.
9. PIPE SUPPORT WITH PIPE GUIDE TO BE LOCATED 20' FROM EXPANSION LOOP. SEE DETAIL 5/M-501.
10. 16' DEEP x 10' WIDE STEAM AND CONDENSATE EXPANSION LOOP.
11. 9' DEEP x 6' WIDE STEAM EXPANSION LOOP.
12. NEW _" STEAM AND _" CONDENSATE TRIPLE OFFSET BUTTERFLY ISOLATION VALVES.
13. SEAL PIPE PENETRATION THROUGH WALL.
14. 2" BYPASS WITH 2" GLOBE VALVE.
15. PIPE SUPPORT WITH GUIDE TO BE LOCATED CENTERED BETWEEN ELBOWS.
16. PROVIDE NEW SUMP AND SUMP PUMP.
17. CONDUIT BANK.
18. PIPE ANCHOR FOR BOTH STEAM AND CONDENSATE. SEE TUNNEL WALL ANCHOR DETAIL.
19. CONNECT TO NEW STEAM AND CONDENSATE PIPING TO EXISTING JUST INSIDE THE MECHANICAL ROOM.
20. PIPE SERVING THE FRAZIER BUILDING TO BE DIRECT BURY IN GILSULATE INSULATION. SEE GILSULATE DETAILS.
21. REINSTALL EXISTING VALVES, STEAM REGULATOR, BYPASS, ETC. IN THIS LOCATION.
22. CONNECT NEW FIRE LINE AND DOMESTIC WATER LINE TO EXISTING.
23. 2" PVC DRAIN PIPE, ROUTE NEW PIPE PARALLEL TO EXISTING PIPE SERVING EXISTING SUMP PUMP TO EXISTING FLOOR DRAIN.
24. REMOVE EXISTING ABANDONED 2" PIPE. INCLUDING HANGERS AND SUPPORTS.

KELLER ASSOCIATES

HEATH Engineering Company

.\Andy-03.25.24.tif

NO.	REVISIONS	DATE

This document or any part thereof in detail or design concept is the personal property of Keller Associates, Inc. and shall not be reproduced or used in any way without the written authorization of Keller Associates, Inc.

DPW PROJECT #24-246
ISU: REPAIR UTILITY TUNNEL, PHASE 3

IDAHO STATE UNIVERSITY

STEAM PIPING IN TUNNEL REMODEL PLAN

DRAWN:GWM | CHECK: AJP

VERIFY SCALE: Scales based on 22"x34" prints.

1-1/2 Inches

PROJECT NO. 208106-119

SHEET NO. M-101

I:\24101\01 - DWG\MECH\SHEET\24101-M-101.dwg, 4/3/2025 5:15:52 PM, kbrown

DRAWING NOTES

8. MAIN LINE DRIP, SEE DETAIL 3 / M-501.
9. NEW 4" STEAM AND 3" CONDENSATE TRIPLE OFFSET BUTTERFLY ISOLATION VALVES.
10. PRESSURE GAUGE WITH 3-1/2" DIA GLASS CASE AND 4" LONG EXTENSION WITH PIG TAIL.
11. 3" STEAM PRESSURE REGULATOR.
12. SLOPE PRESSURE LINES DOWN TOWARDS PRESSURE SENSORS.

1. CONNECT NEW STEAM AND CONDENSATE PIPING TO EXISTING PIPING IN TUNNEL THAT TEES TO THE NORTH.
2. NEW PIPE ANCHOR. SEE DETAIL 2 / M-501.
3. PIPE GUIDE, SEE DETAIL 5 / M-501.
4. NEW 4" STEAM AND 3" CONDENSATE ISOLATION VALVES.
5. SEAL PIPE PENETRATION THROUGH WALL W/ ANCHOR.
6. 2" FLANGED BALL VALVE.
7. 2" BYPASS WITH 2" GLOBE VALVE.

A / M-301 TUNNEL - STEAM / COND. PIPING REMODEL SECTION

SCALE: 1/4"=1'-0"

5 0 10

KELLER ASSOCIATES

HEATH Engineering Company

.\Andy-03.25.24.tif

NO.	REVISIONS	DATE
-	-	-

This document or any part thereof in detail or design concept is the personal property of Keller Associates, Inc. and shall not be used in any form whatsoever without the written authorization of Keller Associates, Inc.

DPW PROJECT #24-246
ISU; REPAIR UTILITY TUNNEL, PHASE 3

IDAHO STATE UNIVERSITY

TUNNEL SECTION

DRAWN:GWM CHECK: AJP

VERIFY SCALE: Scales based on 22"x34" prints.

1-1/2 Inches


PROJECT NO.
208106-119

SHEET NO.
M-301


I:\24101\01 - DWG\MECH\SHEET\24101-M-301.dwg, 4/3/2025 5:15:55 PM, kbrown

DRAWING NOTES

1. NEW 10" STEAM TRIPLE OFFSET BUTTERFLY ZONE VALVE.
2. NEW 6" CONDENSATE ZONE TRIPLE OFFSET BUTTERFLY VALVE.
3. NEW 3" CONDENSATE ZONE TRIPLE OFFSET BUTTERFLY VALVE.
4. NEW 6" STEAM ZONE TRIPLE OFFSET BUTTERFLY VALVE.
5. NEW 1" BYPASS WARM-UP BALL VALVE.
6. NEW 4" STEAM ZONE TRIPLE OFFSET BUTTERFLY VALVE.
7. NEW 8" STEAM ZONE TRIPLE OFFSET BUTTERFLY VALVE.
8. NEW 5" CONDENSATE ZONE TRIPLE OFFSET BUTTERFLY VALVE.
9. 2" BYPASS WITH 2" GLOBE VALVE.
10. NEW 6" TRIPLE OFFSET BUTTERFLY VALVE IN STEAM LINE.
11. NEW STEAM REGULATOR. REFERENCE SECTION _____ FOR MORE DETAIL.
12. NEW MAIN LINE DRIP. SEE DETAIL 2 / M-502.
13. DROP 5" CONDENSATE FROM THE BUSINESS ADMINISTRATION BUILDING INTO THE TOP OF THE MAIN CONDENSATE PIPE.

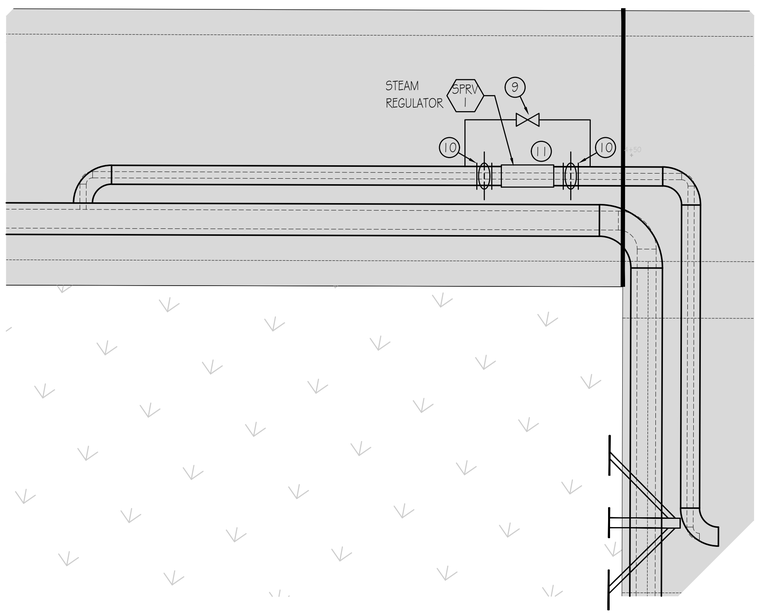

2 M-401 **ENLARGED TUNNEL REMODEL PLAN**
SCALE: 1/2" = 1'-0"
2 0 5

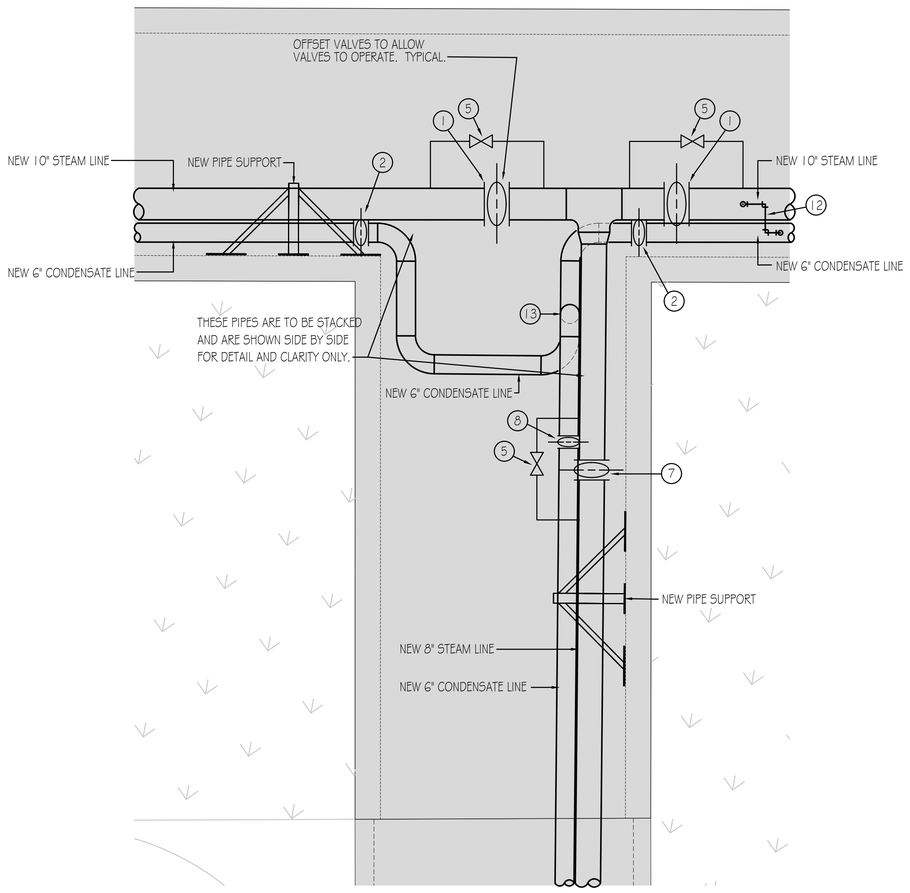

1 M-401 **ENLARGED TUNNEL REMODEL PLAN**
SCALE: 1/2" = 1'-0"
2 0 5

KELLER ASSOCIATES

HEATH Engineering Company

.\Andy-03.25.24.tif

NO.	REVISIONS	DATE
-	-	-

This document or any part thereof in detail or design concept is the personal property of Keller Associates, Inc. and shall not be reproduced or used for any other work without the written authorization of Keller Associates, Inc.

DPW PROJECT #24-246
ISU; REPAIR UTILITY TUNNEL, PHASE 3

IDAHO STATE UNIVERSITY

ENLARGED TUNNEL REMODEL PLANS


DRAWN: GWM | CHECK: AJP

VERIFY SCALE: Scales based on 22"x34" prints.
1-1/2 Inches

PROJECT NO.
208106-119

SHEET NO.
M-401

I:\24101\01 - DWG\MECH\SHEET\24101-M-401.dwg, 4/3/2025 5:15:58 PM, kbrown

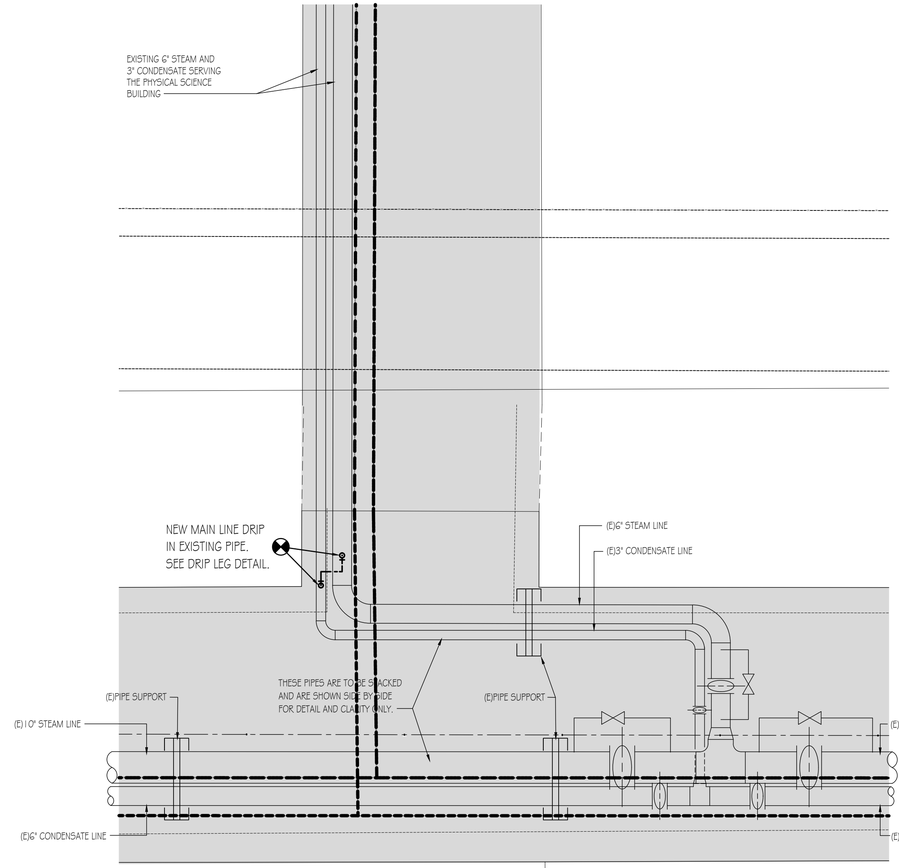

1 M-402 **ENLARGED TUNNEL REMODEL PLAN**

SCALE: 1/2"= 1'-0"

2 0 5

KELLER ASSOCIATES

HEATH Engineering Company

.\Andy-03.25.24.tif

NO.	REVISIONS	DATE
-	-	-

This document or any part thereof in detail or design concept is the personal property of Keller Associates, Inc. and shall not be used on any project other than the one for which it was prepared without the written authorization of Keller Associates, Inc.

DPW PROJECT #24-246
ISU: REPAIR UTILITY TUNNEL, PHASE 3

IDAHO STATE UNIVERSITY

ENLARGED TUNNEL REMODEL PLANS

DRAWN:GWM | CHECK: AJP


VERIFY SCALE: Scales based on 22"x34" prints.

1-1/2 Inches


PROJECT NO.
208106-119

SHEET NO.
M-402


I:\24101\01 - DWG\MECH\SHEET\24101-M-402.dwg, 4/3/2025 5:16:01 PM, kbrown

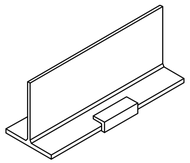

ORTHO VIEW

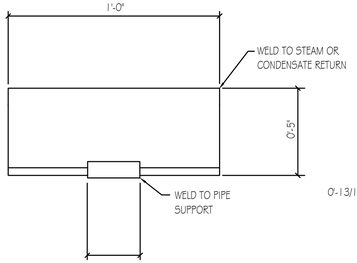


ELEVATION RIGHT

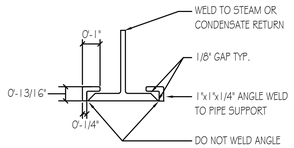


ELEVATION FRONT

3 M-501 STEAM GUIDE DETAIL


SCALE: NONE

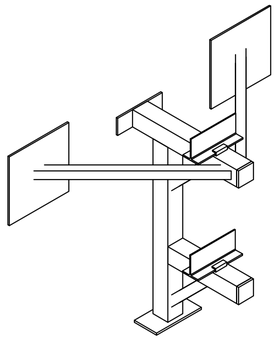


ORTHO VIEW

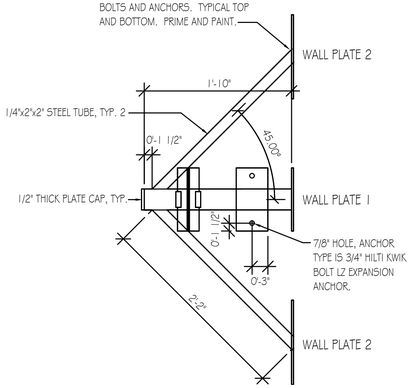


ELEVATION TOP

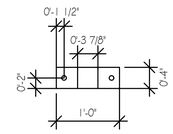

WALL PLATE 1

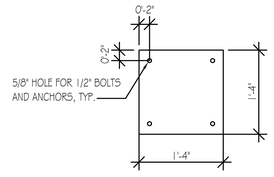

WALL PLATE 2

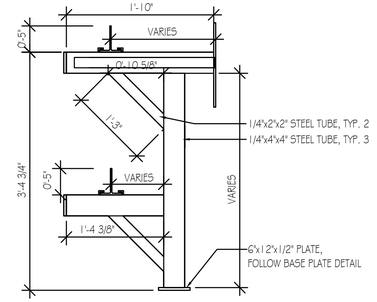


ELEVATION FRONT

1 M-501 SLIDING HORIZONTAL PIPE SUPPORT DETAIL


SCALE: NONE

NOTE: ALLOW 4" OF SLIDE FOR STEAM AND 2" OF SLIDE FOR CONDENSATE FROM COLD TEMPERATURE TO HOT TEMPERATURE

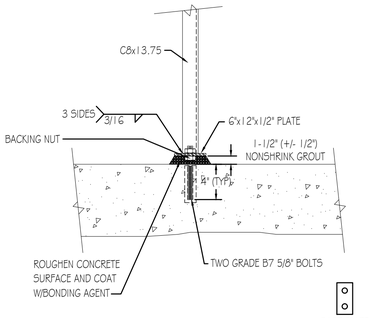


4 M-501 BASE PLATE DETAIL


SCALE: NONE

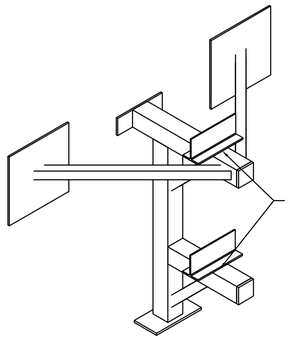


ORTHO VIEW

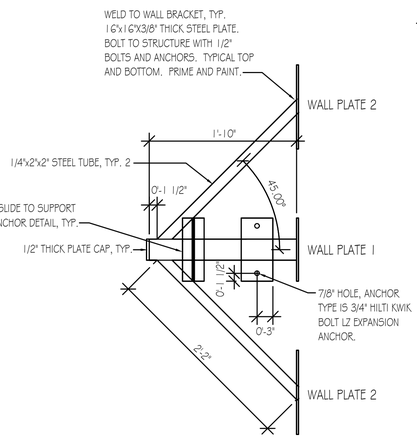


ELEVATION TOP

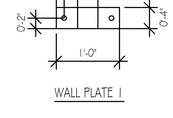

WALL PLATE 1

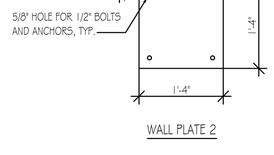

WALL PLATE 2

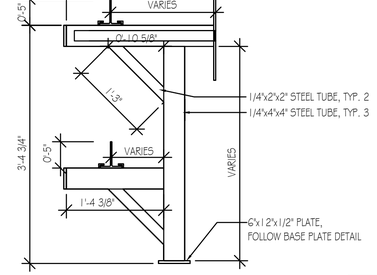

ELEVATION FRONT

2 M-501 ANCHOR DETAIL

SCALE: NONE

KELLER ASSOCIATES

HEATH Engineering Company

.\Andy-03.25.24.tif

NO.	REVISIONS	DATE
-	-	-

This document or any part thereof in detail or design concept is the personal property of Keller Associates, Inc. and shall not be used in any way without the written authorization of Keller Associates, Inc.

DPW PROJECT #24-246
ISU: REPAIR UTILITY TUNNEL, PHASE 3

IDAHO STATE UNIVERSITY

PIPING SUPPORT, GUIDE, AND ANCHOR DETAILS

DRAWN:GWM | CHECK: AJP


VERIFY SCALE: Scales based on 22"x34" prints.

1-1/2 Inches

PROJECT NO.
208106-119

SHEET NO.
M-501

I:\24101101 - DWG\MECH\SHEET\24101-M-501.dwg, 4/3/2025 5:16:04 PM, kbrown

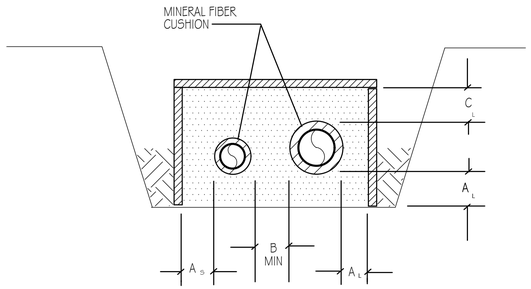

SEC. B-B
AT FIBER CUSHIONS


NOTES:
1. FOR LENGTHS AND THICKNESS OF FIBROUS WRAP, SEE DRAWING NOTES.
2. PROVIDE MIN. 1" SPACE BETWEEN CUSHIONS. MAINTAIN GILSULATE DIMENSIONS OUTSIDE OF MINERAL FIBER CUSHIONS.

5 M-502 PIPE EXPANSION DETAIL SECTION
SCALE: NONE


ADD 2 INCHES TO C DIMENSION UNDER STREETS, PARKING LOTS AND RAILROAD TRACKS.

GILSULATE 500$_{XR}$ ENVELOPE DIMENSIONS					
NOM. PIPE SIZE	OUTSIDE DIA.	PIPE AREA SQ. IN.	OPERATING TEMP. 301°F TO 400°F A	B	C
1	1.315	1.36	3	4	4
2	2.375	4.43	4	4	5
2 1/2-3	3.500	9.62	4	4	5
4	4.500	15.90	5	4	6
5	5.563	24.31	5	5	6
6	6.625	34.47	5	5	6
8	8.625	58.43	6	5	7
10	10.750	90.76	6	5	7
12	12.75	111.93	6	5	7


TABLE FOR ENVELOPE DETAILS

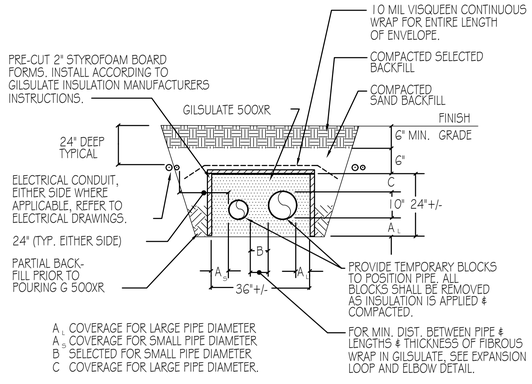

6 M-502 UNDERGROUND INSULATING ENVELOPE DETAIL
SCALE: NONE

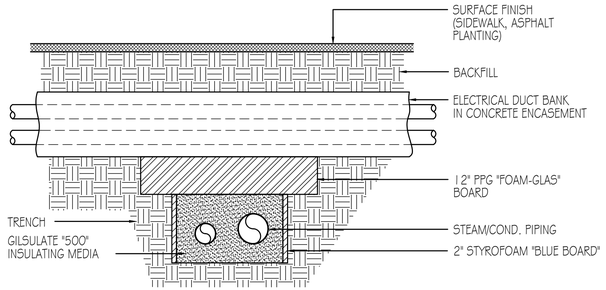


SECTION

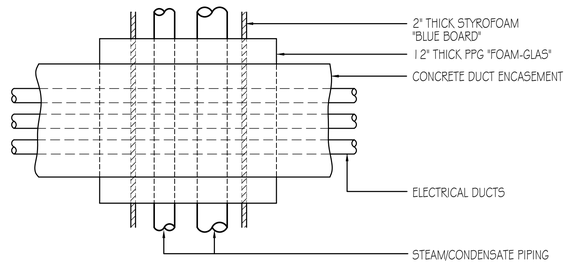


PLAN

3 M-502 CROSS OVER - STEAM/COND. AT ELECTRICAL DUCTBANK
SCALE: NONE

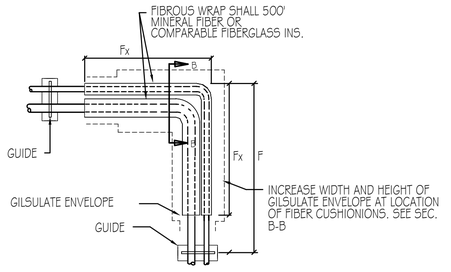


PIPE SIZE (IN)	F (FT)	Fx (FT)
1-2	6	4.5
3-4	10	7.5
5-6	14	10.5
8	18	13.5
10	20	15
12	22	16.5
14	24	18
16	26	19.5
18	28	21
20	30	22.5

EXPANSION ELBOW DETAIL

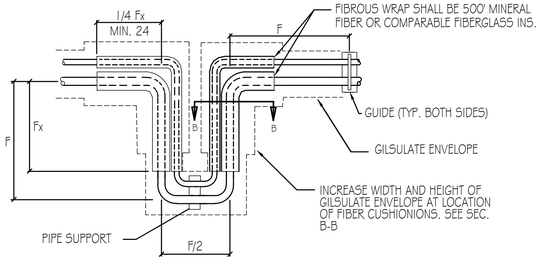


EXPANSION LOOP DETAIL

4 M-502 PIPE EXPANSION DETAILS
SCALE: NONE

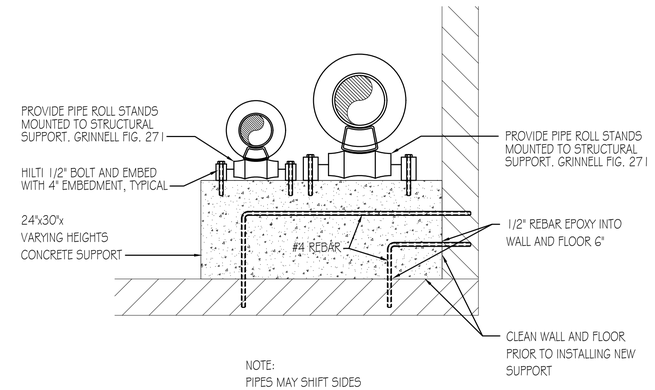

NOTE:
PIPES MAY SHIFT SIDES BASED ON LOCATION IN TUNNEL.

1 M-502 EXISTING CONCRETE PIPE SUPPORT DETAIL - FOR REFERENCE ONLY
SCALE: NONE

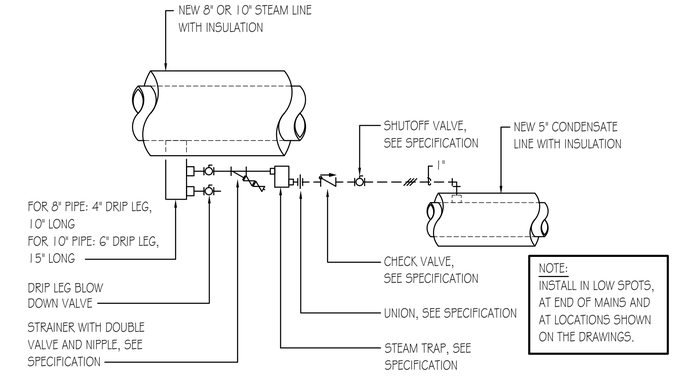

2 M-502 DRIP LEG DETAIL
SCALE: NONE

GENERAL NOTES

A. FOR THIS PROJECT THE EXISTING UNDERGROUND PIPE CHASE/TUNNEL MAY BE USED AS FORMS FOR THE GILSULATE INSULATION. FOLLOW THE DETAILS AS NOTED FOR THE TOP OF THE INSULATING ENVELOPE.

KELLER ASSOCIATES

HEATH Engineering Company

.\Andy-03.25.24.tif

NO.	REVISIONS	DATE

This document or any part thereof in detail or design concept is the personal property of Keller Associates, Inc. and shall not be reproduced or used in any form without the written authorization of Keller Associates, Inc.

DPW PROJECT #24-246
ISU: REPAIR UTILITY TUNNEL, PHASE 3

IDAHO STATE UNIVERSITY

PIPING DETAILS


DRAWN:GWM | CHECK: AJP

VERIFY SCALE: Scales based on 22"x34" prints.
1-1/2 Inches

PROJECT NO.
208106-119

SHEET NO.
M-502

I:\24101101 - DWG\MECH\SHEET\24101-M-502.dwg, 4/3/2025 5:16:07 PM, kbrown

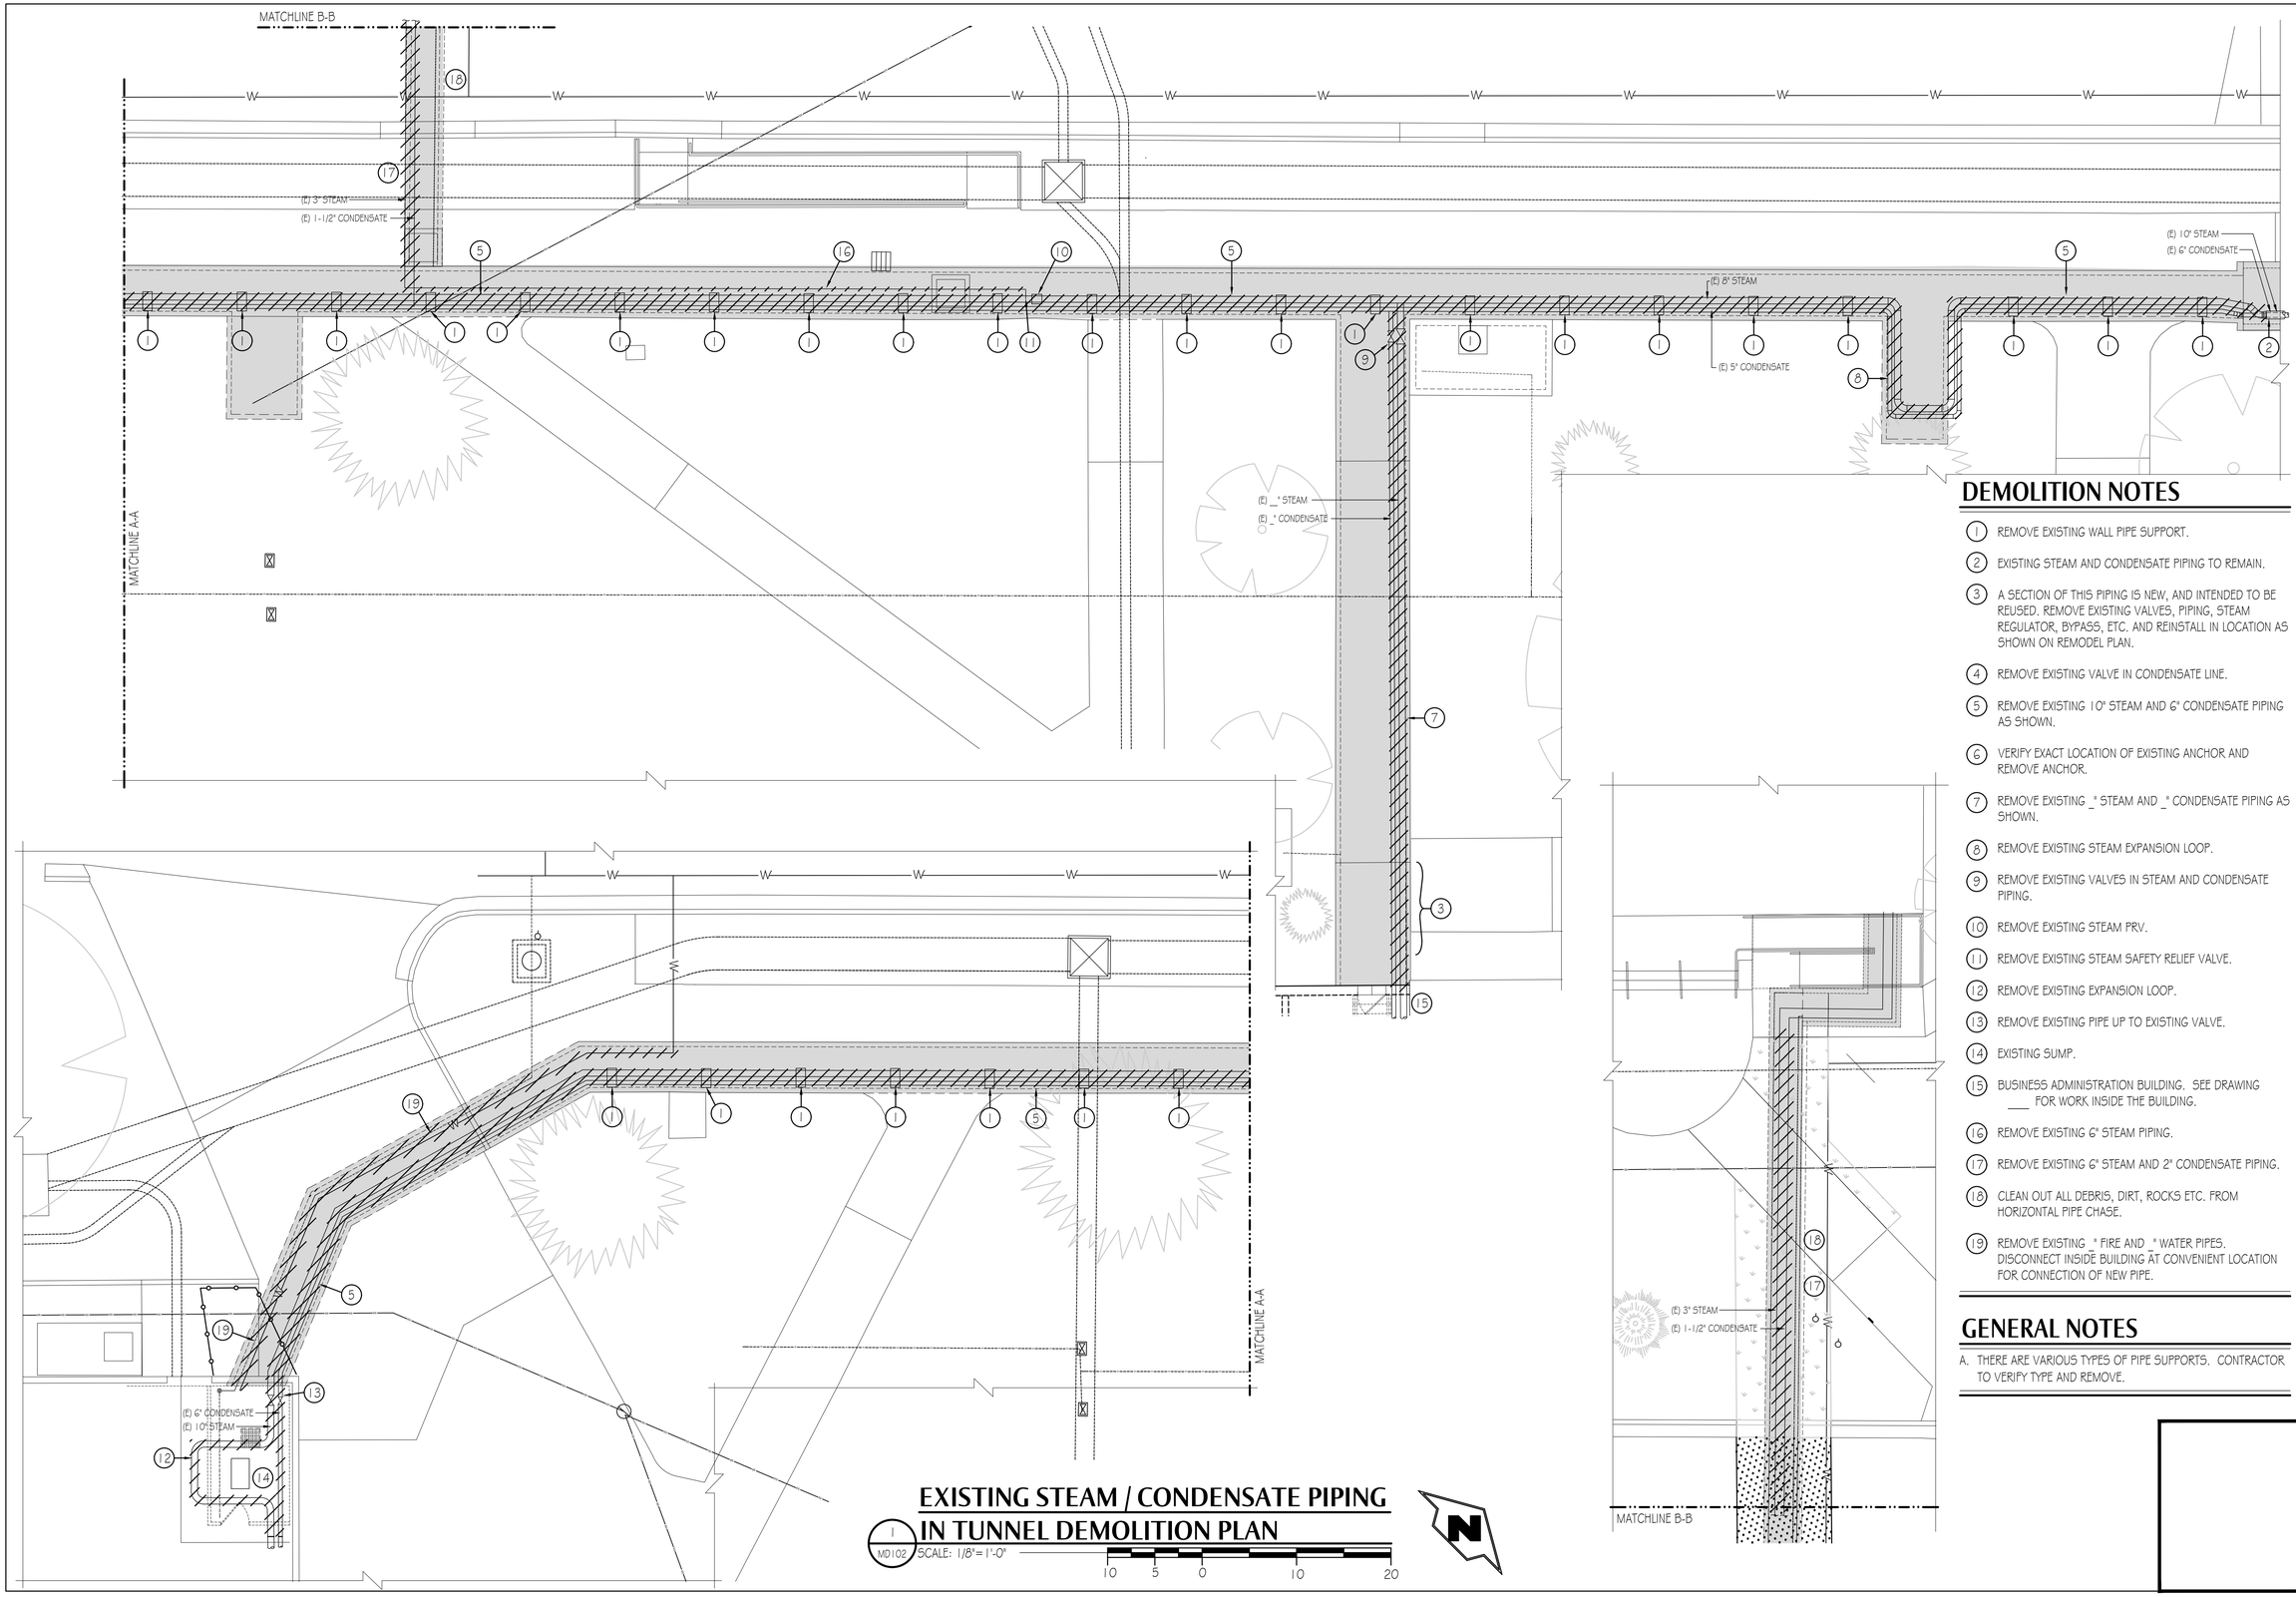

EXISTING STEAM / CONDENSATE PIPING IN TUNNEL DEMOLITION PLAN

1 / MD102 SCALE: 1/8"=1'-0"

10 5 0 10 20

DEMOLITION NOTES

1. REMOVE EXISTING WALL PIPE SUPPORT.
2. EXISTING STEAM AND CONDENSATE PIPING TO REMAIN.
3. A SECTION OF THIS PIPING IS NEW, AND INTENDED TO BE REUSED. REMOVE EXISTING VALVES, PIPING, STEAM REGULATOR, BYPASS, ETC. AND REINSTALL IN LOCATION AS SHOWN ON REMODEL PLAN.
4. REMOVE EXISTING VALVE IN CONDENSATE LINE.
5. REMOVE EXISTING 10" STEAM AND 6" CONDENSATE PIPING AS SHOWN.
6. VERIFY EXACT LOCATION OF EXISTING ANCHOR AND REMOVE ANCHOR.
7. REMOVE EXISTING _" STEAM AND _" CONDENSATE PIPING AS SHOWN.
8. REMOVE EXISTING STEAM EXPANSION LOOP.
9. REMOVE EXISTING VALVES IN STEAM AND CONDENSATE PIPING.
10. REMOVE EXISTING STEAM PRV.
11. REMOVE EXISTING STEAM SAFETY RELIEF VALVE.
12. REMOVE EXISTING EXPANSION LOOP.
13. REMOVE EXISTING PIPE UP TO EXISTING VALVE.
14. EXISTING SUMP.
15. BUSINESS ADMINISTRATION BUILDING. SEE DRAWING ___ FOR WORK INSIDE THE BUILDING.
16. REMOVE EXISTING 6" STEAM PIPING.
17. REMOVE EXISTING 6" STEAM AND 2" CONDENSATE PIPING.
18. CLEAN OUT ALL DEBRIS, DIRT, ROCKS ETC. FROM HORIZONTAL PIPE CHASE.
19. REMOVE EXISTING _" FIRE AND _" WATER PIPES. DISCONNECT INSIDE BUILDING AT CONVENIENT LOCATION FOR CONNECTION OF NEW PIPE.

GENERAL NOTES

A. THERE ARE VARIOUS TYPES OF PIPE SUPPORTS. CONTRACTOR TO VERIFY TYPE AND REMOVE.

KELLER ASSOCIATES

HEATH Engineering Company

.\Andy-03.25.24.tif

NO.	REVISIONS	DATE
-	-	-

This document or any part thereof in detail or design concept is the personal property of Keller Associates, Inc. and shall not be used in any form on any other work without the written authorization of Keller Associates, Inc.

DPW PROJECT #24-246
ISU: REPAIR UTILITY TUNNEL, PHASE 3

IDAHO STATE UNIVERSITY

STEAM PIPING IN TUNNEL DEMOLITION PLAN

DRAWN:GWM | CHECK: AJP

VERIFY SCALE: Scales based on 22"x34" prints.

1-1/2 Inches


PROJECT NO. 208106-119

SHEET NO. MD101

I:\24101\01 - DWG\MECH\SHEET\24101-MD101.dwg, 4/3/2025 5:16:10 PM, kbrown






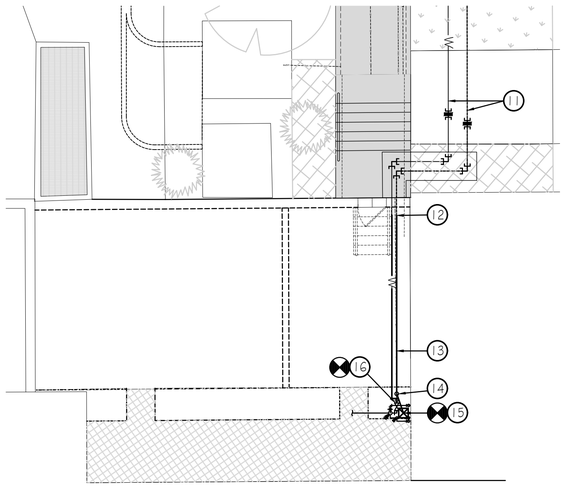

BUSINESS ADMINISTRATION BUILDING
DOMESTIC AND FIRE WATER AND REMODEL PLAN

2 P-101 SCALE: 1/8"= 1'-0"

10 5 0 10 20

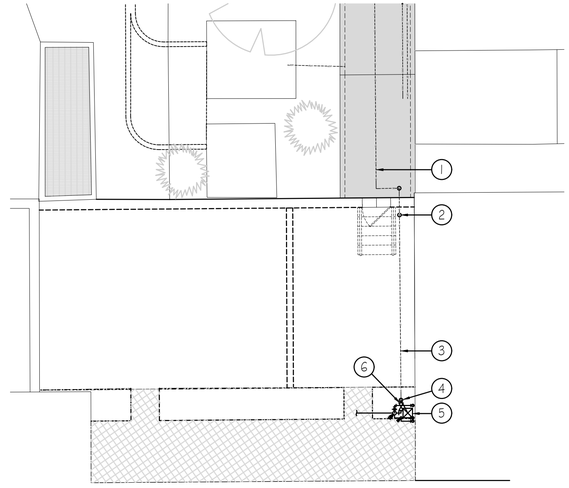

BUSINESS ADMINISTRATION BUILDING
DOMESTIC AND FIRE WATER AND DEMOLITION PLAN

1 P-101 SCALE: 1/8"= 1'-0"

10 5 0 10 20

DRAWING NOTES

1. EXISTING 6" WATER LINE IN TUNNEL TO BE REMOVED. REFER TO CIVIL PLANS.
2. REMOVE EXISTING 4" DOMESTIC WATER PIPE DROP AT WALL AND TO BELOW THE CONCRETE LANDING PREPARATORY FOR NEW. SEE REMODEL PLAN FOR NEW ROUTING.
3. REMOVE EXISTING 6" DOMESTIC WATER SUPPLY LINE LOCATED JUST BELOW THE CONCRETE LANDING.
4. REMOVE EXISTING 4" DOMESTIC WATER SUPPLY TO EXISTING FIRE SPRINKLER RISER. REMOVE TO BOTTOM GROOVED FITTING CONNECTION PREPARATORY FOR NEW CONNECTION. PROTECT EXISTING FIRE RISER DURING CONSTRUCTION.
5. EXISTING 4" FIRE RISER ASSEMBLY TO REMAIN. PROTECT DURING CONSTRUCTION.
6. REMOVE EXISTING DOMESTIC WATER SUPPLY LINE TO FLANGED CONNECTION AT EXISTING GATE VALVE. EXISTING DOMESTIC WATER GATE VALVE TO REMAIN IN PLACE AND BE PROTECTED DURING CONSTRUCTION.
7. THROUGH 10 NOT USED.
11. NEW 6" FIRE AND 4" DOMESTIC WATER SUPPLY. REFER TO CIVIL PLANS FOR ROUTING AND INSTALLATION REQUIREMENTS.
12. CONNECT TO 6" FIRE AND 4" DOMESTIC WATER SUPPLY PIPING JUST INSIDE WALL AND EXTEND AND CONNECT TO EXISTING AS SHOWN.
13. NEW 6" FIRE AND 4" WATER PIPE. ROUTE JUST BELOW EXISTING CONCRETE LANDING.
14. OFFSET NEW 6"FIRE AND 4" WATER AS REQUIRED TO MAKE NEW CONNECTION TO EXISTING. FIELD VERIFY.
15. CONNECT NEW 6" FIRE WATER SUPPLY TO EXISTING 4" FIRE SPRINKLER RISER AT BASE OF RISER WITH GROOVED FITTING.
16. CONNECT NEW 4" WATER TO EXISTING AT FLANGE CONNECTION TO EXISTING GATE VALVE.

KELLER ASSOCIATES

HEATH Engineering Company

.\Andy-03.25.24.tif

NO.	REVISIONS	DATE
-	-	-

This document or any part thereof in detail or design concept is the personal property of Keller Associates, Inc. and shall not be reproduced in any form without the written authorization of Keller Associates, Inc.

DPW PROJECT #24-246
ISU: REPAIR UTILITY TUNNEL, PHASE 3

IDAHO STATE UNIVERSITY

BUSINESS ADMINISTRATION BUILDING PLUMBING PLANS

DRAWN: GWM | CHECK: AJP

VERIFY SCALE: Scales based on 22"x34" prints.


1-1/2 Inches

PROJECT NO. 208106-119

SHEET NO. P-101

I:\24101\01 - DWG\PLUM\SHEET\24101-P-101.dwg, 4/4/2025 12:51:49 PM, kbrown

CIRCUITING LEGEND

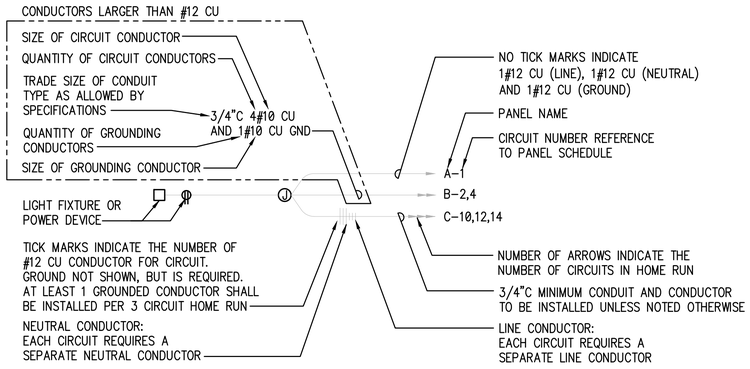

SITE ELECTRICAL LEGEND

- SINGLE PHASE UTILITY TRANSFORMER GROUND SLEEVE
- THREE PHASE UTILITY TRANSFORMER AND MOUNTING PAD
- UTILITY PRIMARY POWER GROUND SLEEVE
- FIBER OPTIC VAULT
- CENTURY LINK PEDESTAL
- CABLE ONE PEDESTAL
- MYERS POWER PEDESTAL
- IRRIGATION CONTROLLER
- STREET LIGHT POLE WITH LUMINAIRE FIXTURE TYPE XXX NUMBER IDENTIFIED
- STREET LIGHT POLE WITH LUMINAIRE FIXTURE TYPE XXX NUMBER IDENTIFIED
- PARKING LOT LIGHT POLE WITH LUMINAIRE FIXTURE TYPE XXX NUMBER IDENTIFIED
- PARKING LOT LIGHT POLE WITH LUMINAIRE FIXTURE TYPE XXX NUMBER IDENTIFIED
- 13x24 LIGHTING JUNCTION BOX

NOTE: ALL SYMBOLS MAY NOT BE USED ON THIS PROJECT

LIGHTING LEGEND

LIGHT FIXTURE TYPE AND ZONING DESCRIPTION:
UPPER CASE LETTER DESIGNATES FIXTURE TYPE AS INDICATED ON LIGHTING FIXTURE SCHEDULE
LOWER CASE LETTER DESIGNATES SWITCHING ZONE

- LIGHT FIXTURE, SURFACE MOUNTED TO STRUCTURE
- LIGHT FIXTURE, SURFACE MOUNTED TO STRUCTURE WITH EMERGENCY BATTERY PACK
- LIGHT FIXTURE, SURFACE MOUNTED TO STRUCTURE WITH UNSWITCHED CONTINUOUS NIGHT LIGHT OPERATION
- LIGHT FIXTURE, WALL MOUNTED, SCONCE
- LIGHT FIXTURE, WALL MOUNTED, SCONCE WITH EMERGENCY BATTERY PACK
- LIGHT FIXTURE, WALL MOUNTED, SCONCE WITH UNSWITCHED CONTINUOUS NIGHT LIGHT OPERATION
- EXTERIOR WALL MOUNTED FIXTURE
- EXTERIOR WALL MOUNTED FIXTURE WITH EMERGENCY BATTERY PACK
- WALL OR CEILING MOUNTED EXIT LIGHT ARROWS INDICATE DIRECTION OF NEAREST EXIT
- WALL OR CEILING MOUNTED COMBINATION EMERGENCY AND EXIT LIGHT, ARROWS INDICATE DIRECTION OF NEAREST EXIT
- REMOTE HEAD EMERGENCY LIGHT
- EMERGENCY LIGHT
- SWITCH AT +48"
  TOP – LOWER CASE LETTER DESIGNATES SWITCHING ZONE
  BOTTOM – UPPER CASE LETTER DESIGNATES SWITCH TYPE
  - 3 INDICATES 3 WAY SWITCH
  - 4 INDICATES 4 WAY SWITCH
  - D DIMMER
  - T TIMER
  - F FAN SWITCH
- WALL MOUNT OCCUPANCY SENSOR

NOTE: ALL SYMBOLS MAY NOT BE USED ON THIS PROJECT

POWER LEGEND

- MANUAL MOTOR STARTER SWITCH
- TIMECLOCK
- CONTACTOR
- IRRIGATION CONTROL PANEL
- DISCONNECT SWITCH (XP-XA-X) POLES, AMPS, AND NEMA ENCLOSURE TYPE AS NOTED
- FUSED DISCONNECT SWITCH (XP-XA-X, XA FUSES) POLES, AMPS, NEMA ENCLOSURE TYPE, AND FUSE SIZE AS NOTED
- THERMOSTAT, AT +48 INCHES
- MOTOR
  - F INDICATES FAN (FRACTIONAL HORSEPOWER)
  - # INDICATES MOTOR SIZE (IN HORSEPOWER)
- JUNCTION BOX
- RECESSED AUDIO SPEAKER
- VOLUME CONTROL, AT +48 INCHES
- ELECTRICAL PANEL
- SURFACE RACEWAY
- DUPLEX RECEPTACLE AT +18 INCHES UNLESS NOTED OTHERWISE (GFI, C, SPD, WP)
  - GFI GROUND FAULT INTERRUPTER
  - C MOUNTED ON CEILING
  - SPD SURGE SUPPRESSION
  - WP IN-USE WEATHERPROOF RATED COVER WITH WEATHER RESISTANT GFI RECEPTACLE
- DOUBLE DUPLEX RECEPTACLE AT +18 INCHES UNLESS NOTED OTHERWISE (GFI, C, SPD, WP)
  - GFI GROUND FAULT INTERRUPTER
  - C MOUNTED ON CEILING
  - SPD SURGE SUPPRESSION
  - WP IN-USE WEATHERPROOF RATED COVER WITH WEATHER RESISTANT GFI RECEPTACLE
- DATA/COMM/POWER FLOOR BOX
- RECESSED ENTERTAINMENT BOX
- CARD READER BOX
- TELEVISION DUPLEX RECEPTACLE AND CABLE JUNCTION BOX LOCATION
- 30A, 250V SPECIAL PURPOSE RECEPTACLE VERIFY NEMA PLUG TYPE REQUIRED PRIOR TO INSTALLATION
- 50A, 250V SPECIAL PURPOSE RECEPTACLE VERIFY NEMA PLUG TYPE REQUIRED PRIOR TO INSTALLATION
- ELECTRICAL METER
- CT — CURRENT TRANSFORMER CABINET SIZE AS INDICATED ON DRAWINGS
- UNIT HEATER SIZE AS INDICATED ON DRAWINGS
- FAN FORCED WALL HEATER SIZE AS INDICATED ON DRAWINGS
- WH — WATER HEATER SIZE AND TYPE AS INDICATED ON DRAWINGS
- ELECTRIC BASEBOARD HEATER SIZE AND TYPE AS INDICATED ON DRAWINGS
- MECHANICAL EQUIPMENT CALLOUT

NOTE: ALL SYMBOLS MAY NOT BE USED ON THIS PROJECT

ABBREVIATIONS

A	AMPERE(S)
AL	ALUMINUM
AIC	AMPERE INTERRUPTING CAPACITY
AWG	AMERICAN WIRE GAUGE
BC	BARE COPPER
C	CONDUIT
CB	CIRCUIT BREAKER
CKT	CIRCUIT
CT	CURRENT TRANSFORMER
CU	COPPER
DISC	DISCONNECT
DWG	DRAWING
EMT	ELECTRICAL METALLIC TUBING
HZ	FREQUENCY IN CYCLES PER SECOND
F	FUSE
FS	FUSIBLE SWITCH
GEN	GENERATOR
GFI	GROUND FAULT INTERRUPTER
GND	GROUND
HP	HORSEPOWER
HPS	HIGH PRESSURE SODIUM
IMC	INTERMEDIATE METALLIC CONDUIT
INC	INCANDESCENT
KV	KILOVOLT
KVA	KILOWATT VOLT AMPS
KW	KILOWATT(S)
KCMIL	THOUSAND CIRCULAR MIL(S)
MCA	MINIMUM CIRCUIT AMPS
MCC	MOTOR CONTROL CENTER
MLO	MAIN LUG ONLY
NC	NORMALLY CLOSED
NO	NORMALLY OPEN
NEC	NATIONAL ELECTRIC CODE
NIC	NOT IN CONTRACT
NTS	NOT TO SCALE
PNL	PANEL
PVC	POLYVINYL CHLORIDE
RGS	RIGID GALVANIZED STEEL
SWBD	SWITCHBOARD
XMFR	TRANSFORMER
TYP	TYPICAL
UG	UNDERGROUND
UNO	UNLESS NOTED OTHERWISE
UPS	UNINTERRUPTED POWER SYSTEM
V	VOLT(S)
VA	VOLTAMP(S)
W	WATT(S)
WP	WEATHER PROOF

MUSGROVE ENGINEERING, P.A.
234 S. Whisperwood Way
Boise, ID 83709
208.384.0585
645 West 25th Street
Idaho Falls, ID 83402
208.523.2862
www.musgrovepa.com
PROJECT NO. 24-264

KELLER ASSOCIATES
305 North 3rd Ave, Suite A
Pocatello, Idaho 83201
(208) 238-2146

NO.	REVISIONS	DATE
1	REVISION #1	7/15/2022

This document or any part thereof in detail or design concept is the personal property of Keller Associates, Inc. and shall not be used in part or whole without the written authorization of Keller Associates, Inc.

DPW PROJECT #24246
ISU: UTILITY TUNNEL
PHASE 3

IDAHO STATE UNIVERSITY

ELECTRICAL TITLE SHEET

DRAWN: DBH | CHECK: MNB

VERIFY SCALE: Scales based on 22"x34" prints.
1-1/2 Inches

PROJECT NO.
208106-088

SHEET NO.
E000

MUSGROVE
ENGINEERING, P.A.
234 S. Whisperwood Way
Boise, ID 83709
208.384.0585
645 West 25th Street
Idaho Falls, ID 83402
208.523.2862
www.musgrovepa.com
PROJECT NO. 24-264

KELLER ASSOCIATES
305 North 3rd Ave, Suite A
Pocatello, Idaho 83201
(208) 238-2146

E110A
E112
E113
E110B
E110
E111
E110C
E101
E103A
E105
E106
E107
E108
E102
E103
E104
E109
18A
28

1 OVERALL INSTALLATION PLAN
1" = 50'-0"

NO. REVISIONS DATE

This document or any part thereof in detail or design concept is the personal property of Keller Associates, Inc. and shall not be reproduced or used in any manner without the written authorization of Keller Associates, Inc.

DPW PROJECT #24246
ISU: UTILITY TUNNEL
PHASE 3

IDAHO STATE UNIVERSITY


OVERALL INSTALLATION PLAN

DRAWN: DBH | CHECK: MNB

VERIFY SCALE: Scales based on 22"x34" prints.
1-1/2 Inches

PROJECT NO.
208106-088

SHEET NO.
E100

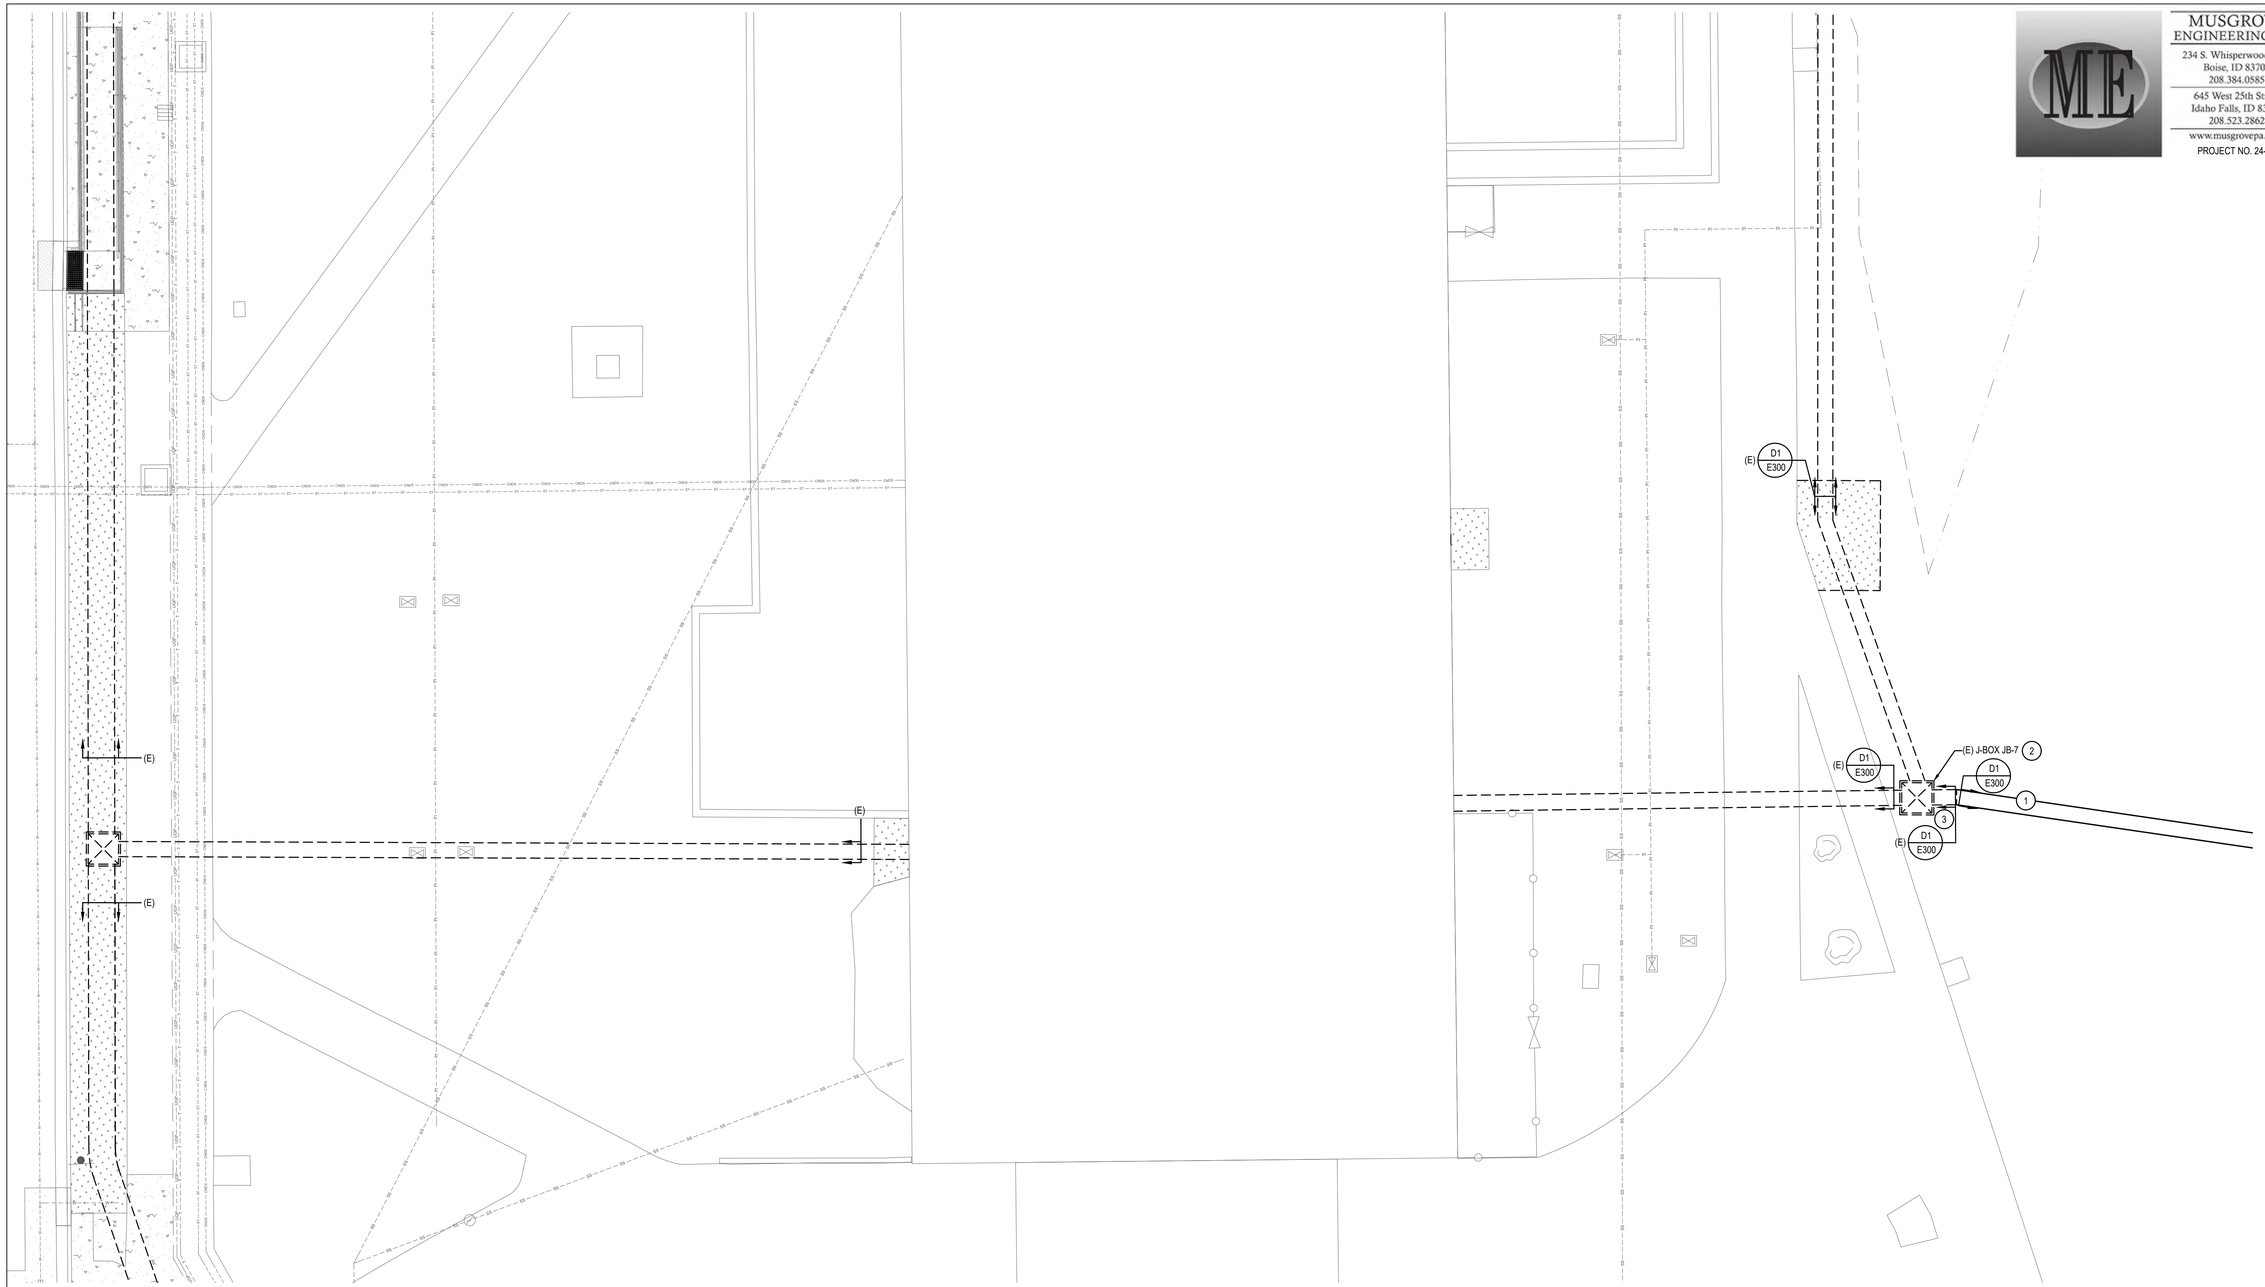

1 INSTALLATION PLAN
1" = 10'-0"

KEYED NOTES:

(#) SYMBOL USED FOR NOTE CALLOUT.

1. COMMUNICATIONS CONDUITS INSTALLED BY CONTRACTOR. SEE CIVIL DRAWINGS FOR TRENCHING / BORING, BACKFILL AND LANDSCAPE REMEDIATION SPECIFICATIONS.
2. EXISTING COMMUNICATIONS JUNCTION BOX.
3. INTERCEPT AND EXTEND EXISTING CONDUITS INSTALLED IN PHASE 1 TO JUNCTION BOXES INSTALLED IN PHASE 2.

MUSGROVE ENGINEERING, P.A.
234 S. Whisperwood Way
Boise, ID 83709
208.384.0585
645 West 25th Street
Idaho Falls, ID 83402
208.523.2862
www.musgrovepa.com
PROJECT NO. 24-264

KELLER ASSOCIATES
305 North 3rd Ave, Suite A
Pocatello, Idaho 83201
(208) 238-2146

NO.	REVISIONS	DATE

This document or any part thereof in detail or design concept is the personal property of Keller Associates, Inc. and shall not be used for any purpose without the written authorization of Keller Associates, Inc.

DPW PROJECT #24246
ISU: UTILITY TUNNEL
PHASE 3

IDAHO STATE UNIVERSITY


INSTALLATION PLAN

DRAWN: DBH | CHECK: MNB

VERIFY SCALE: Scales based on 22"x34" prints.
1-1/2 Inches

PROJECT NO.
208106-088

SHEET NO.
E101

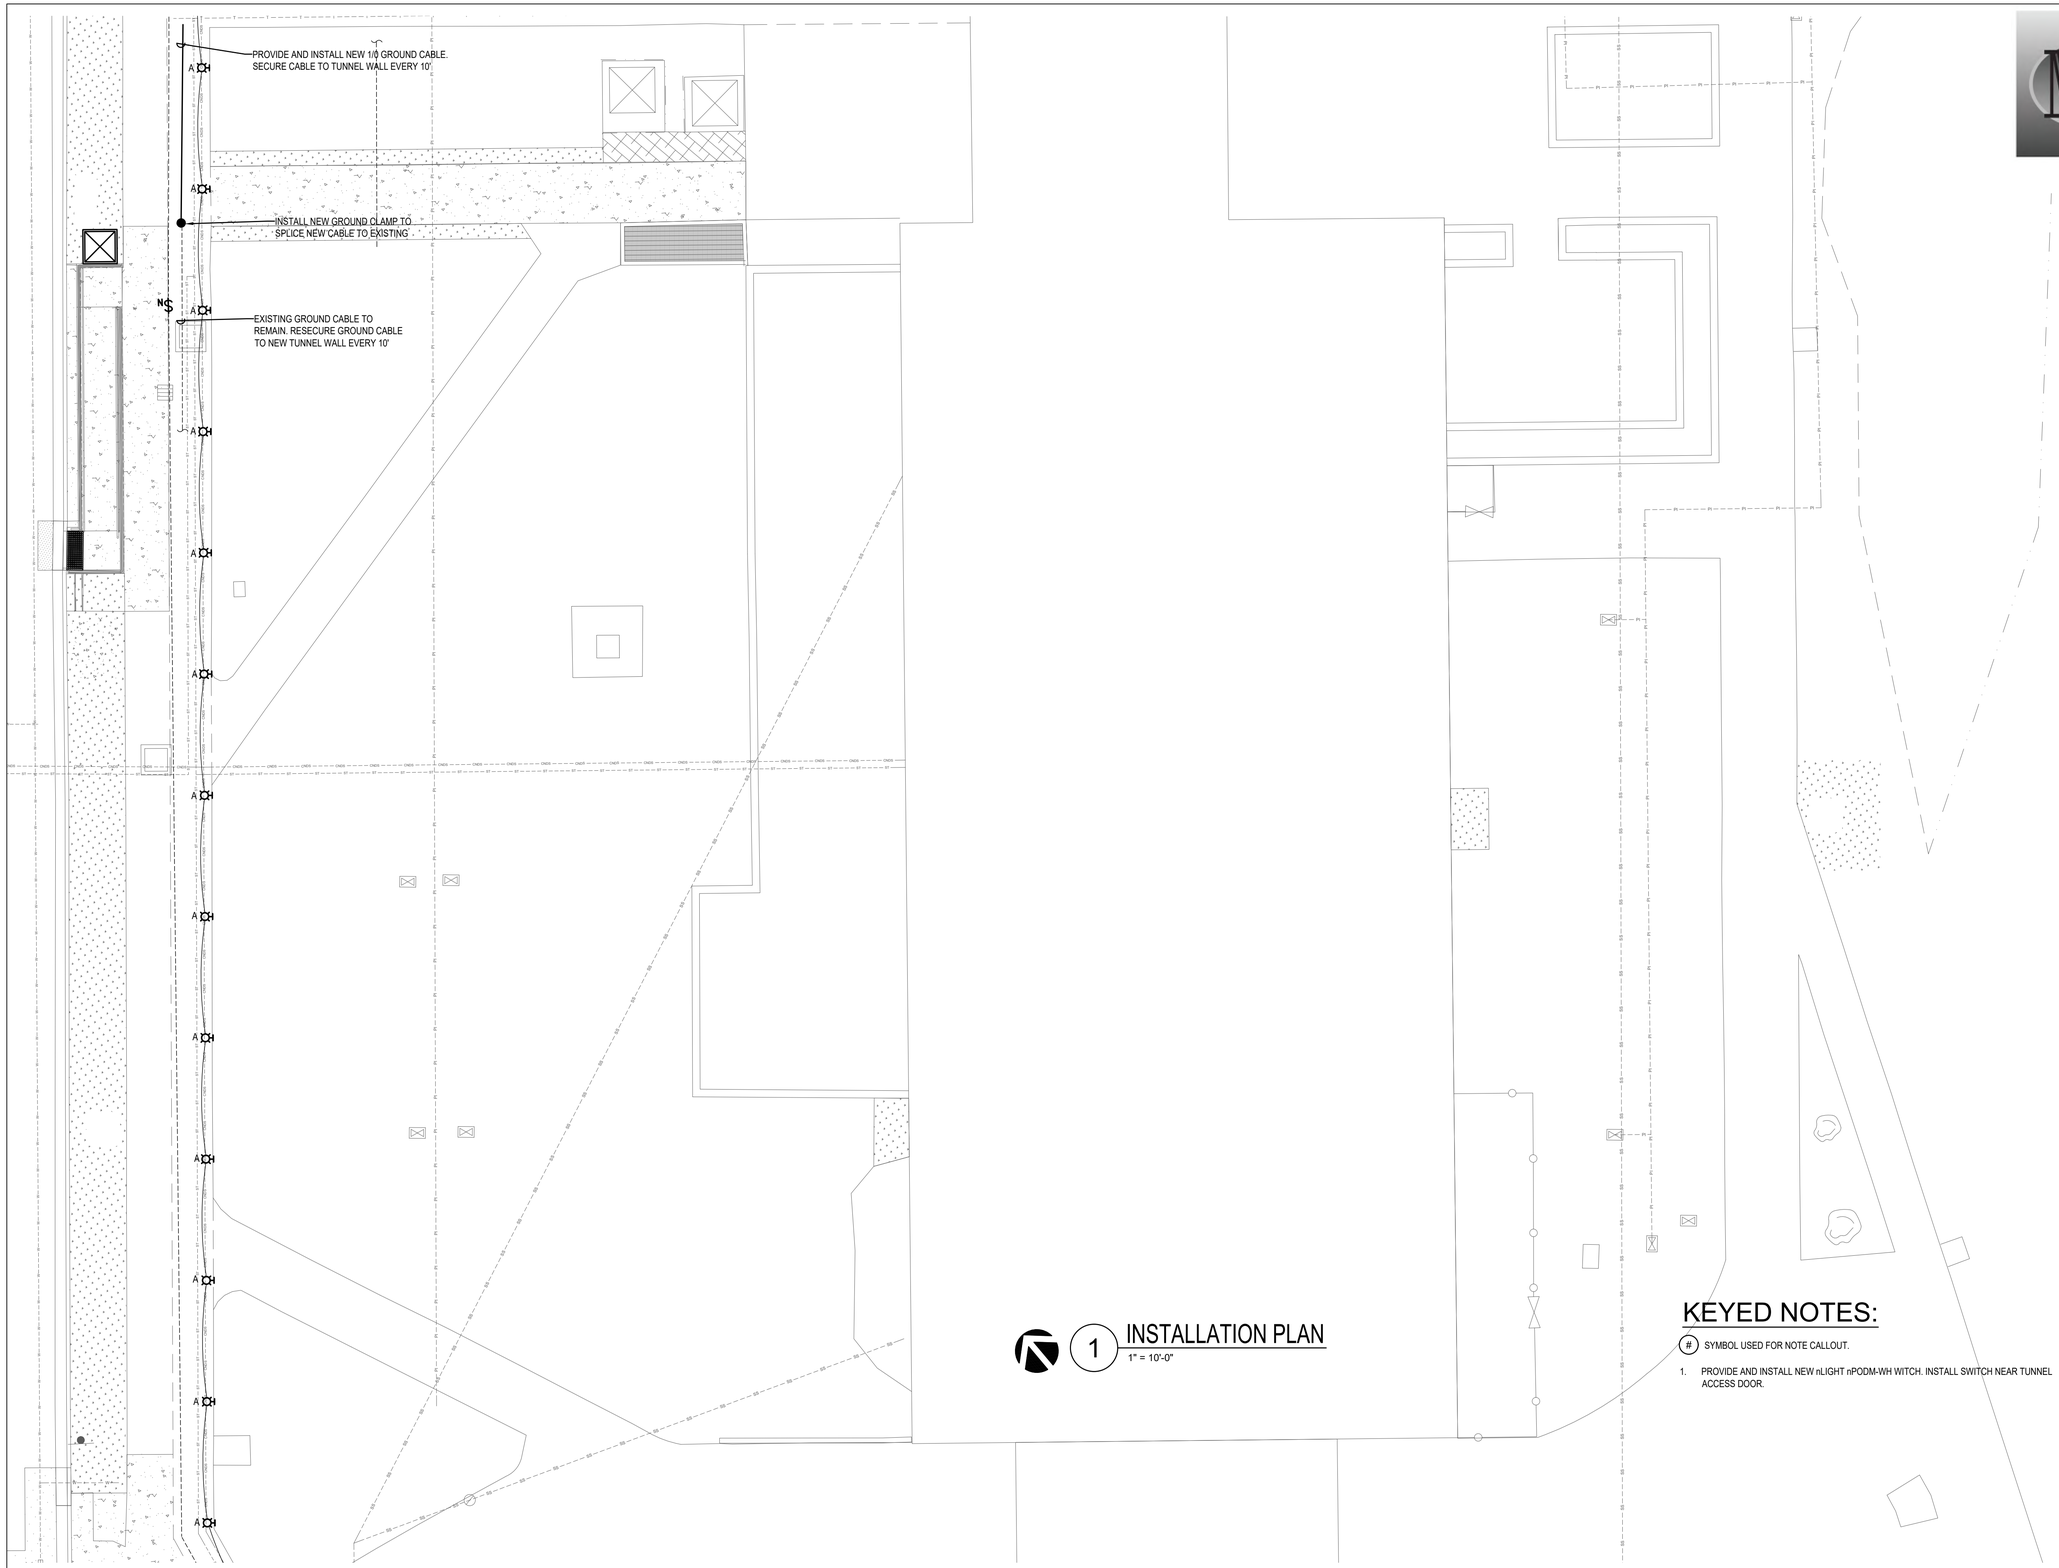

1 INSTALLATION PLAN
1" = 10'-0"

KEYED NOTES:

(#) SYMBOL USED FOR NOTE CALLOUT.

1. PROVIDE AND INSTALL NEW nLIGHT nPODM-WH WITCH. INSTALL SWITCH NEAR TUNNEL ACCESS DOOR.

MUSGROVE ENGINEERING, P.A.
234 S. Whisperwood Way
Boise, ID 83709
208.384.0585
645 West 25th Street
Idaho Falls, ID 83402
208.523.2862
www.musgrovepa.com
PROJECT NO. 24-264

KELLER ASSOCIATES
305 North 3rd Ave, Suite A
Pocatello, Idaho 83201
(208) 238-2146

NO.	REVISIONS	DATE

This document or any part thereof in detail or design concept is the personal property of Keller Associates, Inc. and shall not be used in any form on any other work without the written authorization of Keller Associates, Inc.

DPW PROJECT #24246
ISU: UTILITY TUNNEL
PHASE 3

IDAHO STATE UNIVERSITY

INSTALLATION PLAN

DRAWN: DBH | CHECK: MNB


VERIFY SCALE: Scales based on 22"x34" prints.
1-1/2 Inches

PROJECT NO.
208106-088

SHEET NO.
E101L

MUSGROVE ENGINEERING, P.A.
234 S. Whisperwood Way
Boise, ID 83709
208.384.0585
645 West 25th Street
Idaho Falls, ID 83402
208.523.2862
www.musgrovepa.com
PROJECT NO. 22-359

KELLER ASSOCIATES
305 North 3rd Ave, Suite A
Pocatello, Idaho 83201
(208) 238-2146

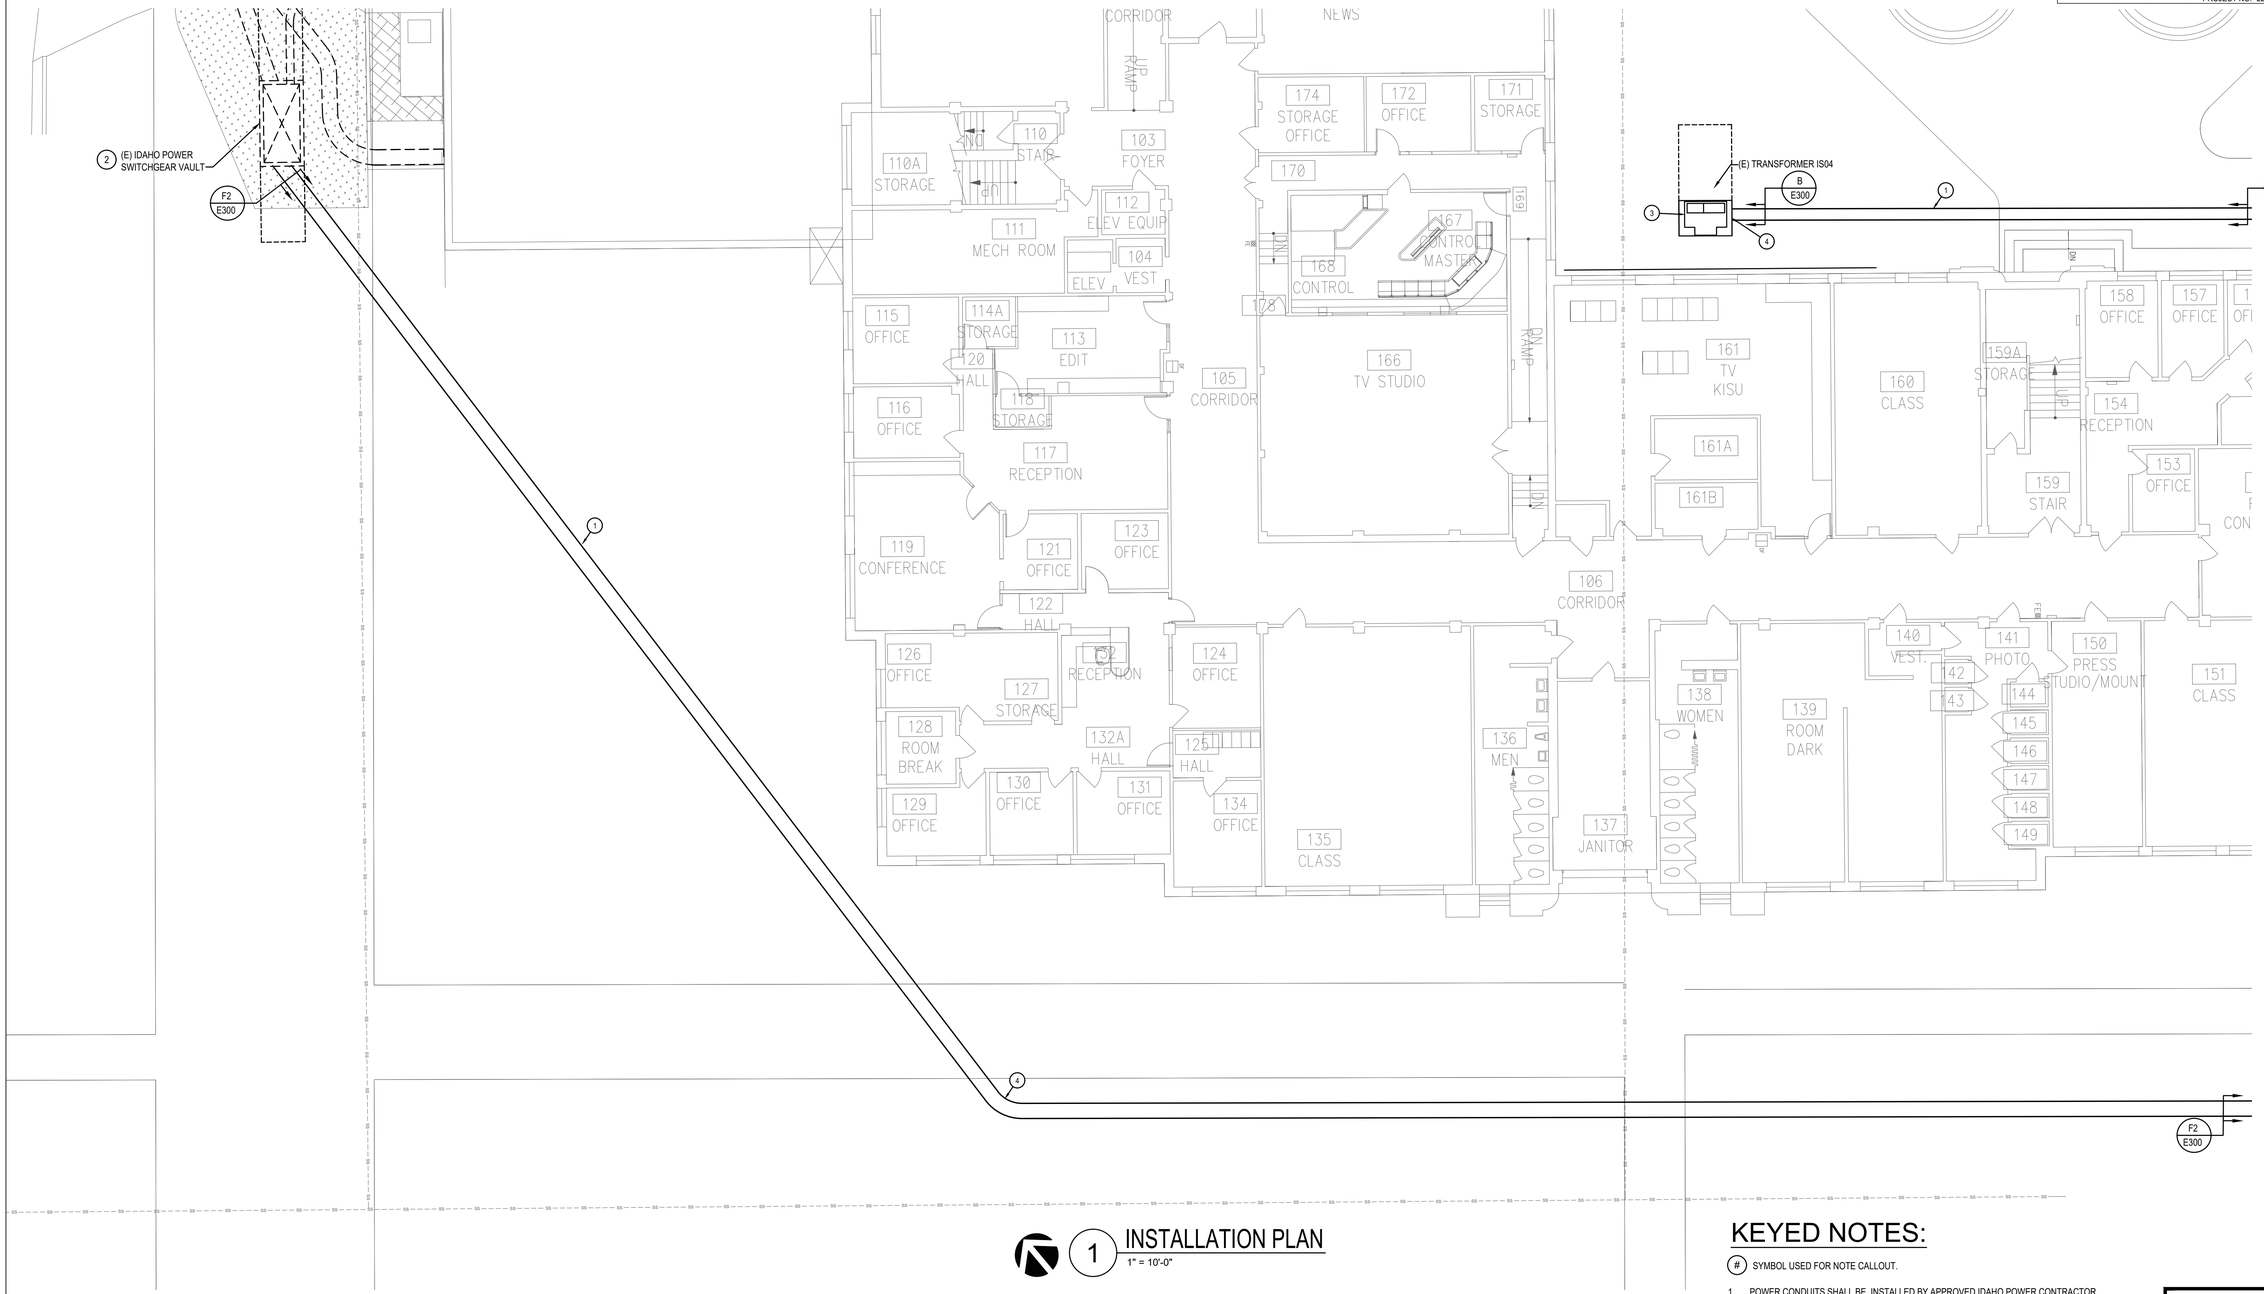

1 INSTALLATION PLAN
1" = 10'-0"

KEYED NOTES:

(#) SYMBOL USED FOR NOTE CALLOUT.

1. POWER CONDUITS SHALL BE INSTALLED BY APPROVED IDAHO POWER CONTRACTOR. SEE CIVIL DRAWINGS FOR TRENCHING / BORING, BACKFILL AND LANDSCAPE REMEDIATION SPECIFICATIONS.
2. EXISTING IDAHO POWER SWITCHGEAR VAULT TO REMAIN PROTECT DURING CONSTRUCTION.
3. UNDERMINE EXISTING TRANSFORMER PAD AND NEW STUB PRIMARY POWER CONDUIT INTO PRIMARY POWER COMPARTMENT. PRIMARY CONDUCTOR INSTALLATION AND TERMINATION BY IDAHO POWER.
4. LONG-SWEEP ELBOWS PROVIDED AND INSTALLED BY IDAHO POWER.

NO.	REVISIONS	DATE
2	PR #5	7/19/2024
1	PR #1	6/20/2024
	CONFORMED SET	6/02/2024

This document or any part thereof in detail or design concept is the personal property of Keller Associates, Inc. and shall not be used in connection with any work other than the specific project for which it was prepared without the written authorization of Keller Associates, Inc.

DPW PROJECT #21-654
ISU: REPAIR UTILITY TUNNEL

IDAHO STATE UNIVERSITY

INSTALLATION PLAN

DRAWN: DBH | CHECK: MNB


VERIFY SCALE: Scales based on 22"x34" prints.
1-1/2 Inches

PROJECT NO.
208106-088

SHEET NO.
E102

MUSGROVE ENGINEERING, P.A.
234 S. Whisperwood Way
Boise, ID 83709
208.384.0585
645 West 25th Street
Idaho Falls, ID 83402
208.523.2862
www.musgrovepa.com
PROJECT NO. 24-264

KELLER ASSOCIATES
305 North 3rd Ave, Suite A
Pocatello, Idaho 83201
(208) 238-2146

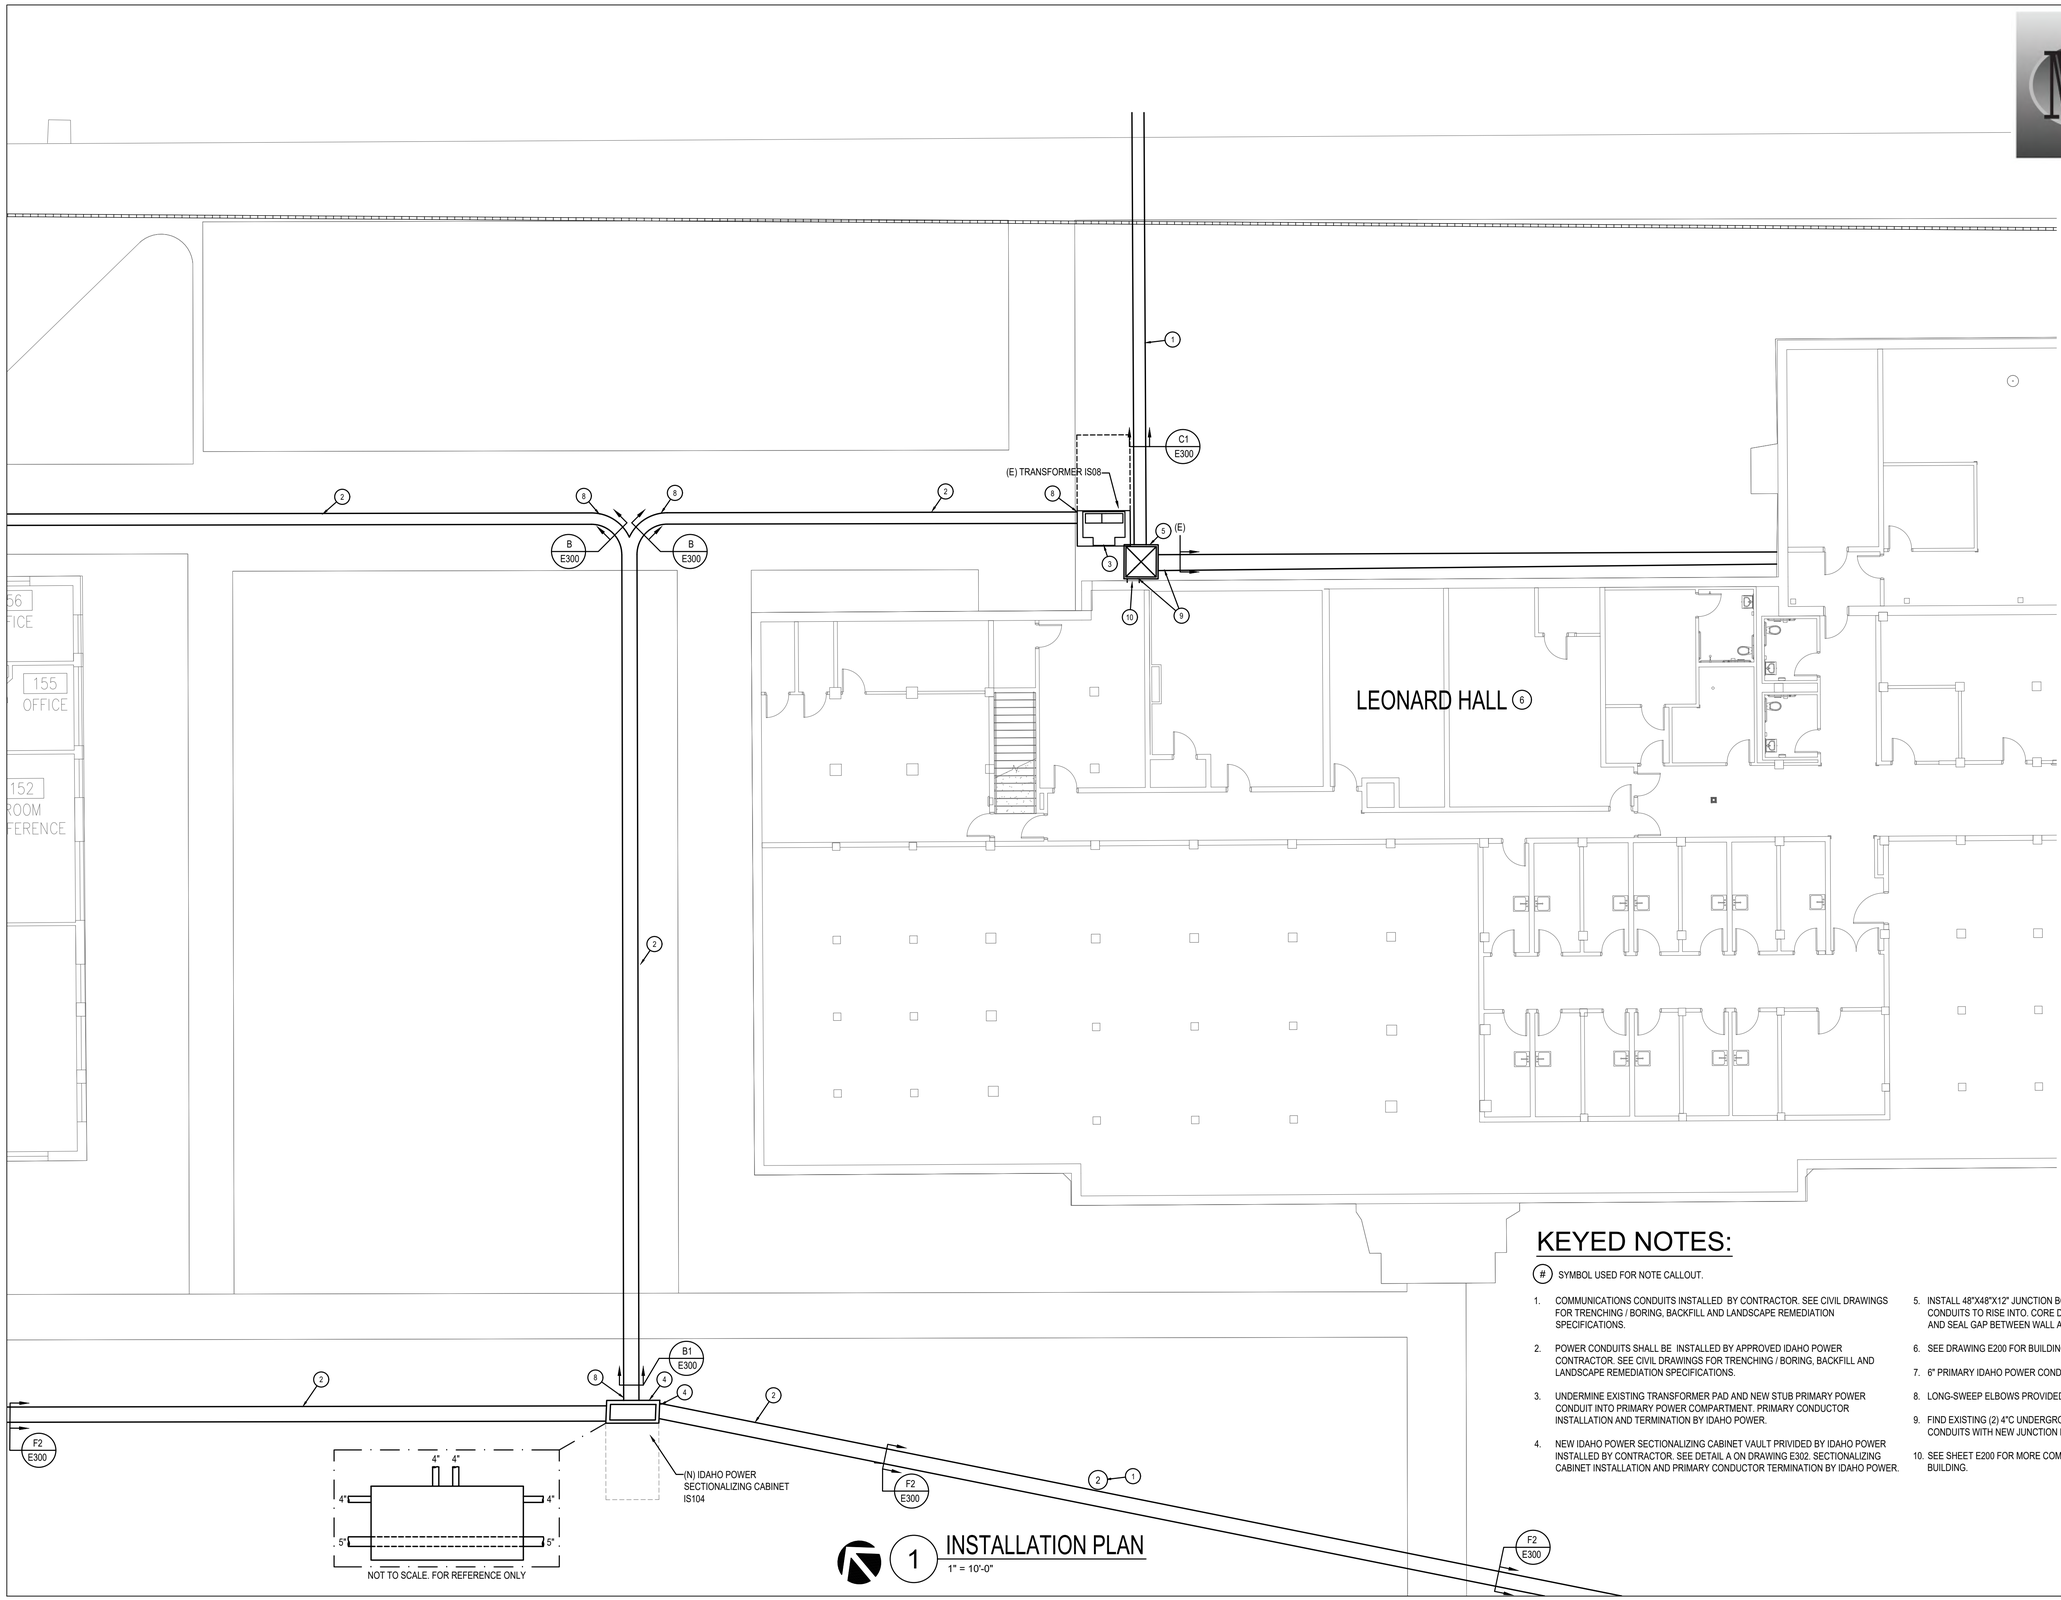

KEYED NOTES:

(#) SYMBOL USED FOR NOTE CALLOUT.

1. COMMUNICATIONS CONDUITS INSTALLED BY CONTRACTOR. SEE CIVIL DRAWINGS FOR TRENCHING / BORING, BACKFILL AND LANDSCAPE REMEDIATION SPECIFICATIONS.
2. POWER CONDUITS SHALL BE INSTALLED BY APPROVED IDAHO POWER CONTRACTOR. SEE CIVIL DRAWINGS FOR TRENCHING / BORING, BACKFILL AND LANDSCAPE REMEDIATION SPECIFICATIONS.
3. UNDERMINE EXISTING TRANSFORMER PAD AND NEW STUB PRIMARY POWER CONDUIT INTO PRIMARY POWER COMPARTMENT. PRIMARY CONDUCTOR INSTALLATION AND TERMINATION BY IDAHO POWER.
4. NEW IDAHO POWER SECTIONALIZING CABINET VAULT PRIVIDED BY IDAHO POWER INSTALLED BY CONTRACTOR. SEE DETAIL A ON DRAWING E302. SECTIONALIZING CABINET INSTALLATION AND PRIMARY CONDUCTOR TERMINATION BY IDAHO POWER.
5. INSTALL 48"X48"X12" JUNCTION BOX WITH BASEMENT FOR COMMUNICATIONS CONDUITS TO RISE INTO. CORE DRILL 4" CONDUITS THROUGH WALL INTO IT ROOM AND SEAL GAP BETWEEN WALL AND CONDUITS.
6. SEE DRAWING E200 FOR BUILDING FLOOR PLAN.
7. 6" PRIMARY IDAHO POWER CONDUITS TO SECTIONALIZING CABINET.
8. LONG-SWEEP ELBOWS PROVIDED AND INSTALLED BY IDAHO POWER.
9. FIND EXISTING (2) 4"C UNDERGROUND. INTERRUPT CONDUITS WITH NEW JUNCTION BOX.
10. SEE SHEET E200 FOR MORE COMMUNICATION DETAILS IN BUILDING.

1 INSTALLATION PLAN
1" = 10'-0"

NO.	REVISIONS	DATE

This document or any part thereof in detail or design concept is the personal property of Keller Associates, Inc. and shall not be used for projects other than the one shown and without the written authorization of Keller Associates, Inc.

DPW PROJECT #24246
ISU: UTILITY TUNNEL
PHASE 3

IDAHO STATE UNIVERSITY

INSTALLATION PLAN

DRAWN: DBH | CHECK: MNB


VERIFY SCALE: Scales based on 22"x34" prints.
1-1/2 Inches

PROJECT NO.
208106-088

SHEET NO.
E103

MUSGROVE ENGINEERING, P.A.
234 S. Whisperwood Way
Boise, ID 83709
208.384.0585
645 West 25th Street
Idaho Falls, ID 83402
208.523.2862
www.musgrovepa.com
PROJECT NO. 24-264

KELLER ASSOCIATES
305 North 3rd Ave, Suite A
Pocatello, Idaho 83201
(208) 238-2146

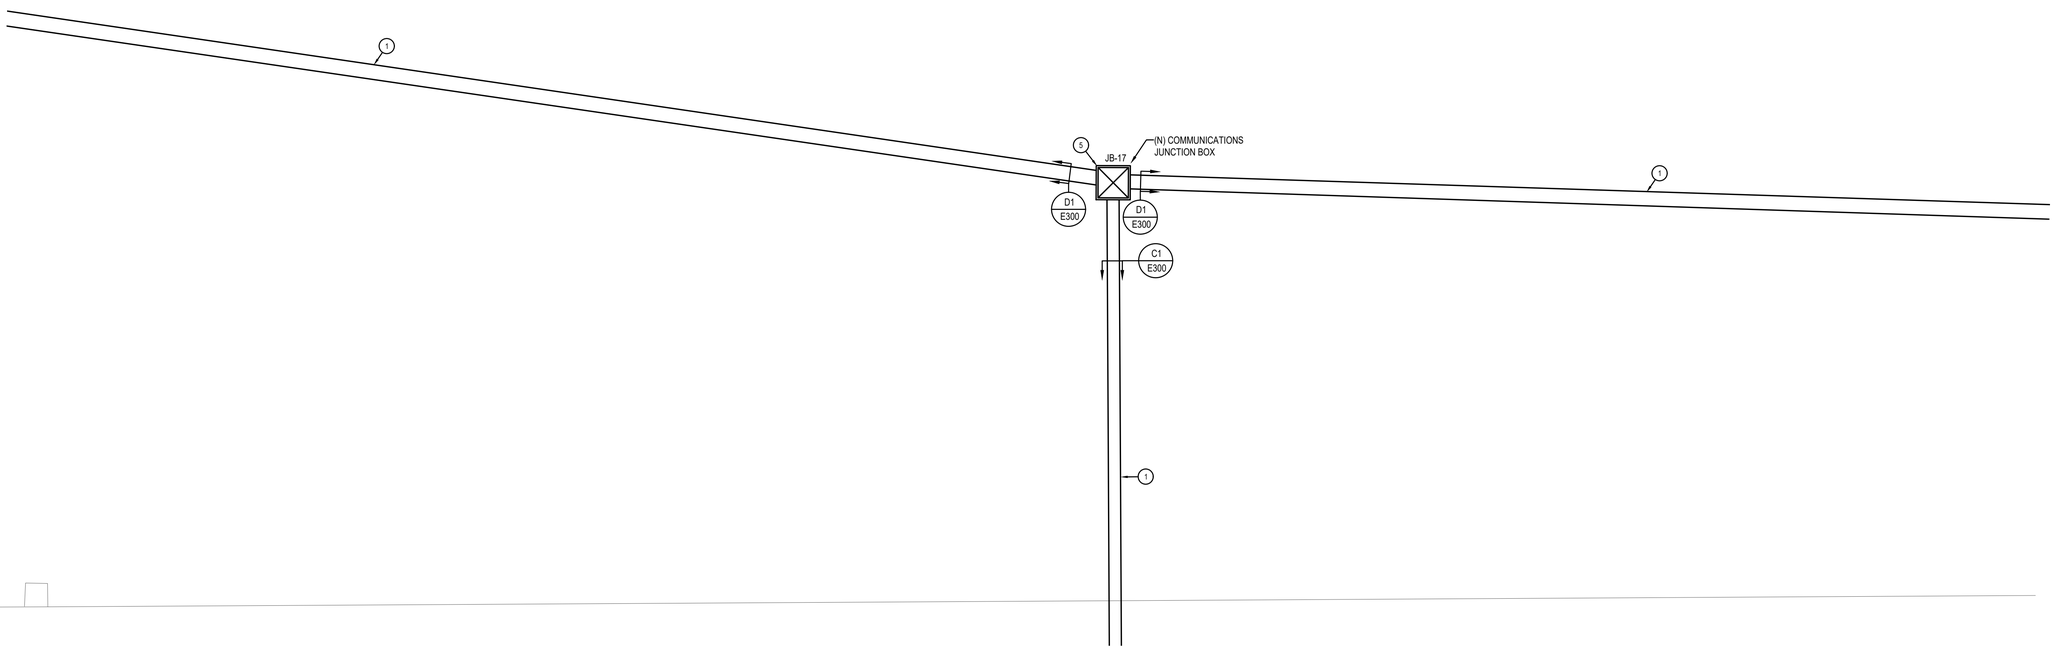

1 INSTALLATION PLAN
1" = 10'-0"

KEYED NOTES:

(#) SYMBOL USED FOR NOTE CALLOUT.

1. COMMUNICATIONS CONDUITS INSTALLED BY CONTRACTOR. POWER CONDUITS SHALL BE INSTALLED BY APPROVED IDAHO POWER CONTRACTOR. SEE CIVIL DRAWINGS FOR TRENCHING / BORING, BACKFILL AND LANDSCAPE REMEDIATION SPECIFICATIONS.
2. POWER CONDUITS SHALL BE INSTALLED BY APPROVED IDAHO POWER CONTRACTOR. SEE CIVIL DRAWINGS FOR TRENCHING / BORING, BACKFILL AND LANDSCAPE REMEDIATION SPECIFICATIONS.
3. UNDERMINE EXISTING TRANSFORMER PAD AND NEW STUB PRIMARY POWER CONDUIT INTO PRIMARY POWER COMPARTMENT. PRIMARY CONDUCTOR INSTALLATION AND TERMINATION BY IDAHO POWER.
4. NEW IDAHO POWER SWITCHGEAR VAULT PROVIDED BY IDAHO POWER INSTALLED BY CONTRACTOR. SEE DETAIL B ON DRAWING E302. SWITCHGEAR INSTALLATION AND PRIMARY CONDUCTOR TERMINATION BY IDAHO POWER.
5. INSTALL 48"X48"X12" JUNCTION BOX FOR COMMUNICATIONS CONDUITS TO RISE INTO.
6. SEE DRAWING E200 FOR BUILDING FLOOR PLAN.
7. NEW IDAHO POWER SECTIONALIZING CABINET VAULT PRIVIDED BY IDAHO POWER INSTALLED BY CONTRACTOR. SEE DETAIL A ON DRAWING E302. SECTIONALIZING CABINET INSTALLATION AND PRIMARY CONDUCTOR TERMINATION BY IDAHO POWER.
8. 6" PRIMARY IDAHO POWER CONDUITS TO BYPASS VAULT.

NO.	REVISIONS	DATE

This document or any part thereof in detail or design concept is the personal property of Keller Associates, Inc. and shall not be used in any form on any other work without the written authorization of Keller Associates, Inc.

DPW PROJECT #24246
ISU: UTILITY TUNNEL PHASE 3

IDAHO STATE UNIVERSITY


INSTALLATION PLAN

DRAWN: DBH | CHECK: MNB

VERIFY SCALE: Scales based on 22"x34" prints.
1-1/2 Inches

PROJECT NO.
208106-088

SHEET NO.
E103A

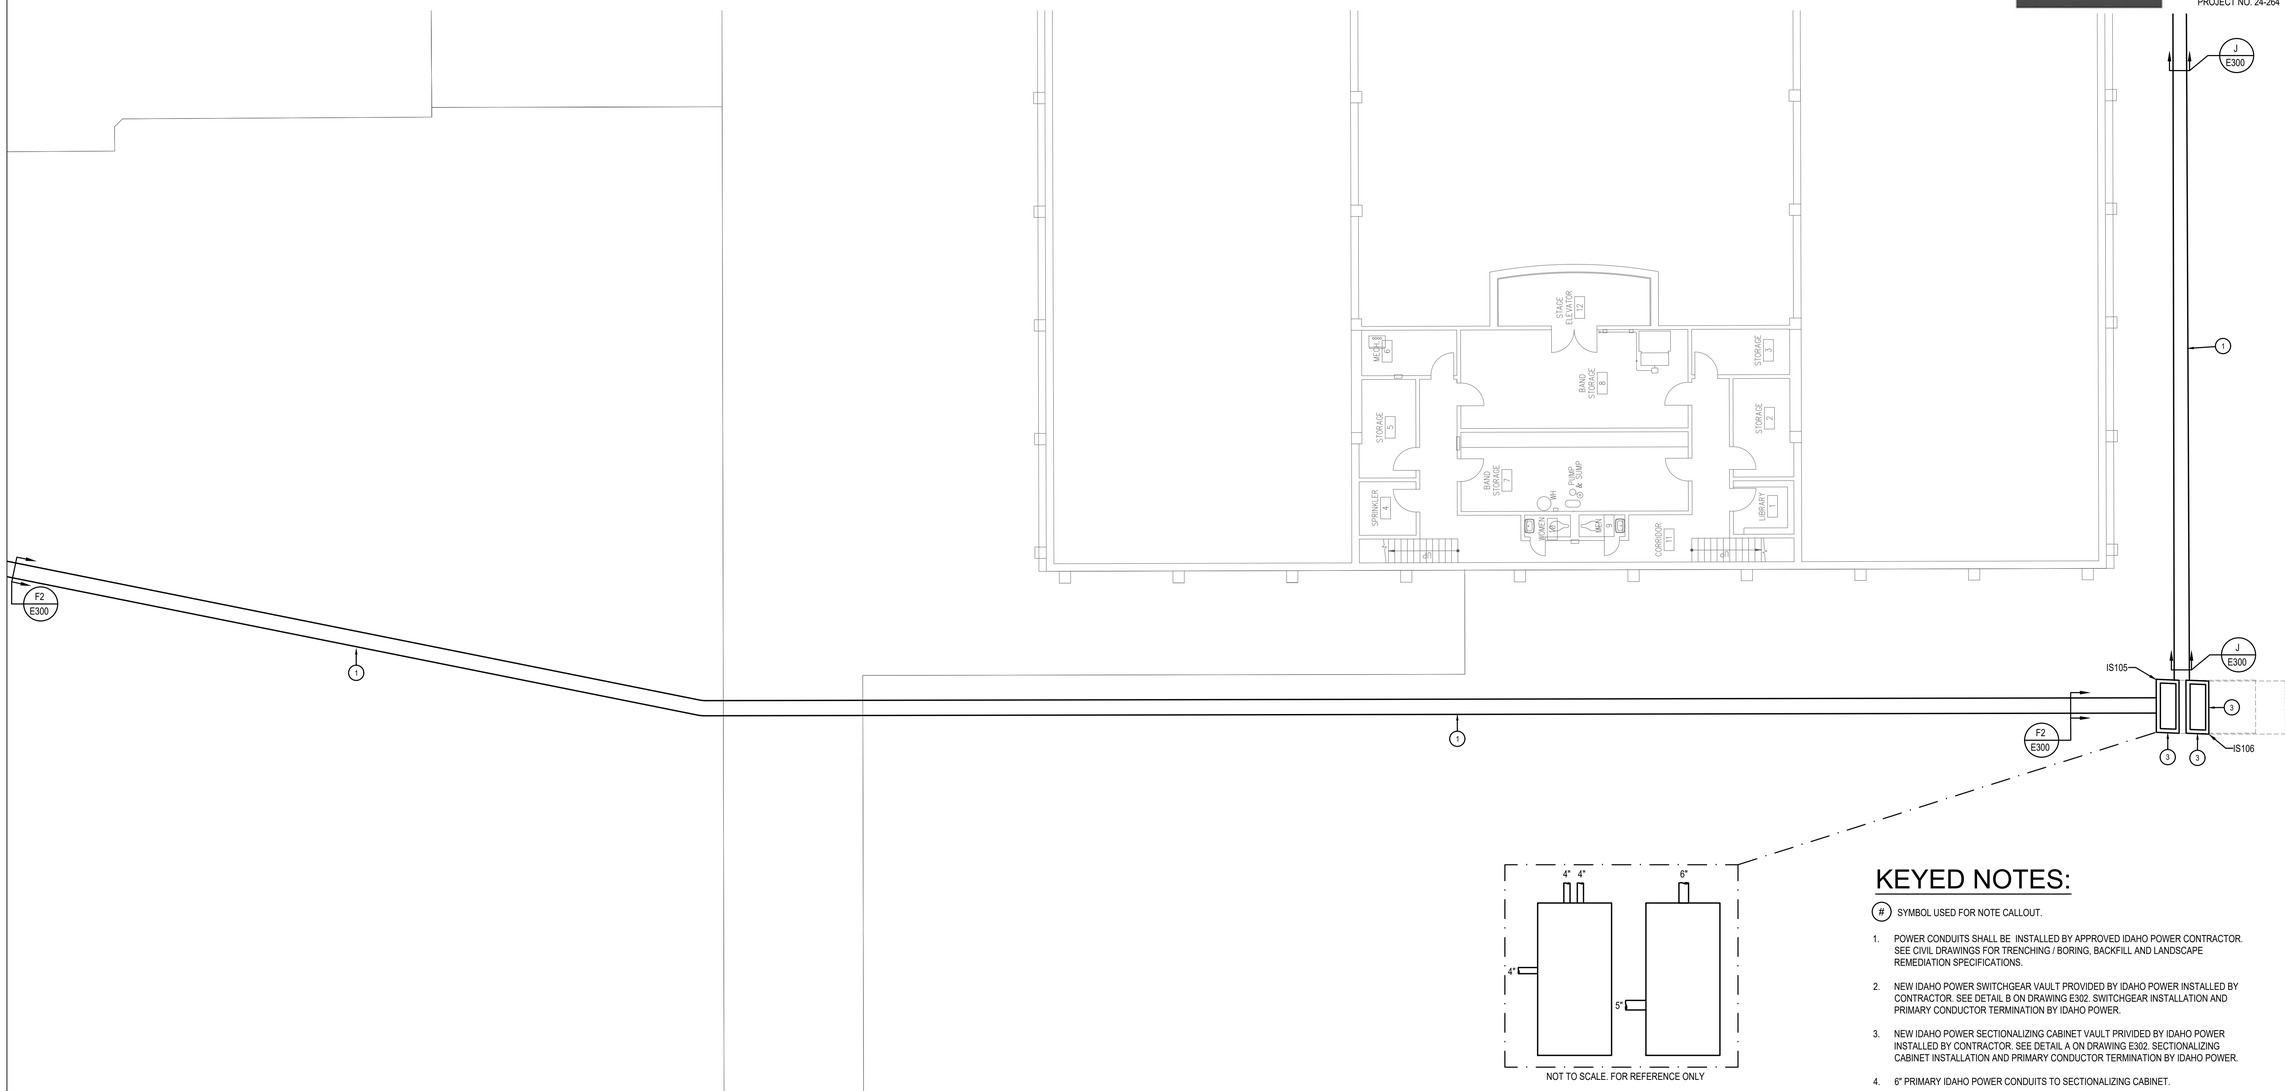

NOT TO SCALE. FOR REFERENCE ONLY

KEYED NOTES:

(#) SYMBOL USED FOR NOTE CALLOUT.

1. POWER CONDUITS SHALL BE INSTALLED BY APPROVED IDAHO POWER CONTRACTOR. SEE CIVIL DRAWINGS FOR TRENCHING / BORING, BACKFILL AND LANDSCAPE REMEDIATION SPECIFICATIONS.
2. NEW IDAHO POWER SWITCHGEAR VAULT PROVIDED BY IDAHO POWER INSTALLED BY CONTRACTOR. SEE DETAIL B ON DRAWING E302. SWITCHGEAR INSTALLATION AND PRIMARY CONDUCTOR TERMINATION BY IDAHO POWER.
3. NEW IDAHO POWER SECTIONALIZING CABINET VAULT PRIVIDED BY IDAHO POWER INSTALLED BY CONTRACTOR. SEE DETAIL A ON DRAWING E302. SECTIONALIZING CABINET INSTALLATION AND PRIMARY CONDUCTOR TERMINATION BY IDAHO POWER.
4. 6" PRIMARY IDAHO POWER CONDUITS TO SECTIONALIZING CABINET.

1 INSTALLATION PLAN
1" = 10'-0"

MUSGROVE ENGINEERING, P.A.
234 S. Whisperwood Way
Boise, ID 83709
208.384.0585
645 West 25th Street
Idaho Falls, ID 83402
208.523.2862
www.musgrovepa.com

PROJECT NO. 24-264

KELLER ASSOCIATES
305 North 3rd Ave, Suite A
Pocatello, Idaho 83201
(208) 238-2146

NO.	REVISIONS	DATE

This document or any part thereof in detail or design concept is the personal property of Keller Associates, Inc. and shall not be used in connection with any work other than the specific project for which it was prepared without the written authorization of Keller Associates, Inc.

DPW PROJECT #24246
ISU: UTILITY TUNNEL
PHASE 3

IDAHO STATE UNIVERSITY

INSTALLATION PLAN


DRAWN: DBH | CHECK: MNB

VERIFY SCALE: Scales based on 22"x34" prints.

1-1/2 Inches

PROJECT NO.
208106-088

SHEET NO.
E104

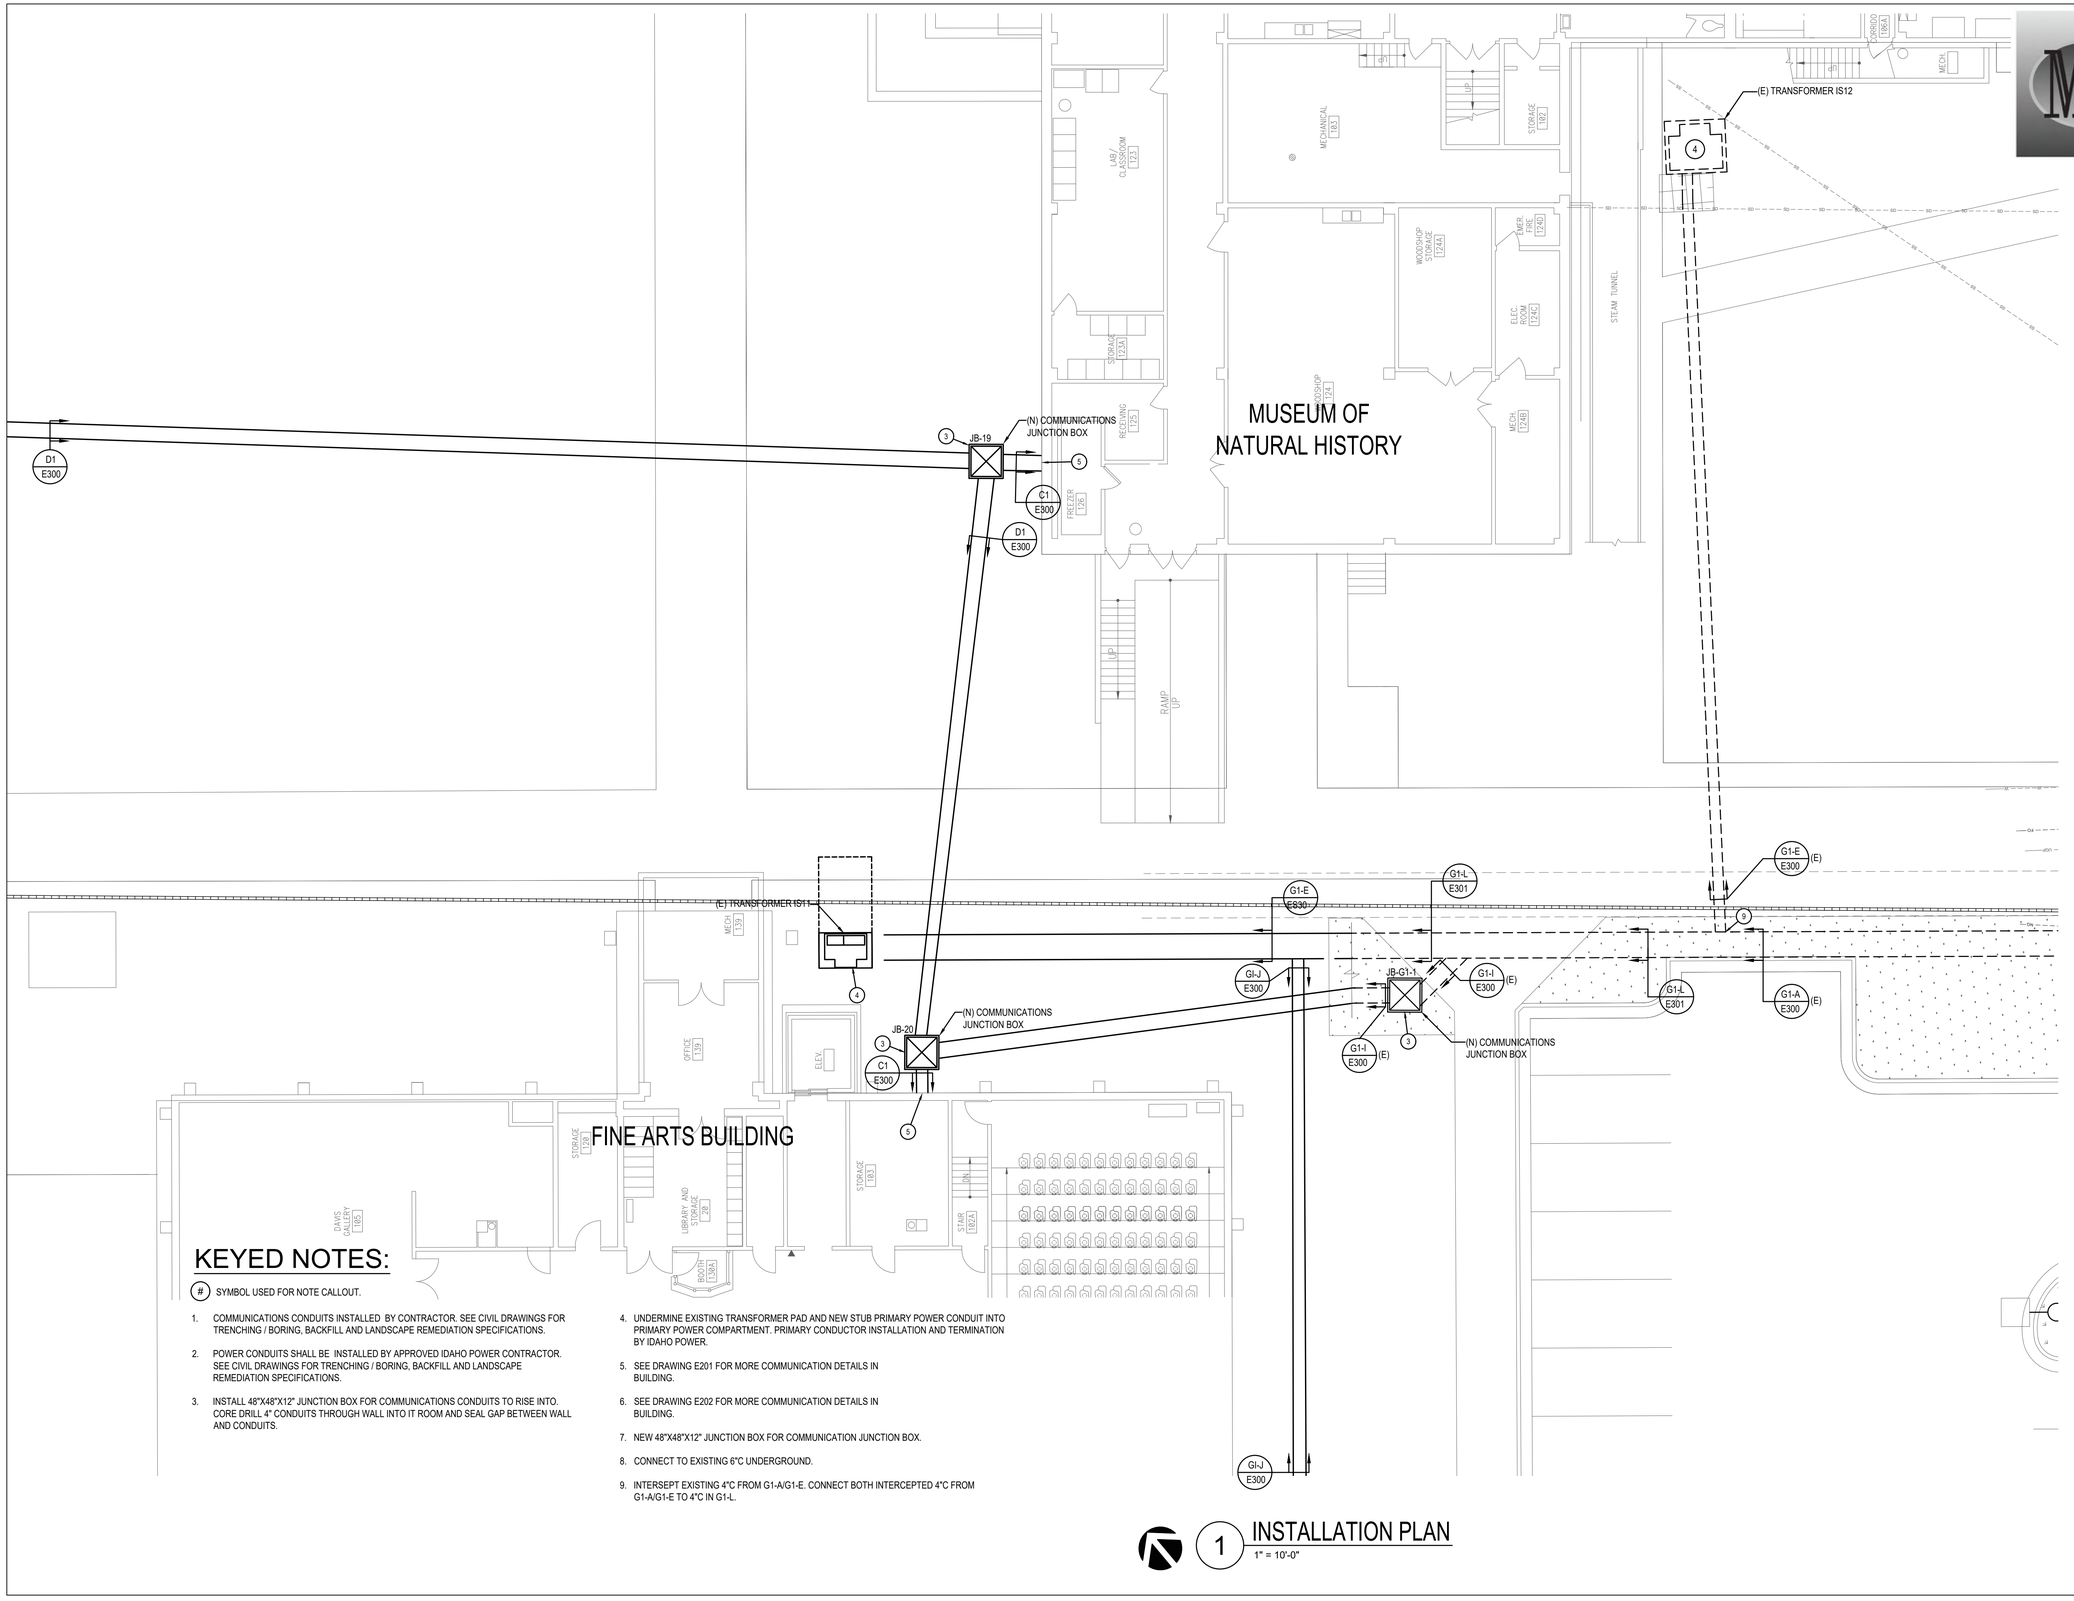

KEYED NOTES:

(#) SYMBOL USED FOR NOTE CALLOUT.

1. COMMUNICATIONS CONDUITS INSTALLED BY CONTRACTOR. SEE CIVIL DRAWINGS FOR TRENCHING / BORING, BACKFILL AND LANDSCAPE REMEDIATION SPECIFICATIONS.
2. POWER CONDUITS SHALL BE INSTALLED BY APPROVED IDAHO POWER CONTRACTOR. SEE CIVIL DRAWINGS FOR TRENCHING / BORING, BACKFILL AND LANDSCAPE REMEDIATION SPECIFICATIONS.
3. INSTALL 48"X48"X12" JUNCTION BOX FOR COMMUNICATIONS CONDUITS TO RISE INTO. CORE DRILL 4" CONDUITS THROUGH WALL INTO IT ROOM AND SEAL GAP BETWEEN WALL AND CONDUITS.
4. UNDERMINE EXISTING TRANSFORMER PAD AND NEW STUB PRIMARY POWER CONDUIT INTO PRIMARY POWER COMPARTMENT. PRIMARY CONDUCTOR INSTALLATION AND TERMINATION BY IDAHO POWER.
5. SEE DRAWING E201 FOR MORE COMMUNICATION DETAILS IN BUILDING.
6. SEE DRAWING E202 FOR MORE COMMUNICATION DETAILS IN BUILDING.
7. NEW 48"X48"X12" JUNCTION BOX FOR COMMUNICATION JUNCTION BOX.
8. CONNECT TO EXISTING 6"C UNDERGROUND.
9. INTERSEPT EXISTING 4"C FROM G1-A/G1-E. CONNECT BOTH INTERCEPTED 4"C FROM G1-A/G1-E TO 4"C IN G1-L.

1 INSTALLATION PLAN
1" = 10'-0"

MUSGROVE ENGINEERING, P.A.
234 S. Whisperwood Way
Boise, ID 83709
208.384.0585
645 West 25th Street
Idaho Falls, ID 83402
208.523.2862
www.musgrovepa.com
PROJECT NO. 24-264

KELLER ASSOCIATES
305 North 3rd Ave, Suite A
Pocatello, Idaho 83201
(208) 238-2146

NO.	REVISIONS	DATE

This document or any part thereof in detail or design concept is the personal property of Keller Associates, Inc. and shall not be used in any form on any other work without the written authorization of Keller Associates, Inc.

DPW PROJECT #24246
ISU: UTILITY TUNNEL
PHASE 3

IDAHO STATE UNIVERSITY


INSTALLATION PLAN

DRAWN: DBH | CHECK: MNB

VERIFY SCALE: Scales based on 22"x34" prints.
1-1/2 Inches

PROJECT NO.
208106-088

SHEET NO.
E105

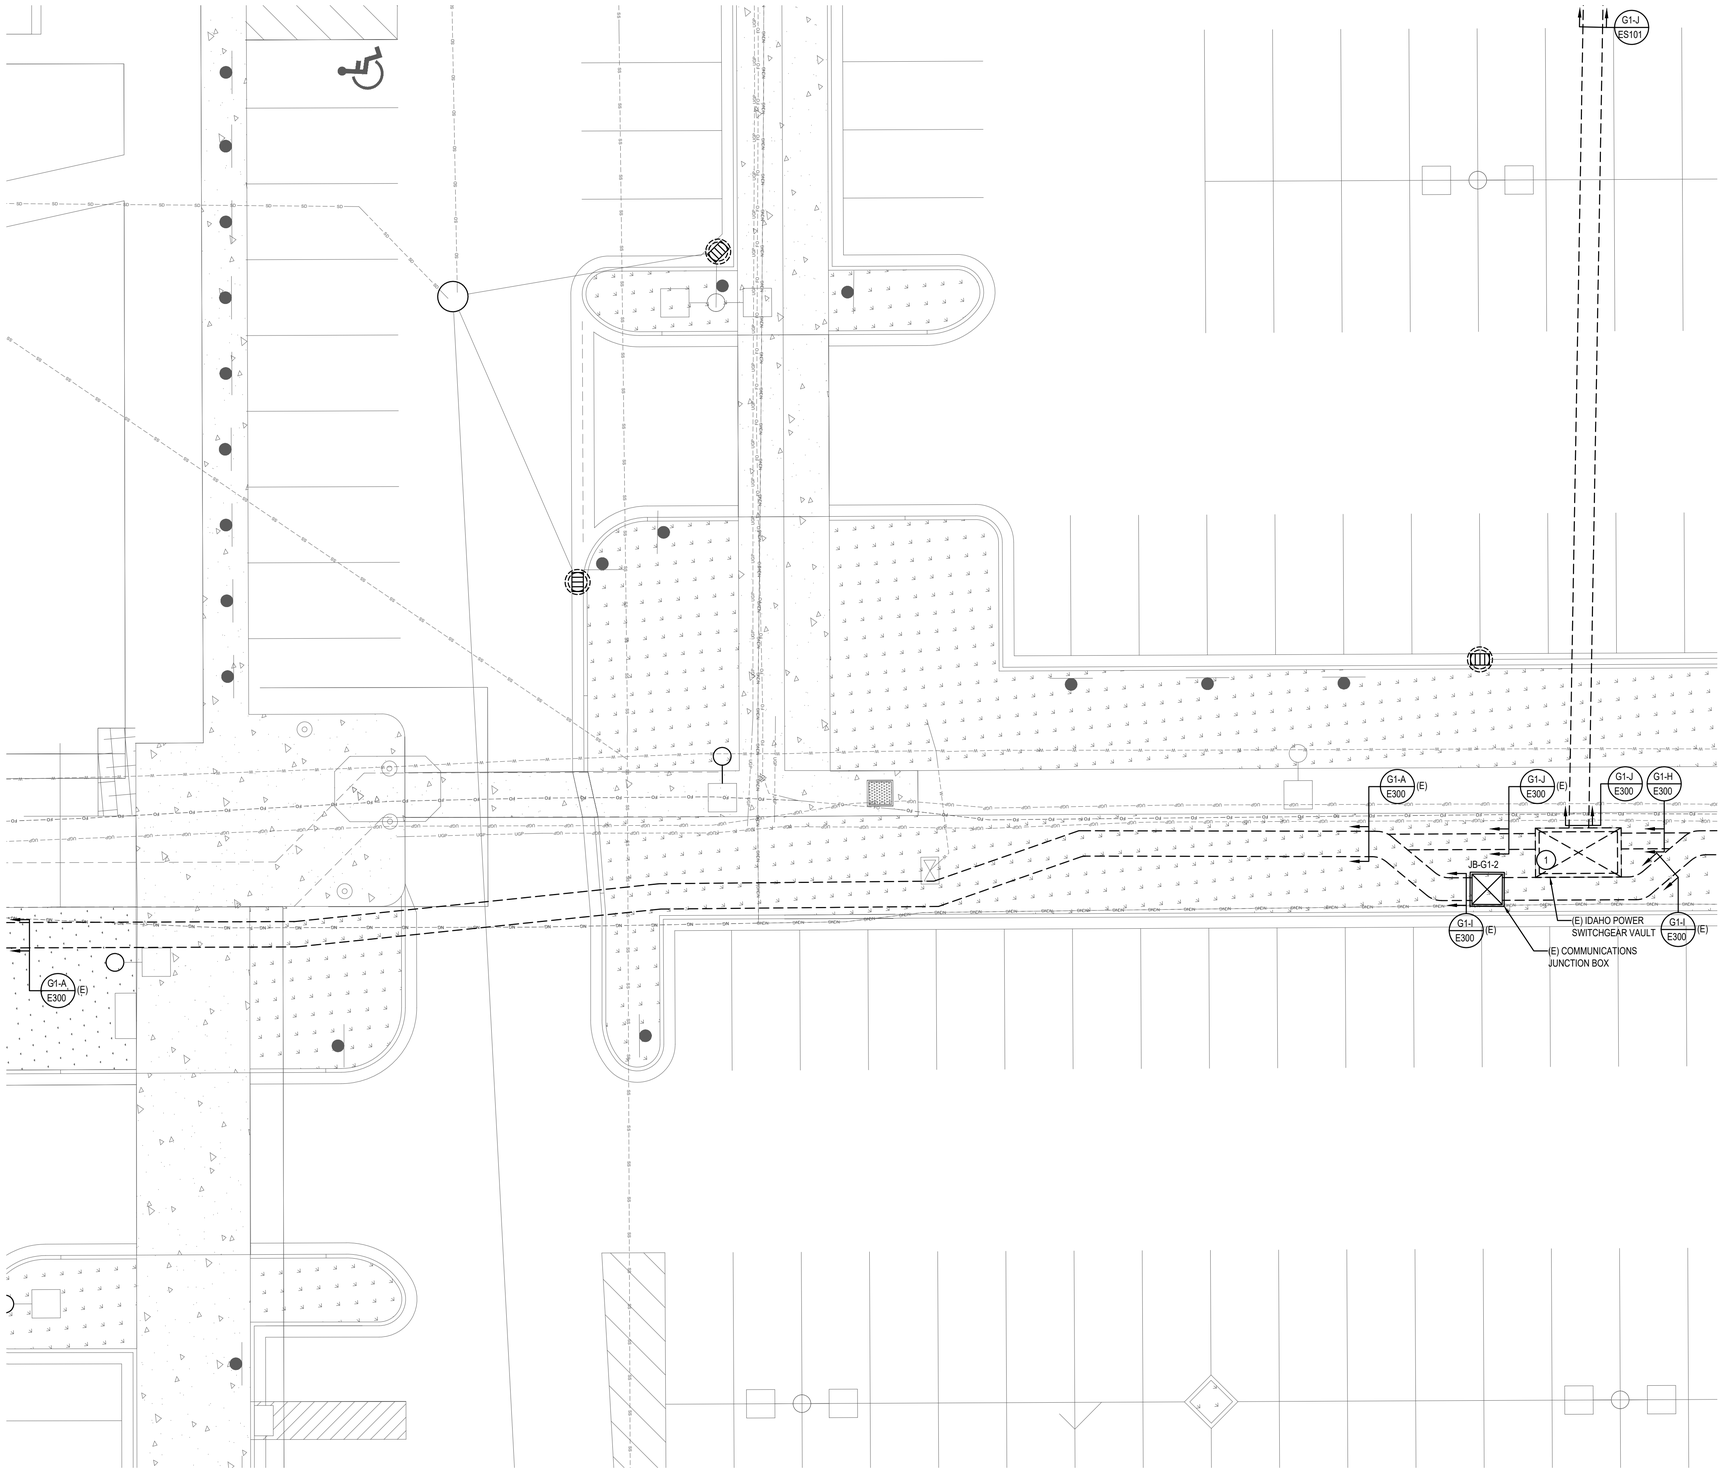

KEYED NOTES:

(#) SYMBOL USED FOR NOTE CALLOUT.

1. BORE NEW 4"C INTO EXISTING VAULT. COORDINATE WITH IDAHO POWER.

1 INSTALLATION PLAN
1" = 10'-0"

MUSGROVE ENGINEERING, P.A.
234 S. Whisperwood Way
Boise, ID 83709
208.384.0585
645 West 25th Street
Idaho Falls, ID 83402
208.523.2862
www.musgrovepa.com

PROJECT NO. 24-264

KELLER ASSOCIATES
305 North 3rd Ave, Suite A
Pocatello, Idaho 83201
(208) 238-2146

NO.	REVISIONS	DATE

This document or any part thereof in detail or design concept is the personal property of Keller Associates, Inc. and shall not be used for any purpose other than the written authorization of Keller Associates, Inc.

DPW PROJECT #24246
ISU: UTILITY TUNNEL
PHASE 3

IDAHO STATE UNIVERSITY


INSTALLATION PLAN

DRAWN: DBH | CHECK: MNB

VERIFY SCALE: Scales based on 22"x34" prints.
1-1/2 Inches

PROJECT NO.
208106-088

SHEET NO.
E106

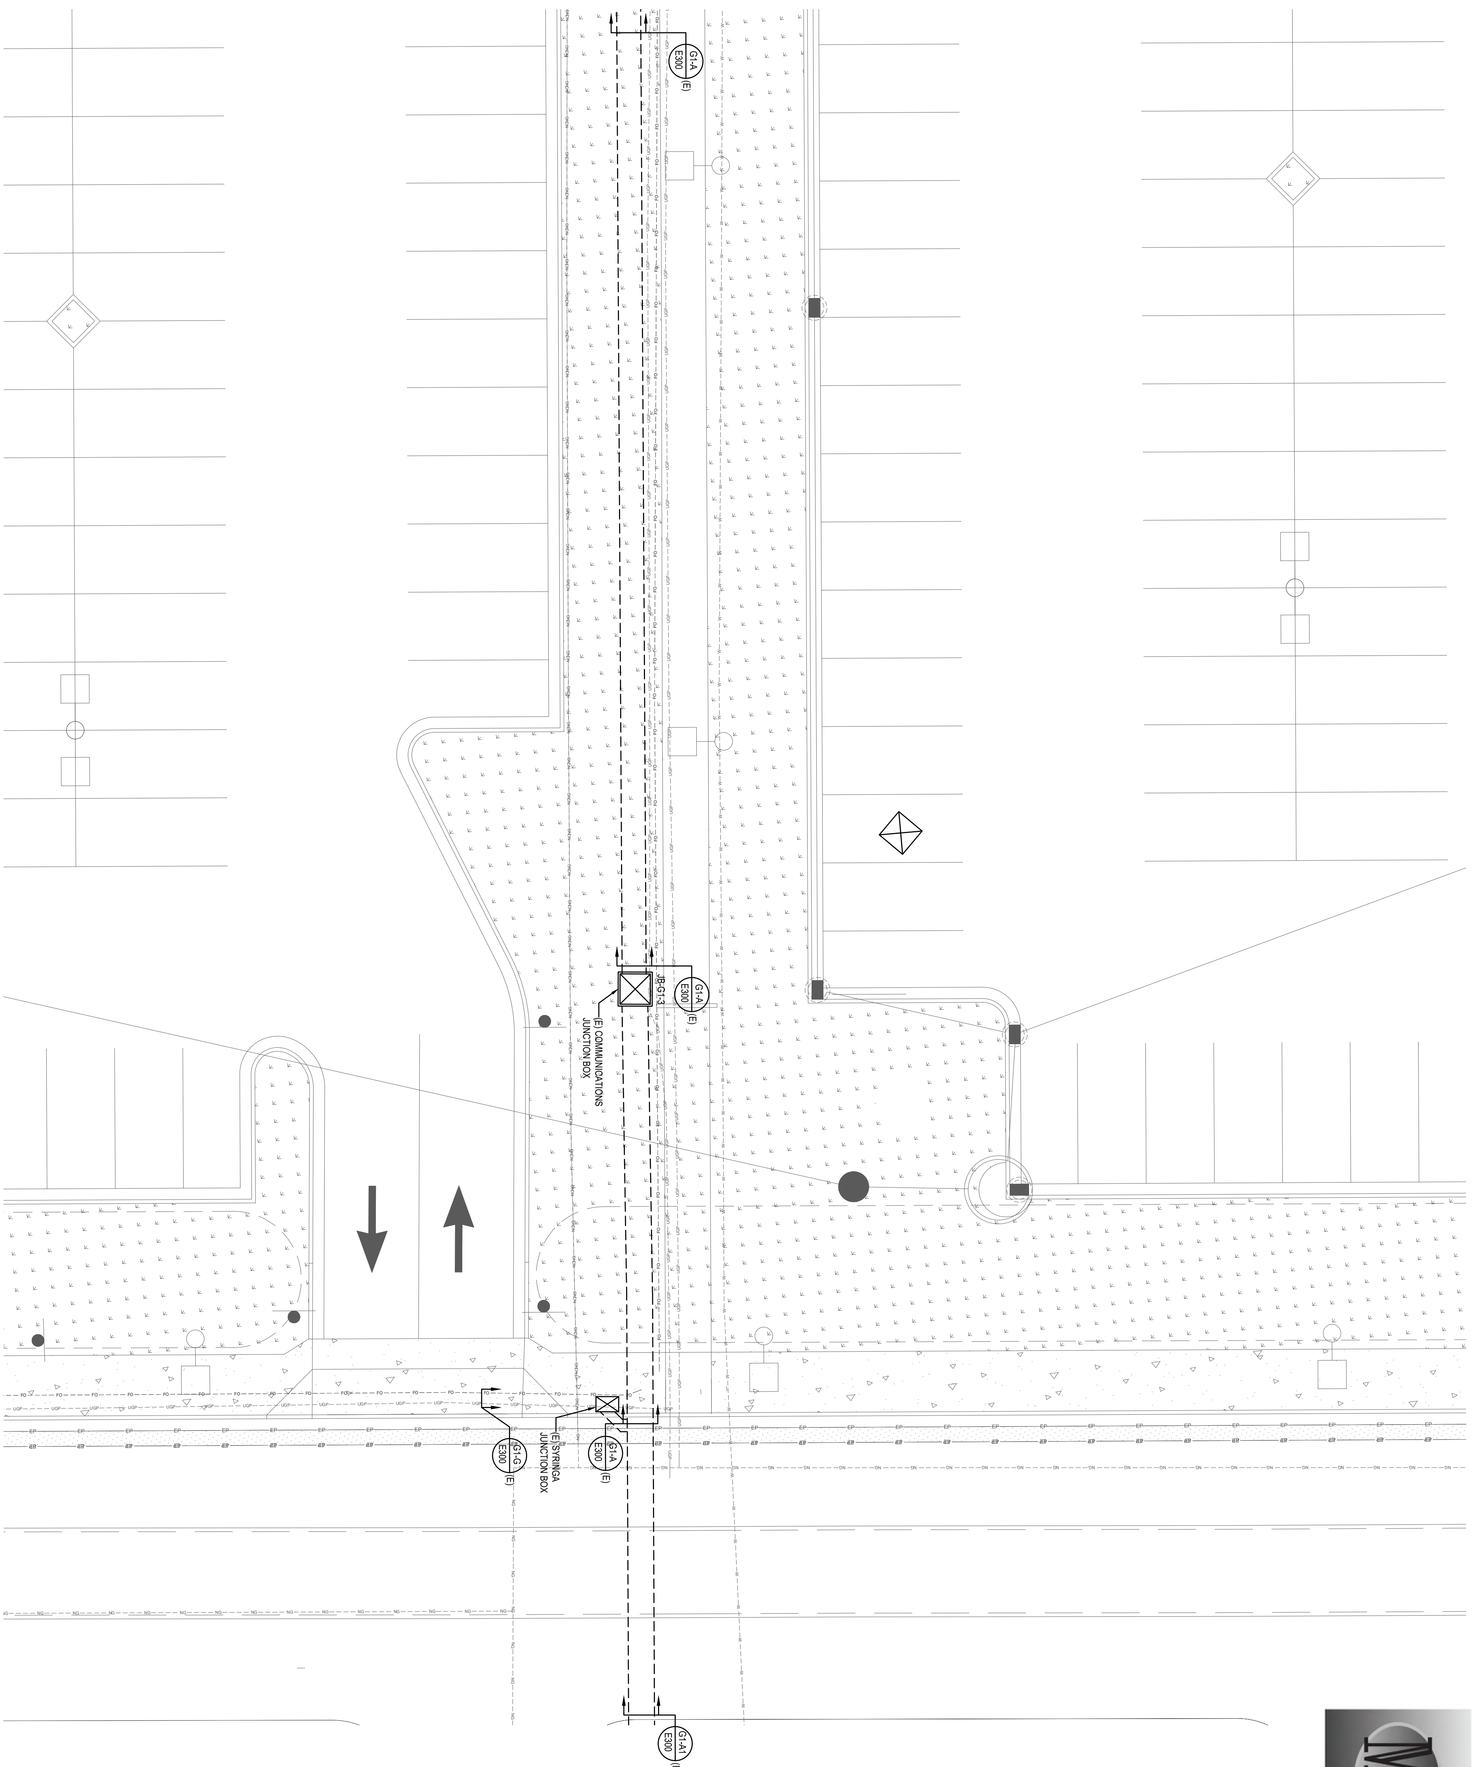

1 INSTALLATION PLAN
1" = 10'-0"

MUSGROVE ENGINEERING, P.A.
234 S. Whisperwood Way
Boise, Idaho 83709
208.384.0585
645 West 25th Street
Idaho Falls, ID 83402
208.523.2862
www.musgroveepa.com
PROJECT NO. 24-264

IDAHO STATE UNIVERSITY

INSTALLATION PLAN

DPW PROJECT #24246
ISU: UTILITY TUNNEL
PHASE 3

NO.	REVISIONS	DATE

This document or any part thereof in detail or design concept is the personal property of Keller Associates, Inc. and shall not be copied in any form without the written authorization of Keller Associates, Inc.

KELLER ASSOCIATES
305 North 3rd Ave, Suite A
Pocatello, Idaho 83201
(208) 238-2146

DRAWN: DBH | CHECK: MNB

VERIFY SCALE: Scales based on 22"x34" prints.


1-1/2 Inches

PROJECT NO.
208106-088

SHEET NO.
E107

MUSGROVE ENGINEERING, P.A.
234 S. Whisperwood Way
Boise, ID 83709
208.384.0585
645 West 25th Street
Idaho Falls, ID 83402
208.523.2862
www.musgrovepa.com
PROJECT NO. 24-264

KELLER ASSOCIATES
305 North 3rd Ave, Suite A
Pocatello, Idaho 83201
(208) 238-2146

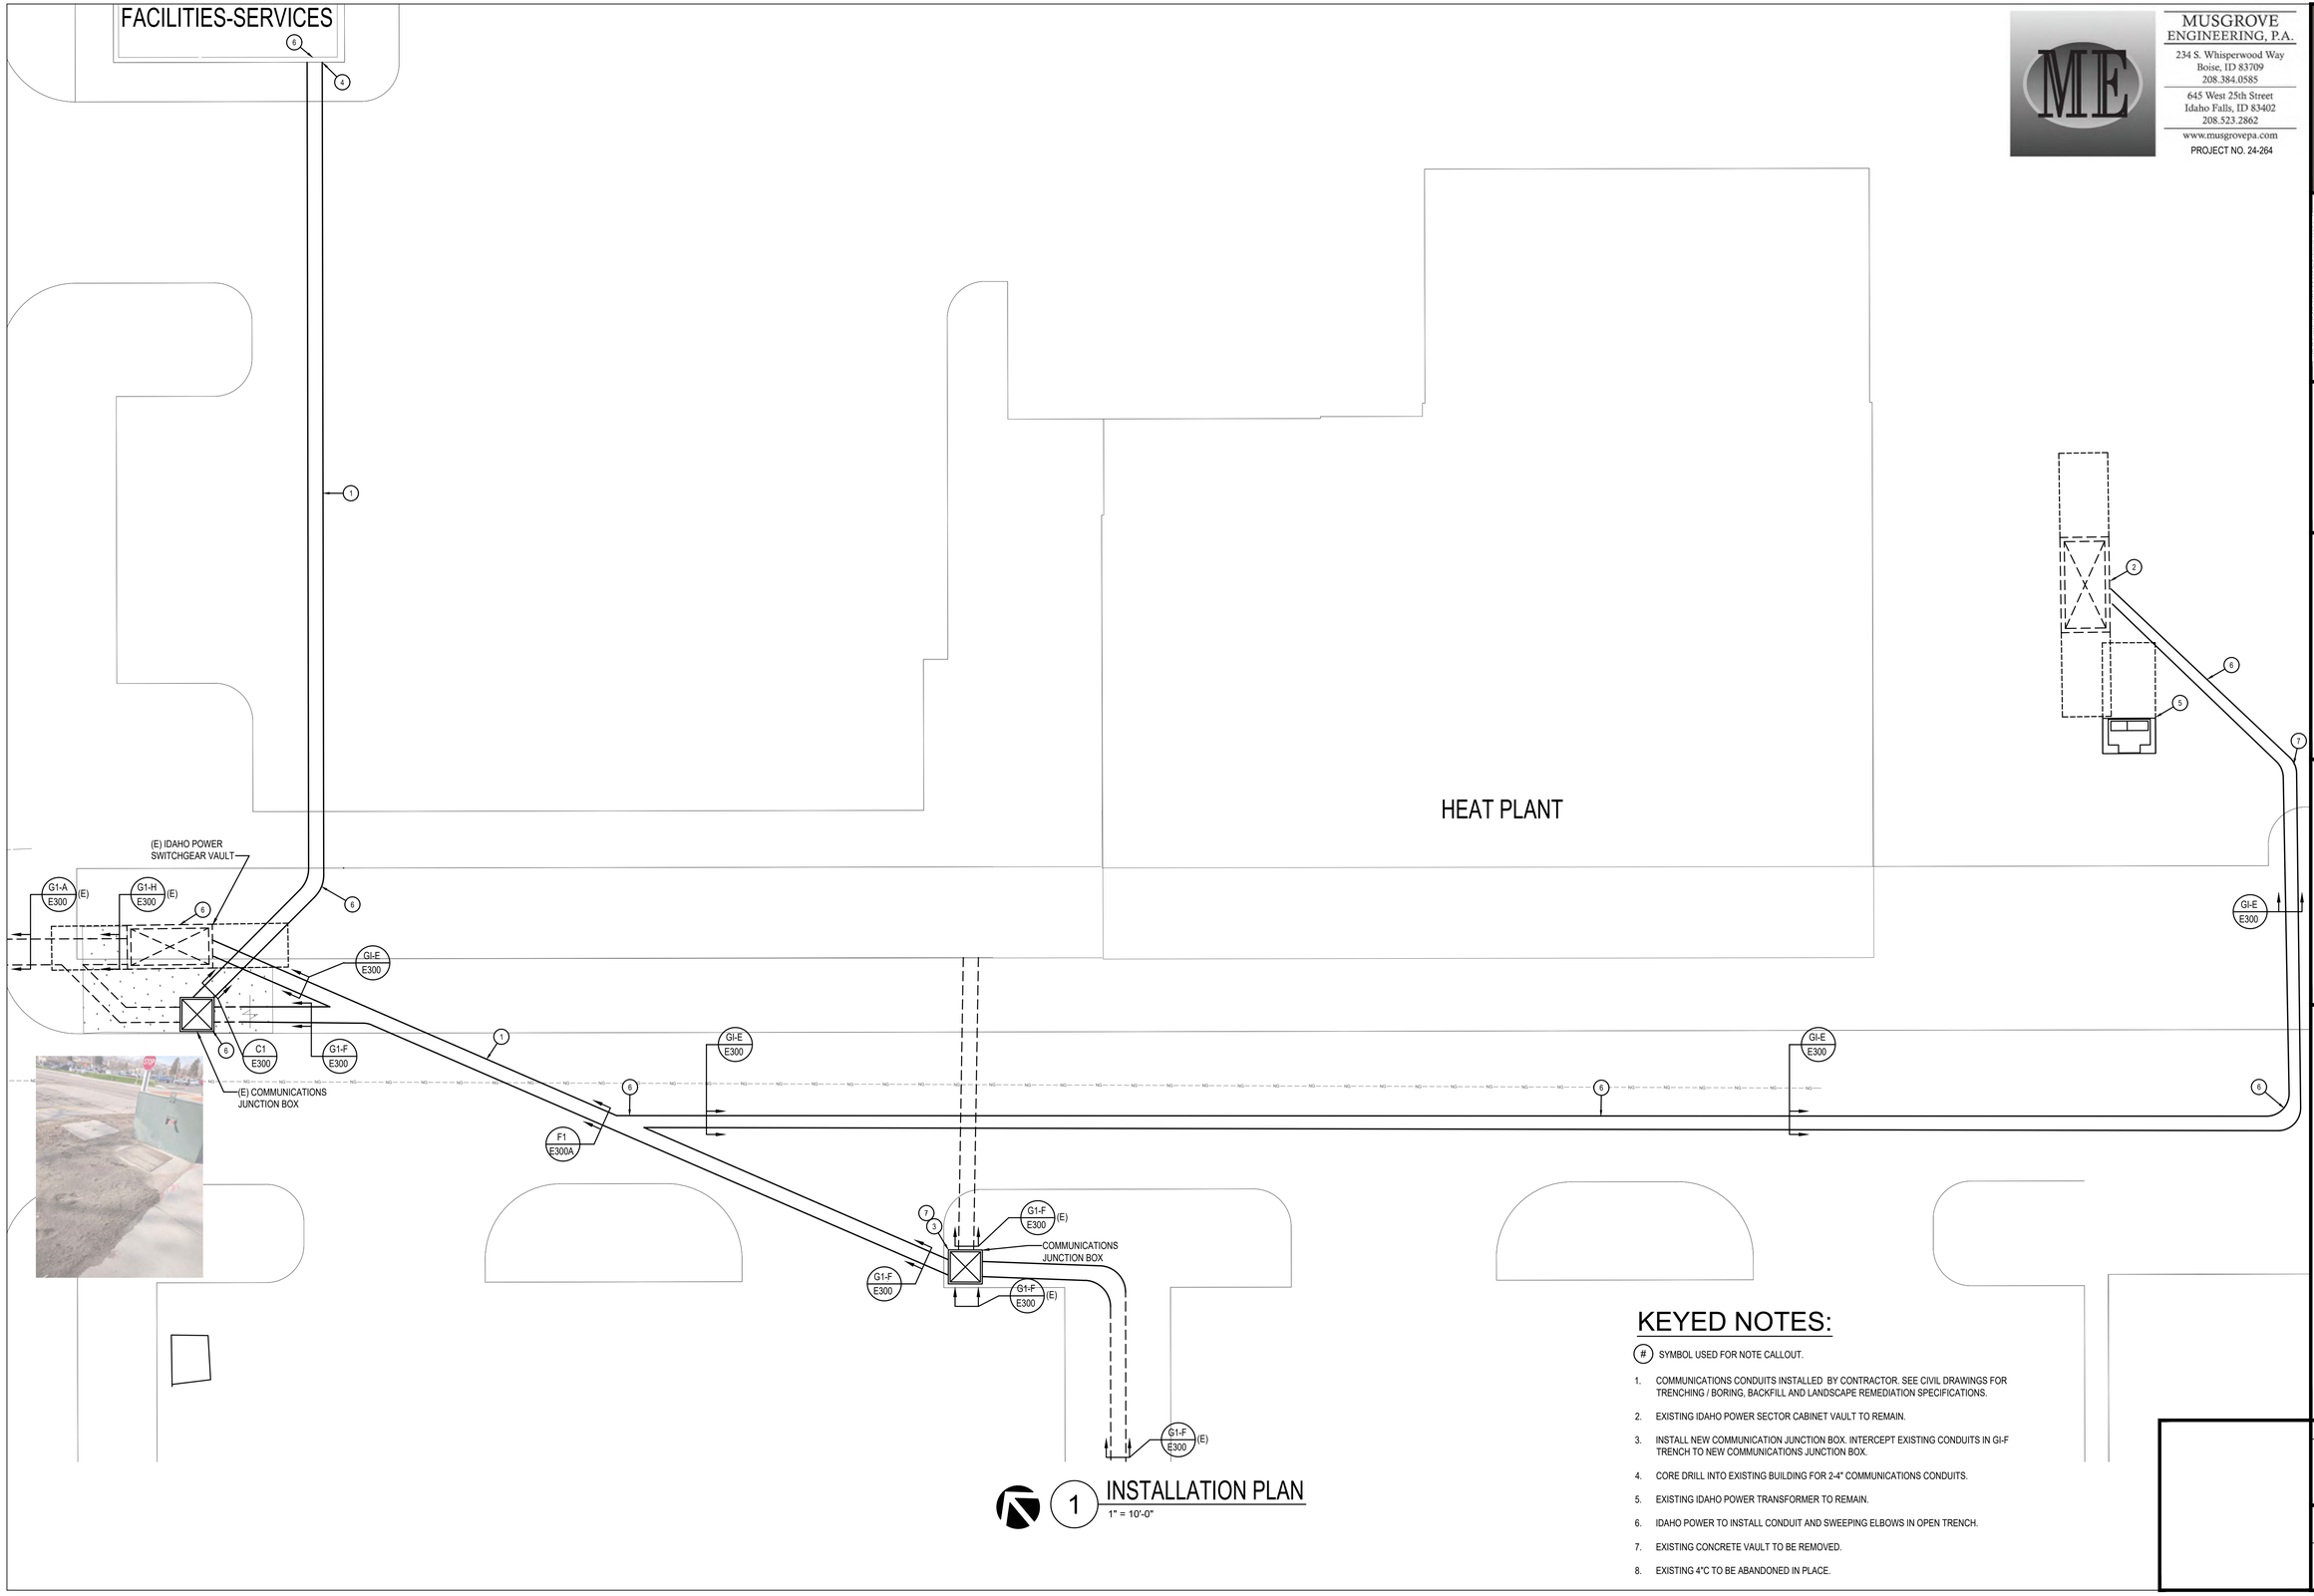

KEYED NOTES:

(#) SYMBOL USED FOR NOTE CALLOUT.

1. COMMUNICATIONS CONDUITS INSTALLED BY CONTRACTOR. SEE CIVIL DRAWINGS FOR TRENCHING / BORING, BACKFILL AND LANDSCAPE REMEDIATION SPECIFICATIONS.
2. EXISTING IDAHO POWER SECTOR CABINET VAULT TO REMAIN.
3. INSTALL NEW COMMUNICATION JUNCTION BOX. INTERCEPT EXISTING CONDUITS IN GI-F TRENCH TO NEW COMMUNICATIONS JUNCTION BOX.
4. CORE DRILL INTO EXISTING BUILDING FOR 2-4" COMMUNICATIONS CONDUITS.
5. EXISTING IDAHO POWER TRANSFORMER TO REMAIN.
6. IDAHO POWER TO INSTALL CONDUIT AND SWEEPING ELBOWS IN OPEN TRENCH.
7. EXISTING CONCRETE VAULT TO BE REMOVED.
8. EXISTING 4"C TO BE ABANDONED IN PLACE.

NO.	REVISIONS	DATE

This document or any part thereof in detail or design concept is the personal property of Keller Associates, Inc. and shall not be used in any form on any other work without the written authorization of Keller Associates, Inc.

DPW PROJECT #24246
ISU: UTILITY TUNNEL
PHASE 3

IDAHO STATE UNIVERSITY

INSTALLATION PLAN


DRAWN: DBH | CHECK: MNB

VERIFY SCALE: Scales based on 22"x34" prints.

1-1/2 Inches

PROJECT NO.
208106-088

SHEET NO.
E108

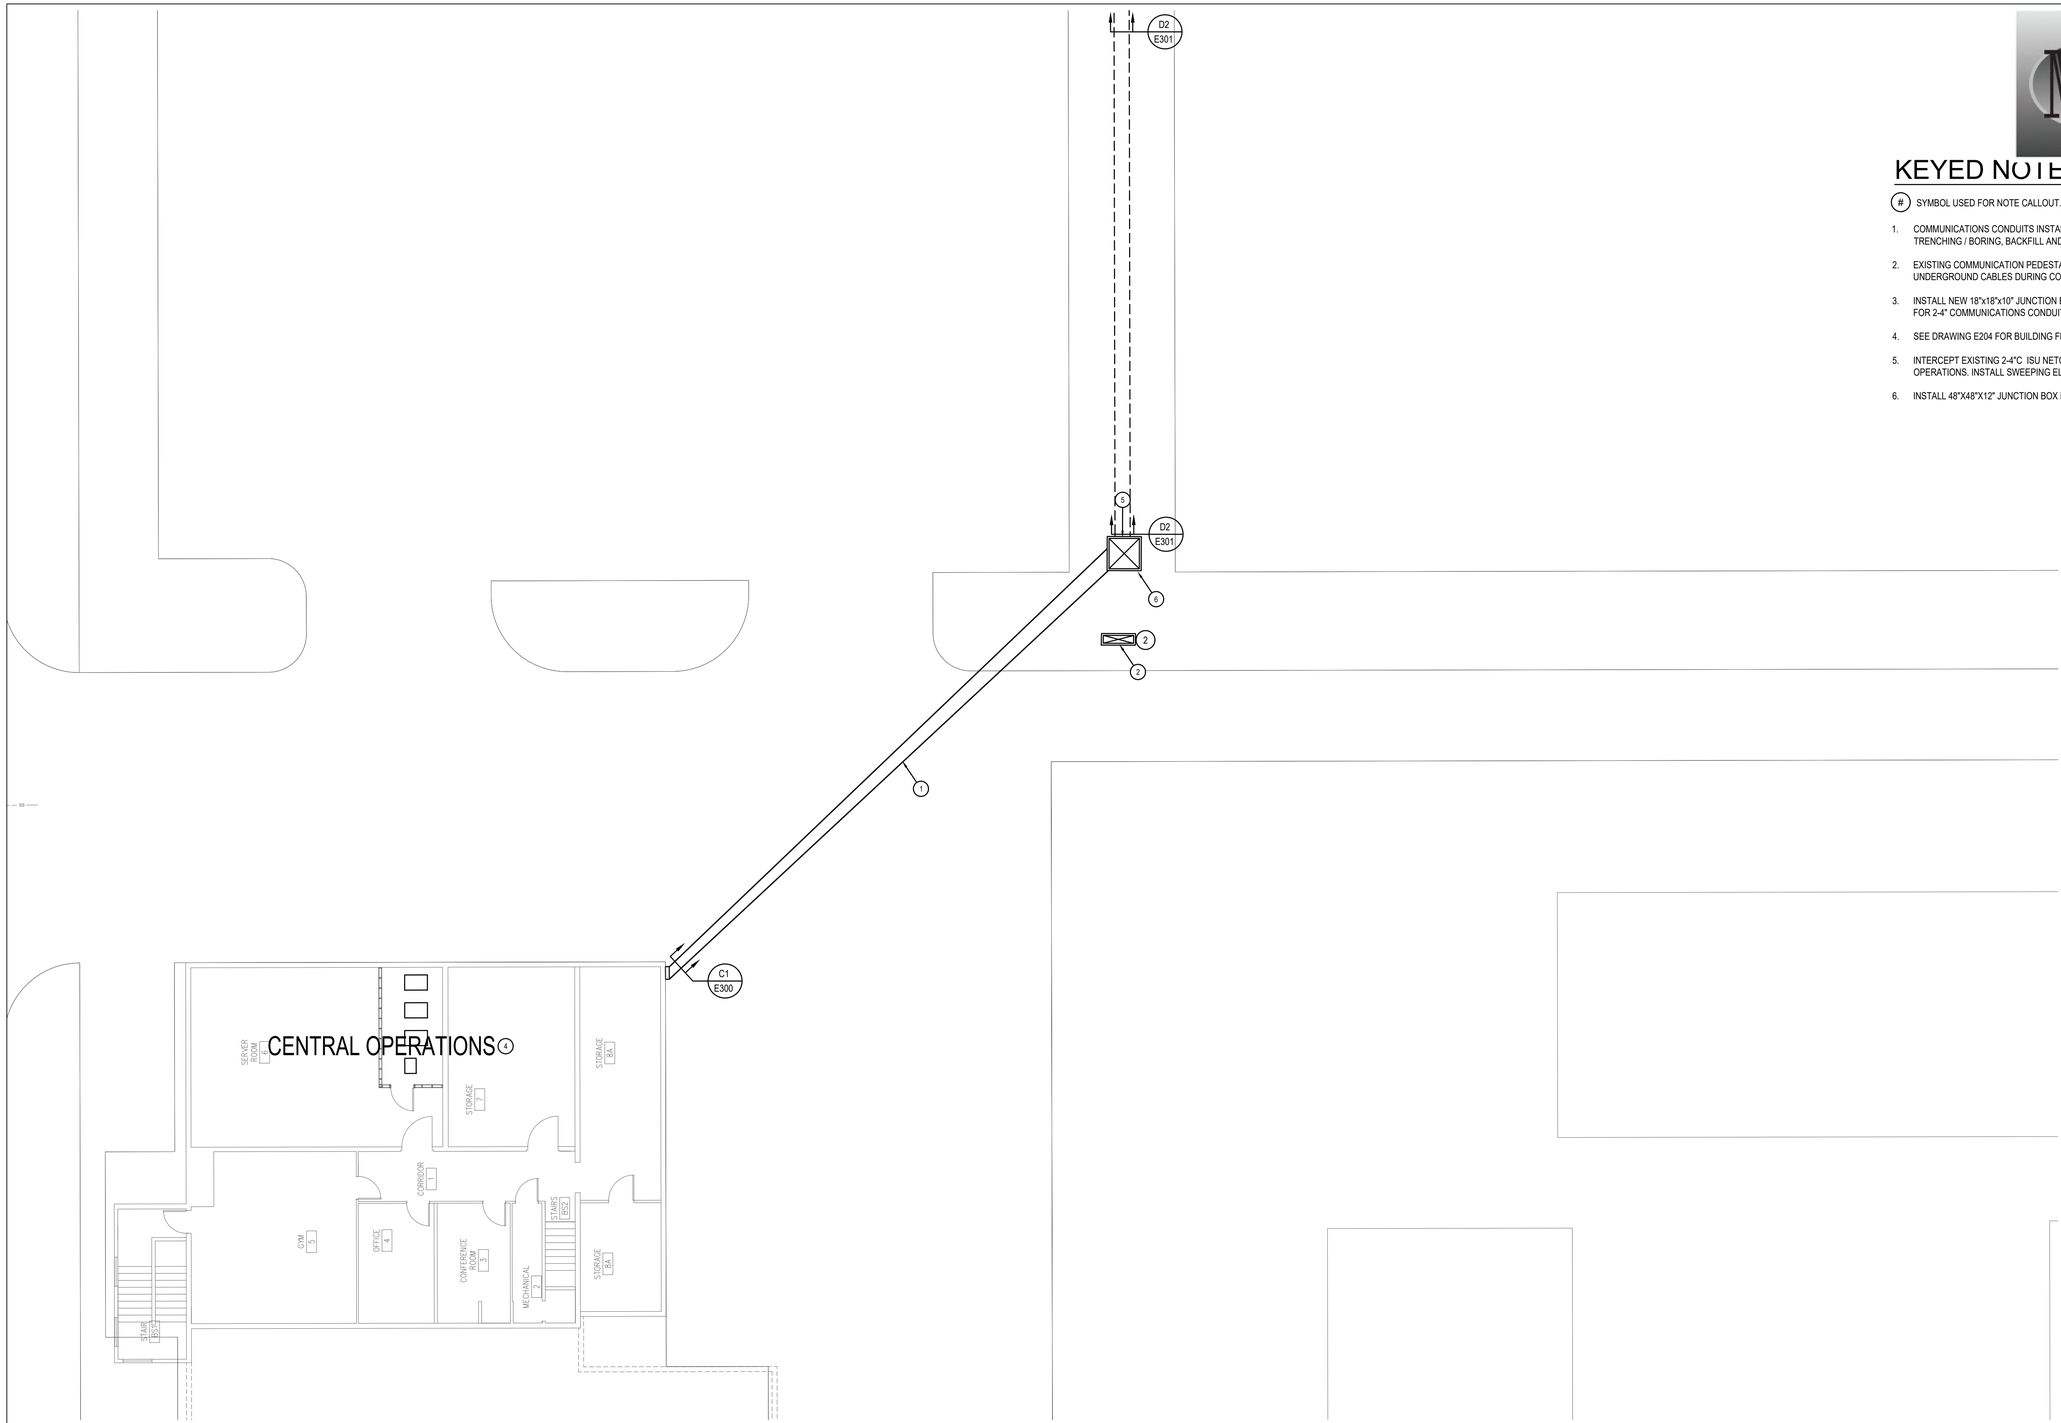

1 INSTALLATION PLAN
1" = 10'-0"

MUSGROVE ENGINEERING, P.A.
234 S. Whisperwood Way
Boise, ID 83709
208.384.0585
645 West 25th Street
Idaho Falls, ID 83402
208.523.2862
www.musgrovepa.com

PROJECT NO. 24-264

KEYED NOTES:

(#) SYMBOL USED FOR NOTE CALLOUT.

1. COMMUNICATIONS CONDUITS INSTALLED BY CONTRACTOR. SEE CIVIL DRAWINGS FOR TRENCHING / BORING, BACKFILL AND LANDSCAPE REMEDIATION SPECIFICATIONS.
2. EXISTING COMMUNICATION PEDESTAL TO REMAIN. PROTECT EXISTING PEDESTAL AND UNDERGROUND CABLES DURING CONSTRUCTION.
3. INSTALL NEW 18"x18"x10" JUNCTION BOX ON WALL. CORE DRILL INTO EXISTING BUILDING FOR 2-4" COMMUNICATIONS CONDUITS.
4. SEE DRAWING E204 FOR BUILDING FLOOR PLAN.
5. INTERCEPT EXISTING 2-4"C ISU NETCOM CONDUIT WITH NEW 2-4"C TO CENTRAL OPERATIONS. INSTALL SWEEPING ELBOWS PER SPECIFICATION.
6. INSTALL 48"X48"X12" JUNCTION BOX FOR COMMUNICATIONS CONDUITS.

KELLER ASSOCIATES
305 North 3rd Ave, Suite A
Pocatello, Idaho 83201
(208) 238-2146

NO.	REVISIONS	DATE

This document or any part thereof in detail or design concept is the personal property of Keller Associates, Inc. and shall not be used in any form on any other work without the written authorization of Keller Associates, Inc.

DPW PROJECT #24246
ISU: UTILITY TUNNEL
PHASE 3

IDAHO STATE UNIVERSITY


INSTALLATION PLAN

DRAWN: DBH | CHECK: MNB

VERIFY SCALE: Scales based on 22"x34" prints.
1-1/2 Inches

PROJECT NO.
208106-088

SHEET NO.
E109

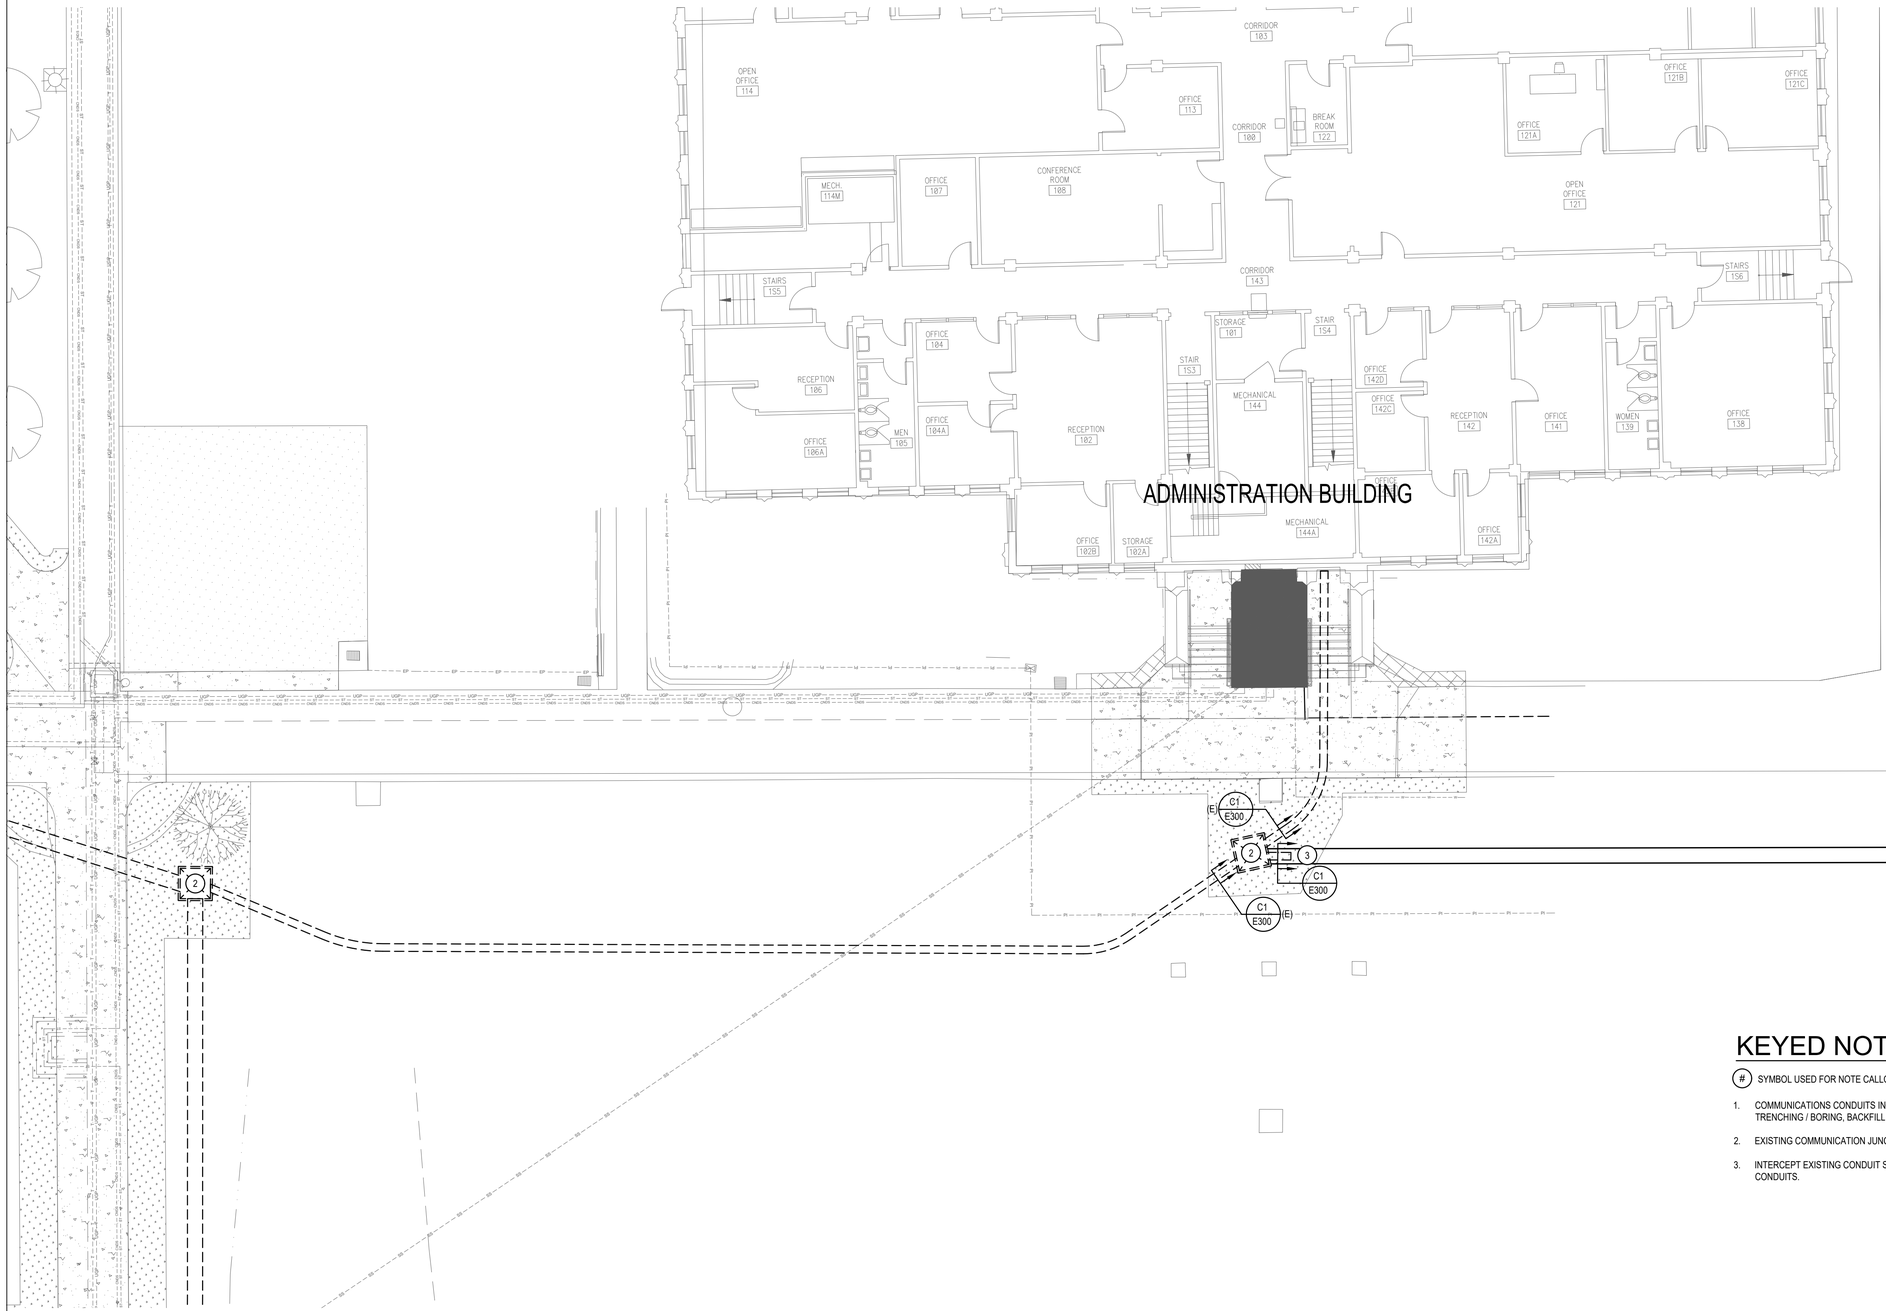

KEYED NOTES:

(#) SYMBOL USED FOR NOTE CALLOUT.

1. COMMUNICATIONS CONDUITS INSTALLED BY CONTRACTOR. SEE CIVIL DRAWINGS FOR TRENCHING / BORING, BACKFILL AND LANDSCAPE REMEDIATION SPECIFICATIONS.
2. EXISTING COMMUNICATION JUNCTION BOX TO REMAIN.
3. INTERCEPT EXISTING CONDUIT STUBS. CONNECT NEW TRENCH C1 TO EXISTING CONDUITS.

1 INSTALLATION PLAN
1" = 10'-0"

MUSGROVE ENGINEERING, P.A.
234 S. Whisperwood Way
Boise, ID 83709
208.384.0585
645 West 25th Street
Idaho Falls, ID 83402
208.523.2862
www.musgrovepa.com
PROJECT NO. 24-264

KELLER ASSOCIATES
305 North 3rd Ave, Suite A
Pocatello, Idaho 83201
(208) 238-2146

NO. | REVISIONS | DATE

This document or any part thereof in detail or design concept is the personal property of Keller Associates, Inc. and shall not be reproduced or used in any form without the written authorization of Keller Associates, Inc.

DPW PROJECT #24246
ISU: UTILITY TUNNEL
PHASE 3

IDAHO STATE UNIVERSITY


INSTALLATION PLAN

DRAWN: DBH | CHECK: MNB

VERIFY SCALE: Scales based on 22"x34" prints.
1-1/2 Inches

PROJECT NO.
208106-088

SHEET NO.
E110

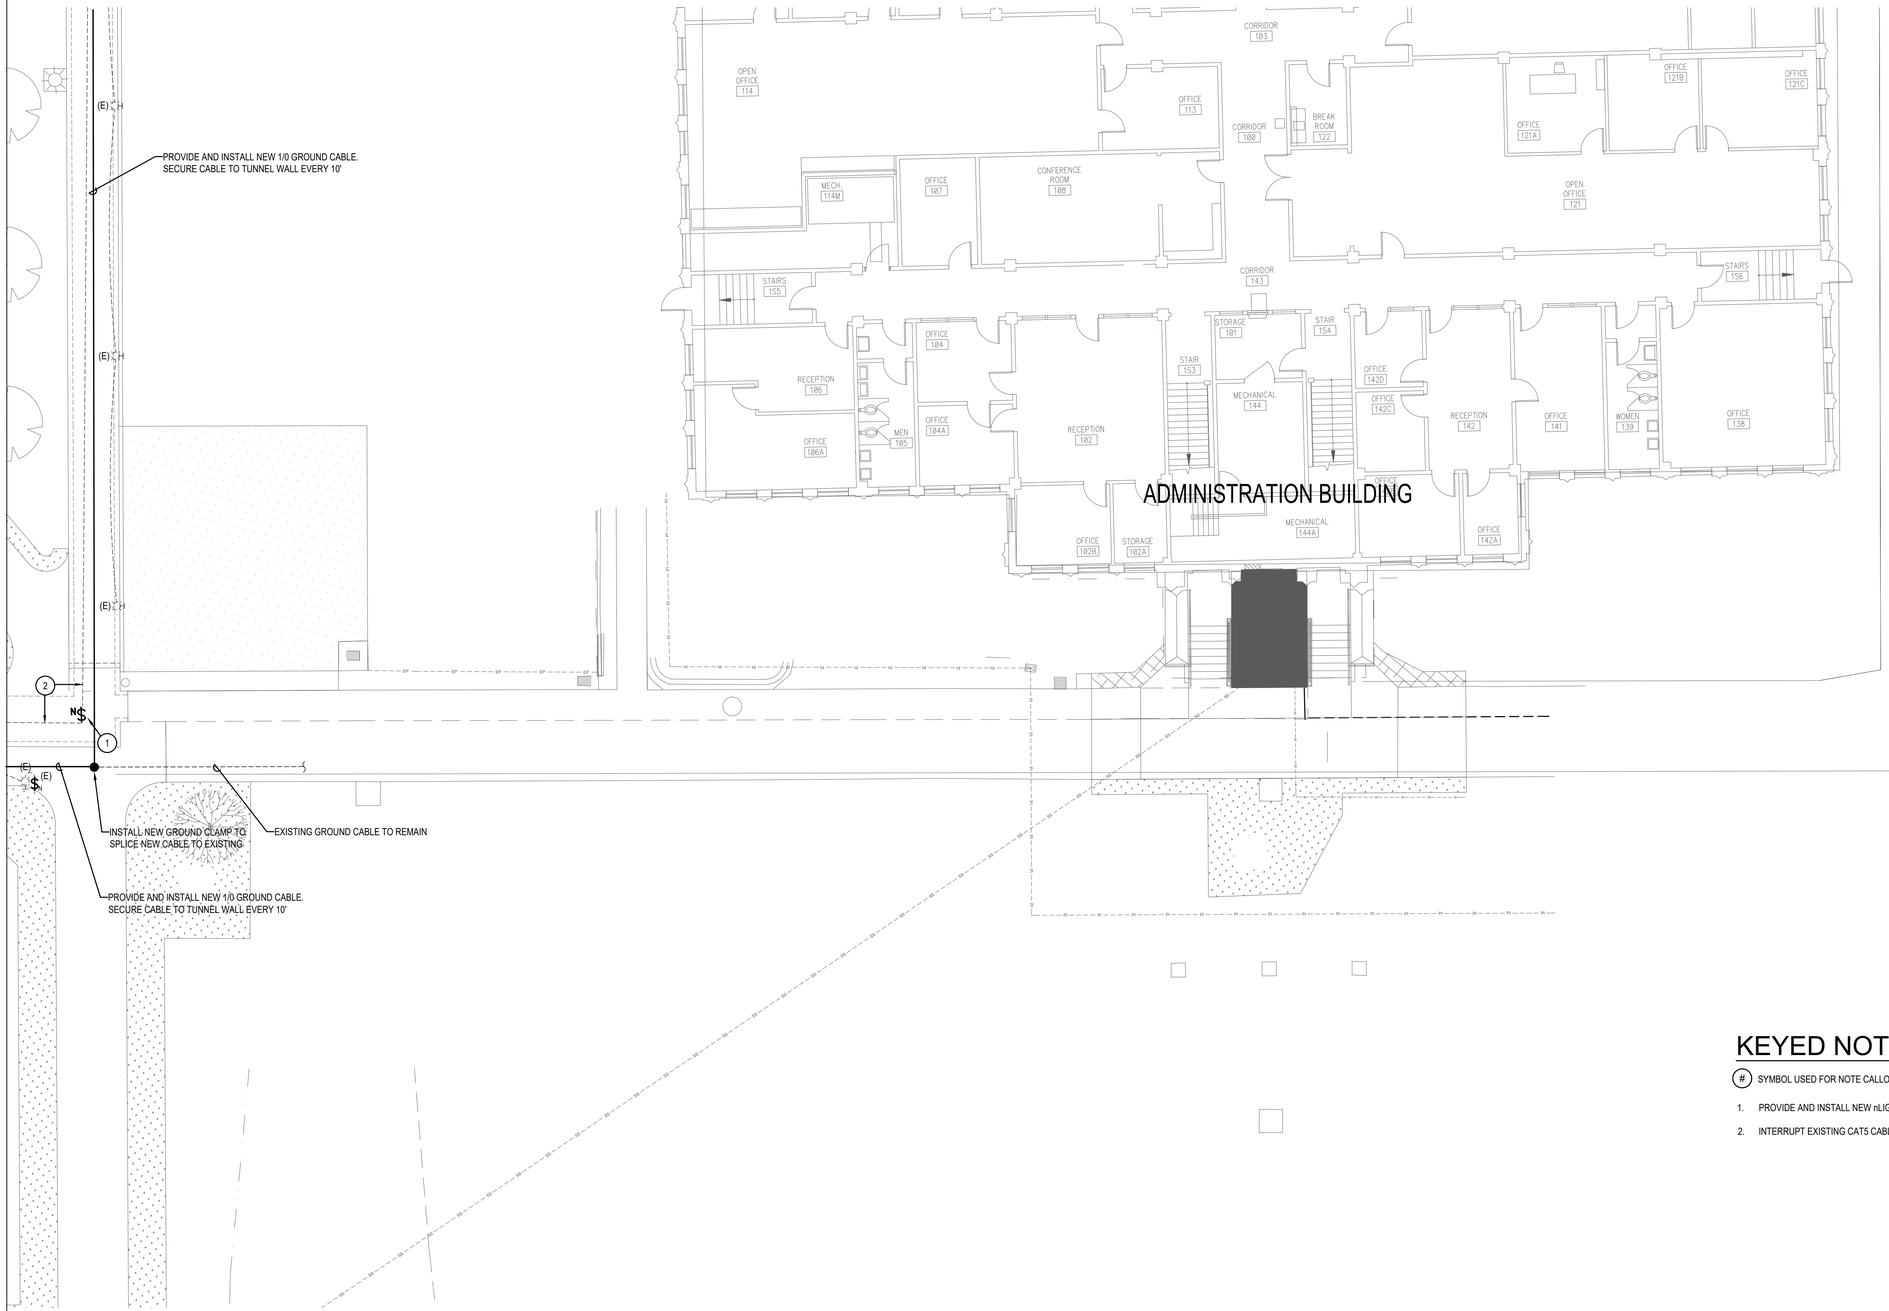

KEYED NOTES:

(#) SYMBOL USED FOR NOTE CALLOUT.

1. PROVIDE AND INSTALL NEW nLIGHT nPODM-WH SWITCH. MOUNT NEAR HATCH.
2. INTERRUPT EXISTING CAT5 CABLE. TERMINATE CAT5 CABLE IN/OUT OF THE NEW SWITCH.

1 INSTALLATION PLAN
1" = 10'-0"

MUSGROVE ENGINEERING, P.A.
234 S. Whisperwood Way
Boise, ID 83709
208.384.0585
645 West 25th Street
Idaho Falls, ID 83402
208.523.2862
www.musgrovepa.com
PROJECT NO. 24-264

KELLER ASSOCIATES
305 North 3rd Ave, Suite A
Pocatello, Idaho 83201
(208) 238-2146

NO. | REVISIONS | DATE

This document or any part thereof in detail or design concept is the personal property of Keller Associates, Inc. and shall not be reproduced or published without the written authorization of Keller Associates, Inc.

DPW PROJECT #24246
ISU: UTILITY TUNNEL
PHASE 3

IDAHO STATE UNIVERSITY

INSTALLATION PLAN

DRAWN: DBH | CHECK: MNB

VERIFY SCALE: Scales based on 22"x34" prints.
1-1/2 Inches

PROJECT NO.
208106-088

SHEET NO.
E110L


MUSGROVE ENGINEERING, P.A.
234 S. Whisperwood Way
Boise, ID 83709
208.384.0585
645 West 25th Street
Idaho Falls, ID 83402
208.523.2862
www.musgrovepa.com
PROJECT NO. 24-264

KELLER ASSOCIATES
305 North 3rd Ave, Suite A
Pocatello, Idaho 83201
(208) 238-2146

KEYED NOTES:

(#) SYMBOL USED FOR NOTE CALLOUT.

1. COMMUNICATIONS CONDUITS INSTALLED BY CONTRACTOR. SEE CIVIL DRAWINGS FOR TRENCHING / BORING, BACKFILL AND LANDSCAPE REMEDIATION SPECIFICATIONS.
2. EXISTING COMMUNICATION JUNCTION BOX TO REMAIN.
3. INTERCEPT EXISTING CONDUIT STUBS. CONNECT NEW TRENCH C1 TO EXISTING CONDUITS.

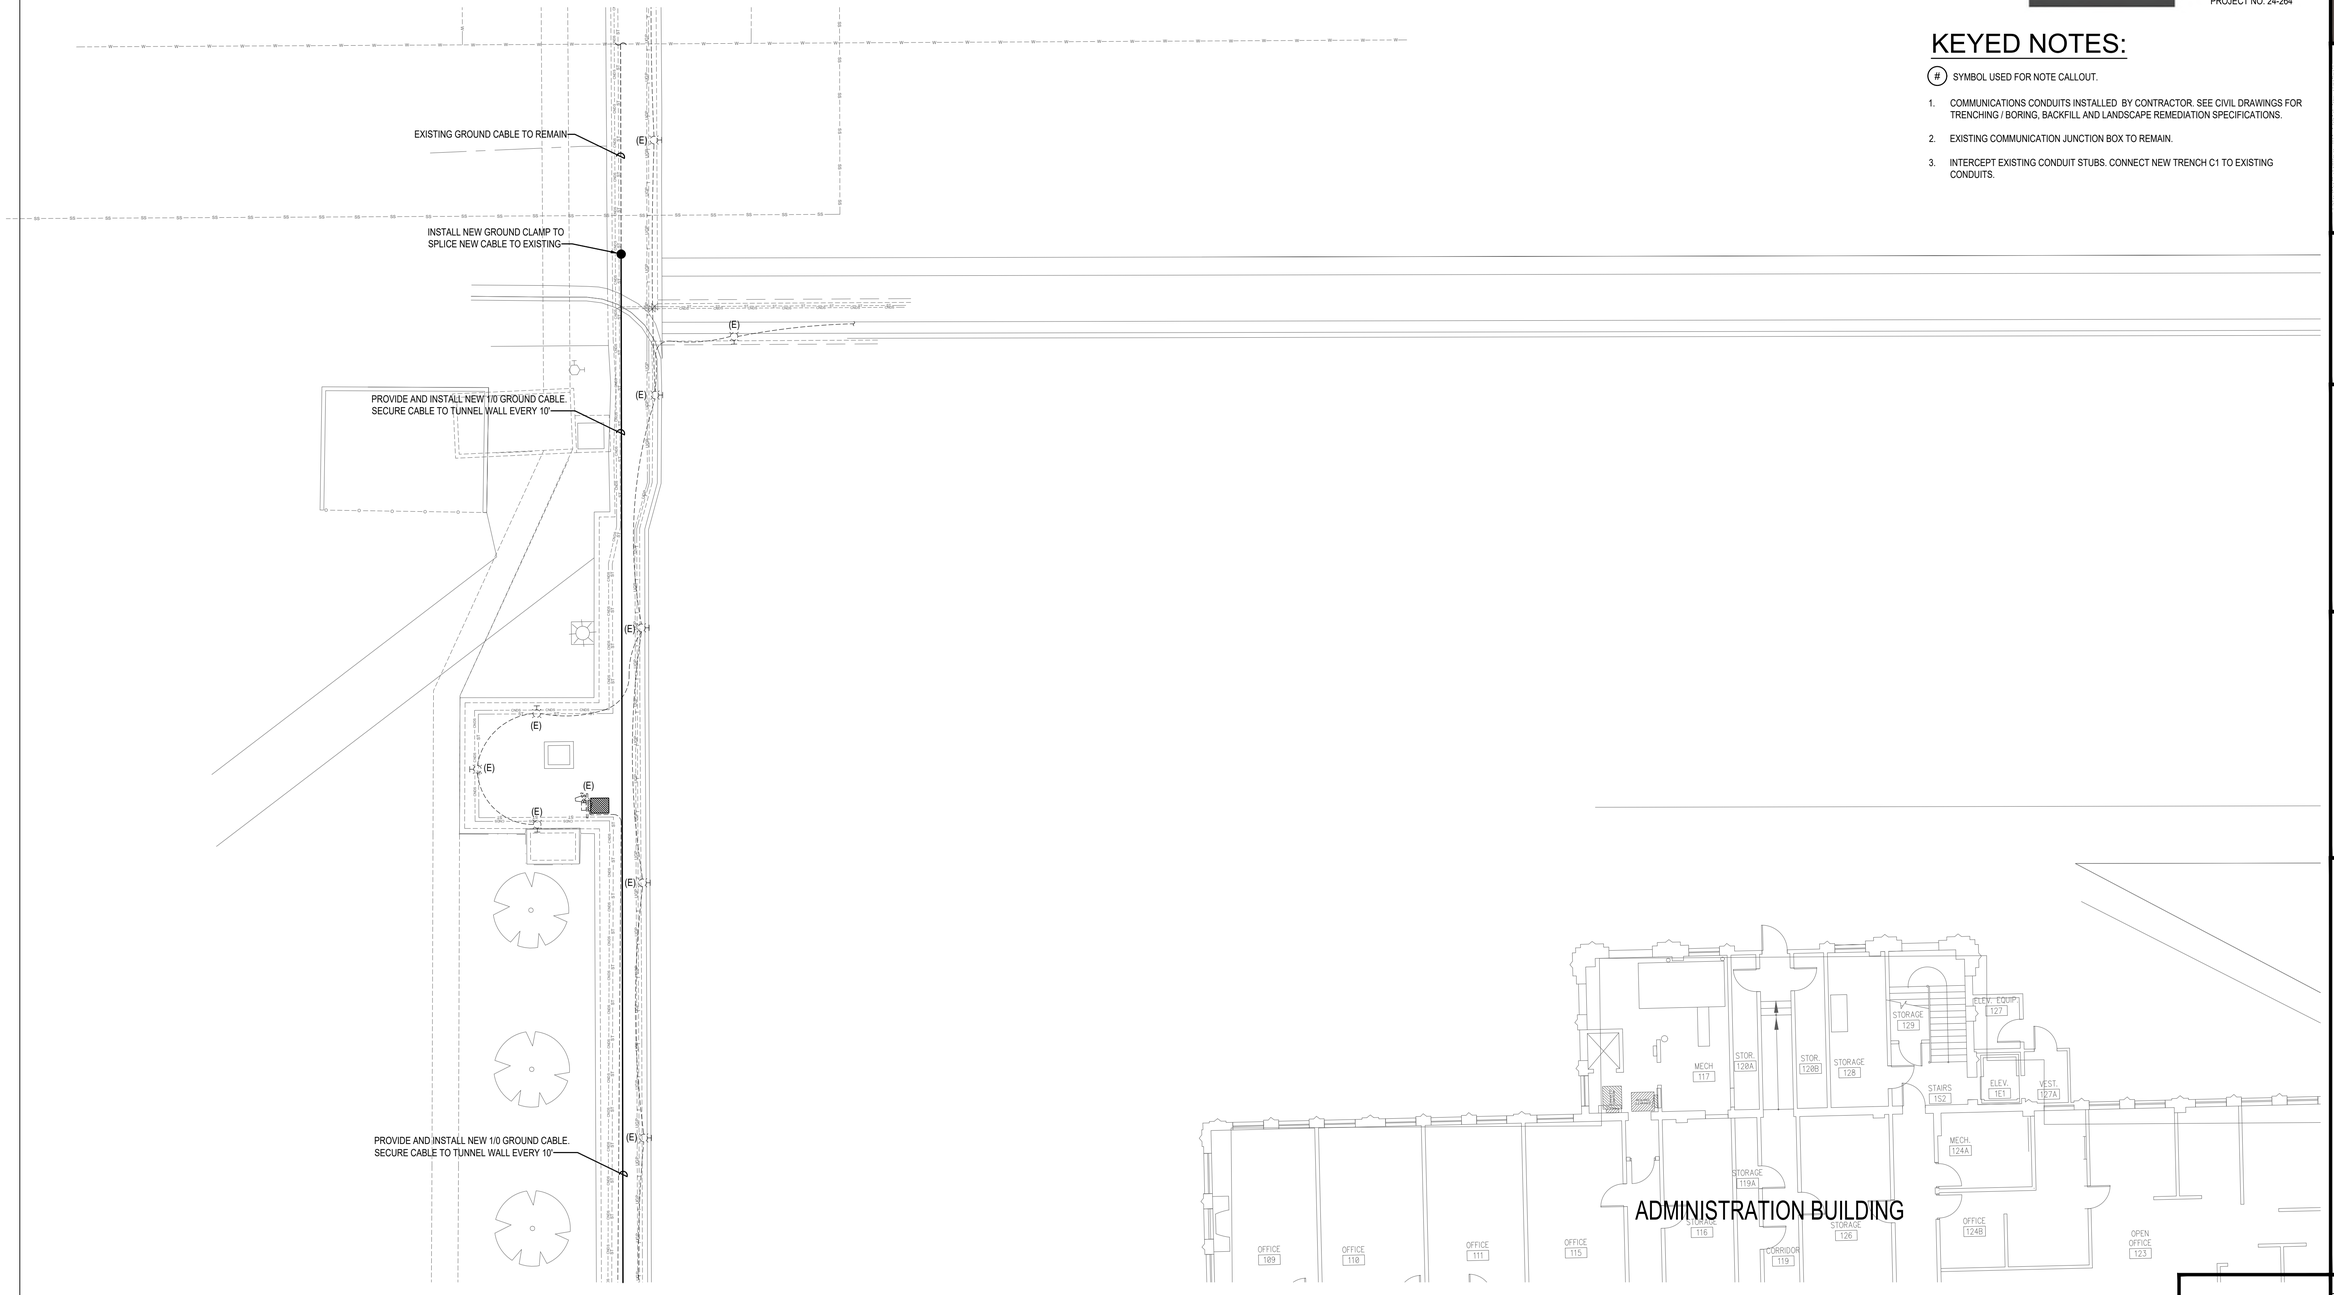

1 INSTALLATION PLAN
1" = 10'-0"

NO.	REVISIONS	DATE

This document or any part thereof in detail or design concept is the personal property of Keller Associates, Inc. and shall not be used in any form whatsoever without the written authorization of Keller Associates, Inc.

DPW PROJECT #24246
ISU: UTILITY TUNNEL
PHASE 3

IDAHO STATE UNIVERSITY

INSTALLATION PLAN

DRAWN: DBH | CHECK: MNB

VERIFY SCALE: Scales based on 22"x34" prints.
1-1/2 Inches

PROJECT NO.
208106-088

SHEET NO.
E110A



PROVIDE AND INSTALL NEW 1/0 GROUND CABLE.
BOND CABLE TO EXISTING GROUND BAR

PROVIDE AND INSTALL NEW 1/0 GROUND CABLE.
SECURE CABLE TO TUNNEL WALL EVERY 10'

INSTALL NEW GROUND CLAMP TO
SPLICE NEW CABLE TO EXISTING

PROVIDE AND INSTALL NEW 1/0 GROUND CABLE.
SECURE CABLE TO TUNNEL WALL EVERY 10'

PROVIDE AND INSTALL NEW 1/0 GROUND CABLE.
SECURE CABLE TO TUNNEL WALL EVERY 10'

PROVIDE AND INSTALL NEW 1/0 GROUND CABLE.
SECURE CABLE TO TUNNEL WALL EVERY 10'

1 INSTALLATION PLAN
1" = 10'-0"

KEYED NOTES:

(#) SYMBOL USED FOR NOTE CALLOUT.

1. PROVIDE AND INSTALL NEW nLIGHT nPODM-WH SWITCH. MOUNT NEAR HATCH.
2. INTERRUPT EXISTING CAT5 CABLE. TERMINATE CAT5 CABLE IN/OUT OF THE NEW SWITCH.

MUSGROVE ENGINEERING, P.A.
234 S. Whisperwood Way
Boise, ID 83709
208.384.0585
645 West 25th Street
Idaho Falls, ID 83402
208.523.2862
www.musgrovepa.com
PROJECT NO. 24-264

KELLER ASSOCIATES
305 North 3rd Ave, Suite A
Pocatello, Idaho 83201
(208) 238-2146

NO. | REVISIONS | DATE

This document or any part thereof in detail or design concept is the personal property of Keller Associates, Inc. and shall not be used in any form on any other work without the written authorization of Keller Associates, Inc.

DPW PROJECT #24246
ISU: UTILITY TUNNEL
PHASE 3

IDAHO STATE UNIVERSITY


INSTALLATION PLAN

DRAWN: DBH | CHECK: MNB

VERIFY SCALE: Scales based on 22"x34" prints.
1-1/2 Inches

PROJECT NO.
208106-088

SHEET NO.
E110L-B

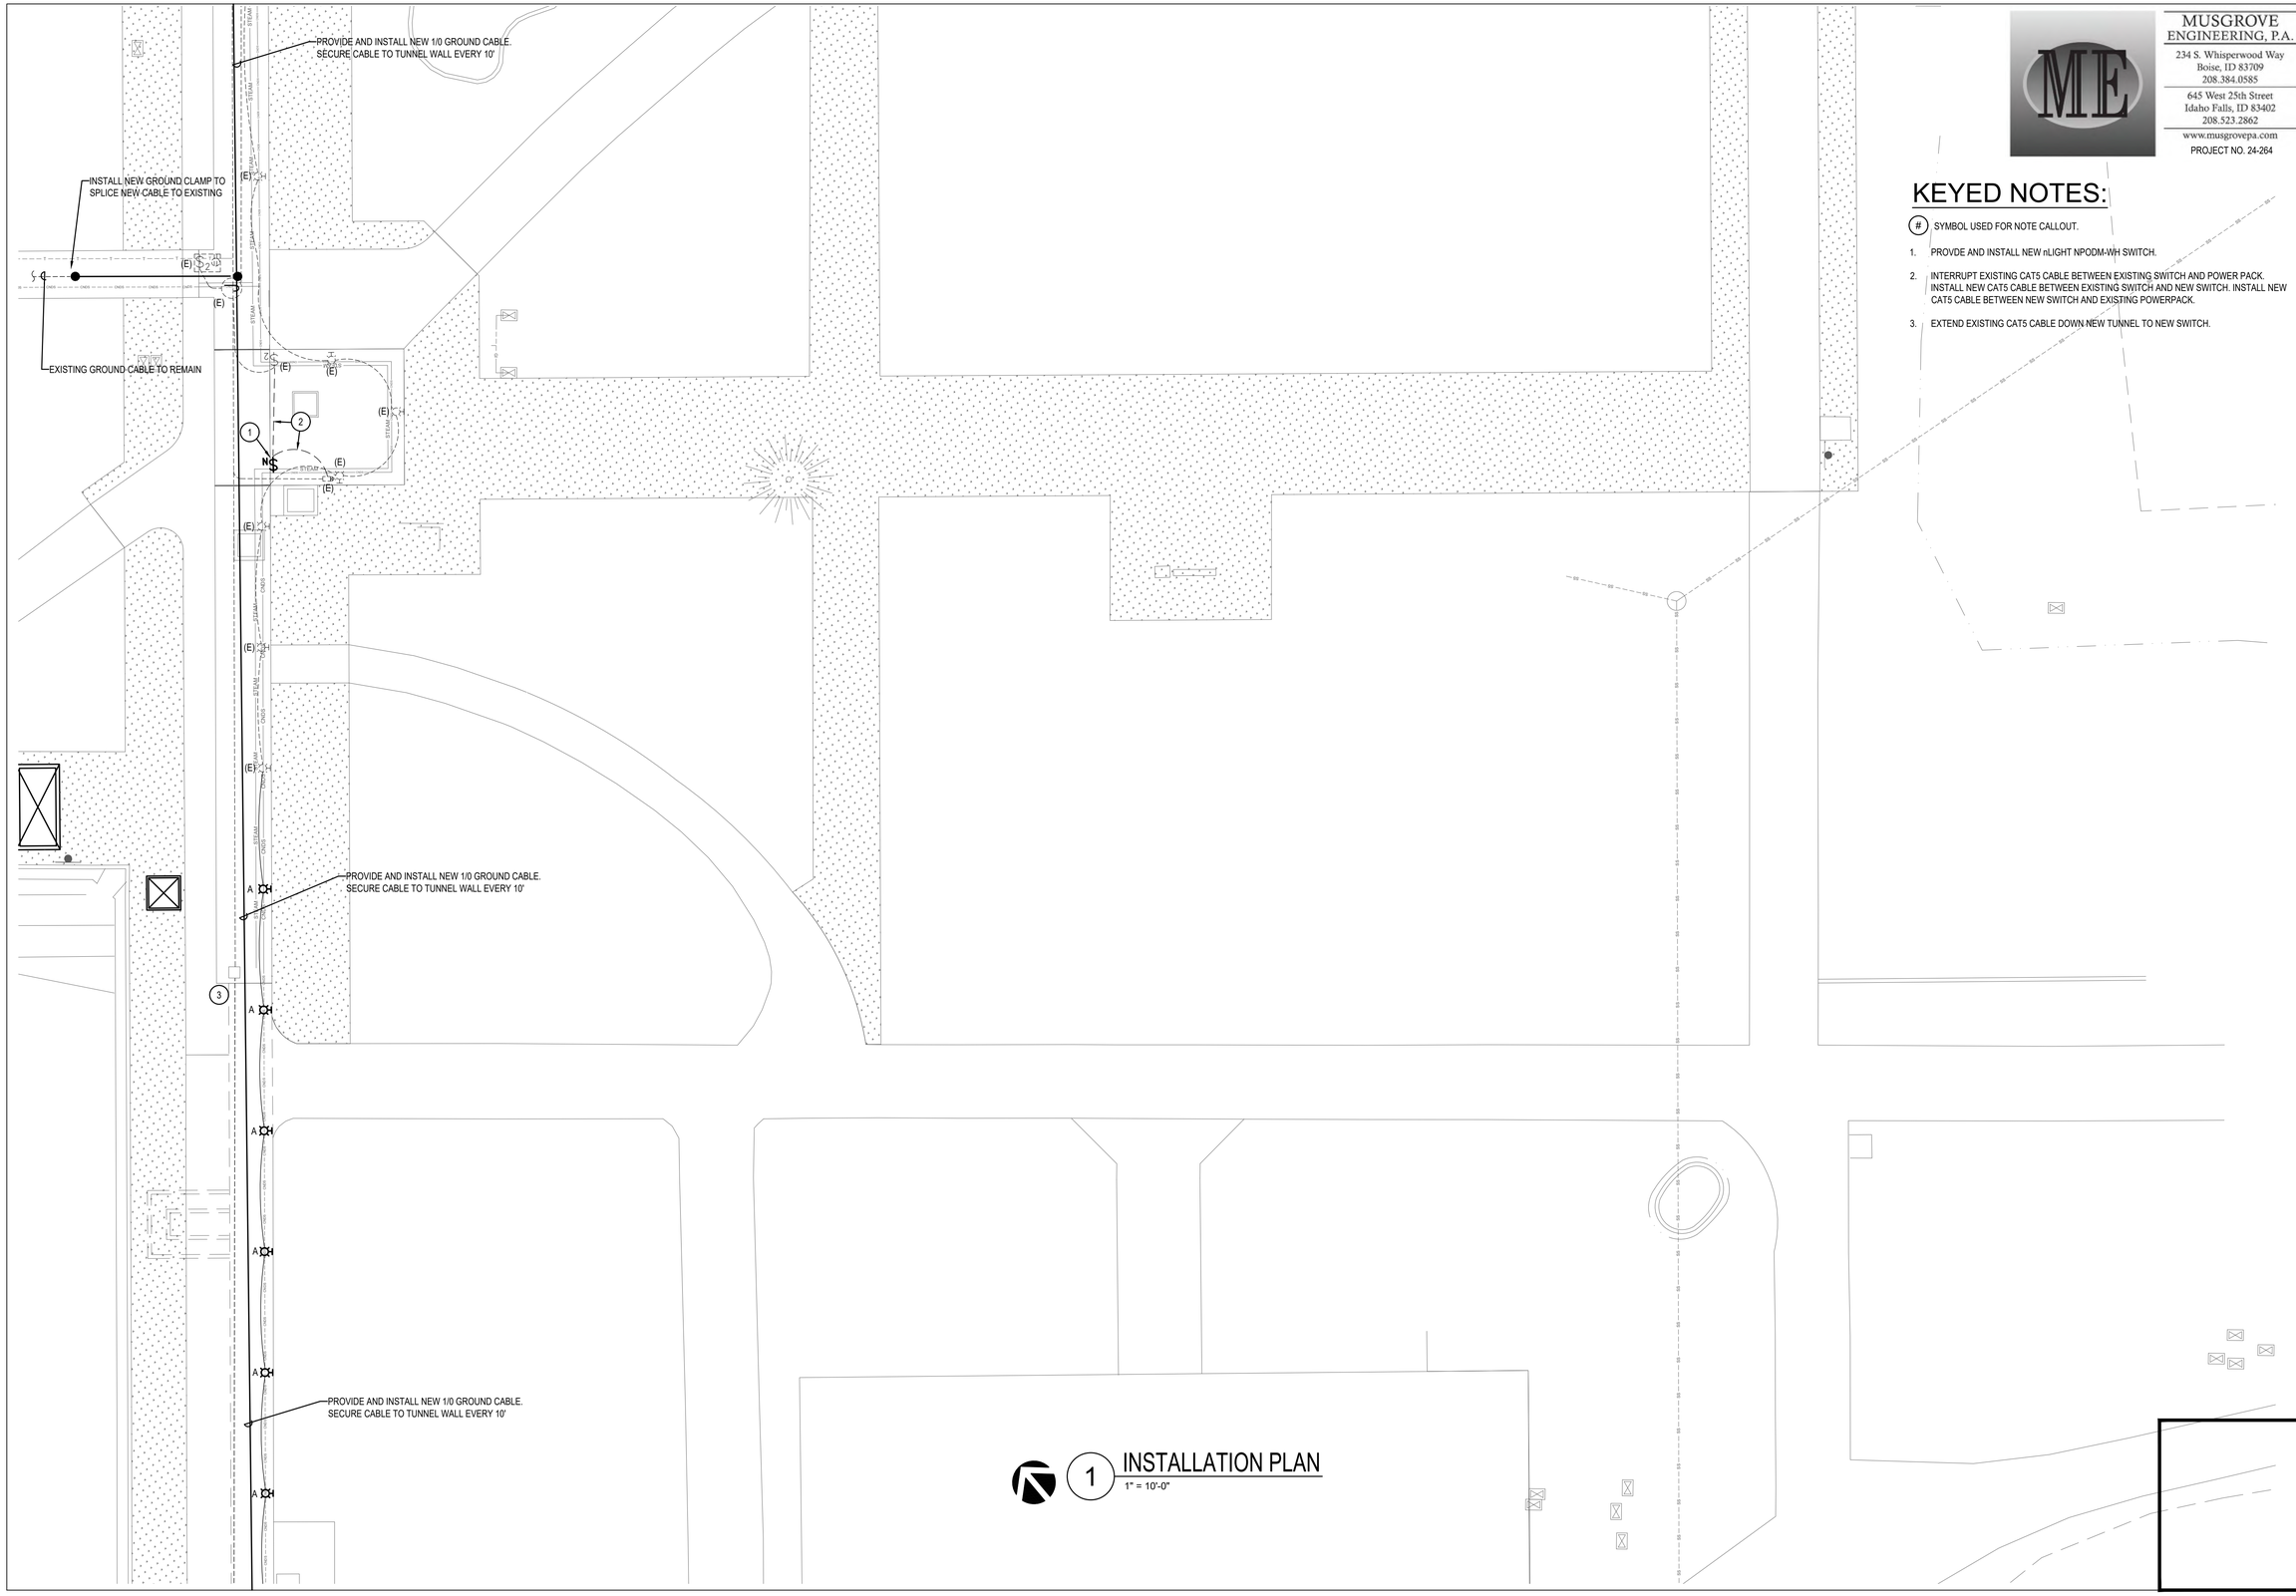

1 INSTALLATION PLAN
1" = 10'-0"

MUSGROVE ENGINEERING, P.A.
234 S. Whisperwood Way
Boise, ID 83709
208.384.0585
645 West 25th Street
Idaho Falls, ID 83402
208.523.2862
www.musgrovepa.com
PROJECT NO. 24-264

KEYED NOTES:

(#) SYMBOL USED FOR NOTE CALLOUT.

1. PROVDE AND INSTALL NEW nLIGHT NPODM-WH SWITCH.
2. INTERRUPT EXISTING CAT5 CABLE BETWEEN EXISTING SWITCH AND POWER PACK. INSTALL NEW CAT5 CABLE BETWEEN EXISTING SWITCH AND NEW SWITCH. INSTALL NEW CAT5 CABLE BETWEEN NEW SWITCH AND EXISTING POWERPACK.
3. EXTEND EXISTING CAT5 CABLE DOWN NEW TUNNEL TO NEW SWITCH.

KELLER ASSOCIATES
305 North 3rd Ave, Suite A
Pocatello, Idaho 83201
(208) 238-2146

NO.	REVISIONS	DATE

This document or any part thereof in detail or design concept is the personal property of Keller Associates, Inc. and shall not be reused in part or in whole without the written authorization of Keller Associates, Inc.

DPW PROJECT #24246
ISU: UTILITY TUNNEL
PHASE 3

IDAHO STATE UNIVERSITY


INSTALLATION PLAN

DRAWN: DBH | CHECK: MNB

VERIFY SCALE: Scales based on 22"x34" prints.
1-1/2 Inches

PROJECT NO.
208106-088

SHEET NO.
E110L-C

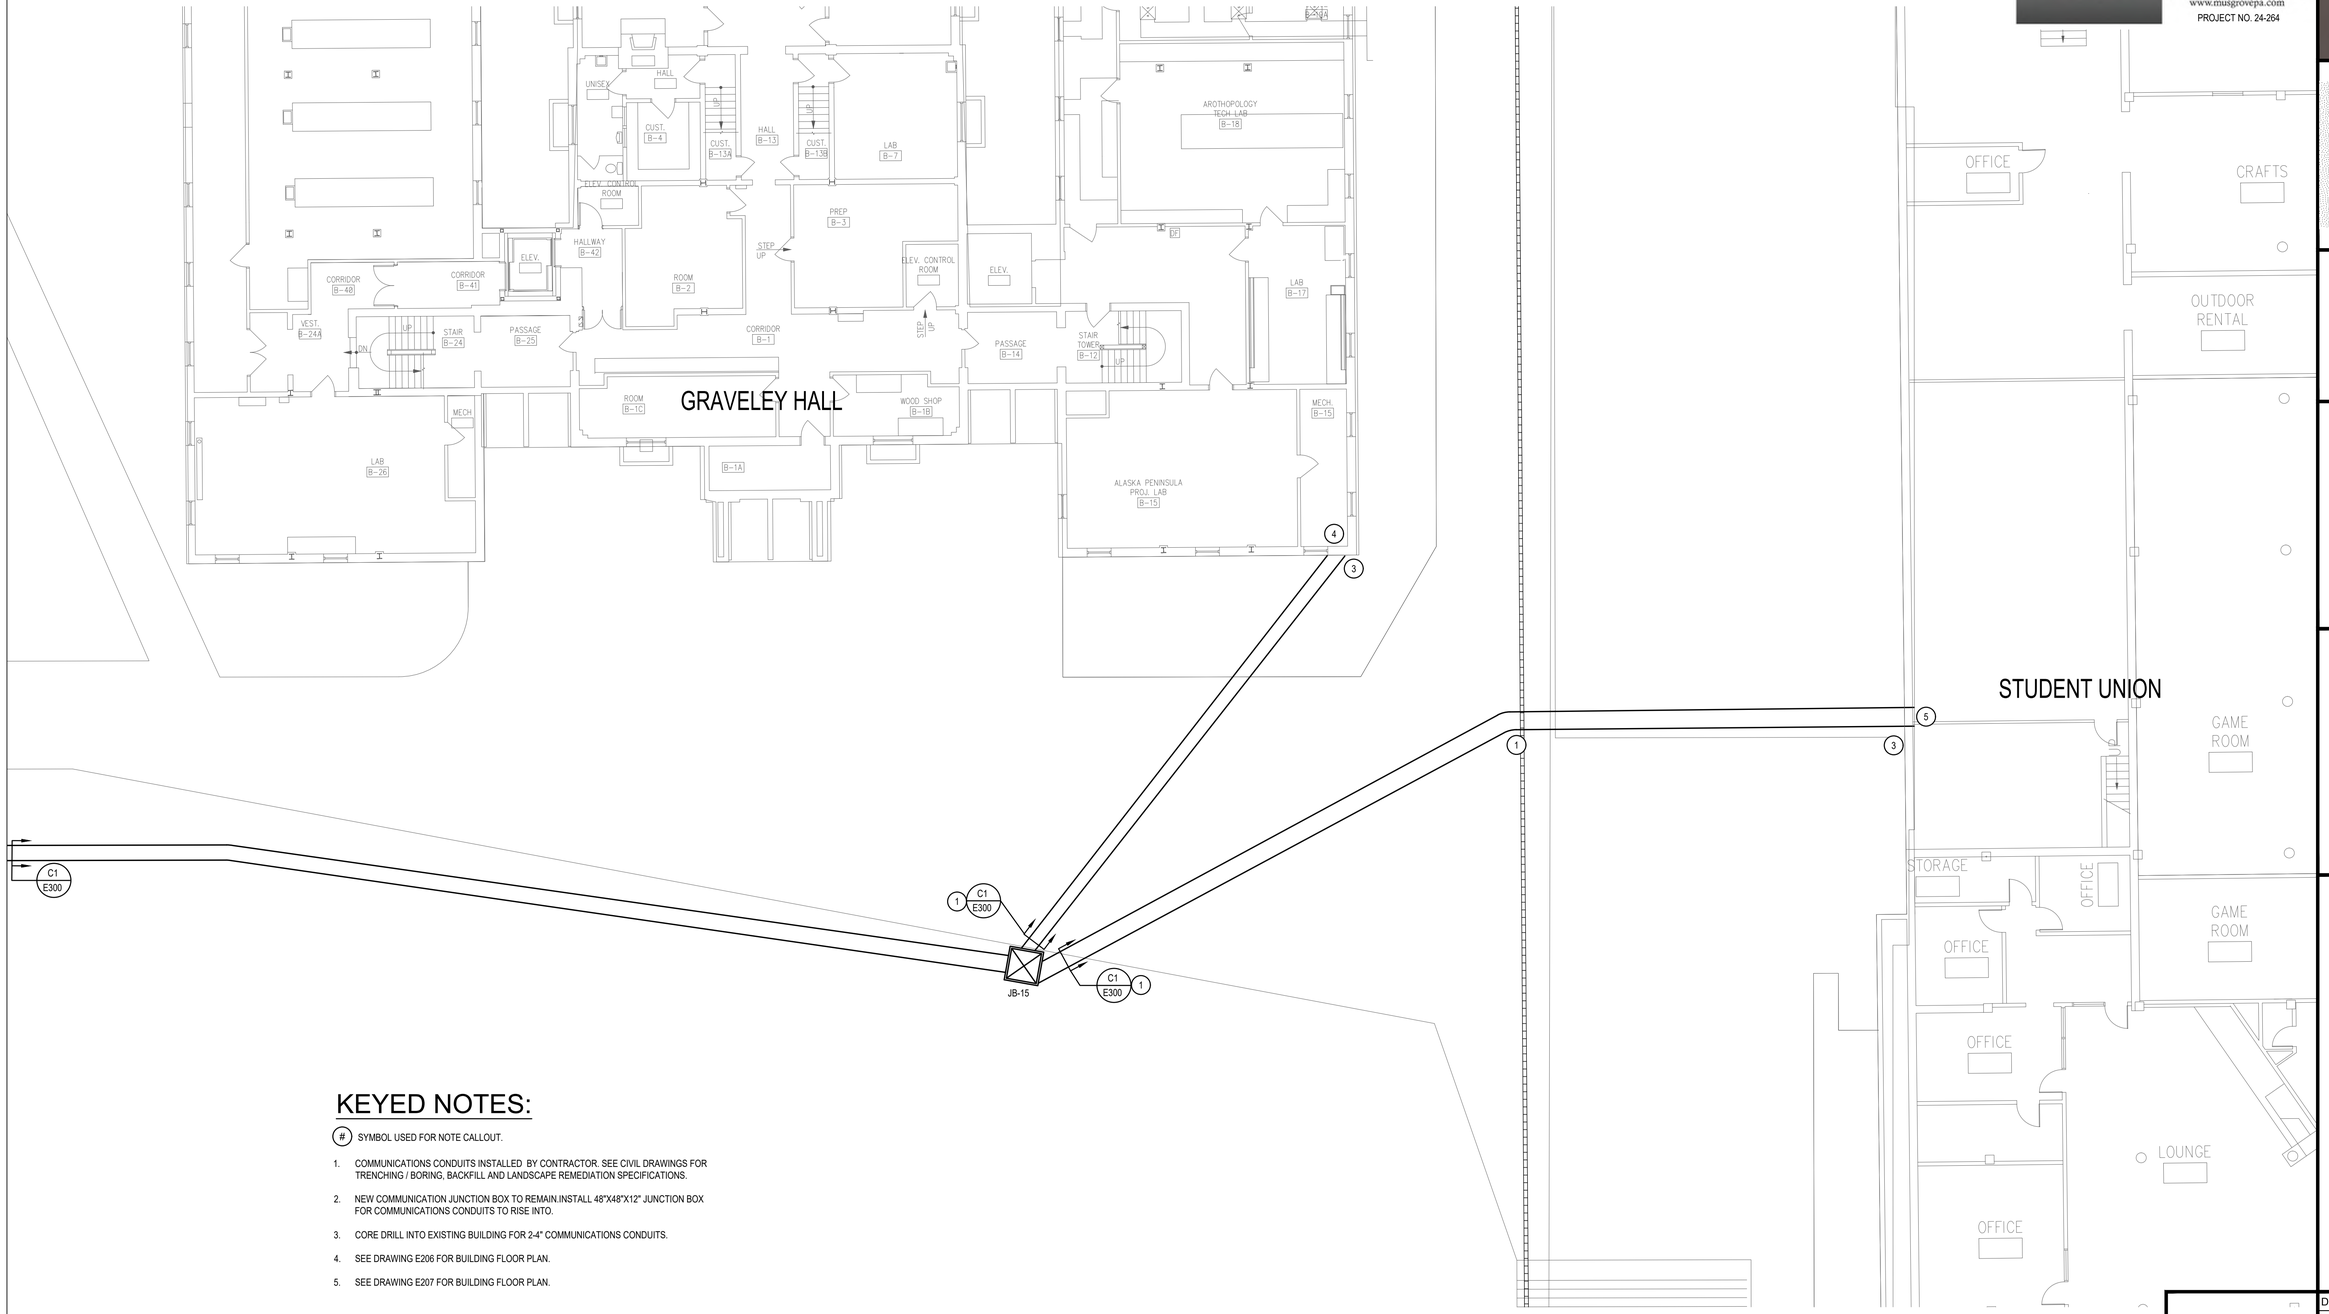

KEYED NOTES:

(#) SYMBOL USED FOR NOTE CALLOUT.

1. COMMUNICATIONS CONDUITS INSTALLED BY CONTRACTOR. SEE CIVIL DRAWINGS FOR TRENCHING / BORING, BACKFILL AND LANDSCAPE REMEDIATION SPECIFICATIONS.
2. NEW COMMUNICATION JUNCTION BOX TO REMAIN.INSTALL 48"X48"X12" JUNCTION BOX FOR COMMUNICATIONS CONDUITS TO RISE INTO.
3. CORE DRILL INTO EXISTING BUILDING FOR 2-4" COMMUNICATIONS CONDUITS.
4. SEE DRAWING E206 FOR BUILDING FLOOR PLAN.
5. SEE DRAWING E207 FOR BUILDING FLOOR PLAN.

1 INSTALLATION PLAN
1" = 10'-0"

MUSGROVE ENGINEERING, P.A.
234 S. Whisperwood Way
Boise, ID 83709
208.384.0585
645 West 25th Street
Idaho Falls, ID 83402
208.523.2862
www.musgrovepa.com
PROJECT NO. 24-264

KELLER ASSOCIATES
305 North 3rd Ave, Suite A
Pocatello, Idaho 83201
(208) 238-2146

NO.	REVISIONS	DATE

This document or any part thereof in detail or design concept is the personal property of Keller Associates, Inc. and shall not be used in any form whatsoever without the written authorization of Keller Associates, Inc.

DPW PROJECT #24246
ISU: UTILITY TUNNEL PHASE 3

IDAHO STATE UNIVERSITY

INSTALLATION PLAN

DRAWN: DBH | CHECK: MNB


VERIFY SCALE: Scales based on 22"x34" prints.
1-1/2 Inches

PROJECT NO.
208106-088

SHEET NO.
E111

MUSGROVE
ENGINEERING, P.A.
234 S. Whisperwood Way
Boise, ID 83709
208.384.0585
645 West 25th Street
Idaho Falls, ID 83402
208.523.2862
www.musgrovepa.com
PROJECT NO. 24-264

KELLER ASSOCIATES
305 North 3rd Ave, Suite A
Pocatello, Idaho 83201
(208) 238-2146

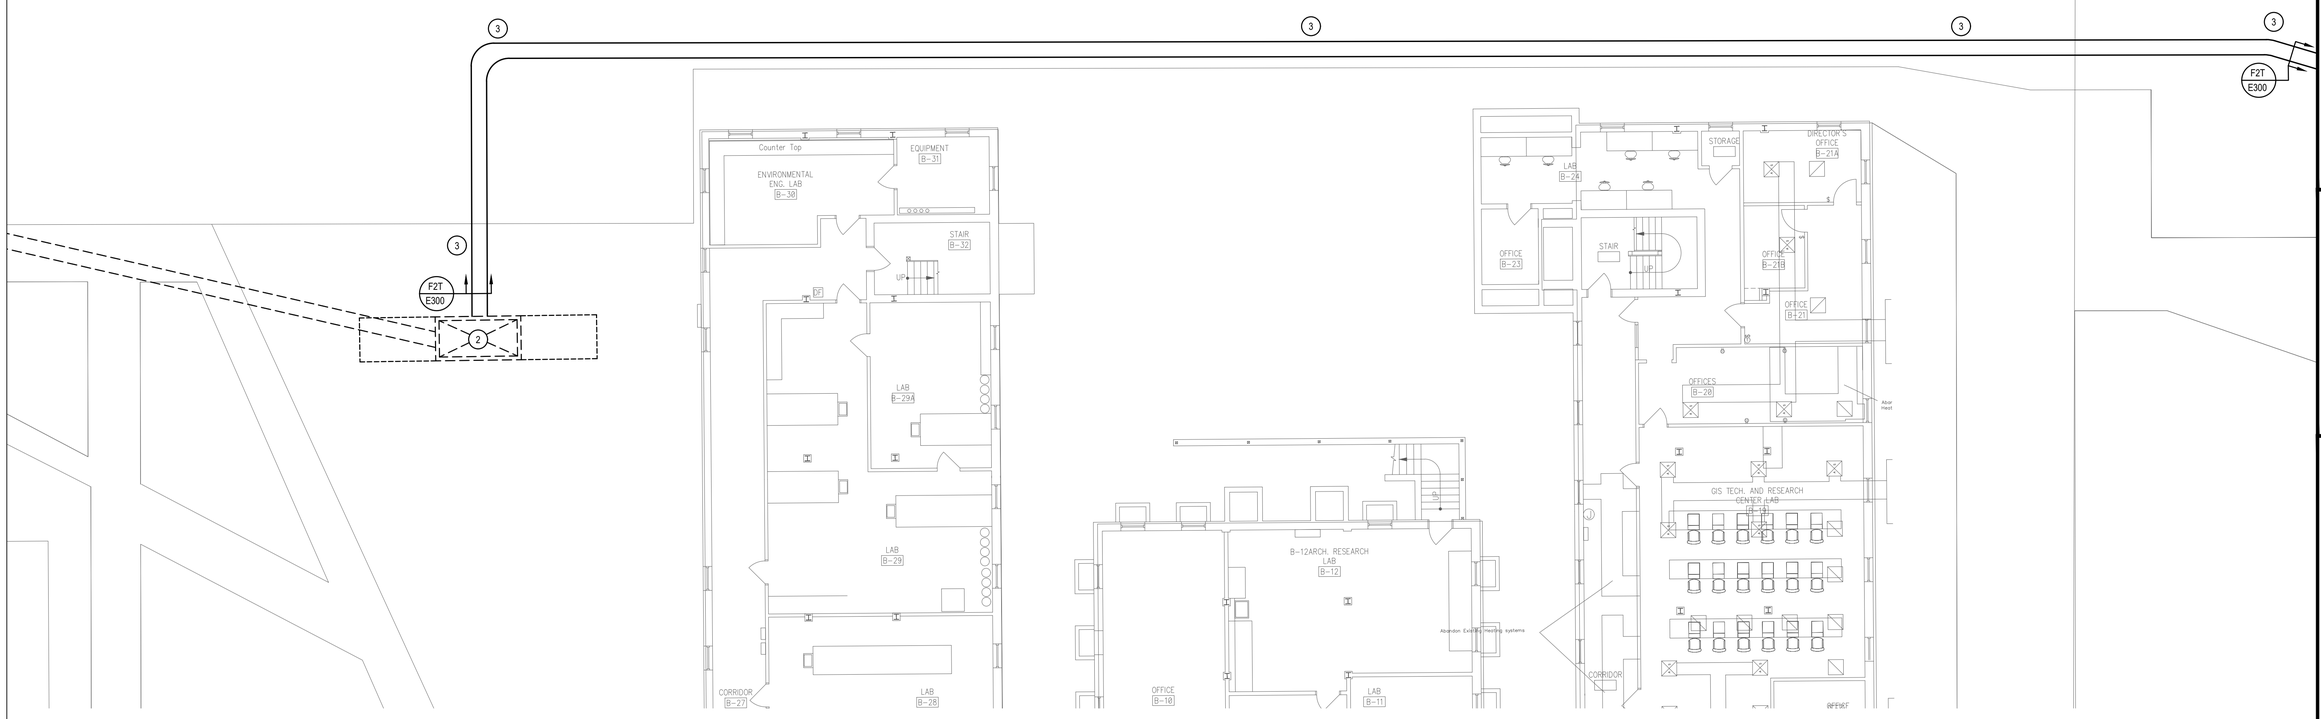

1 INSTALLATION PLAN
1" = 10'-0"

KEYED NOTES:

(#) SYMBOL USED FOR NOTE CALLOUT.

1. POWER CONDUITS SHALL BE INSTALLED BY APPROVED IDAHO POWER CONTRACTOR. SEE CIVIL DRAWINGS FOR TRENCHING / BORING, BACKFILL AND LANDSCAPE REMEDIATION SPECIFICATIONS.
2. EXISTING IDAHO POWER SWITCHGEAR VAULT TO REMAIN.
3. IDAHO POWER TO INSTALL CONDUIT AND SWEEP ELBOWS IN OPEN TRENCH. COORDINATE WITH IDAHO POWER.

NO. | REVISIONS | DATE

This document or any part thereof in detail or design concept is the personal property of Keller Associates, Inc. and shall not be used in any form on any other work without the written authorization of Keller Associates, Inc.

DPW PROJECT #24246
ISU: UTILITY TUNNEL
PHASE 3

IDAHO STATE UNIVERSITY


INSTALLATION PLAN

DRAWN: DBH | CHECK: MNB

VERIFY SCALE: Scales based on 22"x34" prints.
1-1/2 Inches

PROJECT NO.
208106-088

SHEET NO.
E112

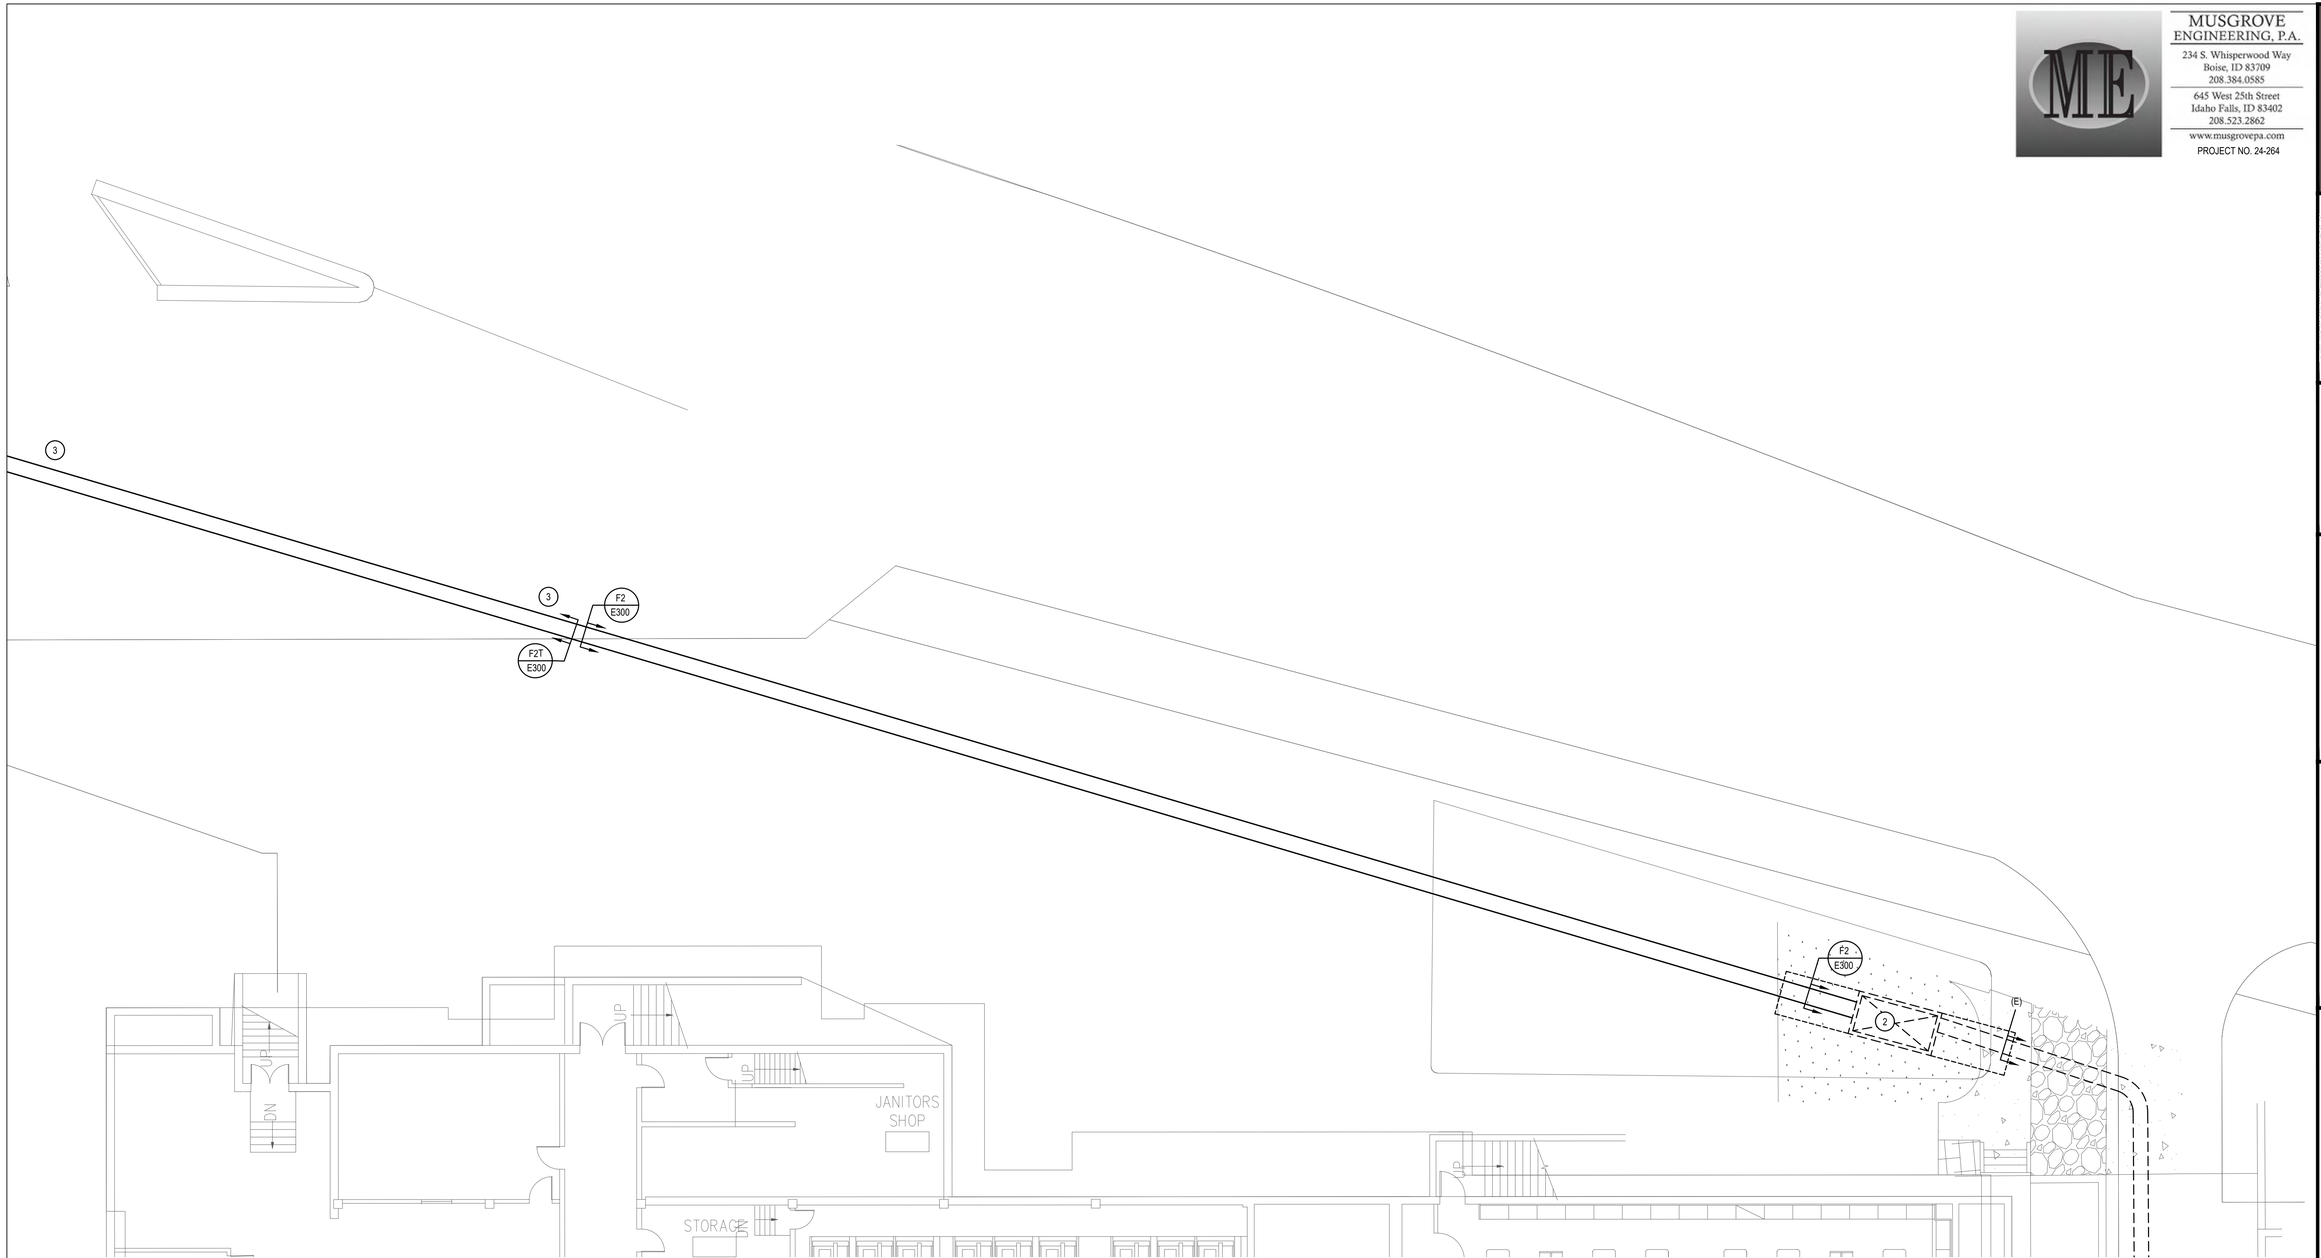

1 INSTALLATION PLAN
1" = 10'-0"

KEYED NOTES:

(#) SYMBOL USED FOR NOTE CALLOUT.

1. POWER CONDUITS SHALL BE INSTALLED BY APPROVED IDAHO POWER CONTRACTOR. SEE CIVIL DRAWINGS FOR TRENCHING / BORING, BACKFILL AND LANDSCAPE REMEDIATION SPECIFICATIONS.
2. EXISTING IDAHO POWER SWITCHGEAR VAULT TO REMAIN.
3. IDAHO POWER TO INSTALL ALL CONDUIT AND SWEEP ELBOWS IN OPEN TRENCH. COORDINATE WITH IDAHO POWER.

MUSGROVE ENGINEERING, P.A.
234 S. Whisperwood Way
Boise, ID 83709
208.384.0585
645 West 25th Street
Idaho Falls, ID 83402
208.523.2862
www.musgrovepa.com
PROJECT NO. 24-264

KELLER ASSOCIATES
305 North 3rd Ave, Suite A
Pocatello, Idaho 83201
(208) 238-2146

NO.	REVISIONS	DATE

This document or any part thereof in detail or design concept is the personal property of Keller Associates, Inc. and shall not be used in any form on any other work without the written authorization of Keller Associates, Inc.

DPW PROJECT #24246
ISU: UTILITY TUNNEL
PHASE 3

IDAHO STATE UNIVERSITY


INSTALLATION PLAN

DRAWN: DBH | CHECK: MNB

VERIFY SCALE: Scales based on 22"x34" prints.
1-1/2 Inches

PROJECT NO.
208106-088

SHEET NO.
E113

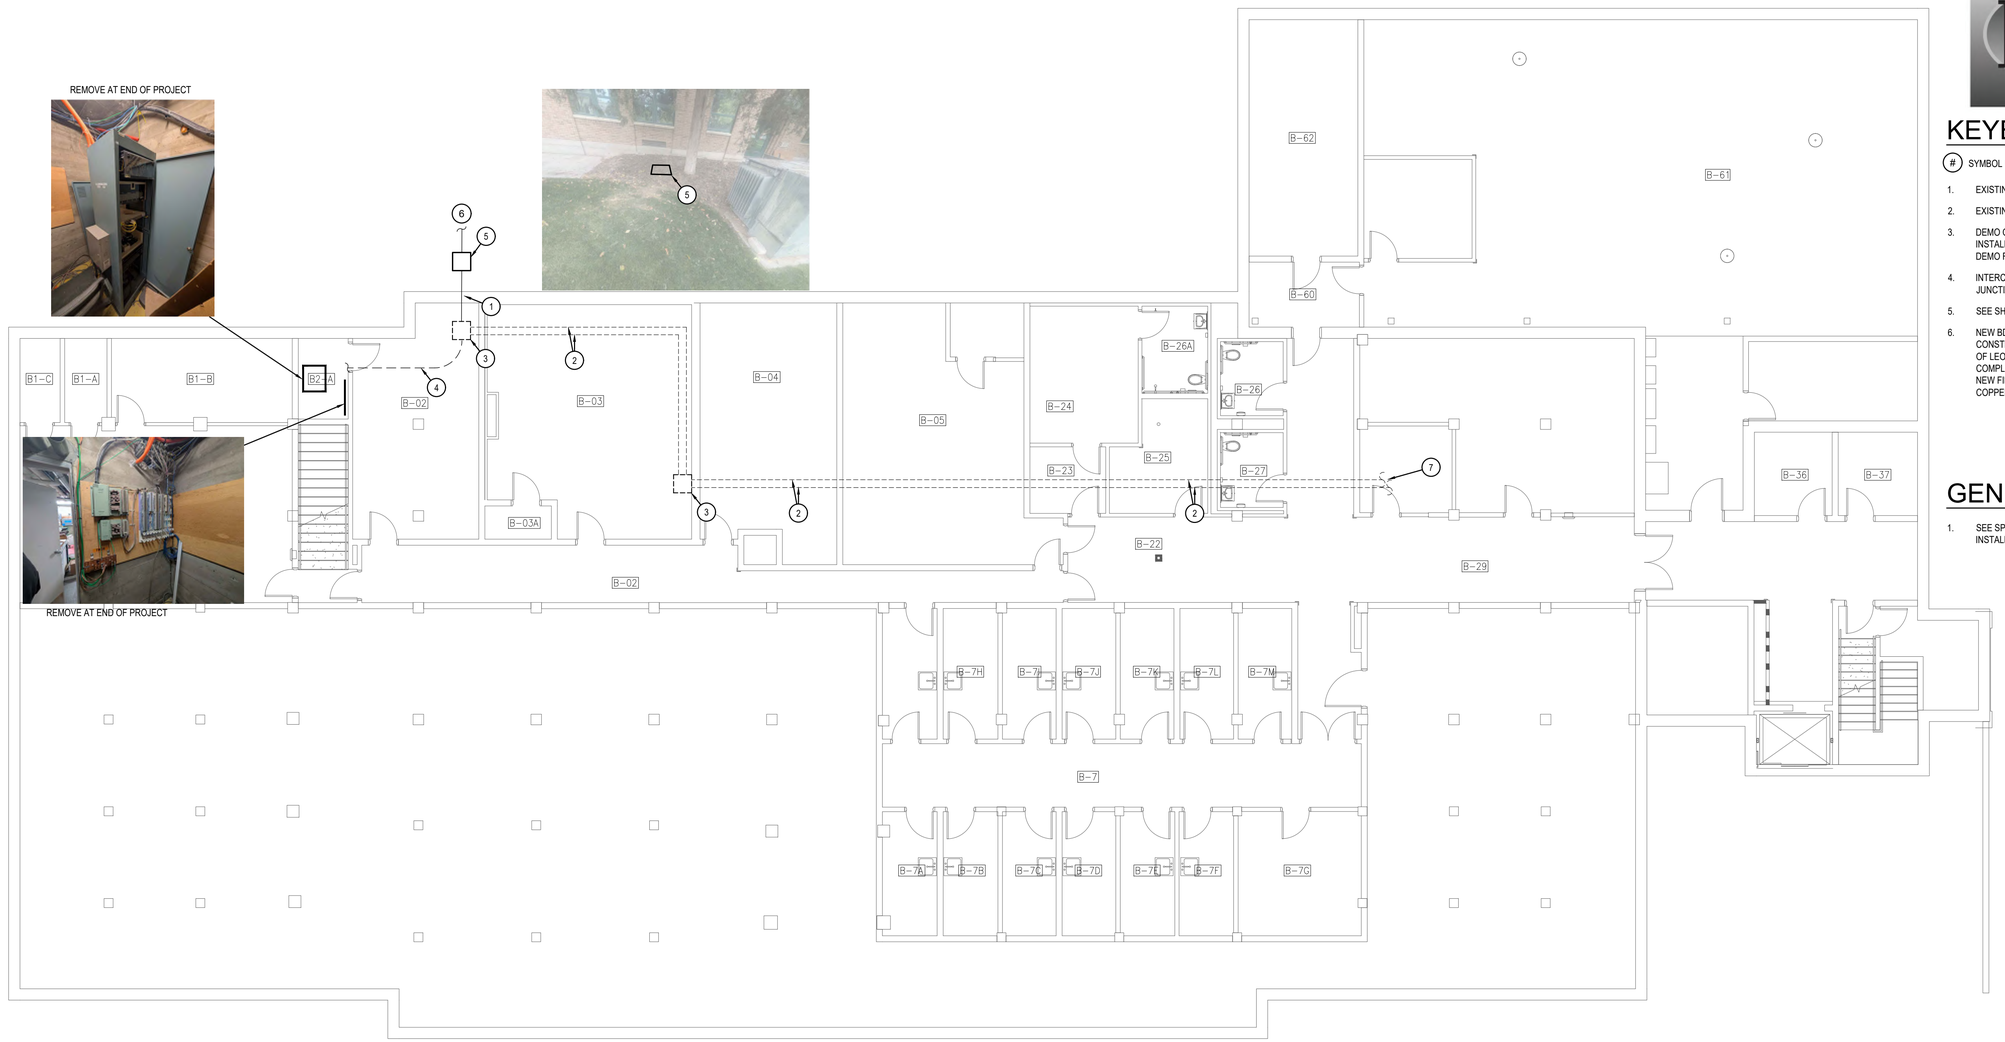

BLDG 08 - LEONARD HALL - 1ST FLOOR

1/8" = 1'-0"

KEYED NOTES:

(#) SYMBOL USED FOR NOTE CALLOUT.

1. EXISTING CONDUIT THROUGH WALL TO BE REUSED.
2. EXISTING JUNCTION BOX TO REMAIN.
3. DEMO OLD 4"C, FIBER, AND COPPER AFTER NEW SYSTEM IS INSTALLED AND RUNNING. COORDINATE WITH ISU NETCOM. SEE DEMO RISER DIAGRAM.
4. INTERCEPT EXISTING (2) 4"C AND INSTALL NEW 48"X48"X12" JUNCTION BOX FOR COMMUNICATION JUNCTION BOX.
5. SEE SHEET E103 FOR MORE DETAILS.
6. NEW BDF. BUILDING DISTRIBUTION FRAME IS CURRENTLY UNDER CONSTRUCTION. NEW BDF WILL BE LOCATED IN THIS ROOM AT END OF LEONARD HALL REMODEL PROJECT, SCHEDULED TO BE COMPLETED SPRING OF 2025. TERMINATE FIBER OPTIC CABLES IN NEW FIBER OPTIC CABINET AND COOPER CABLES ON EXISTING COPPER LIGHTING PROTECTORS LOCATED IN THIS ROOM

GENERAL NOTES:

1. SEE SPECIFICATION SECTION 27 15 00 FOR ISU NETCOMM INSTALLATION SPECIFICATIONS.

MUSGROVE ENGINEERING, P.A.
234 S. Whisperwood Way
Boise, ID 83709
208.384.0585
645 West 25th Street
Idaho Falls, ID 83402
208.523.2862
www.musgrovepa.com

PROJECT NO. 24-264

KELLER ASSOCIATES
305 North 3rd Ave, Suite A
Pocatello, Idaho 83201
(208) 238-2146

NO.	REVISIONS	DATE
1	REVISION #1	7/15/2022

This document or any part thereof in detail or design concept is the personal property of Keller Associates, Inc. and shall not be used in part or whole without the written authorization of Keller Associates, Inc.

DPW PROJECT #24-264
ISU: REPAIR TUNNEL
PHASE 3

IDAHO STATE UNIVERSITY

BUILDING 08 LEONARD HALL
1ST FLOOR


DRAWN: DBH | CHECK: MNB

VERIFY SCALE: Scales based on 22"x34" prints.

1-1/2 Inches

PROJECT NO.
208106-088

SHEET NO.
E200

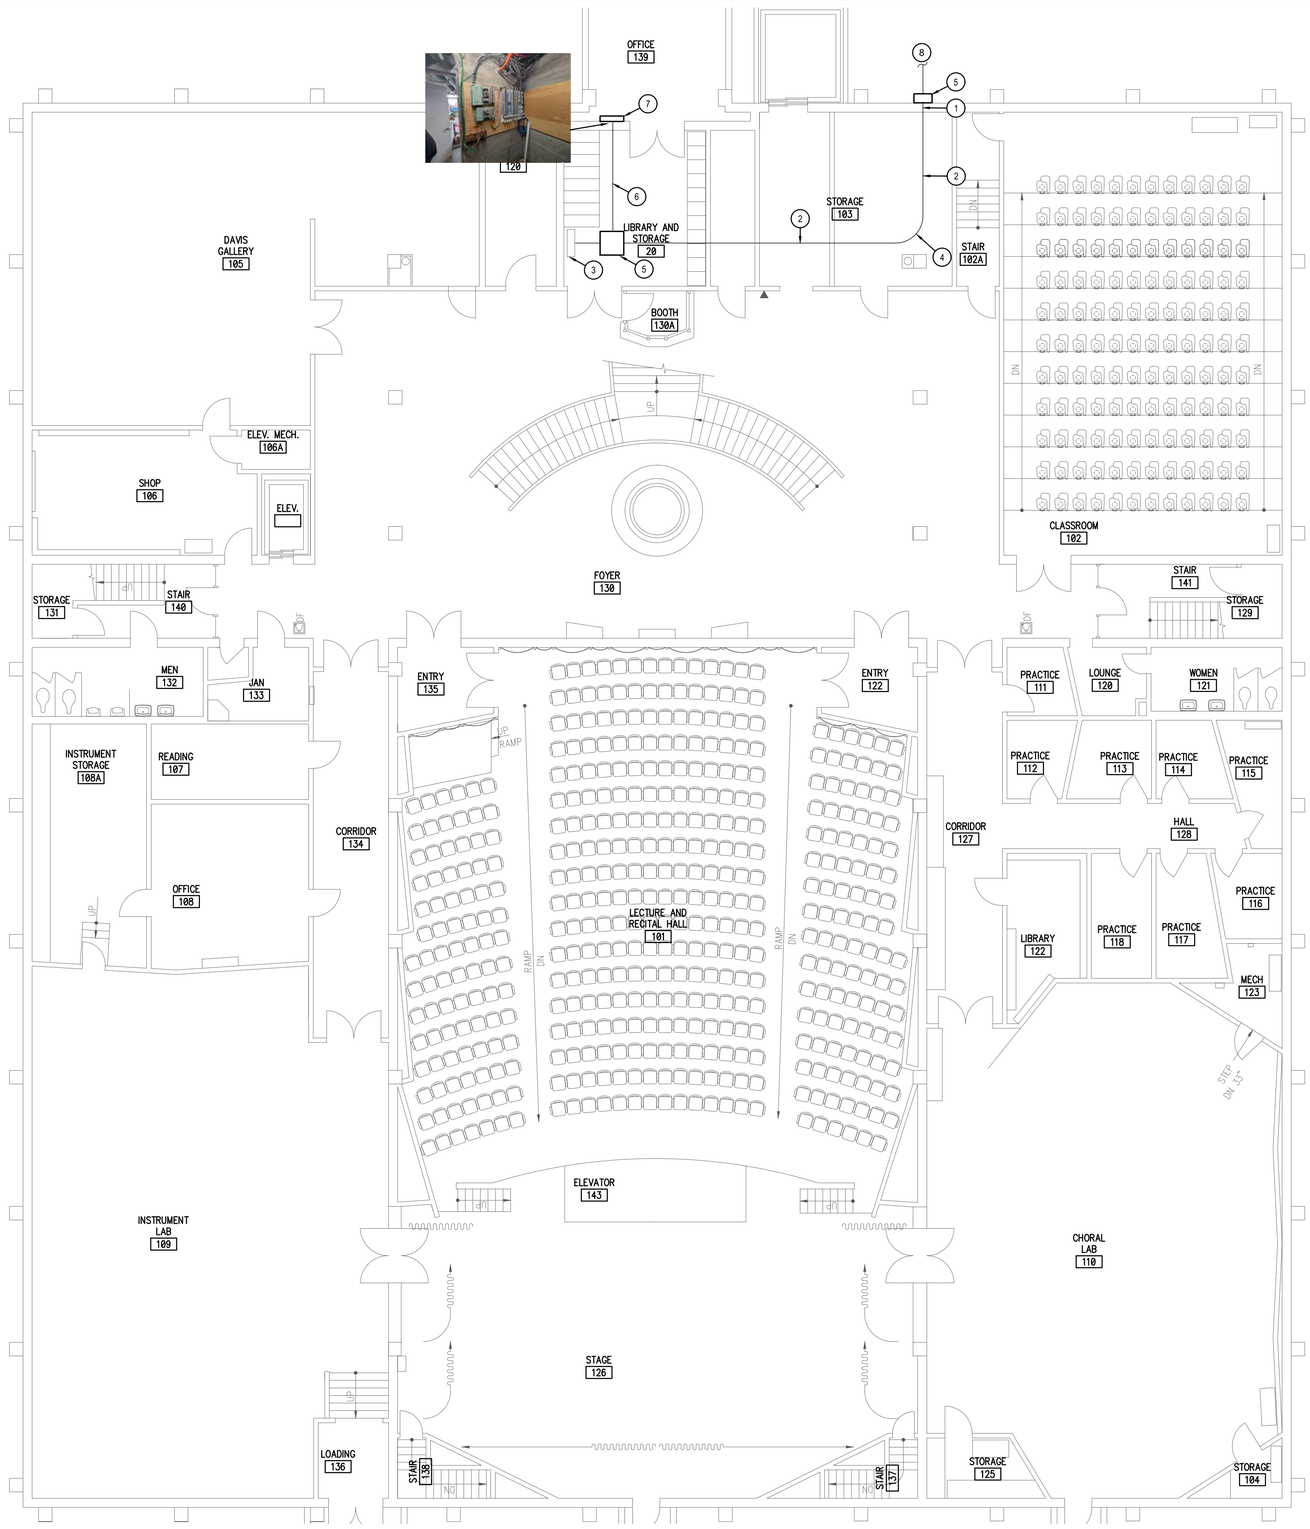

1 BLDG 11 - FINE ARTS - SUB BASEMENT

1/8" = 1'-0"

MUSGROVE ENGINEERING, P.A.
234 S. Whisperwood Way
Boise, ID 83709
208.384.0585
645 West 25th Street
Idaho Falls, ID 83402
208.523.2862
www.musgrovepa.com

PROJECT NO. 24-264

KEYED NOTES:

(#) SYMBOL USED FOR NOTE CALLOUT.

1. CORE DRILL (2) 4" CONDUITS THROUGH WALL INTO COMMUNICATIONS JUNCTION BOX AND SEAL GAP BETWEEN WALL AND CONDUITS. POUR CONCRETE PLUG TO SEAL CONDUITS.
2. INSTALL (2) NEW 4"C WITH NEW MXED86383 MAXCELL INNERDUCTS, SEE DETAIL A ON DRAWING E301 FOR FIBER AND COPPER CABLE TO BE INSTALLED. SEE RISER.
3. EXISTING FIBER PANEL, INSTALL NEW FIBER AND TERMINATE IN PANEL. SEE RISER.
4. INSTALL 36" SWEEPING ELBOW ABOVE ACCESSABLE CEILIG TILE.
5. INSTALL NEW 3R 18"x18"x10" JUNCTION BOX.
6. INSTALL (2) NEW 4"C WITH NEW MXED86383 MAXCELL INERDUCTS, SEE DETAIL A ON DRAWING E301 FOR COPPER CABLE TO BE INSTALLED. SEE RISER.
7. EXISTING TELEPONE BOARD TO REMAIN. TERMINATE COPPER PER SPECIFICATIONS. SEE RISER.
8. SEE SHEET E105 FOR MORE DETAILS.

GENERAL NOTES:

1. SEE SPECIFICATION SECTION 27 15 00 FOR ISU NETCOMM INSTALLATION SPECIFICATIONS.

KELLER ASSOCIATES
305 North 3rd Ave, Suite A
Pocatello, Idaho 83201
(208) 238-2146

NO.	REVISIONS	DATE
1	REVISION #1	7/15/2022

This document or any part thereof in detail or design concept is the personal property of Keller Associates, Inc. and shall not be used in connection with any work other than the specific project for which it was prepared without the written authorization of Keller Associates, Inc.

DPW PROJECT #24246
ISU: UTILITY TUNNEL
PHASE 3

IDAHO STATE UNIVERSITY

BUILDING 11 FINE ARTS
SUB BASEMENT


DRAWN: DBH | CHECK: MNB

VERIFY SCALE: Scales based on 22"x34" prints.

1-1/2 Inches

PROJECT NO.
208106-088

SHEET NO.
E201

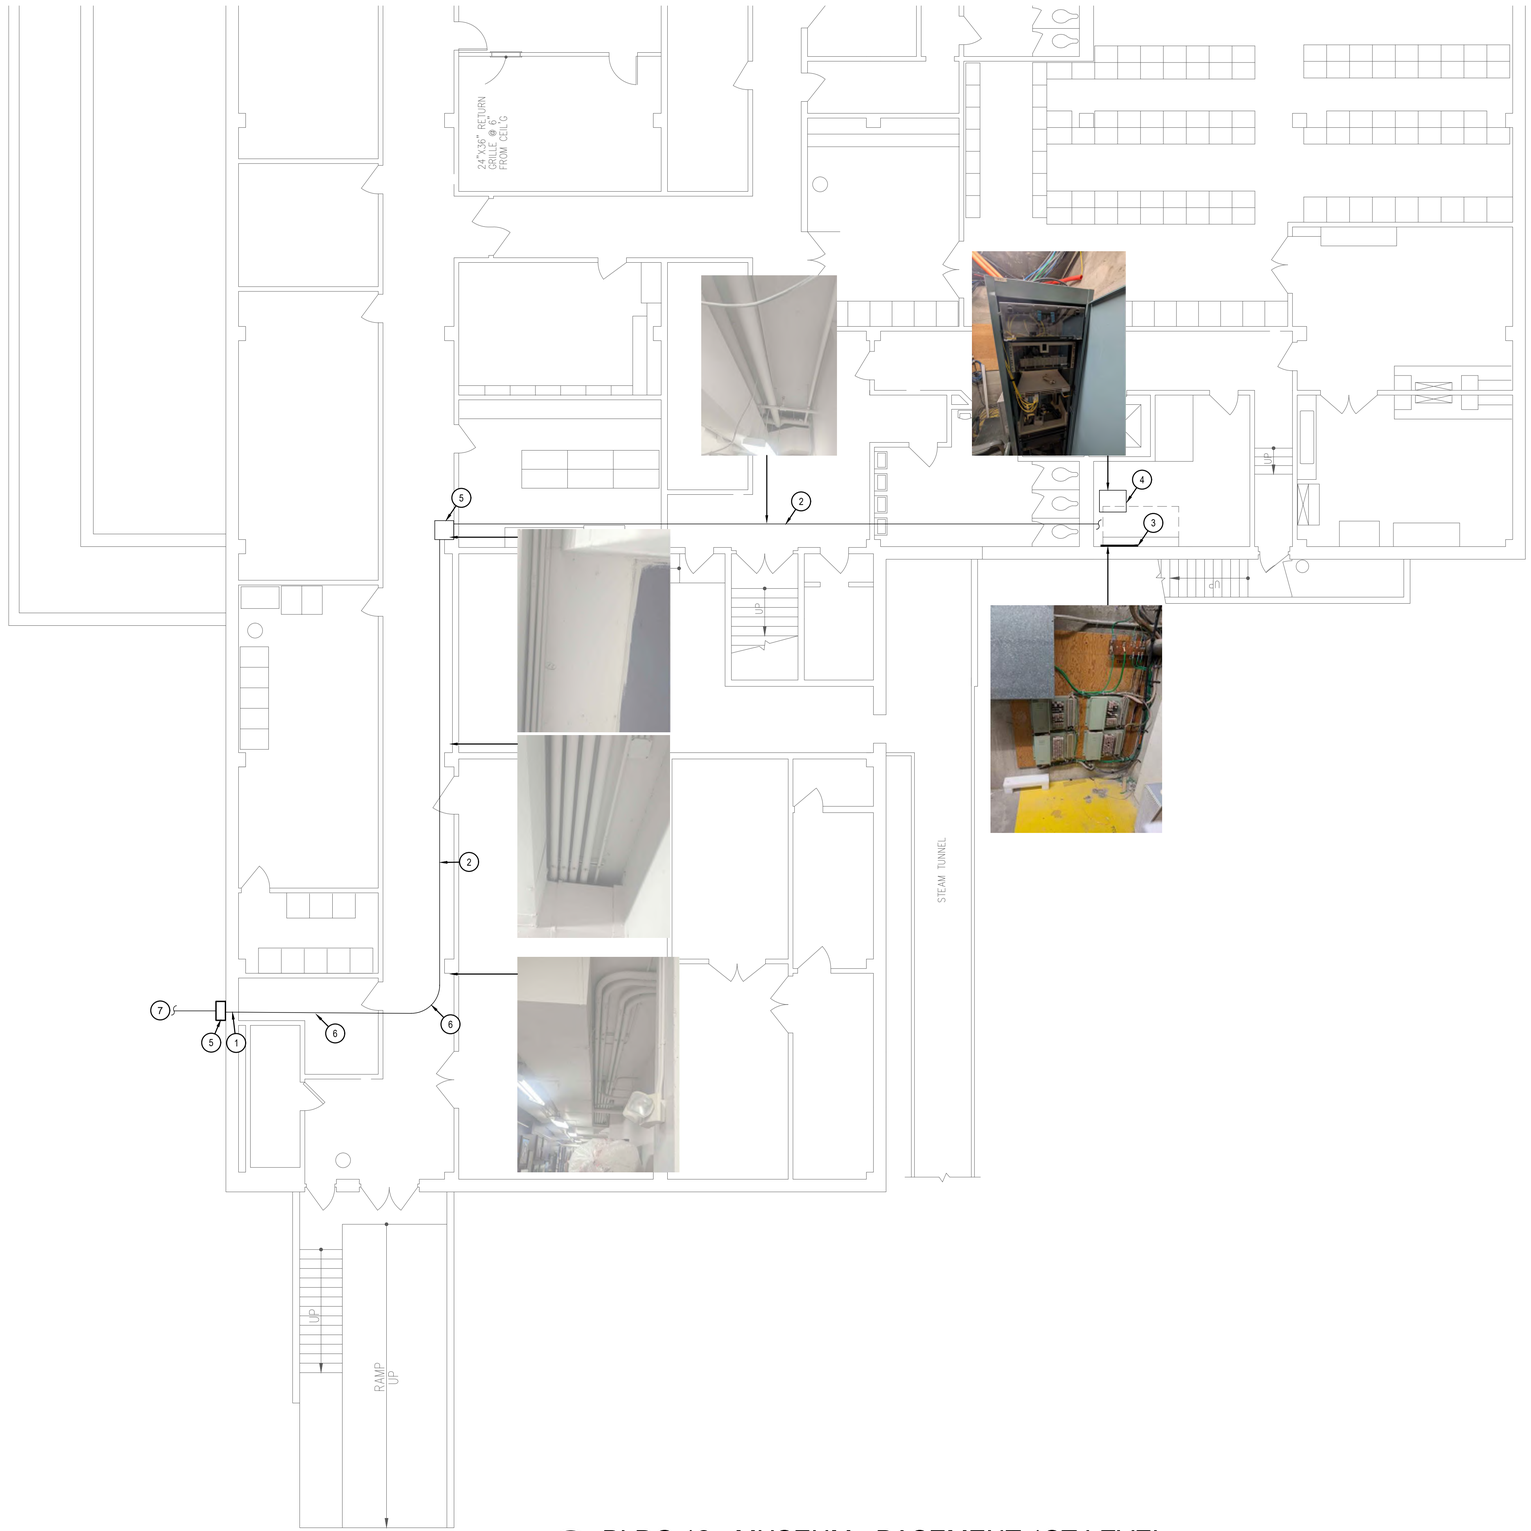

BLDG 12 - MUSEUM - BASEMENT 1ST LEVEL

1/8" = 1'-0"

KEYED NOTES:

(#) SYMBOL USED FOR NOTE CALLOUT.

1. CORE DRILL (2) 4" CONDUITS THROUGH WALL INTO COMMUNICATIONS JUNCTION BOX AND SEAL GAP BETWEEN WALL AND CONDUITS.
2. INSTALL (2) NEW 4"C WITH MXED86383 MAXCELL INNERDUCTS, SEE DETAIL A ON DRAWING E301 FOR FIBER AND COPPER CABLE TO BE INSTALLED.
3. EXISTING FIBER PANEL, INSTALL NEW FIBER AND TERMINATE IN PANEL.
4. EXISTING TELEPHONE BACKBOARD, INSTALL NEW COPPER CABLES AND TERMINATE AT THIS LOCATION.
5. INSTALL NEW 3R 18"x18"x10" JUNCTION BOX.
6. INSTALL NEW 36" SWEEPING ELBOW.
7. SEE SHEET E105 FOR MORE DETAILS.

GENERAL NOTES:

1. SEE SPECIFICATION SECTION 27 15 00 FOR ISU NETCOMM INSTALLATION SPECIFICATIONS.

MUSGROVE ENGINEERING, P.A.
234 S. Whisperwood Way
Boise, ID 83709
208.384.0585
645 West 25th Street
Idaho Falls, ID 83402
208.523.2862
www.musgrovepa.com

PROJECT NO. 24-264

KELLER ASSOCIATES
305 North 3rd Ave, Suite A
Pocatello, Idaho 83201
(208) 238-2146

NO.	REVISIONS	DATE
1	REVISION #1	7/15/2022

This document or any part thereof in detail or design concept is the personal property of Keller Associates, Inc. and shall not be used in any form whatsoever without the written authorization of Keller Associates, Inc.

DPW PROJECT #24246
ISU: UTILITY TUNNEL
PHASE 3

IDAHO STATE UNIVERSITY

BUILDING 12 MUSEUM
BASEMENT 1ST FLOOR


DRAWN: DBH | CHECK: MNB

VERIFY SCALE: Scales based on 22"x34" prints.

1-1/2 Inches

PROJECT NO.
208106-088

SHEET NO.
E202

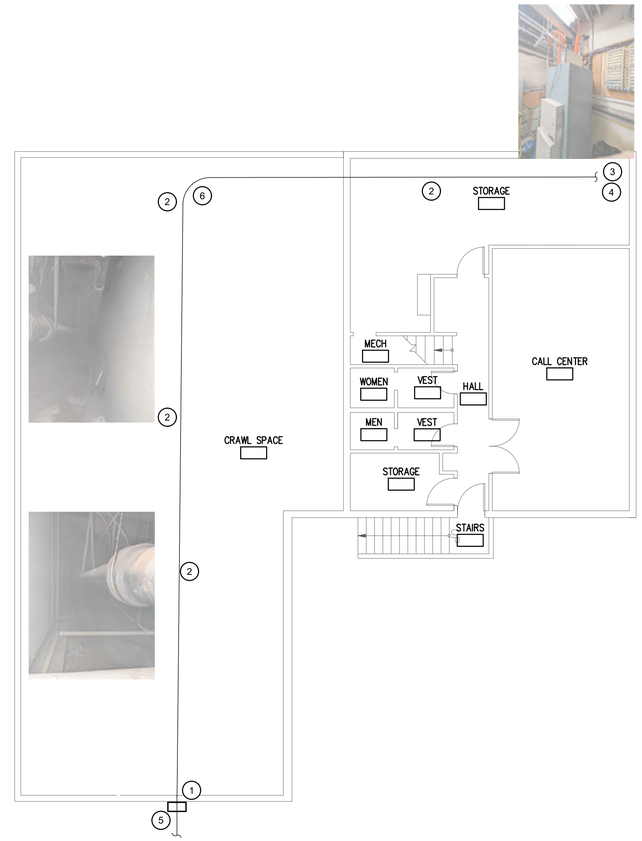

1 BLDG 18 - MAINTENANCE & OPERATIONS - BASEMENT
1/8" = 1'-0"

KEYED NOTES:

(#) SYMBOL USED FOR NOTE CALLOUT.

1. CORE DRILL (2) 4" CONDUITS THROUGH CRAWL SPACE VENT BOARD INTO COMMUNICATIONS JUNCTION BOX AND SEAL GAP BETWEEN WALL AND CONDUITS.
2. INSTALL (2) NEW 4"C WITH MXED86383 MAXCELL INNERDUCTS, SEE DETAIL A ON DRAWING E301 FOR FIBER AND COPPER CABLE TO BE INSTALLED.
3. EXISTING FIBER PANEL, INSTALL NEW FIBER AND TERMINATE IN PANEL.
4. EXISTING TELEPHONE BACKBOARD, INSTALL NEW COPPER CABLES.
5. INSTALL NEW 3R 18"x18"x10" JUNCTION BOX. MOUNT OVER EXISTING CRAWL SPACE VENT.
6. INSTALL NEW 36" SWEEPING ELBOW. SEE SPECIFICATIONS FOR MORE INFORMATION.

GENERAL NOTES:

1. SEE SPECIFICATION SECTION 27 15 00 FOR ISU NETCOMM INSTALLATION SPECIFICATIONS.

MUSGROVE ENGINEERING, P.A.
234 S. Whisperwood Way
Boise, ID 83709
208.384.0585
645 West 25th Street
Idaho Falls, ID 83402
208.523.2862
www.musgrovepa.com
PROJECT NO. 24-264

KELLER ASSOCIATES
305 North 3rd Ave, Suite A
Pocatello, Idaho 83201
(208) 238-2146

NO.	REVISIONS	DATE
1	REVISION #1	7/15/2022

This document or any part thereof in detail or design concept is the personal property of Keller Associates, Inc. and shall not be used in any form on any other work without the written authorization of Keller Associates, Inc.

DPW PROJECT #24246
ISU: UTILITY TUNNEL PHASE 3

IDAHO STATE UNIVERSITY

BUILDING 18 MAINTENANCE & OPERATIONS BASEMENT

DRAWN: DBH | CHECK: MNB

VERIFY SCALE: Scales based on 22"x34" prints.
1-1/2 Inches

PROJECT NO.
208106-088

SHEET NO.
E203

MUSGROVE ENGINEERING, P.A.
234 S. Whisperwood Way
Boise, ID 83709
208.384.0585
645 West 25th Street
Idaho Falls, ID 83402
208.523.2862
www.musgrovepa.com
PROJECT NO. 24-264


KEYED NOTES:

(#) SYMBOL USED FOR NOTE CALLOUT.

1. CORE DRILL (2) 4" CONDUITS THROUGH WALL INTO COMMUNICATIONS JUNCTION BOX AND SEAL GAP BETWEEN WALL AND CONDUITS.
2. EXISTING 4"C INSTALL NEW MXED86383 MAXCELL INNERDUCTS, SEE DETAIL A ON DRAWING E301 FOR FIBER AND COPPER CABLE TO BE INSTALLED.
3. EXISTING FIBER PANEL, INSTALL NEW FIBER AND TERMINATE IN PANEL.
4. EXISTING TELEPHONE BACKBOARD, INSTALL NEW COPPER CABLES AND TERMINATE AT THIS LOCATION.
5. INSTALL NEW 3R 18"x18"x10" JUNCTION BOX.
6. INSTALL NEW 36" SWEEPING ELBOW. SEE SPECIFICATIONS FOR MORE INFORMATION.
7. SEE SHEET E109 FOR MORE DETAILS.

GENERAL NOTES:

1. SEE SPECIFICATION SECTION 27 15 00 FOR ISU NETCOMM INSTALLATION SPECIFICATIONS.

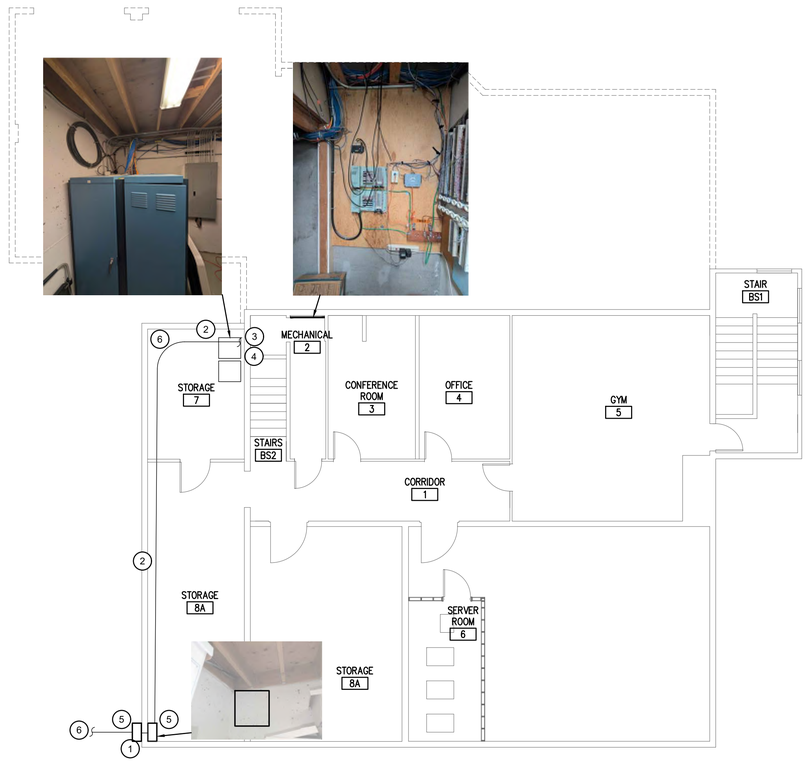

1 BLDG 27 - CENTRAL OPERATIONS - BASEMENT
1/8" = 1'-0"

KELLER ASSOCIATES
305 North 3rd Ave, Suite A
Pocatello, Idaho 83201
(208) 238-2146

NO.	REVISIONS	DATE
1	REVISION #1	7/15/2022

This document or any part thereof in detail or design concept is the personal property of Keller Associates, Inc. and shall not be used, published or disclosed without the written authorization of Keller Associates, Inc.

DPW PROJECT #24246
ISU: UTILITY TUNNEL
PHASE 3

IDAHO STATE UNIVERSITY


BUILDING 27 CENTRAL OPERATIONS BASEMENT

DRAWN: DBH | CHECK: MNB


VERIFY SCALE: Scales based on 22"x34" prints.
1-1/2 Inches

PROJECT NO.
208106-088

SHEET NO.
E204

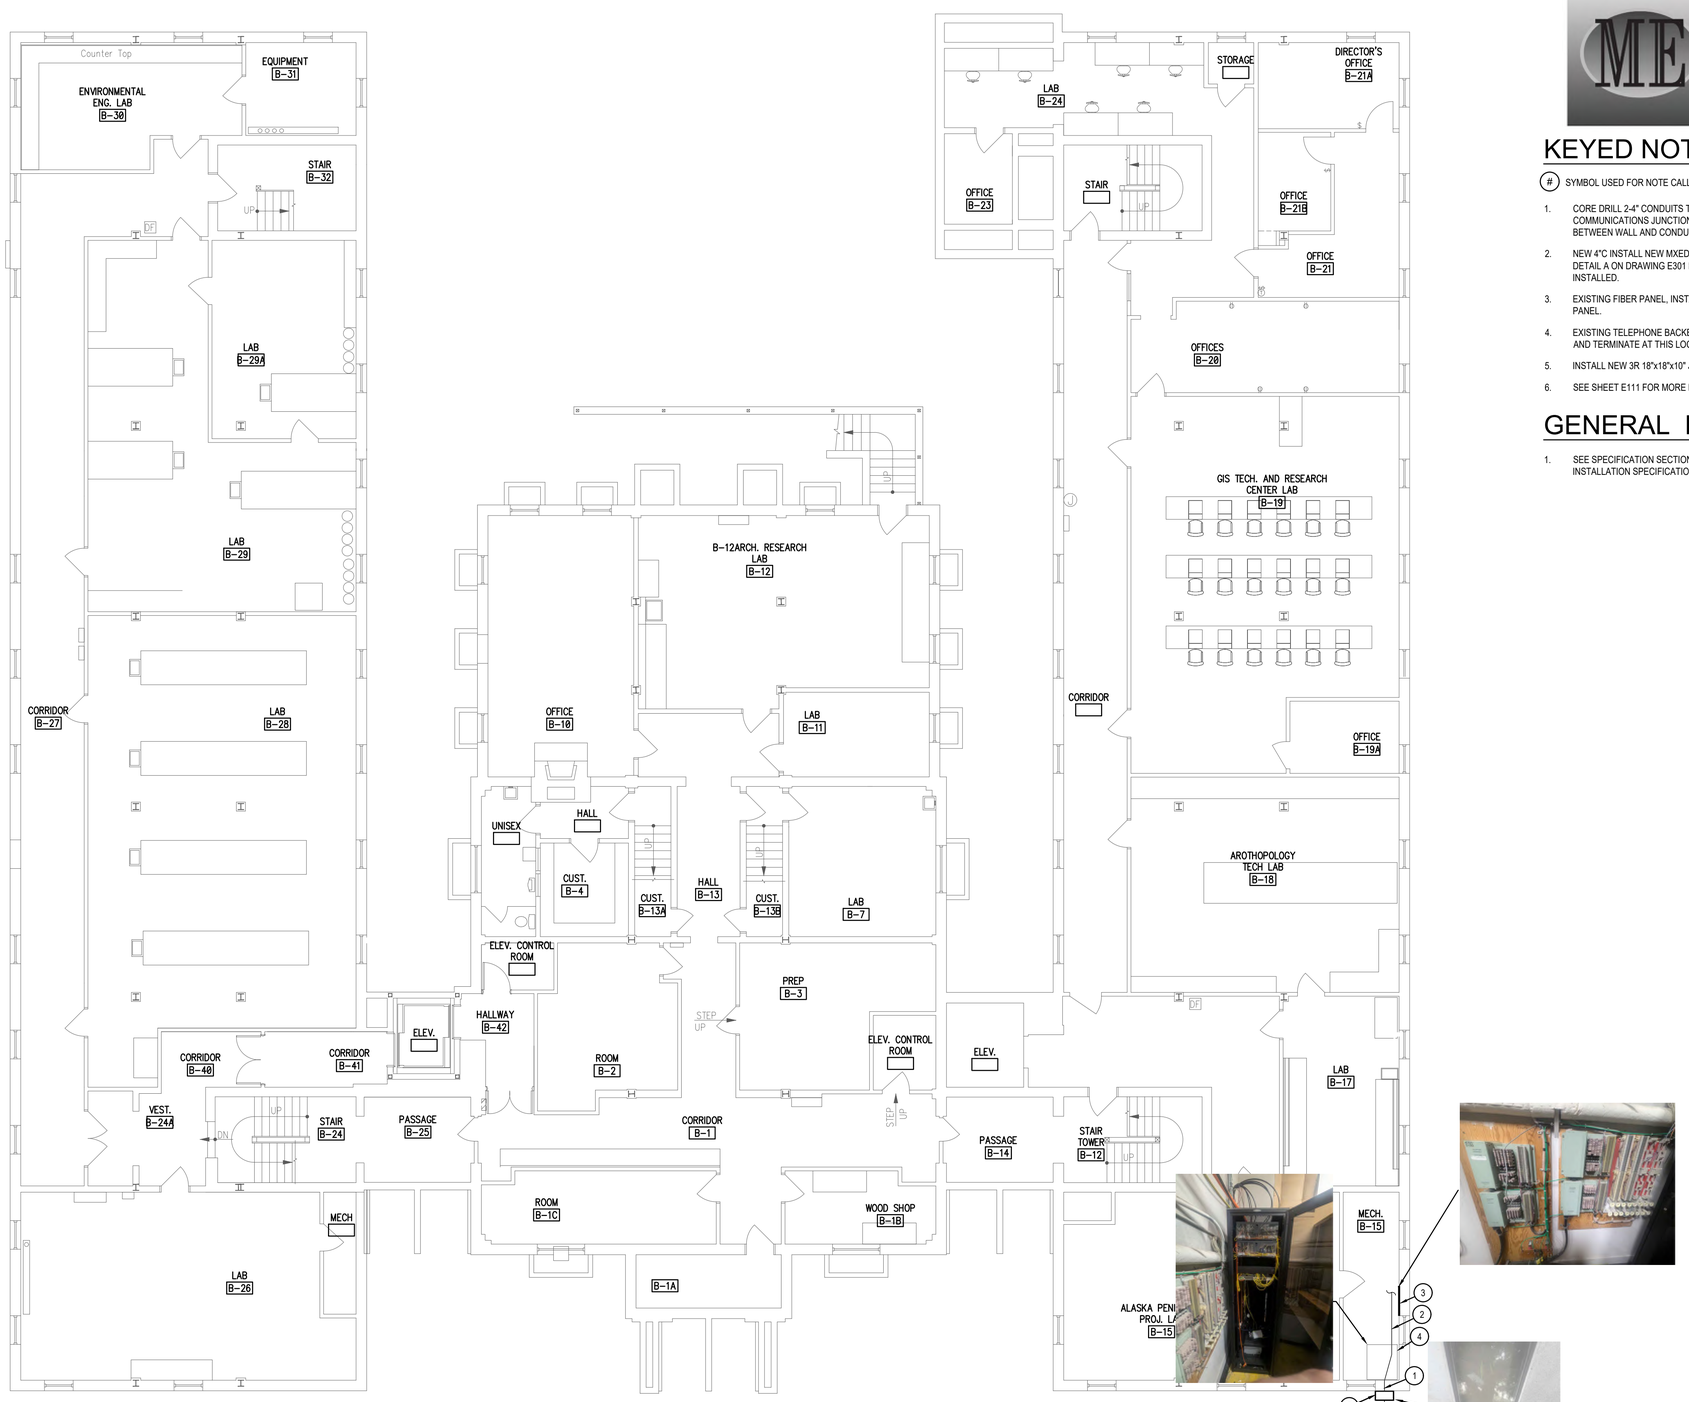

1 BLDG 15 - GRAVELY HALL - BASEMENT
1/8" = 1'-0"

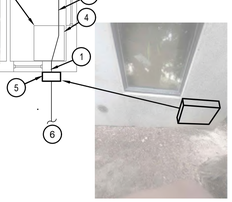

KEYED NOTES:

(#) SYMBOL USED FOR NOTE CALLOUT.

1. CORE DRILL 2-4" CONDUITS THROUGH WALL FROM COMMUNICATIONS JUNCTION BOX TO SERVER ROOM. SEAL GAP BETWEEN WALL AND CONDUITS.
2. NEW 4"C INSTALL NEW MXED86383 MAXCELL INNERDUCTS, SEE DETAIL A ON DRAWING E301 FOR FIBER AND COPPER CABLE TO BE INSTALLED.
3. EXISTING FIBER PANEL, INSTALL NEW FIBER AND TERMINATE IN PANEL.
4. EXISTING TELEPHONE BACKBOARD, INSTALL NEW COPPER CABLES AND TERMINATE AT THIS LOCATION.
5. INSTALL NEW 3R 18"x18"x10" JUNCTION BOX.
6. SEE SHEET E111 FOR MORE DETAILS.

GENERAL NOTES:

1. SEE SPECIFICATION SECTION 27 15 00 FOR ISU NETCOMM INSTALLATION SPECIFICATIONS.

MUSGROVE ENGINEERING, P.A.
234 S. Whisperwood Way
Boise, ID 83709
208.384.0585
645 West 25th Street
Idaho Falls, ID 83402
208.523.2862
www.musgrovepa.com

PROJECT NO. 24-264

KELLER ASSOCIATES
305 North 3rd Ave, Suite A
Pocatello, Idaho 83201
(208) 238-2146

NO.	REVISIONS	DATE
1	REVISION #1	7/15/2022

This document or any part thereof in detail or design concept is the personal property of Keller Associates, Inc. and shall not be used in any form whatsoever without the written authorization of Keller Associates, Inc.

DPW PROJECT #24246
ISU: UTILITY TUNNEL
PHASE 3

IDAHO STATE UNIVERSITY


BUILDING 15 GRAVELY HALL
BASEMENT

DRAWN: DBH | CHECK: MNB

VERIFY SCALE: Scales based on 22"x34" prints.
1-1/2 Inches

PROJECT NO.
208106-088

SHEET NO.
E206

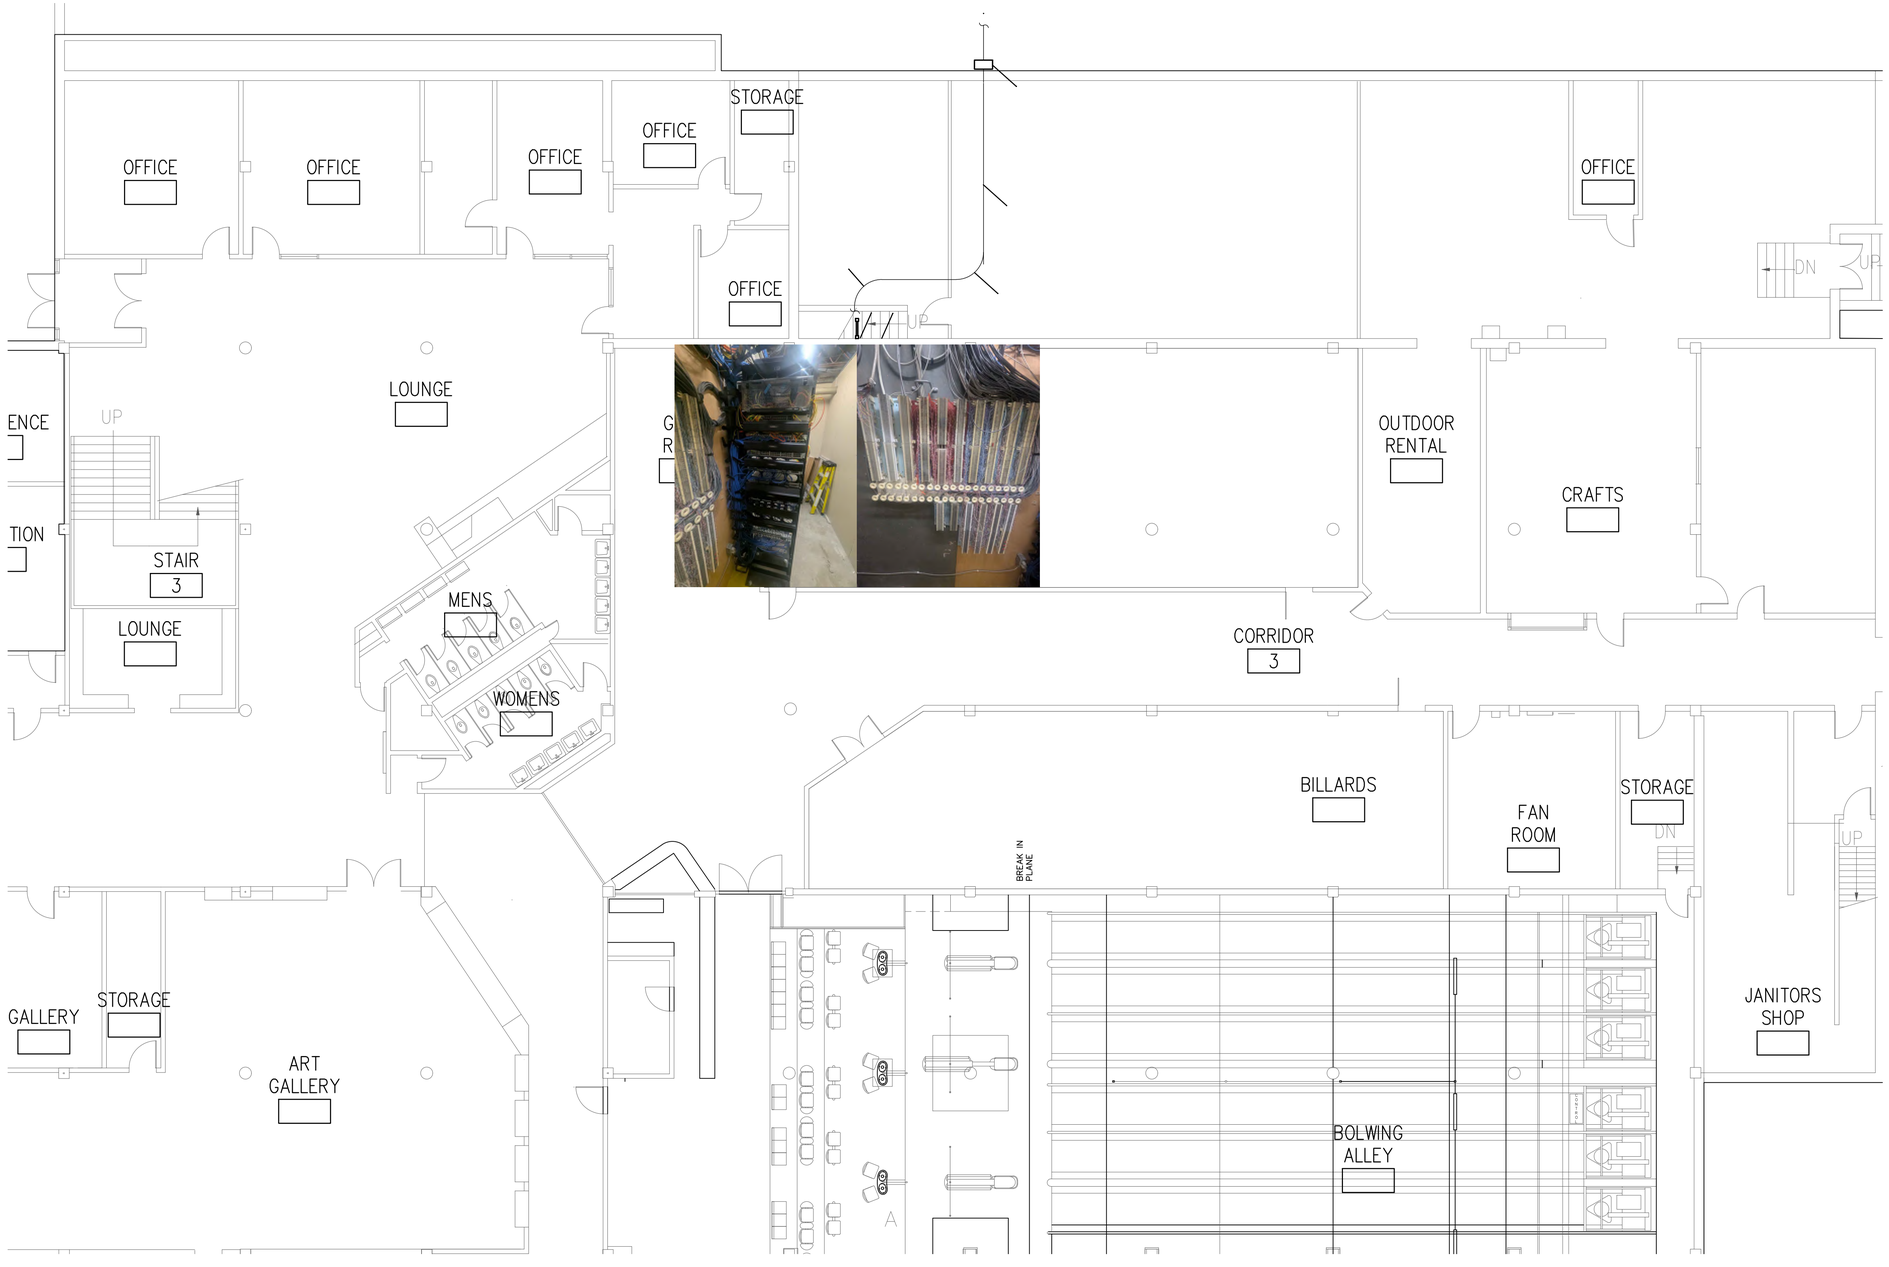

1 BLDG 14 - POND STUDENT UNION
1/8" = 1'-0"

MUSGROVE ENGINEERING, P.A.
234 S. Whisperwood Way
Boise, ID 83709
208.384.0585
645 West 25th Street
Idaho Falls, ID 83402
208.523.2862
www.musgrovepa.com
PROJECT NO. 24-264

KEYED NOTES:

(#) SYMBOL USED FOR NOTE CALLOUT.

1. CORE DRILL 2-4" CONDUITS THROUGH WALL INTO COMMUNICATIONS JUNCTION BOX AND SEAL GAP BETWEEN WALL AND CONDUITS.
2. NEW 4"C INSTALL NEW MXED86383 MAXCELL INNERDUCTS, SEE DETAIL A ON DRAWING E301 FOR FIBER AND COPPER CABLE TO BE INSTALLED.
3. EXISTING FIBER PANEL, INSTALL NEW FIBER AND TERMINATE IN PANEL.
4. EXISTING TELEPHONE BACKBOARD, INSTALL NEW COPPER CABLES AND TERMINATE AT THIS LOCATION.
5. INSTALL NEW 3R 18"x18"x10" JUNCTION BOX.
6. INSTALL NEW 36" SWEEPING ELBOW. SEE SPECIFICATIONS FOR MORE INFORMATION.
7. SEE SHEET E111 FOR MORE DETAILS.

GENERAL NOTES:

1. SEE SPECIFICATION SECTION 27 15 00 FOR ISU NETCOMM INSTALLATION SPECIFICATIONS.

KELLER ASSOCIATES
305 North 3rd Ave, Suite A
Pocatello, Idaho 83201
(208) 238-2146

NO.	REVISIONS	DATE
1	REVISION #1	7/15/2022

This document or any part thereof in detail or design concept is the personal property of Keller Associates, Inc. and shall not be used in part or in whole without the written authorization of Keller Associates, Inc.

DPW PROJECT #24246
ISU: UTILITY TUNNEL
PHASE 3

IDAHO STATE UNIVERSITY

BUILDING 14 POND STUDENT UNION


DRAWN: DBH | CHECK: MNB

VERIFY SCALE: Scales based on 22"x34" prints.
1-1/2 Inches

PROJECT NO.
208106-088

SHEET NO.
E207



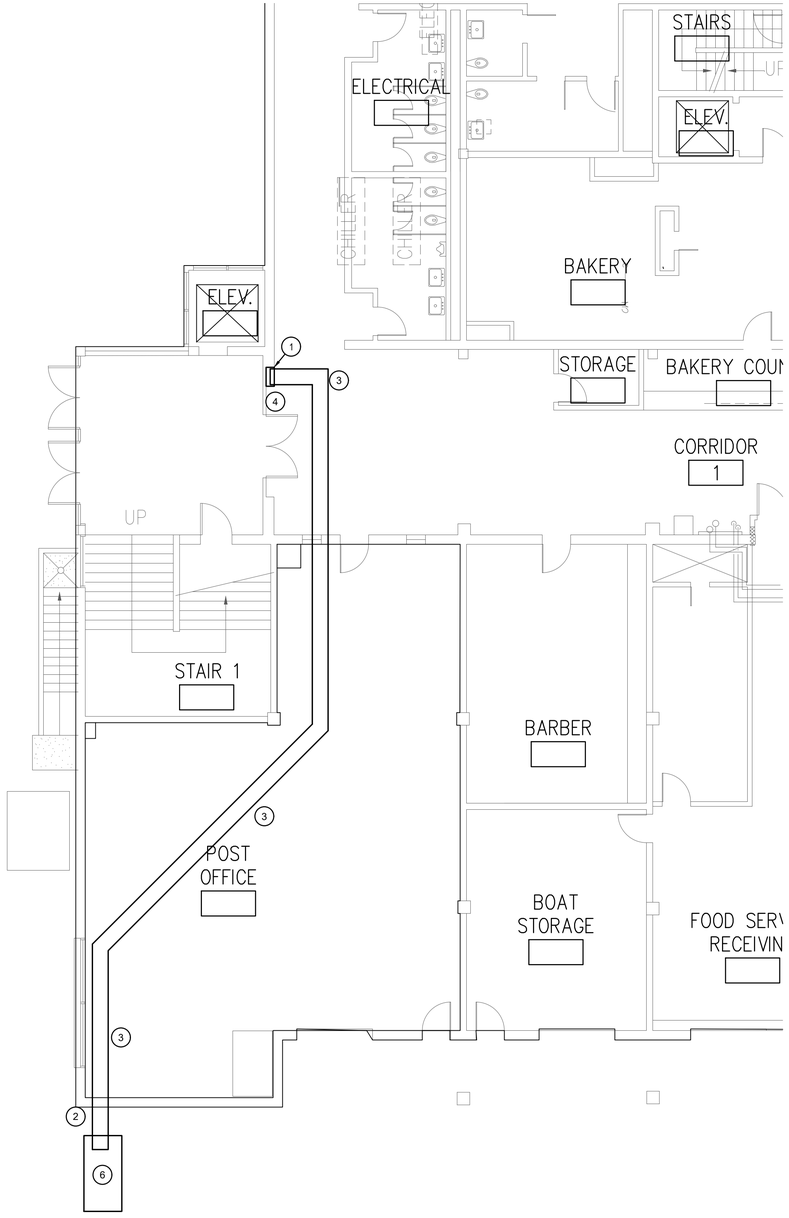

KEYED NOTES:

(#) SYMBOL USED FOR NOTE CALLOUT.

1. GC TO BUILD CABINET FOR NEW ELECTRICAL EQUIPMENT. COORDINATE WITH GC.
2. TRANSITION TO OUTDOOR RATED 3000A BUSWAY OUT THE WALL AND 90 DOWN TO NEW DISCONNECT. FIELD COORDINATE ALL PARTS AND DIMENSIONS PRIOR TO INSTALLATION.
3. INSTALL 3000A BUSDUCT ABOVE T-GRID CEILING. PROVIDE AND INSTALL ALL NEEDED COMPONENTS TO MAKE A COMPLETE, FUNCTIONAL SYSTEM. FIELD COORDINATE ALL PARTS AND DIMENSIONS PRIOR TO INSTALLATION.
4. RUN BUSDUCT DOWN WALL TO BASEMENT TO RECONNECT TO EXISITNG SWITCHBOARD. PROVIDE AND INSTALL ALL NEEDED COMPONENTS TO MAKE A COMPLETE, FUNCTIONAL SYSTEM. FIELD COORDINATE ALL PARTS AND DIMENSIONS PRIOR TO INSTALLATION.
5. CONNECT NEW BUSDUCT TO EXISTING SWITCHBOARD M. PROVIDE AND INSTALL ALL NEEDED COMPONENTS TO MAKE A COMPLETE, FUNCTIONAL SYSTEM. FIELD COORDINATE ALL PARTS AND DIMENSIONS PRIOR TO INSTALLATION.
6. INSTALL NEW 300A S.E. RATED DISCONNECT. EXTEND EXISTING CONDUITS UNDERGROUND UP INTO THE BOTTOM ON NEW DISCONNECT.

GENERAL NOTES:

1. SEE SPECIFICATION SECTION 27 15 00 FOR ISU NETCOMM INSTALLATION SPECIFICATIONS.

1 BLDG 14 - POND STUDENT UNION BASEMENT
1/8" = 1'-0"

2 BLDG 14 - POND STUDENT UNION FIRST FLOOR
1/8" = 1'-0"

MUSGROVE ENGINEERING, P.A.
234 S. Whisperwood Way
Boise, ID 83709
208.384.0585
645 West 25th Street
Idaho Falls, ID 83402
208.523.2862
www.musgrovepa.com
PROJECT NO. 24-264

KELLER ASSOCIATES
305 North 3rd Ave, Suite A
Pocatello, Idaho 83201
(208) 238-2146

NO.	REVISIONS	DATE
1	REVISION #1	7/15/2022

This document or any part thereof in detail or design concept is the personal property of Keller Associates, Inc. and shall not be used in whole or part without the written authorization of Keller Associates, Inc.

DPW PROJECT #24246
ISU: UTILITY TUNNEL
PHASE 3

IDAHO STATE UNIVERSITY


BUILDING 14 POND STUDENT UNION

DRAWN: DBH | CHECK: MNB

VERIFY SCALE: Scales based on 22"x34" prints.
1-1/2 Inches


PROJECT NO.
208106-088

SHEET NO.
E208

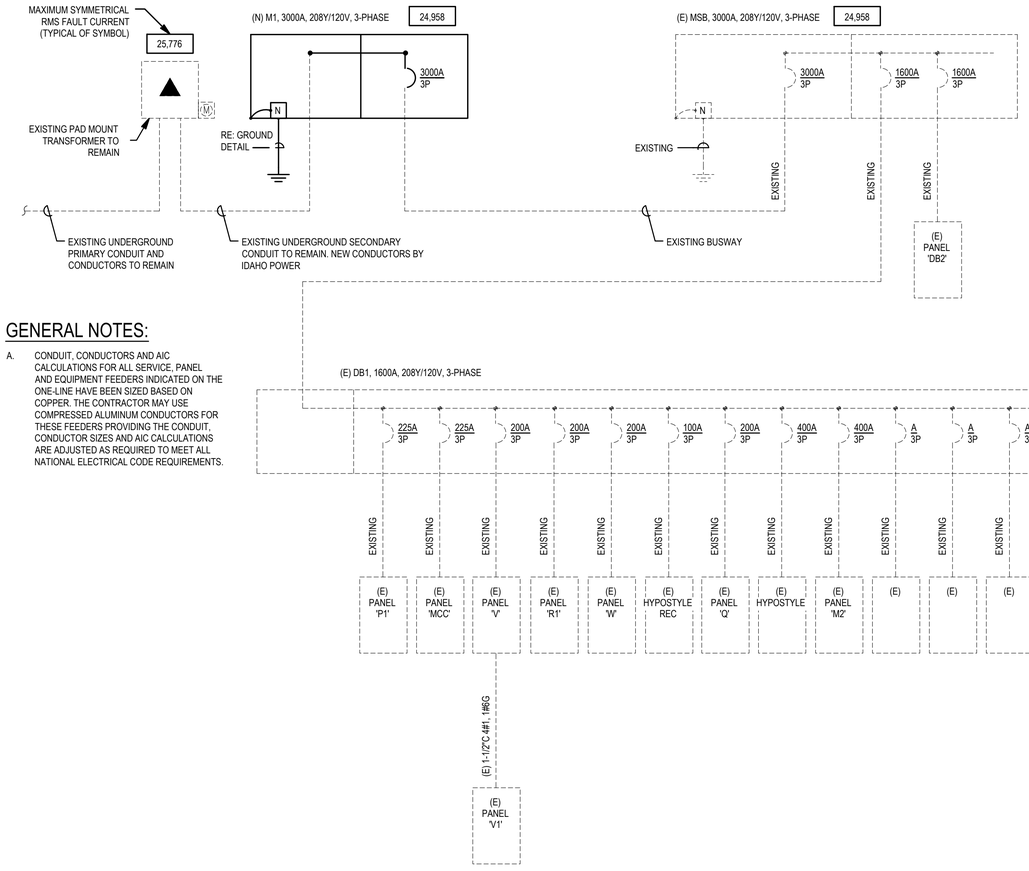


GENERAL NOTES:

A. CONDUIT, CONDUCTORS AND AIC CALCULATIONS FOR ALL SERVICE, PANEL AND EQUIPMENT FEEDERS INDICATED ON THE ONE-LINE HAVE BEEN SIZED BASED ON COPPER. THE CONTRACTOR MAY USE COMPRESSED ALUMINUM CONDUCTORS FOR THESE FEEDERS PROVIDING THE CONDUIT, CONDUCTOR SIZES AND AIC CALCULATIONS ARE ADJUSTED AS REQUIRED TO MEET ALL NATIONAL ELECTRICAL CODE REQUIREMENTS.

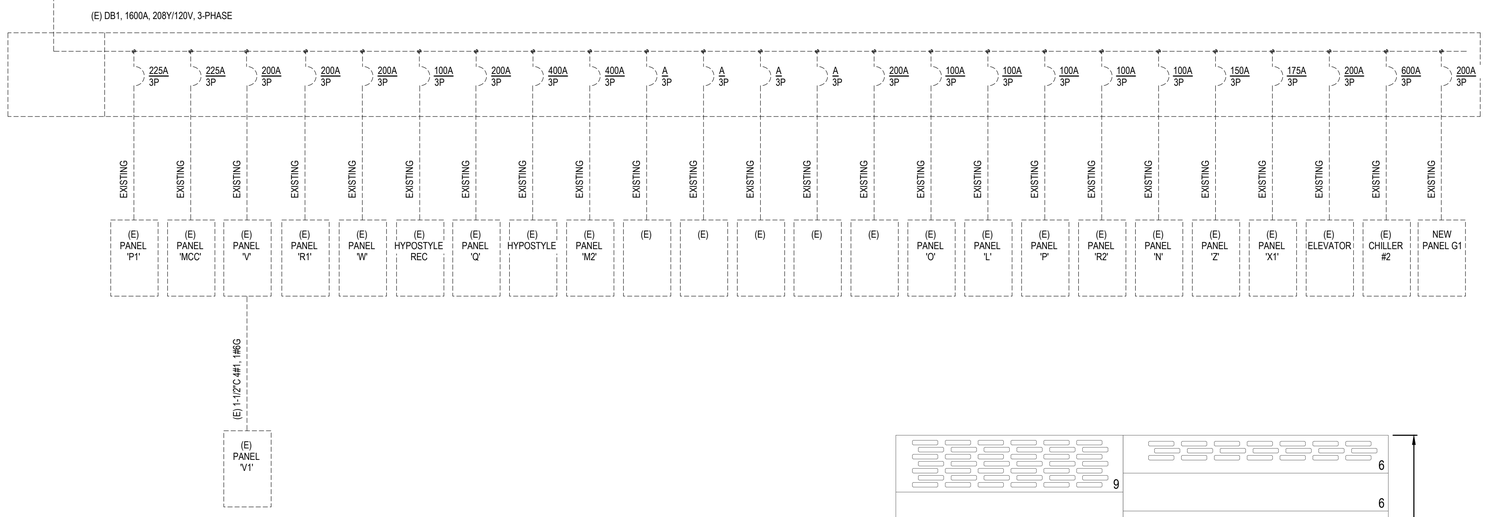

1 BLDG 14 - REVISED POND STUDENT UNION ONE-LINE DIAGRAM

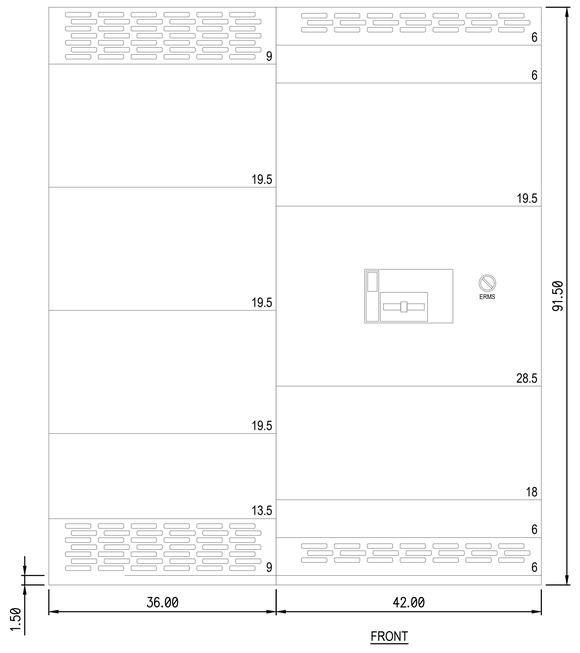

SWITCHBOARD GENERAL NOTES

PRODUCT DESCRIPTION AND RATINGS

POWER SYSTEM DATA:
208Y/120V, 3PH, 4W, 60Hz/3 PHASE WYE
SOLIDLY GROUNDED
SYSTEM SHORT CIRCUIT RATING: 65kA RMS
INCOMING SECTION 1 CABLE THROUGH THE BOTTOM LEFT OF LINEUP

BUS SYSTEM:
3000A TIN/ALUMINUM AND SILVER/COPPER SINGLE SECTION WITH NO MAIN BUS

ENCLOSURE DATA:
TYPE 3R FREE STANDING
EXTERIOR PAIN COLOR: ANSI 49
FRONT ACCESSIBILITY ONLY REQUIRED
HANDLING: ROLLERS AND LIFTING ASSEMBLIES

CODE STANDARDS:
UL DEADFRONT AND SUITABLE FOR USE AS SERVICE ENTRANCE
WHEN NOT MORE THAN SIX (6) DISCONNECTING MEANS ARE PROVIDED

RATING NAMEPLATES:
ST1 - SERVICE ENTRANCE - SECTION BUS 2000A

PRODUCT INFORMATION

WIRING:
ALL WIRING TO BE MACHINE TOOL WIRE TYPE

INSTRUCTION BULLETINS:
REFERENCE 80043-055 FOR HANDLING, INSTALLATION, ANCHORING, INSPECTION AND MAINTENANCE INFORMATION

PRODUCT ACCESSORIES/OPTIONS:
24V TRIP UNIT DISPLAY POWER
LOCALLY MOUNTED ERMS SWITCH

MUSGROVE ENGINEERING, P.A.
234 S. Whisperwood Way
Boise, ID 83709
208.384.0585
645 West 25th Street
Idaho Falls, ID 83402
208.523.2862
www.musgrovepa.com
PROJECT NO. 24-264

KELLER ASSOCIATES
305 North 3rd Ave, Suite A
Pocatello, Idaho 83201
(208) 238-2146

NO.	REVISIONS	DATE
1	REVISION #1	7/15/2022

This document or any part thereof in detail or design concept is the personal property of Keller Associates, Inc. and shall not be reproduced or used without the written authorization of Keller Associates, Inc.

DPW PROJECT #24246
ISU: UTILITY TUNNEL PHASE 3

IDAHO STATE UNIVERSITY

BUILDING 14 POND STUDENT UNION

DRAWN: DBH | CHECK: MNB


VERIFY SCALE: Scales based on 22"x34" prints.
1-1/2 Inches

PROJECT NO.
208106-088


SHEET NO.
E209

MUSGROVE ENGINEERING, P.A.
234 S. Whisperwood Way
Boise, ID 83709
208.384.0585
645 West 25th Street
Idaho Falls, ID 83402
208.523.2862
www.musgrovepa.com
PROJECT NO. 24-264


KELLER ASSOCIATES
305 North 3rd Ave, Suite A
Pocatello, Idaho 83201
(208) 238-2146

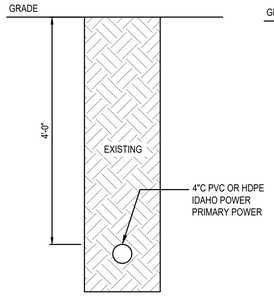


B E300 UTILITY BORE SECTION B
SCALE: 3/4" = 1'-0"

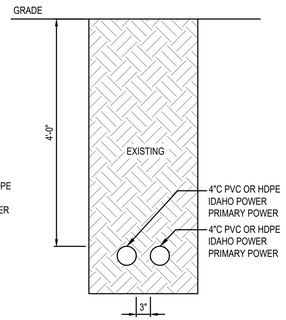


B1 E300 UTILITY BORE SECTION B1
SCALE: 3/4" = 1'-0"

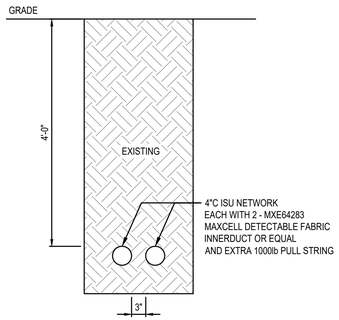


C1 E300 UTILITY BORE SECTION C1
SCALE: 3/4" = 1'-0"

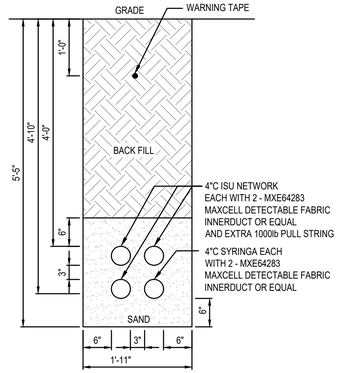


D1 E300 UTILITY TRENCH SECTION D1
SCALE: 3/4" = 1'-0"

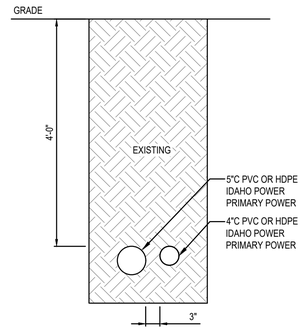


F2 E300 UTILITY BORE SECTION F2
SCALE: 3/4" = 1'-0"

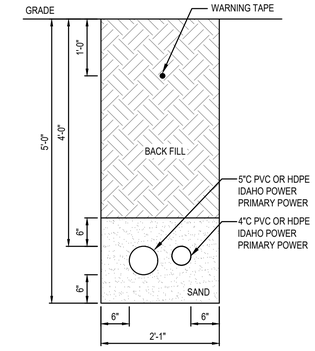


F2T E300 UTILITY TRENCH SECTION F2T
SCALE: 3/4" = 1'-0"

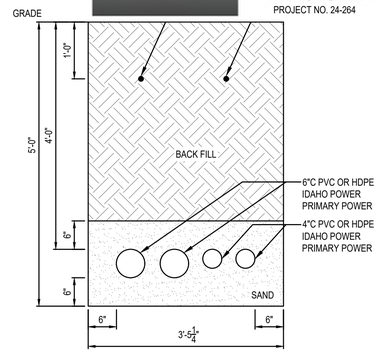


F3T E300 UTILITY TRENCH SECTION F3T
SCALE: 3/4" = 1'-0"

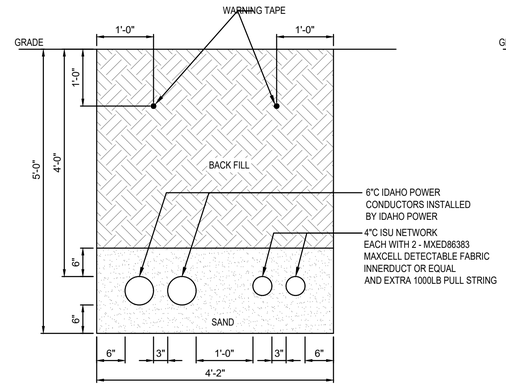


G1-A1 E300 UTILITY TRENCH SECTION G1-A1
SCALE: 3/4" = 1'-0"

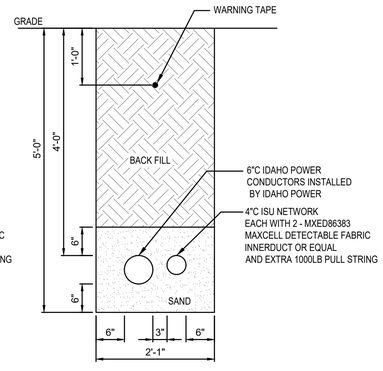


G1-B E300 UTILITY TRENCH SECTION G1-B
SCALE: 3/4" = 1'-0"

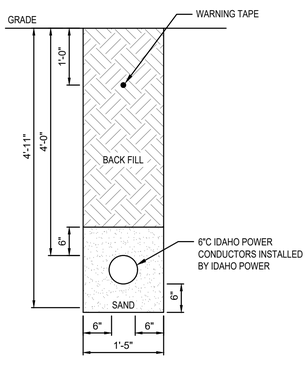


G1-D E300 UTILITY TRENCH SECTION G1-D
SCALE: 3/4" = 1'-0"

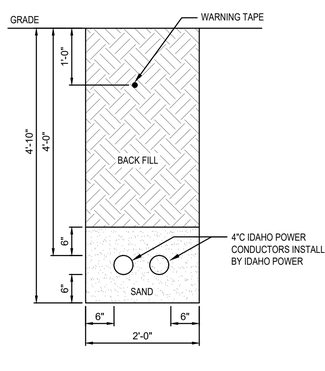


G1-E E300 UTILITY TRENCH SECTION G1-E
SCALE: 3/4" = 1'-0"

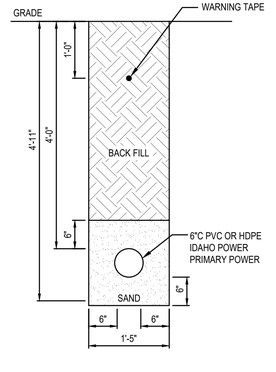


I E300 UTILITY TRENCH SECTION I
SCALE: 3/4" = 1'-0"

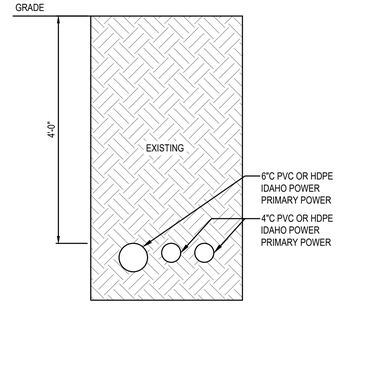


J E300 UTILITY BORE SECTION J
SCALE: 3/4" = 1'-0"

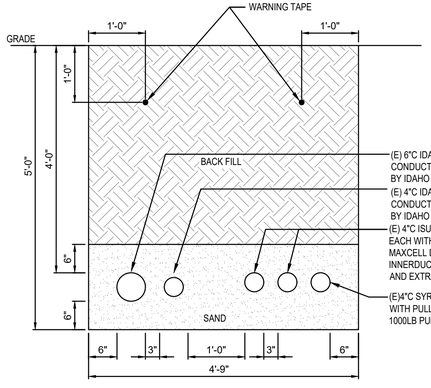


G1-A E300 UTILITY TRENCH SECTION G1-A
SCALE: 3/4" = 1'-0"

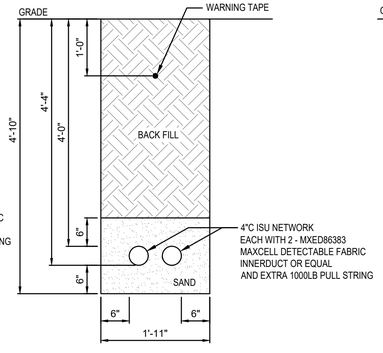


G1-F E300 UTILITY TRENCH SECTION G1-F
SCALE: 3/4" = 1'-0"

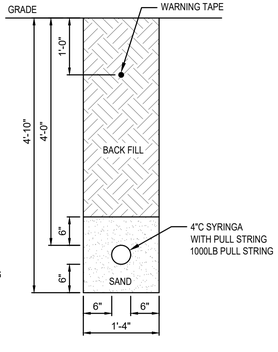


G1-G E300 UTILITY TRENCH SECTION G1-G
SCALE: 3/4" = 1'-0"

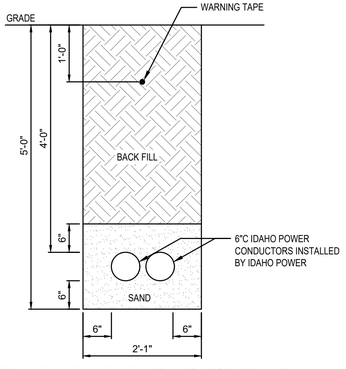

G1-H E300 UTILITY TRENCH SECTION G1-H
SCALE: 3/4" = 1'-0"

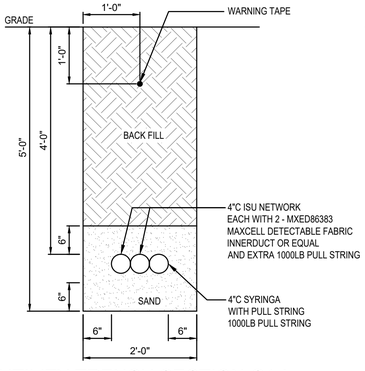

G1-I E300 UTILITY TRENCH SECTION G1-I
SCALE: 3/4" = 1'-0"

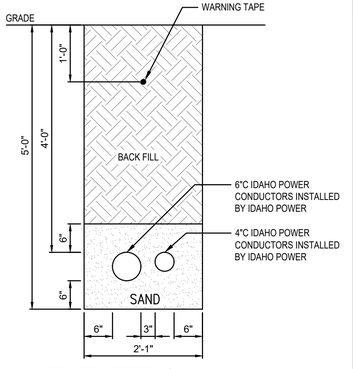

G1-J E300 UTILITY TRENCH SECTION G1-J
SCALE: 3/4" = 1'-0"

NO.	REVISIONS	DATE

This document or any part thereof in detail or design concept is the personal property of Keller Associates, Inc. and shall not be used in any way without the written authorization of Keller Associates, Inc.

DPW PROJECT #24246
ISU: UTILITY TUNNEL
PHASE 3

IDAHO STATE UNIVERSITY

ELECTRICAL DETAILS

DRAWN: DBH | CHECK: MNB

VERIFY SCALE: Scales based on 22"x34" prints.
1-1/2 Inches

PROJECT NO.
208106-088

SHEET NO.
E300

MUSGROVE
ENGINEERING, P.A.
234 S. Whisperwood Way
Boise, ID 83709
208.384.0585
645 West 25th Street
Idaho Falls, ID 83402
208.523.2862
www.musgrovepa.com
PROJECT NO. 24-264

KELLER ASSOCIATES
305 North 3rd Ave, Suite A
Pocatello, Idaho 83201
(208) 238-2146

D2 / E301 UTILITY TRENCH SECTION D2
SCALE: 3/4" = 1'-0"

BT / E301 UTILITY BORE SECTION BT
SCALE: 3/4" = 1'-0"

G1-K / E301 UTILITY TRENCH SECTION G1-K
SCALE: 3/4" = 1'-0"

G1-L / E300 UTILITY TRENCH SECTION G1-L
SCALE: 3/4" = 1'-0"

F1 / E300A UTILITY TRENCH SECTION F
SCALE: 3/4" = 1'-0"

NO.	REVISIONS	DATE

This document or any part thereof in detail or design concept is the personal property of Keller Associates, Inc. and shall not be used in any form whatsoever without the written authorization of Keller Associates, Inc.

DPW PROJECT #24246
ISU: UTILITY TUNNEL
PHASE 3

IDAHO STATE UNIVERSITY

ELECTRICAL DETAILS

DRAWN: DBH | CHECK: MNB


VERIFY SCALE: Scales based on 22"x34" prints.
1-1/2 Inches

PROJECT NO.
208106-088

SHEET NO.
E300A


MUSGROVE ENGINEERING, P.A.
234 S. Whisperwood Way
Boise, ID 83709
208.384.0585
645 West 25th Street
Idaho Falls, ID 83402
208.523.2862
www.musgrovepa.com
PROJECT NO. 24-264

KELLER ASSOCIATES
305 North 3rd Ave, Suite A
Pocatello, Idaho 83201
(208) 238-2146

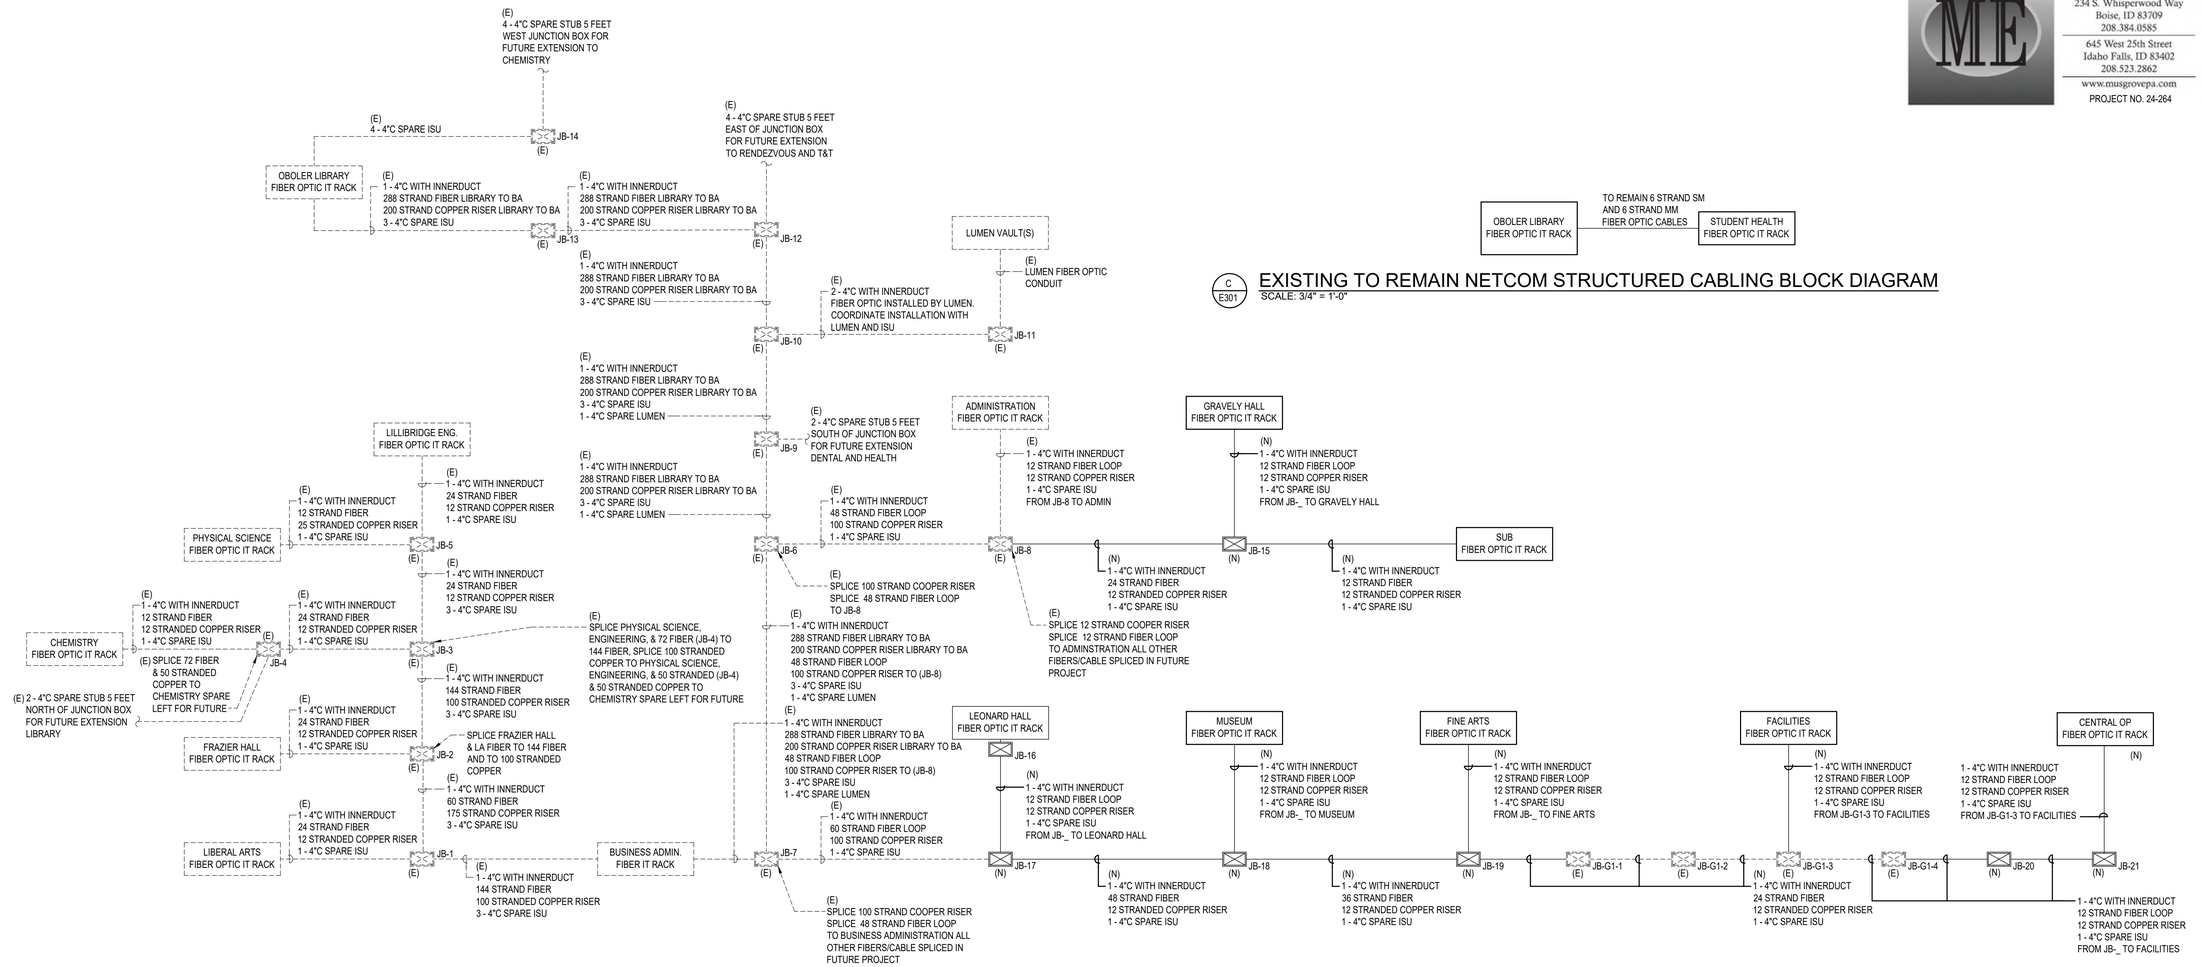

C E301 EXISTING TO REMAIN NETCOM STRUCTURED CABLING BLOCK DIAGRAM
SCALE: 3/4" = 1'-0"

A E301 NEW NETCOM STRUCTURED CABLING BLOCK DIAGRAM
SCALE: NOT TO SCALE

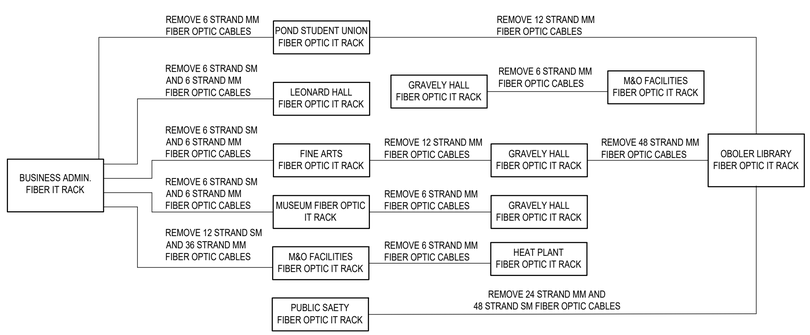

B E301 DEMOLITION NETCOM STRUCTURED CABLING BLOCK DIAGRAM
SCALE: 3/4" = 1'-0"

NO.	REVISIONS	DATE

This document or any part thereof in detail or design concept is the personal property of Keller Associates, Inc. and shall not be reproduced in any form without the written authorization of Keller Associates, Inc.

DPW PROJECT #24246
ISU: UTILITY TUNNEL
PHASE 3

IDAHO STATE UNIVERSITY


ELECTRICAL DETAILS

DRAWN: DBH | CHECK: MNB


VERIFY SCALE: Scales based on 22"x34" prints.
1-1/2 Inches

PROJECT NO.
208106-088


SHEET NO.
E301

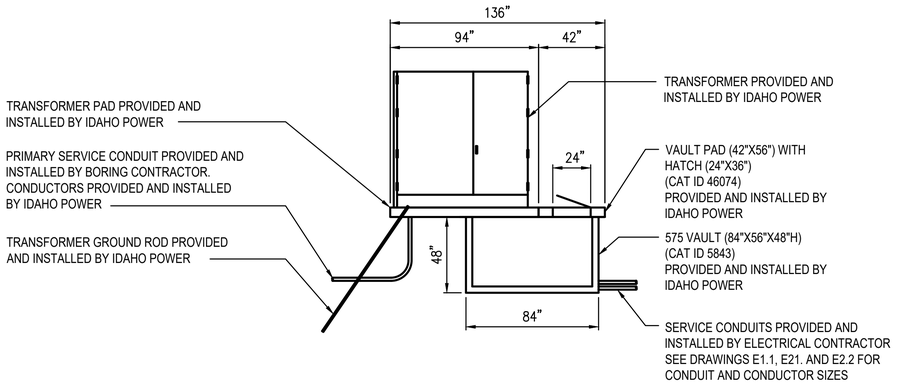

C E303 TRANSFORMER VAULT DETAIL
SCALE: NTS

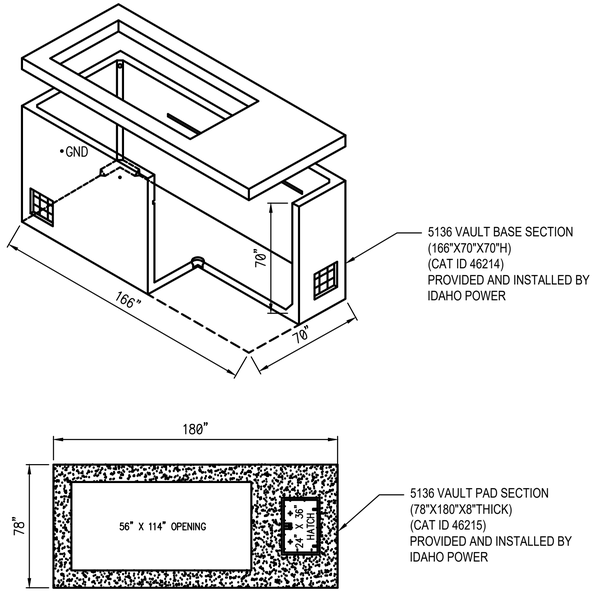

B E303 SWITCHGEAR VAULT PAD DETAIL
SCALE: NTS

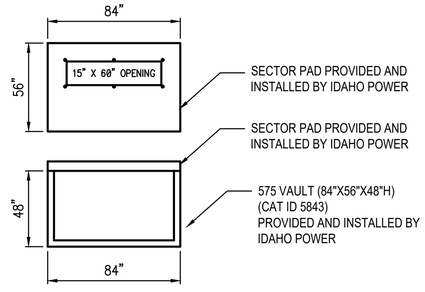

A E303 SECTOR VAULT PAD DETAIL
SCALE: NTS

MUSGROVE ENGINEERING, P.A.
234 S. Whisperwood Way
Boise, ID 83709
208.384.0585
645 West 25th Street
Idaho Falls, ID 83402
208.523.2862
www.musgrovepa.com
PROJECT NO. 24-264

KELLER ASSOCIATES
305 North 3rd Ave, Suite A
Pocatello, Idaho 83201
(208) 238-2146

NO.	REVISIONS	DATE
1	REVISION #1	7/15/2022

This document or any part thereof in detail or design concept is the personal property of Keller Associates, Inc. and shall not be reproduced or used in any manner without written authorization of Keller Associates, Inc.

DPW PROJECT #24246
ISU: UTILITY TUNNEL
PHASE 3

IDAHO STATE UNIVERSITY


ELECTRICAL DETAILS

DRAWN: DBH | CHECK: MNB

VERIFY SCALE: Scales based on 22"x34" prints.
1-1/2 Inches

PROJECT NO.
208106-088

SHEET NO.
E302

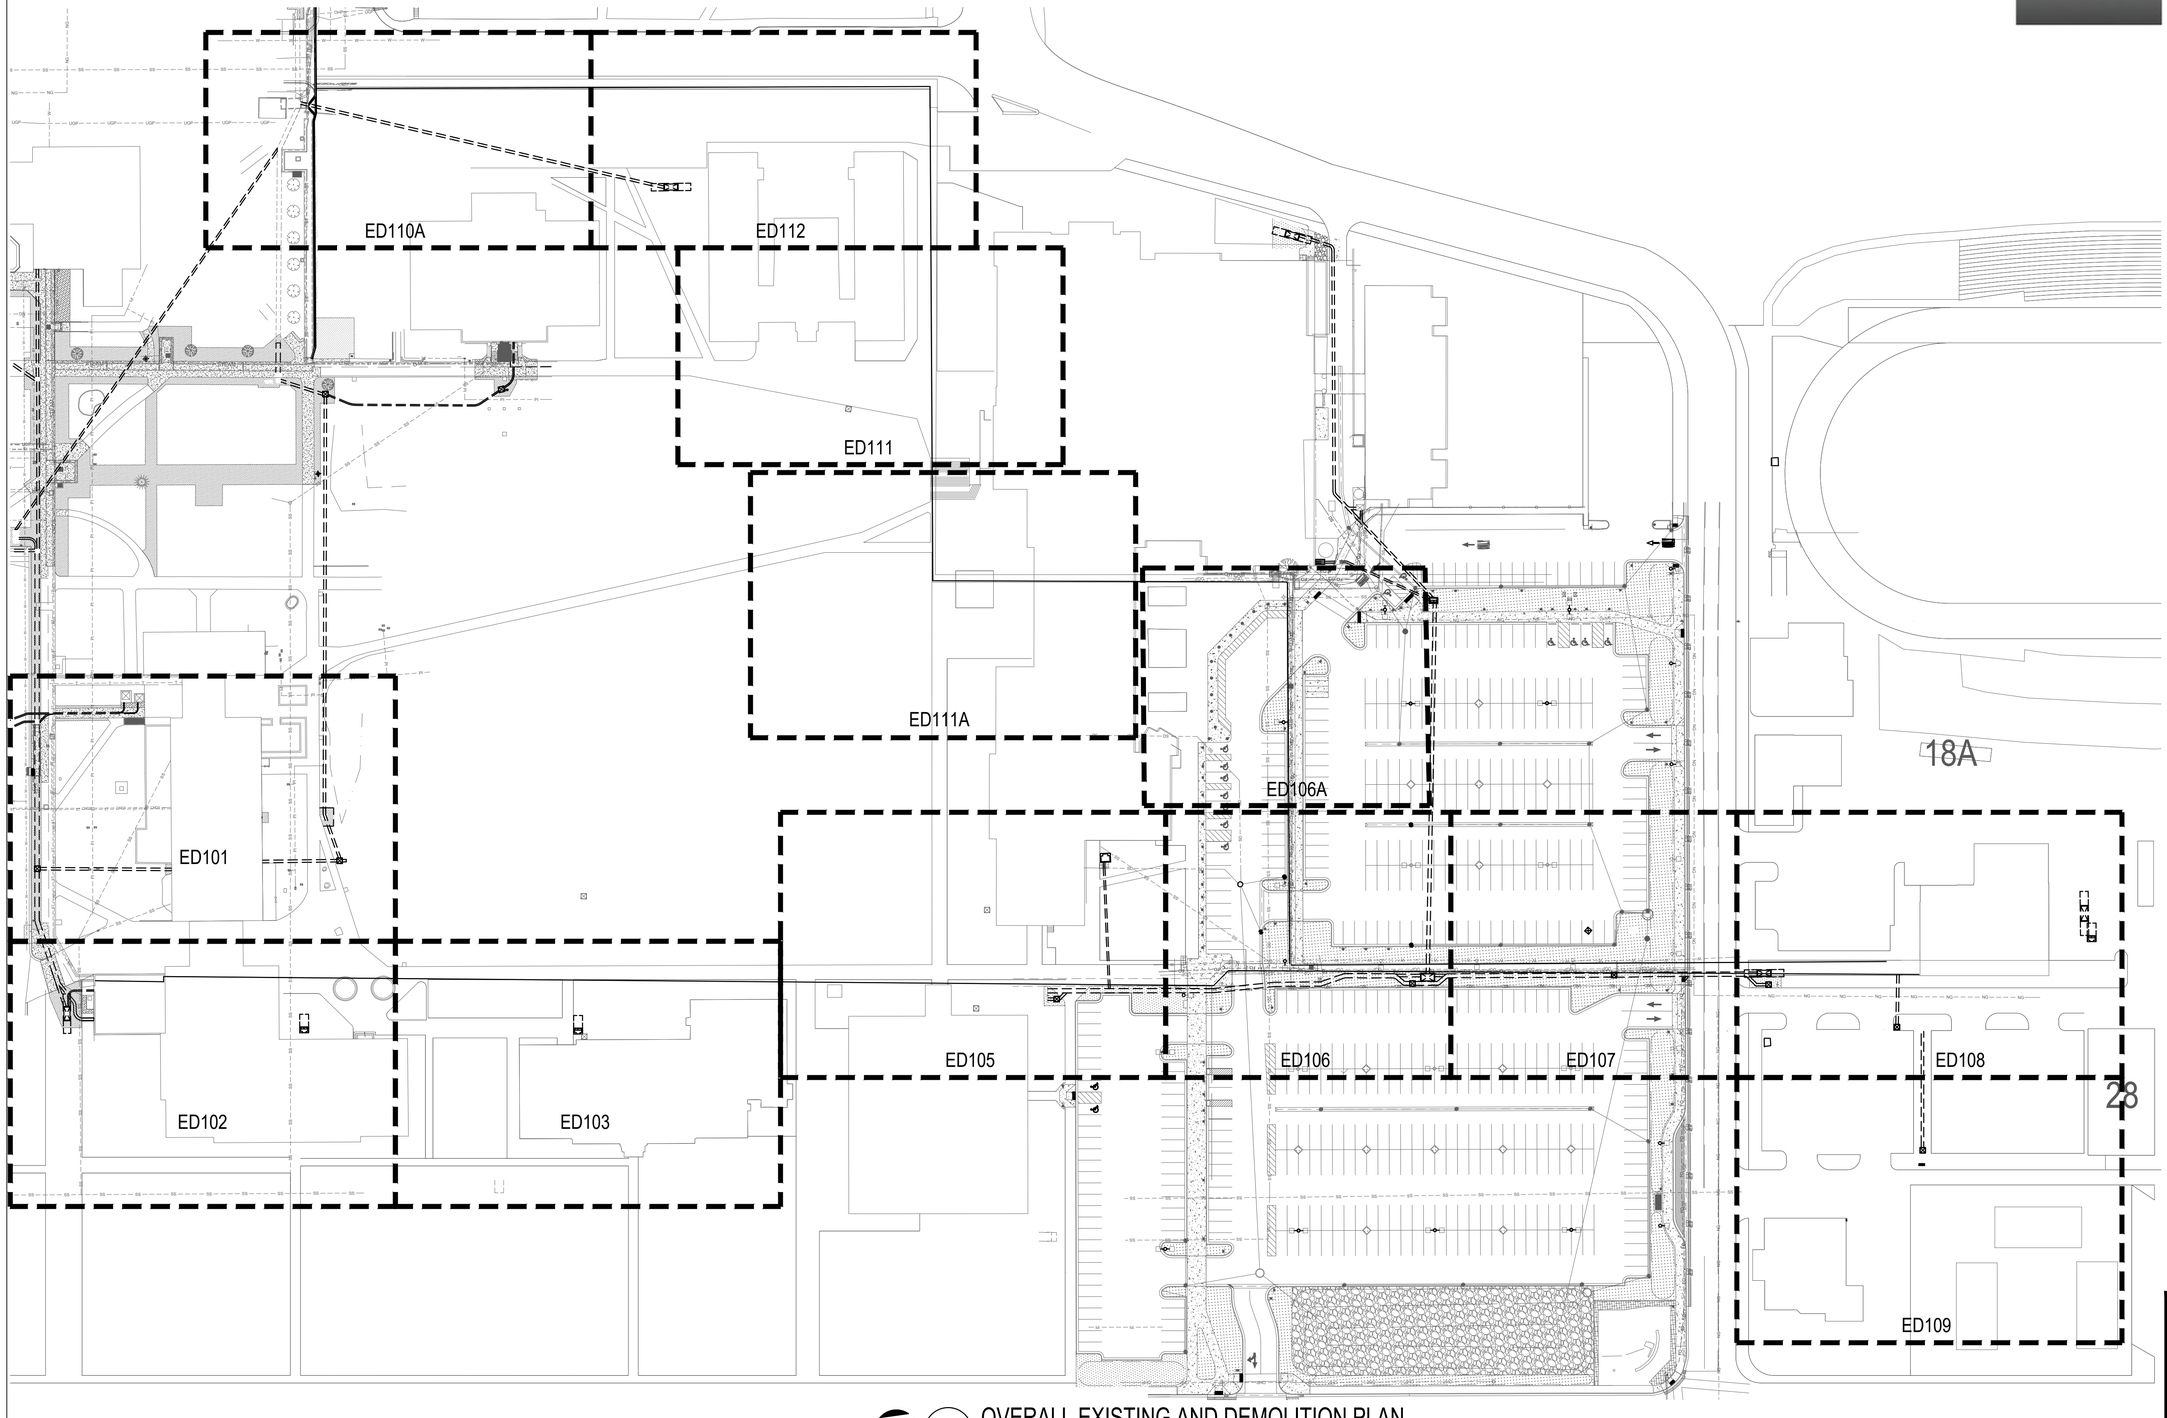

1 OVERALL EXISTING AND DEMOLITION PLAN
1" = 50'-0"

MUSGROVE ENGINEERING, P.A.
234 S. Whisperwood Way
Boise, ID 83709
208.384.0585
645 West 25th Street
Idaho Falls, ID 83402
208.523.2862
www.musgrovepa.com
PROJECT NO. 24-264

KELLER ASSOCIATES
305 North 3rd Ave, Suite A
Pocatello, Idaho 83201
(208) 238-2146

NO.	REVISIONS	DATE

This document or any part thereof in detail or design concept is the personal property of Keller Associates, Inc. and shall not be used for any purpose not specifically authorized in writing by Keller Associates, Inc.

DPW PROJECT #24246
ISU: UTILITY TUNNEL
PHASE 3

IDAHO STATE UNIVERSITY

OVERALL EXISTING AND DEMOLITION PLAN


DRAWN: DBH | CHECK: MNB

VERIFY SCALE: Scales based on 22"x34" prints.

1-1/2 Inches

PROJECT NO.
208106-088

SHEET NO.
ED100

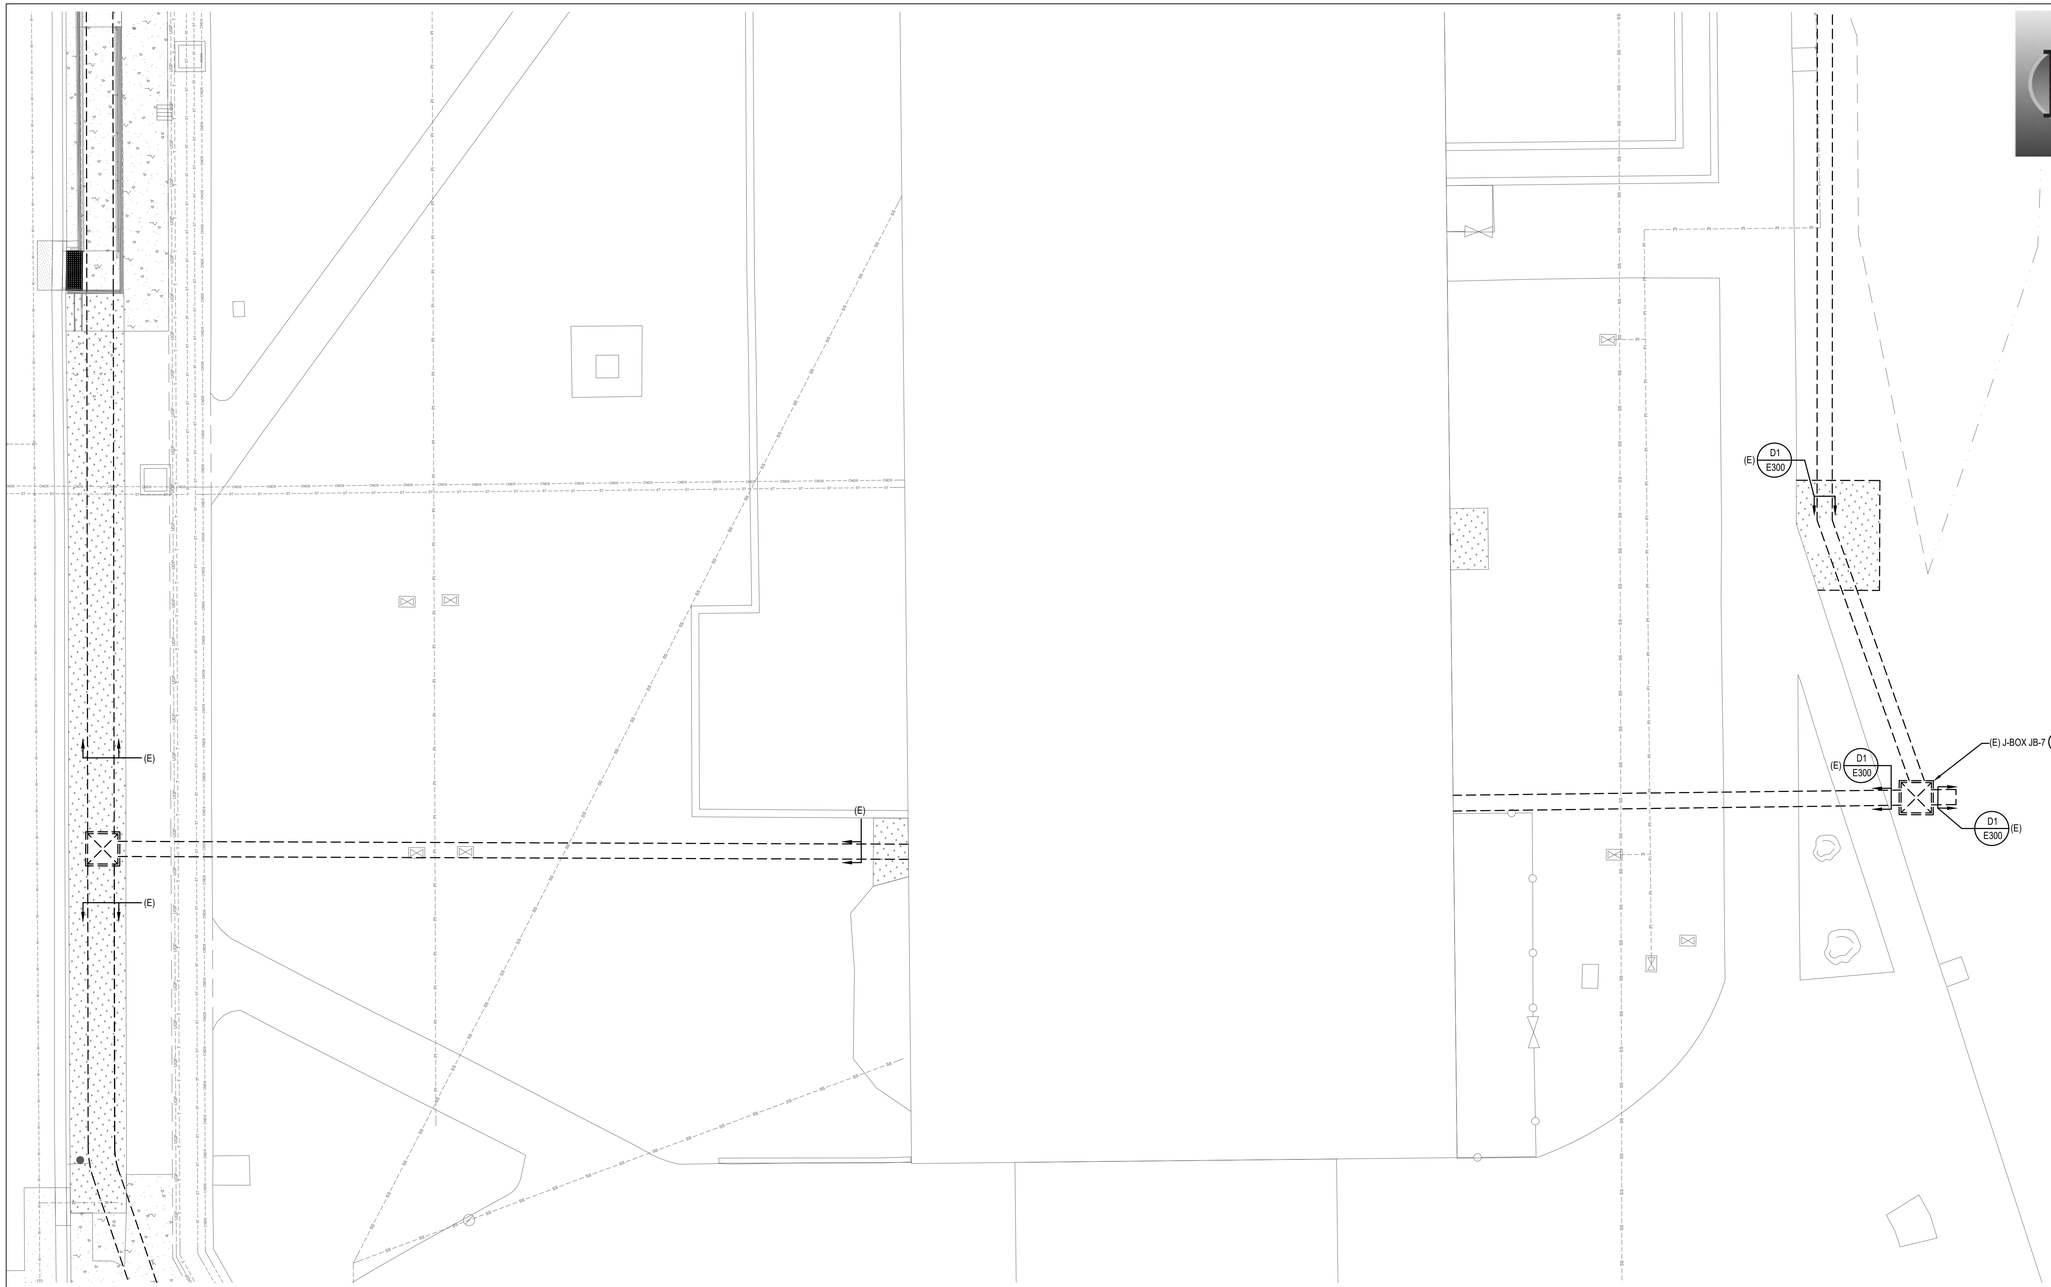

1 EXISTING AND DEMOLITION PLAN
1" = 10'-0"

KEYED NOTES:

(#) SYMBOL USED FOR NOTE CALLOUT.

1. EXISTING COMMUNICATIONS JUNCTION BOX.

MUSGROVE ENGINEERING, P.A.
234 S. Whisperwood Way
Boise, ID 83709
208.384.0585
645 West 25th Street
Idaho Falls, ID 83402
208.523.2862
www.musgrovepa.com
PROJECT NO. 24-264

KELLER ASSOCIATES
305 North 3rd Ave, Suite A
Pocatello, Idaho 83201
(208) 236-2146

NO.	REVISIONS	DATE

This document or any part thereof in detail or design concept is the personal property of Keller Associates, Inc. and shall not be copied in any form or manner whatsoever nor assigned to any other person without the written authorization of Keller Associates, Inc.

DPW PROJECT #24246
ISU: UTILITY TUNNEL
PHASE 3

IDAHO STATE UNIVERSITY

EXISTING AND DEMOLITION PLAN


DRAWN: DBH | CHECK: MNB


VERIFY SCALE: Scales based on 22"x34" prints.
1-1/2 Inches

PROJECT NO.
208106-088


SHEET NO.
ED101




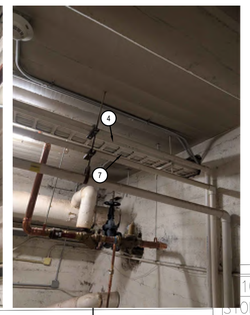


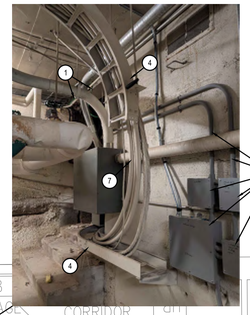



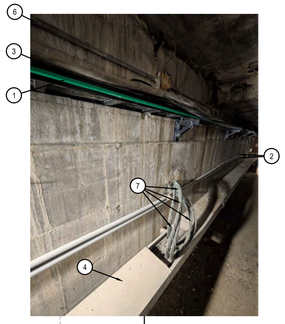

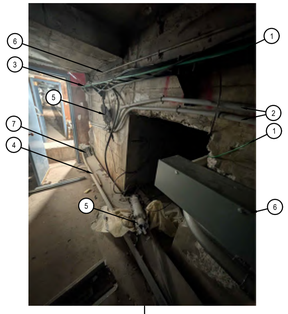

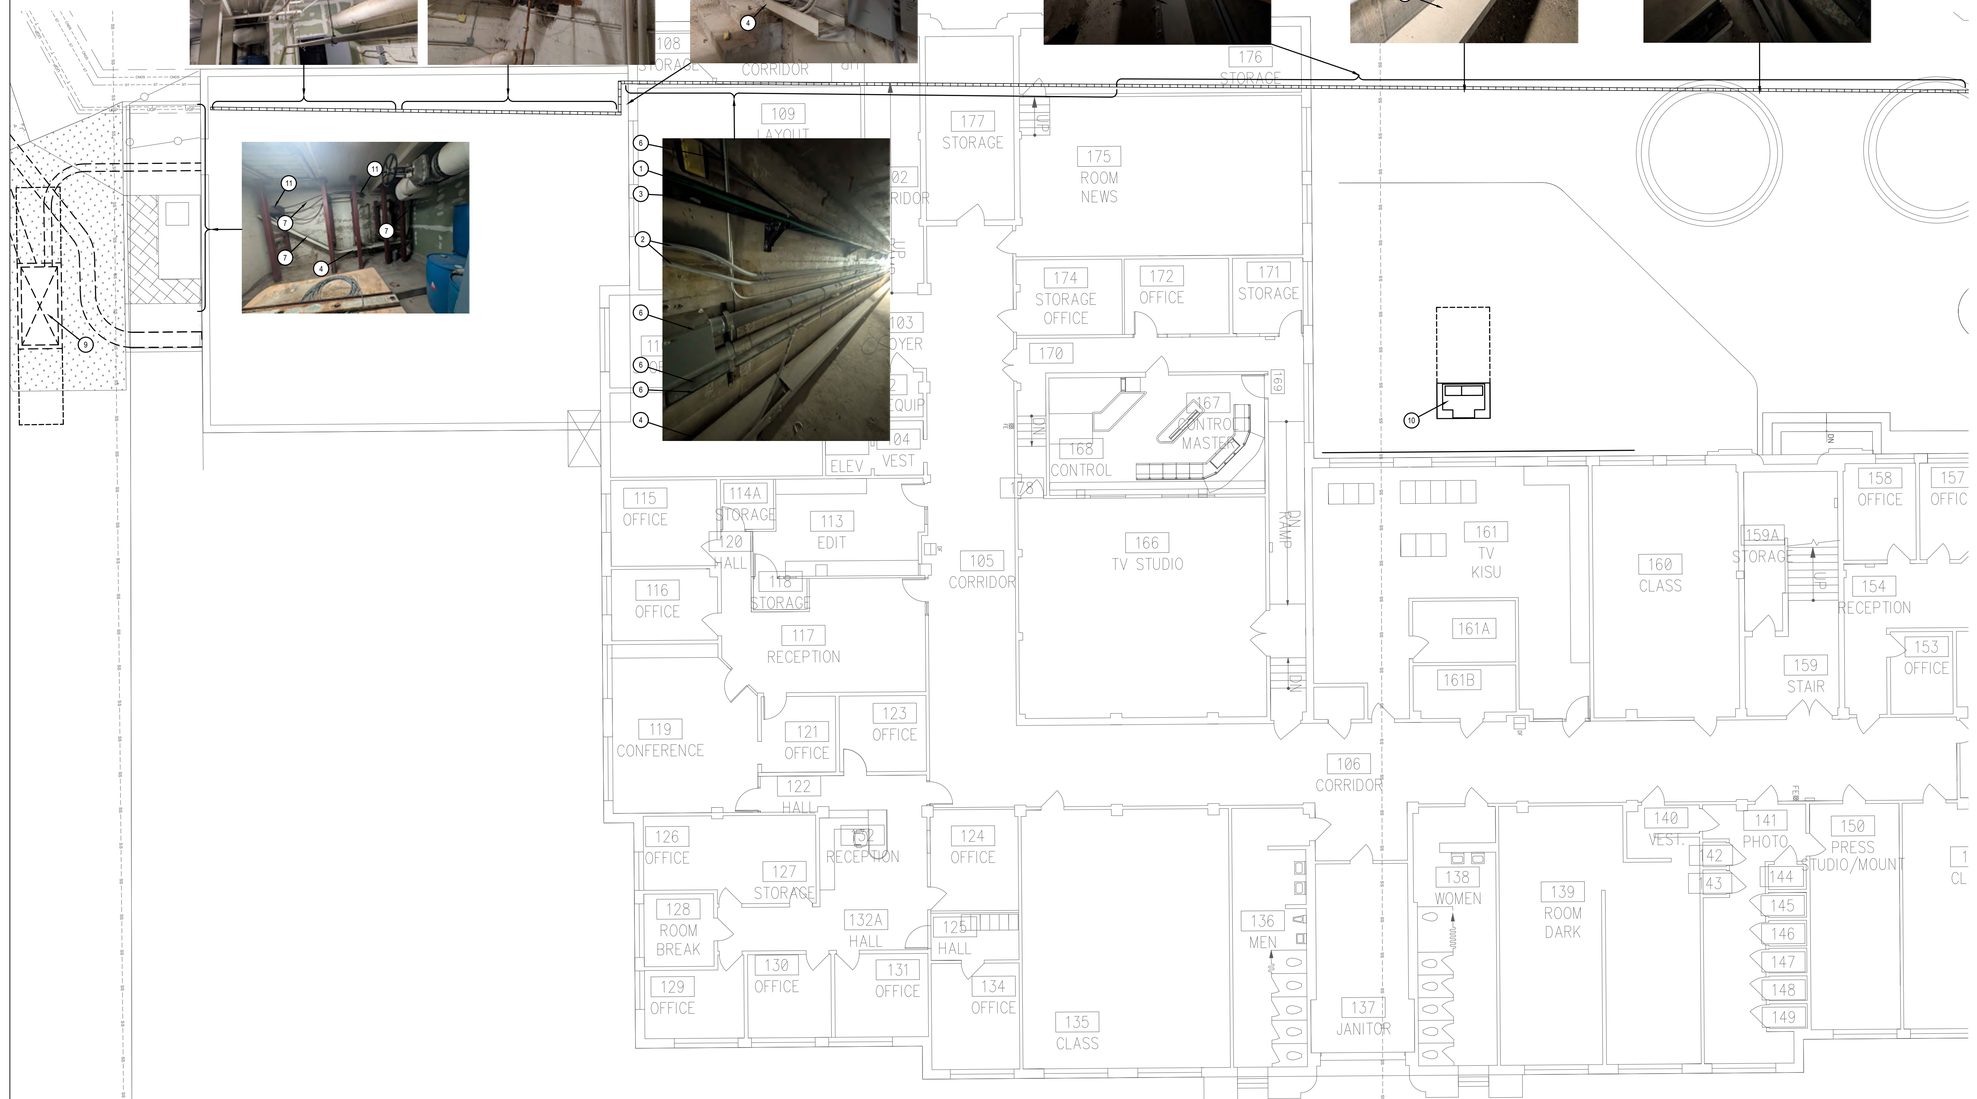

1 EXISTING AND DEMOLITION PLAN
1" = 10'-0"

GENERAL NOTES:

1. COMMUNICATIONS AND POWER CABLE TRAY LAYOUT IS DIAGRAMMATIC AND DOES NOT SHOW ALL BENDS ELBOWS, MOUNTING HARDWARE, COPPER CABLES, FIBER OPTIC CABLES, ETC. PICTURES AND LAYOUT ARE SHOWN TO SHOW EXISTING CONATIONS OF TUNNEL AND OVERALL WORK COPE. CONTRACTOR IS ADVISED TO VISIT SITE AND QUANTIFY REMOVAL OF CABLE TRAY, COPPER AND FIBER OPTIC CABLES PRIOR TO BID.
2. COORDINATE COOPER, FIBER OPTIC AND COAXIAL CABLE REMOVAL WITH ISU NETCOMM PRIOR TO ANY REMOVAL BEGINS. CONTRACTOR SHALL ANTICIPATE A MINIUM OF TWO WEEK NOTIFICATION WITH ISU TO PLAN FOR POWER AND COMMUNICATIONS SHUT DOWNS. SHUT DOWNS SHALL BE SCHEDULED WITH ISU AND CONTRACTOR SHALL WORK AROUND CAMPUS ALLOWABLE OUTAGE SCHEUDLING.

KEYED NOTES:

(#) SYMBOL USED FOR NOTE CALLOUT.

1. DISCONNECT GROUND CABLE FROM EXISTING CABLE TRAY. SECURE GROUND CABLE TO TUNNEL WALL. REMOVE ALL COMMUNICATIONS AND CABLE TRAY FROM TUNNEL AFTER NEW COMMUNICATIONS LINES ARE INSTALLED AND FUNCTIONAL. REMOVE ALL CABLE TRAY FROM TUNNEL AFTER IDAHO POWER REMOVES PRIMARY CONDUCTORS.
2. TUNNEL LIGHTING BRANCH CIRCUIT CONDUIT AND NLIGHT CONTROL CABLE CONDUITS TO REMAIN.
3. CONTRACTOR SHALL REMOVE ALL COMMUNICATIONS CABLE TRAY, BRACKETS, MOUNTING HARDWARE, BOLTS COPPER CABLES, COAXIAL CABLES, AND FIBER OPTIC CABLES.
4. CONTRACTOR SHALL REMOVE REMOVE ALL POWER CABLE TRAY, BRACKETS, MOUNTING HARDWARE, BOLTS AFTER IDAHO POWER REMOVES PRIMARY POWER CONDUCTORS.
5. CONTRACTOR SHALL REMOVE ALL COMMUNICATIONS BRACKETS, MOUNTING HARDWARE, BOLTS, COPPER CABLES, COAXIAL CABLES, AND FIBER OPTIC CABLES
6. RECEPTACLE BRANCH CIRCUIT TO REMAIN.THROUGHOUT TO ENTIRE TUNNEL.
7. IDAHO POWER PRIMARY POWER CABLE REMOVED BY IDAHO POWER.
8. ABANDONED SPRINKLER CONTROL CABLE AND CONDUIT TO BE REMOVED BACK TO SOURCE.
9. EXISTING IDAHO POWER SWITCHGEAR AND VAULT TO REMAIN.
10. EXISTING IDAHO POWER TRANSFORMER AND PAD TO REMAIN.
11. FILL HOLE IN WALL. SEE DETAIL B4 ON DRAWING CIVIL DRAWING C-502.

MUSGROVE ENGINEERING, P.A.
234 S. Whisperwood Way
Boise, ID 83709
208.384.0585
645 West 25th Street
Idaho Falls, ID 83402
208.523.2862
www.musgrovepa.com

PROJECT NO. 24-264

KELLER ASSOCIATES
305 North 3rd Ave, Suite A
Pocatello, Idaho 83201
(208) 238-2146

NO.	REVISIONS	DATE

This document or any part thereof in detail or design concept is the personal property of Keller Associates, Inc. and shall not be used in any form on any other work without the written authorization of Keller Associates, Inc.

DPW PROJECT #24246
ISU: UTILITY TUNNEL
PHASE 3

IDAHO STATE UNIVERSITY

EXISTING AND DEMOLITION PLAN

DRAWN: DBH | CHECK: MNB


VERIFY SCALE: Scales based on 22"x34" prints.


1-1/2 Inches

PROJECT NO.
208106-088


SHEET NO.
ED102



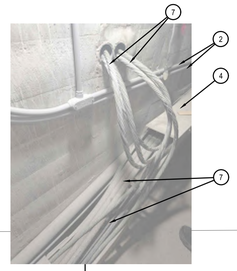

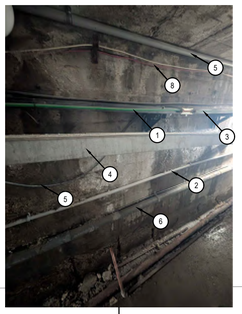



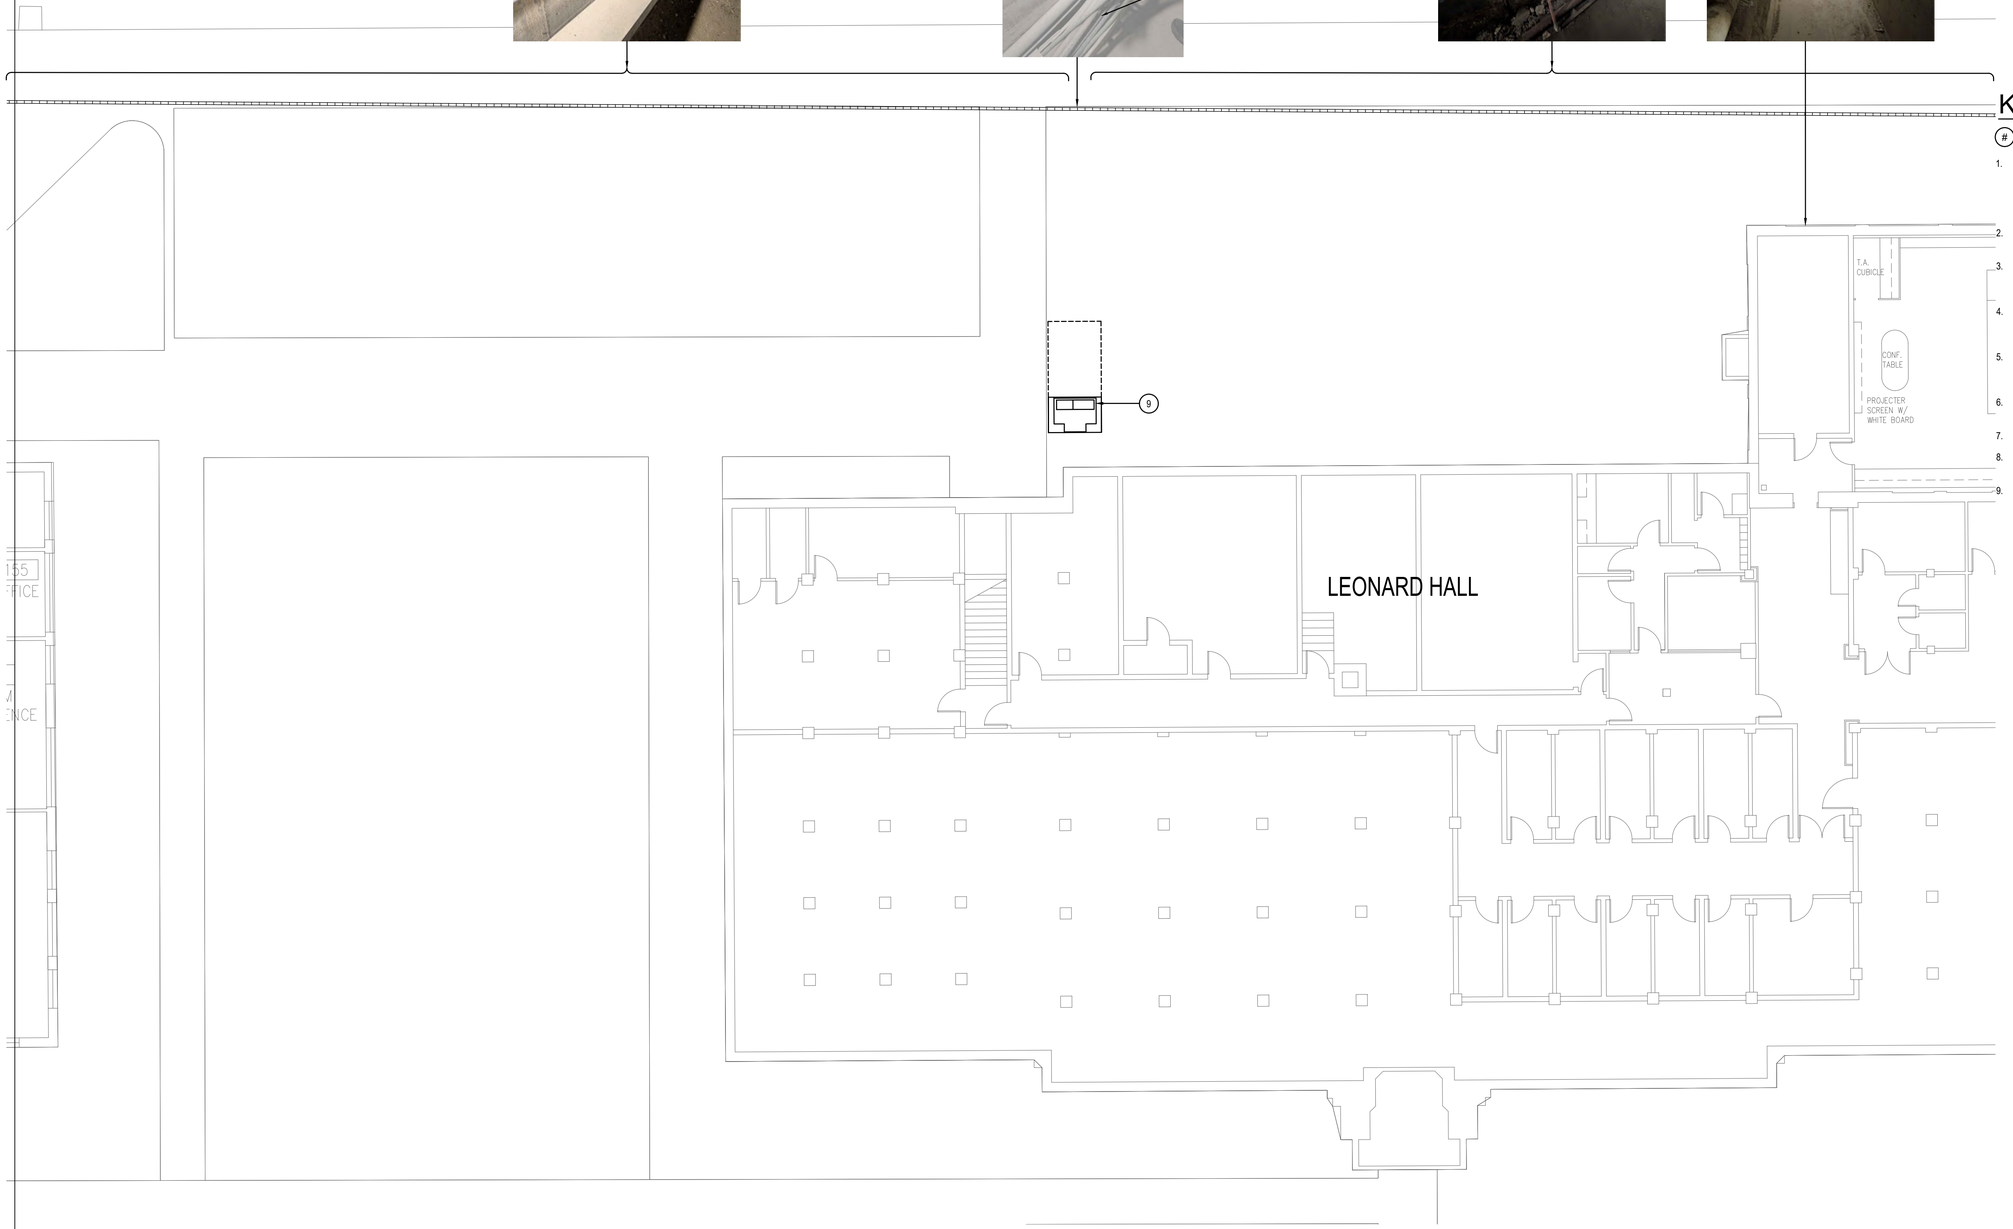

1 EXISTING AND DEMOLITION PLAN
1" = 10'-0"

MUSGROVE ENGINEERING, P.A.
234 S. Whisperwood Way
Boise, ID 83709
208.384.0585
645 West 25th Street
Idaho Falls, ID 83402
208.523.2862
www.musgrovepa.com

PROJECT NO. 24-264

GENERAL NOTES:

1. COMMUNICATIONS AND POWER CABLE TRAY LAYOUT IS DIAGRAMMATIC AND DOES NOT SHOW ALL BENDS ELBOWS, MOUNTING HARDWARE, COPPER CABLES, FIBER OPTIC CABLES, ETC. PICTURES AND LAYOUT ARE SHOWN TO SHOW EXISTING CONATIONS OF TUNNEL AND OVERALL WORK COPE. CONTRACTOR IS ADVISED TO VISIT SITE AND QUANTIFY REMOVAL OF CABLE TRAY, COPPER AND FIBER OPTIC CABLES PRIOR TO BID.
2. COORDINATE COOPER, FIBER OPTIC AND COAXIAL CABLE REMOVAL WITH ISU NETCOMM PRIOR TO ANY REMOVAL BEGINS. CONTRACTOR SHALL ANTICIPATE A MINIUM OF TWO WEEK NOTIFICATION WITH ISU TO PLAN FOR POWER AND COMMUNICATIONS SHUT DOWNS. SHUT DOWNS SHALL BE SCHEDULED WITH ISU AND CONTRACTOR SHALL WORK AROUND CAMPUS ALLOWABLE OUTAGE SCHEUDLING.

KEYED NOTES:

(#) SYMBOL USED FOR NOTE CALLOUT.

1. DISCONNECT GROUND CABLE FROM EXISTING CABLE TRAY. SECURE GROUND CABLE TO TUNNEL WALL. REMOVE ALL COMMUNICATIONS AND CABLE TRAY FROM TUNNEL AFTER NEW COMMUNICATIONS LINES ARE INSTALLED AND FUNCTIONAL. REMOVE ALL CABLE TRAY FROM TUNNEL AFTER IDAHO POWER REMOVES PRIMARY CONDUCTORS.
2. TUNNEL LIGHTING BRANCH CIRCUIT CONDUIT AND NLIGHT CONTROL CABLE CONDUITS TO REMAIN.
3. CONTRACTOR SHALL REMOVE ALL COMMUNICATIONS CABLE TRAY, BRACKETS, MOUNTING HARDWARE, BOLTS COPPER CABLES, COAXIAL CABLES, AND FIBER OPTIC CABLES.
4. CONTRACTOR SHALL REMOVE REMOVE ALL POWER CABLE TRAY, BRACKETS, MOUNTING HARDWARE, BOLTS AFTER IDAHO POWER REMOVES PRIMARY POWER CONDUCTORS.
5. CONTRACTOR SHALL REMOVE ALL COMMUNICATIONS BRACKETS, MOUNTING HARDWARE, BOLTS, COPPER CABLES, COAXIAL CABLES, AND FIBER OPTIC CABLES
6. RECEPTACLE BRANCH CIRCUIT TO REMAIN.THROUGHOUT TO ENTIRE TUNNEL.
7. IDAHO POWER PRIMARY POWER CABLE REMOVED BY IDAHO POWER.
8. ABANDONED SPRINKLER CONTROL CABLE AND CONDUIT TO BE REMOVED BACK TO SOURCE.
9. EXISTING IDAHO POWER TRANSFORMER AND PAD TO REMAIN

KELLER ASSOCIATES
305 North 3rd Ave, Suite A
Pocatello, Idaho 83201
(208) 238-2146

NO.	REVISIONS	DATE

This document or any part thereof in detail or design concept is the personal property of Keller Associates, Inc. and shall not be used in any form on any project other than one authorized by written authorization of Keller Associates, Inc.

DPW PROJECT #24246
ISU: UTILITY TUNNEL
PHASE 3

IDAHO STATE UNIVERSITY

DEMOLITION PLAN

DRAWN: DBH | CHECK: MNB


VERIFY SCALE: Scales based on 22"x34" prints.
1-1/2 Inches

PROJECT NO.
208106-088

SHEET NO.
ED103







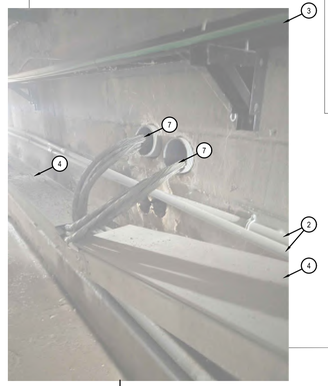





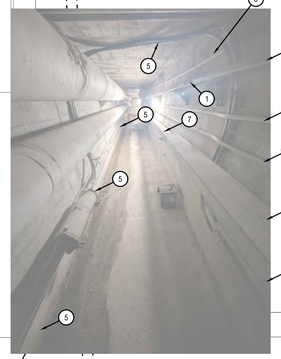

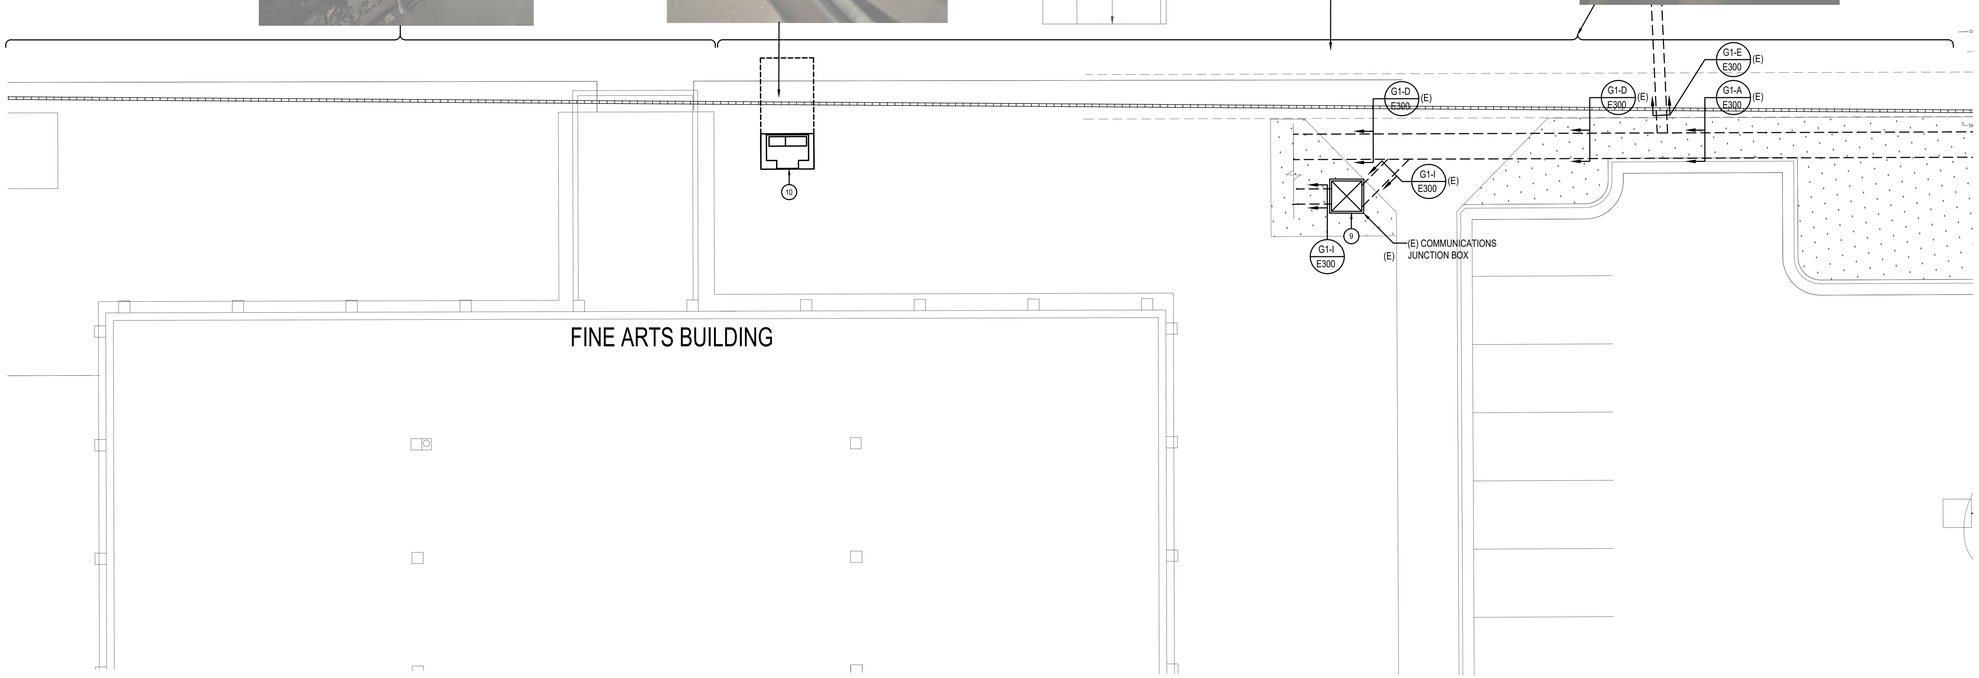

1 DEMOLITION PLAN
1" = 10'-0"

MUSGROVE ENGINEERING, P.A.
234 S. Whisperwood Way
Boise, ID 83709
208.384.0585
645 West 25th Street
Idaho Falls, ID 83402
208.523.2862
www.musgrovepa.com

PROJECT NO. 24-264

GENERAL NOTES:

1. COMMUNICATIONS AND POWER CABLE TRAY LAYOUT IS DIAGRAMMATIC AND DOES NOT SHOW ALL BENDS ELBOWS, MOUNTING HARDWARE, COPPER CABLES, FIBER OPTIC CABLES, ETC. PICTURES AND LAYOUT ARE SHOWN TO SHOW EXISTING CONATIONS OF TUNNEL AND OVERALL WORK COPE. CONTRACTOR IS ADVISED TO VISIT SITE AND QUANTIFY REMOVAL OF CABLE TRAY, COPPER AND FIBER OPTIC CABLES PRIOR TO BID.
2. COORDINATE COOPER, FIBER OPTIC AND COAXIAL CABLE REMOVAL WITH ISU NETCOMM PRIOR TO ANY REMOVAL BEGINS. CONTRACTOR SHALL ANTICIPATE A MINIUM OF TWO WEEK NOTIFICATION WITH ISU TO PLAN FOR POWER AND COMMUNICATIONS SHUT DOWNS. SHUT DOWNS SHALL BE SCHEDULED WITH ISU AND CONTRACTOR SHALL WORK AROUND CAMPUS ALLOWABLE OUTAGE SCHEUDLING.

KEYED NOTES:

(#) SYMBOL USED FOR NOTE CALLOUT.

1. DISCONNECT GROUND CABLE FROM EXISTING CABLE TRAY. SECURE GROUND CABLE TO TUNNEL WALL. REMOVE ALL COMMUNICATIONS AND CABLE TRAY FROM TUNNEL AFTER NEW COMMUNICATIONS LINES ARE INSTALLED AND FUNCTIONAL. REMOVE ALL CABLE TRAY FROM TUNNEL AFTER IDAHO POWER REMOVES PRIMARY CONDUCTORS.
2. TUNNEL LIGHTING BRANCH CIRCUIT CONDUIT AND NLIGHT CONTROL CABLE CONDUITS TO REMAIN.
3. CONTRACTOR SHALL REMOVE ALL COMMUNICATIONS CABLE TRAY, BRACKETS, MOUNTING HARDWARE, BOLTS COPPER CABLES, COAXIAL CABLES, AND FIBER OPTIC CABLES.
4. CONTRACTOR SHALL REMOVE REMOVE ALL POWER CABLE TRAY, BRACKETS, MOUNTING HARDWARE, BOLTS AFTER IDAHO POWER REMOVES PRIMARY POWER CONDUCTORS.
5. CONTRACTOR SHALL REMOVE ALL COMMUNICATIONS BRACKETS, MOUNTING HARDWARE, BOLTS, COPPER CABLES, COAXIAL CABLES, AND FIBER OPTIC CABLES
6. RECEPTACLE BRANCH CIRCUIT TO REMAIN.THROUGHOUT TO ENTIRE TUNNEL.
7. IDAHO POWER PRIMARY POWER CABLE REMOVED BY IDAHO POWER.
8. ABANDONED SPRINKLER CONTROL CABLE AND CONDUIT TO BE REMOVED BACK TO SOURCE.
9. EXISTING COMMUNICATION JUNCTION BOX TO REMAIN.
10. EXISTING TRANSFORMER AND PAD TO REMAIN.

KELLER ASSOCIATES
305 North 3rd Ave, Suite A
Pocatello, Idaho 83201
(208) 238-2146

NO.	REVISIONS	DATE

This document or any part thereof in detail or design concept is the personal property of Keller Associates, Inc. and shall not be reproduced in any form without the written authorization of Keller Associates, Inc.

DPW PROJECT #24246
ISU: UTILITY TUNNEL
PHASE 3

IDAHO STATE UNIVERSITY


EXISTING AND DEMOLITION PLAN

DRAWN: DBH | CHECK: MNB

VERIFY SCALE: Scales based on 22"x34" prints.
1-1/2 Inches

PROJECT NO. 208106-088

SHEET NO. ED105

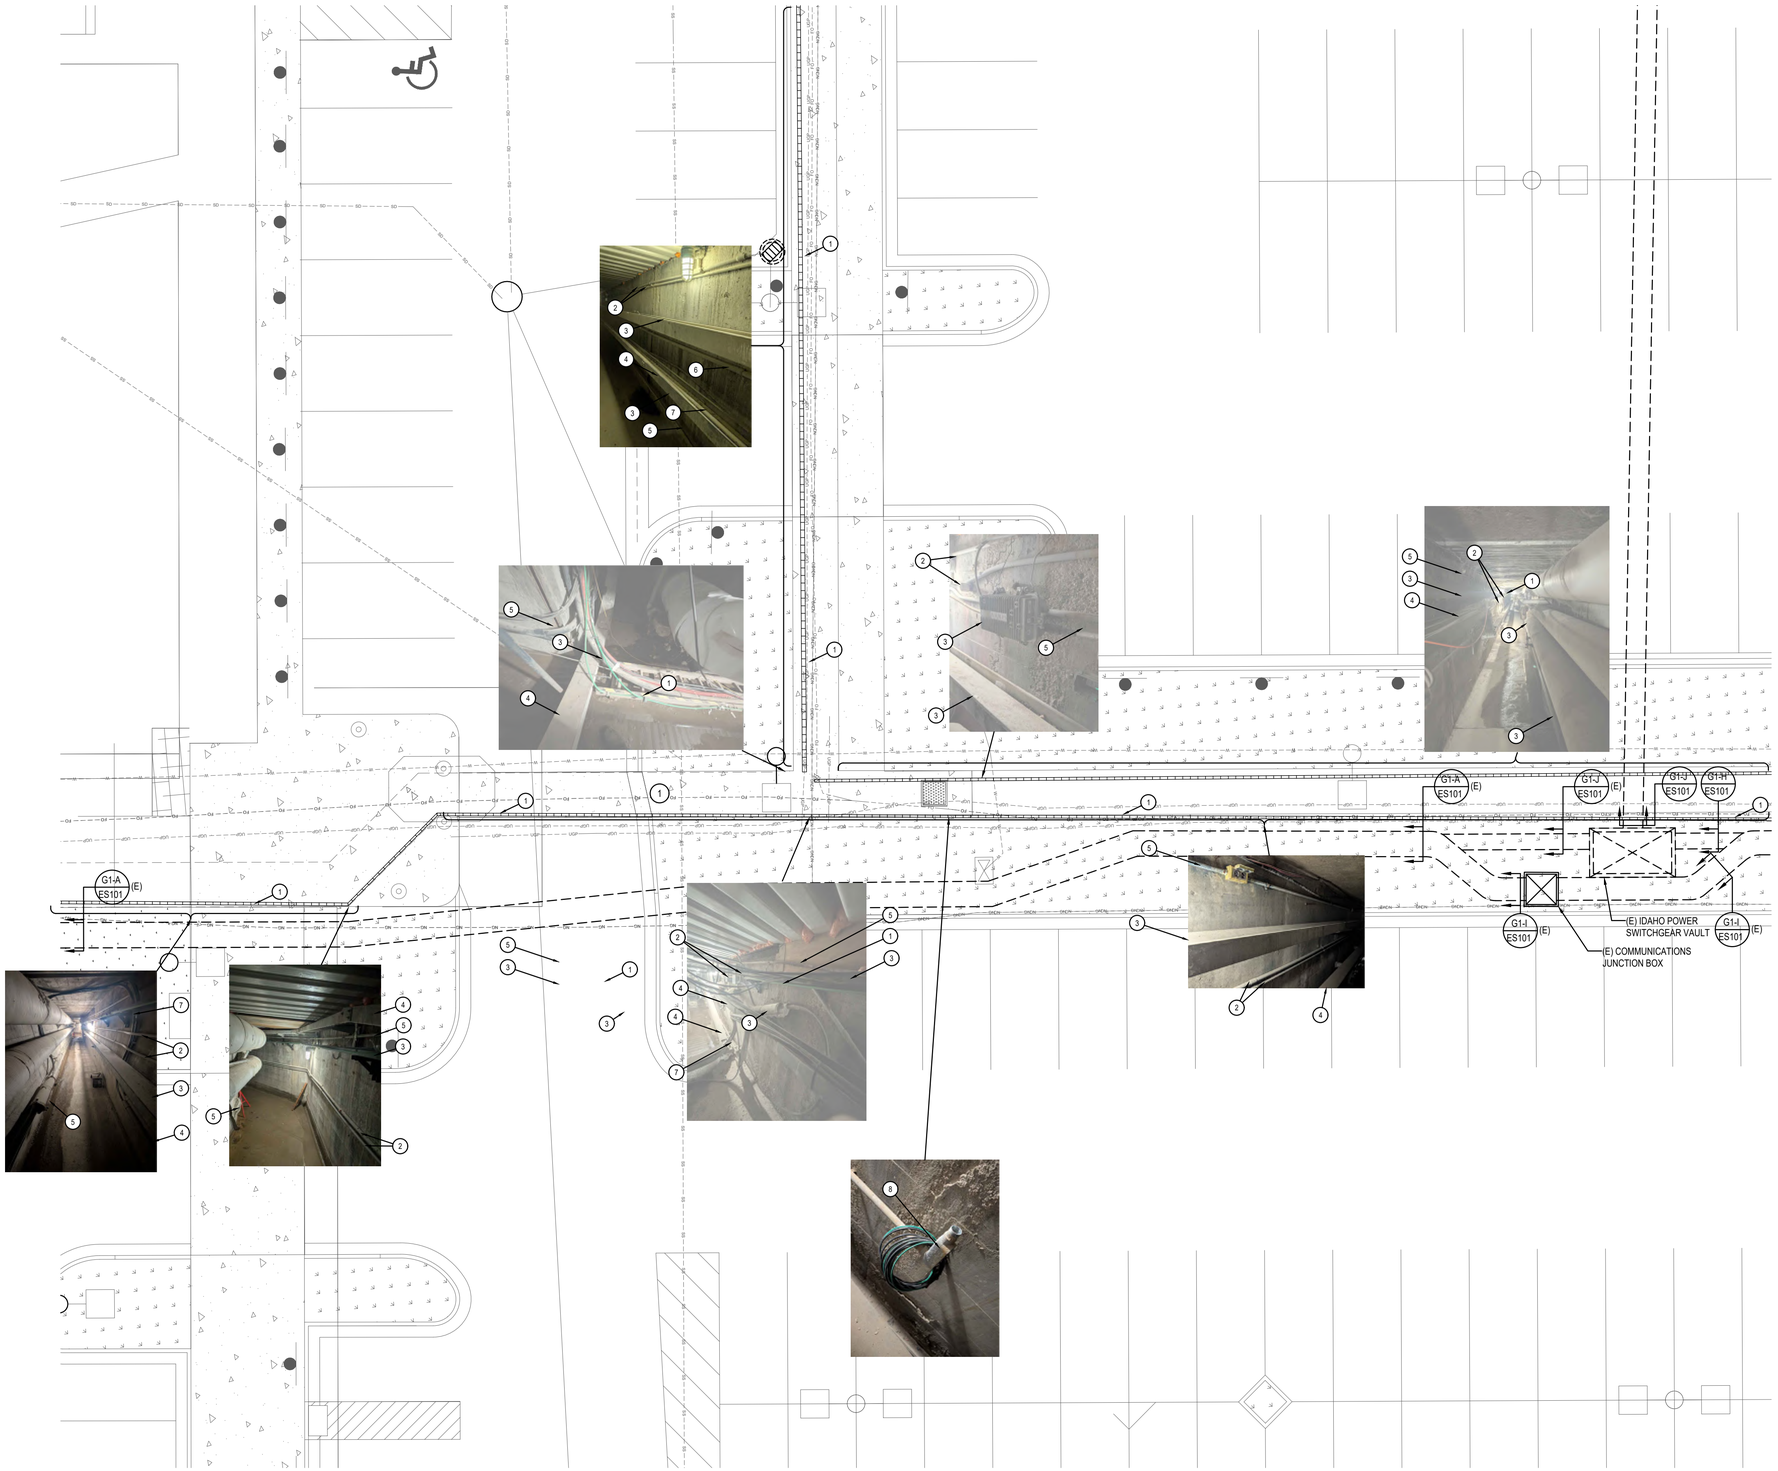

1 EXISTING PLAN
1" = 10'-0"

MUSGROVE ENGINEERING, P.A.
234 S. Whisperwood Way
Boise, ID 83709
208.384.0585
645 West 25th Street
Idaho Falls, ID 83402
208.523.2862
www.musgrovepa.com

PROJECT NO. 24-264

GENERAL NOTES:

1. COMMUNICATIONS AND POWER CABLE TRAY LAYOUT IS DIAGRAMMATIC AND DOES NOT SHOW ALL BENDS ELBOWS, MOUNTING HARDWARE, COPPER CABLES, FIBER OPTIC CABLES, ETC. PICTURES AND LAYOUT ARE SHOWN TO SHOW EXISTING CONATIONS OF TUNNEL AND OVERALL WORK COPE. CONTRACTOR IS ADVISED TO VISIT SITE AND QUANTIFY REMOVAL OF CABLE TRAY, COPPER AND FIBER OPTIC CABLES PRIOR TO BID.
2. COORDINATE COOPER, FIBER OPTIC AND COAXIAL CABLE REMOVAL WITH ISU NETCOMM PRIOR TO ANY REMOVAL BEGINS. CONTRACTOR SHALL ANTICIPATE A MINIUM OF TWO WEEK NOTIFICATION WITH ISU TO PLAN FOR POWER AND COMMUNICATIONS SHUT DOWNS. SHUT DOWNS SHALL BE SCHEDULED WITH ISU AND CONTRACTOR SHALL WORK AROUND CAMPUS ALLOWABLE OUTAGE SCHEUDLING.

KEYED NOTES:

(#) SYMBOL USED FOR NOTE CALLOUT.

1. DISCONNECT GROUND CABLE FROM EXISTING CABLE TRAY. SECURE GROUND CABLE TO TUNNEL WALL. REMOVE ALL COMMUNICATIONS AND CABLE TRAY FROM TUNNEL AFTER NEW COMMUNICATIONS LINES ARE INSTALLED AND FUNCTIONAL. REMOVE ALL CABLE TRAY FROM TUNNEL AFTER IDAHO POWER REMOVES PRIMARY CONDUCTORS.
2. TUNNEL LIGHTING BRANCH CIRCUIT CONDUIT AND NLIGHT CONTROL CABLE CONDUITS TO REMAIN.
3. CONTRACTOR SHALL REMOVE ALL COMMUNICATIONS CABLE TRAY, BRACKETS, MOUNTING HARDWARE, BOLTS COPPER CABLES, COAXIAL CABLES, AND FIBER OPTIC CABLES.
4. CONTRACTOR SHALL REMOVE REMOVE ALL POWER CABLE TRAY, BRACKETS, MOUNTING HARDWARE, BOLTS AFTER IDAHO POWER REMOVES PRIMARY POWER CONDUCTORS.
5. CONTRACTOR SHALL REMOVE ALL COMMUNICATIONS BRACKETS, MOUNTING HARDWARE, BOLTS, COPPER CABLES, COAXIAL CABLES, AND FIBER OPTIC CABLES
6. RECEPTACLE BRANCH CIRCUIT TO REMAIN.THROUGHOUT TO ENTIRE TUNNEL.
7. IDAHO POWER PRIMARY POWER CABLE REMOVED BY IDAHO POWER.
8. ABANDONED SPRINKLER CONTROL CABLE AND CONDUIT TO BE REMOVED BACK TO SOURCE.

KELLER ASSOCIATES
305 North 3rd Ave, Suite A
Pocatello, Idaho 83201
(208) 238-2146

NO.	REVISIONS	DATE

This document or any part thereof in detail or design concept is the personal property of Keller Associates, Inc. and shall not be used in whole or in part without the written authorization of Keller Associates, Inc.

DPW PROJECT #24246
ISU: UTILITY TUNNEL
PHASE 3

IDAHO STATE UNIVERSITY


EXISTING AND DEMOLITION PLAN


DRAWN: DBH | CHECK: MNB

VERIFY SCALE: Scales based on 22"x34" prints.
1-1/2 Inches


PROJECT NO.
208106-088

SHEET NO.
ED106

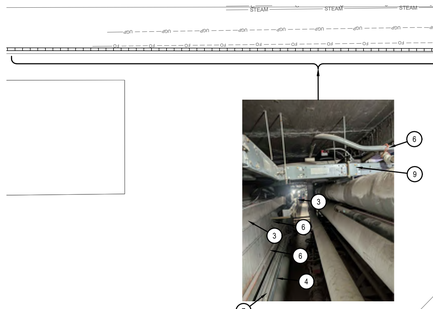

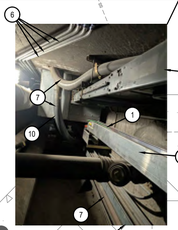



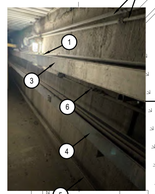

1 EXISTING PLAN
1" = 10'-0"

MUSGROVE ENGINEERING, P.A.
234 S. Whisperwood Way
Boise, ID 83709
208.384.0585
645 West 25th Street
Idaho Falls, ID 83402
208.523.2862
www.musgrovepa.com
PROJECT NO. 24-264

GENERAL NOTES:

1. COMMUNICATIONS AND POWER CABLE TRAY LAYOUT IS DIAGRAMMATIC AND DOES NOT SHOW ALL BENDS ELBOWS, MOUNTING HARDWARE, COPPER CABLES, FIBER OPTIC CABLES, ETC. PICTURES AND LAYOUT ARE SHOWN TO SHOW EXISTING CONATIONS OF TUNNEL AND OVERALL WORK COPE. CONTRACTOR IS ADVISED TO VISIT SITE AND QUANTIFY REMOVAL OF CABLE TRAY, COPPER AND FIBER OPTIC CABLES PRIOR TO BID.
2. COORDINATE COOPER, FIBER OPTIC AND COAXIAL CABLE REMOVAL WITH ISU NETCOMM PRIOR TO ANY REMOVAL BEGINS. CONTRACTOR SHALL ANTICIPATE A MINIUM OF TWO WEEK NOTIFICATION WITH ISU TO PLAN FOR POWER AND COMMUNICATIONS SHUT DOWNS. SHUT DOWNS SHALL BE SCHEDULED WITH ISU AND CONTRACTOR SHALL WORK AROUND CAMPUS ALLOWABLE OUTAGE SCHEUDLING.

KEYED NOTES:

(#) SYMBOL USED FOR NOTE CALLOUT.

1. DISCONNECT GROUND CABLE FROM EXISTING CABLE TRAY. SECURE GROUND CABLE TO TUNNEL WALL. REMOVE ALL COMMUNICATIONS AND CABLE TRAY FROM TUNNEL AFTER NEW COMMUNICATIONS LINES ARE INSTALLED AND FUNCTIONAL. REMOVE ALL CABLE TRAY FROM TUNNEL AFTER IDAHO POWER REMOVES PRIMARY CONDUCTORS.
2. TUNNEL LIGHTING BRANCH CIRCUIT CONDUIT AND NLIGHT CONTROL CABLE CONDUITS TO REMAIN.
3. CONTRACTOR SHALL REMOVE ALL COMMUNICATIONS CABLE TRAY, BRACKETS, MOUNTING HARDWARE, BOLTS COPPER CABLES, COAXIAL CABLES, AND FIBER OPTIC CABLES.
4. CONTRACTOR SHALL REMOVE REMOVE ALL POWER CABLE TRAY, BRACKETS, MOUNTING HARDWARE, BOLTS AFTER IDAHO POWER REMOVES PRIMARY POWER CONDUCTORS.
5. CONTRACTOR SHALL REMOVE ALL COMMUNICATIONS BRACKETS, MOUNTING HARDWARE, BOLTS, COPPER CABLES, COAXIAL CABLES, AND FIBER OPTIC CABLES
6. RECEPTACLE BRANCH CIRCUIT TO REMAIN.THROUGHOUT TO ENTIRE TUNNEL.
7. IDAHO POWER PRIMARY POWER CABLE REMOVED BY IDAHO POWER.
8. ABANDONED SPRINKLER CONTROL CABLE AND CONDUIT TO BE REMOVED BACK TO SOURCE.
9. 3000 AMP BUSSWAY TO STUDENT UNION SWITCHBOARD MDP1 T OBE REMOVED AFTER NEW SERVICE ENTRANCE DISCONNECT SWITCH AND NEW BUSSWAY HAS BEEN INSTALLED. SEE DRAWING E208.
10. BUSSWAY TAP UNDER TRANSFORMER. TO BE REMOVED AFTER NEW SERVICE ENTRANCE DISCONNECT SWITCH AND NEW BUSSWAY HAS BEEN INSTALLED. SEE DRAWING E208.

KELLER ASSOCIATES
305 North 3rd Ave, Suite A
Pocatello, Idaho 83201
(208) 238-2146

NO.	REVISIONS	DATE

This document or any part thereof in detail or design concept is the personal property of Keller Associates, Inc. and shall not be used in any form on any other work without written authorization of Keller Associates, Inc.

DPW PROJECT #24246
ISU: UTILITY TUNNEL
PHASE 3

IDAHO STATE UNIVERSITY


EXISTING AND DEMOLITION PLAN

DRAWN: DBH | CHECK: MNB

VERIFY SCALE: Scales based on 22"x34" prints.
1-1/2 Inches

PROJECT NO.
208106-088

SHEET NO.
ED106A

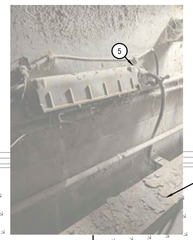



G1-A (E) E300

G1-A (E) E300

(E) COMMUNICATIONS JUNCTION BOX

(E) SYRINGA COMMUNICATIONS FIBER BOX TO REMAIN

G1-A (E) E300

1 EXISTING PLAN
1" = 10'-0"

MUSGROVE ENGINEERING, P.A.
234 S. Whisperwood Way
Boise, ID 83709
208.384.0585
645 West 25th Street
Idaho Falls, ID 83402
208.523.2862
www.musgrovepa.com

PROJECT NO. 24-264

GENERAL NOTES:

1. COMMUNICATIONS AND POWER CABLE TRAY LAYOUT IS DIAGRAMMATIC AND DOES NOT SHOW ALL BENDS ELBOWS, MOUNTING HARDWARE, COPPER CABLES, FIBER OPTIC CABLES, ETC. PICTURES AND LAYOUT ARE SHOWN TO SHOW EXISTING CONATIONS OF TUNNEL AND OVERALL WORK COPE. CONTRACTOR IS ADVISED TO VISIT SITE AND QUANTIFY REMOVAL OF CABLE TRAY, COPPER AND FIBER OPTIC CABLES PRIOR TO BID.
2. COORDINATE COOPER, FIBER OPTIC AND COAXIAL CABLE REMOVAL WITH ISU NETCOMM PRIOR TO ANY REMOVAL BEGINS. CONTRACTOR SHALL ANTICIPATE A MINIUM OF TWO WEEK NOTIFICATION WITH ISU TO PLAN FOR POWER AND COMMUNICATIONS SHUT DOWNS. SHUT DOWNS SHALL BE SCHEDULED WITH ISU AND CONTRACTOR SHALL WORK AROUND CAMPUS ALLOWABLE OUTAGE SCHEUDLING.

KEYED NOTES:

(#) SYMBOL USED FOR NOTE CALLOUT.

1. DISCONNECT GROUND CABLE FROM EXISTING CABLE TRAY. SECURE GROUND CABLE TO TUNNEL WALL. REMOVE ALL COMMUNICATIONS AND CABLE TRAY FROM TUNNEL AFTER NEW COMMUNICATIONS LINES ARE INSTALLED AND FUNCTIONAL. REMOVE ALL CABLE TRAY FROM TUNNEL AFTER IDAHO POWER REMOVES PRIMARY CONDUCTORS.
2. TUNNEL LIGHTING BRANCH CIRCUIT CONDUIT AND NLIGHT CONTROL CABLE CONDUITS TO REMAIN.
3. CONTRACTOR SHALL REMOVE ALL COMMUNICATIONS CABLE TRAY, BRACKETS, MOUNTING HARDWARE, BOLTS COPPER CABLES, COAXIAL CABLES, AND FIBER OPTIC CABLES.
4. CONTRACTOR SHALL REMOVE REMOVE ALL POWER CABLE TRAY, BRACKETS, MOUNTING HARDWARE, BOLTS AFTER IDAHO POWER REMOVES PRIMARY POWER CONDUCTORS.
5. CONTRACTOR SHALL REMOVE ALL COMMUNICATIONS BRACKETS, MOUNTING HARDWARE, BOLTS, COPPER CABLES, COAXIAL CABLES, AND FIBER OPTIC CABLES
6. RECEPTACLE BRANCH CIRCUIT TO REMAIN.THROUGHOUT TO ENTIRE TUNNEL.
7. IDAHO POWER PRIMARY POWER CABLE REMOVED BY IDAHO POWER.
8. ABANDONED SPRINKLER CONTROL CABLE AND CONDUIT TO BE REMOVED BACK TO SOURCE.

KELLER ASSOCIATES
305 North 3rd Ave, Suite A
Pocatello, Idaho 83201
(208) 238-2146

NO.	REVISIONS	DATE

This document or any part thereof in detail or design concept is the personal property of Keller Associates, Inc. and shall not be used for other projects without the written authorization of Keller Associates, Inc.

DPW PROJECT #24246
ISU: UTILITY TUNNEL
PHASE 3

IDAHO STATE UNIVERSITY

EXISTING AND DEMOLITION PLAN

DRAWN: DBH | CHECK: MNB


VERIFY SCALE: Scales based on 22"x34" prints.
1-1/2 Inches


PROJECT NO.
208106-088

SHEET NO.
ED107

FACILITIES-SERVICES

HEAT PLANT

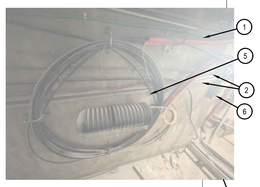

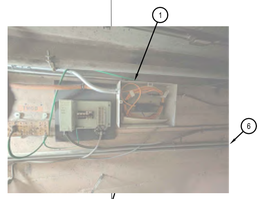


G1-A1 E300 (E)


G1-H E300 (E)


(E) IDAHO POWER SWITCHGEAR VAULT

1

2

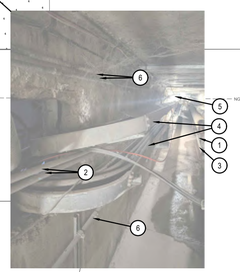

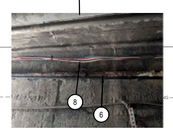

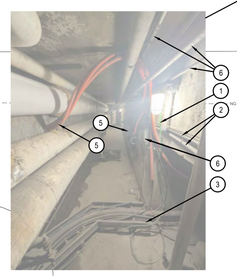

12

(E) COMMUNICATIONS JUNCTION BOX

11

13

1 EXISTING PLAN
1" = 10'-0"

GENERAL NOTES:

1. COMMUNICATIONS AND POWER CABLE TRAY LAYOUT IS DIAGRAMMATIC AND DOES NOT SHOW ALL BENDS ELBOWS, MOUNTING HARDWARE, COPPER CABLES, FIBER OPTIC CABLES, ETC. PICTURES AND LAYOUT ARE SHOWN TO SHOW EXISTING CONATIONS OF TUNNEL AND OVERALL WORK COPE. CONTRACTOR IS ADVISED TO VISIT SITE AND QUANTIFY REMOVAL OF CABLE TRAY, COPPER AND FIBER OPTIC CABLES PRIOR TO BID.
2. COORDINATE COOPER, FIBER OPTIC AND COAXIAL CABLE REMOVAL WITH ISU NETCOMM PRIOR TO ANY REMOVAL BEGINS. CONTRACTOR SHALL ANTICIPATE A MINIUM OF TWO WEEK NOTIFICATION WITH ISU TO PLAN FOR POWER AND COMMUNICATIONS SHUT DOWNS. SHUT DOWNS SHALL BE SCHEDULED WITH ISU AND CONTRACTOR SHALL WORK AROUND CAMPUS ALLOWABLE OUTAGE SCHEUDLING.

KEYED NOTES:

(#) SYMBOL USED FOR NOTE CALLOUT.

1. DISCONNECT GROUND CABLE FROM EXISTING CABLE TRAY. SECURE GROUND CABLE TO TUNNEL WALL. REMOVE ALL COMMUNICATIONS AND CABLE TRAY FROM TUNNEL AFTER NEW COMMUNICATIONS LINES ARE INSTALLED AND FUNCTIONAL. REMOVE ALL CABLE TRAY FROM TUNNEL AFTER IDAHO POWER REMOVES PRIMARY CONDUCTORS.
2. TUNNEL LIGHTING BRANCH CIRCUIT CONDUIT AND NLIGHT CONTROL CABLE CONDUITS TO REMAIN.
3. CONTRACTOR SHALL REMOVE ALL COMMUNICATIONS CABLE TRAY, BRACKETS, MOUNTING HARDWARE, BOLTS COPPER CABLES, COAXIAL CABLES, AND FIBER OPTIC CABLES.
4. CONTRACTOR SHALL REMOVE REMOVE ALL POWER CABLE TRAY, BRACKETS, MOUNTING HARDWARE, BOLTS AFTER IDAHO POWER REMOVES PRIMARY POWER CONDUCTORS.
5. CONTRACTOR SHALL REMOVE ALL COMMUNICATIONS BRACKETS, MOUNTING HARDWARE, BOLTS, COPPER CABLES, COAXIAL CABLES, AND FIBER OPTIC CABLES
6. RECEPTACLE BRANCH CIRCUIT TO REMAIN.THROUGHOUT TO ENTIRE TUNNEL.
7. IDAHO POWER PRIMARY POWER CABLE REMOVED BY IDAHO POWER.
8. ABANDONED SPRINKLER CONTROL CABLE AND CONDUIT TO BE REMOVED BACK TO SOURCE.
9. EXISTING IDAHO POWER SWITCHGEAR VAULT TO REMAIN.
10. EXISTING COMMUNICATION JUNCTION BOX TO REMAIN.
11. EXISTING COMMUNICATIONS JUNCTION BOX TO BE DEMOLISHED. COORDINATE WITH NETCOMM FOR FIBER OPTIC CABLES, AND COPPER CABLES TO SHOPS AND UNIVERSITY COURT APARTMENTS THAT MUST REMAIN ACTIVE AND PROTECT DURING CONSTRUCTION.
12. EXISTING CONDUITS FROM JUNCTION BOX TO TUNNEL TO BE ABANDONED.
13. EXISTING (4) 4"C FOR NETCOM TO REMAIN. CONDUITS ARE APPROXIMATELY 30" BELOW GRADE.

MUSGROVE ENGINEERING, P.A.
234 S. Whisperwood Way
Boise, ID 83709
208.384.0585
645 West 25th Street
Idaho Falls, ID 83402
208.523.2862
www.musgrovepa.com

PROJECT NO. 24-264

KELLER ASSOCIATES
305 North 3rd Ave, Suite A
Pocatello, Idaho 83201
(208) 238-2146

NO.	REVISIONS	DATE

This document or any part thereof in detail or design concept is the personal property of Keller Associates, Inc. and shall not be used in any form whatsoever without the written authorization of Keller Associates, Inc.

DPW PROJECT #24246
ISU: UTILITY TUNNEL
PHASE 3

IDAHO STATE UNIVERSITY

EXISTING AND DEMOLITION PLAN

DRAWN: DBH | CHECK: MNB

VERIFY SCALE: Scales based on 22"x34" prints.

1-1/2 Inches


PROJECT NO.
208106-088

SHEET NO.
ED108

MUSGROVE ENGINEERING, P.A.
234 S. Whisperwood Way
Boise, ID 83709
208.384.0585
645 West 25th Street
Idaho Falls, ID 83402
208.523.2862
www.musgrovepa.com
PROJECT NO. 24-264

KELLER ASSOCIATES
305 North 3rd Ave, Suite A
Pocatello, Idaho 83201
(208) 238-2146

(E) (4) 4"C FOR NETCOM TO REMAIN. CONDUITS ARE APPROXIMATELY 30" BELOW GRADE.

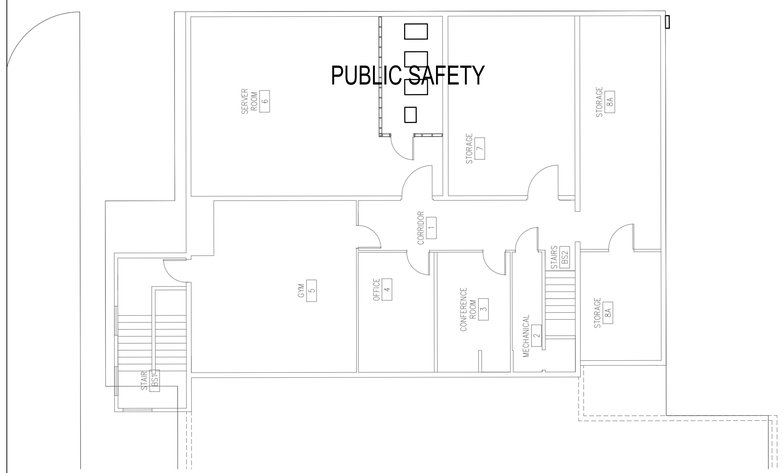

1 EXISTING PLAN
1" = 10'-0"

KEYED NOTES:

(#) SYMBOL USED FOR NOTE CALLOUT.

1. EXISTING ISU NETCOM PEDESTAL TO REMAIN.

NO.	REVISIONS	DATE

This document or any part thereof in detail or design concept is the personal property of Keller Associates, Inc. and shall not be used in whole or in part without the written authorization of Keller Associates, Inc.

DPW PROJECT #24246
ISU: UTILITY TUNNEL
PHASE 3

IDAHO STATE UNIVERSITY


EXISTING AND DEMOLITION PLAN

DRAWN: DBH | CHECK: MNB

VERIFY SCALE: Scales based on 22"x34" prints.
1-1/2 Inches

PROJECT NO.
208106-088

SHEET NO.
ED109

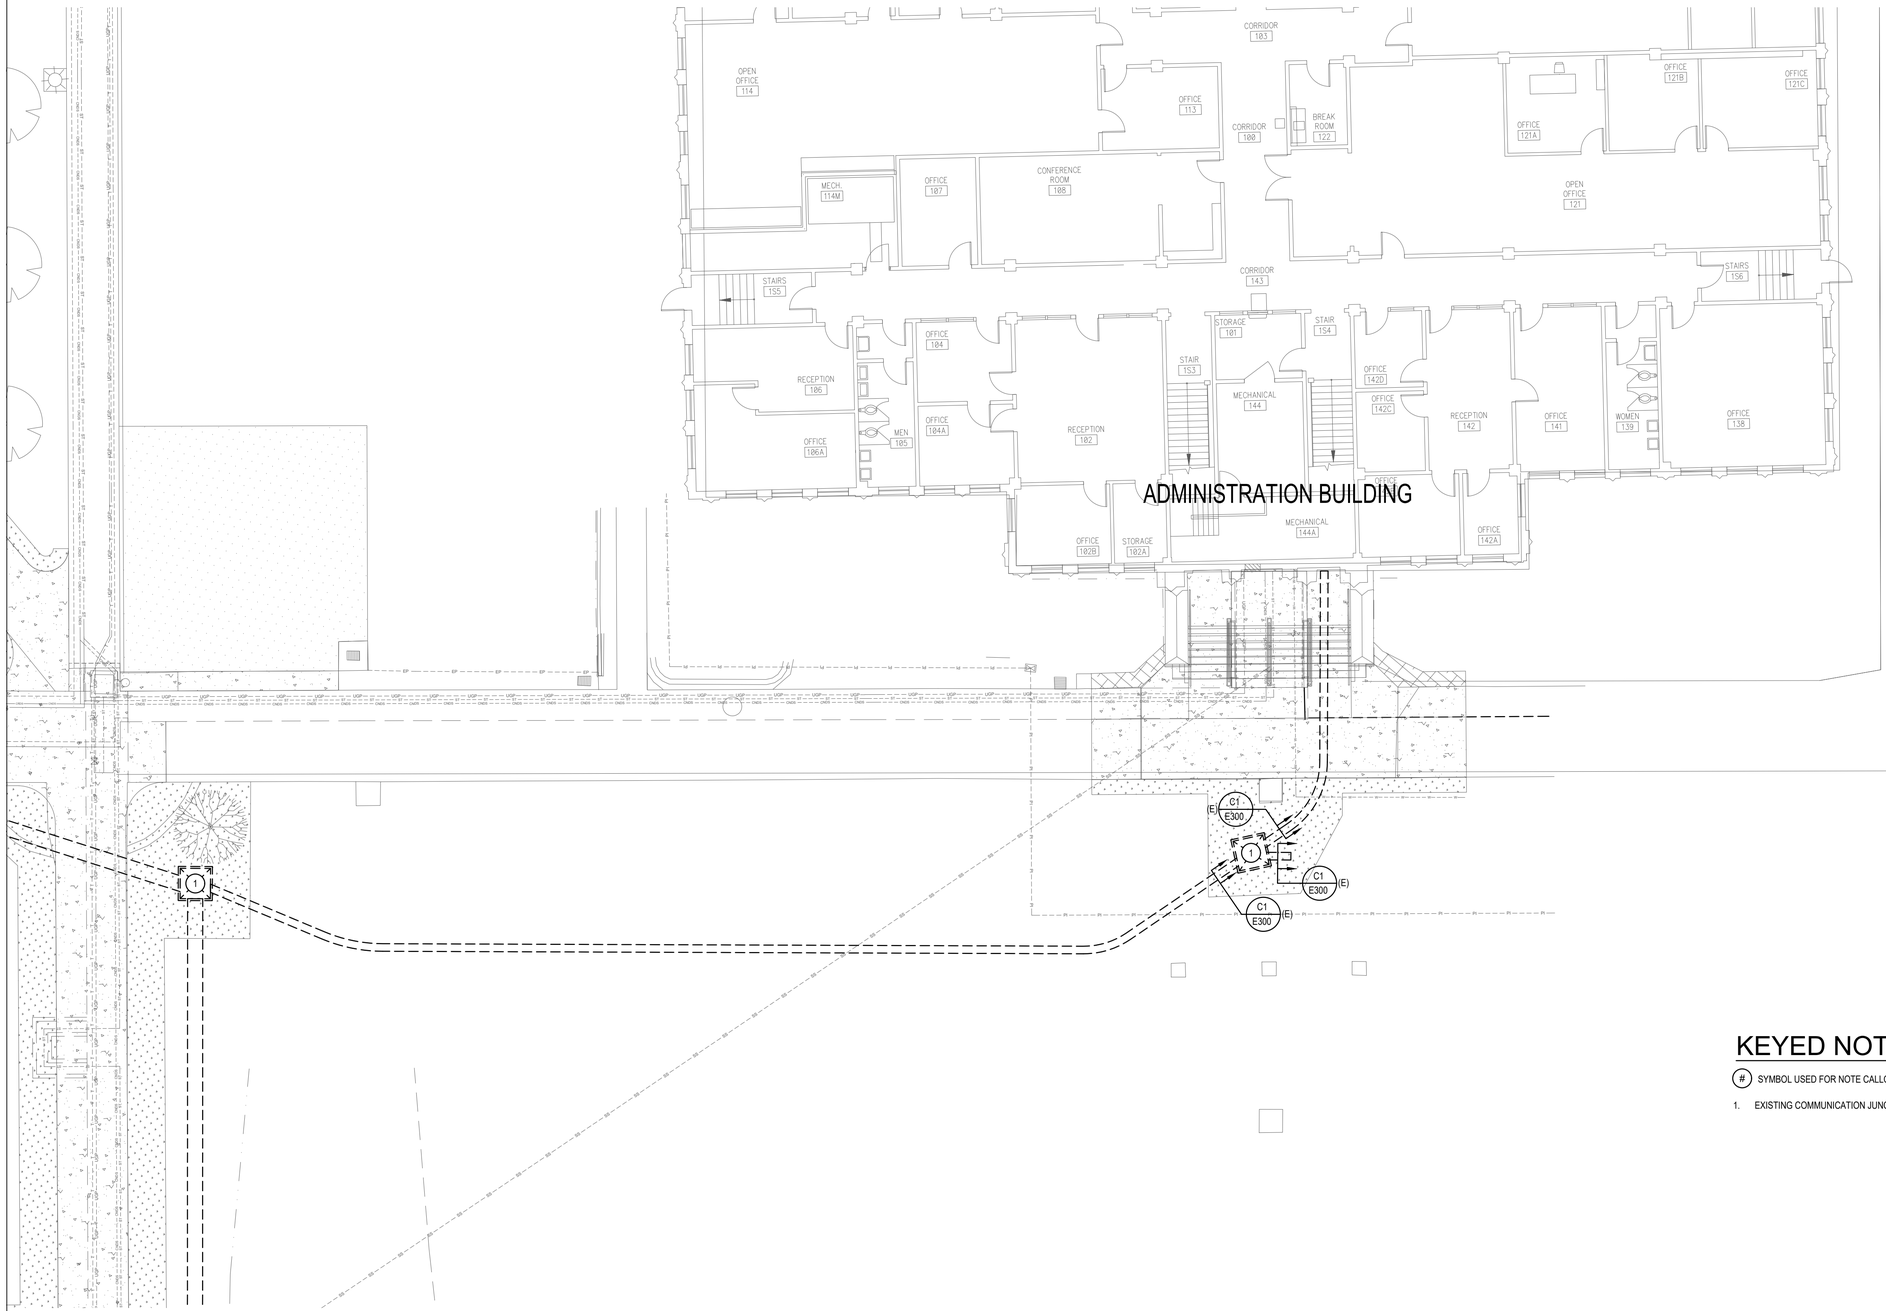

KEYED NOTES:

(#) SYMBOL USED FOR NOTE CALLOUT.

1. EXISTING COMMUNICATION JUNCTION BOX TO REMAIN.

1 EXISTING PLAN
1" = 10'-0"

MUSGROVE ENGINEERING, P.A.
234 S. Whisperwood Way
Boise, ID 83709
208.384.0585
645 West 25th Street
Idaho Falls, ID 83402
208.523.2862
www.musgrovepa.com
PROJECT NO. 24-264

KELLER ASSOCIATES
305 North 3rd Ave, Suite A
Pocatello, Idaho 83201
(208) 238-2146

NO.	REVISIONS	DATE

This document or any part thereof in detail or design concept is the personal property of Keller Associates, Inc. and shall not be used for any purpose other than written authorization of Keller Associates, Inc.

DPW PROJECT #24246
ISU: UTILITY TUNNEL
PHASE 3

IDAHO STATE UNIVERSITY

DEMOLITION PLAN

DRAWN: DBH | CHECK: MNB


VERIFY SCALE: Scales based on 22"x34" prints.
1-1/2 Inches


PROJECT NO.
208106-088


SHEET NO.
ED110


MUSGROVE ENGINEERING, P.A.
234 S. Whisperwood Way
Boise, ID 83709
208.384.0585
645 West 25th Street
Idaho Falls, ID 83402
208.523.2862
www.musgrovepa.com
PROJECT NO. 24-264


KELLER ASSOCIATES
305 North 3rd Ave, Suite A
Pocatello, Idaho 83201
(208) 238-2146

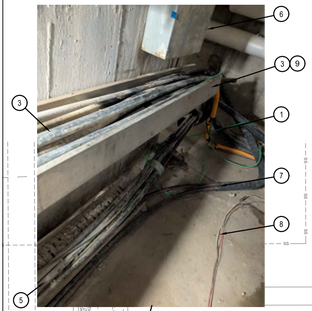

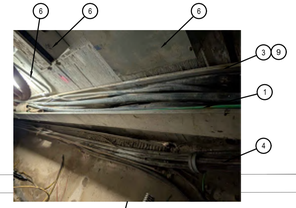

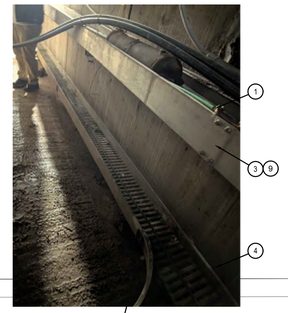

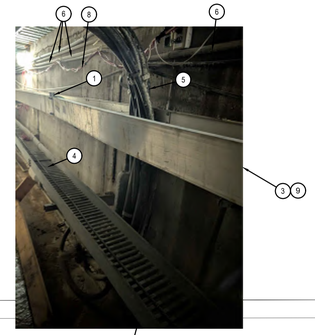

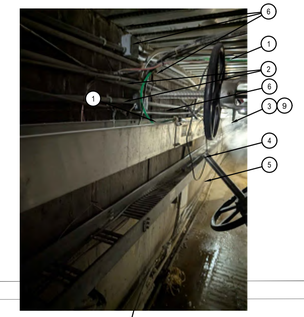

9


GENERAL NOTES:

1. COMMUNICATIONS AND POWER CABLE TRAY LAYOUT IS DIAGRAMMATIC AND DOES NOT SHOW ALL BENDS ELBOWS, MOUNTING HARDWARE, COPPER CABLES, FIBER OPTIC CABLES, ETC. PICTURES AND LAYOUT ARE SHOWN TO SHOW EXISTING CONATIONS OF TUNNEL AND OVERALL WORK COPE. CONTRACTOR IS ADVISED TO VISIT SITE AND QUANTIFY REMOVAL OF CABLE TRAY, COPPER AND FIBER OPTIC CABLES PRIOR TO BID.
2. COORDINATE COOPER, FIBER OPTIC AND COAXIAL CABLE REMOVAL WITH ISU NETCOMM PRIOR TO ANY REMOVAL BEGINS. CONTRACTOR SHALL ANTICIPATE A MINIUM OF TWO WEEK NOTIFICATION WITH ISU TO PLAN FOR POWER AND COMMUNICATIONS SHUT DOWNS. SHUT DOWNS SHALL BE SCHEDULED WITH ISU AND CONTRACTOR SHALL WORK AROUND CAMPUS ALLOWABLE OUTAGE SCHEUDLING.

KEYED NOTES:

(#) SYMBOL USED FOR NOTE CALLOUT.

1. DISCONNECT GROUND CABLE FROM EXISTING CABLE TRAY. SECURE GROUND CABLE TO TUNNEL WALL. REMOVE ALL COMMUNICATIONS AND CABLE TRAY FROM TUNNEL AFTER NEW COMMUNICATIONS LINES ARE INSTALLED AND FUNCTIONAL. REMOVE ALL CABLE TRAY FROM TUNNEL AFTER IDAHO POWER REMOVES PRIMARY CONDUCTORS.
2. TUNNEL LIGHTING BRANCH CIRCUIT CONDUIT AND NLIGHT CONTROL CABLE CONDUITS TO REMAIN.
3. CONTRACTOR SHALL REMOVE ALL COMMUNICATIONS CABLE TRAY, BRACKETS, MOUNTING HARDWARE, BOLTS COPPER CABLES, COAXIAL CABLES, AND FIBER OPTIC CABLES.
4. CONTRACTOR SHALL REMOVE REMOVE ALL POWER CABLE TRAY, BRACKETS, MOUNTING HARDWARE, BOLTS AFTER IDAHO POWER REMOVES PRIMARY POWER CONDUCTORS.
5. CONTRACTOR SHALL REMOVE ALL COMMUNICATIONS BRACKETS, MOUNTING HARDWARE, BOLTS, COPPER CABLES, COAXIAL CABLES, AND FIBER OPTIC CABLES
6. RECEPTACLE BRANCH CIRCUIT TO REMAIN.THROUGHOUT TO ENTIRE TUNNEL.
7. IDAHO POWER PRIMARY POWER CABLE REMOVED BY IDAHO POWER.
8. ABANDONED SPRINKLER CONTROL CABLE AND CONDUIT TO BE REMOVED BACK TO SOURCE.
9. FIBER OPTIC CABLE AND COPPER CABLE TO STUDENT HEALTH FACILITY TO REMAIN ACTIVE IN THIS SECTION. CONTRACTOR SHALL COORDINATE WITH ISU NETCOM TO IDENTIFY CABLE START AND END POINT. CONTRACTOR SHALL TRACE CABLE THROUGH TUNNELS AND PROTECT DURING CONSTRUCTION. CABLE TO BE MECHANICALLY FASTEN TO TUNNEL WALL10 FEET ON CENTER AFTER CABLE TRAY HAS BEEN REMOVED.

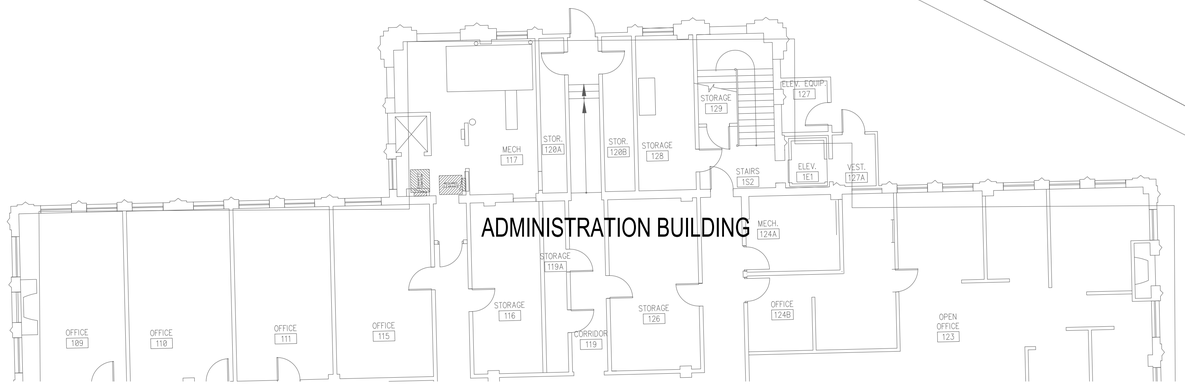

1 EXISTING PLAN
1" = 10'-0"

NO.	REVISIONS	DATE

This document or any part thereof in detail or design concept is the personal property of Keller Associates, Inc. and shall not be used in any form whatsoever without the written authorization of Keller Associates, Inc.

DPW PROJECT #24246
ISU: UTILITY TUNNEL
PHASE 3

IDAHO STATE UNIVERSITY


DEMOLITION PLAN

DRAWN: DBH | CHECK: MNB


VERIFY SCALE: Scales based on 22"x34" prints.
1-1/2 Inches


PROJECT NO.
208106-088

SHEET NO.
ED110A

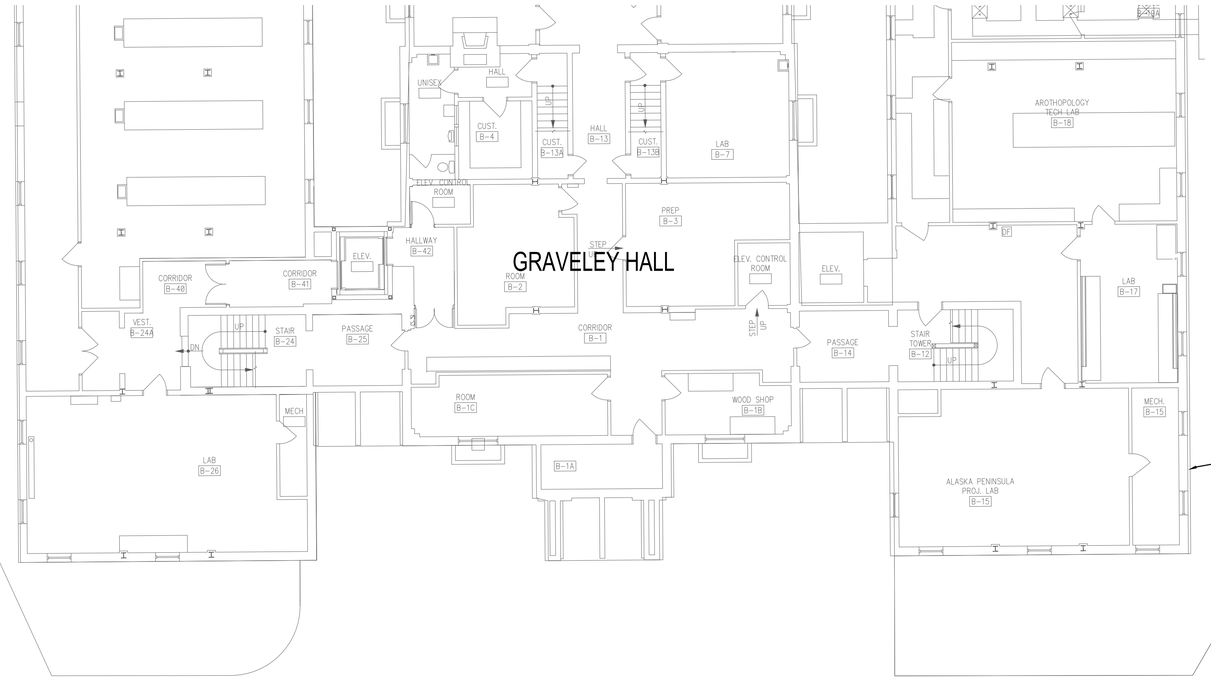


1 EXISTING PLAN
1" = 10'-0"

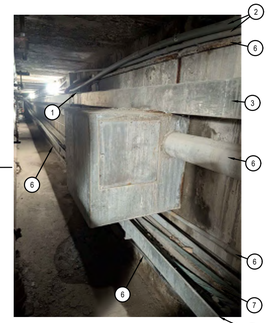

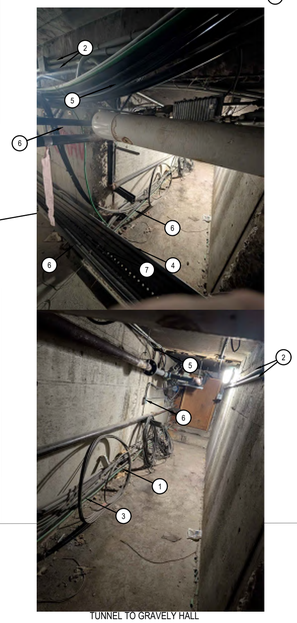

TUNNEL TO GRAVELY HALL

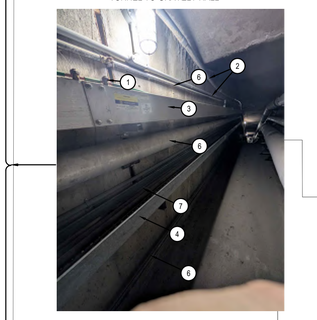

MUSGROVE ENGINEERING, P.A.
234 S. Whisperwood Way
Boise, ID 83709
208.384.0585
645 West 25th Street
Idaho Falls, ID 83402
208.523.2862
www.musgrovepa.com

PROJECT NO. 24-264

GENERAL NOTES:

1. COMMUNICATIONS AND POWER CABLE TRAY LAYOUT IS DIAGRAMMATIC AND DOES NOT SHOW ALL BENDS ELBOWS, MOUNTING HARDWARE, COPPER CABLES, FIBER OPTIC CABLES, ETC. PICTURES AND LAYOUT ARE SHOWN TO SHOW EXISTING CONATIONS OF TUNNEL AND OVERALL WORK COPE. CONTRACTOR IS ADVISED TO VISIT SITE AND QUANTIFY REMOVAL OF CABLE TRAY, COPPER AND FIBER OPTIC CABLES PRIOR TO BID.
2. COORDINATE COOPER, FIBER OPTIC AND COAXIAL CABLE REMOVAL WITH ISU NETCOMM PRIOR TO ANY REMOVAL BEGINS. CONTRACTOR SHALL ANTICIPATE A MINIUM OF TWO WEEK NOTIFICATION WITH ISU TO PLAN FOR POWER AND COMMUNICATIONS SHUT DOWNS. SHUT DOWNS SHALL BE SCHEDULED WITH ISU AND CONTRACTOR SHALL WORK AROUND CAMPUS ALLOWABLE OUTAGE SCHEUDLING.

KEYED NOTES:

(#) SYMBOL USED FOR NOTE CALLOUT.

1. DISCONNECT GROUND CABLE FROM EXISTING CABLE TRAY. SECURE GROUND CABLE TO TUNNEL WALL. REMOVE ALL COMMUNICATIONS AND CABLE TRAY FROM TUNNEL AFTER NEW COMMUNICATIONS LINES ARE INSTALLED AND FUNCTIONAL. REMOVE ALL CABLE TRAY FROM TUNNEL AFTER IDAHO POWER REMOVES PRIMARY CONDUCTORS.
2. TUNNEL LIGHTING BRANCH CIRCUIT CONDUIT AND NLIGHT CONTROL CABLE CONDUITS TO REMAIN.
3. CONTRACTOR SHALL REMOVE ALL COMMUNICATIONS CABLE TRAY, BRACKETS, MOUNTING HARDWARE, BOLTS COPPER CABLES, COAXIAL CABLES, AND FIBER OPTIC CABLES.
4. CONTRACTOR SHALL REMOVE REMOVE ALL POWER CABLE TRAY, BRACKETS, MOUNTING HARDWARE, BOLTS AFTER IDAHO POWER REMOVES PRIMARY POWER CONDUCTORS.
5. CONTRACTOR SHALL REMOVE ALL COMMUNICATIONS BRACKETS, MOUNTING HARDWARE, BOLTS, COPPER CABLES, COAXIAL CABLES, AND FIBER OPTIC CABLES
6. RECEPTACLE BRANCH CIRCUIT TO REMAIN.THROUGHOUT TO ENTIRE TUNNEL.
7. IDAHO POWER PRIMARY POWER CABLE REMOVED BY IDAHO POWER.
8. ABANDONED SPRINKLER CONTROL CABLE AND CONDUIT TO BE REMOVED BACK TO SOURCE.
9. 3000 AMP BUSSWAY TO STUDENT UNION SWITCHBOARD MDP1 T OBE REMOVED AFTER NEW SERVICE ENTRANCE DISCONNECT SWITCH AND NEW BUSSWAY HAS BEEN INSTALLED. SEE DRAWING E208.
10. BUSSWAY TAP UNDER TRANSFORMER. TO BE REMOVED AFTER NEW SERVICE ENTRANCE DISCONNECT SWITCH AND NEW BUSSWAY HAS BEEN INSTALLED. SEE DRAWING E208.

KELLER ASSOCIATES
305 North 3rd Ave, Suite A
Pocatello, Idaho 83201
(208) 238-2146

NO.	REVISIONS	DATE

This document or any part thereof in detail or design concept is the personal property of Keller Associates, Inc. and shall not be used in other work without the written authorization of Keller Associates, Inc.

DPW PROJECT #24246
ISU: UTILITY TUNNEL
PHASE 3

IDAHO STATE UNIVERSITY

DEMOLITION PLAN

DRAWN: DBH | CHECK: MNB

VERIFY SCALE: Scales based on 22"x34" prints.
1-1/2 Inches

PROJECT NO.
208106-088

SHEET NO.
ED111

MUSGROVE ENGINEERING, P.A.
234 S. Whisperwood Way
Boise, ID 83709
208.384.0585
645 West 25th Street
Idaho Falls, ID 83402
208.523.2862
www.musgrovepa.com
PROJECT NO. 24-264

KELLER ASSOCIATES
305 North 3rd Ave, Suite A
Pocatello, Idaho 83201
(208) 238-2146


GENERAL NOTES:

1. COMMUNICATIONS AND POWER CABLE TRAY LAYOUT IS DIAGRAMMATIC AND DOES NOT SHOW ALL BENDS ELBOWS, MOUNTING HARDWARE, COPPER CABLES, FIBER OPTIC CABLES, ETC. PICTURES AND LAYOUT ARE SHOWN TO SHOW EXISTING CONATIONS OF TUNNEL AND OVERALL WORK COPE. CONTRACTOR IS ADVISED TO VISIT SITE AND QUANTIFY REMOVAL OF CABLE TRAY, COPPER AND FIBER OPTIC CABLES PRIOR TO BID.
2. COORDINATE COOPER, FIBER OPTIC AND COAXIAL CABLE REMOVAL WITH ISU NETCOMM PRIOR TO ANY REMOVAL BEGINS. CONTRACTOR SHALL ANTICIPATE A MINIUM OF TWO WEEK NOTIFICATION WITH ISU TO PLAN FOR POWER AND COMMUNICATIONS SHUT DOWNS. SHUT DOWNS SHALL BE SCHEDULED WITH ISU AND CONTRACTOR SHALL WORK AROUND CAMPUS ALLOWABLE OUTAGE SCHEUDLING.

KEYED NOTES:

(#) SYMBOL USED FOR NOTE CALLOUT.

1. DISCONNECT GROUND CABLE FROM EXISTING CABLE TRAY. SECURE GROUND CABLE TO TUNNEL WALL. REMOVE ALL COMMUNICATIONS AND CABLE TRAY FROM TUNNEL AFTER NEW COMMUNICATIONS LINES ARE INSTALLED AND FUNCTIONAL. REMOVE ALL CABLE TRAY FROM TUNNEL AFTER IDAHO POWER REMOVES PRIMARY CONDUCTORS.
2. TUNNEL LIGHTING BRANCH CIRCUIT CONDUIT AND NLIGHT CONTROL CABLE CONDUITS TO REMAIN.
3. CONTRACTOR SHALL REMOVE ALL COMMUNICATIONS CABLE TRAY, BRACKETS, MOUNTING HARDWARE, BOLTS COPPER CABLES, COAXIAL CABLES, AND FIBER OPTIC CABLES.
4. CONTRACTOR SHALL REMOVE REMOVE ALL POWER CABLE TRAY, BRACKETS, MOUNTING HARDWARE, BOLTS AFTER IDAHO POWER REMOVES PRIMARY POWER CONDUCTORS.
5. CONTRACTOR SHALL REMOVE ALL COMMUNICATIONS BRACKETS, MOUNTING HARDWARE, BOLTS, COPPER CABLES, COAXIAL CABLES, AND FIBER OPTIC CABLES
6. RECEPTACLE BRANCH CIRCUIT TO REMAIN.THROUGHOUT TO ENTIRE TUNNEL.
7. IDAHO POWER PRIMARY POWER CABLE REMOVED BY IDAHO POWER.
8. ABANDONED SPRINKLER CONTROL CABLE AND CONDUIT TO BE REMOVED BACK TO SOURCE.
9. 3000 AMP BUSSWAY TO STUDENT UNION SWITCHBOARD MDP1 T OBE REMOVED AFTER NEW SERVICE ENTRANCE DISCONNECT SWITCH AND NEW BUSSWAY HAS BEEN INSTALLED. SEE DRAWING E208.

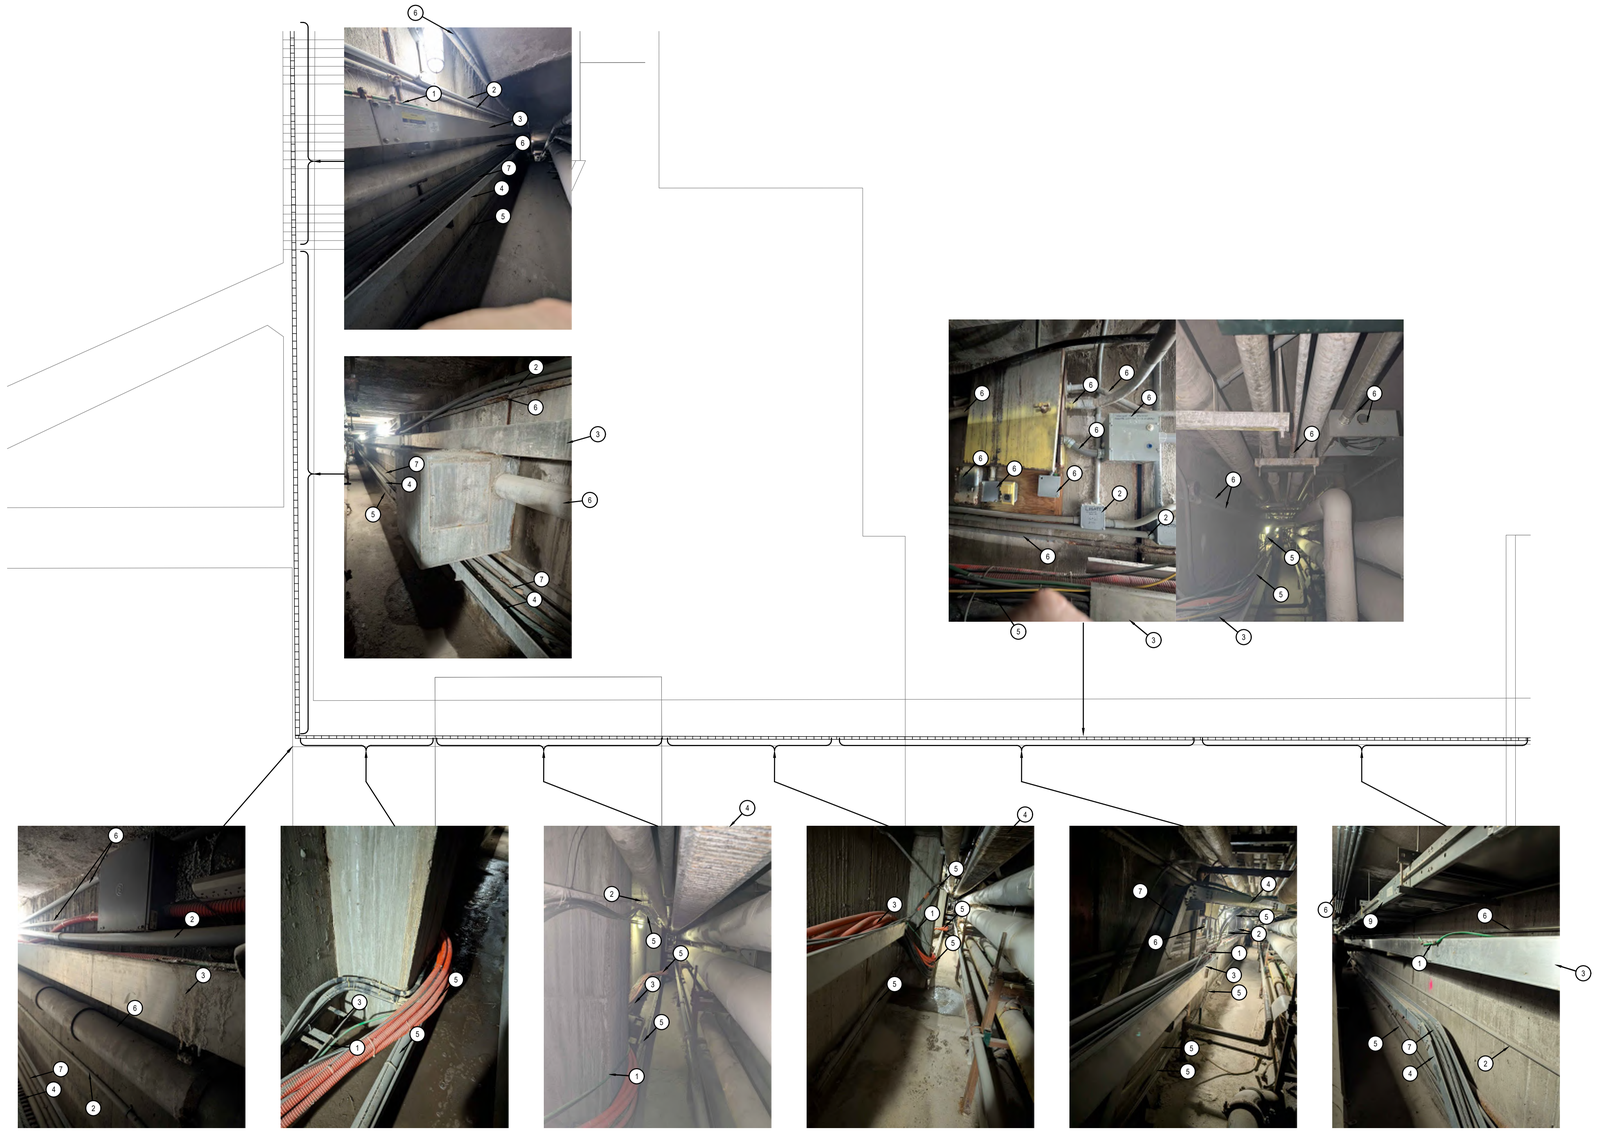

1 EXISTING AND DEMOLITION PLAN
1" = 10'-0"

NO.	REVISIONS	DATE

This document or any part thereof in detail or design concept is the personal property of Keller Associates, Inc. and shall not be used in any form without the written authorization of Keller Associates, Inc.

DPW PROJECT #24246
ISU: UTILITY TUNNEL
PHASE 3

IDAHO STATE UNIVERSITY


EXISTING AND DEMOLITION PLAN


DRAWN: DBH | CHECK: MNB


VERIFY SCALE: Scales based on 22"x34" prints.
1-1/2 Inches

PROJECT NO.
208106-088


SHEET NO.
ED112

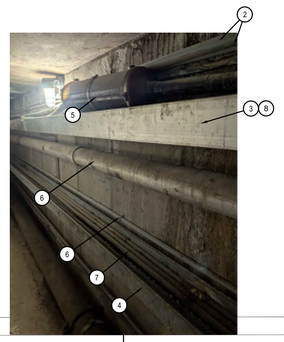

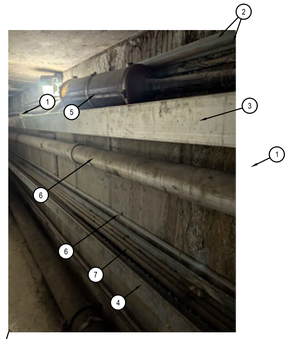

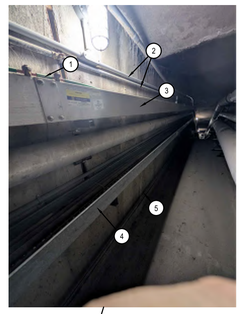



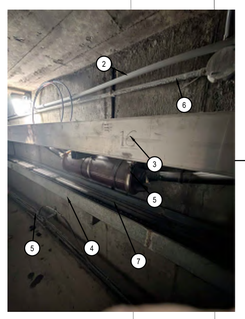

KEYED NOTES:

(#) SYMBOL USED FOR NOTE CALLOUT.

1. DISCONNECT GROUND CABLE FROM EXISTING CABLE TRAY. SECURE GROUND CABLE TO TUNNEL WALL. REMOVE ALL COMMUNICATIONS AND CABLE TRAY FROM TUNNEL AFTER NEW COMMUNICATIONS LINES ARE INSTALLED AND FUNCTIONAL. REMOVE ALL CABLE TRAY FROM TUNNEL AFTER IDAHO POWER REMOVES PRIMARY CONDUCTORS.
2. TUNNEL LIGHTING BRANCH CIRCUIT CONDUIT AND NLIGHT CONTROL CABLE CONDUITS TO REMAIN.
3. CONTRACTOR SHALL REMOVE ALL COMMUNICATIONS CABLE TRAY, BRACKETS, MOUNTING HARDWARE, BOLTS COPPER CABLES, COAXIAL CABLES, AND FIBER OPTIC CABLES.
4. CONTRACTOR SHALL REMOVE REMOVE ALL POWER CABLE TRAY, BRACKETS, MOUNTING HARDWARE, BOLTS AFTER IDAHO POWER REMOVES PRIMARY POWER CONDUCTORS.
5. CONTRACTOR SHALL REMOVE ALL COMMUNICATIONS BRACKETS, MOUNTING HARDWARE, BOLTS, COPPER CABLES, COAXIAL CABLES, AND FIBER OPTIC CABLES
6. RECEPTACLE BRANCH CIRCUIT TO REMAIN.THROUGHOUT TO ENTIRE TUNNEL.
7. IDAHO POWER PRIMARY POWER CABLE REMOVED BY IDAHO POWER.
8. FIBER OPTIC CABLE AND COPPER CABLE TO STUDENT HEALTH FACILITY TO REMAIN ACTIVE IN THIS SECTION. CONTRACTOR SHALL COORDINATE WITH ISU NETCOM TO IDENTIFY CABLE START AND END POINT. CONTRACTOR SHALL TRACE CABLE THROUGH TUNNELS AND PROTECT DURING CONSTRUCTION. CABLE TO BE MECHANICALLY FASTEN TO TUNNEL WALL10 FEET ON CENTER AFTER CABLE TRAY HAS BEEN REMOVED.
9. ABANDONED SPRINKLER CONTROL CABLE AND CONDUIT TO BE REMOVED BACK TO SOURCE.

GENERAL NOTES:

1. COMMUNICATIONS AND POWER CABLE TRAY LAYOUT IS DIAGRAMMATIC AND DOES NOT SHOW ALL BENDS ELBOWS, MOUNTING HARDWARE, COPPER CABLES, FIBER OPTIC CABLES, ETC. PICTURES AND LAYOUT ARE SHOWN TO SHOW EXISTING CONATIONS OF TUNNEL AND OVERALL WORK COPE. CONTRACTOR IS ADVISED TO VISIT SITE AND QUANTIFY REMOVAL OF CABLE TRAY, COPPER AND FIBER OPTIC CABLES PRIOR TO BID.
2. COORDINATE COOPER, FIBER OPTIC AND COAXIAL CABLE REMOVAL WITH ISU NETCOMM PRIOR TO ANY REMOVAL BEGINS. CONTRACTOR SHALL ANTICIPATE A MINIUM OF TWO WEEK NOTIFICATION WITH ISU TO PLAN FOR POWER AND COMMUNICATIONS SHUT DOWNS. SHUT DOWNS SHALL BE SCHEDULED WITH ISU AND CONTRACTOR SHALL WORK AROUND CAMPUS ALLOWABLE OUTAGE SCHEUDLING.

MUSGROVE ENGINEERING, P.A.
234 S. Whisperwood Way
Boise, ID 83709
208.384.0585
645 West 25th Street
Idaho Falls, ID 83402
208.523.2862
www.musgrovepa.com
PROJECT NO. 24-264

KELLER ASSOCIATES
305 North 3rd Ave, Suite A
Pocatello, Idaho 83201
(208) 238-2146

This document or any part thereof in detail or design concept is the personal property of Keller Associates, Inc. and shall not be used in any form whatsoever without the written authorization of Keller Associates, Inc.

NO.	REVISIONS	DATE

DPW PROJECT #24246
ISU: UTILITY TUNNEL
PHASE 3

IDAHO STATE UNIVERSITY

DEMOLITION PLAN

DRAWN: DBH | CHECK: MNB

VERIFY SCALE: Scales based on 22"x34" prints.

1-1/2 Inches

PROJECT NO.
208106-088

SHEET NO.
ED112

1 EXISTING PLAN
1" = 10'-0"