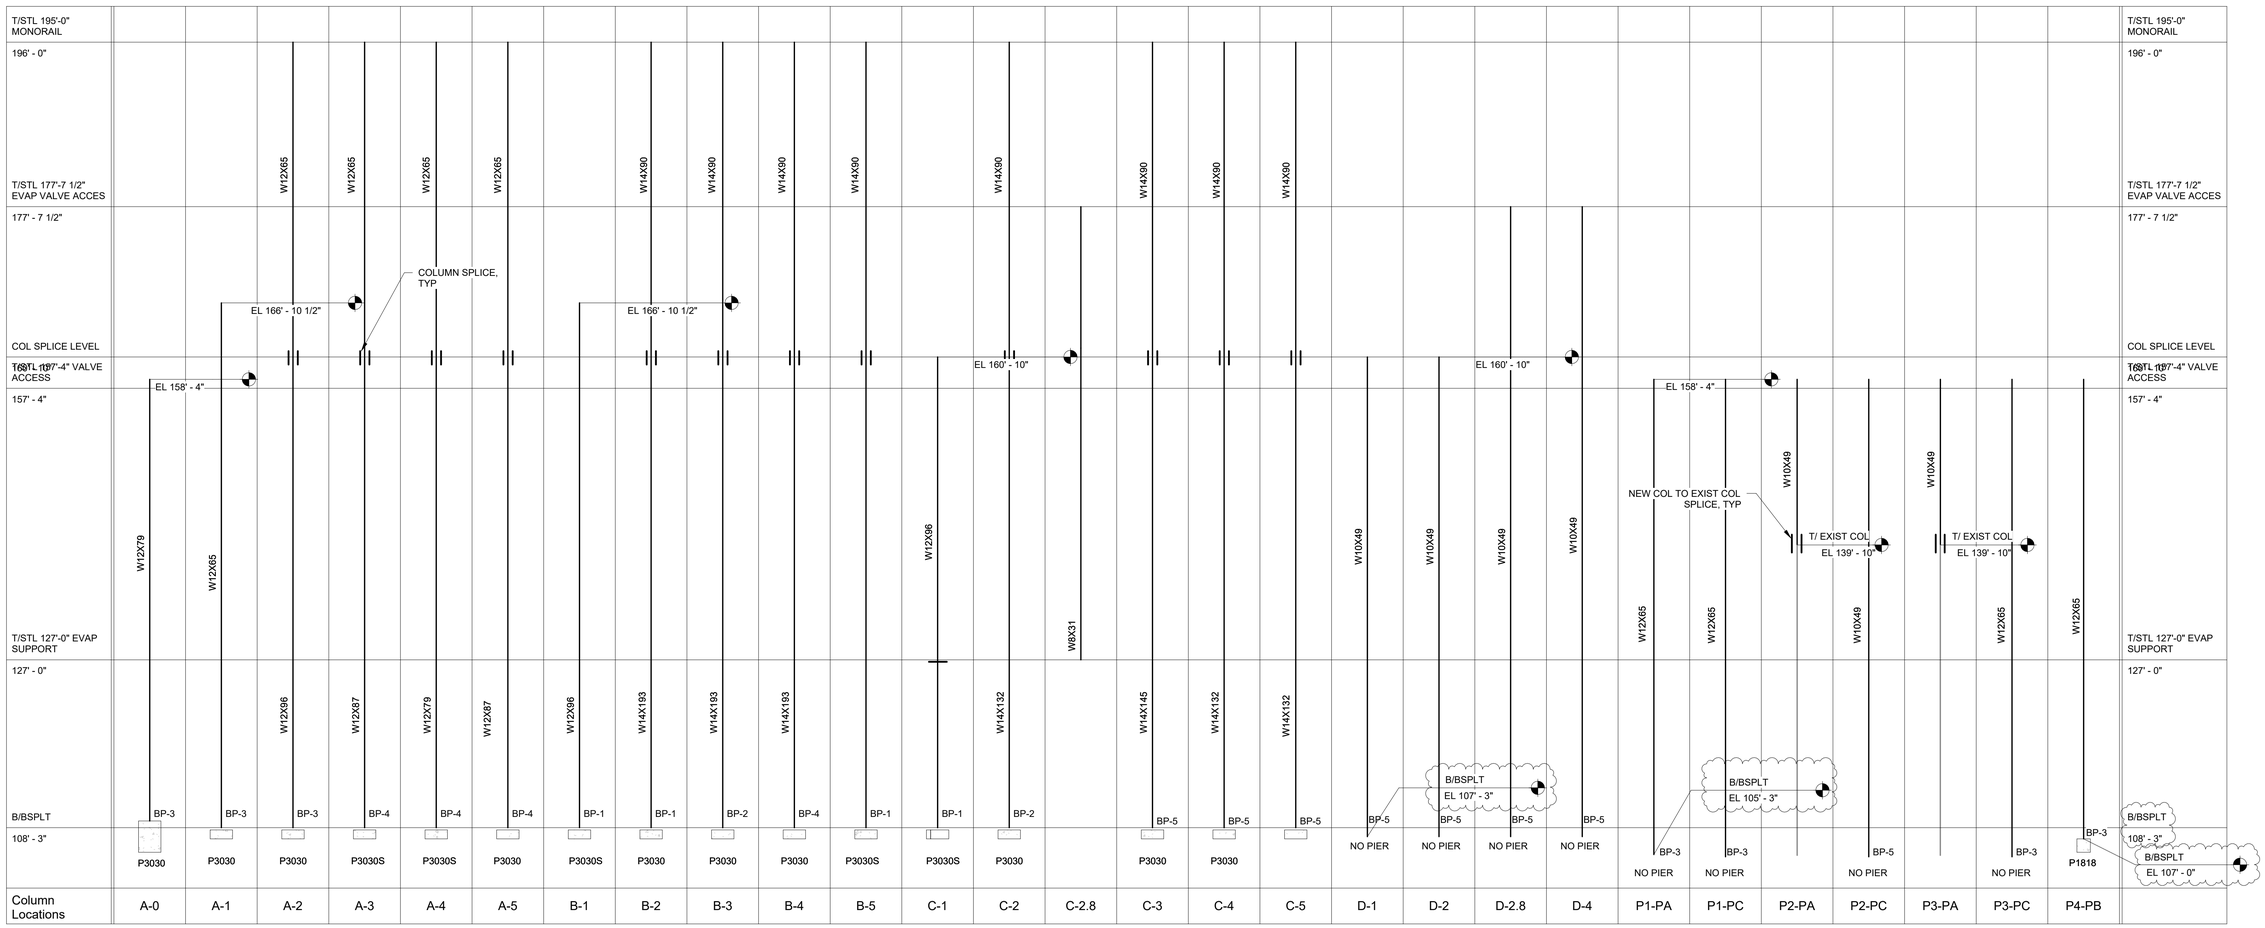

NOTES:

1. SEE DET4/S5.04 FOR TYPICAL COLUMN SPLICE DETAIL
2. SEE DET 8/S5.02 FOR TYPICAL COLUMN SPLICE AT EXISTING COLUMN

COLUMN, PIER, AND BASE PLATE SCHEDULE
1/8" = 1'-0"

No.	Date	By	Revision	Ad. No.
D	2025.06.25	DV	PIPE RACK CHANGES	
C	2025.06.20	DV	OWNER COMMENTS	
B	2025.04.25	DV	ISSUED FOR BID	
A	2025.04.11	DV	ISSUED FOR APPROVAL (70% CHECKSET)	

PRELIMINARY NOT FOR CONSTRUCTION 20 JUNE 2025

4990 Royal Gulf Circle
Fort Myers, FL 33966
Ph: 239.768.1778, Fax: 239.210.2168
http://www.veiglobal.com
VEI GLOBAL ENGINEERING

Title: AMALGAMATED SUGAR COMPANY EVAPORATOR PROJECT
COLUMN, PIER, AND BASEPLATE SCHEDULE

Amalgamated Sugar
AMALGAMATED SUGAR COMPANY
2320 ORCHARD DRIVE EAST
TWIN FALLS, ID 83301

Date: 04/11/25
Chkd By: S. WILSON
Dsgn By: D. VIELE
Dwg Size: 24X36
Project: E24140
Dwg: S1.02
Revision: D

C:\Users\dviele\Documents\E24140 ASC Evaportator STR R25 backup_dviele@veiglobal.com.rvt