GENERAL CONSTRUCTION NOTES:

REFER TO DRAWING SHEET E24140.D02

CONSTRUCTION NOTES:

1. REFER TO DRAWING E24140.D01 FOR DRAWING REGISTER.
2. REFER TO STRUCTURAL DRAWING E24140.S0.00 FOR DETAIL ON BUILDING
3. REFER TO ELECTRICAL DRAWINGS FOR ELECTRICAL DETAILS.
4. REFER TO SPECIFICATION BOOK FOR PIPE COATING AND INSULATION REQUIREMENTS.
5. DRAIN PIPE SLOPE SHALL BE A MIN. OF 1/4" PER FOOT.
6. SEE ISO DRAWING 3"-DRN-XX-066-C1A-0".

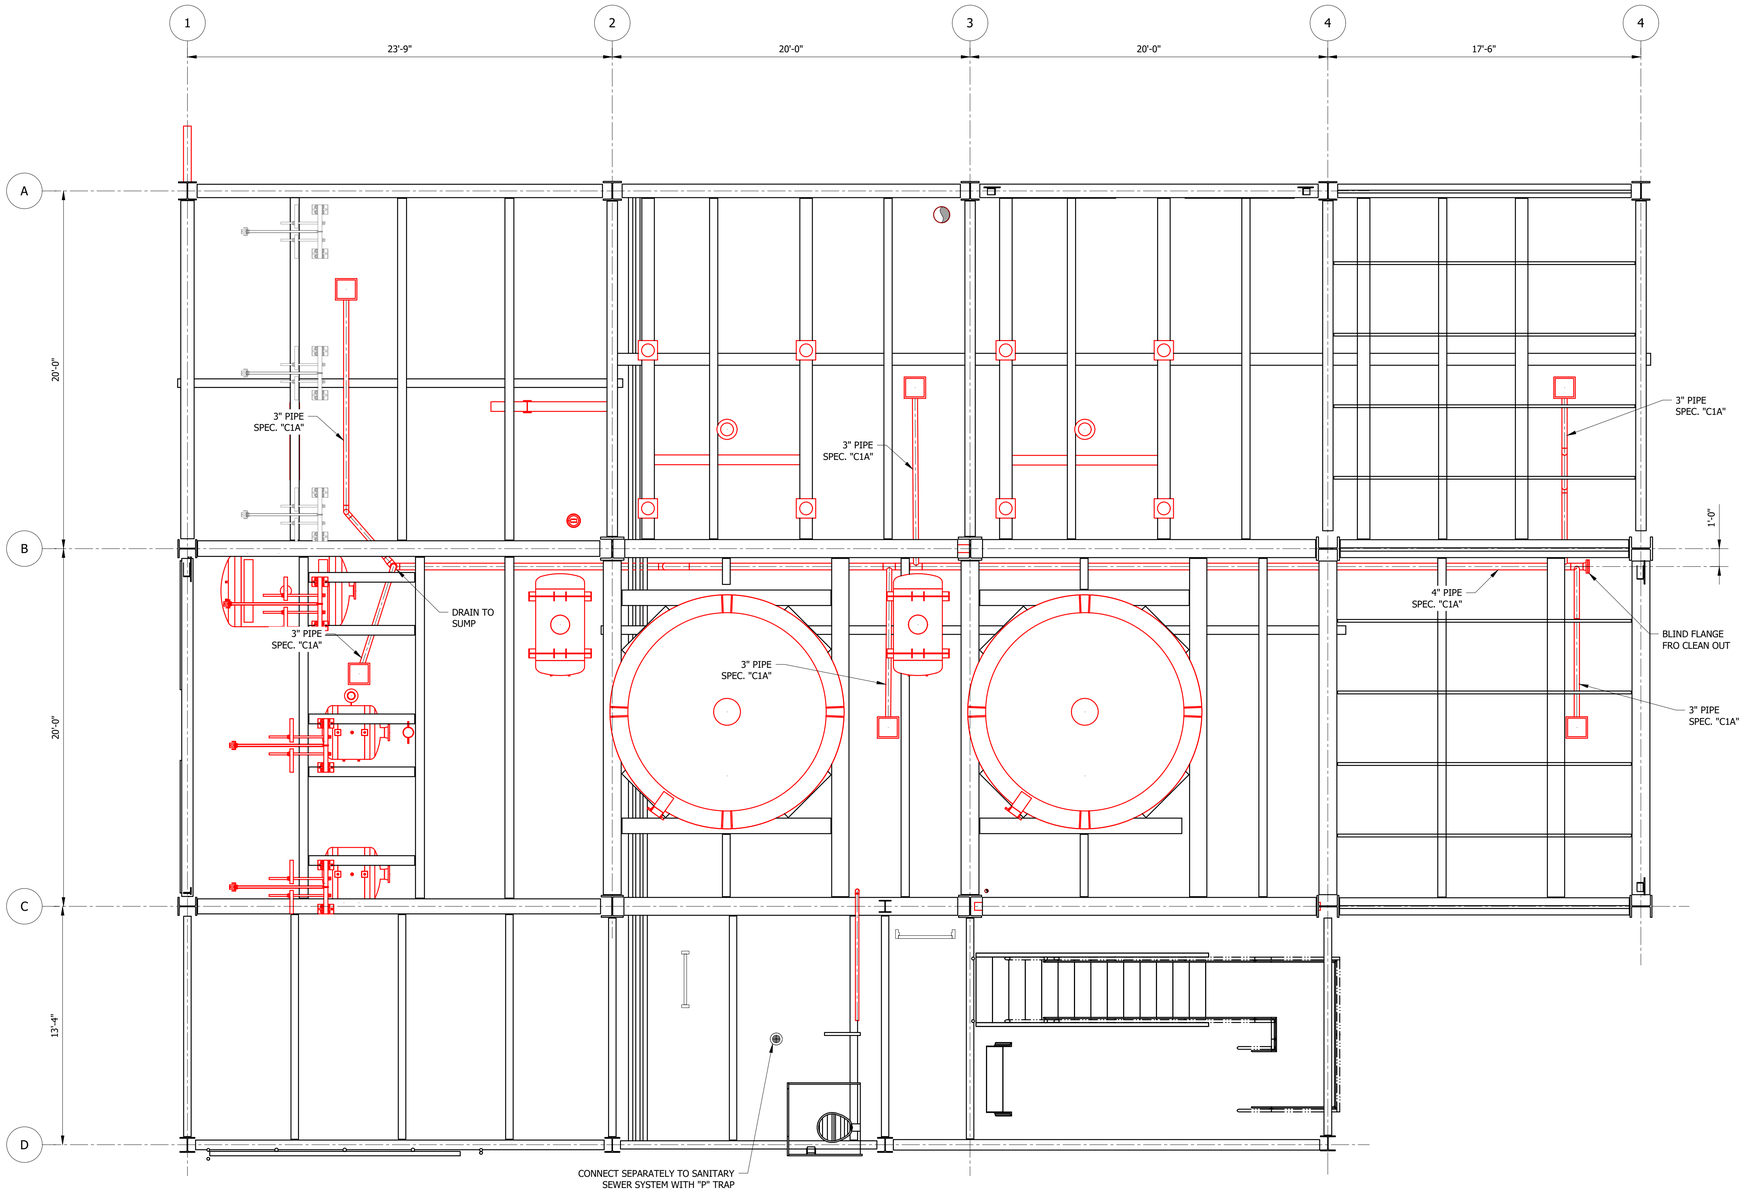

NORTH

NEW EVAPORATOR BUILDING
MECHANICAL - DRAIN PIPING LAYOUT
FLOOR - EL. 119'-4" TO 128'-2"
SCALE: 1/4"=1'-0"

LINE LEGEND

NEW
EXIST

No.	Date	By	Revision	Ad. No.
A	2025.07.02	MLW	ISSUE FOR BID - ADDENDUM 1	-

PRELIMINARY
NOT FOR
CONSTRUCTION
2025.06.23

VEi Project No: E24140

One Galleria Blvd. Suite 1900
Metairie, LA 70001
Ph: 917.822.7982
www.veiglobal.com

Title:
AMALGAMATED SUGAR COMPANY
THIN JUICE EVAPORATOR PROJECT
MECHANICAL PIPING 2nd FLOOR DRAINS

AMALGAMATED SUGAR COMPANY
2320 ORCHARD DRIVE EAST
TWIN FALLS, IDAHO 83301

Date: 2025.05.08
Chkd By: SC
Dsgn By: MLW
Dwg Size: 24x36
Project: E24140
Dwg: M17
Revision: A